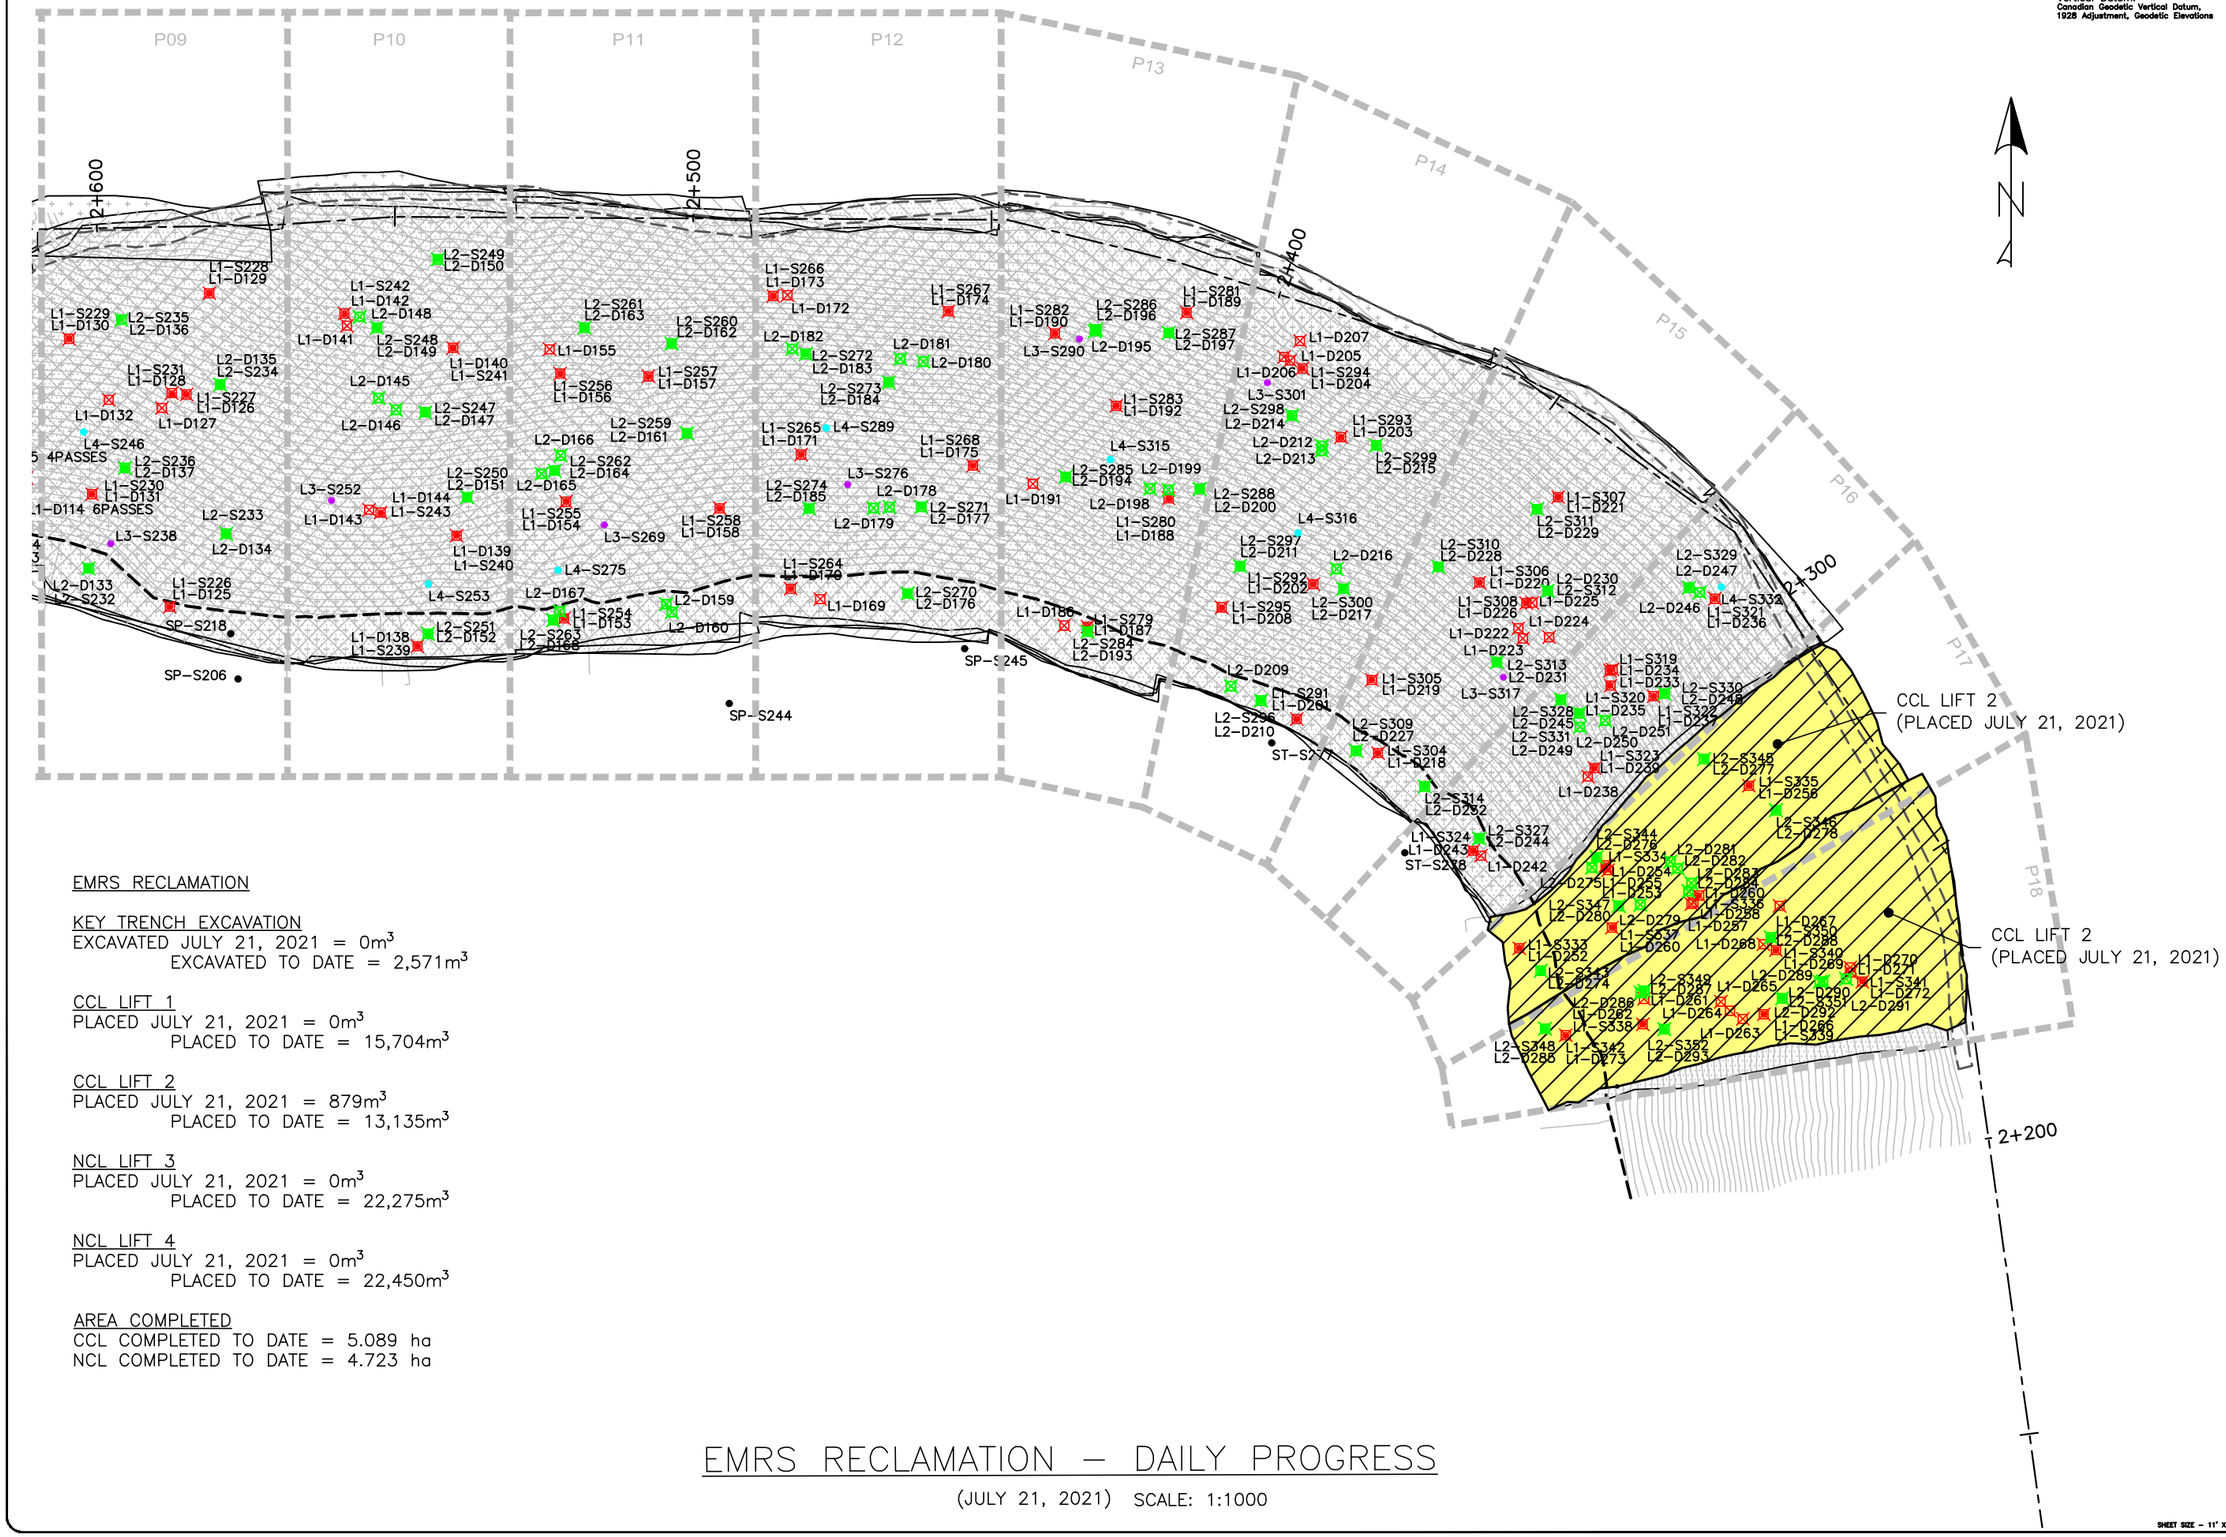

Horizontal Datum:
North American Datum 1983 (NAD83)
6 Degree Universal Transverse Mercator (UTM) Grid Coordinates, Zone 15.
Vertical Datum:
Canadian Geodetic Vertical Datum, 1928 Adjustment, Geodetic Elevations

EMRS RECLAMATION

KEY TRENCH EXCAVATION
EXCAVATED JULY 21, 2021 = 0m^3
EXCAVATED TO DATE = 2,571m^3

CCL LIFT 1
PLACED JULY 21, 2021 = 0m^3
PLACED TO DATE = 15,704m^3

CCL LIFT 2
PLACED JULY 21, 2021 = 879m^3
PLACED TO DATE = 13,135m^3

NCL LIFT 3
PLACED JULY 21, 2021 = 0m^3
PLACED TO DATE = 22,275m^3

NCL LIFT 4
PLACED JULY 21, 2021 = 0m^3
PLACED TO DATE = 22,450m^3

AREA COMPLETED
CCL COMPLETED TO DATE = 5.089 ha
NCL COMPLETED TO DATE = 4.723 ha

EMRS RECLAMATION – DAILY PROGRESS

(JULY 21, 2021) SCALE: 1:1000

SHEET SIZE – 11" X 17"

TULLOCH ENGINEERING

DESIGNER

REVISIONS

DATE	REMARKS

LEGEND

- CCL LIFT #1
- CCL LIFT #2
- NCL LIFT #3
- NCL LIFT #4
- KEY TRENCH
- LIFT #1 COMP. TEST SAMPLE
- LIFT #2 COMP. TEST SAMPLE
- LIFT #3 COMP. TEST SAMPLE
- LIFT #4 COMP. TEST SAMPLE
- VWP WIRE
- VWP WIRE BURRITO
- PLACED TODAY
- CCL LIFT 2 PLACED TODAY

PROJECT TITLE
NEW GOLD INC
RAINY RIVER
PROJECT

DRAWING TITLE
2021 EMRS
RECLAMATION

PURPOSE
DAILY PROGRESS

DATE	JULY 21, 2021
DRAWN	JTS
CHECKED	
SCALE	NTS
ISSUED FOR TENDER	
ISSUED FOR CONSTRUCTION	

DWG. No.	PROJECT No.	PHASE No.
D–2	19–1138	115

2+925.00

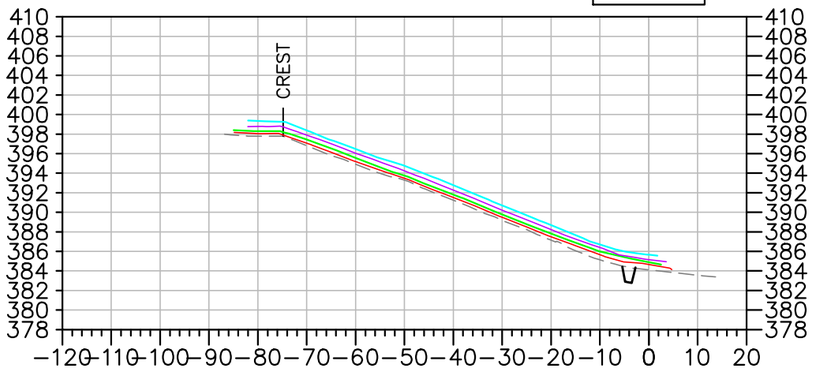

2+900.00

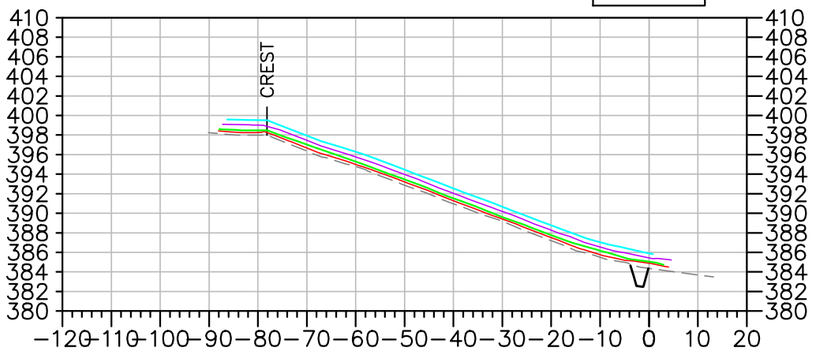

2+800.00

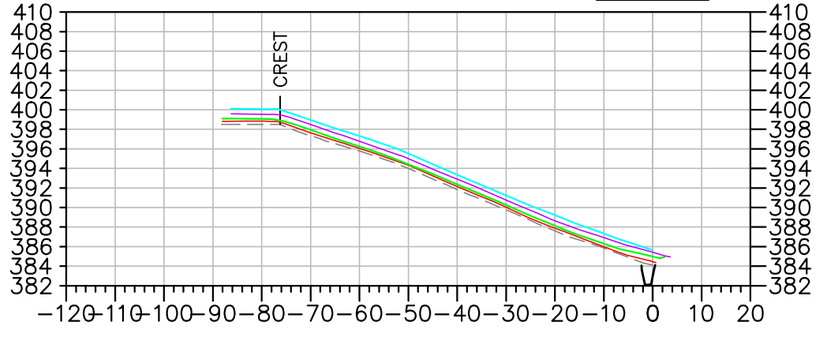

2+700.00

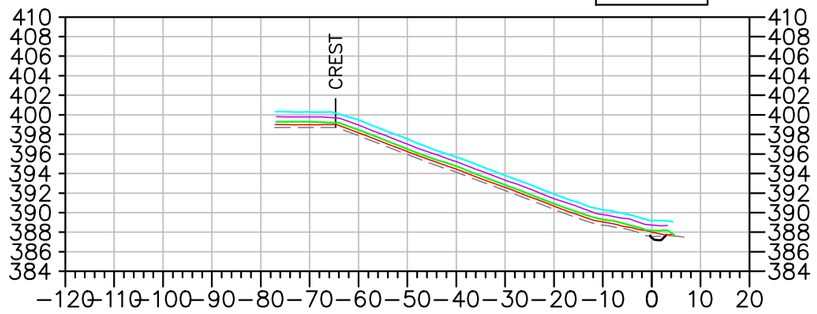

2+600.00

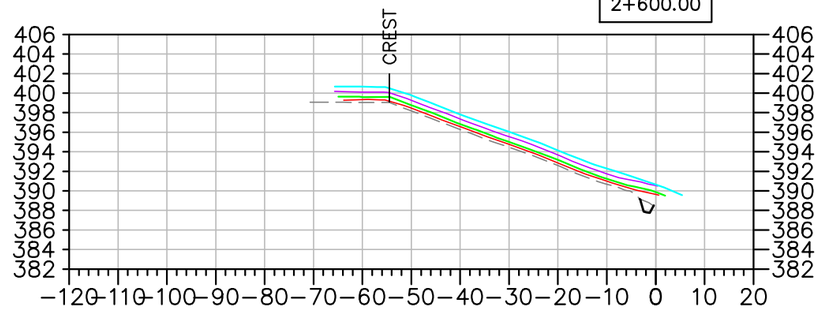

2+500.00

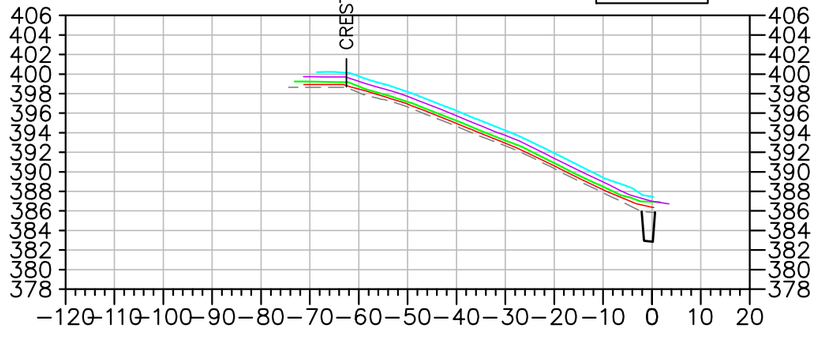

2+400.00

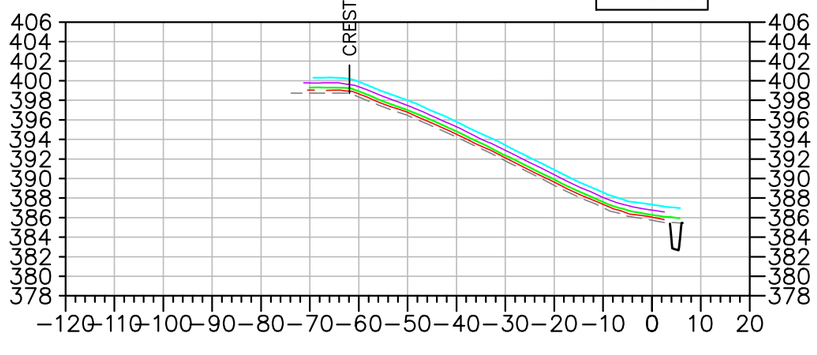

EMRS RECLAMATION – DAILY PROGRESS

(JULY 21, 2021) SCALE: N.T.S.

TULLOCH ENGINEERING

DESIGNER

REVISIONS

DATE	REMARKS

LEGEND

- EXISTING ROCK STOCKPILE
- CCL LIFT #1
- CCL LIFT #2
- NCL LIFT #3
- NCL LIFT #4
- KEY TRENCH

Horizontal Datum:
North American Datum 1983 (NAD83)
6 Degree Universal Transverse Mercator (UTM) Grid Coordinates, Zone 15.

Vertical Datum:
Canadian Geodetic Vertical Datum, 1928 Adjustment, Geodetic Elevations

PROJECT TITLE
NEW GOLD INC
RAINY RIVER
PROJECT

DRAWING TITLE
2021 EMRS
RECLAMATION CROSS
SECTIONS

PURPOSE
DAILY PROGRESS

DATE	JULY 21, 2021
DRAWN	JTS
CHECKED	
SCALE	NTS
ISSUED FOR TENDER	
ISSUED FOR CONSTRUCTION	

DWG. No.	PROJECT No.	PHASE No.
X-1	19-1138	115

SHEET SIZE – 11" X 17"

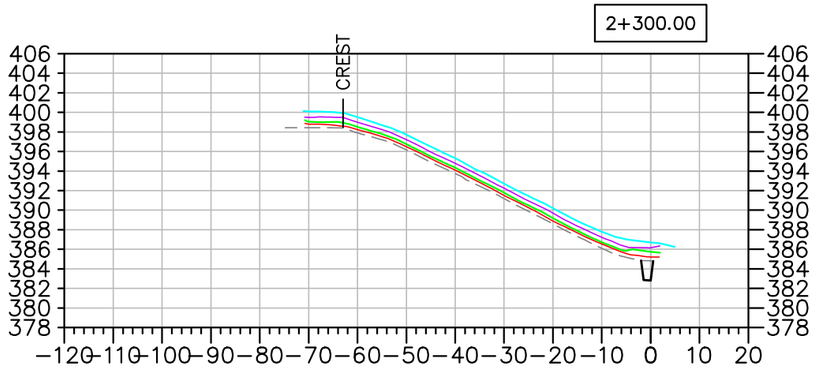

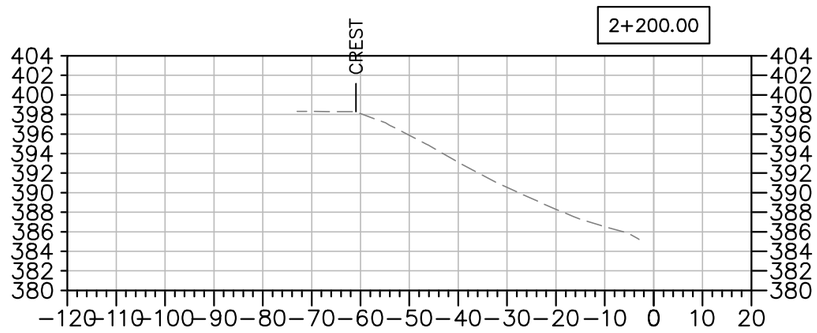

EMRS RECLAMATION – DAILY PROGRESS

(JULY 21, 2021) SCALE: N.T.S.

TULLOCH ENGINEERING

DESIGNER

REVISIONS

	DATE	REMARKS

LEGEND

- EXISTING ROCK STOCKPILE
- CCL LIFT #1
- CCL LIFT #2
- NCL LIFT #3
- NCL LIFT #4
- KEY TRENCH

Horizontal Datum:
North American Datum 1983 (NAD83)
6 Degree Universal Transverse Mercator (UTM) Grid Coordinates, Zone 15.

Vertical Datum:
Canadian Geodetic Vertical Datum, 1928 Adjustment, Geodetic Elevations

PROJECT TITLE
NEW GOLD INC
RAINY RIVER
PROJECT

DRAWING TITLE
2021 EMRS
RECLAMATION CROSS
SECTIONS

PURPOSE
DAILY PROGRESS

DATE	JULY 21, 2021
DRAWN	JTS
CHECKED	
SCALE	NTS
ISSUED FOR TENDER	
ISSUED FOR CONSTRUCTION	

DWG. No.	PROJECT No.	PHASE No.
X-2	19-1138	115

SHEET SIZE = 11" X 17"

EMRS RECLAMATION

KEY TRENCH EXCAVATION
EXCAVATED JULY 22, 2021 = 0m^3
EXCAVATED TO DATE = 2,571m^3

CCL LIFT 1
PLACED JULY 22, 2021 = 0m^3
PLACED TO DATE = 15,704m^3

CCL LIFT 2
PLACED JULY 22, 2021 = 0m^3
PLACED TO DATE = 13,135m^3

NCL LIFT 3
PLACED JULY 22, 2021 = 1,306m^3
PLACED TO DATE = 23,581m^3

NCL LIFT 4
PLACED JULY 22, 2021 = 0m^3
PLACED TO DATE = 22,450m^3

AREA COMPLETED
CCL COMPLETED TO DATE = 5.089 ha
NCL COMPLETED TO DATE = 4.723 ha

Horizontal Datum:
North American Datum 1983 (NAD83)
6 Degree Universal Transverse Mercator (UTM) Grid Coordinates, Zone 15.
Vertical Datum:
Canadian Geodetic Vertical Datum, 1928 Adjustment, Geodetic Elevations

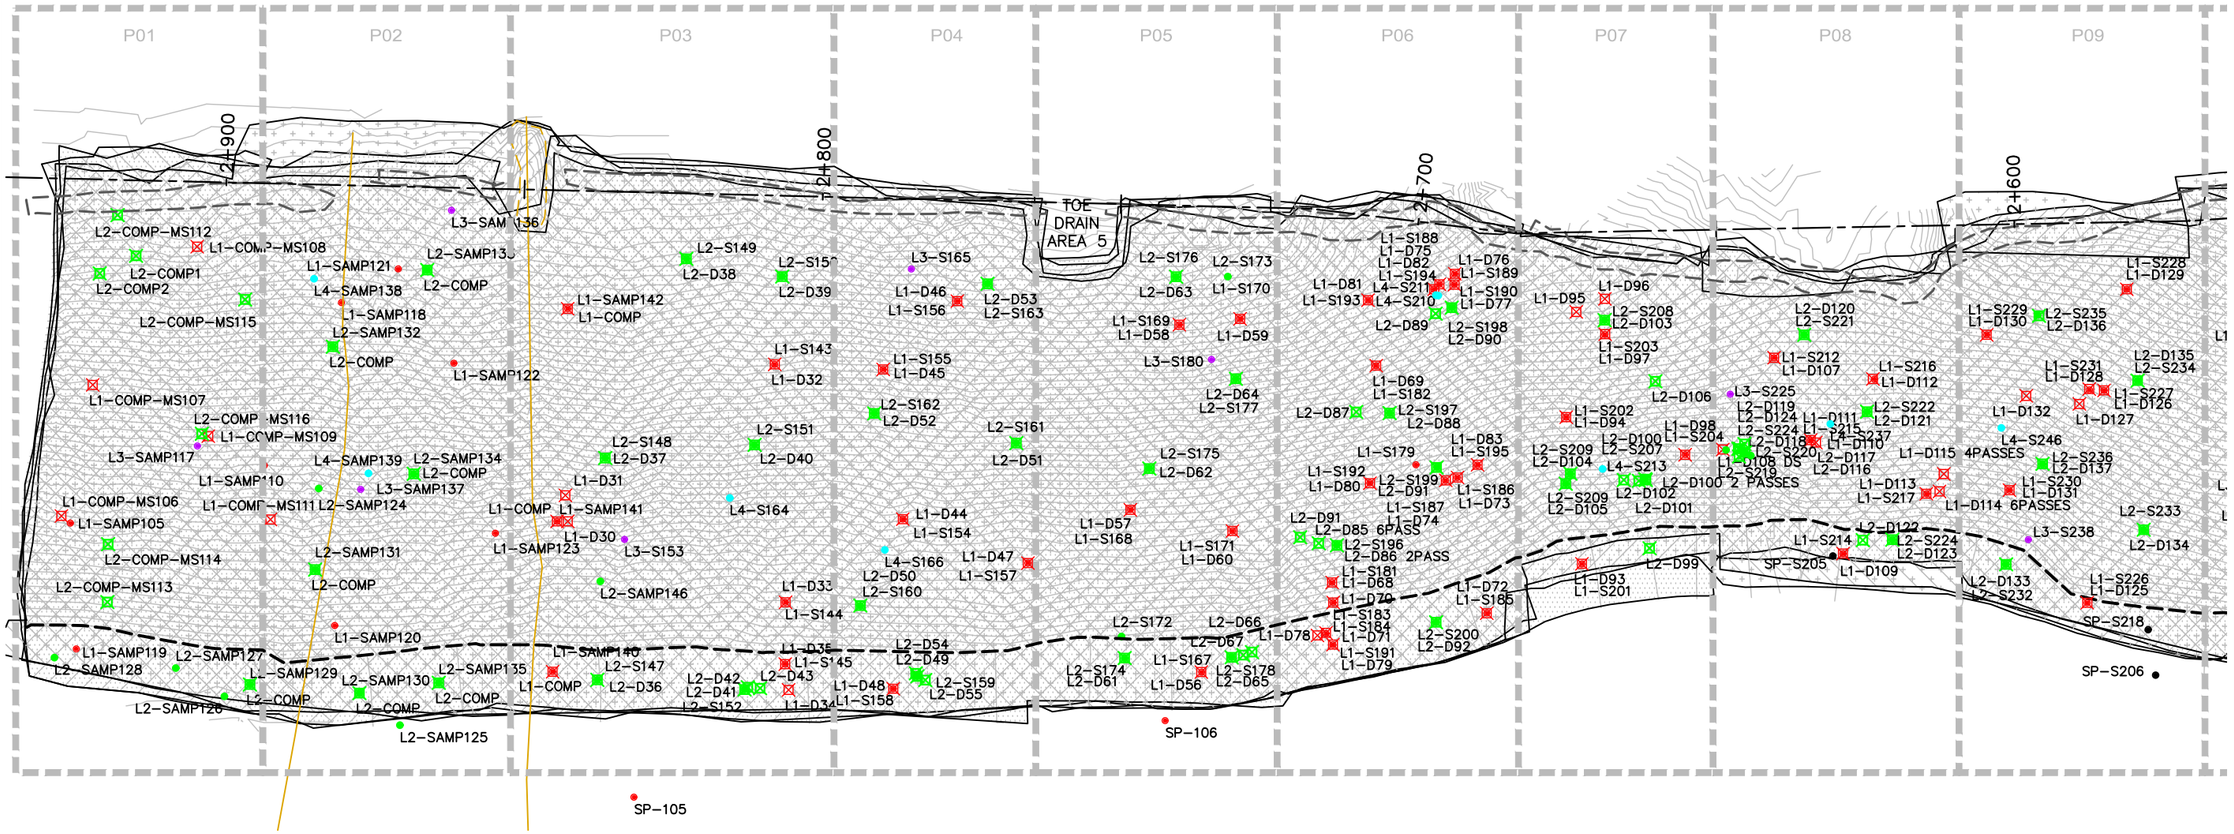

EMRS RECLAMATION – DAILY PROGRESS

(JULY 22, 2021) SCALE: 1:1000

TULLOCH ENGINEERING

DESIGNER

REVISIONS

	DATE	REMARKS

LEGEND

- CCL LIFT #1
- CCL LIFT #2
- NCL LIFT #3
- NCL LIFT #4
- KEY TRENCH
- LIFT #1 COMP. TEST SAMPLE
- LIFT #2 COMP. TEST SAMPLE
- LIFT #3 COMP. TEST SAMPLE
- LIFT #4 COMP. TEST SAMPLE
- VWP WIRE
- VWP WIRE BURRITO
- PLACED TODAY
- CCL LIFT 2 PLACED TODAY

PROJECT TITLE
NEW GOLD INC
RAINY RIVER
PROJECT

DRAWING TITLE
2021 EMRS
RECLAMATION

PURPOSE
DAILY PROGRESS

DATE	JULY 22, 2021
DRAWN	JTS
CHECKED	
SCALE	NTS
ISSUED FOR TENDER	
ISSUED FOR CONSTRUCTION	

DWG. No.	PROJECT No.	PHASE No.
D-1	19-1138	115

SHEET SIZE – 11" X 17"

Horizontal Datum:
North American Datum 1983 (NAD83)
6 Degree Universal Transverse Mercator (UTM) Grid Coordinates, Zone 15.

Vertical Datum:
Canadian Geodetic Vertical Datum, 1928 Adjustment, Geodetic Elevations

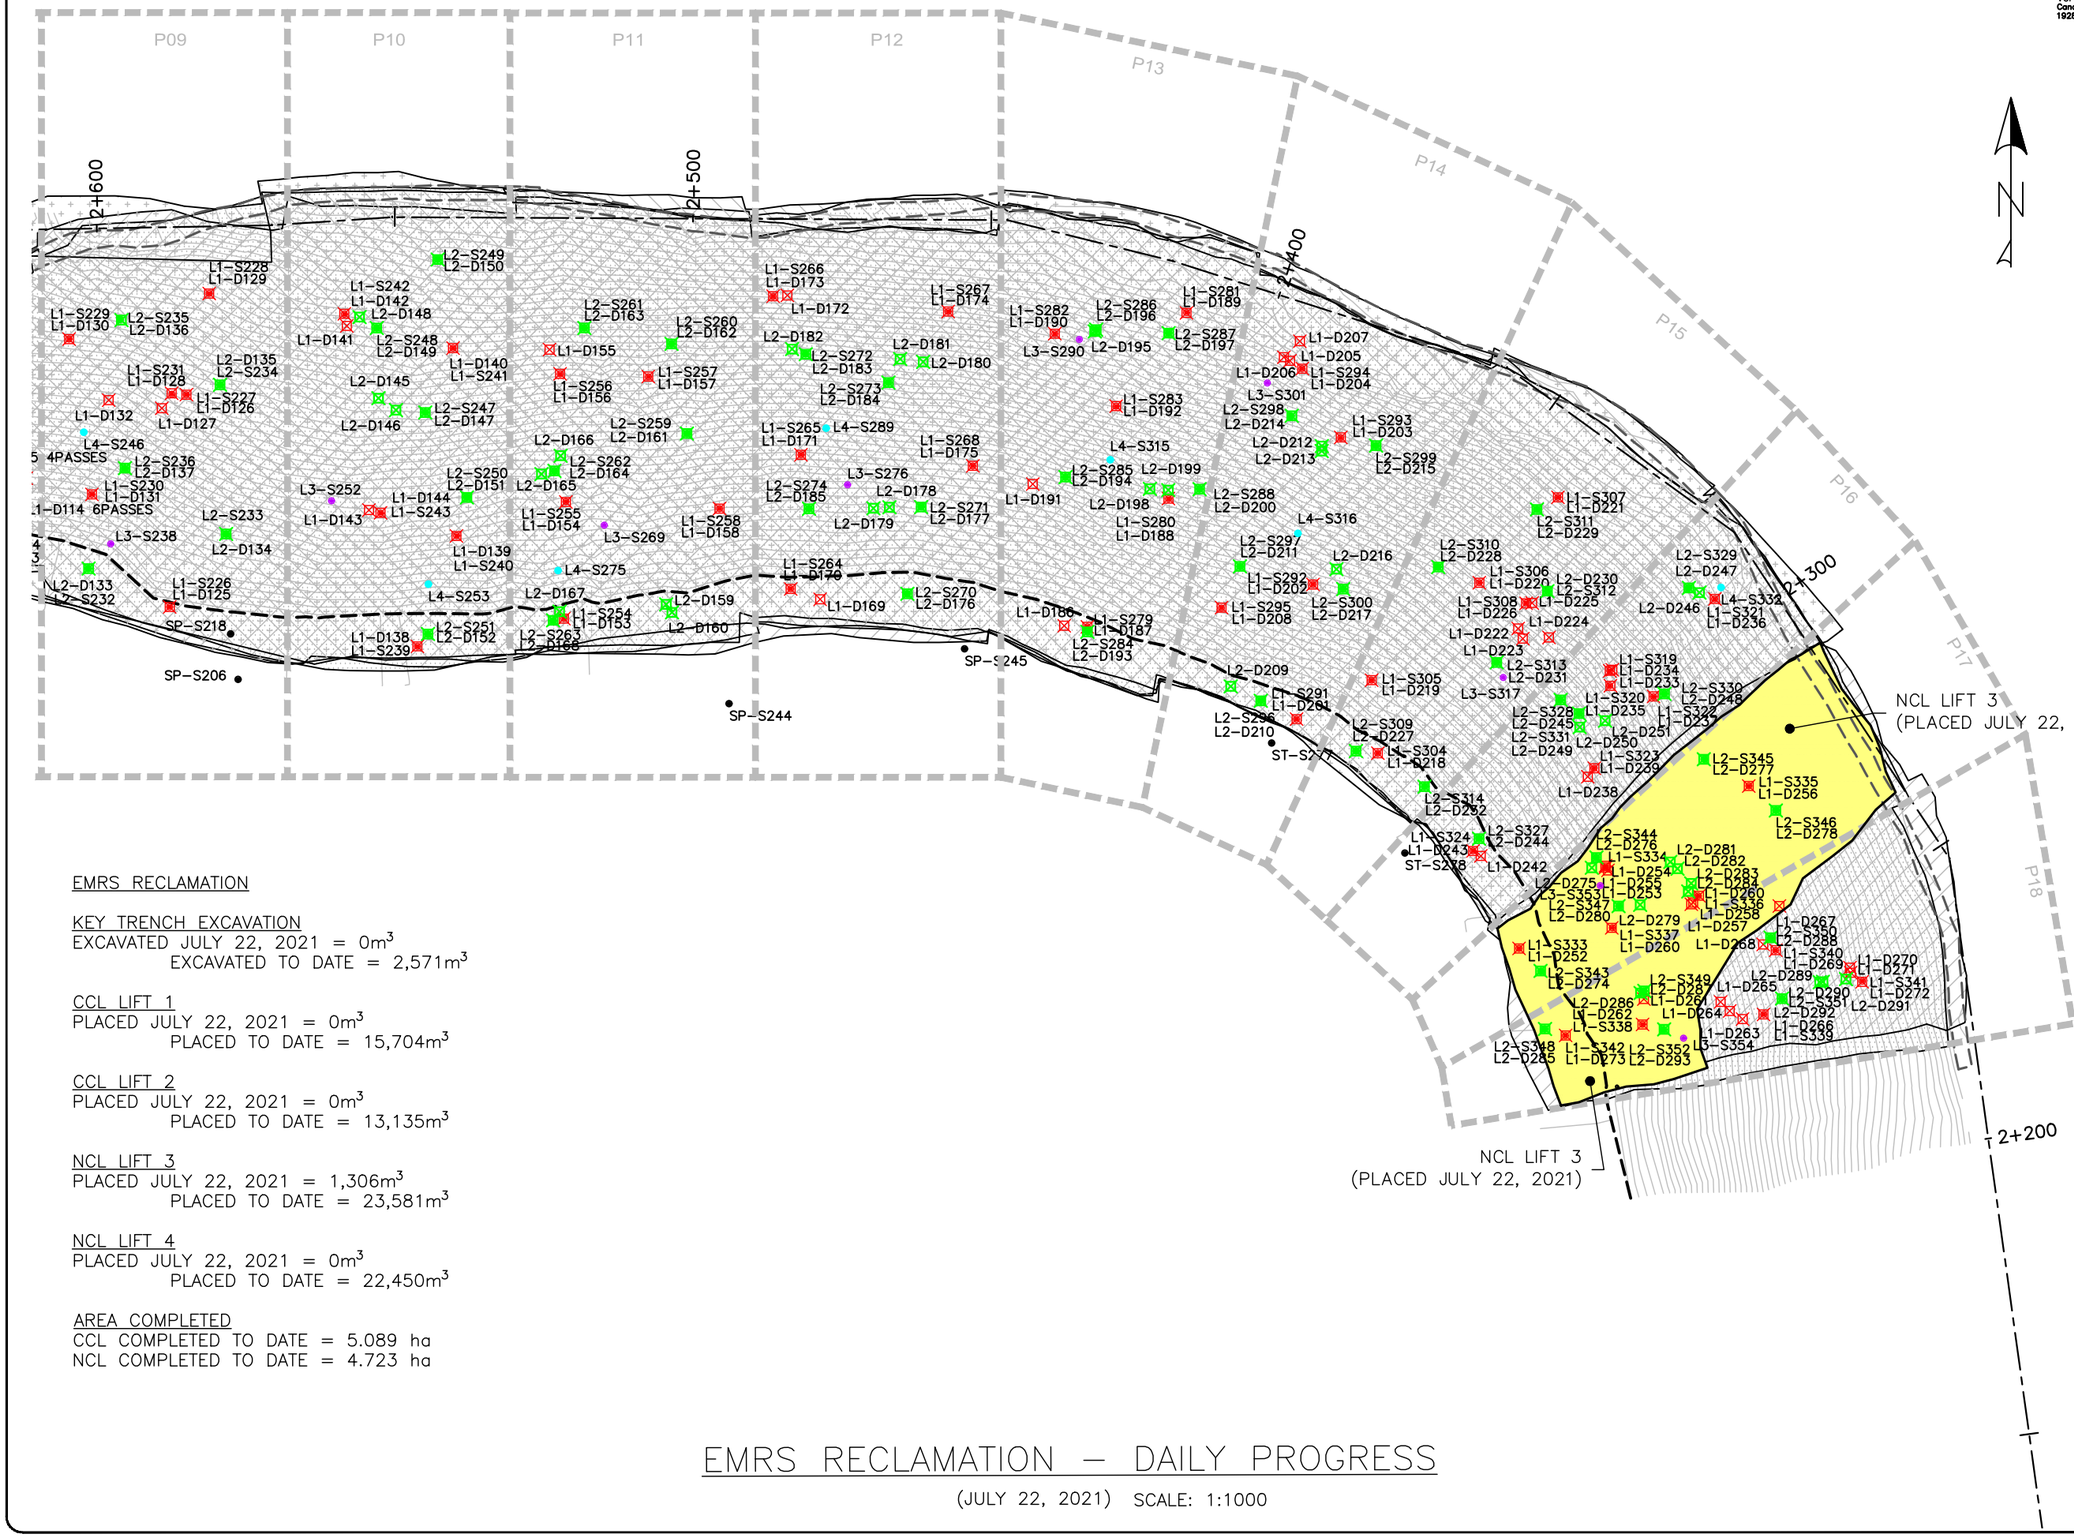

EMRS RECLAMATION

KEY TRENCH EXCAVATION
EXCAVATED JULY 22, 2021 = 0m^3
EXCAVATED TO DATE = 2,571m^3

CCL LIFT 1
PLACED JULY 22, 2021 = 0m^3
PLACED TO DATE = 15,704m^3

CCL LIFT 2
PLACED JULY 22, 2021 = 0m^3
PLACED TO DATE = 13,135m^3

NCL LIFT 3
PLACED JULY 22, 2021 = 1,306m^3
PLACED TO DATE = 23,581m^3

NCL LIFT 4
PLACED JULY 22, 2021 = 0m^3
PLACED TO DATE = 22,450m^3

AREA COMPLETED
CCL COMPLETED TO DATE = 5.089 ha
NCL COMPLETED TO DATE = 4.723 ha

EMRS RECLAMATION – DAILY PROGRESS

(JULY 22, 2021) SCALE: 1:1000

TULLOCH ENGINEERING

DESIGNER

REVISIONS

DATE	REMARKS

LEGEND

- CCL LIFT #1
- CCL LIFT #2
- NCL LIFT #3
- NCL LIFT #4
- KEY TRENCH
- LIFT #1 COMP. TEST SAMPLE
- LIFT #2 COMP. TEST SAMPLE
- LIFT #3 COMP. TEST SAMPLE
- LIFT #4 COMP. TEST SAMPLE
- VWP WIRE
- VWP WIRE BURRITO
- PLACED TODAY
- CCL LIFT 2 PLACED TODAY

PROJECT TITLE
NEW GOLD INC
RAINY RIVER
PROJECT

DRAWING TITLE
2021 EMRS
RECLAMATION

PURPOSE
DAILY PROGRESS

DATE	JULY 22, 2021
DRAWN	JTS
CHECKED	
SCALE	NTS
ISSUED FOR TENDER	
ISSUED FOR CONSTRUCTION	

DWG. No.	PROJECT No.	PHASE No.
D-2	19-1138	115

SHEET SIZE – 11" X 17"

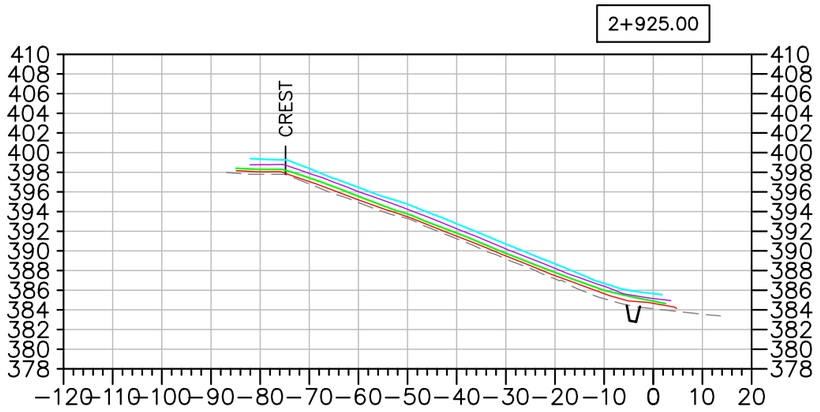

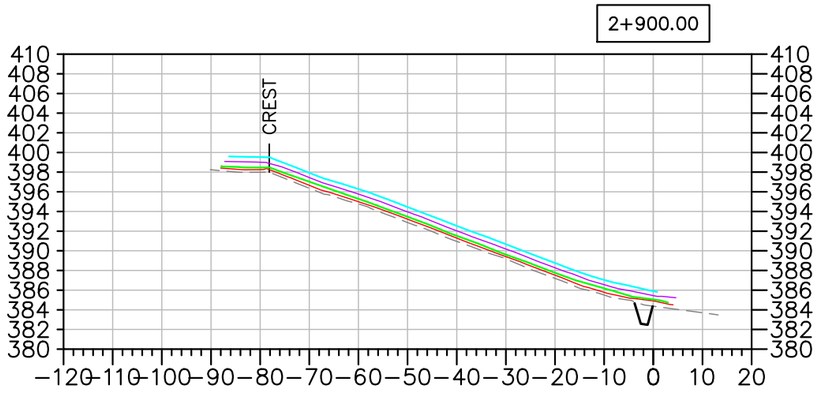

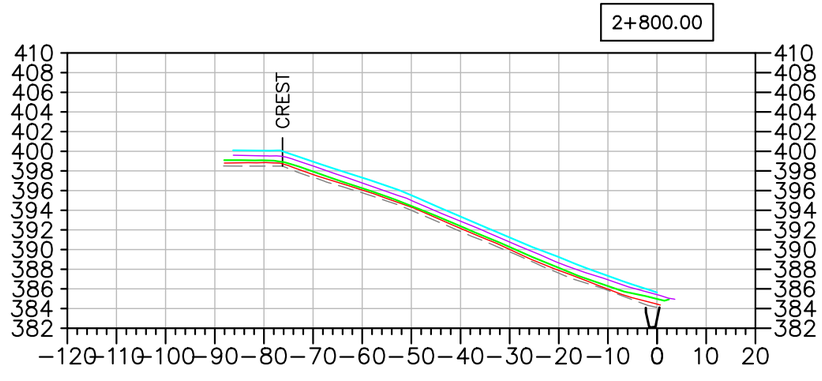

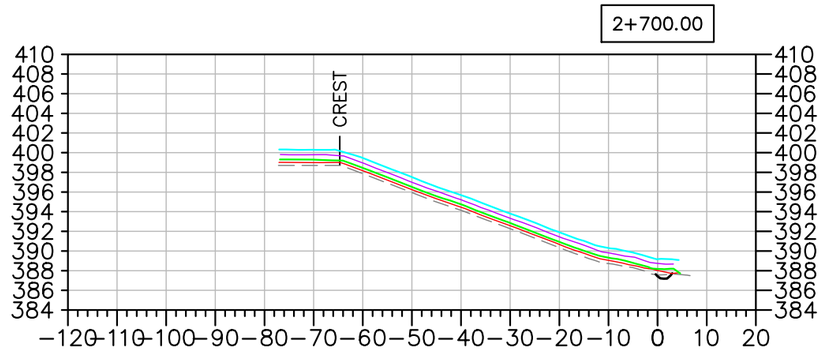

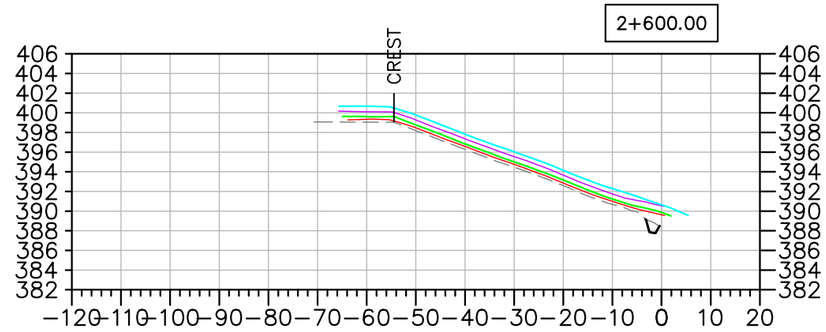

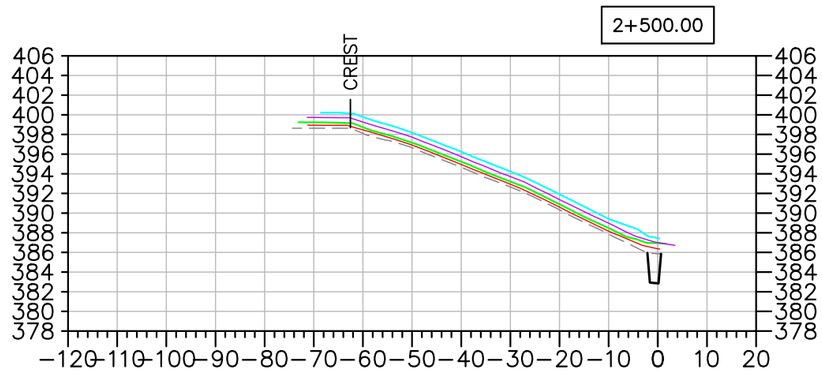

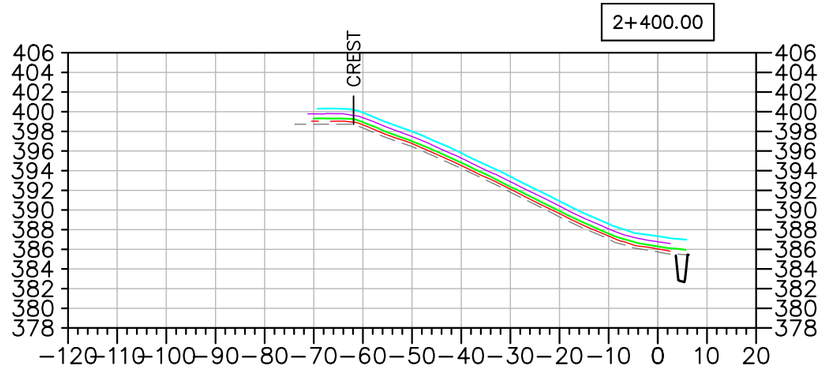

EMRS RECLAMATION – DAILY PROGRESS

(JULY 22, 2021) SCALE: N.T.S.

TULLOCH ENGINEERING

DESIGNER

REVISIONS

DATE	REMARKS

LEGEND

- EXISTING ROCK STOCKPILE
- CCL LIFT #1
- CCL LIFT #2
- NCL LIFT #3
- NCL LIFT #4
- KEY TRENCH

Horizontal Datum: North American Datum 1983 (NAD83) 6 Degree Universal Transverse Mercator (UTM) Grid Coordinates, Zone 15.
Vertical Datum: Canadian Geodetic Vertical Datum, 1928 Adjustment, Geodetic Elevations

PROJECT TITLE
NEW GOLD INC
RAINY RIVER
PROJECT

DRAWING TITLE
2021 EMRS
RECLAMATION CROSS
SECTIONS

PURPOSE
DAILY PROGRESS

DATE	JULY 22, 2021
DRAWN	JTS
CHECKED	
SCALE	NTS
ISSUED FOR TENDER	
ISSUED FOR CONSTRUCTION	

DWG. No.	PROJECT No.	PHASE No.
X-1	19-1138	115

SHEET SIZE – 11" X 17"

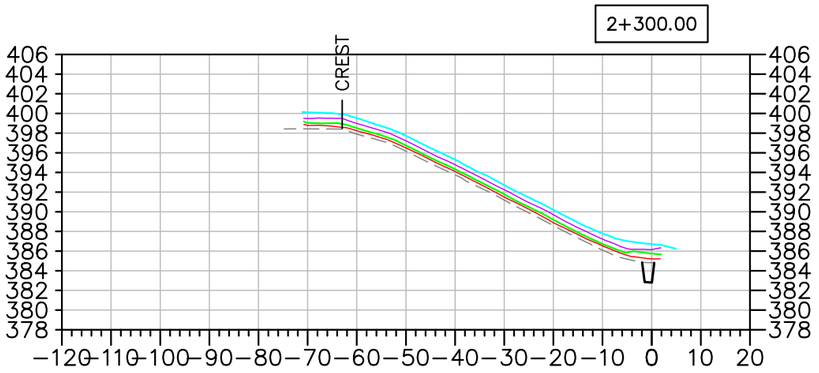

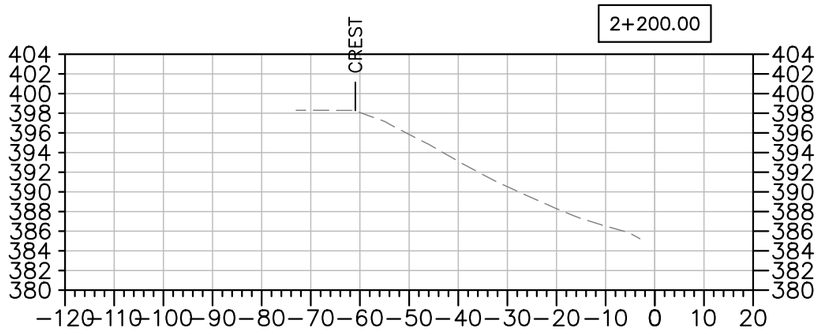

EMRS RECLAMATION – DAILY PROGRESS

(JULY 22, 2021) SCALE: N.T.S.

TULLOCH ENGINEERING

DESIGNER

REVISIONS

DATE	REMARKS

LEGEND

- EXISTING ROCK STOCKPILE
- CCL LIFT #1
- CCL LIFT #2
- NCL LIFT #3
- NCL LIFT #4
- KEY TRENCH

Horizontal Datum:
North American Datum 1983 (NAD83)
6 Degree Universal Transverse Mercator (UTM) Grid Coordinates, Zone 15.

Vertical Datum:
Canadian Geodetic Vertical Datum, 1928 Adjustment, Geodetic Elevations

PROJECT TITLE
NEW GOLD INC
RAINY RIVER PROJECT

DRAWING TITLE
2021 EMRS RECLAMATION CROSS SECTIONS

PURPOSE
DAILY PROGRESS

DATE	JULY 22, 2021
DRAWN	JTS
CHECKED	
SCALE	NTS
ISSUED FOR TENDER	
ISSUED FOR CONSTRUCTION	

DWG. No.	PROJECT No.	PHASE No.
X-2	19-1138	115

SHEET SIZE - 11" X 17"

EMRS RECLAMATION

KEY TRENCH EXCAVATION
EXCAVATED JULY 23, 2021 = 0m^3
EXCAVATED TO DATE = 2,571m^3

CCL LIFT 1
PLACED JULY 23, 2021 = 0m^3
PLACED TO DATE = 15,704m^3

CCL LIFT 2
PLACED JULY 23, 2021 = 0m^3
PLACED TO DATE = 13,135m^3

NCL LIFT 3
PLACED JULY 23, 2021 = 546m^3
PLACED TO DATE = 24,127m^3

NCL LIFT 4
PLACED JULY 23, 2021 = 0m^3
PLACED TO DATE = 22,450m^3

AREA COMPLETED
CCL COMPLETED TO DATE = 5.089 ha
NCL COMPLETED TO DATE = 4.723 ha

Horizontal Datum:
North American Datum 1983 (NAD83)
6 Degree Universal Transverse Mercator (UTM) Grid Coordinates, Zone 15.
Vertical Datum:
Canadian Geodetic Vertical Datum, 1928 Adjustment, Geodetic Elevations

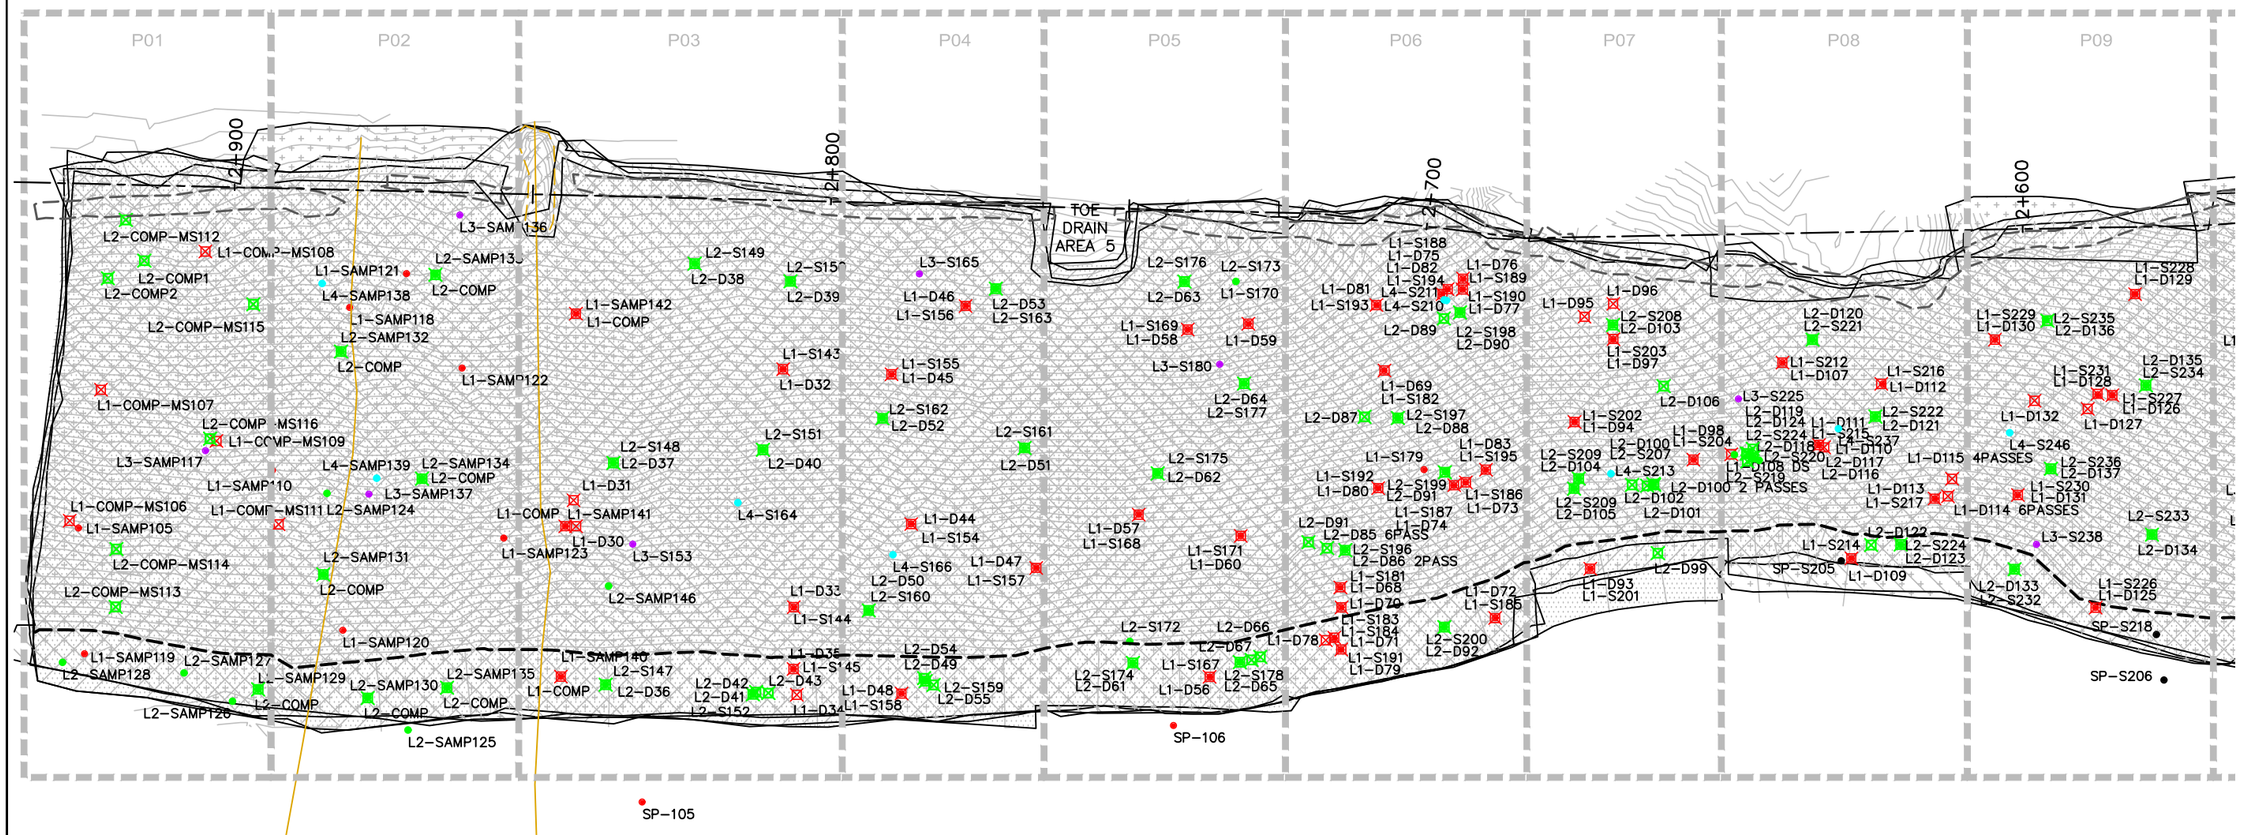

EMRS RECLAMATION – DAILY PROGRESS

(JULY 23, 2021) SCALE: 1:1000

SHEET SIZE – 11" X 17"

TULLOCH ENGINEERING

DESIGNER

REVISIONS

	DATE	REMARKS

LEGEND

- CCL LIFT #1
- CCL LIFT #2
- NCL LIFT #3
- NCL LIFT #4
- KEY TRENCH
- LIFT #1 COMP. TEST SAMPLE
- LIFT #2 COMP. TEST SAMPLE
- LIFT #3 COMP. TEST SAMPLE
- LIFT #4 COMP. TEST SAMPLE
- VWP WIRE
- VWP WIRE BURRITO
- PLACED TODAY
- CCL LIFT 2 PLACED TODAY

PROJECT TITLE
NEW GOLD INC
RAINY RIVER
PROJECT

DRAWING TITLE
2021 EMRS
RECLAMATION

PURPOSE
DAILY PROGRESS

DATE	JULY 23, 2021
DRAWN	JTS
CHECKED	
SCALE	NTS
ISSUED FOR TENDER	
ISSUED FOR CONSTRUCTION	

DWG. No.	PROJECT No.	PHASE No.
D-1	19-1138	115

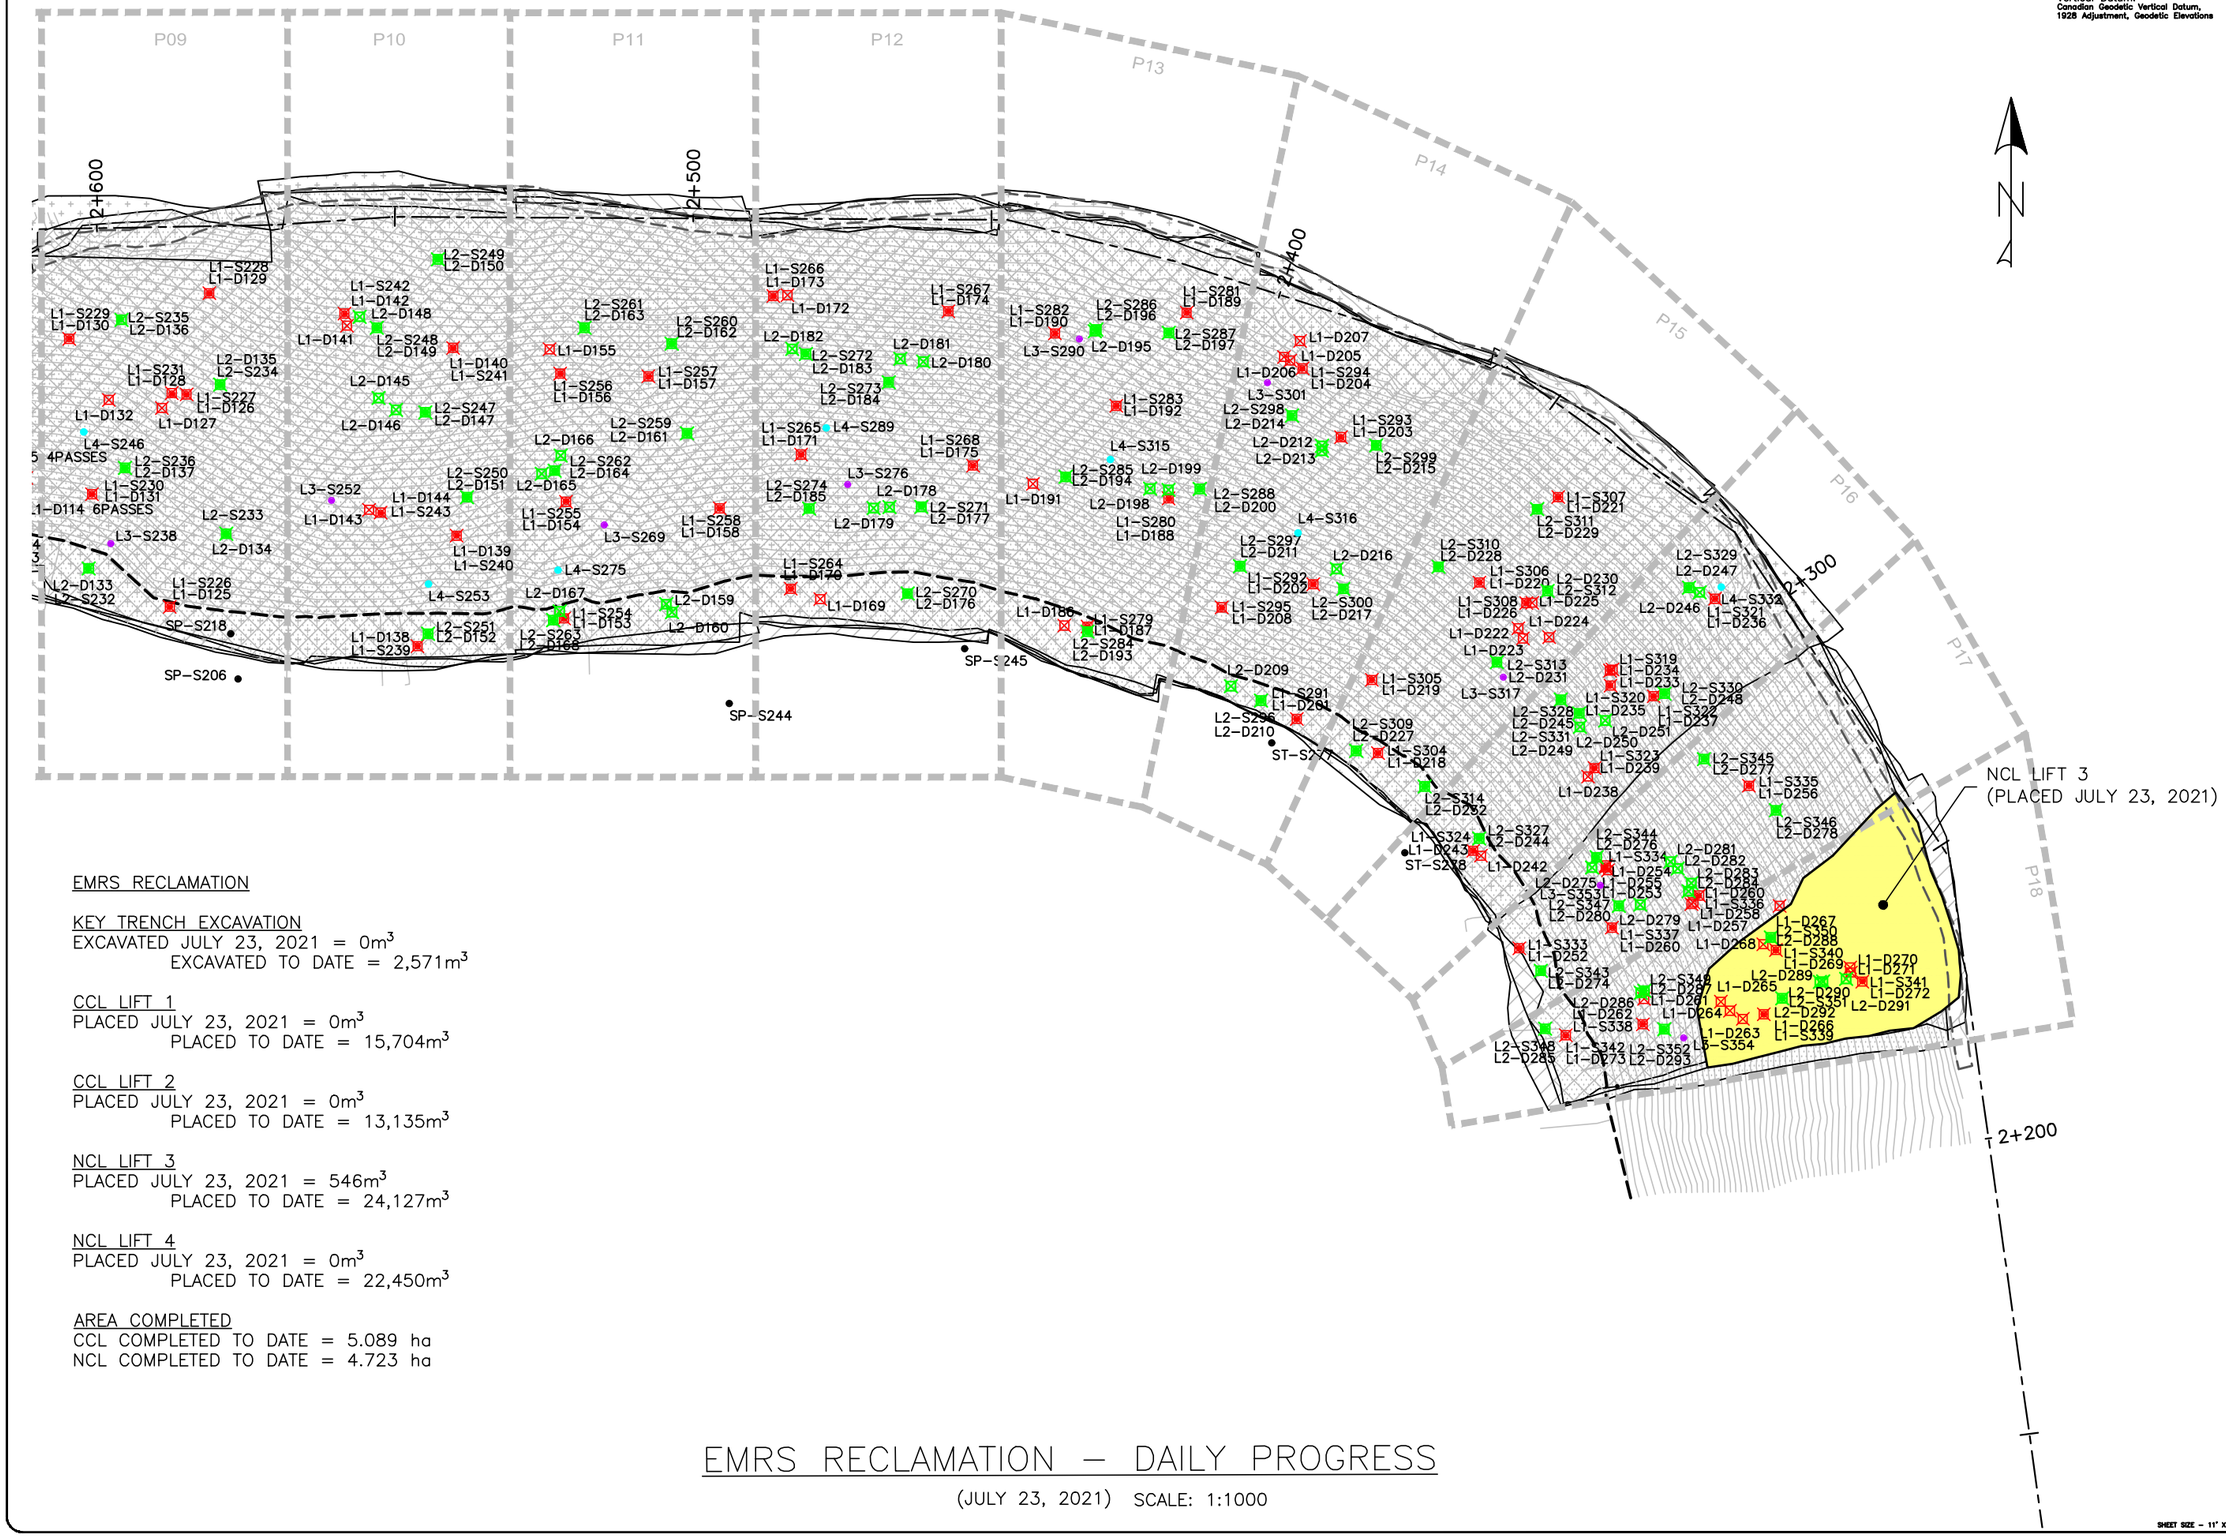

Horizontal Datum:
North American Datum 1983 (NAD83)
6 Degree Universal Transverse Mercator (UTM) Grid Coordinates, Zone 15.
Vertical Datum:
Canadian Geodetic Vertical Datum, 1928 Adjustment, Geodetic Elevations

EMRS RECLAMATION

KEY TRENCH EXCAVATION
EXCAVATED JULY 23, 2021 = 0m³
EXCAVATED TO DATE = 2,571m³

CCL LIFT 1
PLACED JULY 23, 2021 = 0m³
PLACED TO DATE = 15,704m³

CCL LIFT 2
PLACED JULY 23, 2021 = 0m³
PLACED TO DATE = 13,135m³

NCL LIFT 3
PLACED JULY 23, 2021 = 546m³
PLACED TO DATE = 24,127m³

NCL LIFT 4
PLACED JULY 23, 2021 = 0m³
PLACED TO DATE = 22,450m³

AREA COMPLETED
CCL COMPLETED TO DATE = 5.089 ha
NCL COMPLETED TO DATE = 4.723 ha

EMRS RECLAMATION – DAILY PROGRESS

(JULY 23, 2021) SCALE: 1:1000

SHEET SIZE – 11" X 17"

TULLOCH ENGINEERING

DESIGNER

REVISIONS

DATE	REMARKS

LEGEND

- CCL LIFT #1
- CCL LIFT #2
- NCL LIFT #3
- NCL LIFT #4
- KEY TRENCH
- LIFT #1 COMP. TEST SAMPLE
- LIFT #2 COMP. TEST SAMPLE
- LIFT #3 COMP. TEST SAMPLE
- LIFT #4 COMP. TEST SAMPLE
- VWP WIRE
- VWP WIRE BURRITO
- PLACED TODAY
- CCL LIFT 2 PLACED TODAY

PROJECT TITLE
NEW GOLD INC
RAINY RIVER
PROJECT

DRAWING TITLE
2021 EMRS
RECLAMATION

PURPOSE
DAILY PROGRESS

DATE	JULY 23, 2021
DRAWN	JTS
CHECKED	
SCALE	NTS
ISSUED FOR TENDER	
ISSUED FOR CONSTRUCTION	

DWG. No.	PROJECT No.	PHASE No.
D-2	19-1138	115

2+925.00

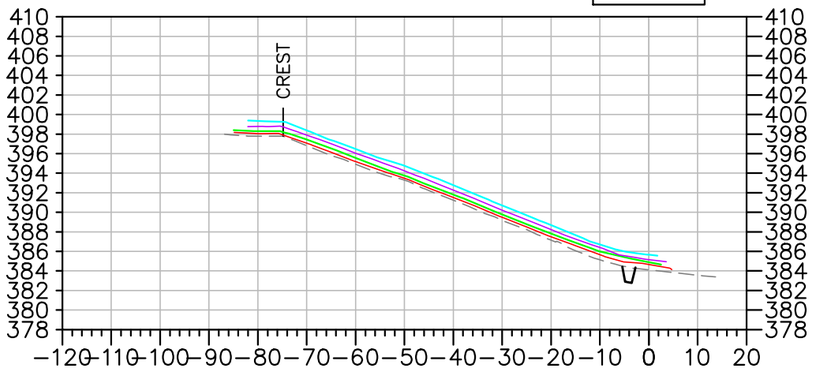

2+900.00

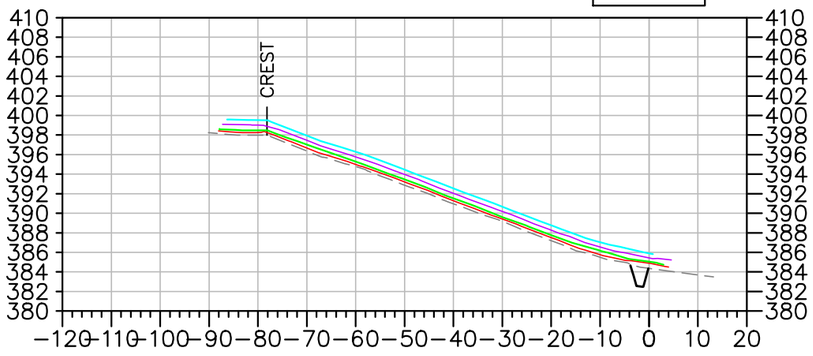

2+800.00

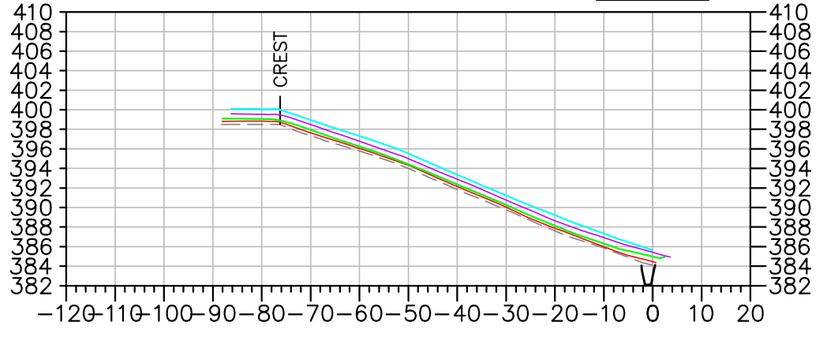

2+700.00

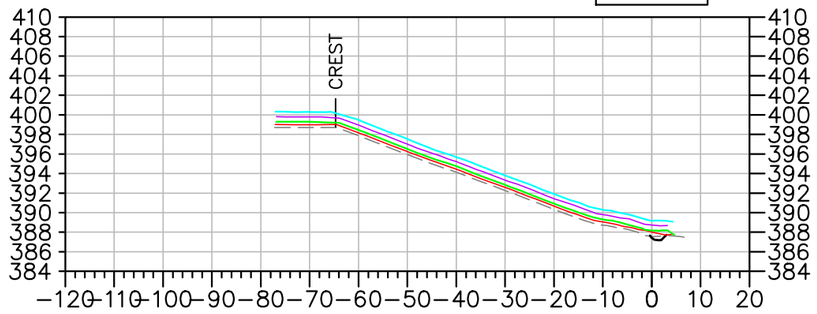

2+600.00

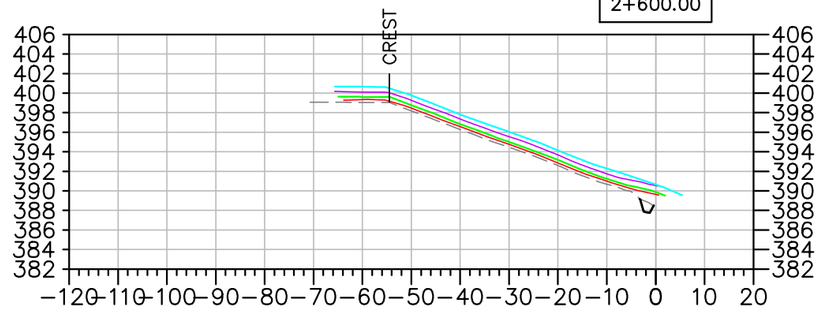

2+500.00

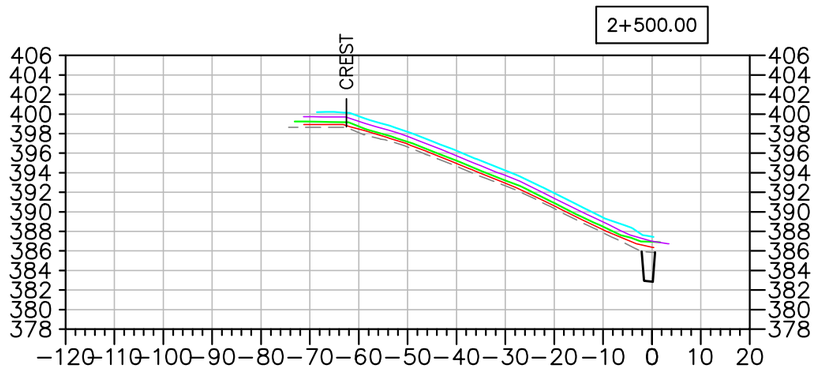

2+400.00

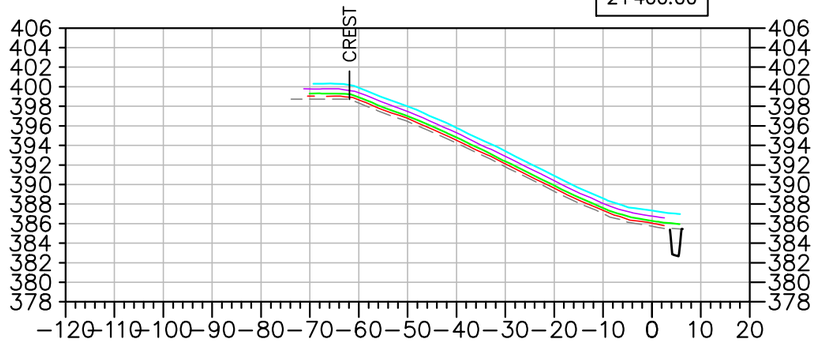

EMRS RECLAMATION – DAILY PROGRESS

(JULY 23, 2021) SCALE: N.T.S.

TULLOCH ENGINEERING

DESIGNER

REVISIONS

DATE	REMARKS

LEGEND

- EXISTING ROCK STOCKPILE
- CCL LIFT #1
- CCL LIFT #2
- NCL LIFT #3
- NCL LIFT #4
- KEY TRENCH

Horizontal Datum:
North American Datum 1983 (NAD83)
6 Degree Universal Transverse Mercator (UTM) Grid Coordinates, Zone 15.

Vertical Datum:
Canadian Geodetic Vertical Datum, 1928 Adjustment, Geodetic Elevations

PROJECT TITLE
NEW GOLD INC
RAINY RIVER
PROJECT

DRAWING TITLE
2021 EMRS
RECLAMATION CROSS
SECTIONS

PURPOSE
DAILY PROGRESS

DATE	JULY 23, 2021
DRAWN	JTS
CHECKED	
SCALE	NTS
ISSUED FOR TENDER	
ISSUED FOR CONSTRUCTION	

DWG. No.	PROJECT No.	PHASE No.
X–1	19–1138	115

SHEET SIZE – 11" X 17"

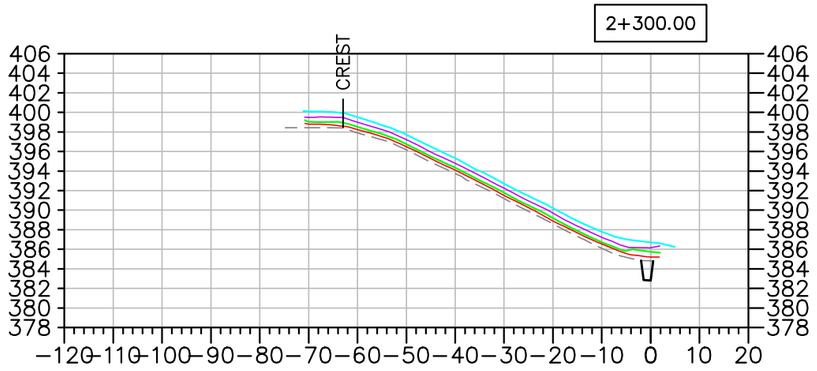

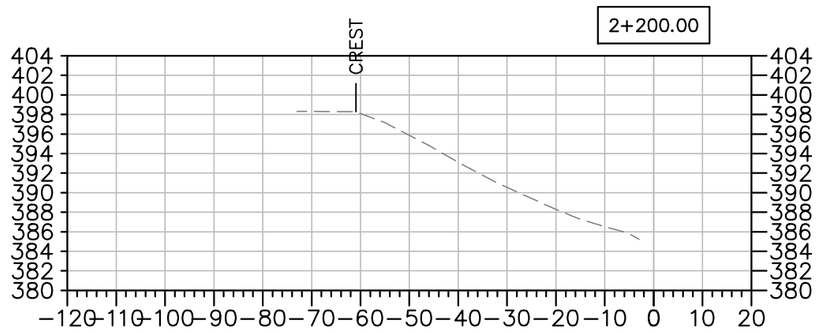

EMRS RECLAMATION – DAILY PROGRESS

(JULY 23, 2021) SCALE: N.T.S.

TULLOCH ENGINEERING

DESIGNER

REVISIONS

	DATE	REMARKS

LEGEND

- EXISTING ROCK STOCKPILE
- CCL LIFT #1
- CCL LIFT #2
- NCL LIFT #3
- NCL LIFT #4
- KEY TRENCH

Horizontal Datum:
North American Datum 1983 (NAD83)
6 Degree Universal Transverse Mercator (UTM) Grid Coordinates, Zone 15.

Vertical Datum:
Canadian Geodetic Vertical Datum, 1928 Adjustment, Geodetic Elevations

PROJECT TITLE
NEW GOLD INC
RAINY RIVER
PROJECT

DRAWING TITLE
2021 EMRS
RECLAMATION CROSS
SECTIONS

PURPOSE
DAILY PROGRESS

DATE	JULY 23, 2021
DRAWN	JTS
CHECKED	
SCALE	NTS
ISSUED FOR TENDER	
ISSUED FOR CONSTRUCTION	

DWG. No.	PROJECT No.	PHASE No.
X-2	19-1138	115

SHEET SIZE = 11" X 17"

EMRS RECLAMATION

KEY TRENCH EXCAVATION
EXCAVATED JULY 24, 2021 = 0m^3
EXCAVATED TO DATE = 2,571m^3

CCL LIFT 1
PLACED JULY 24, 2021 = 0m^3
PLACED TO DATE = 15,704m^3

CCL LIFT 2
PLACED JULY 24, 2021 = 0m^3
PLACED TO DATE = 13,135m^3

NCL LIFT 3
PLACED JULY 24, 2021 = 0m^3
PLACED TO DATE = 24,127m^3

NCL LIFT 4
PLACED JULY 24, 2021 = 0m^3
PLACED TO DATE = 22,450m^3

AREA COMPLETED
CCL COMPLETED TO DATE = 5.089 ha
NCL COMPLETED TO DATE = 4.723 ha

Horizontal Datum:
North American Datum 1983 (NAD83)
6 Degree Universal Transverse Mercator (UTM) Grid Coordinates, Zone 15.
Vertical Datum:
Canadian Geodetic Vertical Datum, 1928 Adjustment, Geodetic Elevations

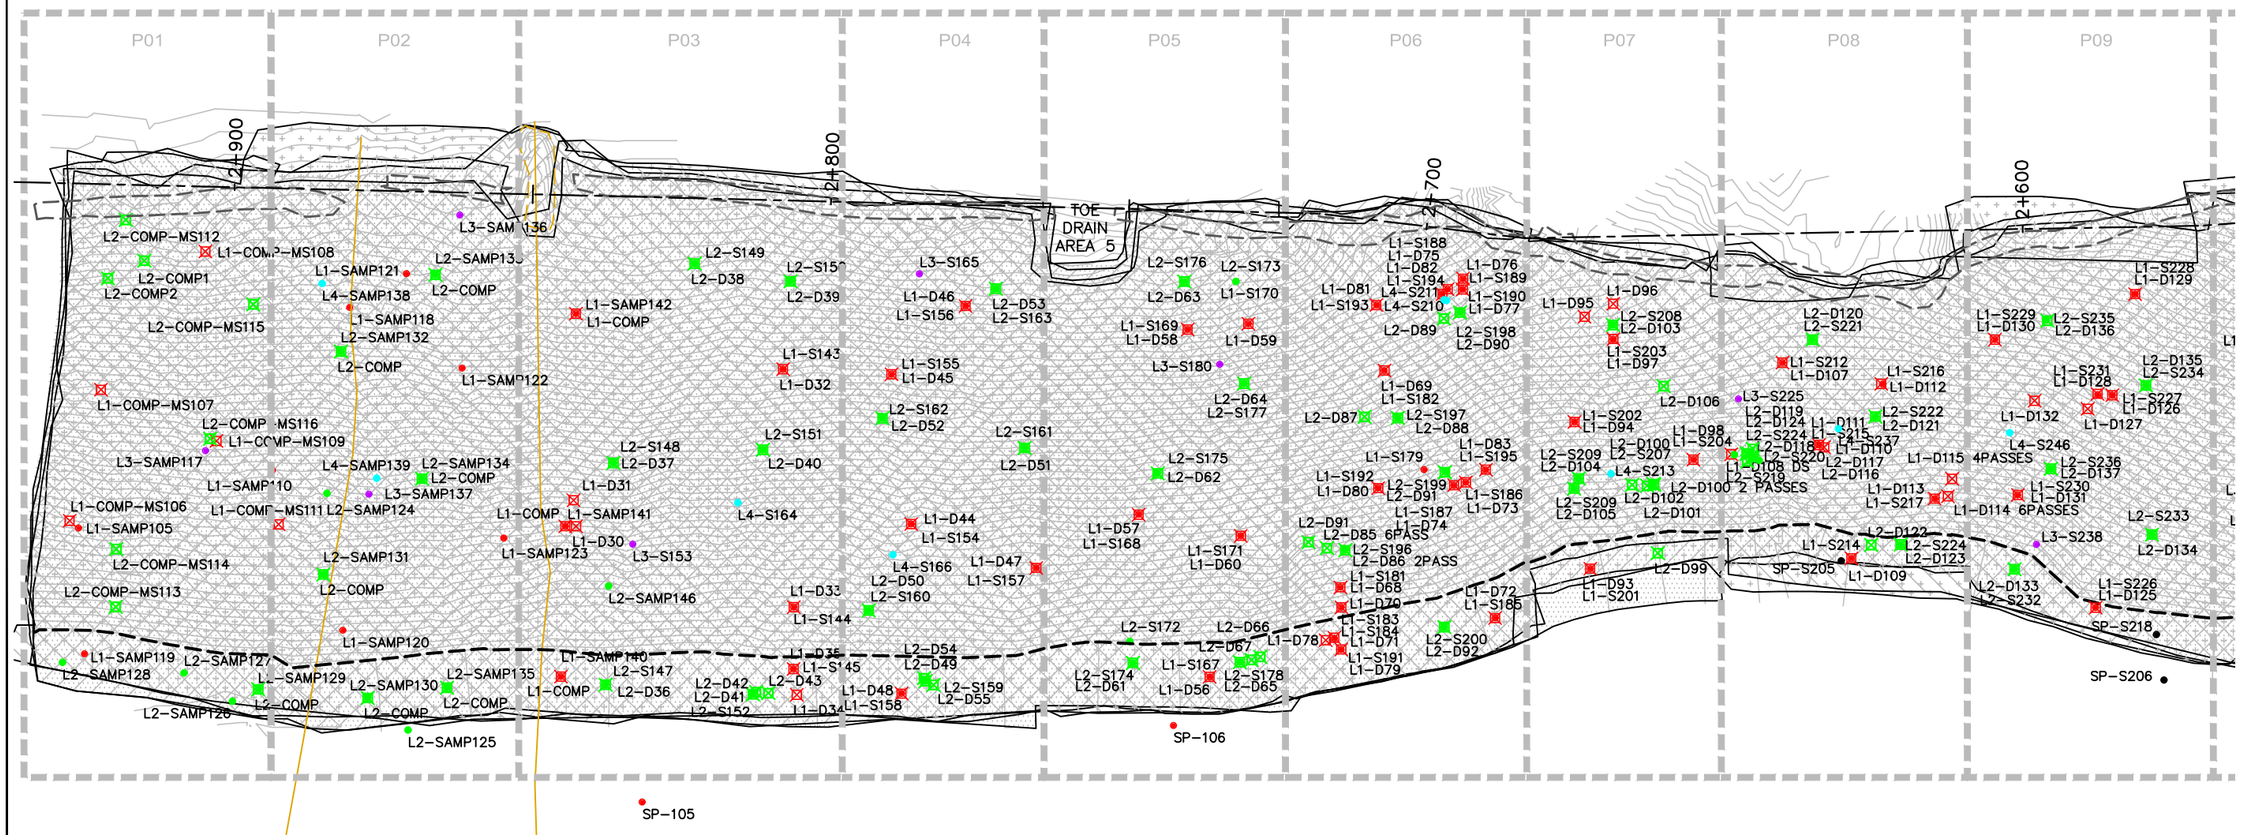

EMRS RECLAMATION – DAILY PROGRESS

(JULY 24, 2021) SCALE: 1:1000

SHEET SIZE – 11" X 17"

TULLOCH ENGINEERING

DESIGNER

REVISIONS

	DATE	REMARKS

LEGEND

- CCL LIFT #1
- CCL LIFT #2
- NCL LIFT #3
- NCL LIFT #4
- KEY TRENCH
- LIFT #1 COMP. TEST SAMPLE
- LIFT #2 COMP. TEST SAMPLE
- LIFT #3 COMP. TEST SAMPLE
- LIFT #4 COMP. TEST SAMPLE
- VWP WIRE
- VWP WIRE BURRITO
- PLACED TODAY
- CCL LIFT 2 PLACED TODAY

PROJECT TITLE
NEW GOLD INC
RAINY RIVER
PROJECT

DRAWING TITLE
2021 EMRS
RECLAMATION

PURPOSE
DAILY PROGRESS

DATE	JULY 24, 2021
DRAWN	JTS
CHECKED	
SCALE	NTS
ISSUED FOR TENDER	
ISSUED FOR CONSTRUCTION	

DWG. No.	PROJECT No.	PHASE No.
D-1	19-1138	115

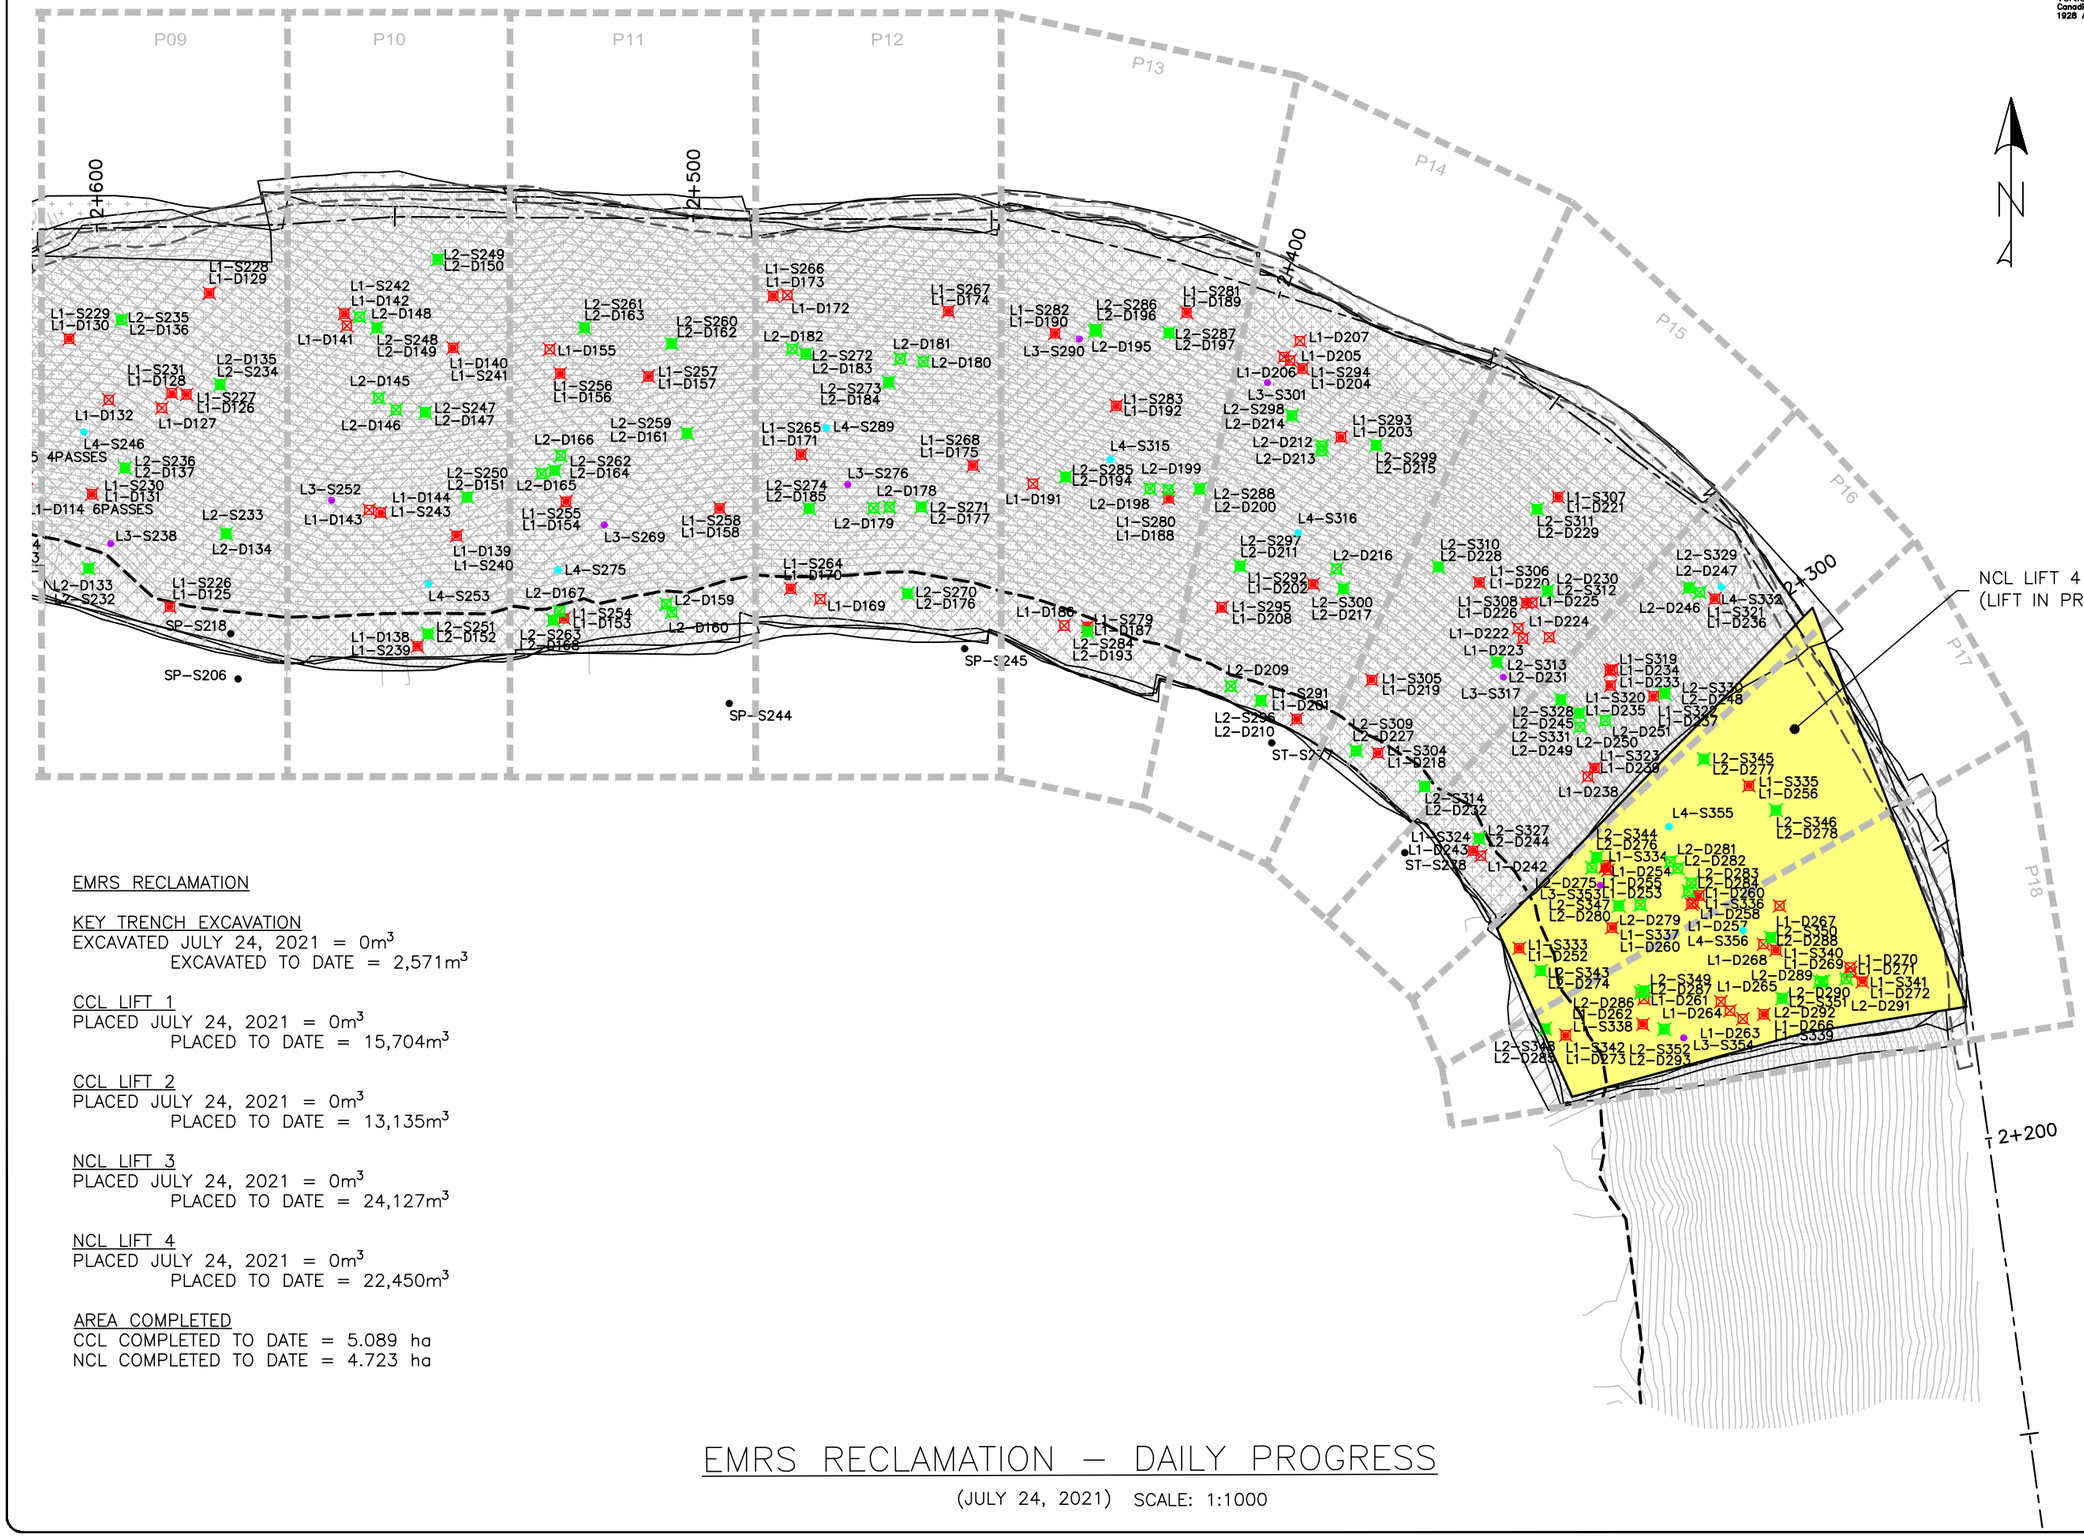

Horizontal Datum:
North American Datum 1983 (NAD83)
6 Degree Universal Transverse Mercator (UTM) Grid Coordinates, Zone 15.
Vertical Datum:
Canadian Geodetic Vertical Datum, 1928 Adjustment, Geodetic Elevations

EMRS RECLAMATION

KEY TRENCH EXCAVATION
EXCAVATED JULY 24, 2021 = 0m³
EXCAVATED TO DATE = 2,571m³

CCL LIFT 1
PLACED JULY 24, 2021 = 0m³
PLACED TO DATE = 15,704m³

CCL LIFT 2
PLACED JULY 24, 2021 = 0m³
PLACED TO DATE = 13,135m³

NCL LIFT 3
PLACED JULY 24, 2021 = 0m³
PLACED TO DATE = 24,127m³

NCL LIFT 4
PLACED JULY 24, 2021 = 0m³
PLACED TO DATE = 22,450m³

AREA COMPLETED
CCL COMPLETED TO DATE = 5.089 ha
NCL COMPLETED TO DATE = 4.723 ha

EMRS RECLAMATION – DAILY PROGRESS

(JULY 24, 2021) SCALE: 1:1000

TULLOCH ENGINEERING

DESIGNER

REVISIONS

DATE	REMARKS

LEGEND

- CCL LIFT #1
- CCL LIFT #2
- NCL LIFT #3
- NCL LIFT #4
- KEY TRENCH
- LIFT #1 COMP. TEST SAMPLE
- LIFT #2 COMP. TEST SAMPLE
- LIFT #3 COMP. TEST SAMPLE
- LIFT #4 COMP. TEST SAMPLE
- VWP WIRE
- VWP WIRE BURRITO
- PLACED TODAY
- CCL LIFT 2 PLACED TODAY

PROJECT TITLE
NEW GOLD INC
RAINY RIVER
PROJECT

DRAWING TITLE
2021 EMRS
RECLAMATION

PURPOSE
DAILY PROGRESS

DATE	JULY 24, 2021
DRAWN	JTS
CHECKED	
SCALE	NTS
ISSUED FOR TENDER	
ISSUED FOR CONSTRUCTION	

DWG. No.	PROJECT No.	PHASE No.
D-2	19-1138	115

SHEET SIZE - 11" X 17"

2+925.00

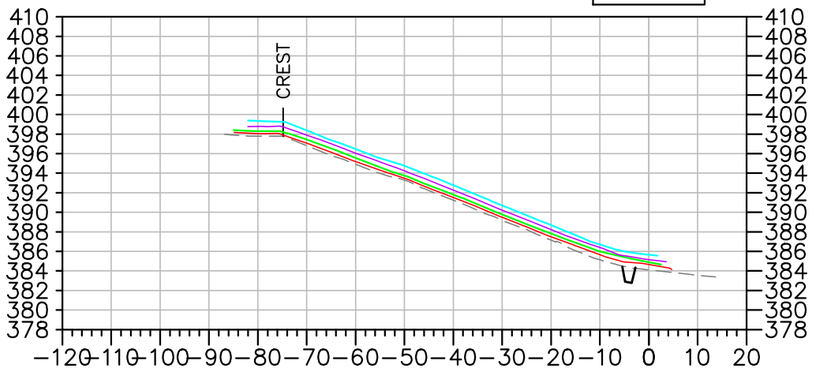

2+900.00

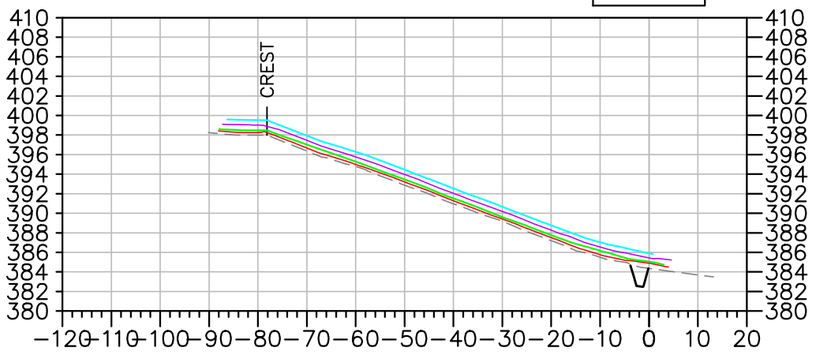

2+800.00

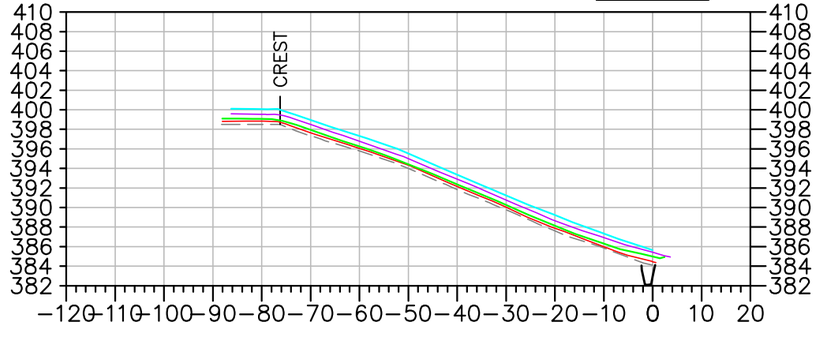

2+700.00

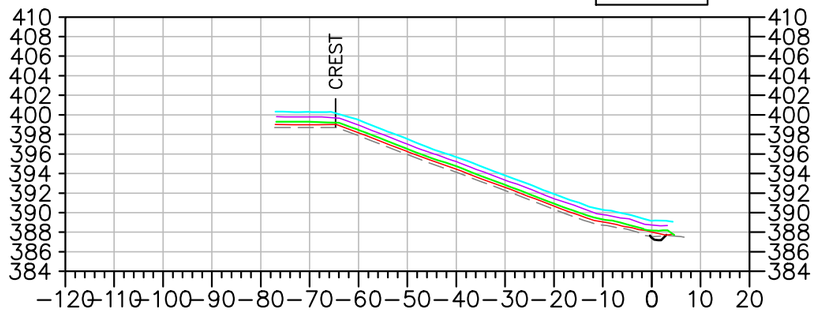

2+600.00

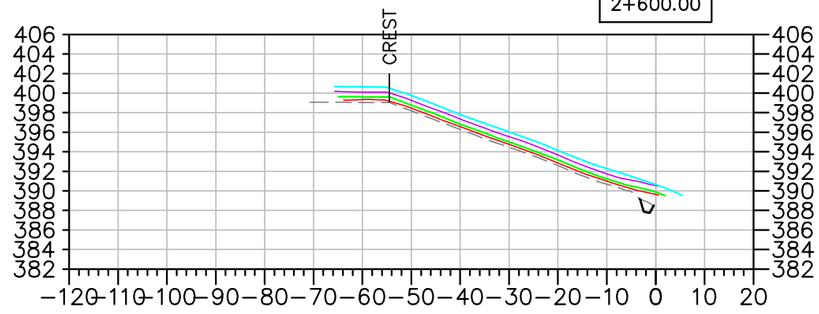

2+500.00

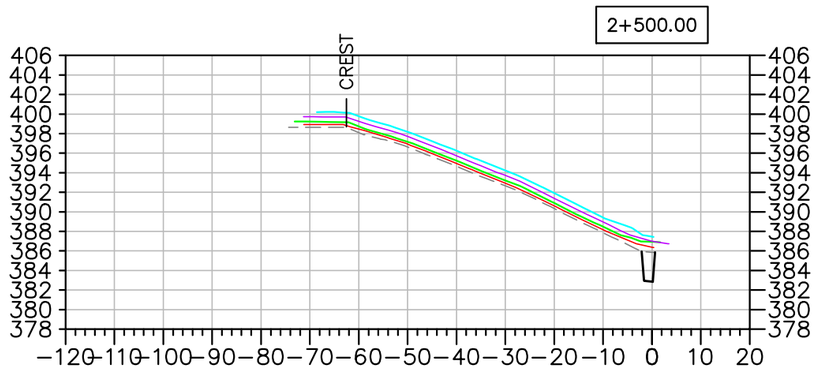

2+400.00

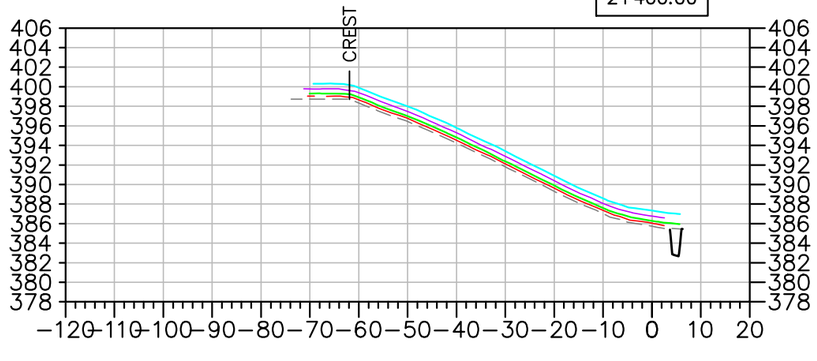

EMRS RECLAMATION – DAILY PROGRESS

(JULY 24, 2021) SCALE: N.T.S.

TULLOCH ENGINEERING

DESIGNER

REVISIONS

DATE	REMARKS

LEGEND

- EXISTING ROCK STOCKPILE
- CCL LIFT #1
- CCL LIFT #2
- NCL LIFT #3
- NCL LIFT #4
- KEY TRENCH

Horizontal Datum:
North American Datum 1983 (NAD83)
6 Degree Universal Transverse Mercator (UTM) Grid Coordinates, Zone 15.

Vertical Datum:
Canadian Geodetic Vertical Datum, 1928 Adjustment, Geodetic Elevations

PROJECT TITLE
NEW GOLD INC
RAINY RIVER
PROJECT

DRAWING TITLE
2021 EMRS
RECLAMATION CROSS
SECTIONS

PURPOSE
DAILY PROGRESS

DATE	JULY 24, 2021
DRAWN	JTS
CHECKED	
SCALE	NTS
ISSUED FOR TENDER	
ISSUED FOR CONSTRUCTION	

DWG. No.	PROJECT No.	PHASE No.
X-1	19-1138	115

SHEET SIZE – 11" X 17"

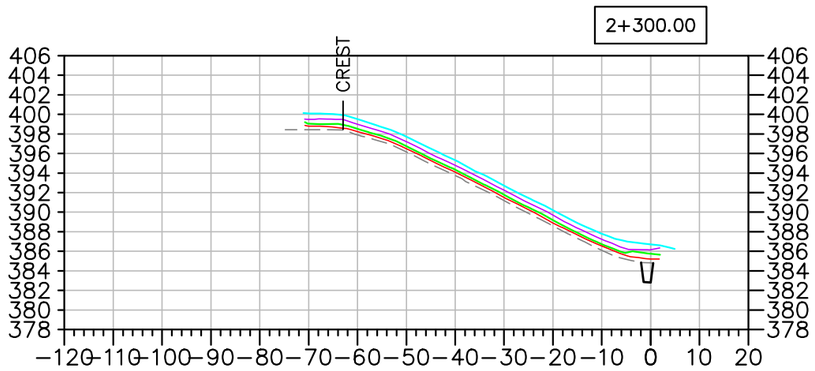

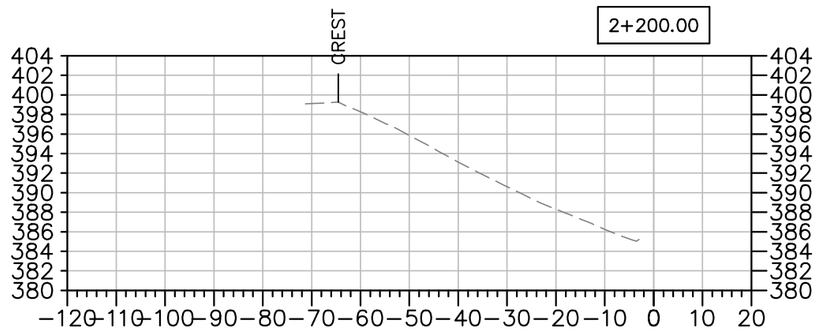

EMRS RECLAMATION – DAILY PROGRESS

(JULY 24, 2021) SCALE: N.T.S.

SHEET SIZE – 11" X 17"

TULLOCH ENGINEERING

DESIGNER

REVISIONS

	DATE	REMARKS

LEGEND

- EXISTING ROCK STOCKPILE
- CCL LIFT #1
- CCL LIFT #2
- NCL LIFT #3
- NCL LIFT #4
- KEY TRENCH

Horizontal Datum:
North American Datum 1983 (NAD83)
6 Degree Universal Transverse Mercator (UTM) Grid Coordinates, Zone 15.

Vertical Datum:
Canadian Geodetic Vertical Datum, 1928 Adjustment, Geodetic Elevations

PROJECT TITLE
NEW GOLD INC
RAINY RIVER
PROJECT

DRAWING TITLE
2021 EMRS
RECLAMATION CROSS
SECTIONS

PURPOSE
DAILY PROGRESS

DATE	JULY 24, 2021
DRAWN	JTS
CHECKED	
SCALE	NTS
ISSUED FOR TENDER	
ISSUED FOR CONSTRUCTION	

DWG. No.	PROJECT No.	PHASE No.
X-2	19-1138	115

EMRS RECLAMATION

KEY TRENCH EXCAVATION
EXCAVATED JULY 25, 2021 = 204m^3
EXCAVATED TO DATE = 2,775m^3

CCL LIFT 1
PLACED JULY 25, 2021 = 0m^3
PLACED TO DATE = 15,704m^3

CCL LIFT 2
PLACED JULY 25, 2021 = 0m^3
PLACED TO DATE = 13,135m^3

NCL LIFT 3
PLACED JULY 25, 2021 = 0m^3
PLACED TO DATE = 24,127m^3

NCL LIFT 4
PLACED JULY 25, 2021 = 1,879m^3
PLACED TO DATE = 24,329m^3

AREA COMPLETED
CCL COMPLETED TO DATE = 5.089 ha
NCL COMPLETED TO DATE = 5.126 ha

Horizontal Datum:
North American Datum 1983 (NAD83)
6 Degree Universal Transverse Mercator (UTM) Grid Coordinates, Zone 15.
Vertical Datum:
Canadian Geodetic Vertical Datum, 1928 Adjustment, Geodetic Elevations

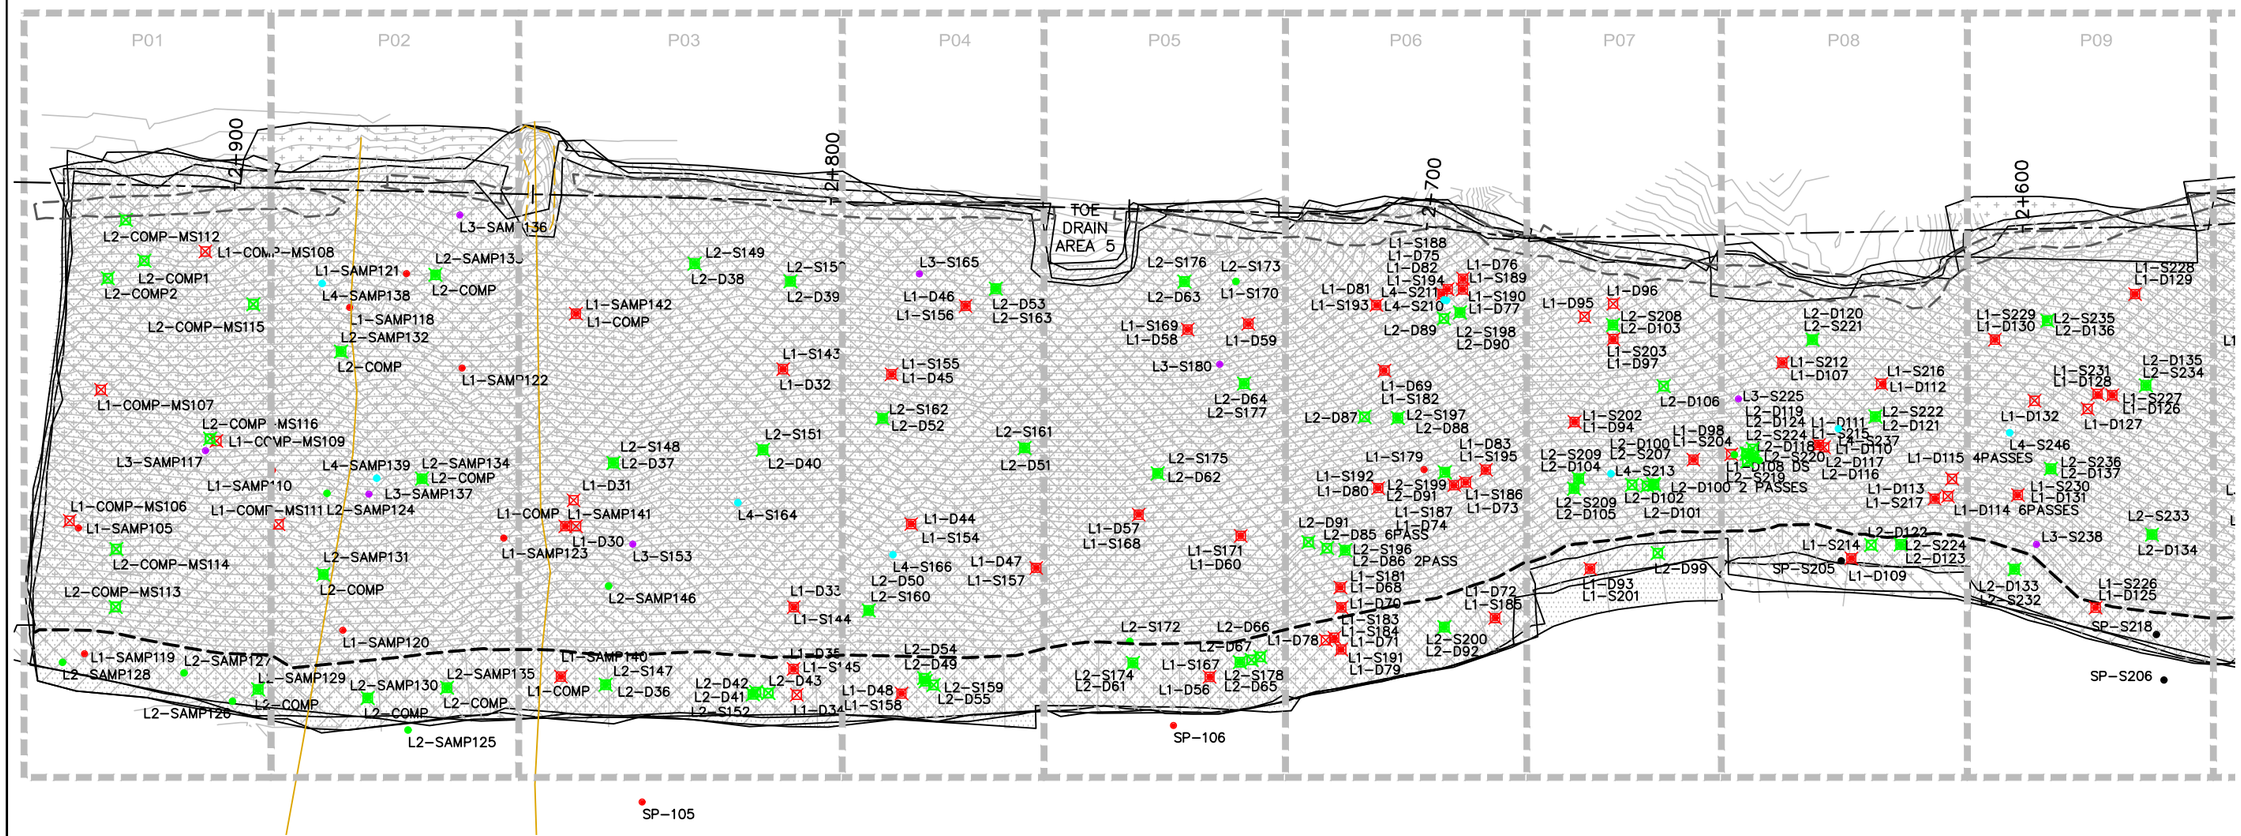

EMRS RECLAMATION – DAILY PROGRESS

(JULY 25, 2021) SCALE: 1:1000

TULLOCH ENGINEERING

DESIGNER

REVISIONS

	DATE	REMARKS

LEGEND

- CCL LIFT #1
- CCL LIFT #2
- NCL LIFT #3
- NCL LIFT #4
- KEY TRENCH
- LIFT #1 COMP. TEST SAMPLE
- LIFT #2 COMP. TEST SAMPLE
- LIFT #3 COMP. TEST SAMPLE
- LIFT #4 COMP. TEST SAMPLE
- VWP WIRE
- VWP WIRE BURRITO
- PLACED TODAY
- CCL LIFT 2 PLACED TODAY

PROJECT TITLE
NEW GOLD INC
RAINY RIVER
PROJECT

DRAWING TITLE
2021 EMRS
RECLAMATION

PURPOSE
DAILY PROGRESS

DATE	JULY 25, 2021
DRAWN	JTS
CHECKED	
SCALE	NTS
ISSUED FOR TENDER	
ISSUED FOR CONSTRUCTION	

DWG. No.	PROJECT No.	PHASE No.
D-1	19-1138	115

SHEET SIZE - 11" X 17"

Horizontal Datum:
North American Datum 1983 (NAD83)
6 Degree Universal Transverse Mercator (UTM) Grid Coordinates, Zone 15.
Vertical Datum:
Canadian Geodetic Vertical Datum, 1928 Adjustment, Geodetic Elevations

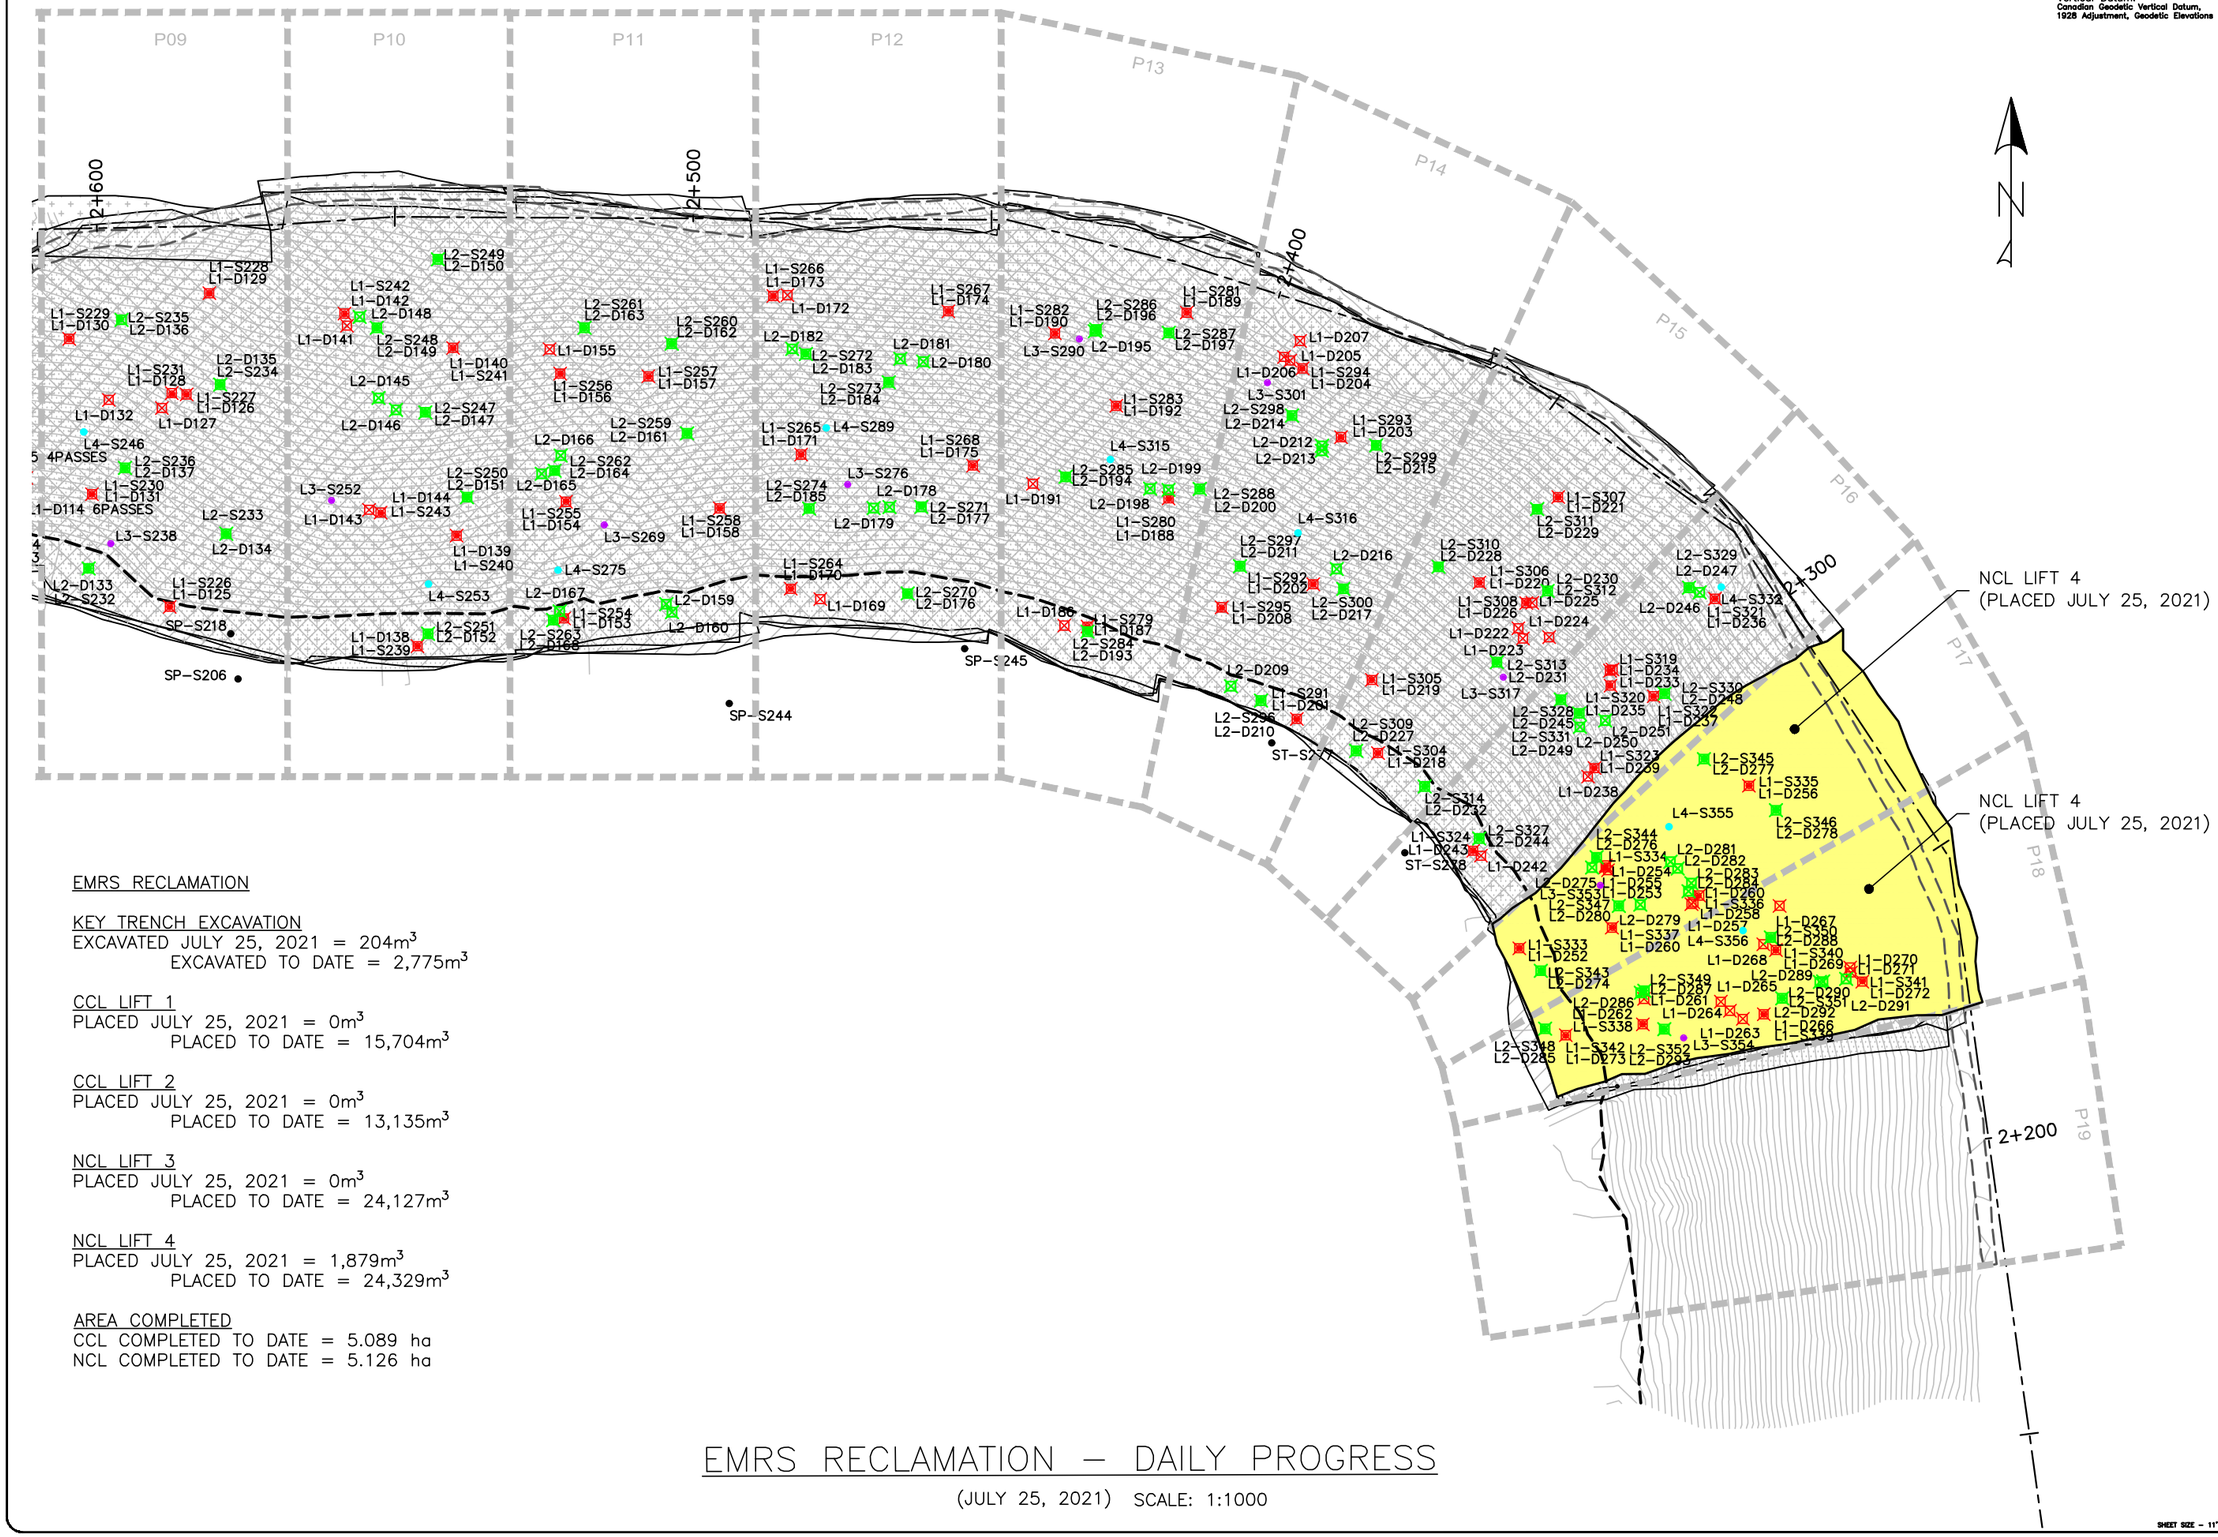

EMRS RECLAMATION

KEY TRENCH EXCAVATION
EXCAVATED JULY 25, 2021 = 204m^3
EXCAVATED TO DATE = 2,775m^3

CCL LIFT 1
PLACED JULY 25, 2021 = 0m^3
PLACED TO DATE = 15,704m^3

CCL LIFT 2
PLACED JULY 25, 2021 = 0m^3
PLACED TO DATE = 13,135m^3

NCL LIFT 3
PLACED JULY 25, 2021 = 0m^3
PLACED TO DATE = 24,127m^3

NCL LIFT 4
PLACED JULY 25, 2021 = 1,879m^3
PLACED TO DATE = 24,329m^3

AREA COMPLETED
CCL COMPLETED TO DATE = 5.089 ha
NCL COMPLETED TO DATE = 5.126 ha

EMRS RECLAMATION – DAILY PROGRESS

(JULY 25, 2021) SCALE: 1:1000

TULLOCH ENGINEERING

DESIGNER

REVISIONS

DATE	REMARKS

LEGEND

- CCL LIFT #1
- CCL LIFT #2
- NCL LIFT #3
- NCL LIFT #4
- KEY TRENCH
- LIFT #1 COMP. TEST SAMPLE
- LIFT #2 COMP. TEST SAMPLE
- LIFT #3 COMP. TEST SAMPLE
- LIFT #4 COMP. TEST SAMPLE
- VWP WIRE
- VWP WIRE BURRITO
- PLACED TODAY
- CCL LIFT 2 PLACED TODAY

PROJECT TITLE
NEW GOLD INC
RAINY RIVER
PROJECT

DRAWING TITLE
2021 EMRS
RECLAMATION

PURPOSE
DAILY PROGRESS

DATE	JULY 25, 2021
DRAWN	JTS
CHECKED	
SCALE	NTS
ISSUED FOR TENDER	
ISSUED FOR CONSTRUCTION	

DWG. No.	PROJECT No.	PHASE No.
D-2	19-1138	115

SHEET SIZE - 11" X 17"

2+925.00

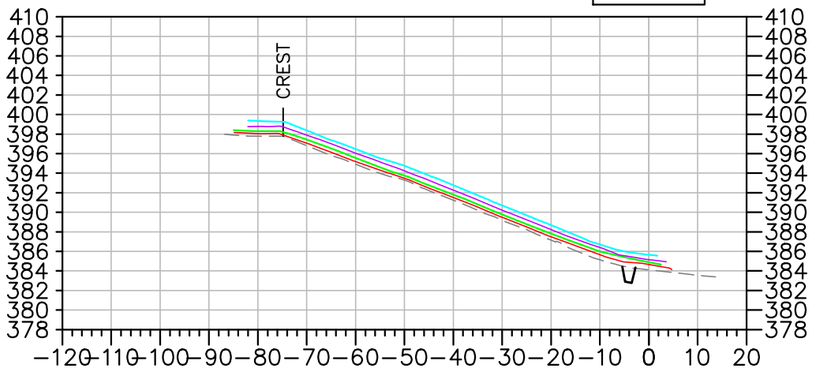

2+900.00

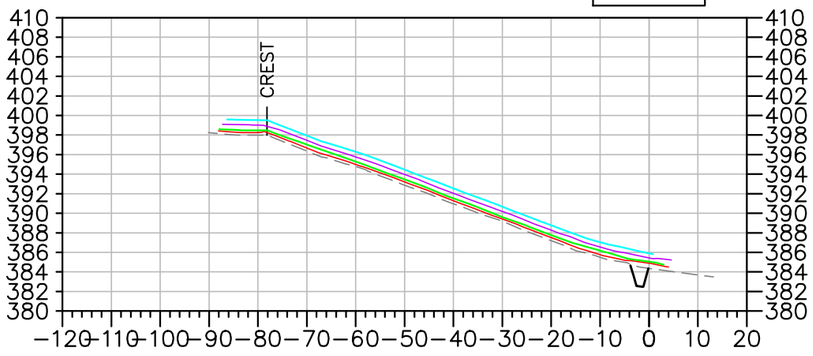

2+800.00

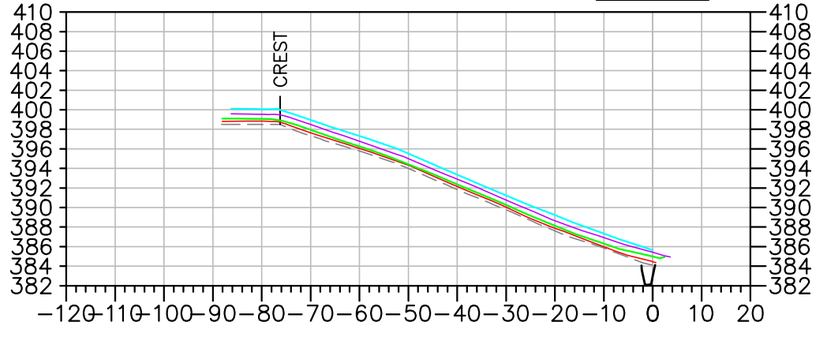

2+700.00

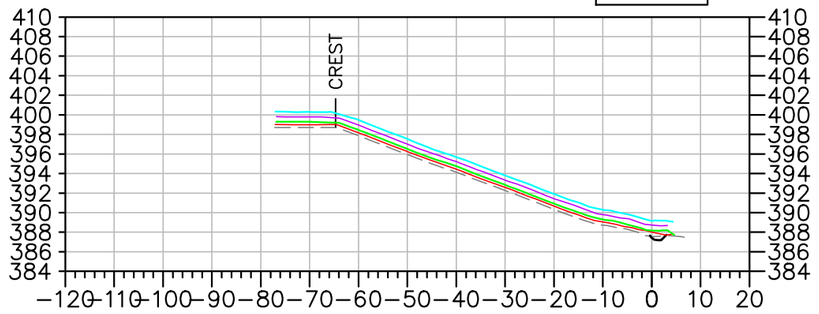

2+600.00

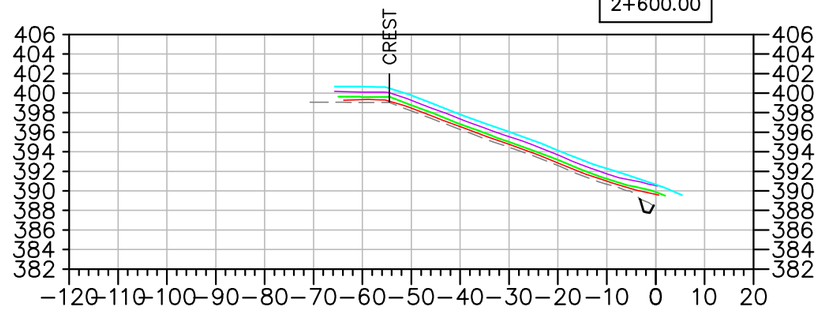

2+500.00

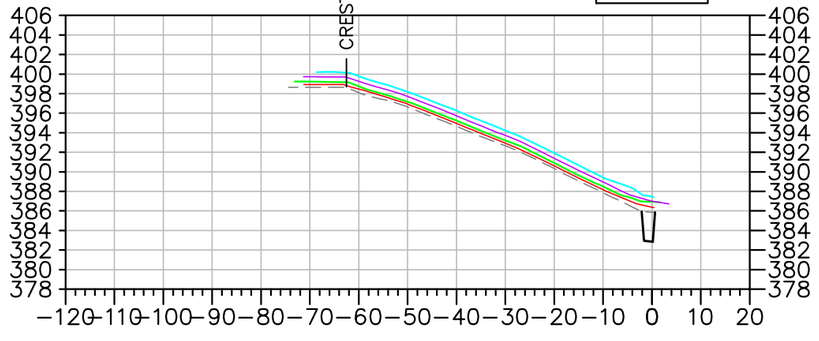

2+400.00

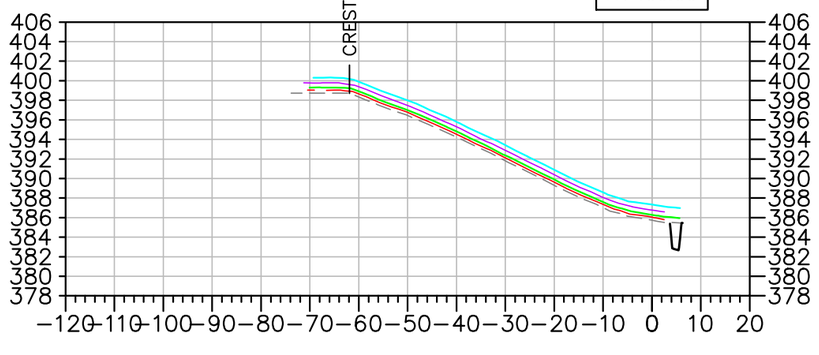

EMRS RECLAMATION – DAILY PROGRESS

(JULY 25, 2021) SCALE: N.T.S.

TULLOCH ENGINEERING

DESIGNER

REVISIONS

DATE	REMARKS

LEGEND

- EXISTING ROCK STOCKPILE
- CCL LIFT #1
- CCL LIFT #2
- NCL LIFT #3
- NCL LIFT #4
- KEY TRENCH

Horizontal Datum:
North American Datum 1983 (NAD83)
6 Degree Universal Transverse Mercator (UTM) Grid Coordinates, Zone 15.

Vertical Datum:
Canadian Geodetic Vertical Datum, 1928 Adjustment, Geodetic Elevations

PROJECT TITLE
NEW GOLD INC
RAINY RIVER
PROJECT

DRAWING TITLE
2021 EMRS
RECLAMATION CROSS
SECTIONS

PURPOSE
DAILY PROGRESS

DATE	JULY 25, 2021
DRAWN	JTS
CHECKED	
SCALE	NTS
ISSUED FOR TENDER	
ISSUED FOR CONSTRUCTION	

DWG. No.	PROJECT No.	PHASE No.
X–1	19–1138	115

SHEET SIZE – 11" X 17"

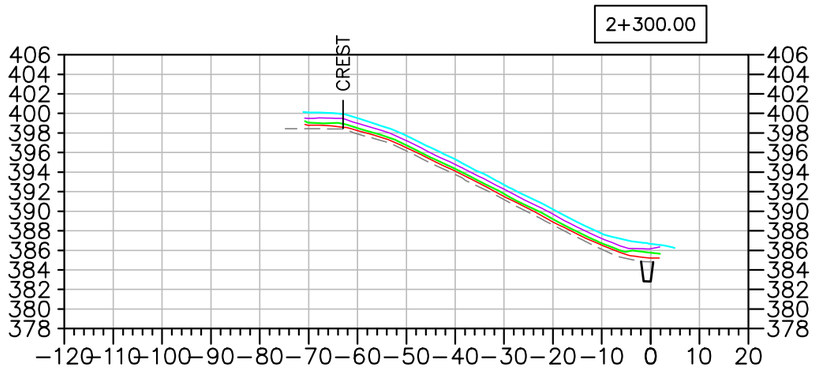

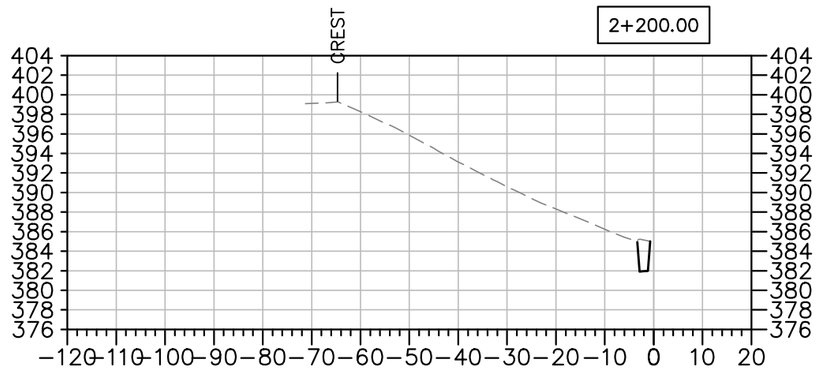

EMRS RECLAMATION – DAILY PROGRESS

(JULY 25, 2021) SCALE: N.T.S.

TULLOCH ENGINEERING

DESIGNER

REVISIONS

	DATE	REMARKS

LEGEND

- EXISTING ROCK STOCKPILE
- CCL LIFT #1
- CCL LIFT #2
- NCL LIFT #3
- NCL LIFT #4
- KEY TRENCH

Horizontal Datum:
North American Datum 1983 (NAD83)
6 Degree Universal Transverse Mercator (UTM) Grid Coordinates, Zone 15.

Vertical Datum:
Canadian Geodetic Vertical Datum, 1928 Adjustment, Geodetic Elevations

PROJECT TITLE
NEW GOLD INC
RAINY RIVER
PROJECT

DRAWING TITLE
2021 EMRS
RECLAMATION CROSS
SECTIONS

PURPOSE
DAILY PROGRESS

DATE	JULY 25, 2021
DRAWN	JTS
CHECKED	
SCALE	NTS
ISSUED FOR TENDER	
ISSUED FOR CONSTRUCTION	

DWG. No.	PROJECT No.	PHASE No.
X–2	19–1138	115

SHEET SIZE – 11" X 17"

EMRS RECLAMATION

KEY TRENCH EXCAVATION
EXCAVATED JULY 26, 2021 = 0m^3
EXCAVATED TO DATE = 2,775m^3

CCL LIFT 1
PLACED JULY 26, 2021 = 0m^3
PLACED TO DATE = 15,704m^3

CCL LIFT 2
PLACED JULY 26, 2021 = 0m^3
PLACED TO DATE = 13,135m^3

NCL LIFT 3
PLACED JULY 26, 2021 = 0m^3
PLACED TO DATE = 24,127m^3

NCL LIFT 4
PLACED JULY 26, 2021 = 0m^3
PLACED TO DATE = 24,329m^3

AREA COMPLETED
CCL COMPLETED TO DATE = 5.089 ha
NCL COMPLETED TO DATE = 5.126 ha

Horizontal Datum:
North American Datum 1983 (NAD83)
6 Degree Universal Transverse Mercator (UTM) Grid Coordinates, Zone 15.
Vertical Datum:
Canadian Geodetic Vertical Datum, 1928 Adjustment, Geodetic Elevations

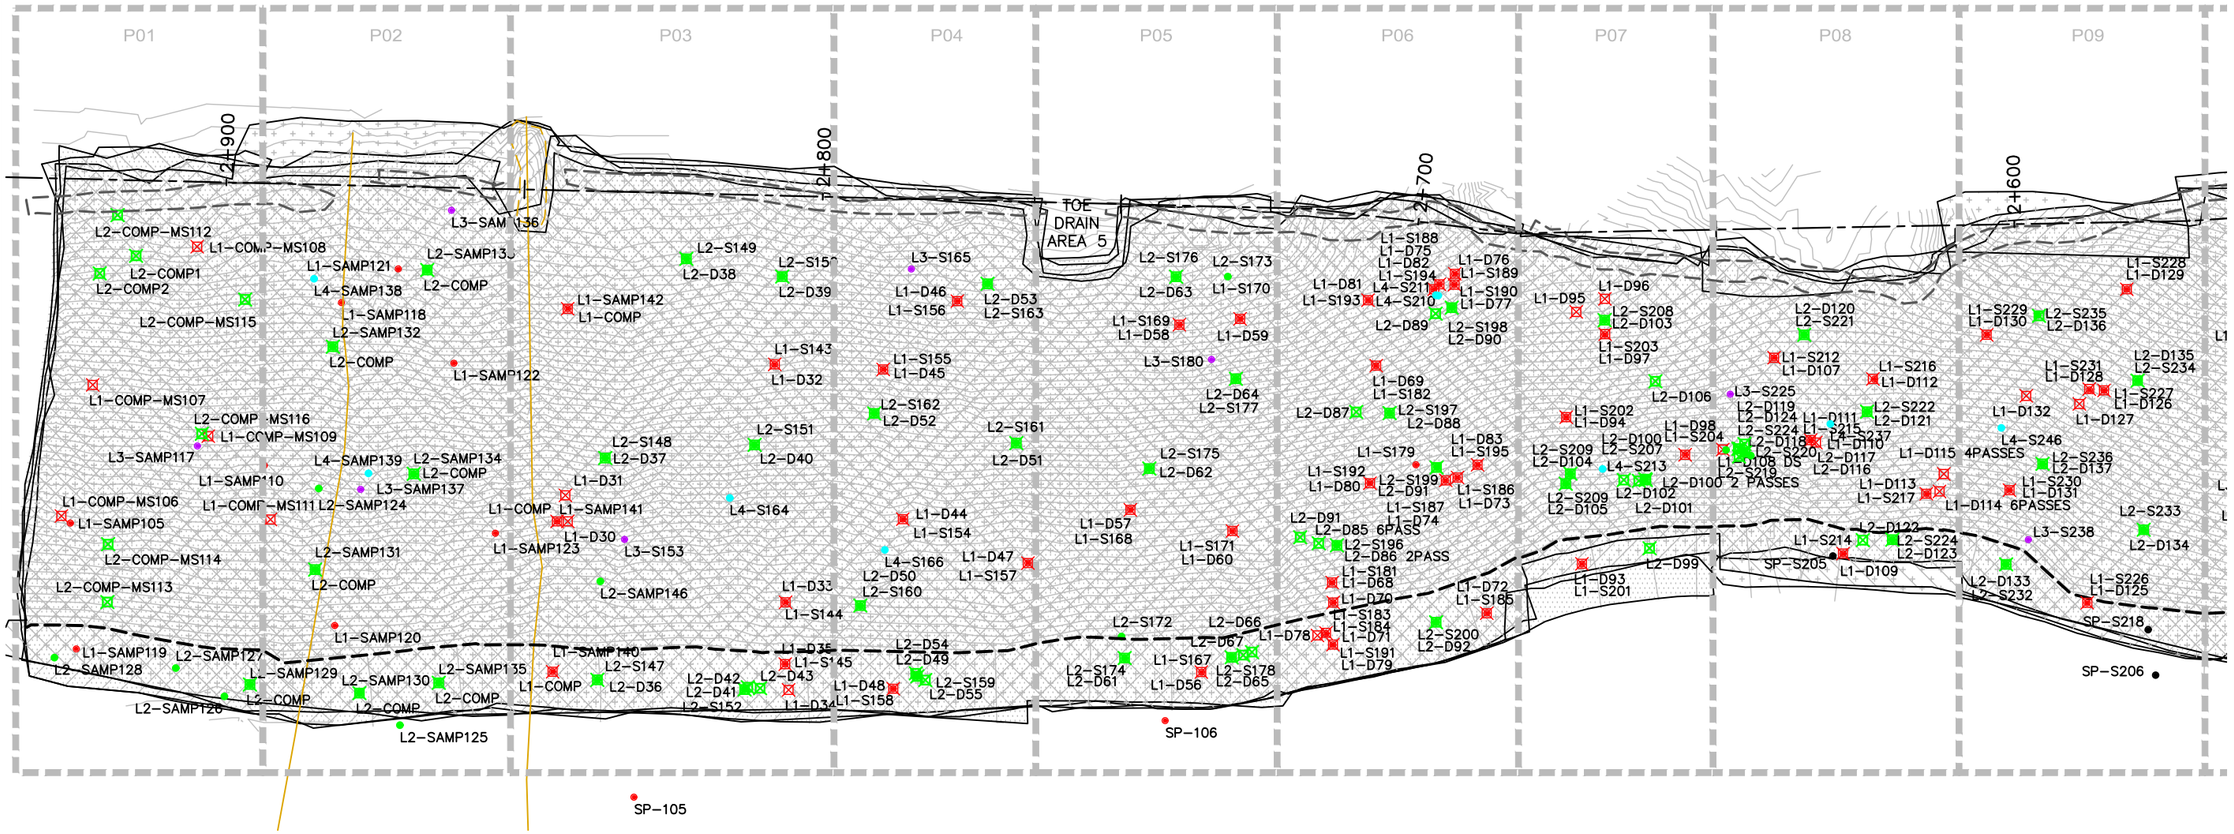

EMRS RECLAMATION – DAILY PROGRESS

(JULY 26, 2021) SCALE: 1:1000

SHEET SIZE – 11" X 17"

TULLOCH ENGINEERING

DESIGNER

REVISIONS

	DATE	REMARKS

LEGEND

- CCL LIFT #1
- CCL LIFT #2
- NCL LIFT #3
- NCL LIFT #4
- KEY TRENCH
- LIFT #1 COMP. TEST SAMPLE
- LIFT #2 COMP. TEST SAMPLE
- LIFT #3 COMP. TEST SAMPLE
- LIFT #4 COMP. TEST SAMPLE
- VWP WIRE
- VWP WIRE BURRITO
- PLACED TODAY
- CCL LIFT 2 PLACED TODAY

PROJECT TITLE
NEW GOLD INC
RAINY RIVER
PROJECT

DRAWING TITLE
2021 EMRS
RECLAMATION

PURPOSE
DAILY PROGRESS

DATE	JULY 26, 2021
DRAWN	JTS
CHECKED	
SCALE	NTS
ISSUED FOR TENDER	
ISSUED FOR CONSTRUCTION	

DWG. No.	PROJECT No.	PHASE No.
D-1	19-1138	115

Horizontal Datum:
North American Datum 1983 (NAD83)
6 Degree Universal Transverse Mercator (UTM) Grid Coordinates, Zone 15.

Vertical Datum:
Canadian Geodetic Vertical Datum, 1928 Adjustment, Geodetic Elevations

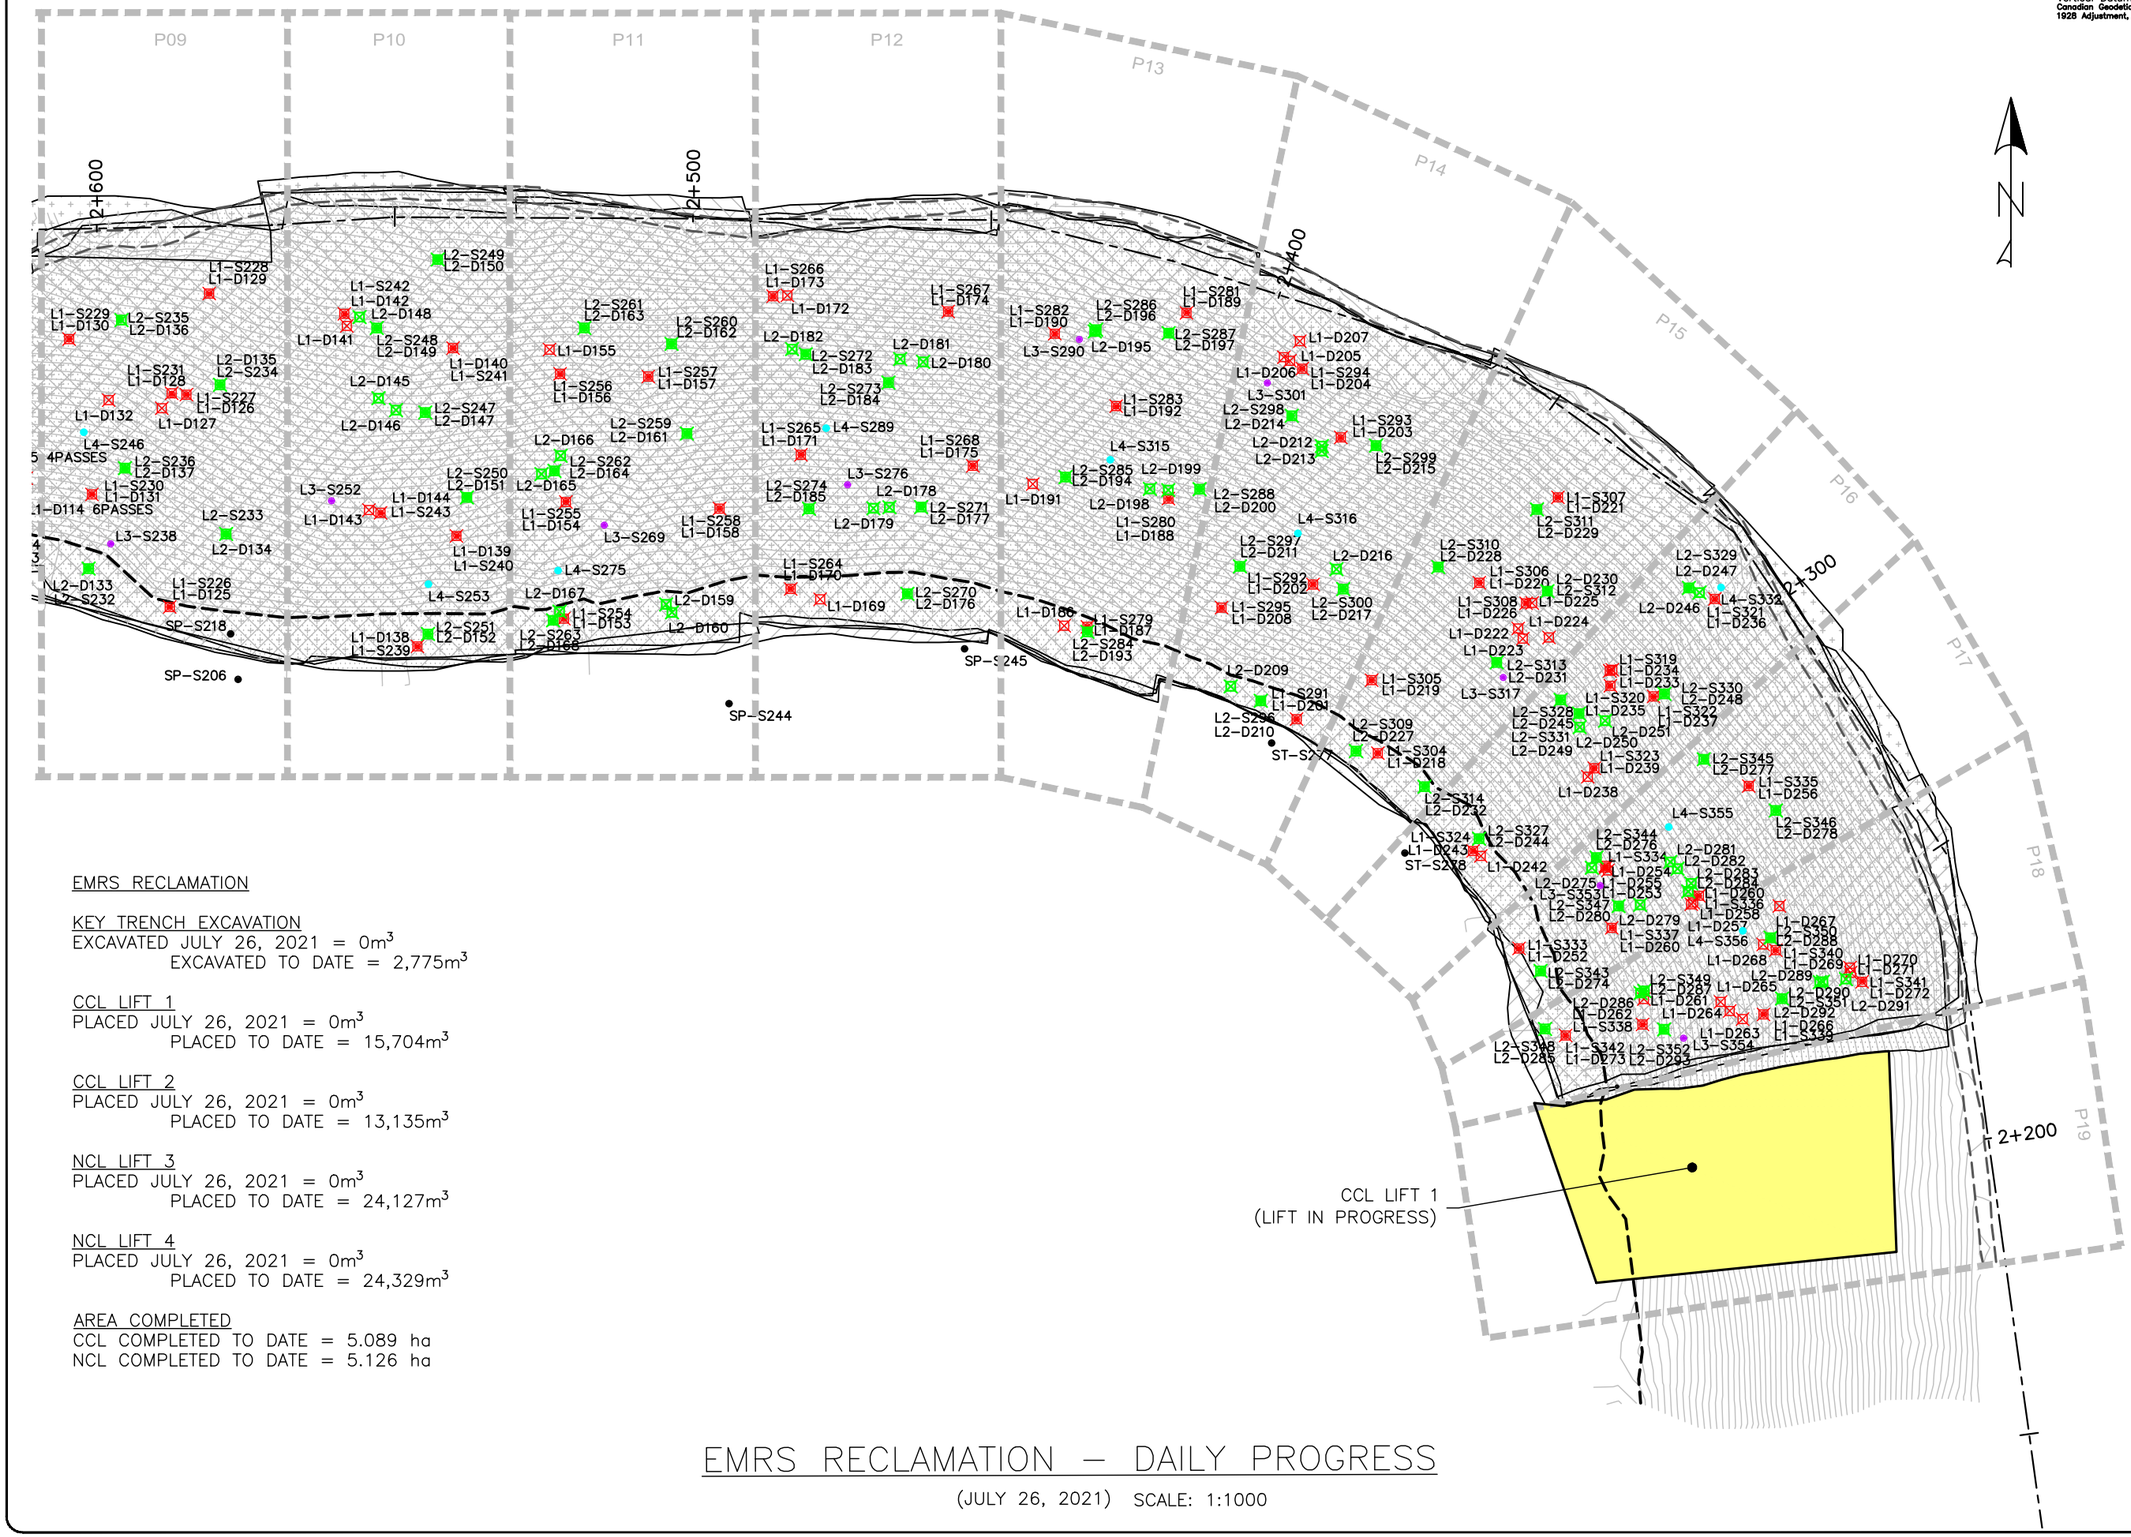

EMRS RECLAMATION

KEY TRENCH EXCAVATION
EXCAVATED JULY 26, 2021 = 0m^3
EXCAVATED TO DATE = 2,775m^3

CCL LIFT 1
PLACED JULY 26, 2021 = 0m^3
PLACED TO DATE = 15,704m^3

CCL LIFT 2
PLACED JULY 26, 2021 = 0m^3
PLACED TO DATE = 13,135m^3

NCL LIFT 3
PLACED JULY 26, 2021 = 0m^3
PLACED TO DATE = 24,127m^3

NCL LIFT 4
PLACED JULY 26, 2021 = 0m^3
PLACED TO DATE = 24,329m^3

AREA COMPLETED
CCL COMPLETED TO DATE = 5.089 ha
NCL COMPLETED TO DATE = 5.126 ha

EMRS RECLAMATION – DAILY PROGRESS

(JULY 26, 2021) SCALE: 1:1000

TULLOCH ENGINEERING

DESIGNER

REVISIONS

DATE	REMARKS

LEGEND

- CCL LIFT #1
- CCL LIFT #2
- NCL LIFT #3
- NCL LIFT #4
- KEY TRENCH
- LIFT #1 COMP. TEST SAMPLE
- LIFT #2 COMP. TEST SAMPLE
- LIFT #3 COMP. TEST SAMPLE
- LIFT #4 COMP. TEST SAMPLE
- VWP WIRE
- VWP WIRE BURRITO
- PLACED TODAY
- CCL LIFT 2 PLACED TODAY

PROJECT TITLE
NEW GOLD INC
RAINY RIVER
PROJECT

DRAWING TITLE
2021 EMRS
RECLAMATION

PURPOSE
DAILY PROGRESS

DATE	JULY 26, 2021
DRAWN	JTS
CHECKED	
SCALE	NTS
ISSUED FOR TENDER	
ISSUED FOR CONSTRUCTION	

DWG. No.	PROJECT No.	PHASE No.
D-2	19-1138	115

SHEET SIZE – 11" X 17"

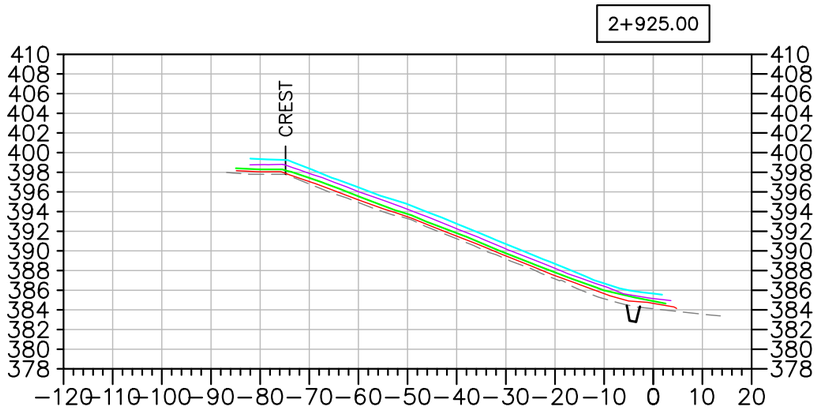

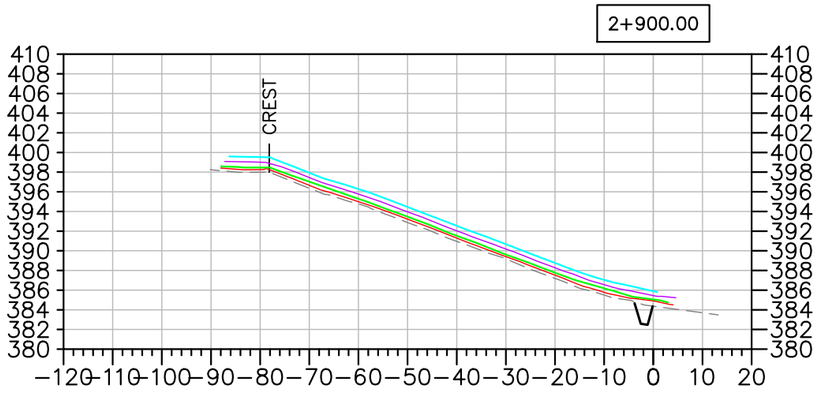

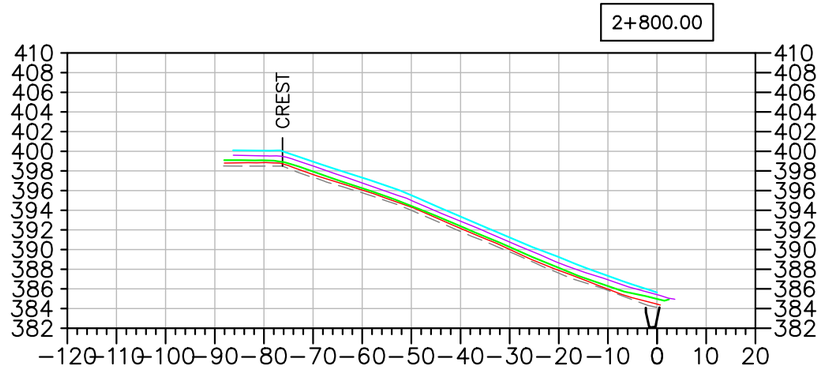

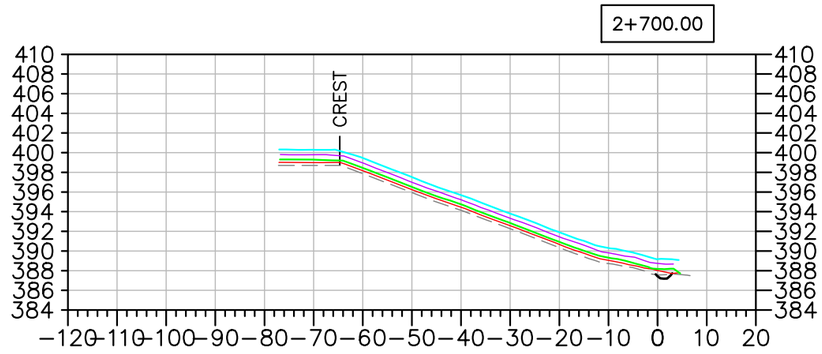

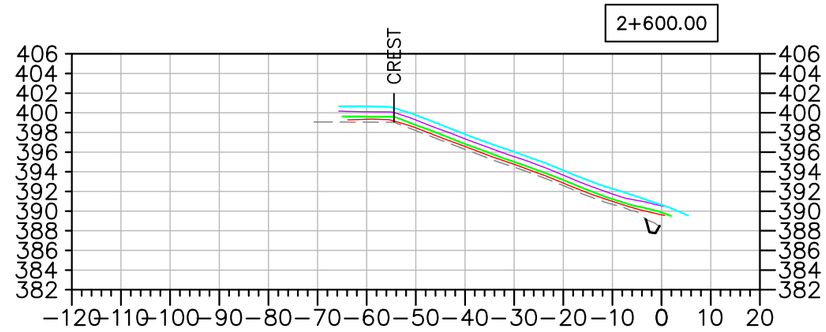

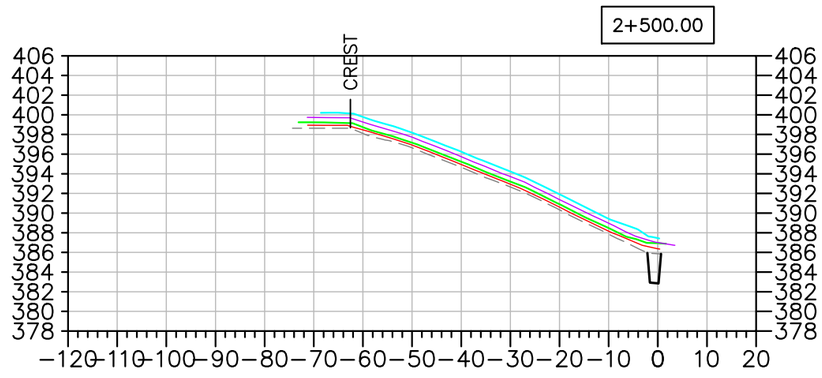

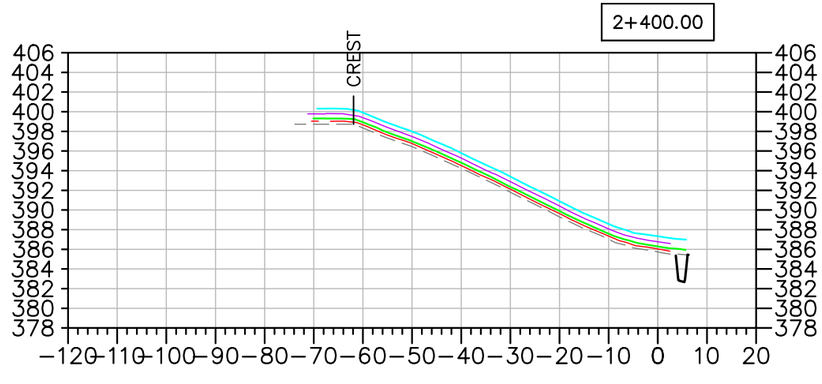

EMRS RECLAMATION – DAILY PROGRESS

(JULY 26, 2021) SCALE: N.T.S.

TULLOCH ENGINEERING

DESIGNER

REVISIONS

DATE	REMARKS

LEGEND

- EXISTING ROCK STOCKPILE
- CCL LIFT #1
- CCL LIFT #2
- NCL LIFT #3
- NCL LIFT #4
- KEY TRENCH

Horizontal Datum: North American Datum 1983 (NAD83) 6 Degree Universal Transverse Mercator (UTM) Grid Coordinates, Zone 15.
Vertical Datum: Canadian Geodetic Vertical Datum, 1928 Adjustment, Geodetic Elevations

PROJECT TITLE
NEW GOLD INC
RAINY RIVER
PROJECT

DRAWING TITLE
2021 EMRS
RECLAMATION CROSS
SECTIONS

PURPOSE
DAILY PROGRESS

DATE	JULY 26, 2021
DRAWN	JTS
CHECKED	
SCALE	NTS
ISSUED FOR TENDER	
ISSUED FOR CONSTRUCTION	

DWG. No.	PROJECT No.	PHASE No.
X-1	19-1138	115

SHEET SIZE – 11" X 17"

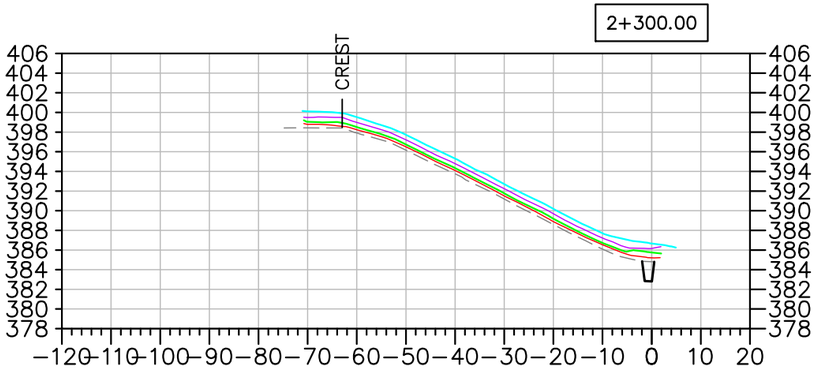

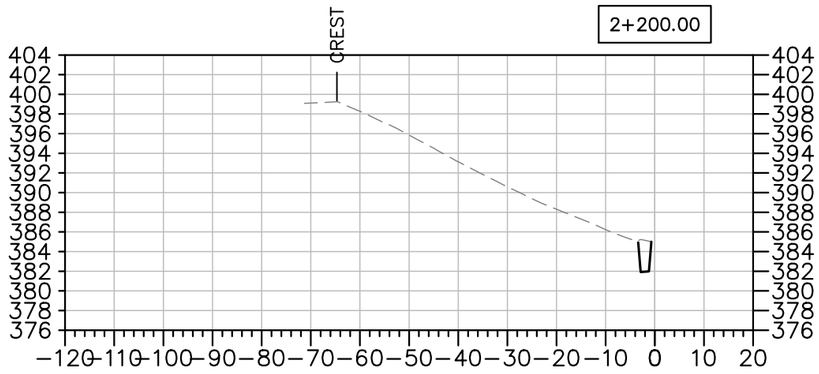

EMRS RECLAMATION – DAILY PROGRESS

(JULY 26, 2021) SCALE: N.T.S.

TULLOCH ENGINEERING

DESIGNER

REVISIONS

	DATE	REMARKS

LEGEND

- EXISTING ROCK STOCKPILE
- CCL LIFT #1
- CCL LIFT #2
- NCL LIFT #3
- NCL LIFT #4
- KEY TRENCH

Horizontal Datum:
North American Datum 1983 (NAD83)
6 Degree Universal Transverse Mercator (UTM) Grid Coordinates, Zone 15.

Vertical Datum:
Canadian Geodetic Vertical Datum, 1928 Adjustment, Geodetic Elevations

PROJECT TITLE
NEW GOLD INC
RAINY RIVER PROJECT

DRAWING TITLE
2021 EMRS RECLAMATION CROSS SECTIONS

PURPOSE
DAILY PROGRESS

DATE	JULY 26, 2021
DRAWN	JTS
CHECKED	
SCALE	NTS
ISSUED FOR TENDER	
ISSUED FOR CONSTRUCTION	

DWG. No.	PROJECT No.	PHASE No.
X-2	19-1138	115

SHEET SIZE – 11" X 17"

EMRS RECLAMATION

KEY TRENCH EXCAVATION
EXCAVATED JULY 27, 2021 = 0m^3
EXCAVATED TO DATE = 2,775m^3

CCL LIFT 1
PLACED JULY 27, 2021 = 678m^3
PLACED TO DATE = 16,382m^3

CCL LIFT 2
PLACED JULY 27, 2021 = 0m^3
PLACED TO DATE = 13,135m^3

NCL LIFT 3
PLACED JULY 27, 2021 = 0m^3
PLACED TO DATE = 24,127m^3

NCL LIFT 4
PLACED JULY 27, 2021 = 0m^3
PLACED TO DATE = 24,329m^3

AREA COMPLETED
CCL COMPLETED TO DATE = 5.089 ha
NCL COMPLETED TO DATE = 5.126 ha

Horizontal Datum:
North American Datum 1983 (NAD83)
6 Degree Universal Transverse Mercator (UTM) Grid Coordinates, Zone 15.
Vertical Datum:
Canadian Geodetic Vertical Datum, 1928 Adjustment, Geodetic Elevations

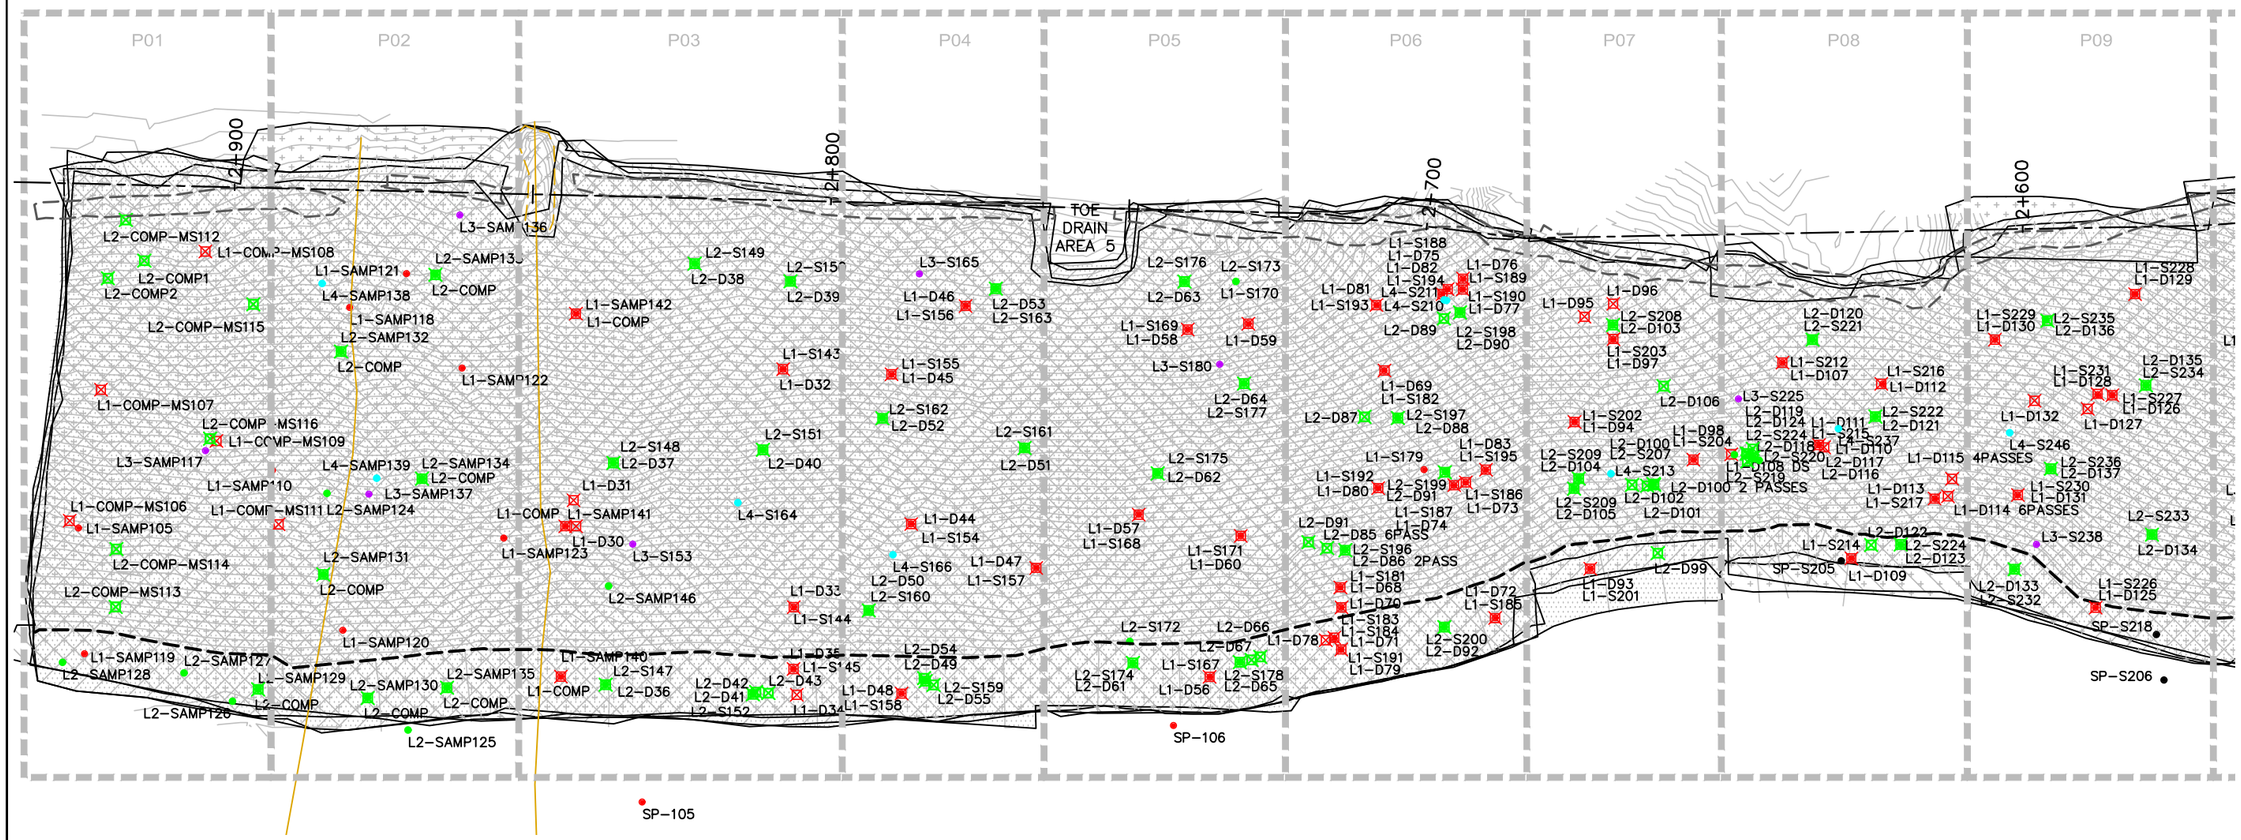

EMRS RECLAMATION – DAILY PROGRESS

(JULY 27, 2021) SCALE: 1:1000

SHEET SIZE – 11" X 17"

TULLOCH ENGINEERING

DESIGNER

REVISIONS

	DATE	REMARKS

LEGEND

- CCL LIFT #1
- CCL LIFT #2
- NCL LIFT #3
- NCL LIFT #4
- KEY TRENCH
- LIFT #1 COMP. TEST SAMPLE
- LIFT #2 COMP. TEST SAMPLE
- LIFT #3 COMP. TEST SAMPLE
- LIFT #4 COMP. TEST SAMPLE
- VWP WIRE
- VWP WIRE BURRITO
- PLACED TODAY
- CCL LIFT 2 PLACED TODAY

PROJECT TITLE
NEW GOLD INC
RAINY RIVER
PROJECT

DRAWING TITLE
2021 EMRS
RECLAMATION

PURPOSE
DAILY PROGRESS

DATE	JULY 27, 2021
DRAWN	JTS
CHECKED	
SCALE	NTS
ISSUED FOR TENDER	
ISSUED FOR CONSTRUCTION	

DWG. No.	PROJECT No.	PHASE No.
D-1	19-1138	115

Horizontal Datum:
North American Datum 1983 (NAD83)
6 Degree Universal Transverse Mercator (UTM) Grid Coordinates, Zone 15.
Vertical Datum:
Canadian Geodetic Vertical Datum, 1928 Adjustment, Geodetic Elevations

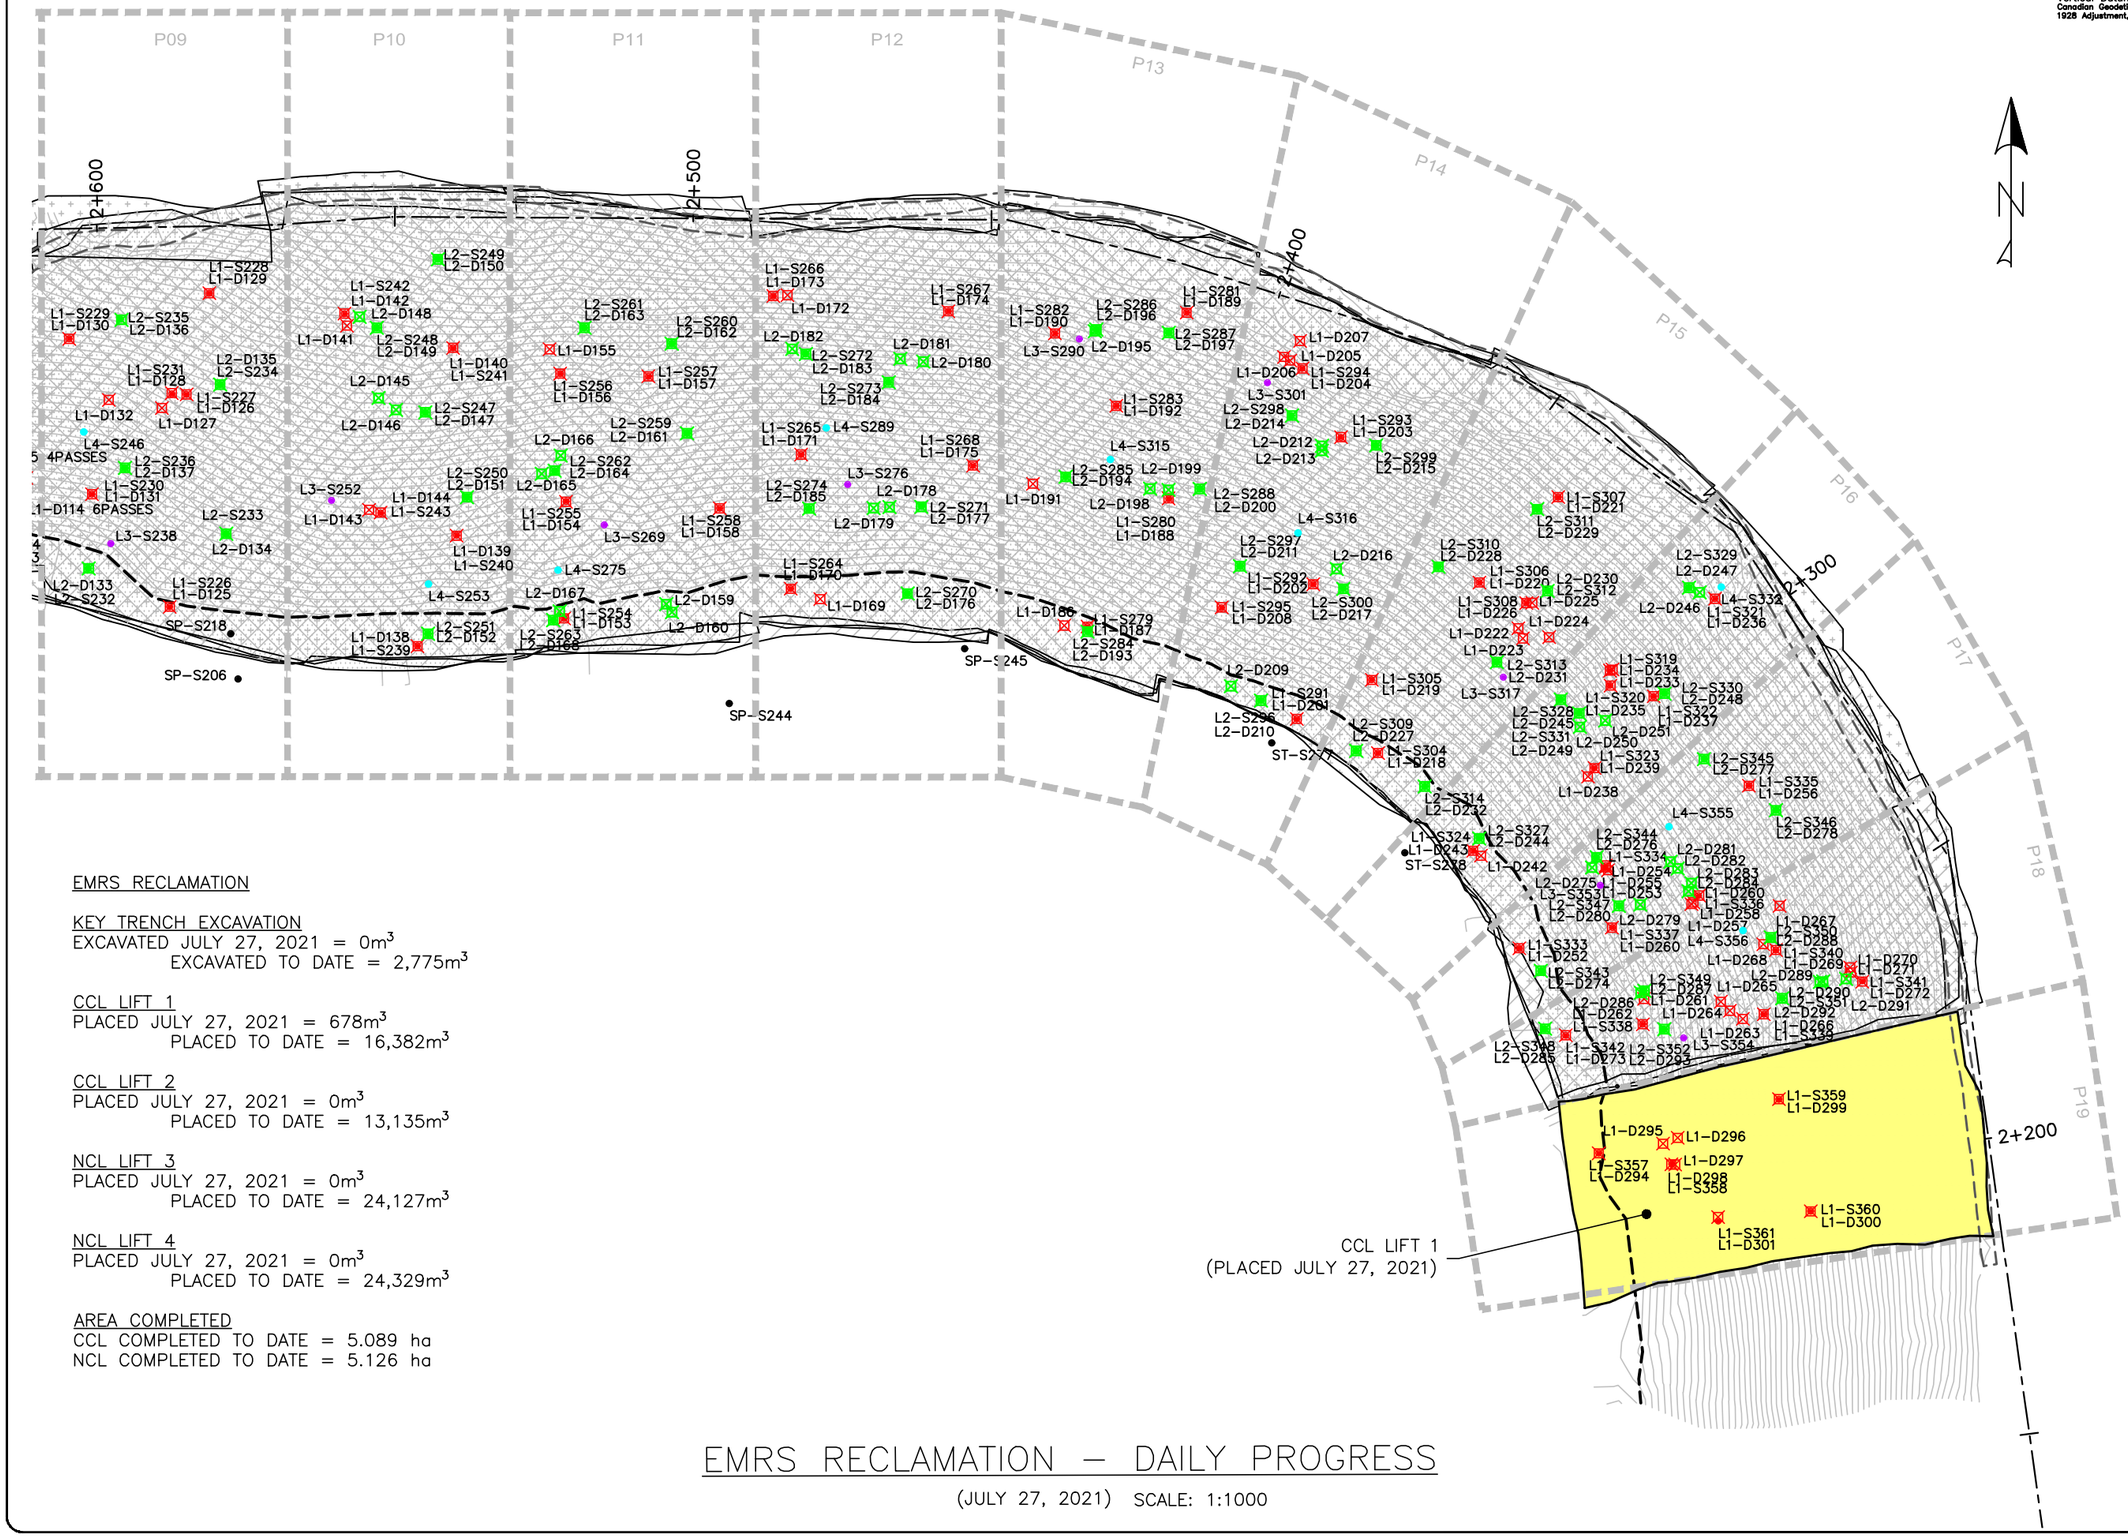

EMRS RECLAMATION

KEY TRENCH EXCAVATION
EXCAVATED JULY 27, 2021 = 0m³
EXCAVATED TO DATE = 2,775m³

CCL LIFT 1
PLACED JULY 27, 2021 = 678m³
PLACED TO DATE = 16,382m³

CCL LIFT 2
PLACED JULY 27, 2021 = 0m³
PLACED TO DATE = 13,135m³

NCL LIFT 3
PLACED JULY 27, 2021 = 0m³
PLACED TO DATE = 24,127m³

NCL LIFT 4
PLACED JULY 27, 2021 = 0m³
PLACED TO DATE = 24,329m³

AREA COMPLETED
CCL COMPLETED TO DATE = 5.089 ha
NCL COMPLETED TO DATE = 5.126 ha

EMRS RECLAMATION – DAILY PROGRESS

(JULY 27, 2021) SCALE: 1:1000

TULLOCH ENGINEERING

DESIGNER

REVISIONS

DATE	REMARKS

LEGEND

- CCL LIFT #1
- CCL LIFT #2
- NCL LIFT #3
- NCL LIFT #4
- KEY TRENCH
- LIFT #1 COMP. TEST SAMPLE
- LIFT #2 COMP. TEST SAMPLE
- LIFT #3 COMP. TEST SAMPLE
- LIFT #4 COMP. TEST SAMPLE
- VWP WIRE
- VWP WIRE BURRITO
- PLACED TODAY
- CCL LIFT 2 PLACED TODAY

PROJECT TITLE
NEW GOLD INC
RAINY RIVER
PROJECT

DRAWING TITLE
2021 EMRS
RECLAMATION

PURPOSE
DAILY PROGRESS

DATE	JULY 27, 2021
DRAWN	JTS
CHECKED	
SCALE	NTS
ISSUED FOR TENDER	
ISSUED FOR CONSTRUCTION	

DWG. No.	PROJECT No.	PHASE No.
D-2	19-1138	115

SHEET SIZE - 11" X 17"

2+925.00

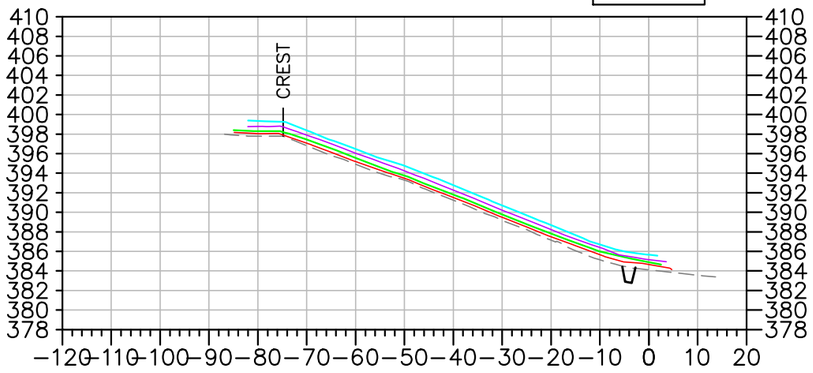

2+900.00

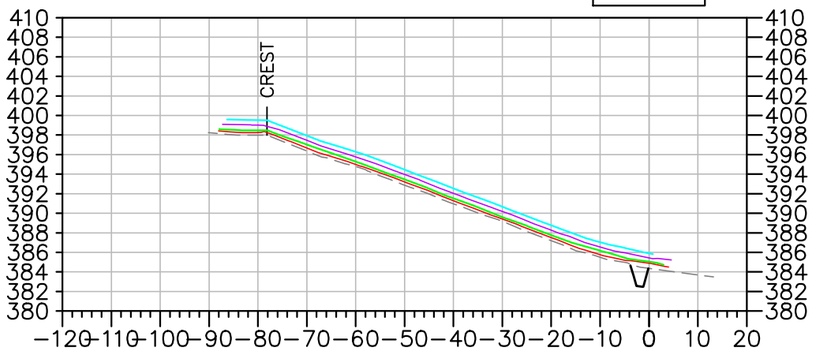

2+800.00

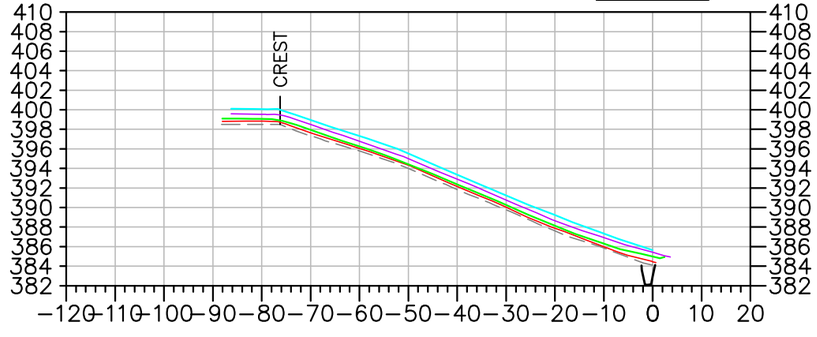

2+700.00

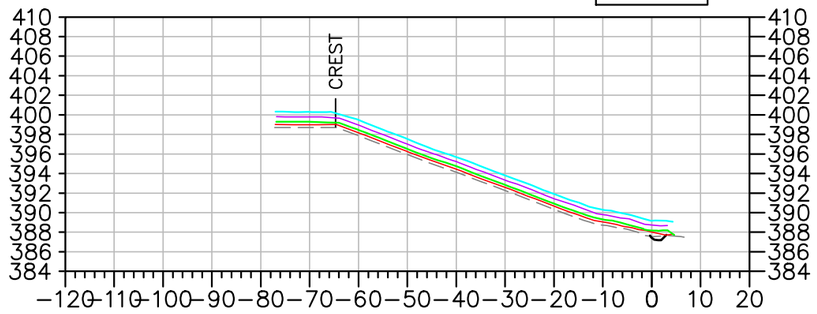

2+600.00

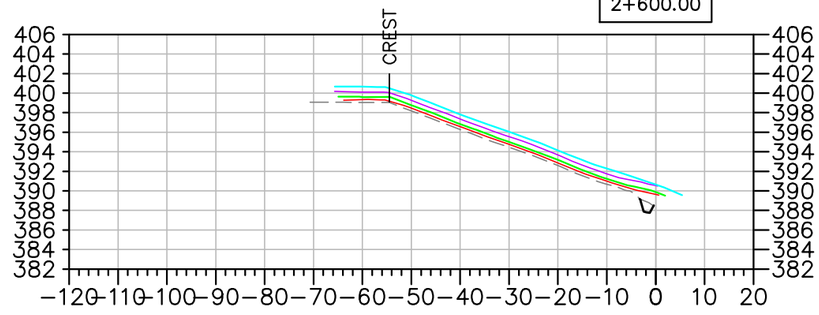

2+500.00

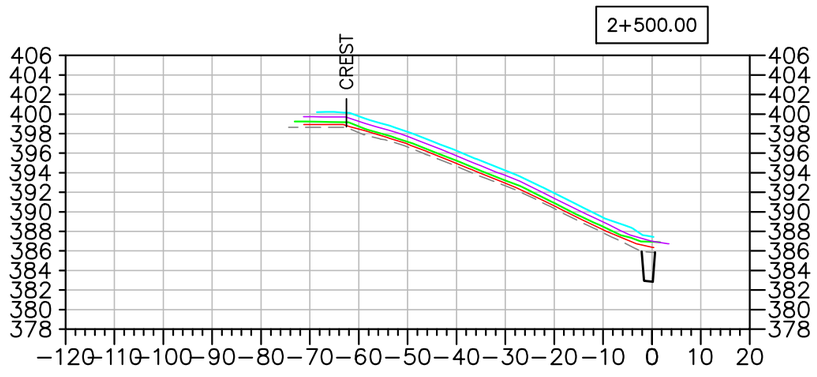

2+400.00

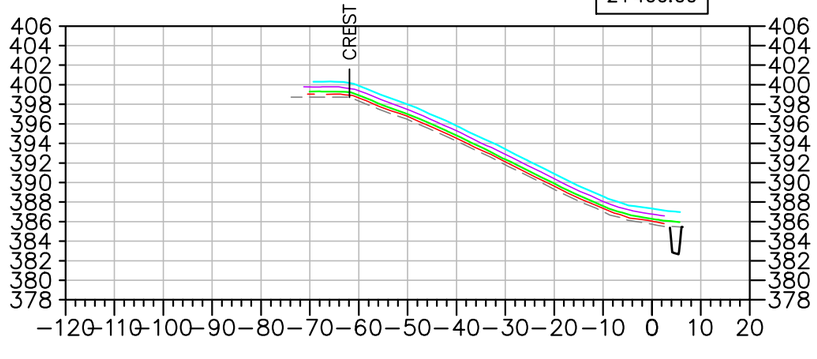

EMRS RECLAMATION – DAILY PROGRESS

(JULY 27, 2021) SCALE: N.T.S.

TULLOCH ENGINEERING

DESIGNER

REVISIONS

DATE	REMARKS

LEGEND

- EXISTING ROCK STOCKPILE
- CCL LIFT #1
- CCL LIFT #2
- NCL LIFT #3
- NCL LIFT #4
- KEY TRENCH

Horizontal Datum:
North American Datum 1983 (NAD83)
6 Degree Universal Transverse Mercator (UTM) Grid Coordinates, Zone 15.

Vertical Datum:
Canadian Geodetic Vertical Datum, 1928 Adjustment, Geodetic Elevations

PROJECT TITLE
NEW GOLD INC
RAINY RIVER
PROJECT

DRAWING TITLE
2021 EMRS
RECLAMATION CROSS
SECTIONS

PURPOSE
DAILY PROGRESS

DATE	JULY 27, 2021
DRAWN	JTS
CHECKED	
SCALE	NTS
ISSUED FOR TENDER	
ISSUED FOR CONSTRUCTION	

DWG. No.	PROJECT No.	PHASE No.
X-1	19-1138	115

SHEET SIZE – 11" X 17"

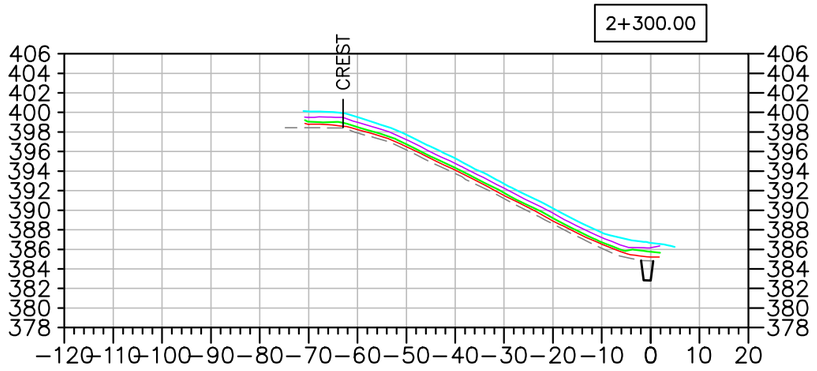

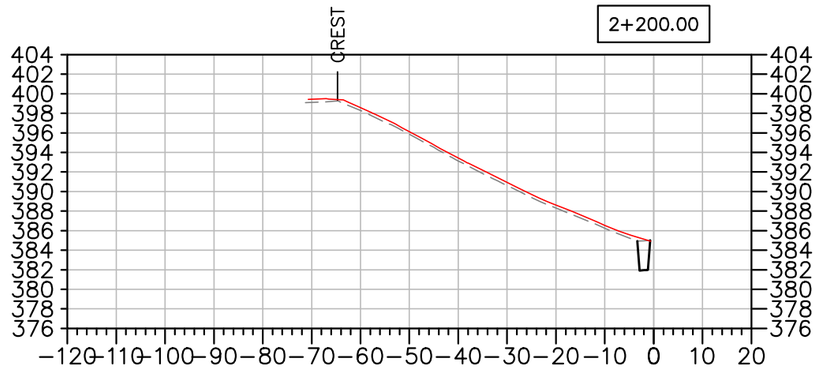

EMRS RECLAMATION – DAILY PROGRESS

(JULY 27, 2021) SCALE: N.T.S.

TULLOCH ENGINEERING

DESIGNER

REVISIONS

	DATE	REMARKS

LEGEND

- EXISTING ROCK STOCKPILE
- CCL LIFT #1
- CCL LIFT #2
- NCL LIFT #3
- NCL LIFT #4
- KEY TRENCH

Horizontal Datum:
North American Datum 1983 (NAD83)
6 Degree Universal Transverse Mercator (UTM) Grid Coordinates, Zone 15.

Vertical Datum:
Canadian Geodetic Vertical Datum, 1928 Adjustment, Geodetic Elevations

PROJECT TITLE
NEW GOLD INC
RAINY RIVER
PROJECT

DRAWING TITLE
2021 EMRS
RECLAMATION CROSS
SECTIONS

PURPOSE
DAILY PROGRESS

DATE	JULY 27, 2021
DRAWN	JTS
CHECKED	
SCALE	NTS
ISSUED FOR TENDER	
ISSUED FOR CONSTRUCTION	

DWG. No.	PROJECT No.	PHASE No.
X–2	19–1138	115

SHEET SIZE – 11" X 17"

EMRS RECLAMATION

KEY TRENCH EXCAVATION
EXCAVATED JULY 28, 2021 = 0m^3
EXCAVATED TO DATE = 2,775m^3

CCL LIFT 1
PLACED JULY 28, 2021 = 0m^3
PLACED TO DATE = 16,382m^3

CCL LIFT 2
PLACED JULY 28, 2021 = 766m^3
PLACED TO DATE = 13,901m^3

NCL LIFT 3
PLACED JULY 28, 2021 = 1,161m^3
PLACED TO DATE = 25,288m^3

NCL LIFT 4
PLACED JULY 28, 2021 = 0m^3
PLACED TO DATE = 24,329m^3

AREA COMPLETED
CCL COMPLETED TO DATE = 5.401 ha
NCL COMPLETED TO DATE = 5.126 ha

Horizontal Datum:
North American Datum 1983 (NAD83)
6 Degree Universal Transverse Mercator (UTM) Grid Coordinates, Zone 15.
Vertical Datum:
Canadian Geodetic Vertical Datum, 1928 Adjustment, Geodetic Elevations

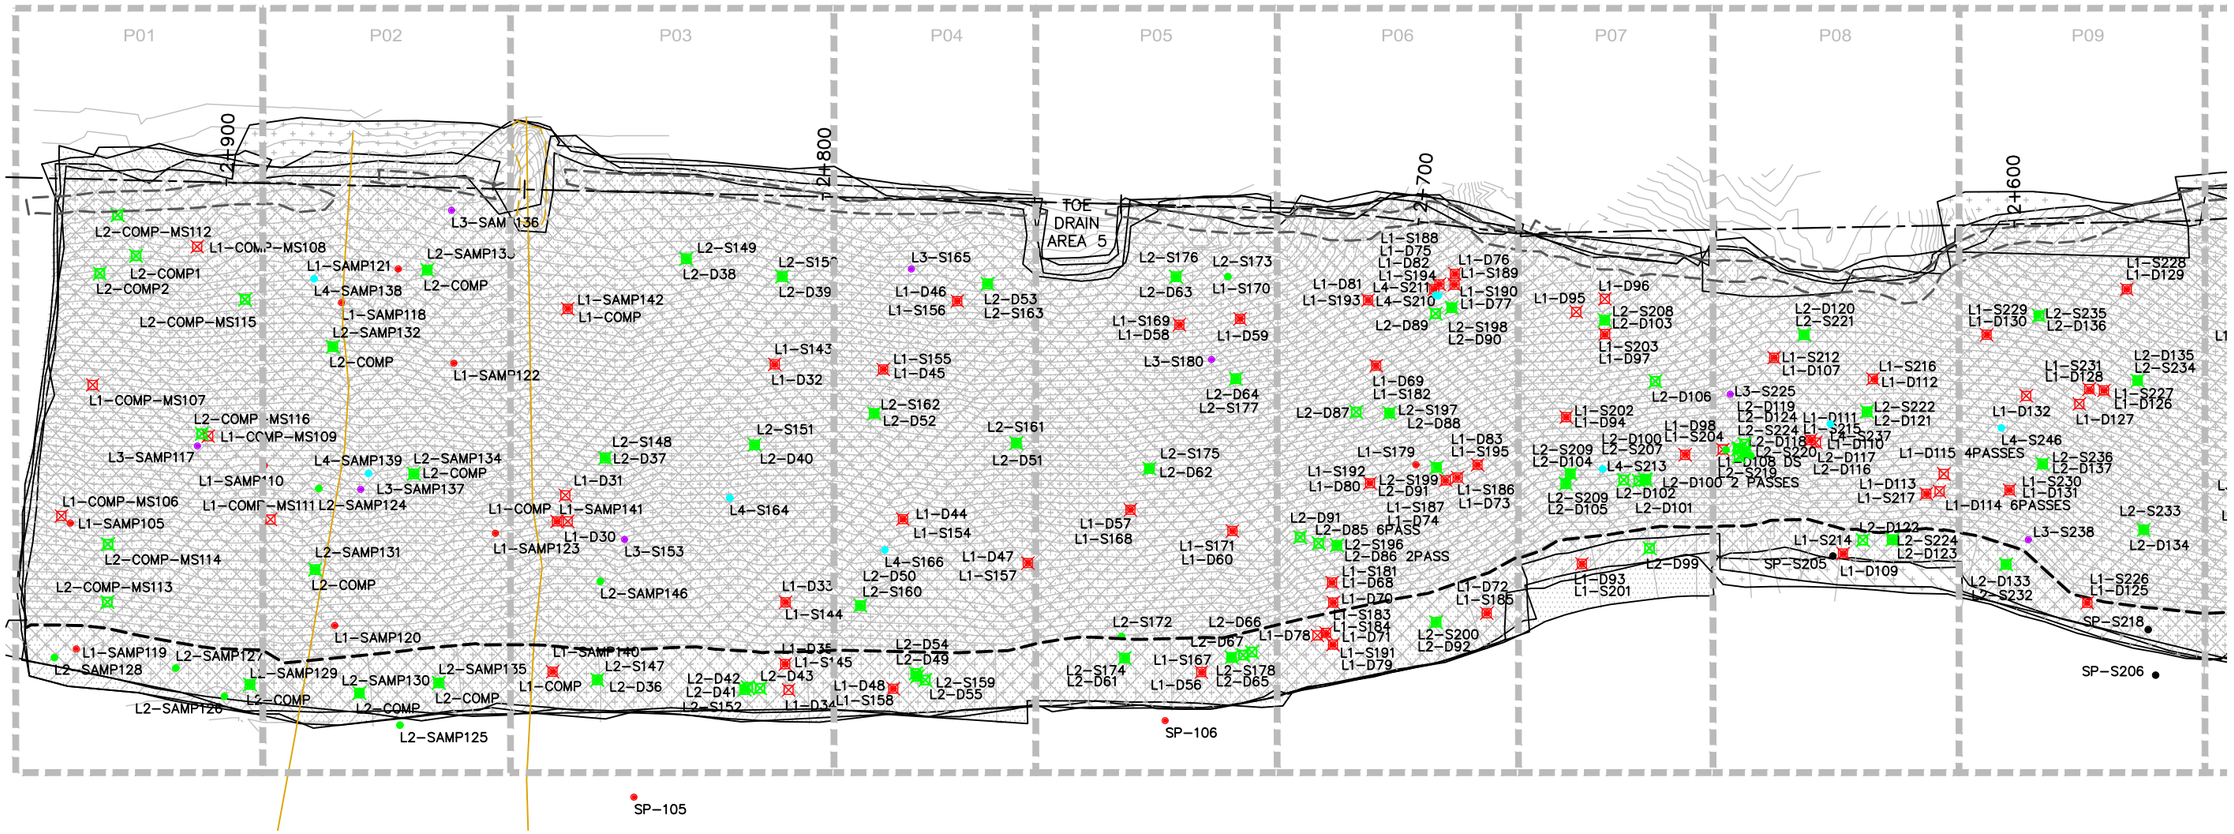

EMRS RECLAMATION – DAILY PROGRESS

(JULY 28, 2021) SCALE: 1:1000

TULLOCH ENGINEERING

DESIGNER

REVISIONS

	DATE	REMARKS

LEGEND

- CCL LIFT #1
- CCL LIFT #2
- NCL LIFT #3
- NCL LIFT #4
- KEY TRENCH
- LIFT #1 COMP. TEST SAMPLE
- LIFT #2 COMP. TEST SAMPLE
- LIFT #3 COMP. TEST SAMPLE
- LIFT #4 COMP. TEST SAMPLE
- VWP WIRE
- VWP WIRE BURRITO
- PLACED TODAY
- CCL LIFT 2 PLACED TODAY

PROJECT TITLE
NEW GOLD INC
RAINY RIVER
PROJECT

DRAWING TITLE
2021 EMRS
RECLAMATION

PURPOSE
DAILY PROGRESS

DATE	JULY 28, 2021
DRAWN	JTS
CHECKED	
SCALE	NTS
ISSUED FOR TENDER	
ISSUED FOR CONSTRUCTION	

DWG. No.	PROJECT No.	PHASE No.
D-1	19-1138	115

SHEET SIZE – 11" X 17"

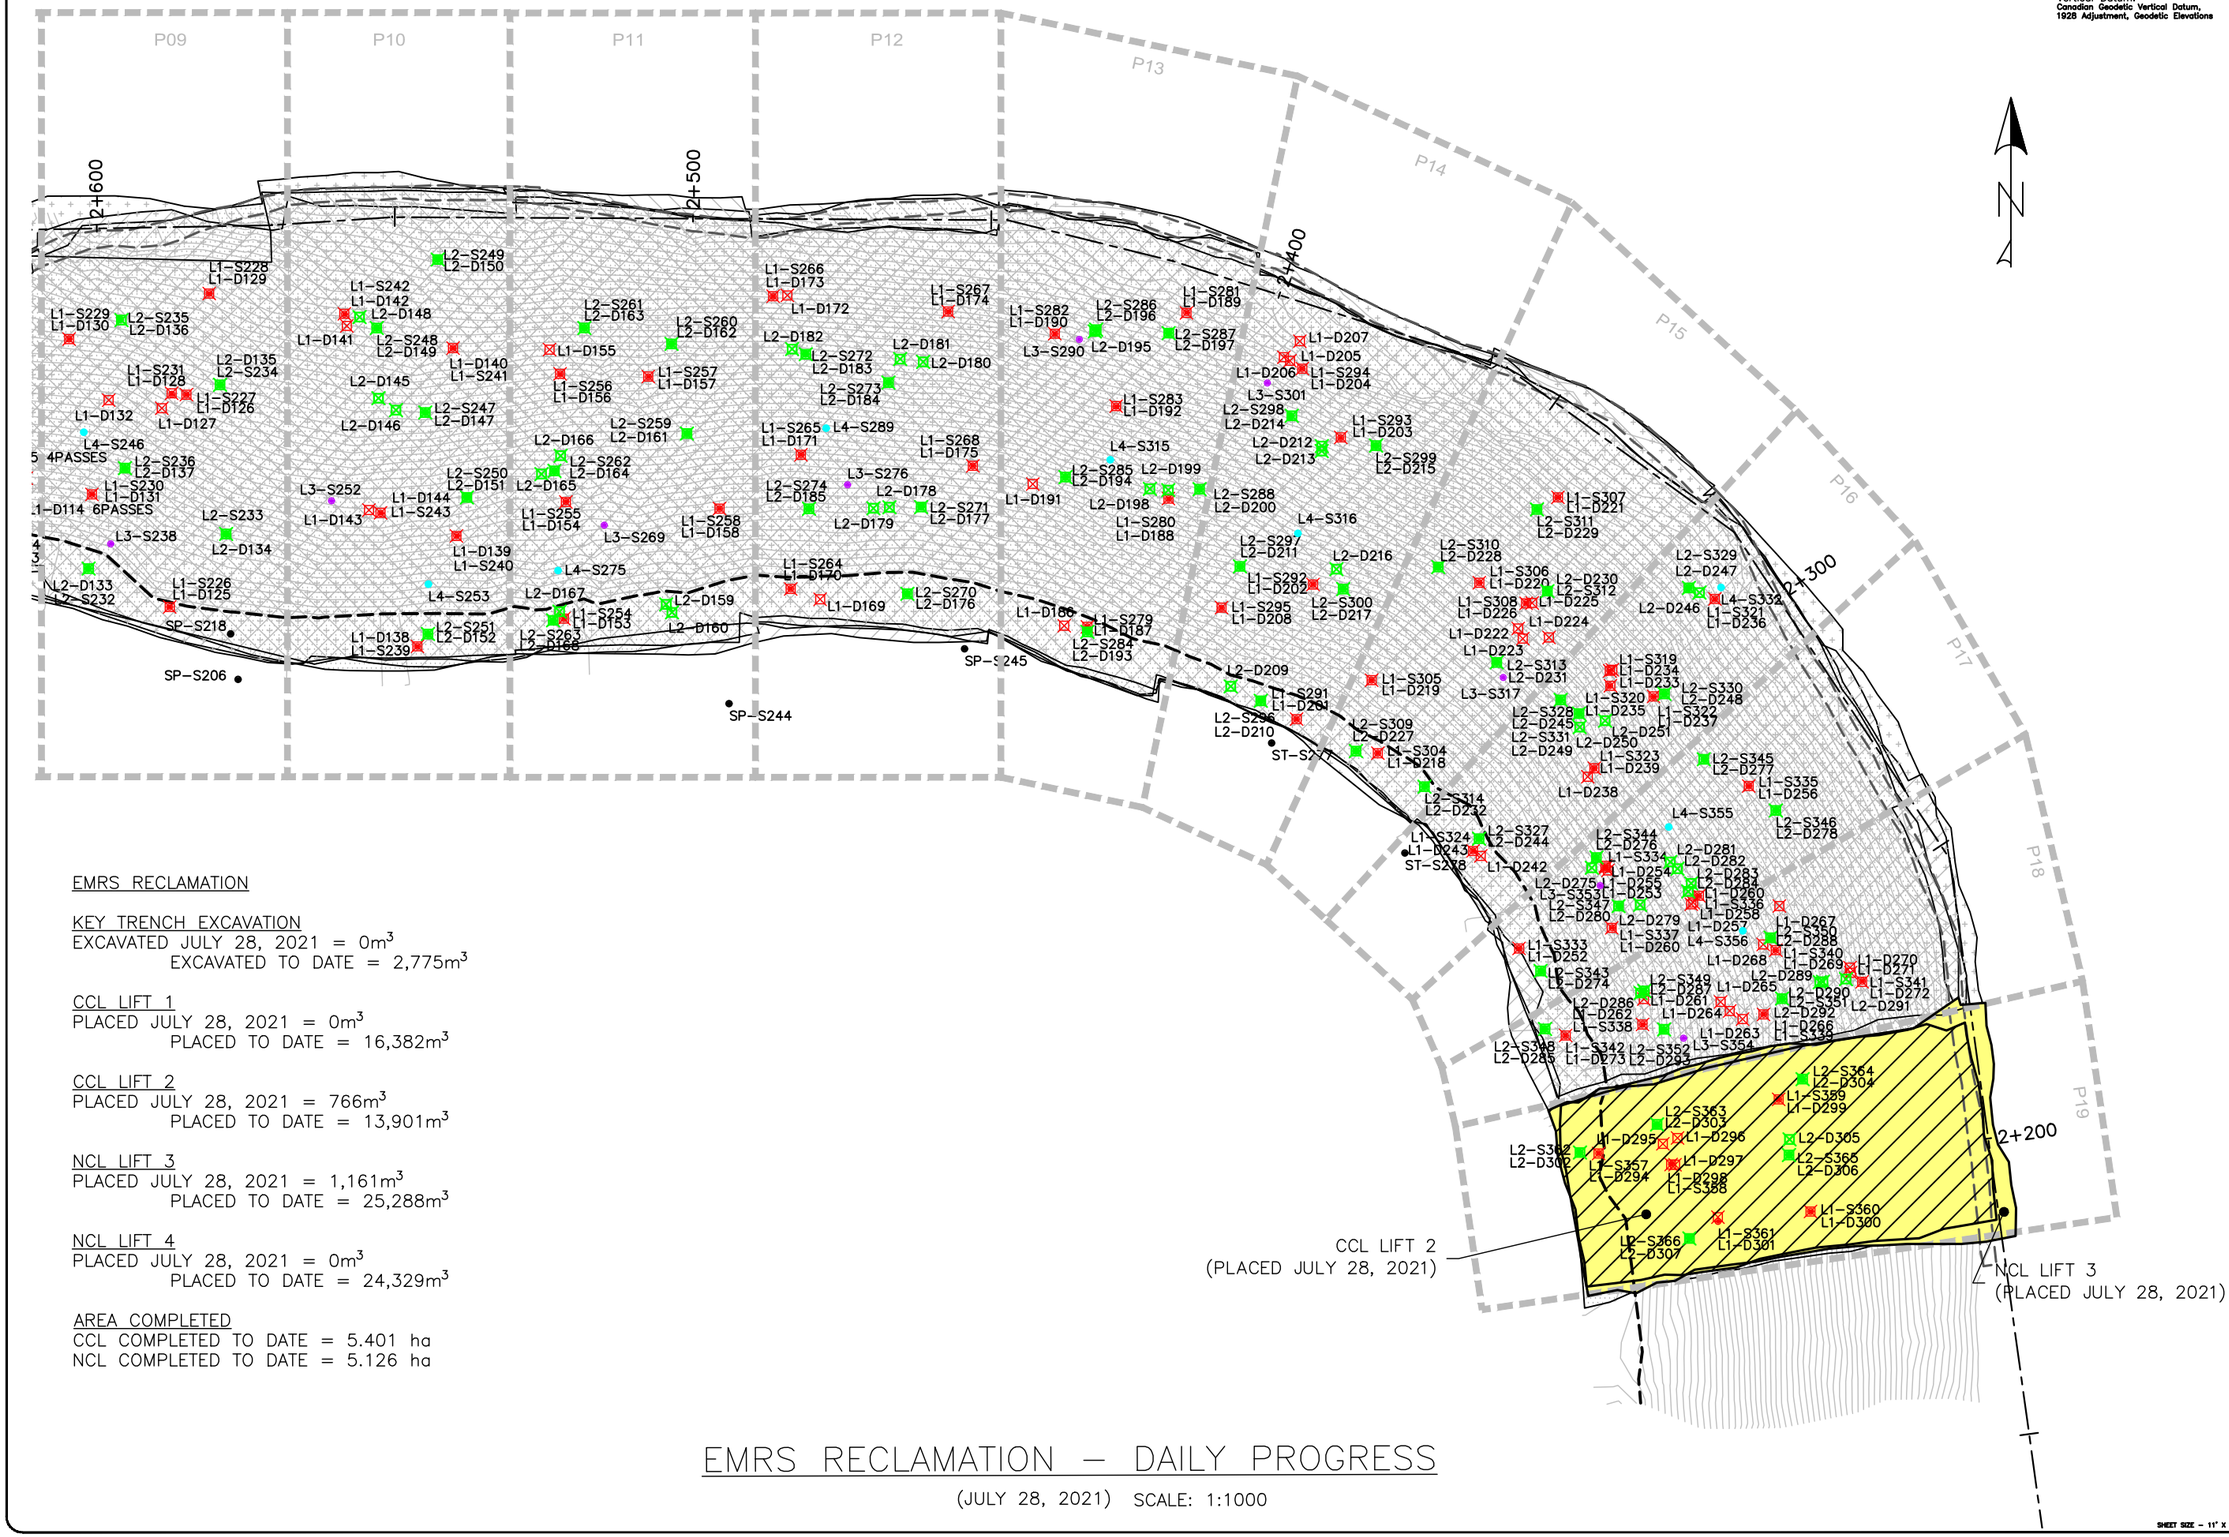

Horizontal Datum:
North American Datum 1983 (NAD83)
6 Degree Universal Transverse Mercator (UTM) Grid Coordinates, Zone 15.

Vertical Datum:
Canadian Geodetic Vertical Datum, 1928 Adjustment, Geodetic Elevations

EMRS RECLAMATION

KEY TRENCH EXCAVATION
EXCAVATED JULY 28, 2021 = 0m^3
EXCAVATED TO DATE = 2,775m^3

CCL LIFT 1
PLACED JULY 28, 2021 = 0m^3
PLACED TO DATE = 16,382m^3

CCL LIFT 2
PLACED JULY 28, 2021 = 766m^3
PLACED TO DATE = 13,901m^3

NCL LIFT 3
PLACED JULY 28, 2021 = 1,161m^3
PLACED TO DATE = 25,288m^3

NCL LIFT 4
PLACED JULY 28, 2021 = 0m^3
PLACED TO DATE = 24,329m^3

AREA COMPLETED
CCL COMPLETED TO DATE = 5.401 ha
NCL COMPLETED TO DATE = 5.126 ha

EMRS RECLAMATION – DAILY PROGRESS

(JULY 28, 2021) SCALE: 1:1000

TULLOCH ENGINEERING

DESIGNER

REVISIONS

DATE	REMARKS

LEGEND

- CCL LIFT #1
- CCL LIFT #2
- NCL LIFT #3
- NCL LIFT #4
- KEY TRENCH
- LIFT #1 COMP. TEST SAMPLE
- LIFT #2 COMP. TEST SAMPLE
- LIFT #3 COMP. TEST SAMPLE
- LIFT #4 COMP. TEST SAMPLE
- VWP WIRE
- VWP WIRE BURRITO
- PLACED TODAY
- CCL LIFT 2 PLACED TODAY

PROJECT TITLE
NEW GOLD INC
RAINY RIVER
PROJECT

DRAWING TITLE
2021 EMRS
RECLAMATION

PURPOSE
DAILY PROGRESS

DATE	JULY 28, 2021
DRAWN	JTS
CHECKED	
SCALE	NTS
ISSUED FOR TENDER	
ISSUED FOR CONSTRUCTION	

DWG. No.	PROJECT No.	PHASE No.
D-2	19-1138	115

SHEET SIZE – 11" X 17"

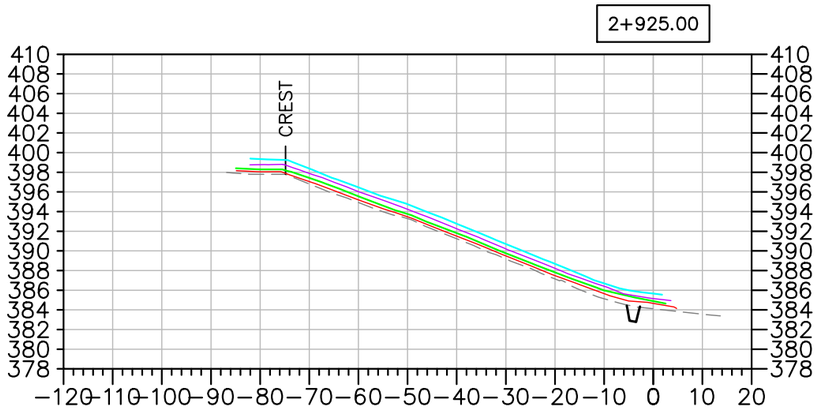

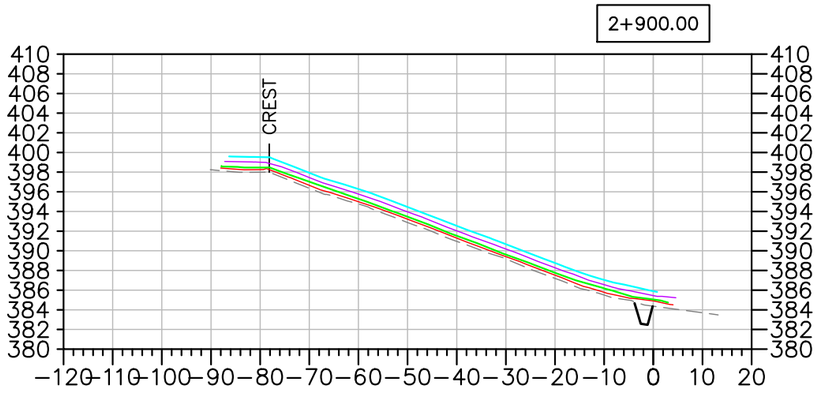

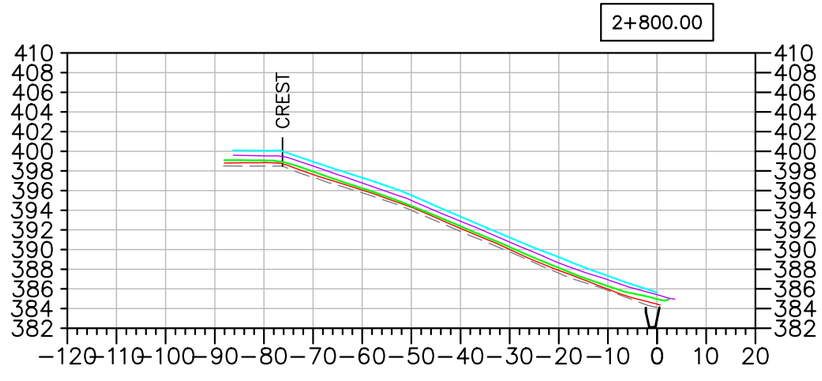

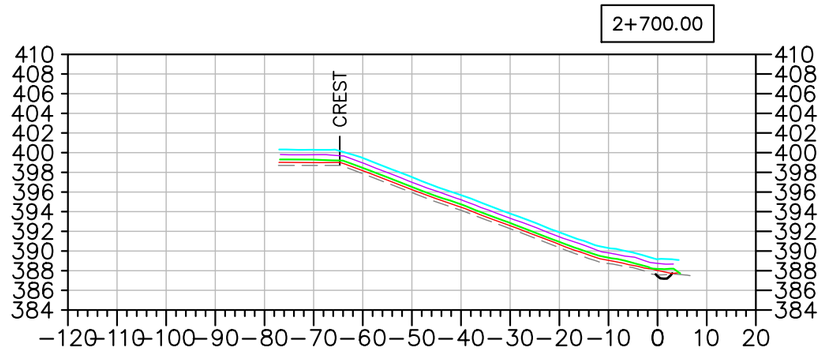

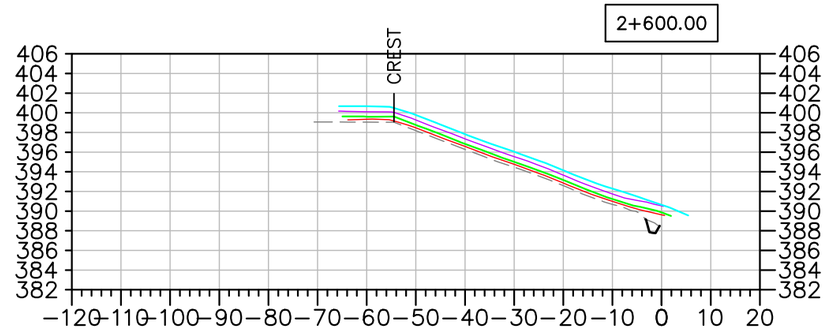

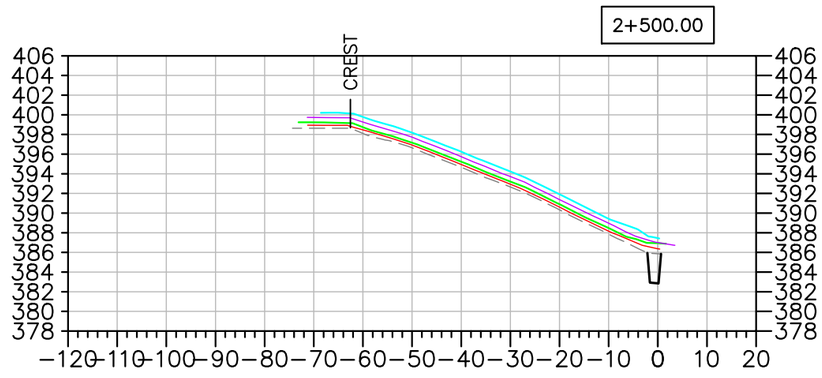

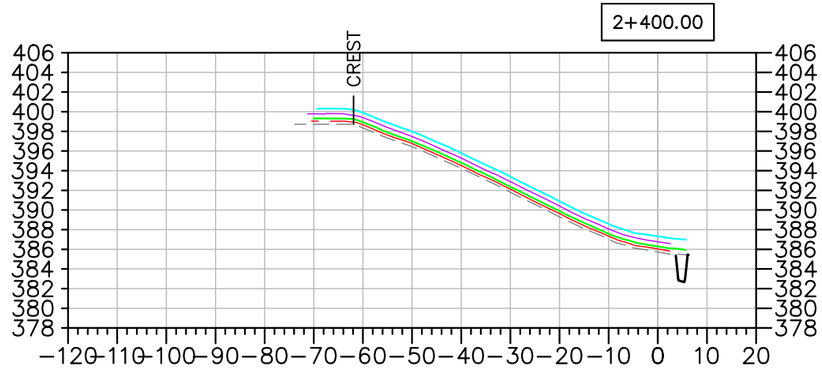

EMRS RECLAMATION – DAILY PROGRESS

(JULY 28, 2021) SCALE: N.T.S.

TULLOCH ENGINEERING

DESIGNER

REVISIONS

DATE	REMARKS

LEGEND

- EXISTING ROCK STOCKPILE
- CCL LIFT #1
- CCL LIFT #2
- NCL LIFT #3
- NCL LIFT #4
- KEY TRENCH

Horizontal Datum:
North American Datum 1983 (NAD83)
6 Degree Universal Transverse Mercator (UTM) Grid Coordinates, Zone 15.
Vertical Datum:
Canadian Geodetic Vertical Datum, 1928 Adjustment, Geodetic Elevations

PROJECT TITLE
NEW GOLD INC
RAINY RIVER
PROJECT

DRAWING TITLE
2021 EMRS
RECLAMATION CROSS
SECTIONS

PURPOSE
DAILY PROGRESS

DATE	JULY 28, 2021
DRAWN	JTS
CHECKED	
SCALE	NTS
ISSUED FOR TENDER	
ISSUED FOR CONSTRUCTION	

DWG. No.	PROJECT No.	PHASE No.
X-1	19-1138	115

SHEET SIZE – 11" X 17"

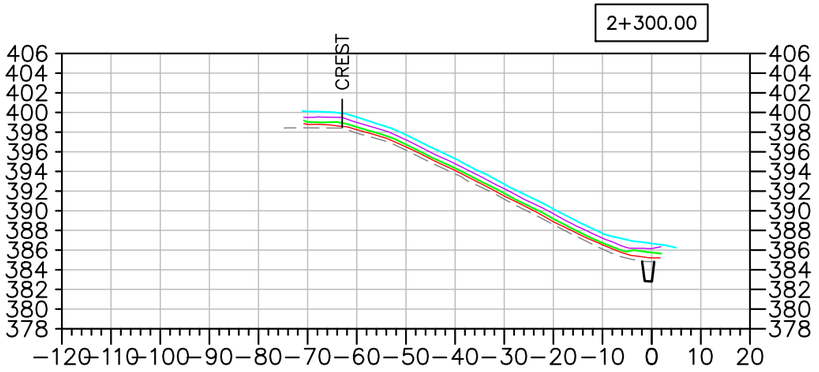

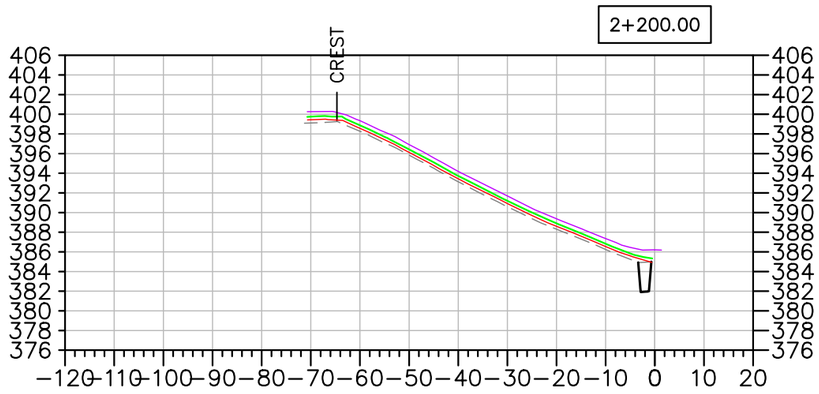

EMRS RECLAMATION – DAILY PROGRESS

(JULY 28, 2021) SCALE: N.T.S.

TULLOCH ENGINEERING

DESIGNER

REVISIONS

	DATE	REMARKS

LEGEND

- EXISTING ROCK STOCKPILE
- CCL LIFT #1
- CCL LIFT #2
- NCL LIFT #3
- NCL LIFT #4
- KEY TRENCH

Horizontal Datum:
North American Datum 1983 (NAD83)
6 Degree Universal Transverse Mercator (UTM) Grid Coordinates, Zone 15.

Vertical Datum:
Canadian Geodetic Vertical Datum, 1928 Adjustment, Geodetic Elevations

PROJECT TITLE
NEW GOLD INC
RAINY RIVER PROJECT

DRAWING TITLE
2021 EMRS RECLAMATION CROSS SECTIONS

PURPOSE
DAILY PROGRESS

DATE	JULY 28, 2021
DRAWN	JTS
CHECKED	
SCALE	NTS
ISSUED FOR TENDER	
ISSUED FOR CONSTRUCTION	

DWG. No.	PROJECT No.	PHASE No.
X-2	19-1138	115

SHEET SIZE – 11" X 17"

EMRS RECLAMATION

KEY TRENCH EXCAVATION
EXCAVATED JULY 29, 2021 = 0m^3
EXCAVATED TO DATE = 2,775m^3

CCL LIFT 1
PLACED JULY 29, 2021 = 0m^3
PLACED TO DATE = 16,382m^3

CCL LIFT 2
PLACED JULY 29, 2021 = 0m^3
PLACED TO DATE = 13,901m^3

NCL LIFT 3
PLACED JULY 29, 2021 = 0m^3
PLACED TO DATE = 25,288m^3

NCL LIFT 4
PLACED JULY 29, 2021 = 0m^3
PLACED TO DATE = 24,329m^3

AREA COMPLETED
CCL COMPLETED TO DATE = 5.401 ha
NCL COMPLETED TO DATE = 5.126 ha

Horizontal Datum:
North American Datum 1983 (NAD83)
6 Degree Universal Transverse Mercator (UTM) Grid Coordinates, Zone 15.
Vertical Datum:
Canadian Geodetic Vertical Datum, 1928 Adjustment, Geodetic Elevations

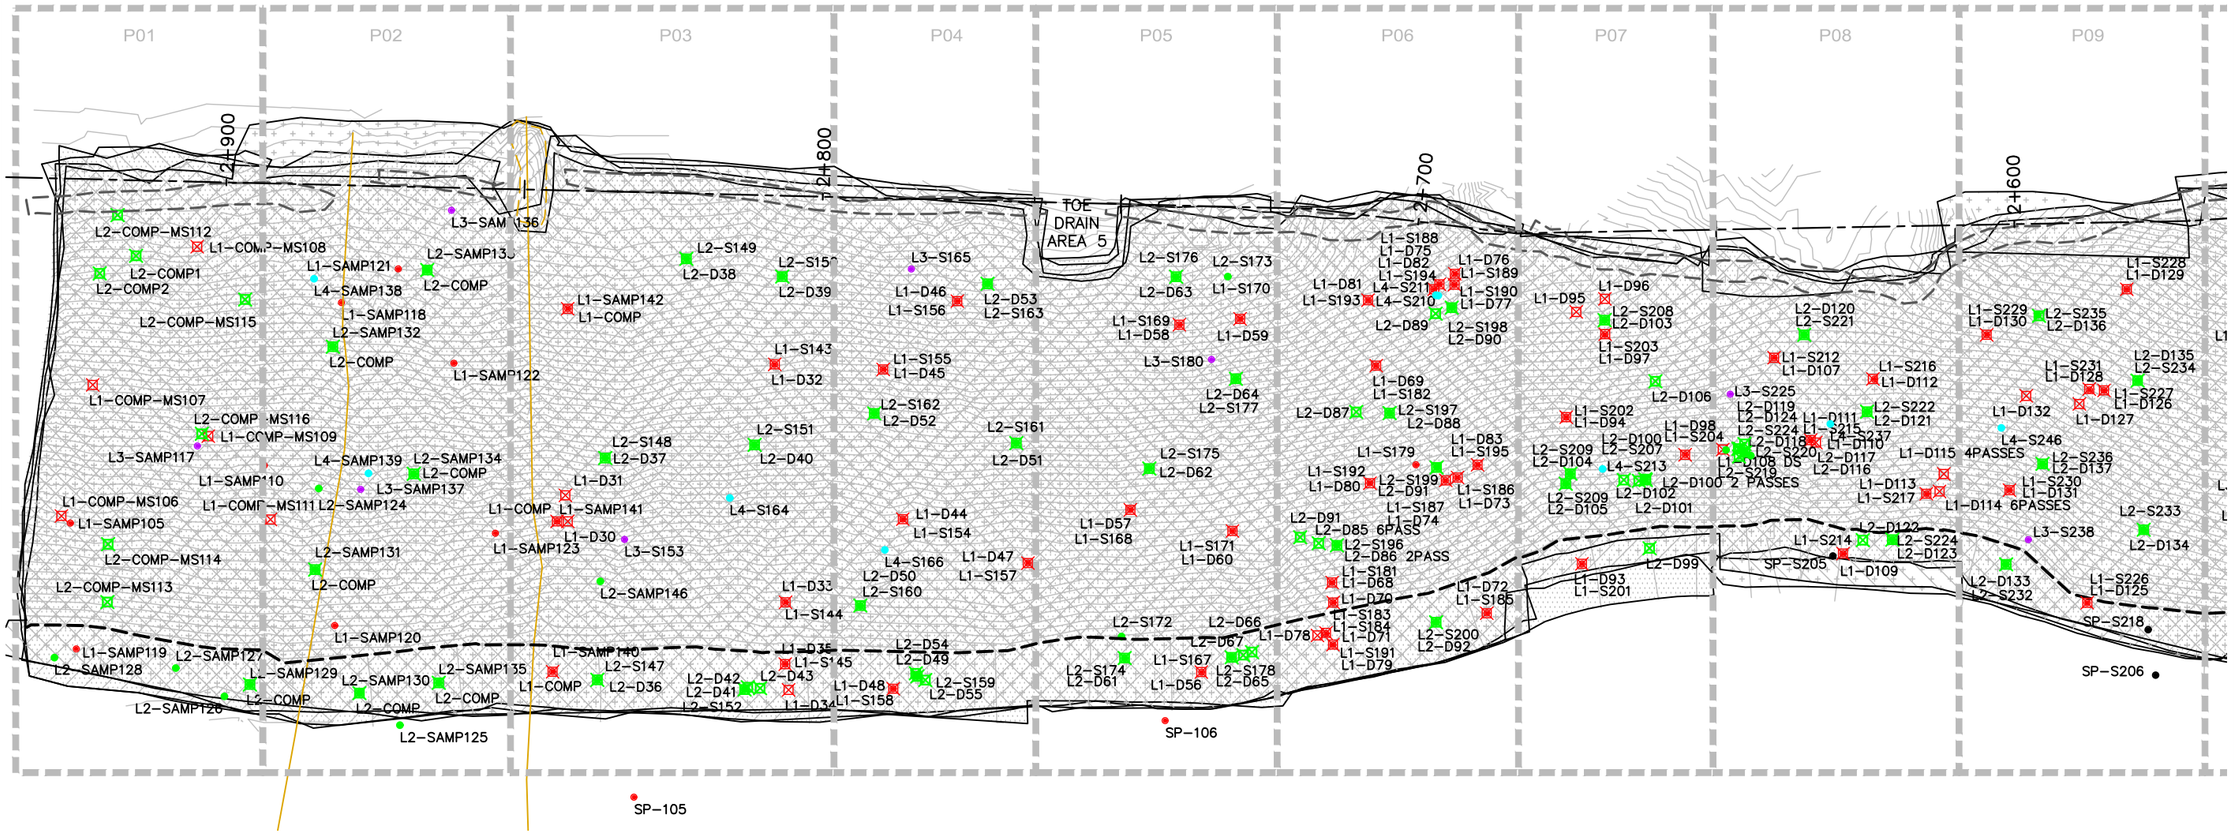

EMRS RECLAMATION – DAILY PROGRESS

(JULY 29, 2021) SCALE: 1:1000

SHEET SIZE – 11" X 17"

TULLOCH ENGINEERING

DESIGNER

REVISIONS

	DATE	REMARKS

LEGEND

- CCL LIFT #1
- CCL LIFT #2
- NCL LIFT #3
- NCL LIFT #4
- KEY TRENCH
- LIFT #1 COMP. TEST SAMPLE
- LIFT #2 COMP. TEST SAMPLE
- LIFT #3 COMP. TEST SAMPLE
- LIFT #4 COMP. TEST SAMPLE
- VWP WIRE
- VWP WIRE BURRITO
- PLACED TODAY
- CCL LIFT 2 PLACED TODAY

PROJECT TITLE
NEW GOLD INC
RAINY RIVER
PROJECT

DRAWING TITLE
2021 EMRS
RECLAMATION

PURPOSE
DAILY PROGRESS

DATE	JULY 29, 2021
DRAWN	JTS
CHECKED	
SCALE	NTS
ISSUED FOR TENDER	
ISSUED FOR CONSTRUCTION	

DWG. No.	PROJECT No.	PHASE No.
D-1	19-1138	115

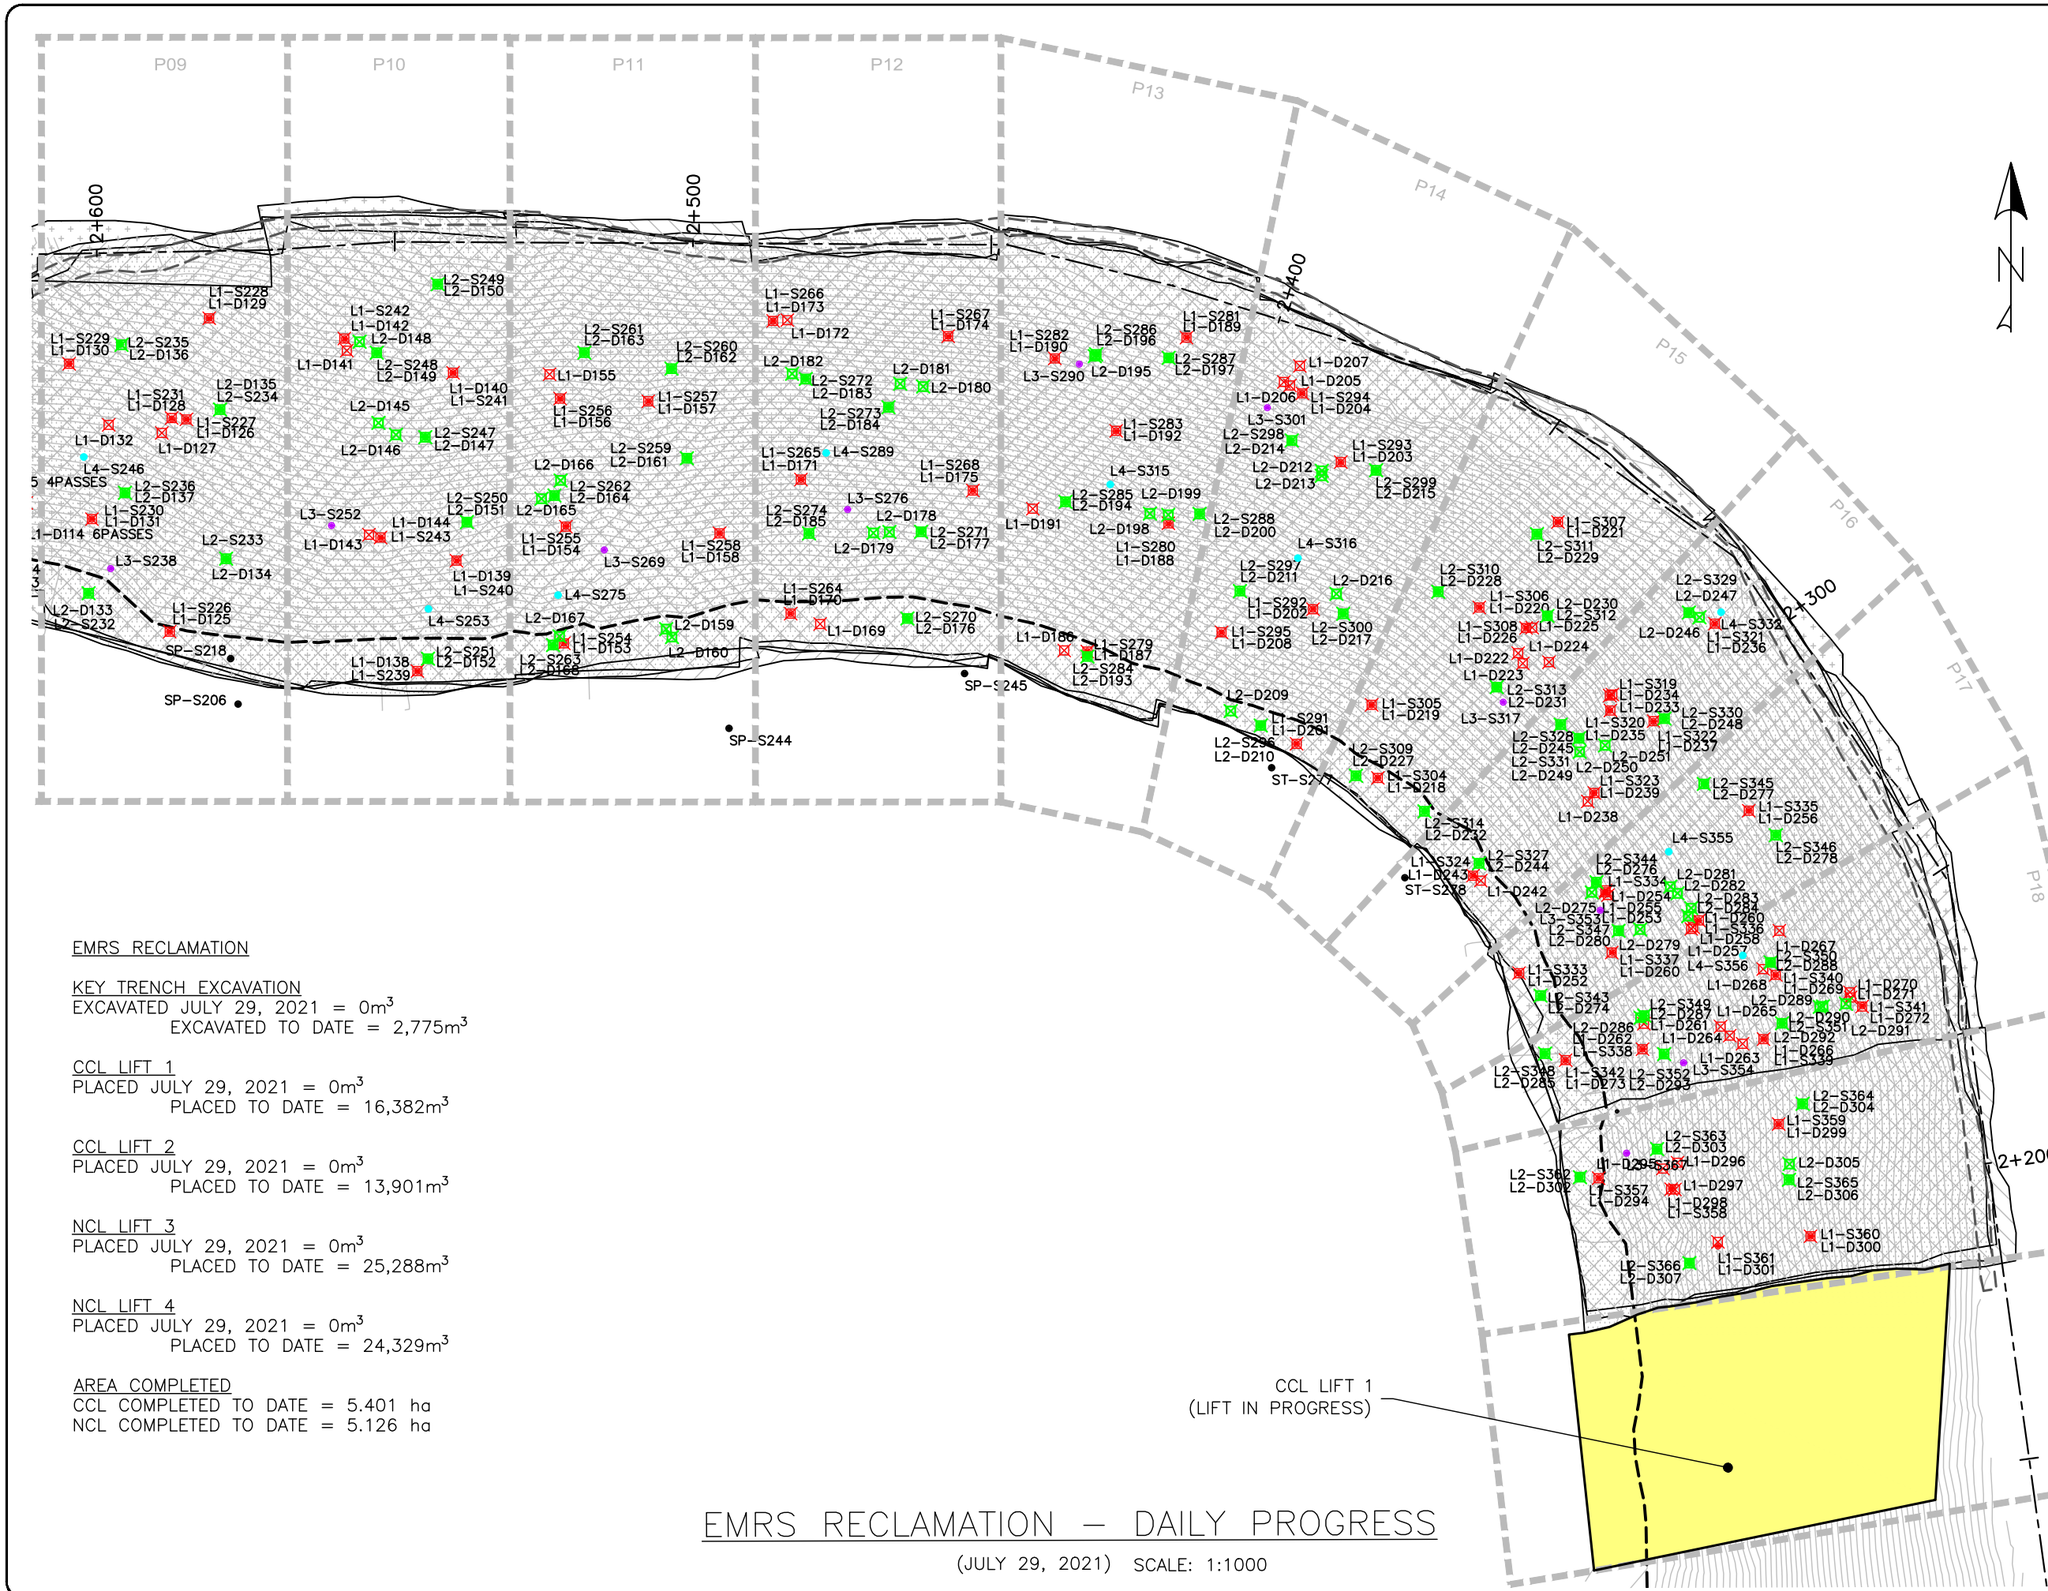

Horizontal Datum:
North American Datum 1983 (NAD83)
6 Degree Universal Transverse Mercator (UTM) Grid Coordinates, Zone 15.

Vertical Datum:
Canadian Geodetic Vertical Datum, 1928 Adjustment, Geodetic Elevations

EMRS RECLAMATION

KEY TRENCH EXCAVATION
EXCAVATED JULY 29, 2021 = 0m^3
EXCAVATED TO DATE = 2,775m^3

CCL LIFT 1
PLACED JULY 29, 2021 = 0m^3
PLACED TO DATE = 16,382m^3

CCL LIFT 2
PLACED JULY 29, 2021 = 0m^3
PLACED TO DATE = 13,901m^3

NCL LIFT 3
PLACED JULY 29, 2021 = 0m^3
PLACED TO DATE = 25,288m^3

NCL LIFT 4
PLACED JULY 29, 2021 = 0m^3
PLACED TO DATE = 24,329m^3

AREA COMPLETED
CCL COMPLETED TO DATE = 5.401 ha
NCL COMPLETED TO DATE = 5.126 ha

EMRS RECLAMATION – DAILY PROGRESS

(JULY 29, 2021) SCALE: 1:1000

TULLOCH ENGINEERING

DESIGNER

REVISIONS

DATE	REMARKS

LEGEND

- CCL LIFT #1
- CCL LIFT #2
- NCL LIFT #3
- NCL LIFT #4
- KEY TRENCH
- LIFT #1 COMP. TEST SAMPLE
- LIFT #2 COMP. TEST SAMPLE
- LIFT #3 COMP. TEST SAMPLE
- LIFT #4 COMP. TEST SAMPLE
- VWP WIRE
- VWP WIRE BURRITO
- PLACED TODAY
- CCL LIFT 2 PLACED TODAY

PROJECT TITLE
NEW GOLD INC
RAINY RIVER
PROJECT

DRAWING TITLE
2021 EMRS
RECLAMATION

PURPOSE
DAILY PROGRESS

DATE	JULY 29, 2021
DRAWN	JTS
CHECKED	
SCALE	NTS
ISSUED FOR TENDER	
ISSUED FOR CONSTRUCTION	

DWG. No.	PROJECT No.	PHASE No.
D-2	19-1138	115

SHEET SIZE - 11" X 17"

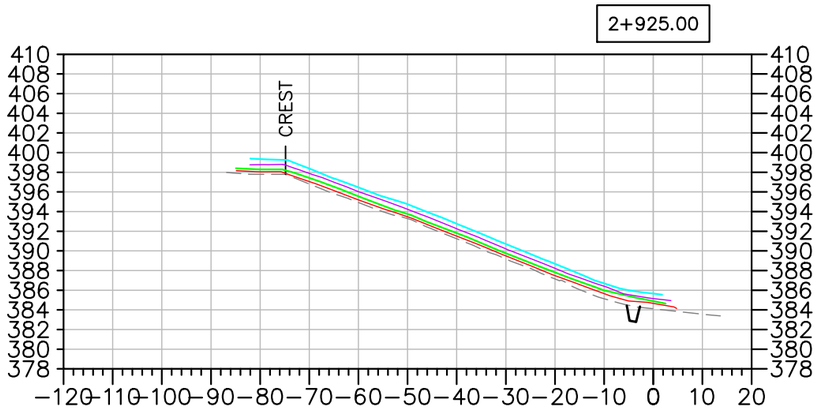

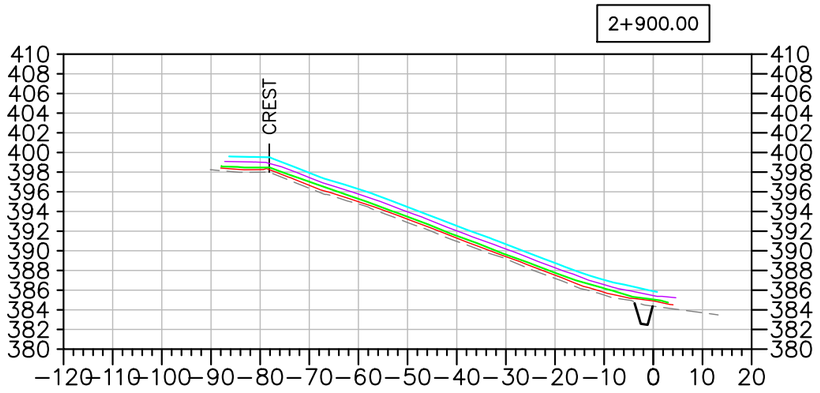

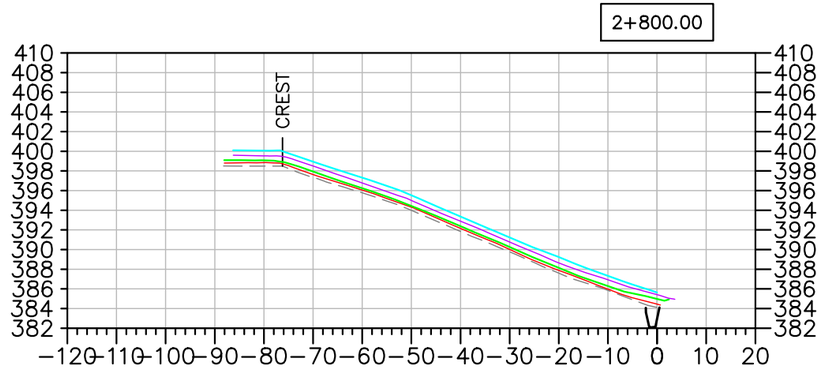

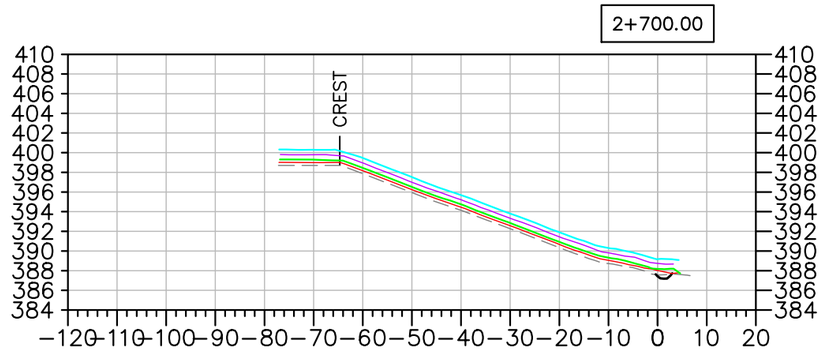

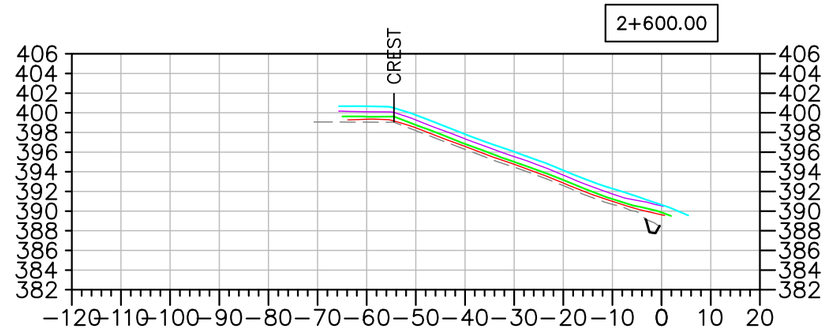

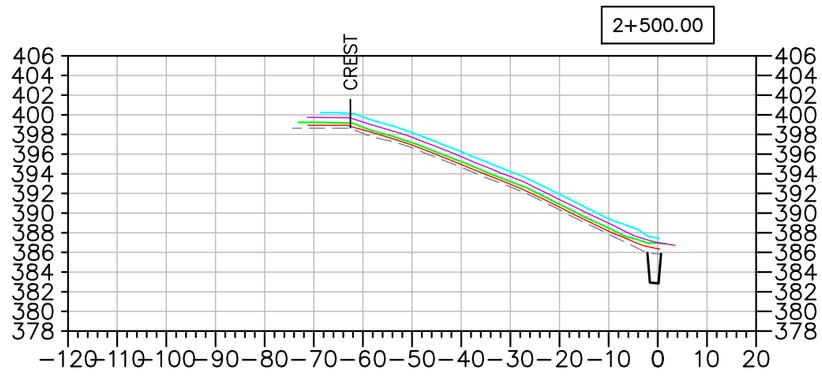

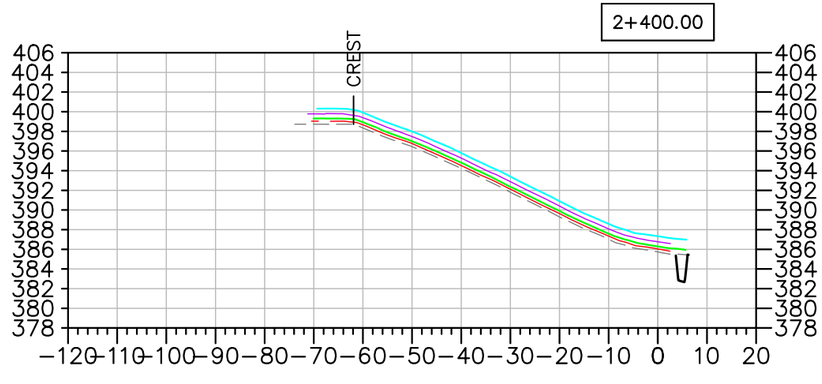

EMRS RECLAMATION – DAILY PROGRESS

(JULY 29, 2021) SCALE: N.T.S.

TULLOCH ENGINEERING

DESIGNER

REVISIONS

DATE	REMARKS

LEGEND

- EXISTING ROCK STOCKPILE
- CCL LIFT #1
- CCL LIFT #2
- NCL LIFT #3
- NCL LIFT #4
- KEY TRENCH

Horizontal Datum: North American Datum 1983 (NAD83) 6 Degree Universal Transverse Mercator (UTM) Grid Coordinates, Zone 15.
Vertical Datum: Canadian Geodetic Vertical Datum, 1928 Adjustment, Geodetic Elevations

PROJECT TITLE
NEW GOLD INC
RAINY RIVER
PROJECT

DRAWING TITLE
2021 EMRS
RECLAMATION CROSS
SECTIONS

PURPOSE
DAILY PROGRESS

DATE	JULY 29, 2021
DRAWN	JTS
CHECKED	
SCALE	NTS
ISSUED FOR TENDER	
ISSUED FOR CONSTRUCTION	

DWG. No.	PROJECT No.	PHASE No.
X-1	19-1138	115

SHEET SIZE – 11" X 17"

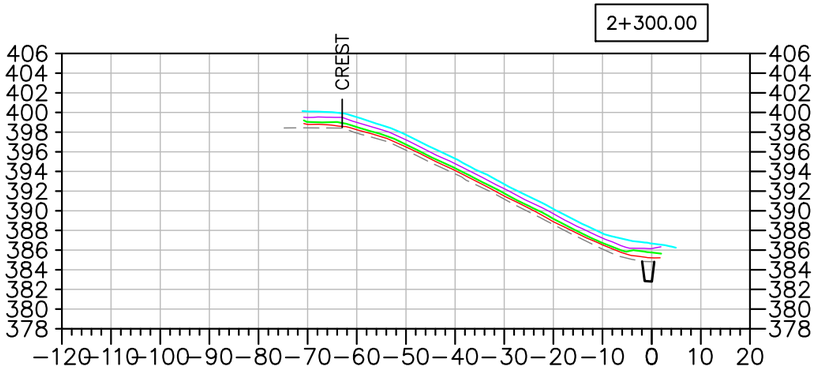

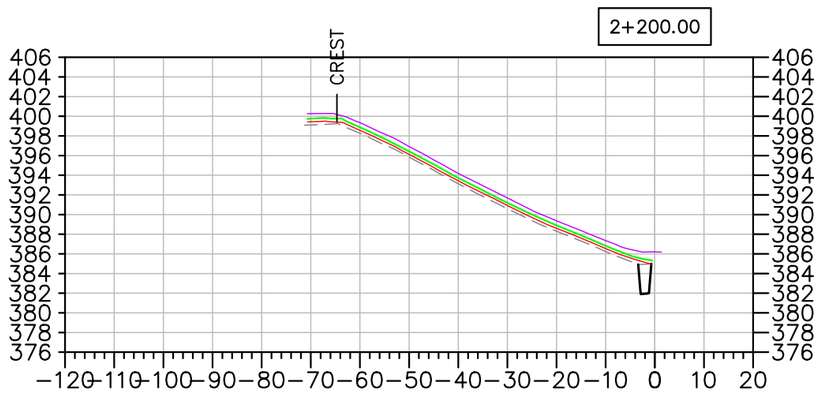

EMRS RECLAMATION – DAILY PROGRESS

(JULY 29, 2021) SCALE: N.T.S.

TULLOCH ENGINEERING

DESIGNER

REVISIONS

	DATE	REMARKS

LEGEND

- EXISTING ROCK STOCKPILE
- CCL LIFT #1
- CCL LIFT #2
- NCL LIFT #3
- NCL LIFT #4
- KEY TRENCH

Horizontal Datum:
North American Datum 1983 (NAD83)
6 Degree Universal Transverse Mercator (UTM) Grid Coordinates, Zone 15.

Vertical Datum:
Canadian Geodetic Vertical Datum, 1928 Adjustment, Geodetic Elevations

PROJECT TITLE
NEW GOLD INC
RAINY RIVER PROJECT

DRAWING TITLE
2021 EMRS RECLAMATION CROSS SECTIONS

PURPOSE
DAILY PROGRESS

DATE	JULY 29, 2021
DRAWN	JTS
CHECKED	
SCALE	NTS
ISSUED FOR TENDER	
ISSUED FOR CONSTRUCTION	

DWG. No.	PROJECT No.	PHASE No.
X-2	19-1138	115

SHEET SIZE – 11" X 17"

EMRS RECLAMATION

KEY TRENCH EXCAVATION
EXCAVATED JULY 30, 2021 = 176m^3
EXCAVATED TO DATE = 2,951m^3

CCL LIFT 1
PLACED JULY 30, 2021 = 858m^3
PLACED TO DATE = 17,240m^3

CCL LIFT 2
PLACED JULY 30, 2021 = 0m^3
PLACED TO DATE = 13,901m^3

NCL LIFT 3
PLACED JULY 30, 2021 = 0m^3
PLACED TO DATE = 25,288m^3

NCL LIFT 4
PLACED JULY 30, 2021 = 1,245m^3
PLACED TO DATE = 25,574m^3

AREA COMPLETED
CCL COMPLETED TO DATE = 5.401 ha
NCL COMPLETED TO DATE = 5.388 ha

Horizontal Datum:
North American Datum 1983 (NAD83)
6 Degree Universal Transverse Mercator (UTM) Grid Coordinates, Zone 15.
Vertical Datum:
Canadian Geodetic Vertical Datum, 1928 Adjustment, Geodetic Elevations

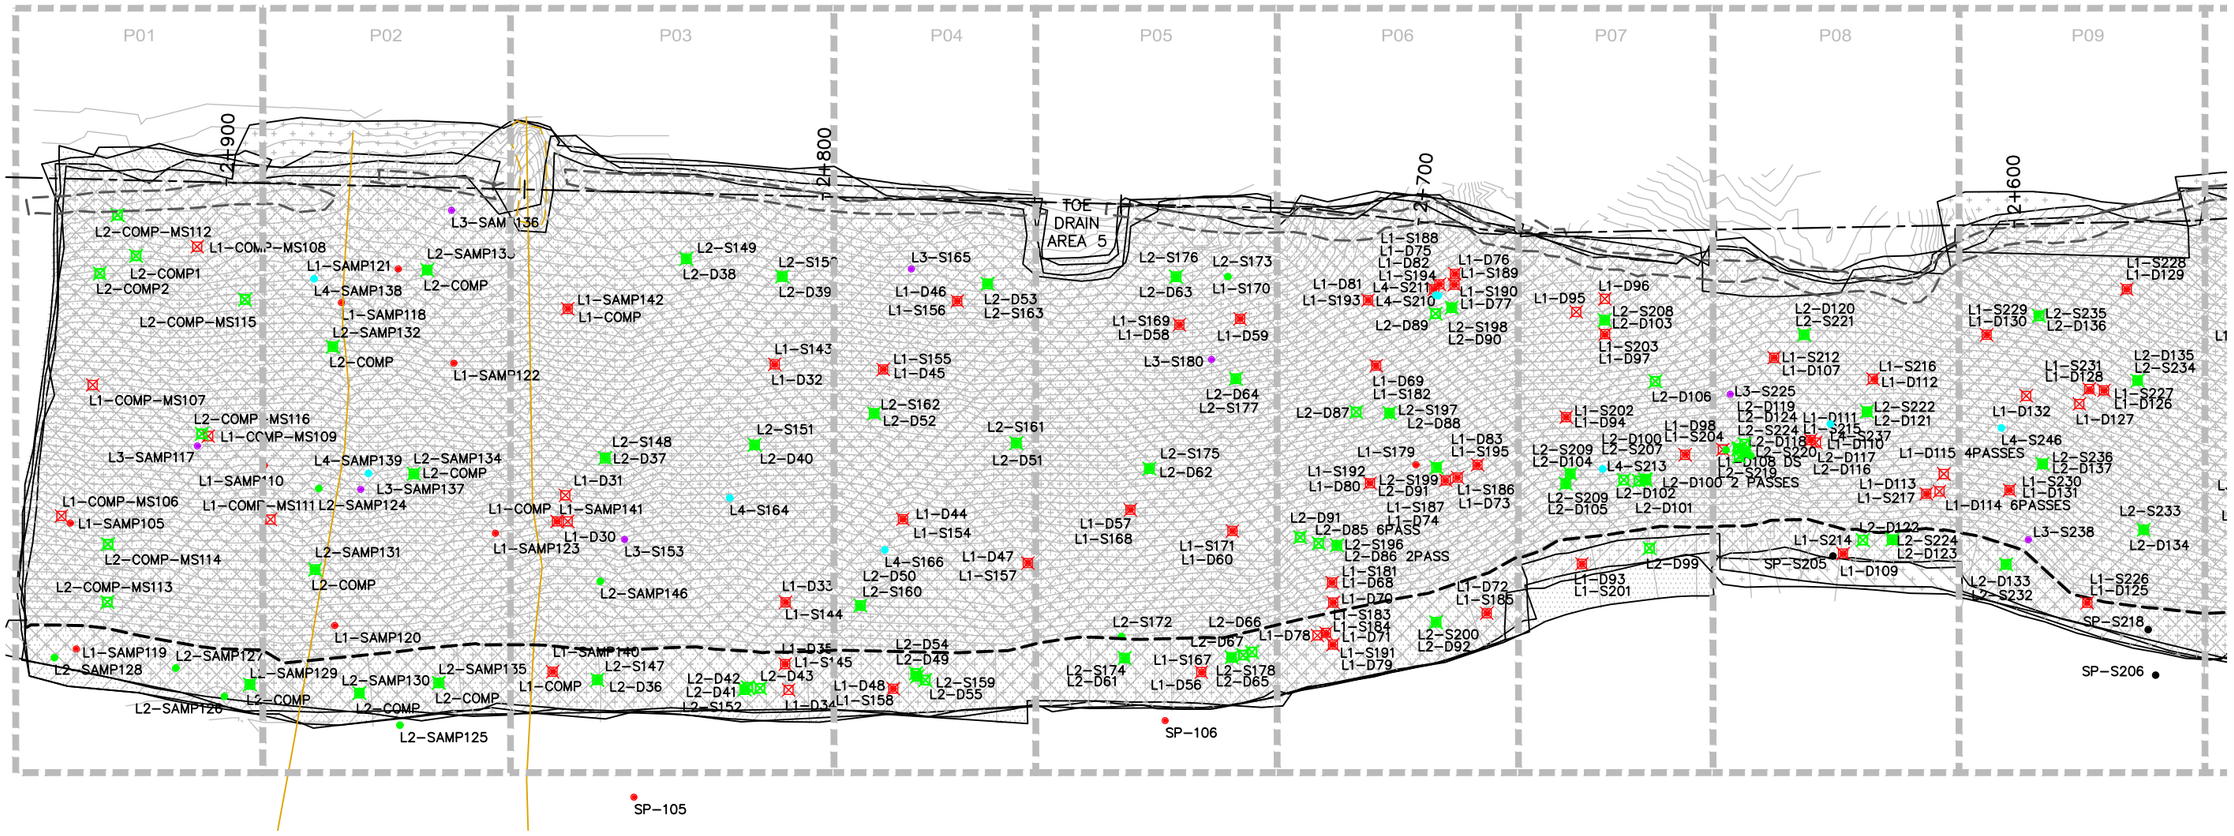

EMRS RECLAMATION – DAILY PROGRESS

(JULY 30, 2021) SCALE: 1:1000

TULLOCH ENGINEERING

DESIGNER

REVISIONS

	DATE	REMARKS

LEGEND

- CCL LIFT #1
- CCL LIFT #2
- NCL LIFT #3
- NCL LIFT #4
- KEY TRENCH
- LIFT #1 COMP. TEST SAMPLE
- LIFT #2 COMP. TEST SAMPLE
- LIFT #3 COMP. TEST SAMPLE
- LIFT #4 COMP. TEST SAMPLE
- VWP WIRE
- VWP WIRE BURRITO
- PLACED TODAY
- CCL LIFT 2 PLACED TODAY

PROJECT TITLE
NEW GOLD INC
RAINY RIVER
PROJECT

DRAWING TITLE
2021 EMRS
RECLAMATION

PURPOSE
DAILY PROGRESS

DATE	JULY 30, 2021
DRAWN	JTS
CHECKED	
SCALE	NTS
ISSUED FOR TENDER	
ISSUED FOR CONSTRUCTION	

DWG. No.	PROJECT No.	PHASE No.
D-1	19-1138	115

SHEET SIZE – 11" X 17"

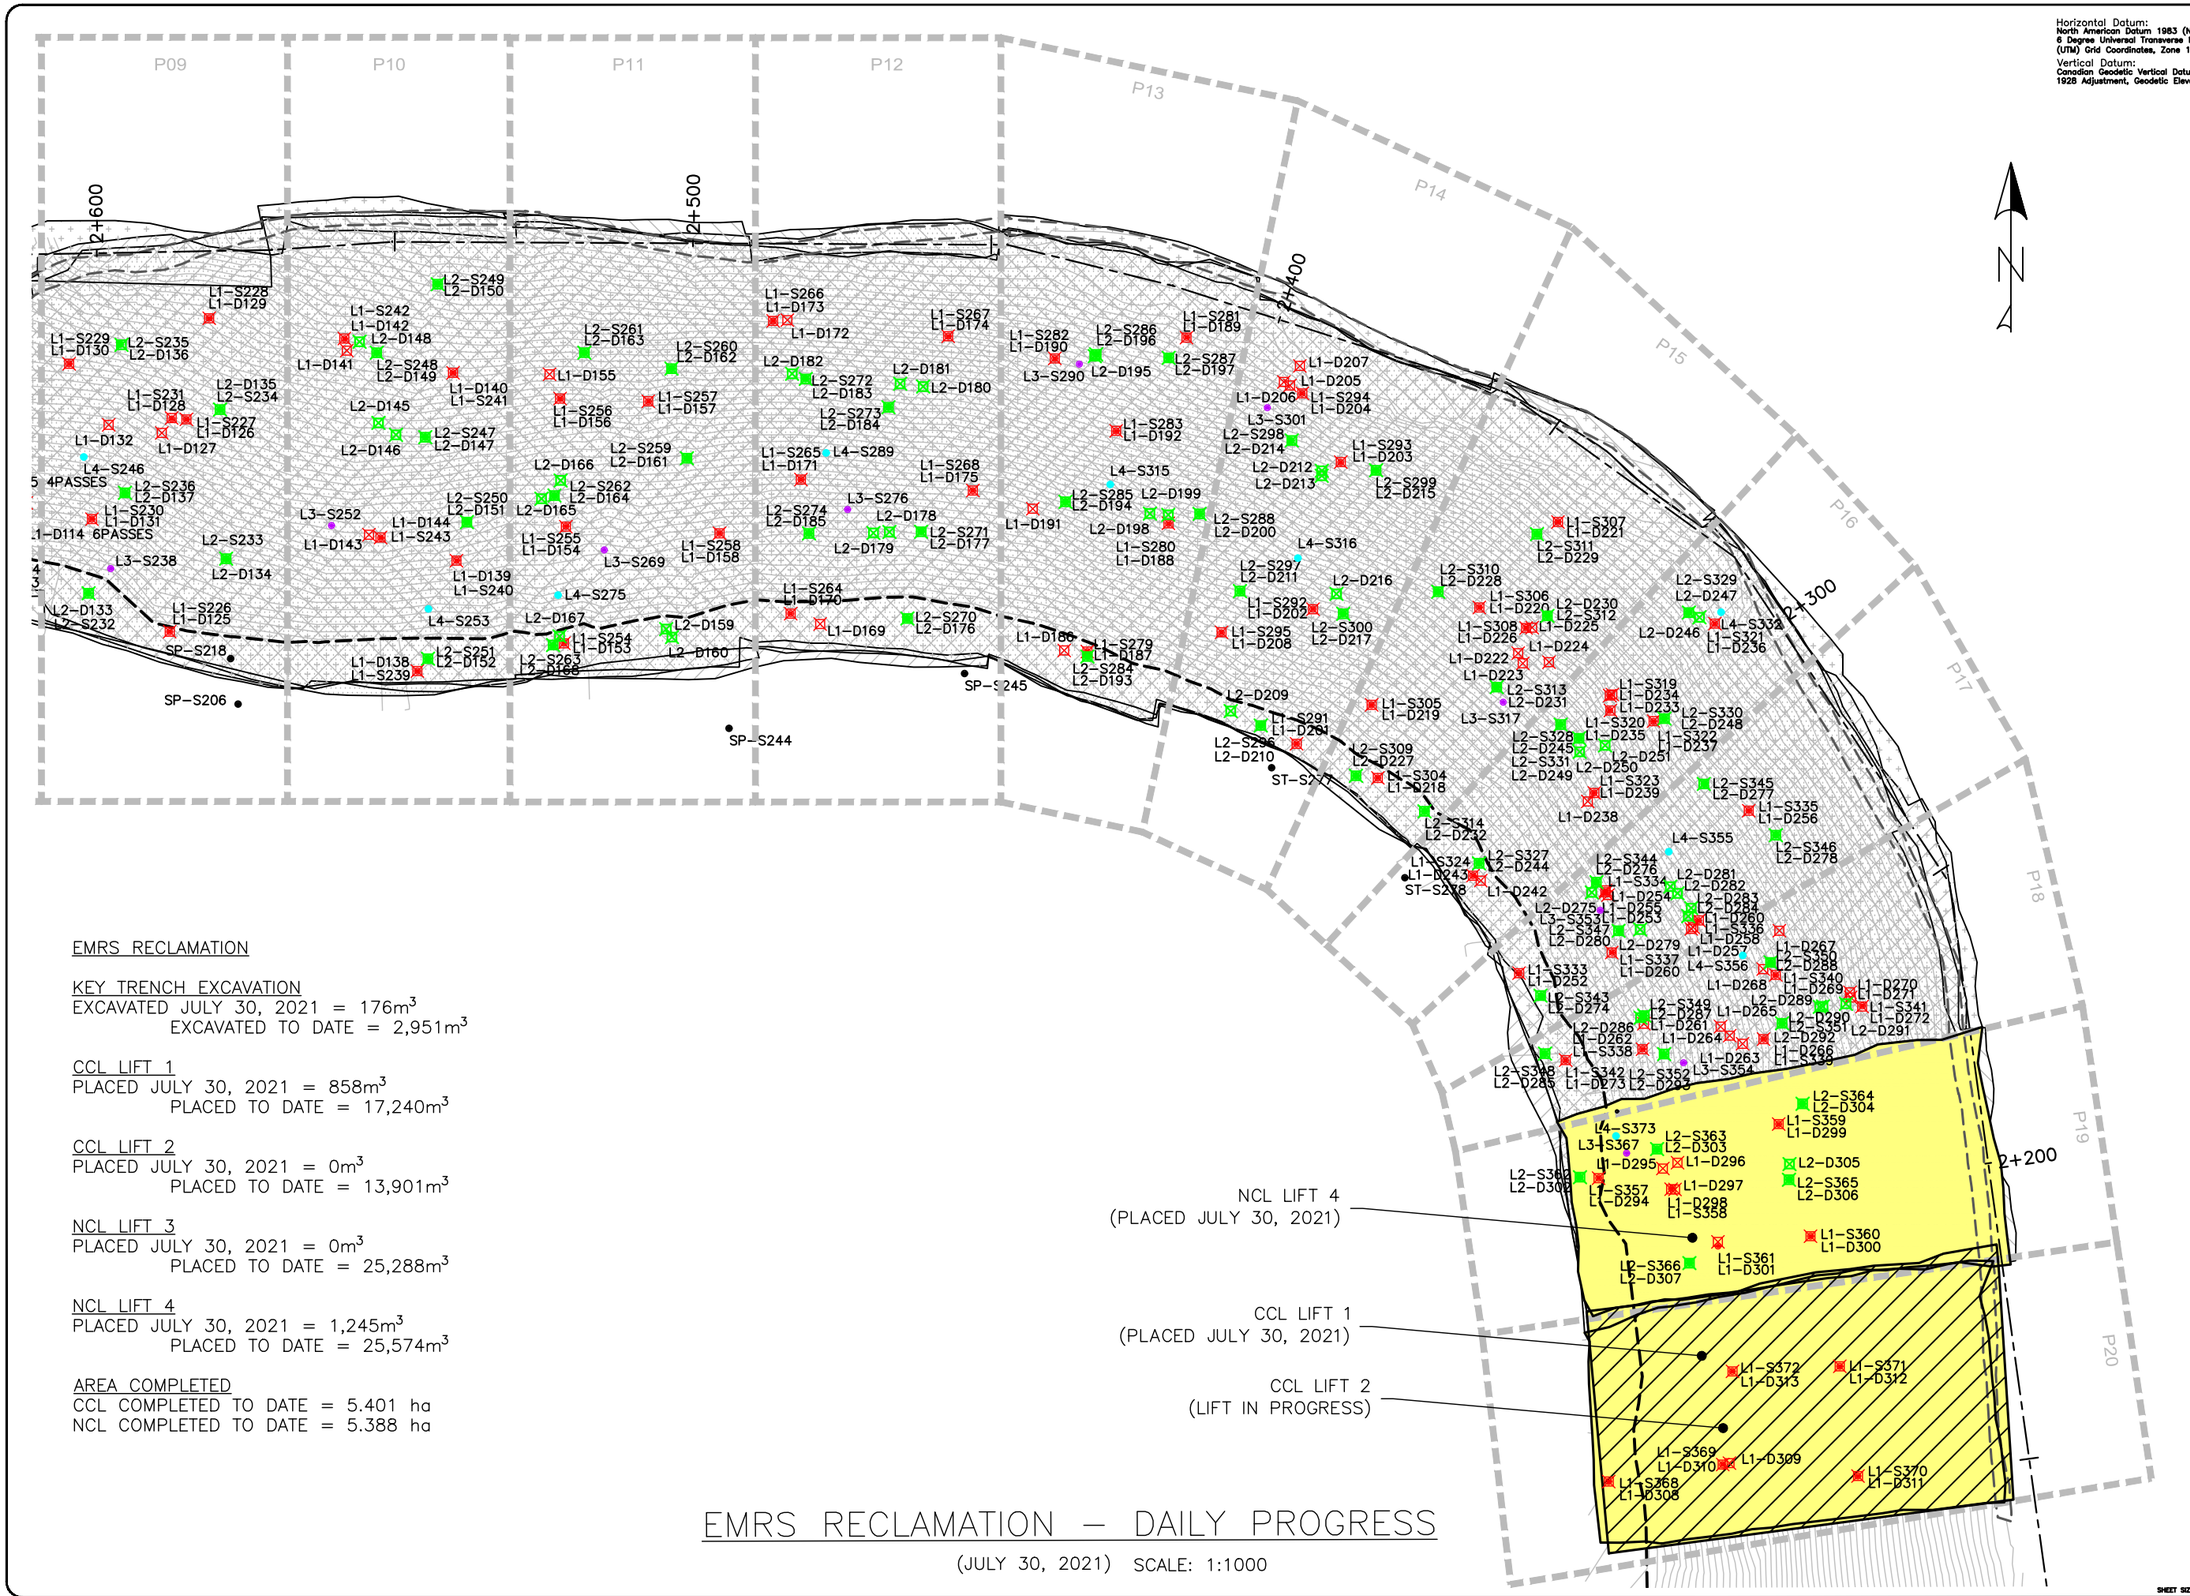

Horizontal Datum:
North American Datum 1983 (NAD83)
6 Degree Universal Transverse Mercator (UTM) Grid Coordinates, Zone 15.

Vertical Datum:
Canadian Geodetic Vertical Datum, 1928 Adjustment, Geodetic Elevations

EMRS RECLAMATION

KEY TRENCH EXCAVATION
EXCAVATED JULY 30, 2021 = 176m^3
EXCAVATED TO DATE = 2,951m^3

CCL LIFT 1
PLACED JULY 30, 2021 = 858m^3
PLACED TO DATE = 17,240m^3

CCL LIFT 2
PLACED JULY 30, 2021 = 0m^3
PLACED TO DATE = 13,901m^3

NCL LIFT 3
PLACED JULY 30, 2021 = 0m^3
PLACED TO DATE = 25,288m^3

NCL LIFT 4
PLACED JULY 30, 2021 = 1,245m^3
PLACED TO DATE = 25,574m^3

AREA COMPLETED
CCL COMPLETED TO DATE = 5.401 ha
NCL COMPLETED TO DATE = 5.388 ha

EMRS RECLAMATION – DAILY PROGRESS

(JULY 30, 2021) SCALE: 1:1000

TULLOCH ENGINEERING

DESIGNER

REVISIONS

DATE	REMARKS

LEGEND

- CCL LIFT #1
- CCL LIFT #2
- NCL LIFT #3
- NCL LIFT #4
- KEY TRENCH
- LIFT #1 COMP. TEST SAMPLE
- LIFT #2 COMP. TEST SAMPLE
- LIFT #3 COMP. TEST SAMPLE
- LIFT #4 COMP. TEST SAMPLE
- VWP WIRE
- VWP WIRE BURRITO
- PLACED TODAY
- CCL LIFT 2 PLACED TODAY

PROJECT TITLE
NEW GOLD INC
RAINY RIVER
PROJECT

DRAWING TITLE
2021 EMRS
RECLAMATION

PURPOSE
DAILY PROGRESS

DATE	JULY 30, 2021
DRAWN	JTS
CHECKED	
SCALE	NTS
ISSUED FOR TENDER	
ISSUED FOR CONSTRUCTION	

DWG. No.	PROJECT No.	PHASE No.
D-2	19-1138	115

SHEET SIZE – 11" X 17"

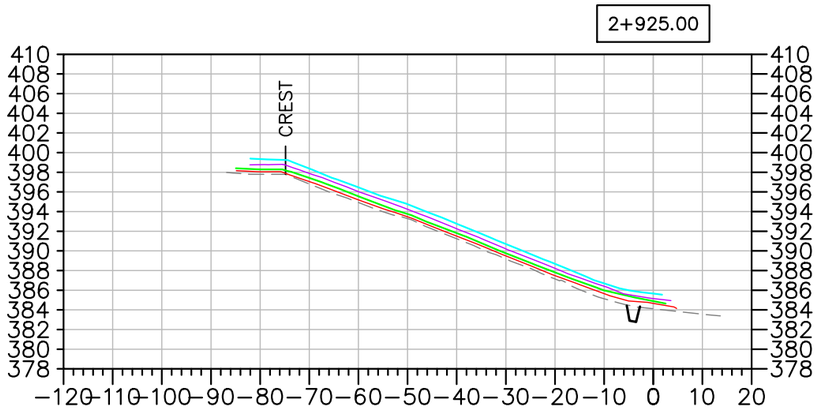

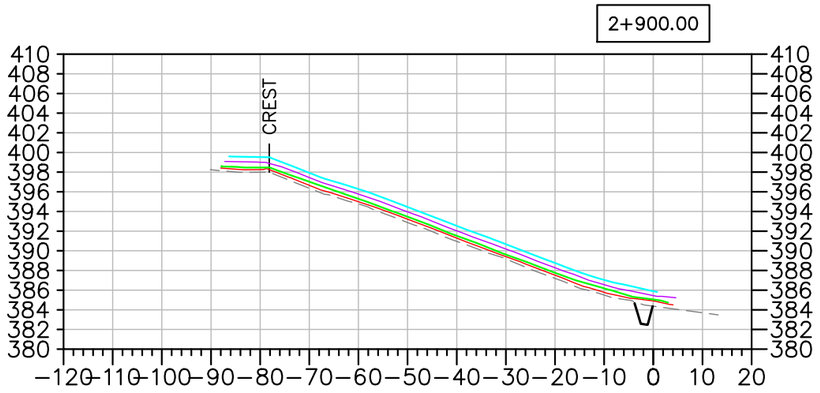

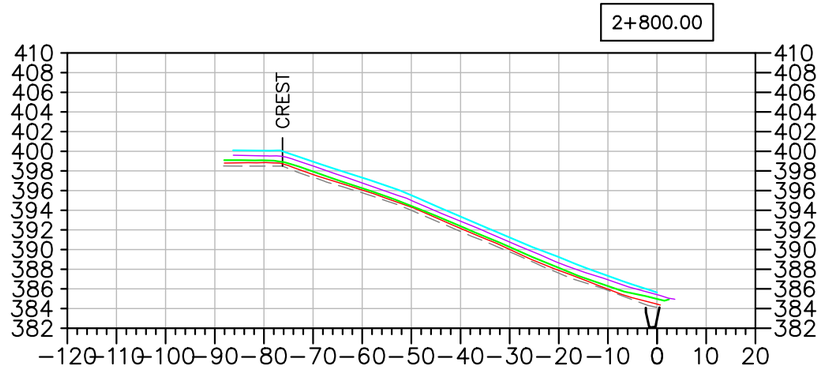

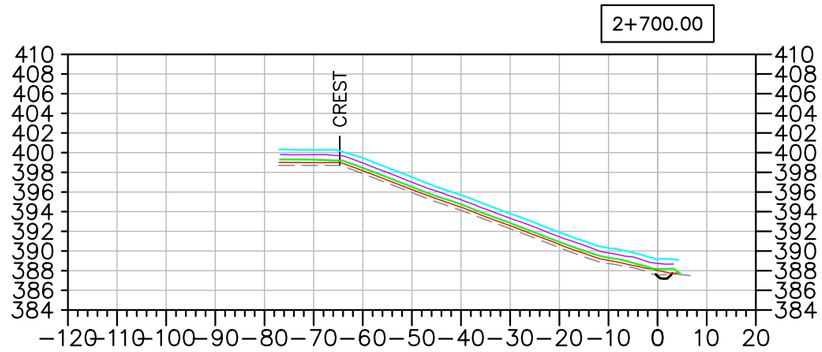

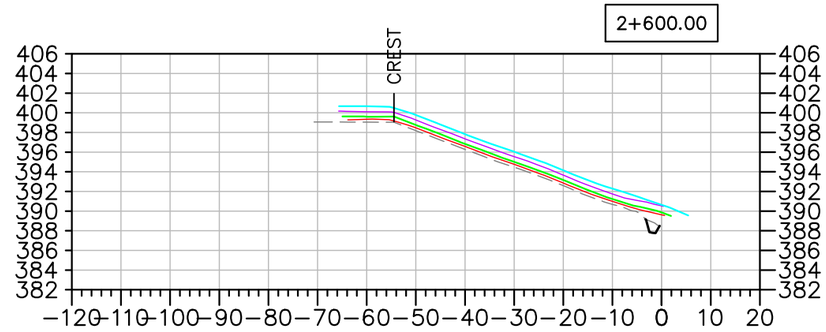

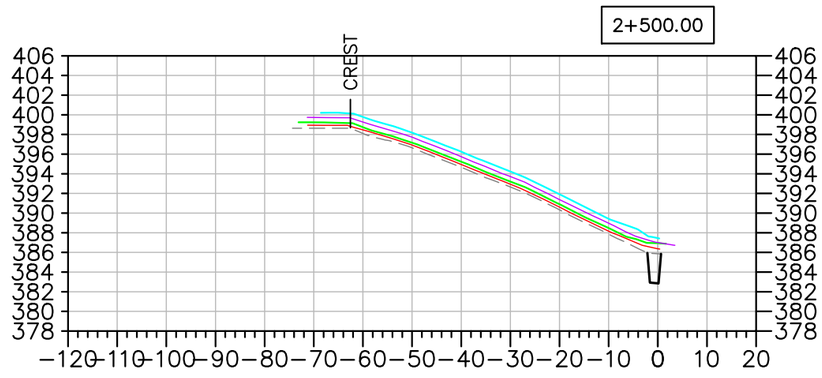

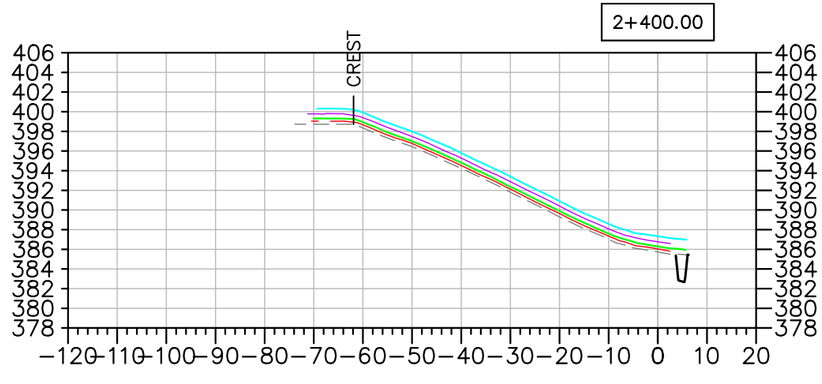

EMRS RECLAMATION – DAILY PROGRESS

(JULY 30, 2021) SCALE: N.T.S.

TULLOCH ENGINEERING

DESIGNER

REVISIONS

DATE	REMARKS

LEGEND

- EXISTING ROCK STOCKPILE
- CCL LIFT #1
- CCL LIFT #2
- NCL LIFT #3
- NCL LIFT #4
- KEY TRENCH

Horizontal Datum: North American Datum 1983 (NAD83) 6 Degree Universal Transverse Mercator (UTM) Grid Coordinates, Zone 15.
Vertical Datum: Canadian Geodetic Vertical Datum, 1928 Adjustment, Geodetic Elevations

PROJECT TITLE
NEW GOLD INC
RAINY RIVER
PROJECT

DRAWING TITLE
2021 EMRS
RECLAMATION CROSS
SECTIONS

PURPOSE
DAILY PROGRESS

DATE	JULY 30, 2021
DRAWN	JTS
CHECKED	
SCALE	NTS
ISSUED FOR TENDER	
ISSUED FOR CONSTRUCTION	

DWG. No.	PROJECT No.	PHASE No.
X-1	19-1138	115

SHEET SIZE – 11" X 17"

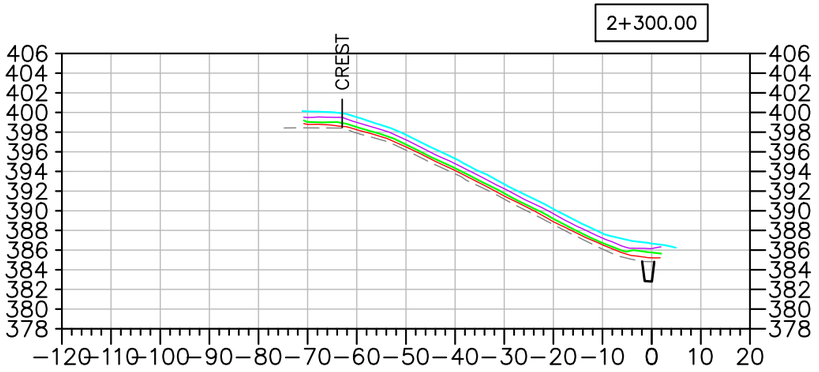

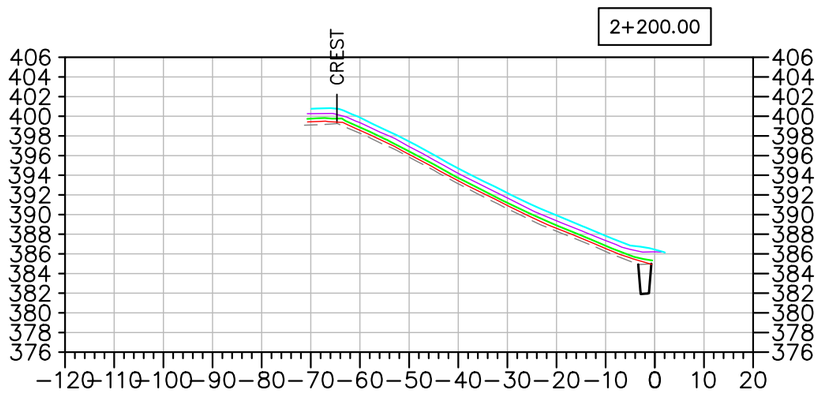

EMRS RECLAMATION – DAILY PROGRESS

(JULY 30, 2021) SCALE: N.T.S.

TULLOCH ENGINEERING

DESIGNER

REVISIONS

	DATE	REMARKS

LEGEND

EXISTING ROCK STOCKPILE

CCL LIFT #1

CCL LIFT #2

NCL LIFT #3

NCL LIFT #4

KEY TRENCH

Horizontal Datum:
North American Datum 1983 (NAD83)
6 Degree Universal Transverse Mercator (UTM) Grid Coordinates, Zone 15.

Vertical Datum:
Canadian Geodetic Vertical Datum, 1928 Adjustment, Geodetic Elevations

PROJECT TITLE
NEW GOLD INC
RAINY RIVER PROJECT

DRAWING TITLE
2021 EMRS RECLAMATION CROSS SECTIONS

PURPOSE
DAILY PROGRESS

DATE	JULY 30, 2021
DRAWN	JTS
CHECKED	
SCALE	NTS
ISSUED FOR TENDER	
ISSUED FOR CONSTRUCTION	

DWG. No.	PROJECT No.	PHASE No.
X-2	19-1138	115

SHEET SIZE - 11" X 17"

EMRS RECLAMATION

KEY TRENCH EXCAVATION
EXCAVATED JULY 31, 2021 = 178m^3
EXCAVATED TO DATE = 3,129m^3

CCL LIFT 1
PLACED JULY 31, 2021 = 655m^3
PLACED TO DATE = 17,895m^3

CCL LIFT 2
PLACED JULY 31, 2021 = 994m^3
PLACED TO DATE = 14,895m^3

NCL LIFT 3
PLACED JULY 31, 2021 = 0m^3
PLACED TO DATE = 25,288m^3

NCL LIFT 4
PLACED JULY 31, 2021 = 0m^3
PLACED TO DATE = 25,574m^3

AREA COMPLETED
CCL COMPLETED TO DATE = 5.696 ha
NCL COMPLETED TO DATE = 5.388 ha

Horizontal Datum:
North American Datum 1983 (NAD83)
6 Degree Universal Transverse Mercator (UTM) Grid Coordinates, Zone 15.
Vertical Datum:
Canadian Geodetic Vertical Datum, 1928 Adjustment, Geodetic Elevations

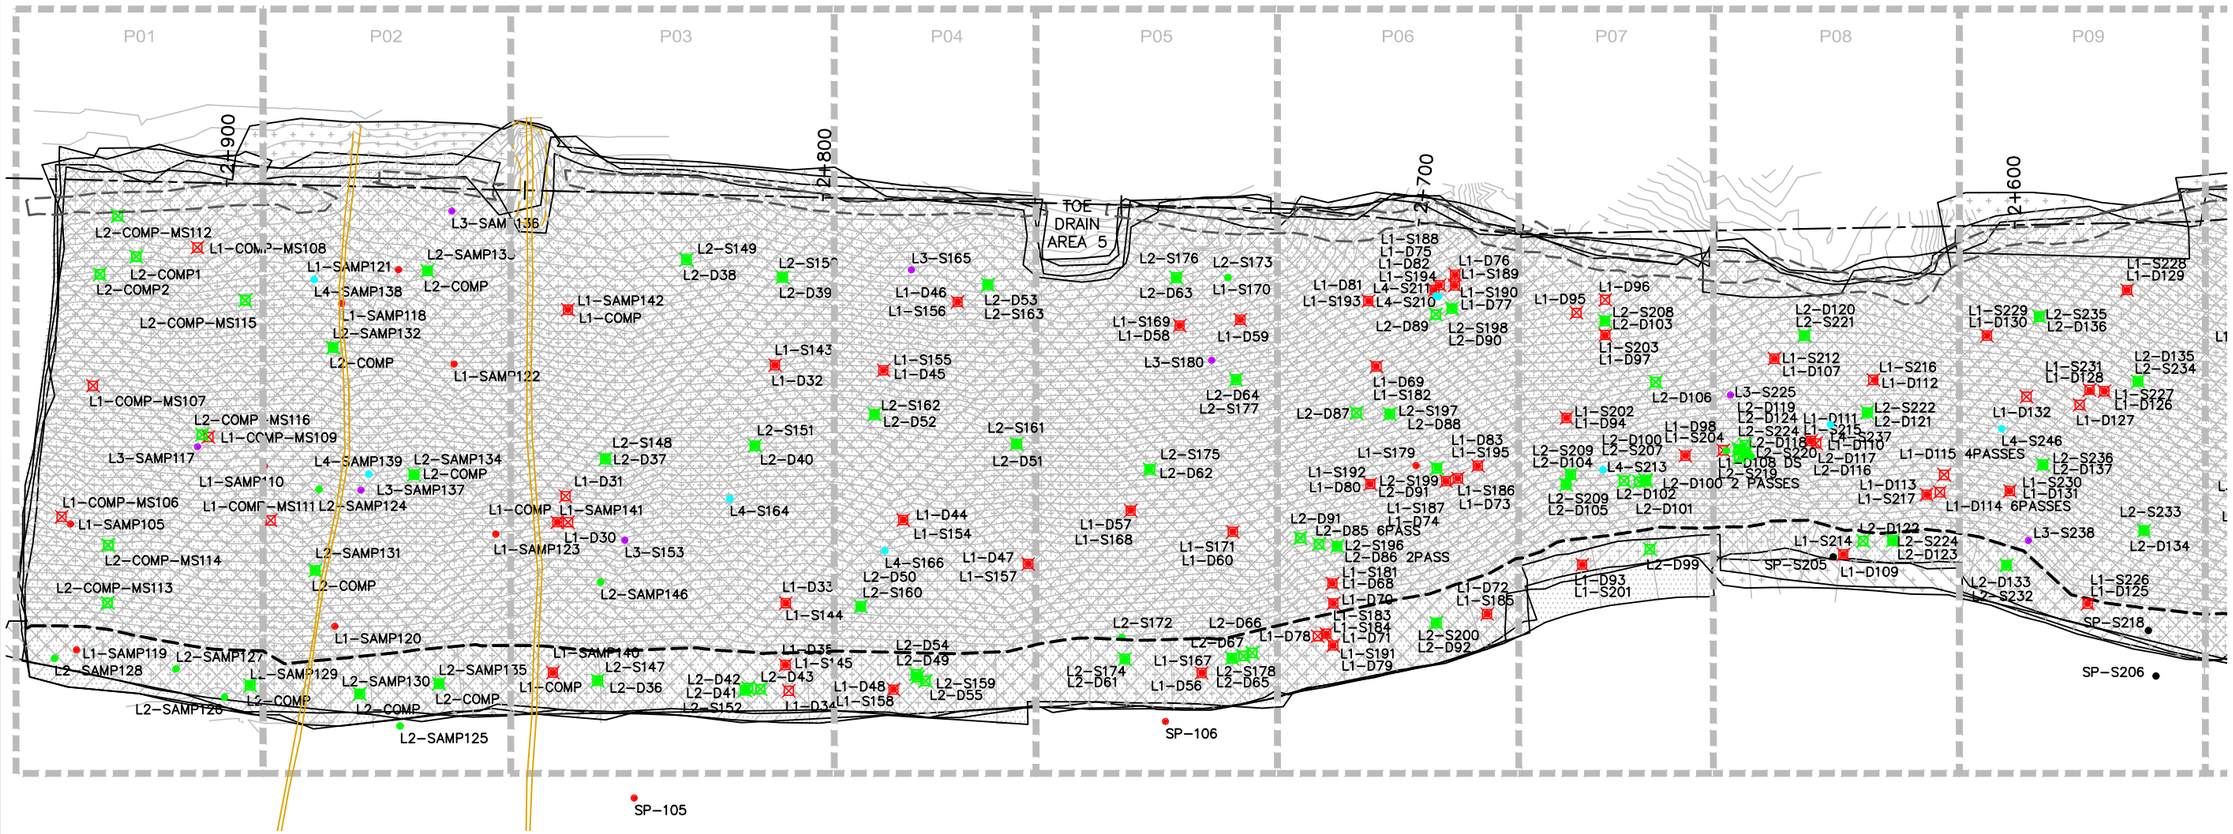

EMRS RECLAMATION – DAILY PROGRESS

(JULY 31, 2021) SCALE: 1:1000

SHEET SIZE – 11" X 17"

TULLOCH ENGINEERING

DESIGNER

REVISIONS

	DATE	REMARKS

LEGEND

- CCL LIFT #1
- CCL LIFT #2
- NCL LIFT #3
- NCL LIFT #4
- KEY TRENCH
- LIFT #1 COMP. TEST SAMPLE
- LIFT #2 COMP. TEST SAMPLE
- LIFT #3 COMP. TEST SAMPLE
- LIFT #4 COMP. TEST SAMPLE
- VWP WIRE
- VWP WIRE BURRITO
- PLACED TODAY
- CCL LIFT 2 PLACED TODAY

PROJECT TITLE
NEW GOLD INC
RAINY RIVER
PROJECT

DRAWING TITLE
2021 EMRS
RECLAMATION

PURPOSE
DAILY PROGRESS

DATE	JULY 31, 2021
DRAWN	JTS
CHECKED	
SCALE	NTS
ISSUED FOR TENDER	
ISSUED FOR CONSTRUCTION	

DWG. No.	PROJECT No.	PHASE No.
D-1	19-1138	115

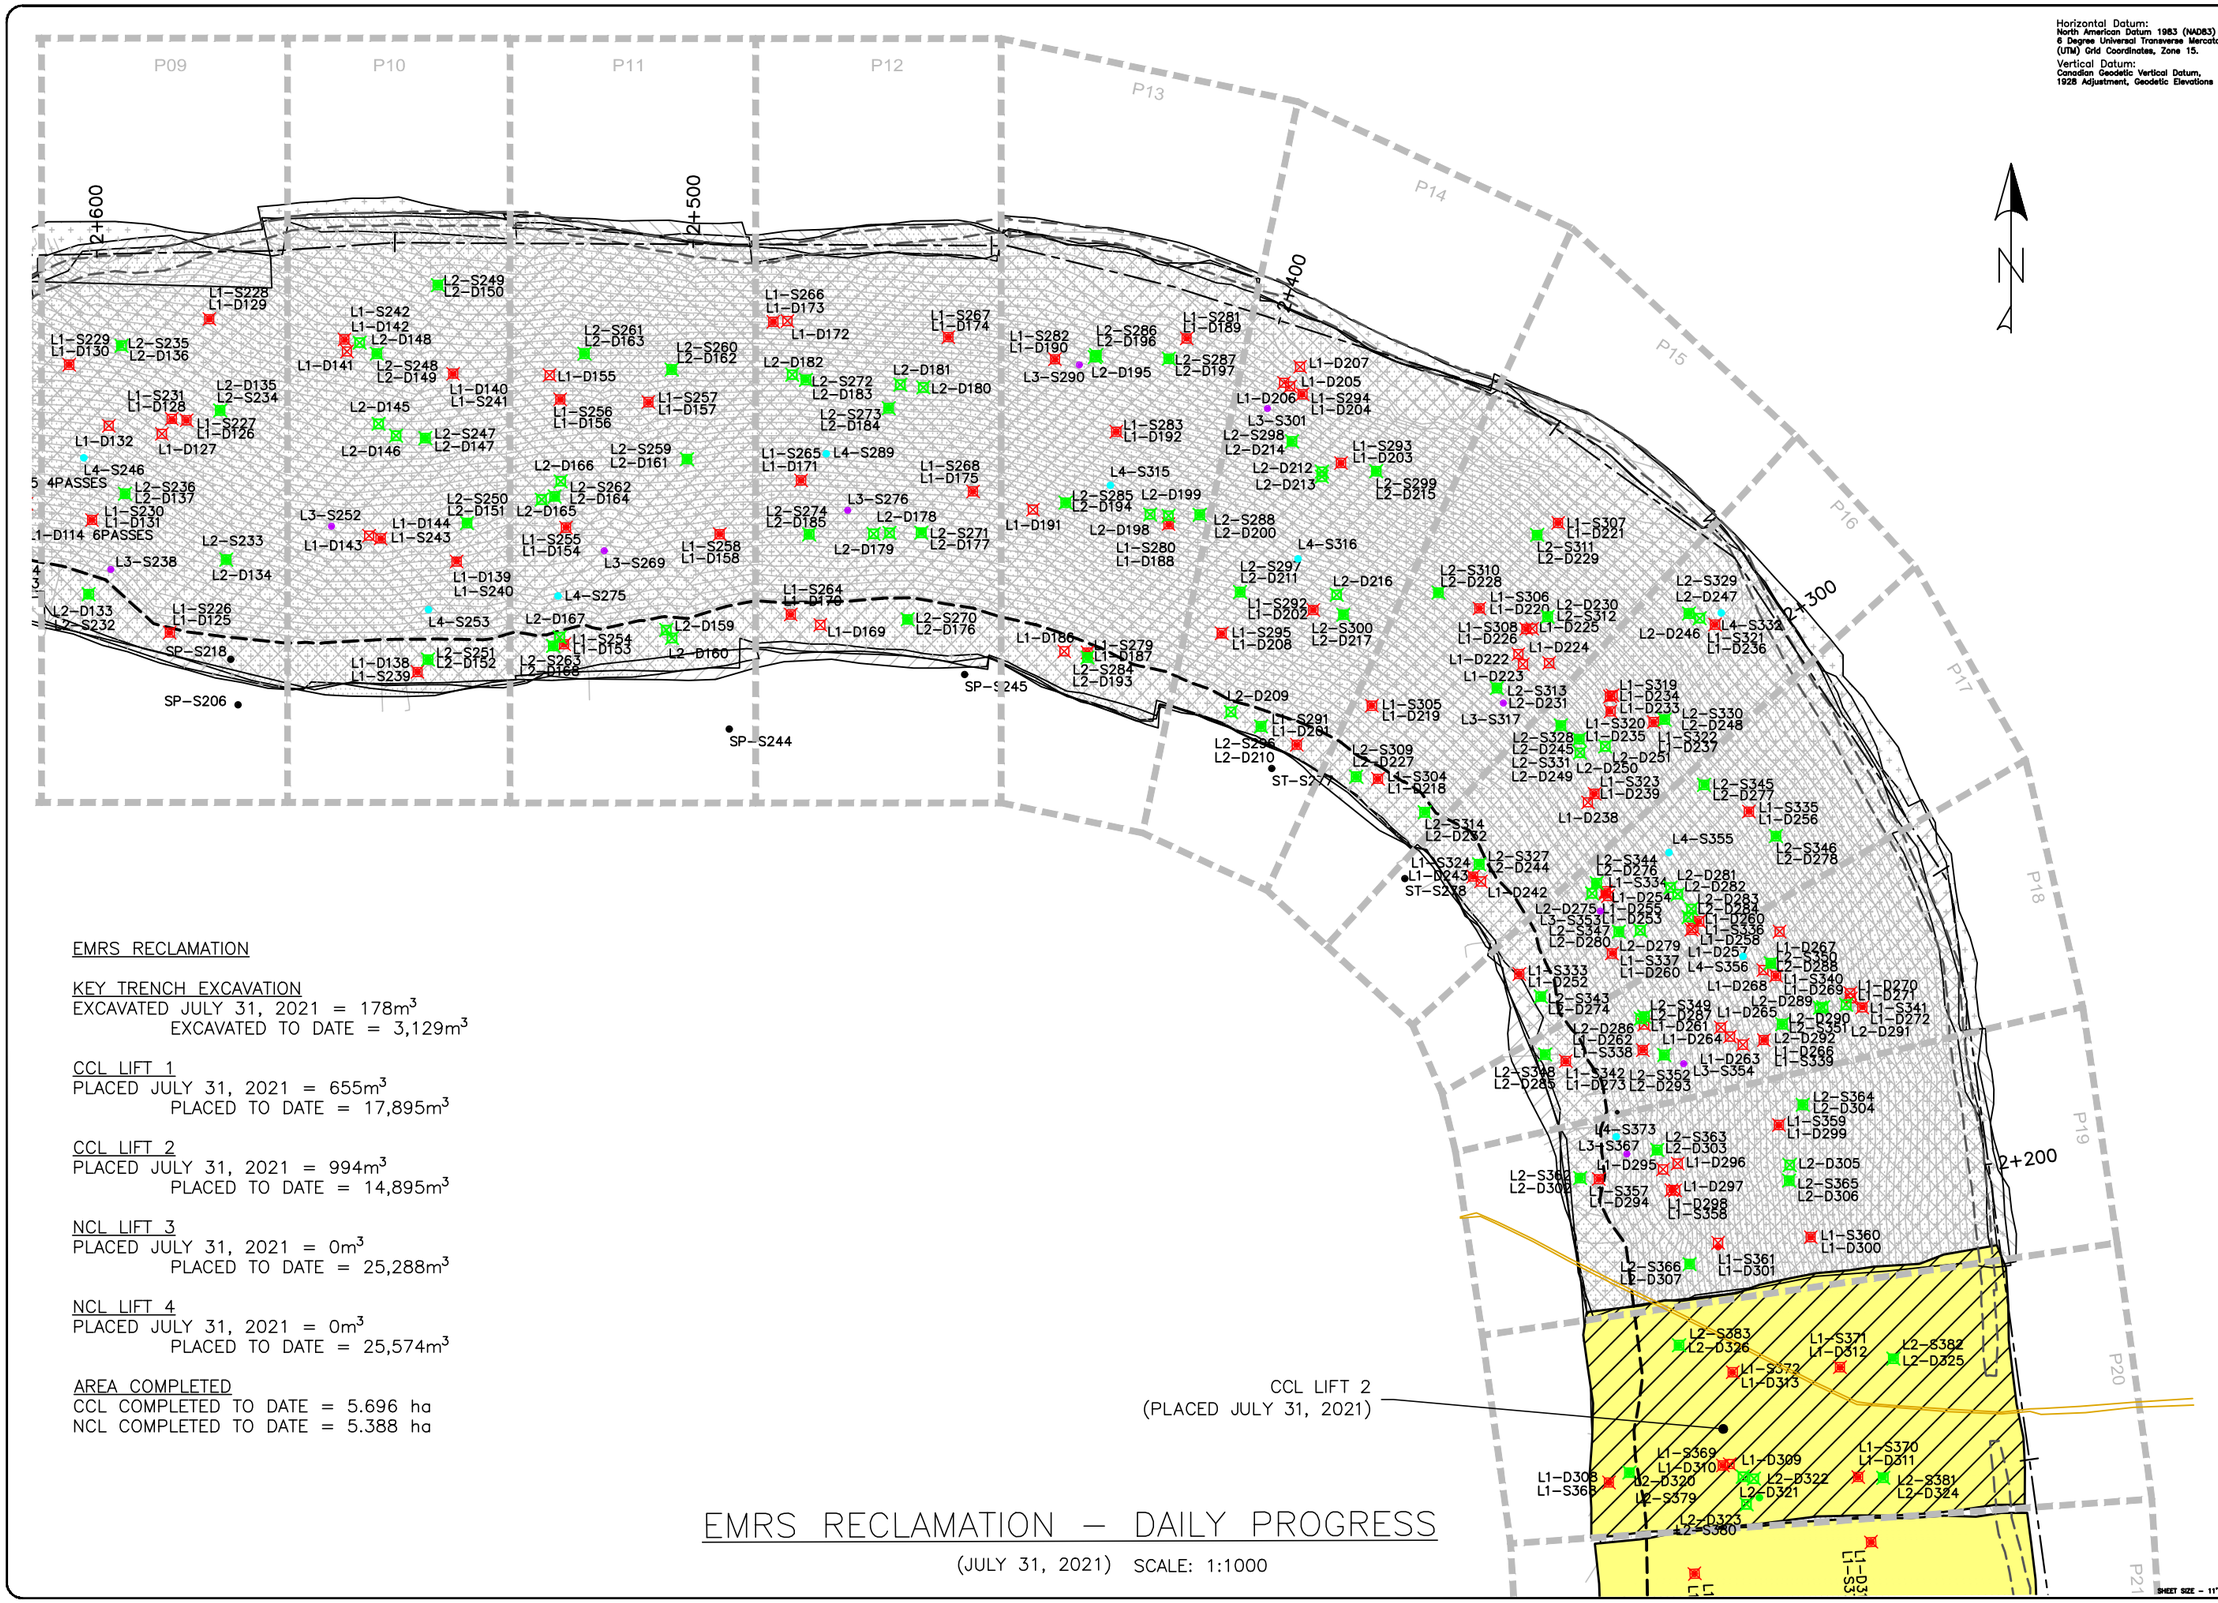

Horizontal Datum:
North American Datum 1983 (NAD83)
6 Degree Universal Transverse Mercator (UTM) Grid Coordinates, Zone 15.
Vertical Datum:
Canadian Geodetic Vertical Datum, 1928 Adjustment, Geodetic Elevations

EMRS RECLAMATION

KEY TRENCH EXCAVATION
EXCAVATED JULY 31, 2021 = 178m^3
EXCAVATED TO DATE = 3,129m^3

CCL LIFT 1
PLACED JULY 31, 2021 = 655m^3
PLACED TO DATE = 17,895m^3

CCL LIFT 2
PLACED JULY 31, 2021 = 994m^3
PLACED TO DATE = 14,895m^3

NCL LIFT 3
PLACED JULY 31, 2021 = 0m^3
PLACED TO DATE = 25,288m^3

NCL LIFT 4
PLACED JULY 31, 2021 = 0m^3
PLACED TO DATE = 25,574m^3

AREA COMPLETED
CCL COMPLETED TO DATE = 5.696 ha
NCL COMPLETED TO DATE = 5.388 ha

EMRS RECLAMATION – DAILY PROGRESS

(JULY 31, 2021) SCALE: 1:1000

TULLOCH ENGINEERING

DESIGNER

REVISIONS

DATE	REMARKS

LEGEND

- CCL LIFT #1
- CCL LIFT #2
- NCL LIFT #3
- NCL LIFT #4
- KEY TRENCH
- LIFT #1 COMP. TEST SAMPLE
- LIFT #2 COMP. TEST SAMPLE
- LIFT #3 COMP. TEST SAMPLE
- LIFT #4 COMP. TEST SAMPLE
- VWP WIRE
- VWP WIRE BURRITO
- PLACED TODAY
- CCL LIFT 2 PLACED TODAY

PROJECT TITLE
NEW GOLD INC
RAINY RIVER
PROJECT

DRAWING TITLE
2021 EMRS
RECLAMATION

PURPOSE
DAILY PROGRESS

DATE	JULY 31, 2021
DRAWN	JTS
CHECKED	
SCALE	NTS
ISSUED FOR TENDER	
ISSUED FOR CONSTRUCTION	

DWG. No.	PROJECT No.	PHASE No.
D-2	19-1138	115

SHEET SIZE - 11" X 17"

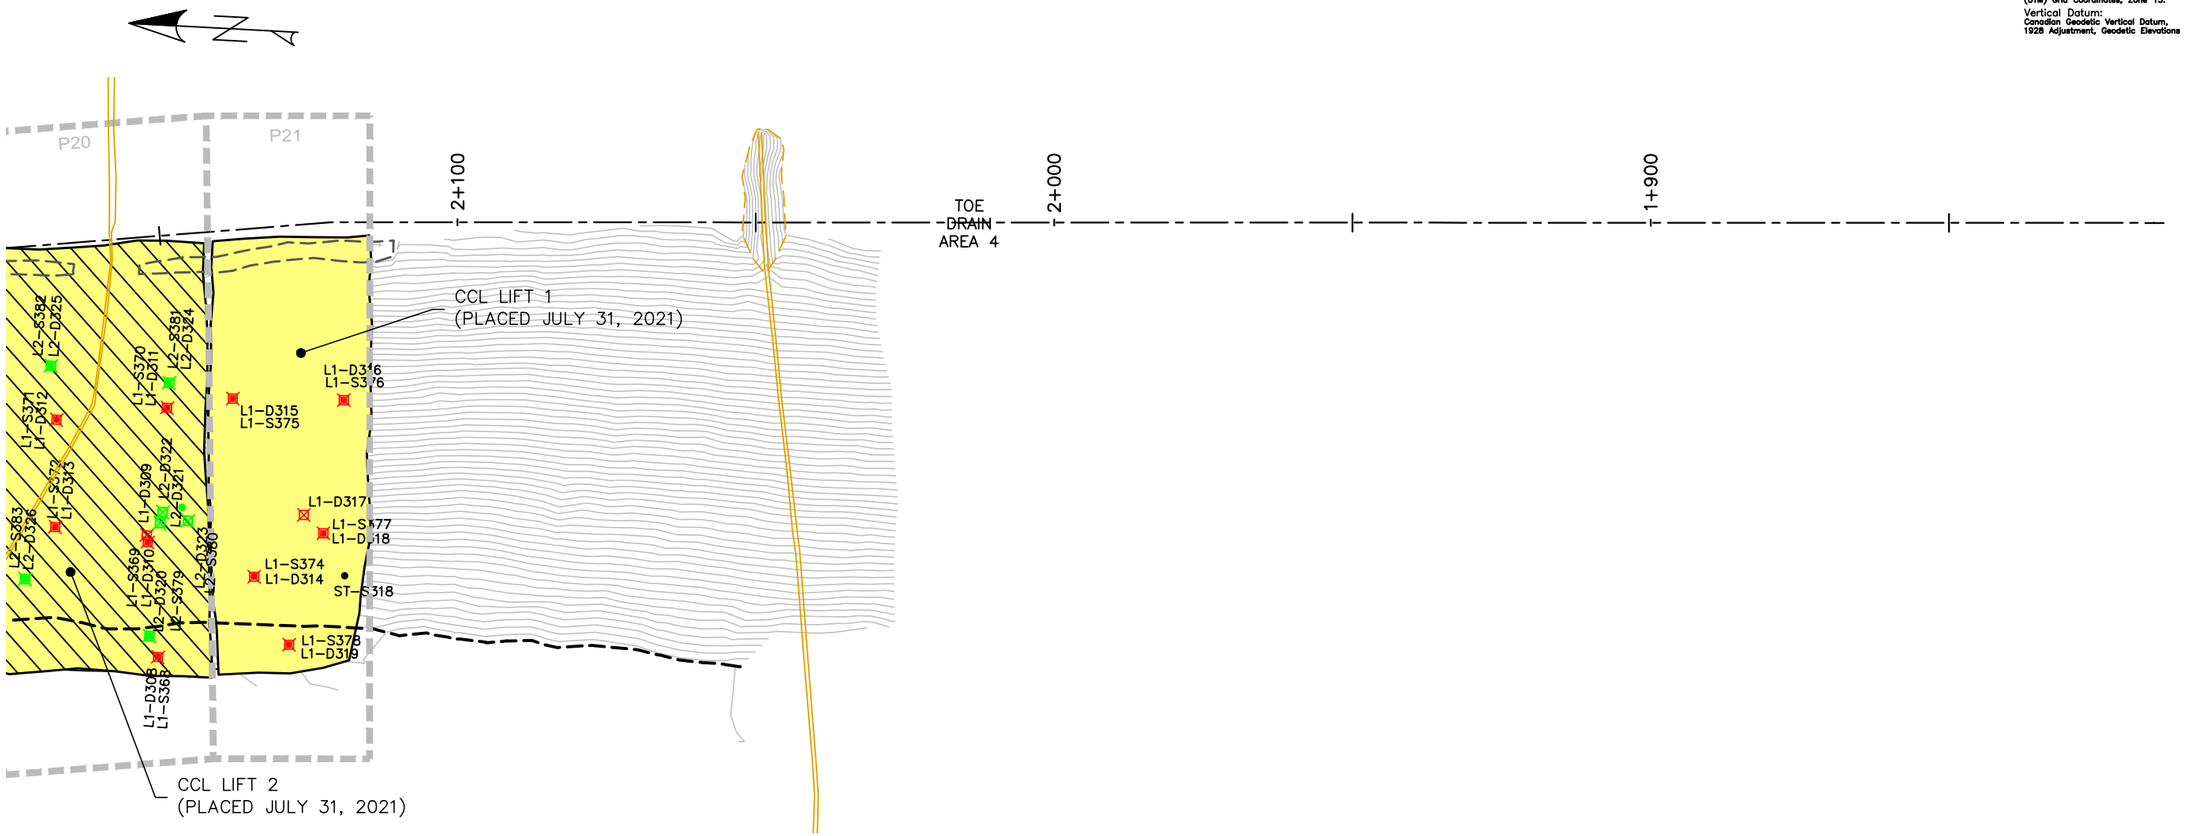

Horizontal Datum:
North American Datum 1983 (NAD83)
6 Degree Universal Transverse Mercator (UTM) Grid Coordinates, Zone 15.
Vertical Datum:
Canadian Geodetic Vertical Datum, 1928 Adjustment, Geodetic Elevations

EMRS RECLAMATION

KEY TRENCH EXCAVATION
EXCAVATED JULY 31, 2021 = 178m^3
EXCAVATED TO DATE = 3,129m^3

CCL LIFT 1
PLACED JULY 31, 2021 = 655m^3
PLACED TO DATE = 17,895m^3

CCL LIFT 2
PLACED JULY 31, 2021 = 994m^3
PLACED TO DATE = 14,895m^3

NCL LIFT 3
PLACED JULY 31, 2021 = 0m^3
PLACED TO DATE = 25,288m^3

NCL LIFT 4
PLACED JULY 31, 2021 = 0m^3
PLACED TO DATE = 25,574m^3

AREA COMPLETED
CCL COMPLETED TO DATE = 5.696 ha
NCL COMPLETED TO DATE = 5.388 ha

EMRS RECLAMATION – DAILY PROGRESS

(JULY 31, 2021) SCALE: 1:1000

SHEET SIZE – 11" X 17"

TULLOCH ENGINEERING

DESIGNER

REVISIONS

DATE	REMARKS

LEGEND

- CCL LIFT #1
- CCL LIFT #2
- NCL LIFT #3
- NCL LIFT #4
- KEY TRENCH
- LIFT #1 COMP. TEST SAMPLE
- LIFT #2 COMP. TEST SAMPLE
- LIFT #3 COMP. TEST SAMPLE
- LIFT #4 COMP. TEST SAMPLE
- VWP WIRE
- VWP WIRE BURRITO
- PLACED TODAY
- CCL LIFT 2 PLACED TODAY

PROJECT TITLE
NEW GOLD INC
RAINY RIVER
PROJECT

DRAWING TITLE
2021 EMRS
RECLAMATION

PURPOSE
DAILY PROGRESS

DATE	JULY 31, 2021
DRAWN	JTS
CHECKED	
SCALE	NTS
ISSUED FOR TENDER	
ISSUED FOR CONSTRUCTION	

DWG. No.	PROJECT No.	PHASE No.
D–3	19–1138	115

2+925.00

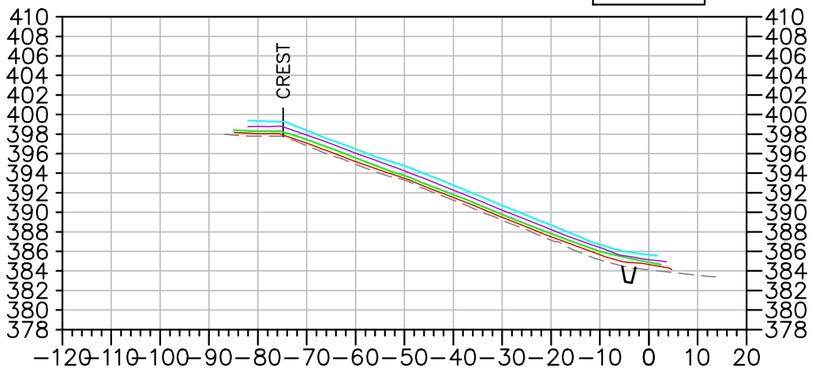

2+900.00

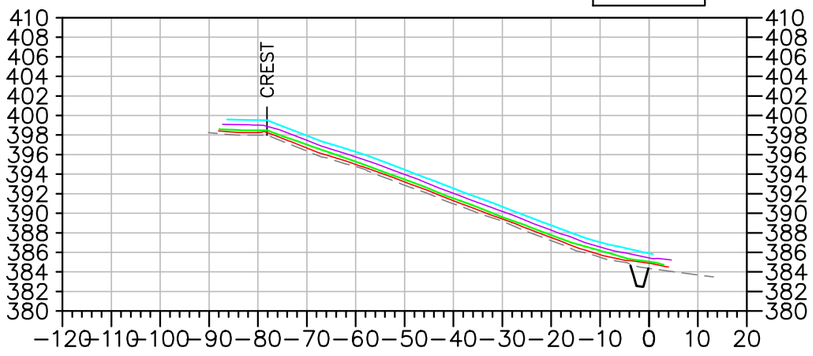

2+800.00

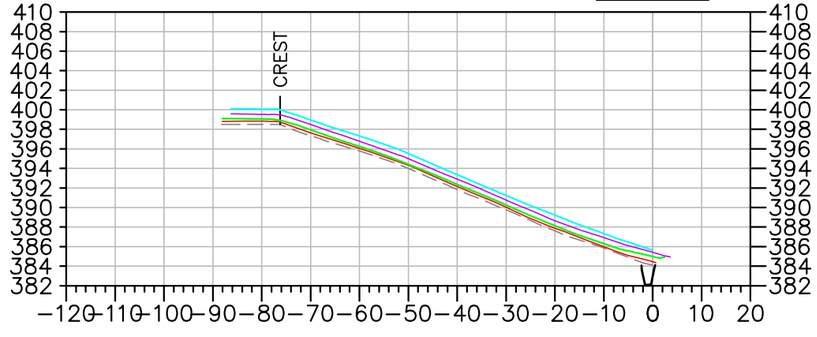

2+700.00

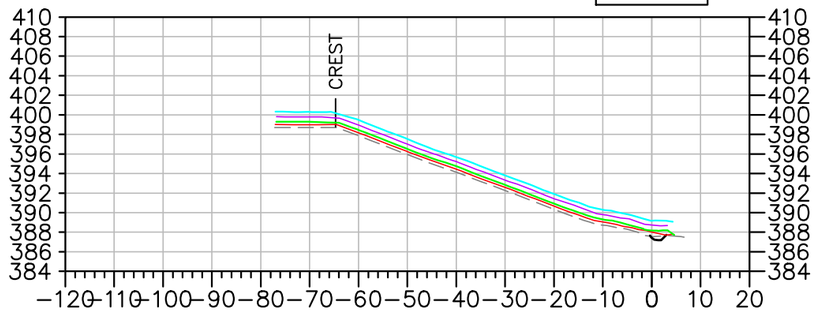

2+600.00

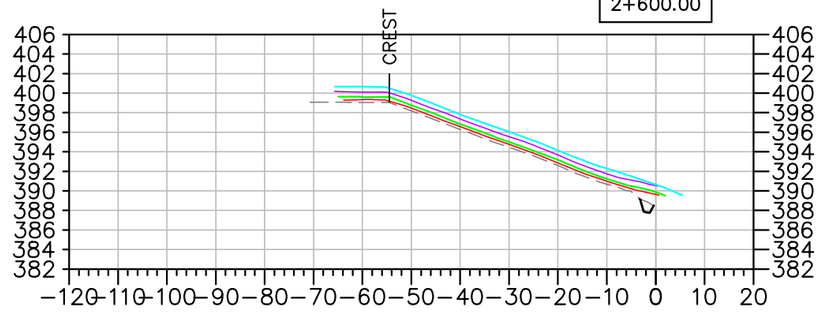

2+500.00

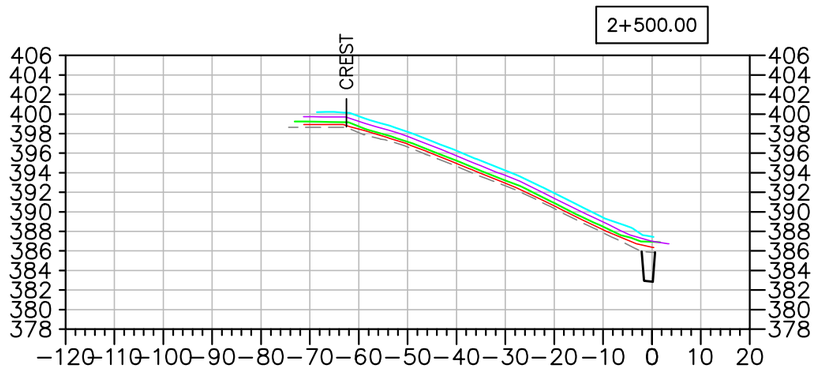

2+400.00

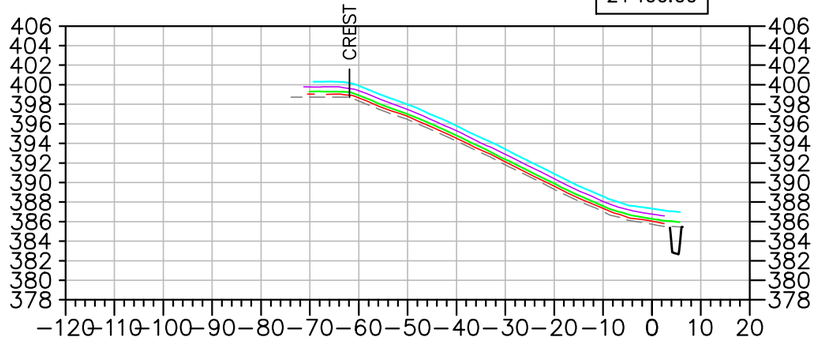

EMRS RECLAMATION – DAILY PROGRESS

(JULY 31, 2021) SCALE: N.T.S.

TULLOCH ENGINEERING

DESIGNER

REVISIONS

DATE	REMARKS

LEGEND

- EXISTING ROCK STOCKPILE
- CCL LIFT #1
- CCL LIFT #2
- NCL LIFT #3
- NCL LIFT #4
- KEY TRENCH

Horizontal Datum:
North American Datum 1983 (NAD83)
6 Degree Universal Transverse Mercator (UTM) Grid Coordinates, Zone 15.

Vertical Datum:
Canadian Geodetic Vertical Datum, 1928 Adjustment, Geodetic Elevations

PROJECT TITLE
NEW GOLD INC
RAINY RIVER
PROJECT

DRAWING TITLE
2021 EMRS
RECLAMATION CROSS
SECTIONS

PURPOSE
DAILY PROGRESS

DATE	JULY 31, 2021
DRAWN	JTS
CHECKED	
SCALE	NTS
ISSUED FOR TENDER	
ISSUED FOR CONSTRUCTION	

DWG. No.	PROJECT No.	PHASE No.
X-1	19-1138	115

SHEET SIZE – 11" X 17"

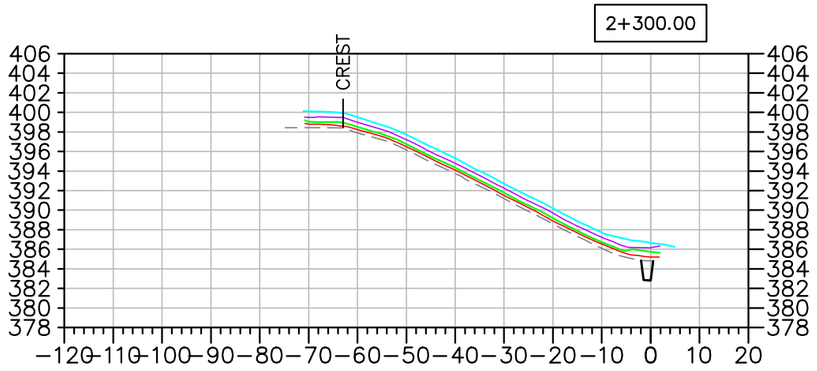

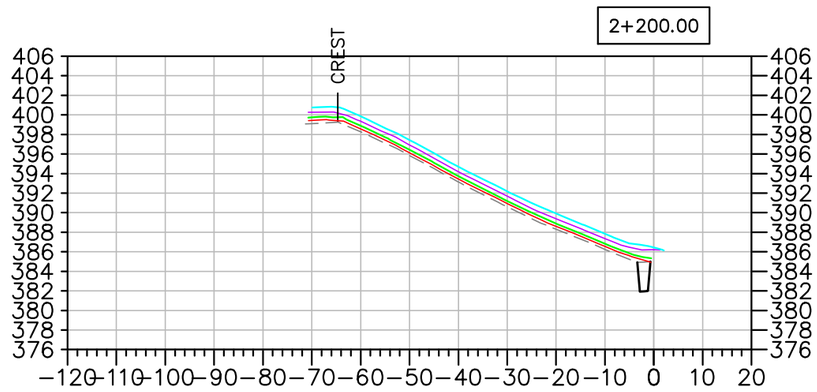

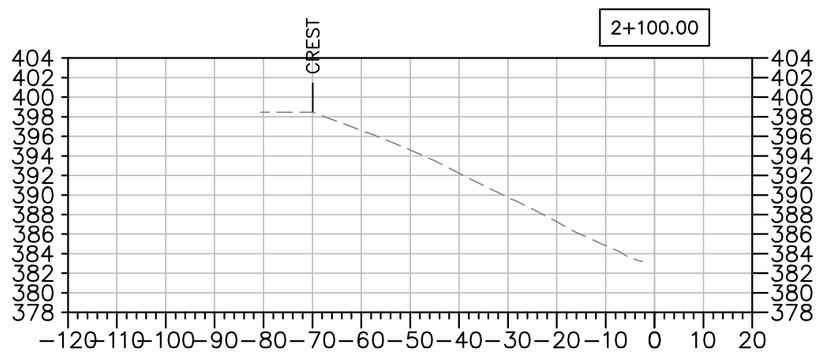

EMRS RECLAMATION – DAILY PROGRESS

(JULY 31, 2021) SCALE: N.T.S.

TULLOCH ENGINEERING

DESIGNER

REVISIONS

	DATE	REMARKS

LEGEND

- EXISTING ROCK STOCKPILE
- CCL LIFT #1
- CCL LIFT #2
- NCL LIFT #3
- NCL LIFT #4
- KEY TRENCH

Horizontal Datum:
North American Datum 1983 (NAD83)
6 Degree Universal Transverse Mercator (UTM) Grid Coordinates, Zone 15.

Vertical Datum:
Canadian Geodetic Vertical Datum, 1928 Adjustment, Geodetic Elevations

PROJECT TITLE
NEW GOLD INC
RAINY RIVER
PROJECT

DRAWING TITLE
2021 EMRS
RECLAMATION CROSS
SECTIONS

PURPOSE
DAILY PROGRESS

DATE	JULY 31, 2021
DRAWN	JTS
CHECKED	
SCALE	NTS
ISSUED FOR TENDER	
ISSUED FOR CONSTRUCTION	

DWG. No.	PROJECT No.	PHASE No.
X–2	19–1138	115

SHEET SIZE – 11" X 17"

EMRS RECLAMATION

KEY TRENCH EXCAVATION
EXCAVATED AUGUST 1, 2021 = 0m^3
EXCAVATED TO DATE = 3,129m^3

CCL LIFT 1
PLACED AUGUST 1, 2021 = 0m^3
PLACED TO DATE = 17,895m^3

CCL LIFT 2
PLACED AUGUST 1, 2021 = 448m^3
PLACED TO DATE = 15,343m^3

NCL LIFT 3
PLACED AUGUST 1, 2021 = 1,142m^3
PLACED TO DATE = 26,430m^3

NCL LIFT 4
PLACED AUGUST 1, 2021 = 0m^3
PLACED TO DATE = 25,574m^3

AREA COMPLETED
CCL COMPLETED TO DATE = 5.901 ha
NCL COMPLETED TO DATE = 5.388 ha

Horizontal Datum:
North American Datum 1983 (NAD83)
6 Degree Universal Transverse Mercator (UTM) Grid Coordinates, Zone 15.
Vertical Datum:
Canadian Geodetic Vertical Datum, 1928 Adjustment, Geodetic Elevations

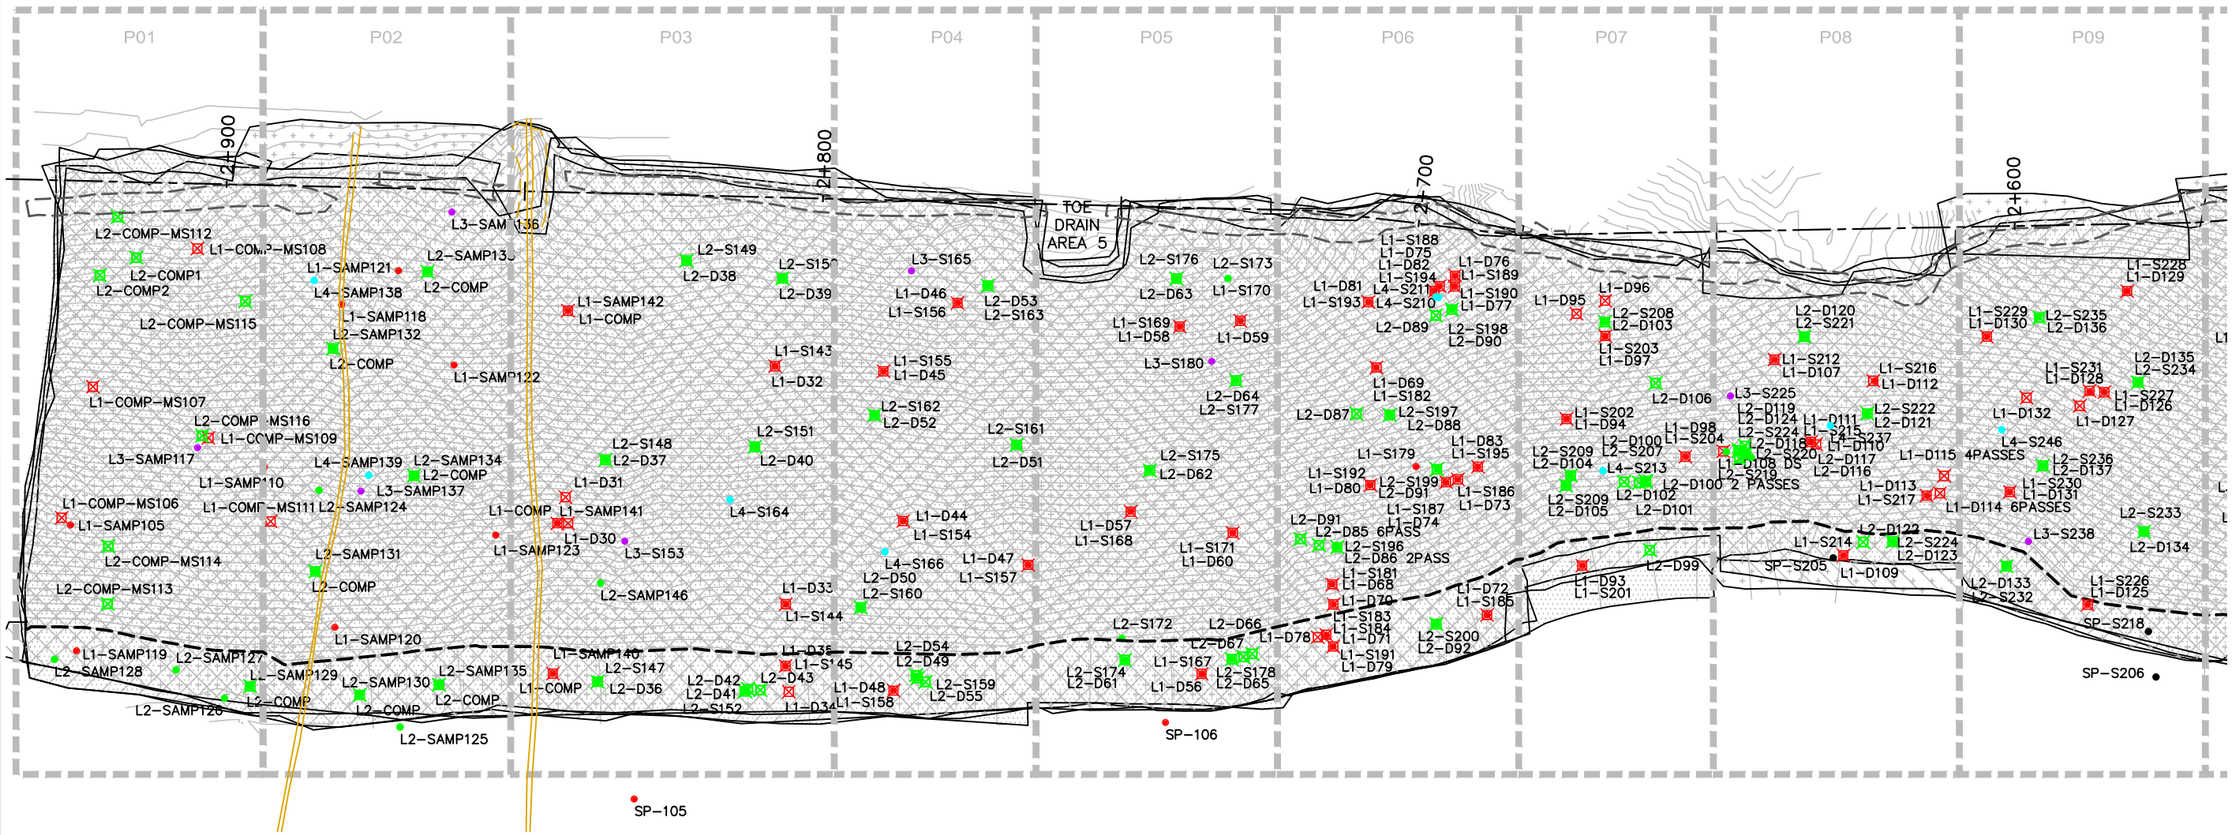

EMRS RECLAMATION – DAILY PROGRESS

(AUGUST 1, 2021) SCALE: 1:1000

TULLOCH ENGINEERING

DESIGNER

REVISIONS

	DATE	REMARKS

LEGEND

- CCL LIFT #1
- CCL LIFT #2
- NCL LIFT #3
- NCL LIFT #4
- KEY TRENCH
- LIFT #1 COMP. TEST SAMPLE
- LIFT #2 COMP. TEST SAMPLE
- LIFT #3 COMP. TEST SAMPLE
- LIFT #4 COMP. TEST SAMPLE
- VWP WIRE
- VWP WIRE BURRITO
- PLACED TODAY
- CCL LIFT 2 PLACED TODAY

PROJECT TITLE
NEW GOLD INC
RAINY RIVER
PROJECT

DRAWING TITLE
2021 EMRS
RECLAMATION

PURPOSE
DAILY PROGRESS

DATE	AUGUST 1, 2021
DRAWN	JTS
CHECKED	
SCALE	NTS
ISSUED FOR TENDER	
ISSUED FOR CONSTRUCTION	

DWG. No.	PROJECT No.	PHASE No.
D-1	19-1138	115

SHEET SIZE - 11" X 17"

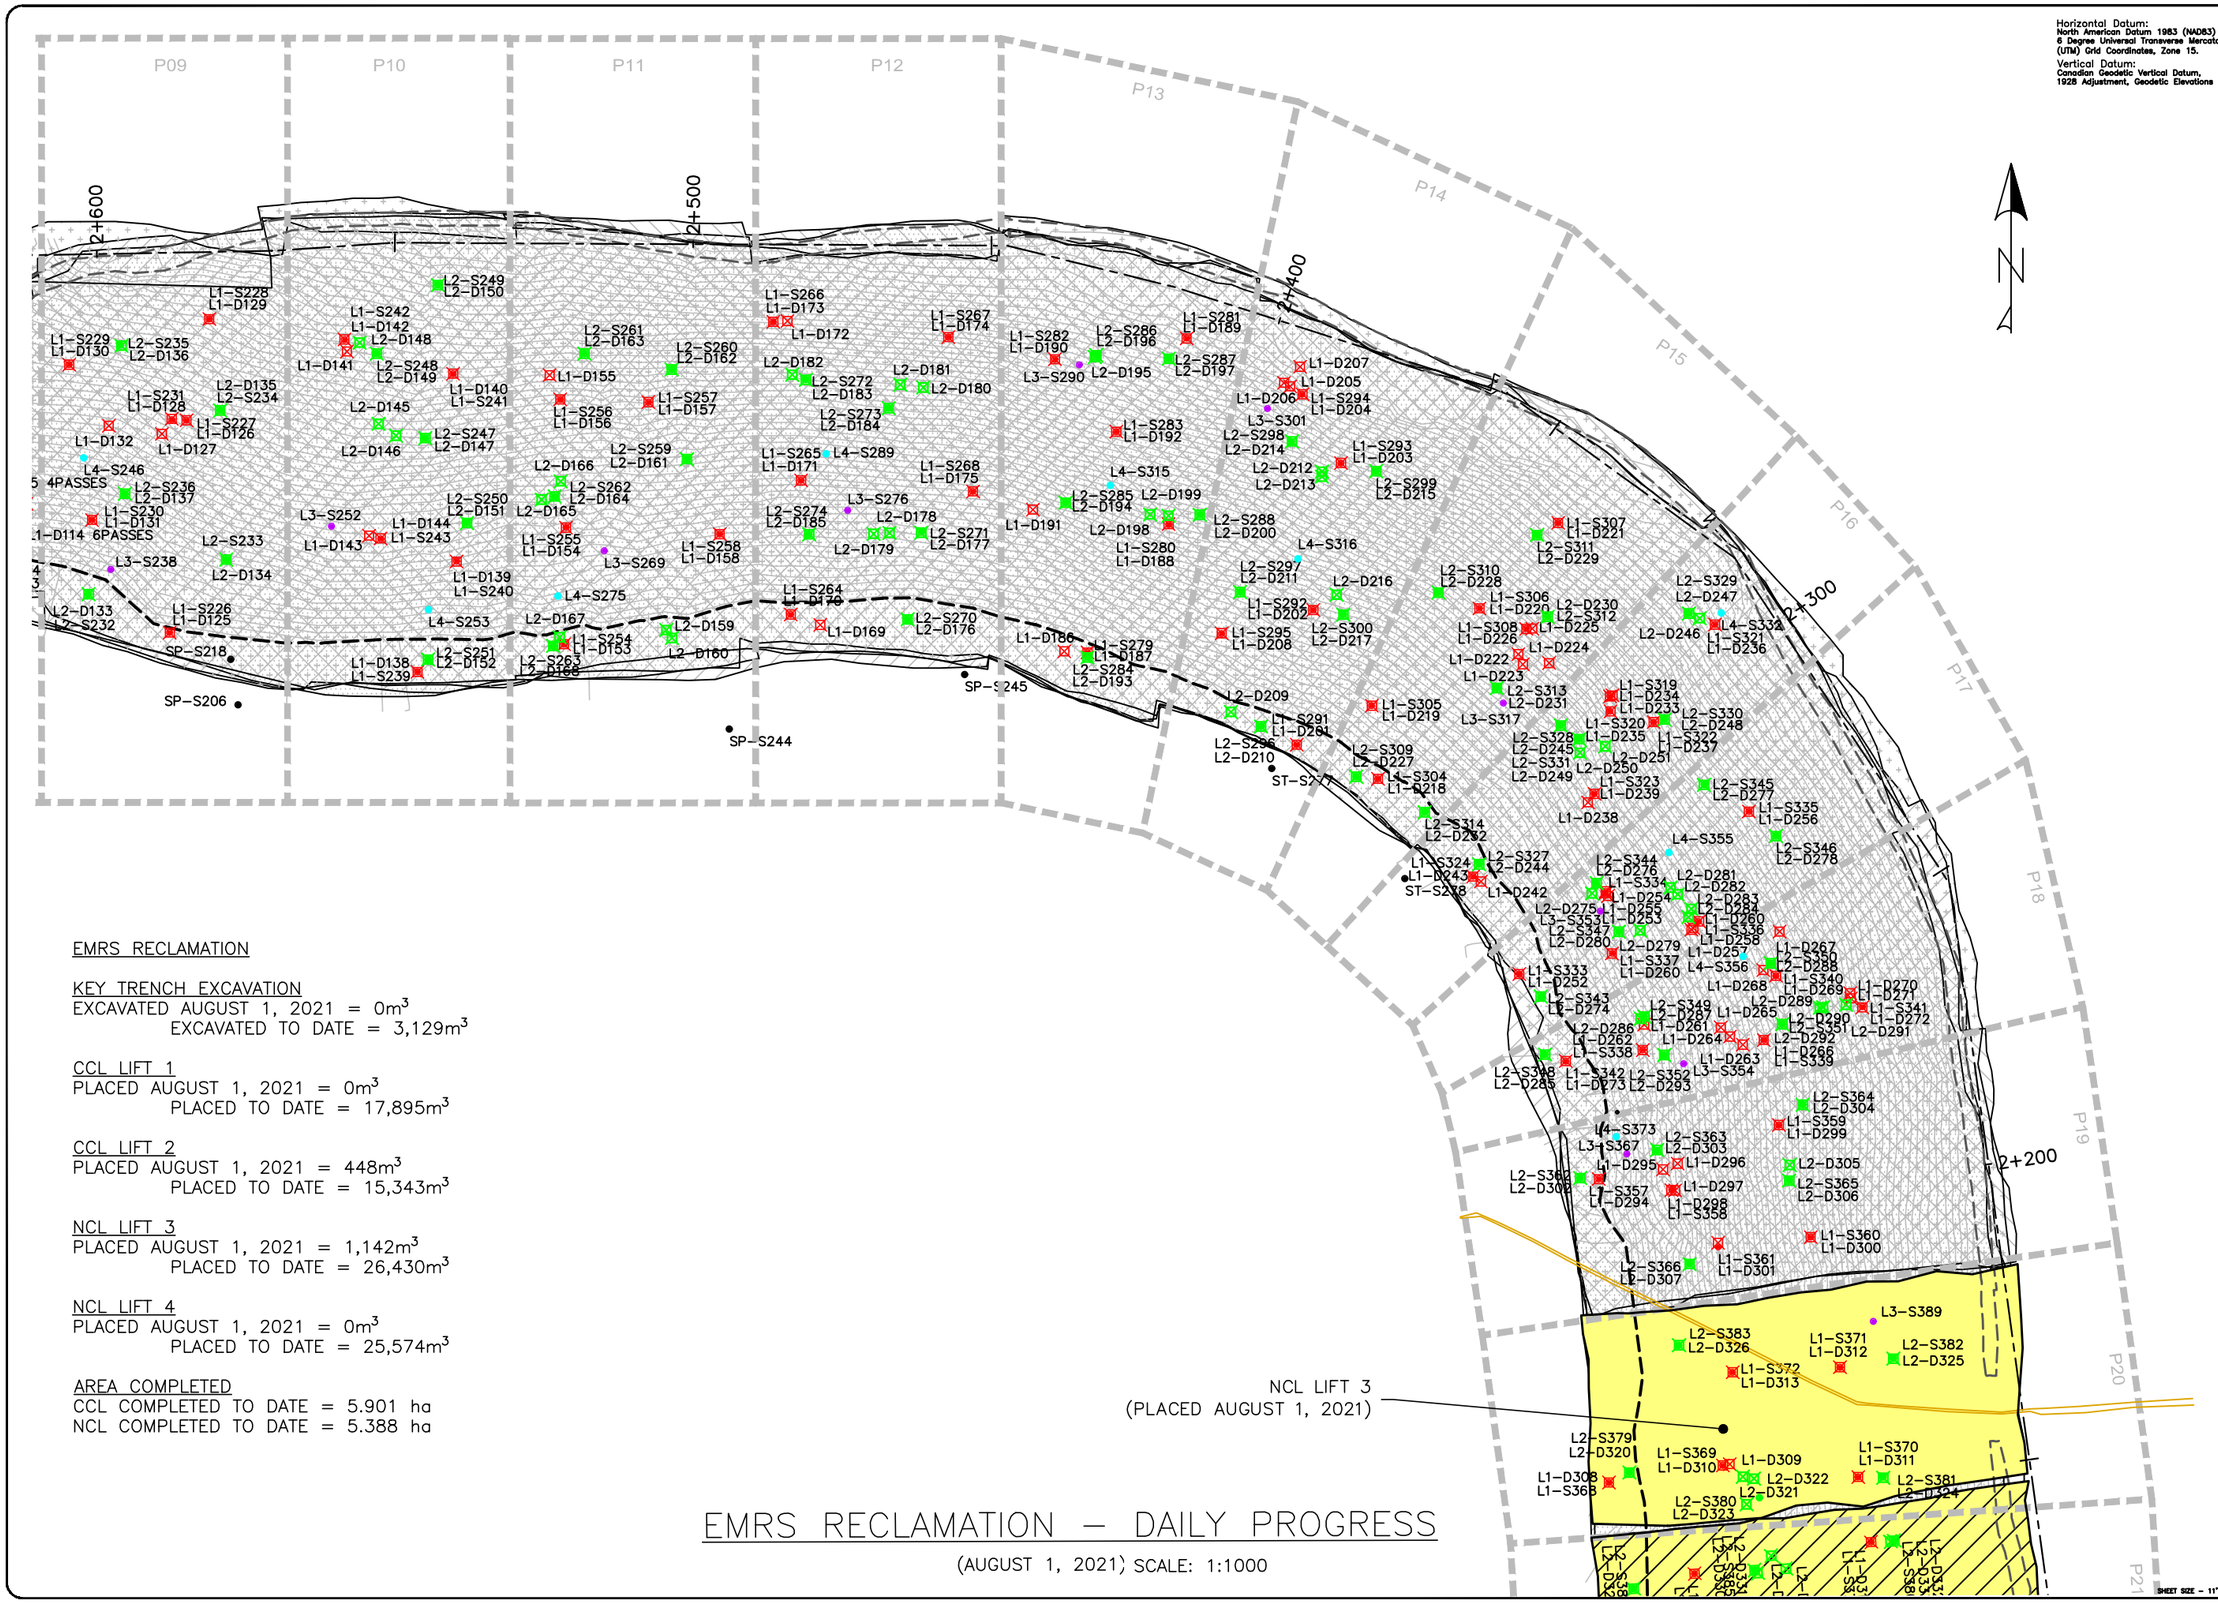

Horizontal Datum:
North American Datum 1983 (NAD83)
6 Degree Universal Transverse Mercator (UTM) Grid Coordinates, Zone 15.
Vertical Datum:
Canadian Geodetic Vertical Datum, 1928 Adjustment, Geodetic Elevations

EMRS RECLAMATION

KEY TRENCH EXCAVATION
EXCAVATED AUGUST 1, 2021 = 0m³
EXCAVATED TO DATE = 3,129m³

CCL LIFT 1
PLACED AUGUST 1, 2021 = 0m³
PLACED TO DATE = 17,895m³

CCL LIFT 2
PLACED AUGUST 1, 2021 = 448m³
PLACED TO DATE = 15,343m³

NCL LIFT 3
PLACED AUGUST 1, 2021 = 1,142m³
PLACED TO DATE = 26,430m³

NCL LIFT 4
PLACED AUGUST 1, 2021 = 0m³
PLACED TO DATE = 25,574m³

AREA COMPLETED
CCL COMPLETED TO DATE = 5.901 ha
NCL COMPLETED TO DATE = 5.388 ha

EMRS RECLAMATION – DAILY PROGRESS

(AUGUST 1, 2021) SCALE: 1:1000

TULLOCH ENGINEERING

DESIGNER

REVISIONS

DATE	REMARKS

LEGEND

- CCL LIFT #1
- CCL LIFT #2
- NCL LIFT #3
- NCL LIFT #4
- KEY TRENCH
- LIFT #1 COMP. TEST SAMPLE
- LIFT #2 COMP. TEST SAMPLE
- LIFT #3 COMP. TEST SAMPLE
- LIFT #4 COMP. TEST SAMPLE
- VWP WIRE
- VWP WIRE BURRITO
- PLACED TODAY
- CCL LIFT 2 PLACED TODAY

PROJECT TITLE
NEW GOLD INC
RAINY RIVER
PROJECT

DRAWING TITLE
2021 EMRS
RECLAMATION

PURPOSE
DAILY PROGRESS

DATE	AUGUST 1, 2021
DRAWN	JTS
CHECKED	
SCALE	NTS
ISSUED FOR TENDER	
ISSUED FOR CONSTRUCTION	

DWG. No.	PROJECT No.	PHASE No.
D-2	19-1138	115

SHEET SIZE - 11" X 17"

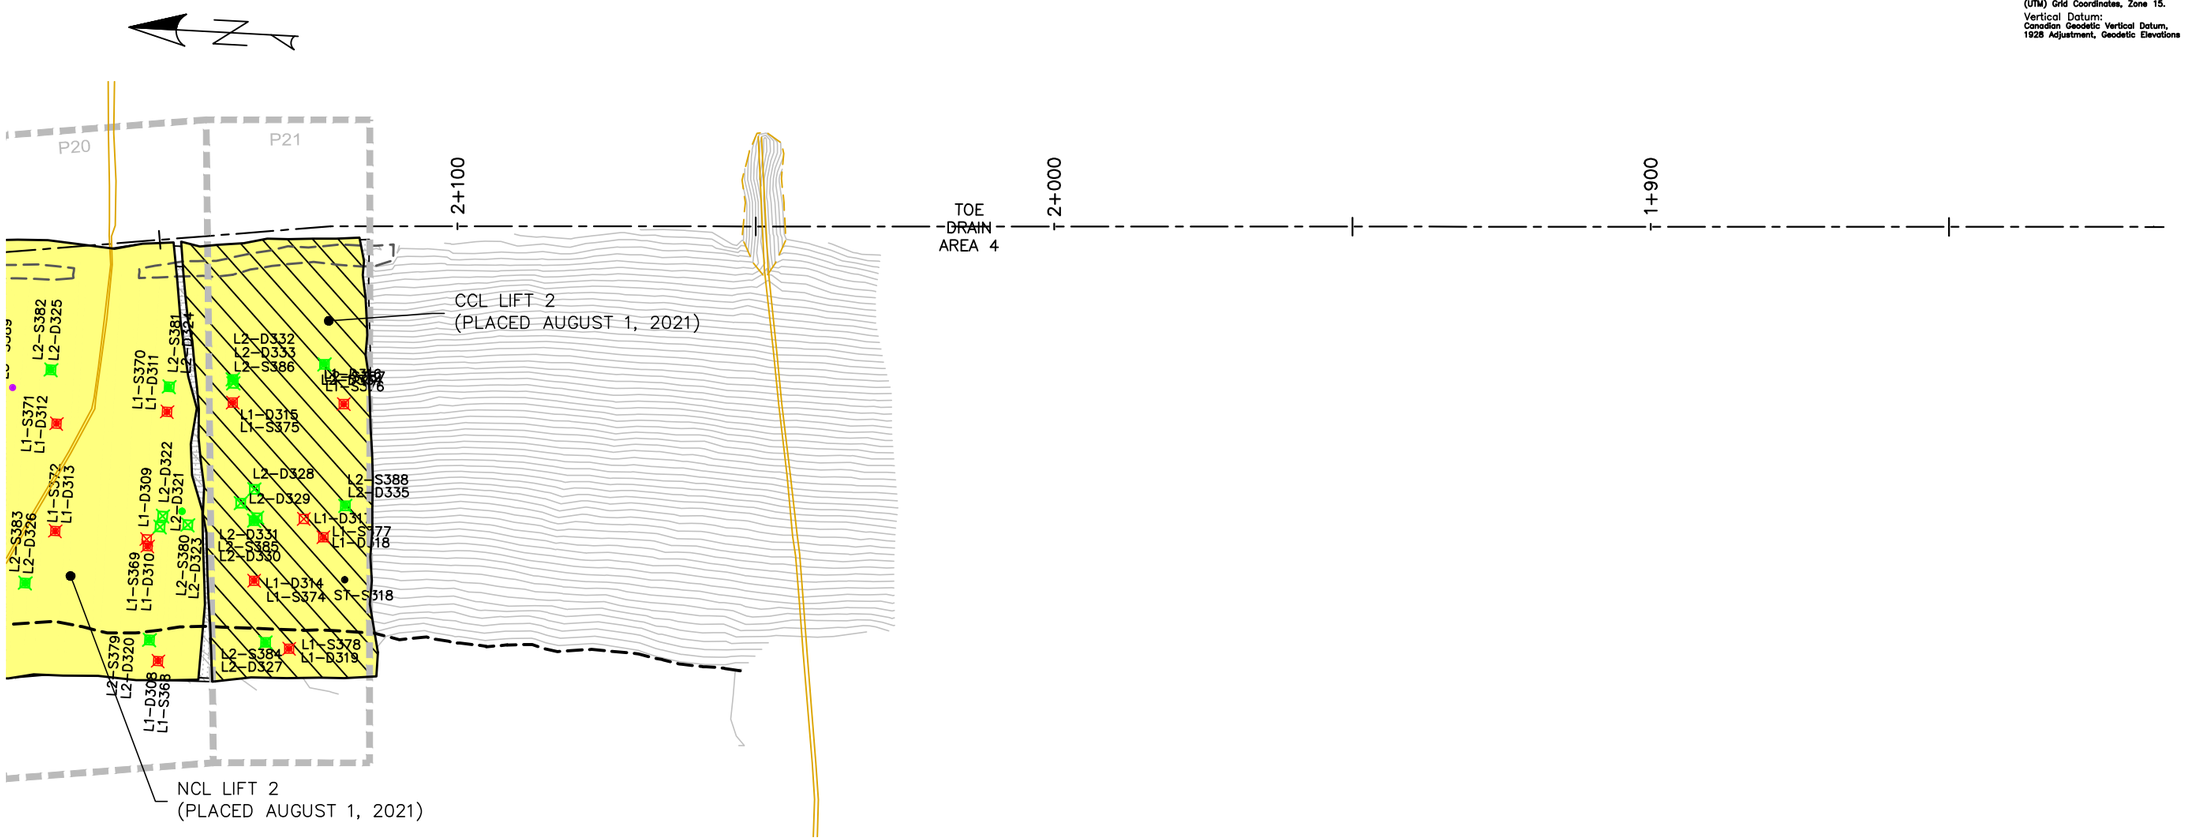

EMRS RECLAMATION

KEY TRENCH EXCAVATION
EXCAVATED AUGUST 1, 2021 = 0m^3
EXCAVATED TO DATE = 3,129m^3

CCL LIFT 1
PLACED AUGUST 1, 2021 = 0m^3
PLACED TO DATE = 17,895m^3

CCL LIFT 2
PLACED AUGUST 1, 2021 = 448m^3
PLACED TO DATE = 15,343m^3

NCL LIFT 3
PLACED AUGUST 1, 2021 = 1,142m^3
PLACED TO DATE = 26,430m^3

NCL LIFT 4
PLACED AUGUST 1, 2021 = 0m^3
PLACED TO DATE = 25,574m^3

AREA COMPLETED
CCL COMPLETED TO DATE = 5.901 ha
NCL COMPLETED TO DATE = 5.388 ha

EMRS RECLAMATION – DAILY PROGRESS

(AUGUST 1, 2021) SCALE: 1:1000

Horizontal Datum:
North American Datum 1983 (NAD83)
6 Degree Universal Transverse Mercator (UTM) Grid Coordinates, Zone 15.
Vertical Datum:
Canadian Geodetic Vertical Datum, 1928 Adjustment, Geodetic Elevations

TULLOCH ENGINEERING

DESIGNER

REVISIONS

	DATE	REMARKS

LEGEND

- CCL LIFT #1
- CCL LIFT #2
- NCL LIFT #3
- NCL LIFT #4
- KEY TRENCH
- LIFT #1 COMP. TEST SAMPLE
- LIFT #2 COMP. TEST SAMPLE
- LIFT #3 COMP. TEST SAMPLE
- LIFT #4 COMP. TEST SAMPLE
- VWP WIRE
- VWP WIRE BURRITO
- PLACED TODAY
- CCL LIFT 2 PLACED TODAY

PROJECT TITLE
NEW GOLD INC
RAINY RIVER
PROJECT

DRAWING TITLE
2021 EMRS
RECLAMATION

PURPOSE
DAILY PROGRESS

DATE	AUGUST 1, 2021
DRAWN	JTS
CHECKED	
SCALE	NTS
ISSUED FOR TENDER	
ISSUED FOR CONSTRUCTION	

DWG. No.	PROJECT No.	PHASE No.
D–3	19–1138	115

SHEET SIZE – 11" X 17"

2+925.00

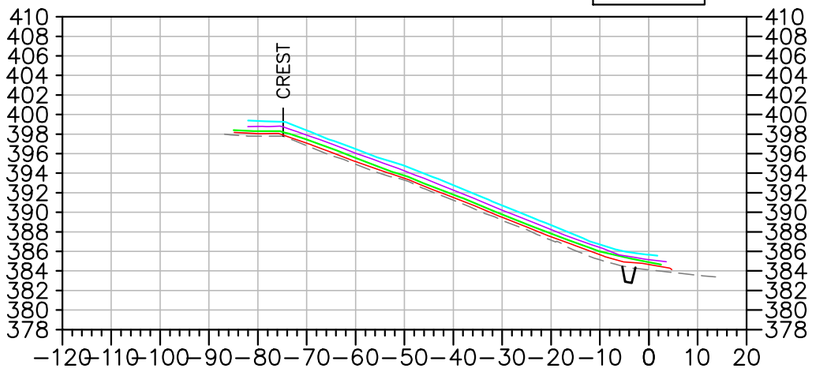

2+900.00

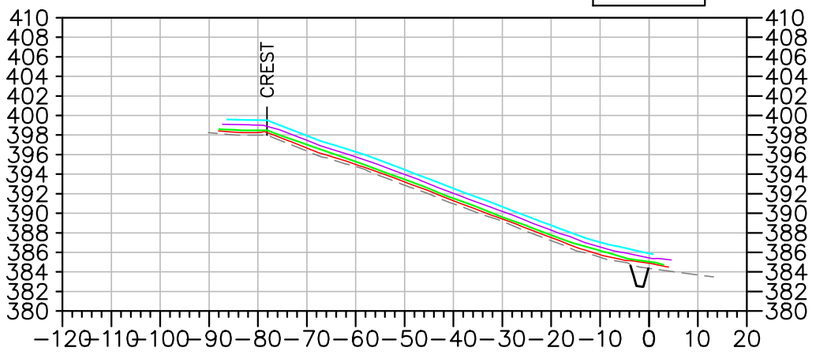

2+800.00

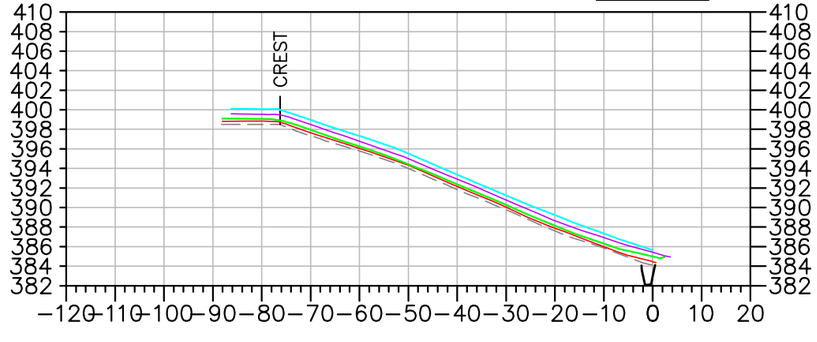

2+700.00

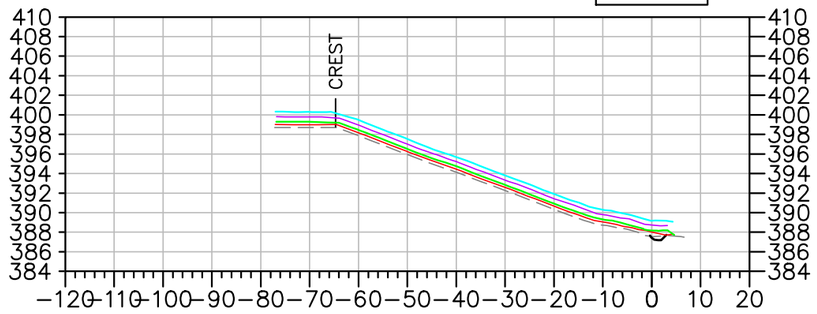

2+600.00

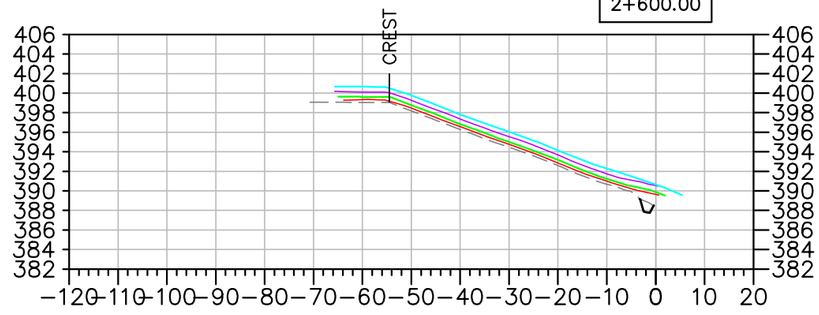

2+500.00

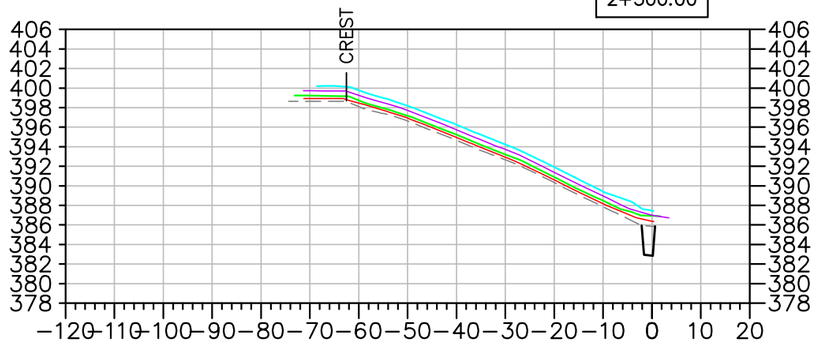

2+400.00

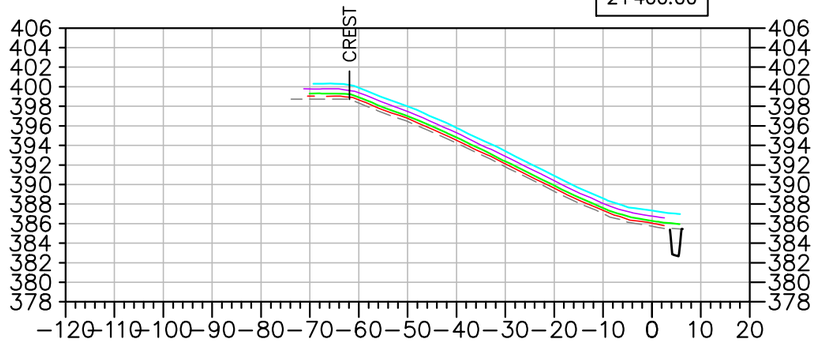

EMRS RECLAMATION – DAILY PROGRESS

(AUGUST 1, 2021) SCALE: N.T.S.

TULLOCH ENGINEERING

DESIGNER

REVISIONS

DATE	REMARKS

LEGEND

- EXISTING ROCK STOCKPILE
- CCL LIFT #1
- CCL LIFT #2
- NCL LIFT #3
- NCL LIFT #4
- KEY TRENCH

Horizontal Datum:
North American Datum 1983 (NAD83)
6 Degree Universal Transverse Mercator (UTM) Grid Coordinates, Zone 15.

Vertical Datum:
Canadian Geodetic Vertical Datum, 1928 Adjustment, Geodetic Elevations

PROJECT TITLE
NEW GOLD INC
RAINY RIVER
PROJECT

DRAWING TITLE
2021 EMRS
RECLAMATION CROSS
SECTIONS

PURPOSE
DAILY PROGRESS

DATE	AUGUST 1, 2021
DRAWN	JTS
CHECKED	
SCALE	NTS
ISSUED FOR TENDER	
ISSUED FOR CONSTRUCTION	

DWG. No.	PROJECT No.	PHASE No.
X-1	19-1138	115

SHEET SIZE – 11" X 17"

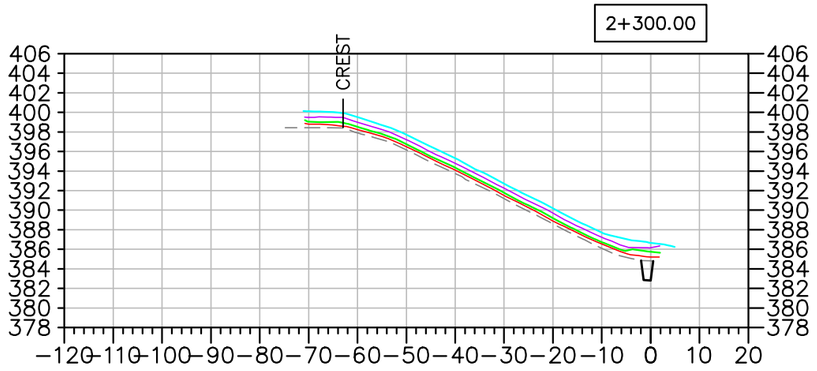

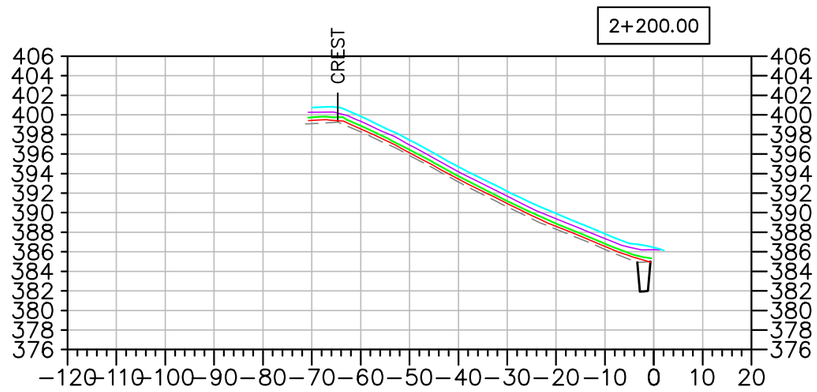

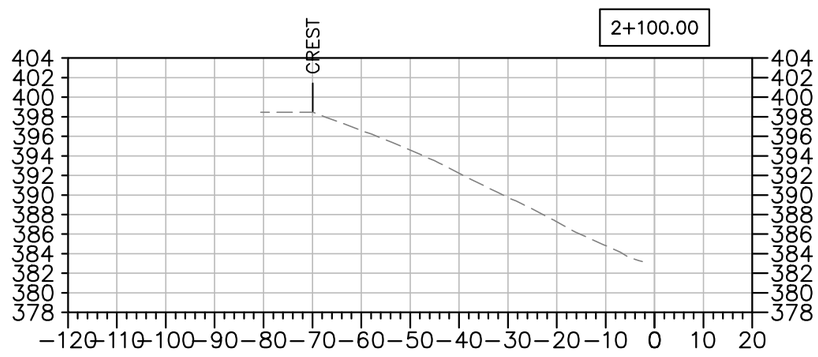

EMRS RECLAMATION – DAILY PROGRESS

(AUGUST 1, 2021) SCALE: N.T.S.

TULLOCH ENGINEERING

DESIGNER

REVISIONS

	DATE	REMARKS

LEGEND

- EXISTING ROCK STOCKPILE
- CCL LIFT #1
- CCL LIFT #2
- NCL LIFT #3
- NCL LIFT #4
- KEY TRENCH

Horizontal Datum:
North American Datum 1983 (NAD83)
6 Degree Universal Transverse Mercator (UTM) Grid Coordinates, Zone 15.

Vertical Datum:
Canadian Geodetic Vertical Datum, 1928 Adjustment, Geodetic Elevations

PROJECT TITLE
NEW GOLD INC
RAINY RIVER
PROJECT

DRAWING TITLE
2021 EMRS
RECLAMATION CROSS
SECTIONS

PURPOSE
DAILY PROGRESS

DATE	AUGUST 1, 2021
DRAWN	JTS
CHECKED	
SCALE	NTS
ISSUED FOR TENDER	
ISSUED FOR CONSTRUCTION	

DWG. No.	PROJECT No.	PHASE No.
X–2	19–1138	115

SHEET SIZE – 11" X 17"

EMRS RECLAMATION

KEY TRENCH EXCAVATION
EXCAVATED AUGUST 2, 2021 = 0m^3
EXCAVATED TO DATE = 3,129m^3

CCL LIFT 1
PLACED AUGUST 2, 2021 = 0m^3
PLACED TO DATE = 17,895m^3

CCL LIFT 2
PLACED AUGUST 2, 2021 = 0m^3
PLACED TO DATE = 15,343m^3

NCL LIFT 3
PLACED AUGUST 2, 2021 = 1,026m^3
PLACED TO DATE = 27,456m^3

NCL LIFT 4
PLACED AUGUST 2, 2021 = 0m^3
PLACED TO DATE = 25,574m^3

AREA COMPLETED
CCL COMPLETED TO DATE = 5.901 ha
NCL COMPLETED TO DATE = 5.388 ha

Horizontal Datum:
North American Datum 1983 (NAD83)
6 Degree Universal Transverse Mercator (UTM) Grid Coordinates, Zone 15.
Vertical Datum:
Canadian Geodetic Vertical Datum, 1928 Adjustment, Geodetic Elevations

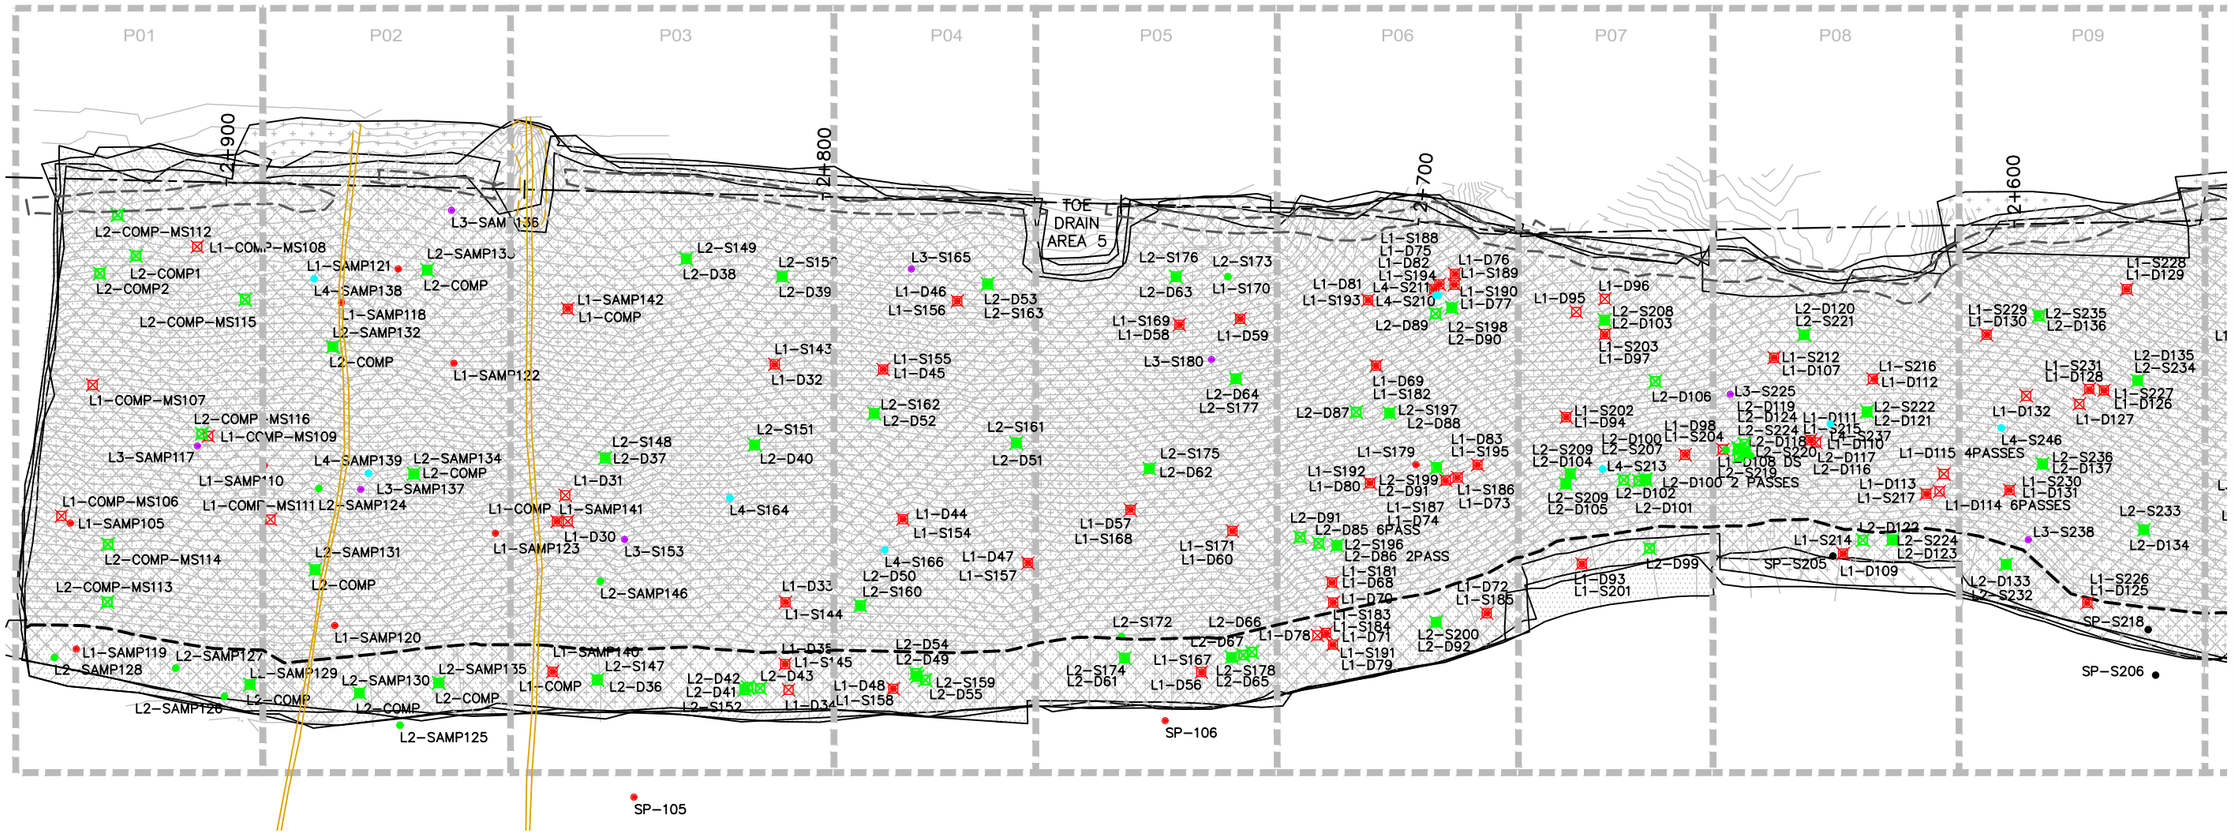

EMRS RECLAMATION – DAILY PROGRESS

(AUGUST 2, 2021) SCALE: 1:1000

TULLOCH ENGINEERING

DESIGNER

REVISIONS

	DATE	REMARKS

LEGEND

- CCL LIFT #1
- CCL LIFT #2
- NCL LIFT #3
- NCL LIFT #4
- KEY TRENCH
- LIFT #1 COMP. TEST SAMPLE
- LIFT #2 COMP. TEST SAMPLE
- LIFT #3 COMP. TEST SAMPLE
- LIFT #4 COMP. TEST SAMPLE
- VWP WIRE
- VWP WIRE BURRITO
- PLACED TODAY
- CCL LIFT 2 PLACED TODAY

PROJECT TITLE
NEW GOLD INC
RAINY RIVER
PROJECT

DRAWING TITLE
2021 EMRS
RECLAMATION

PURPOSE
DAILY PROGRESS

DATE	AUGUST 2, 2021
DRAWN	JTS
CHECKED	
SCALE	NTS
ISSUED FOR TENDER	
ISSUED FOR CONSTRUCTION	

DWG. No.	PROJECT No.	PHASE No.
D-1	19-1138	115

SHEET SIZE – 11" X 17"

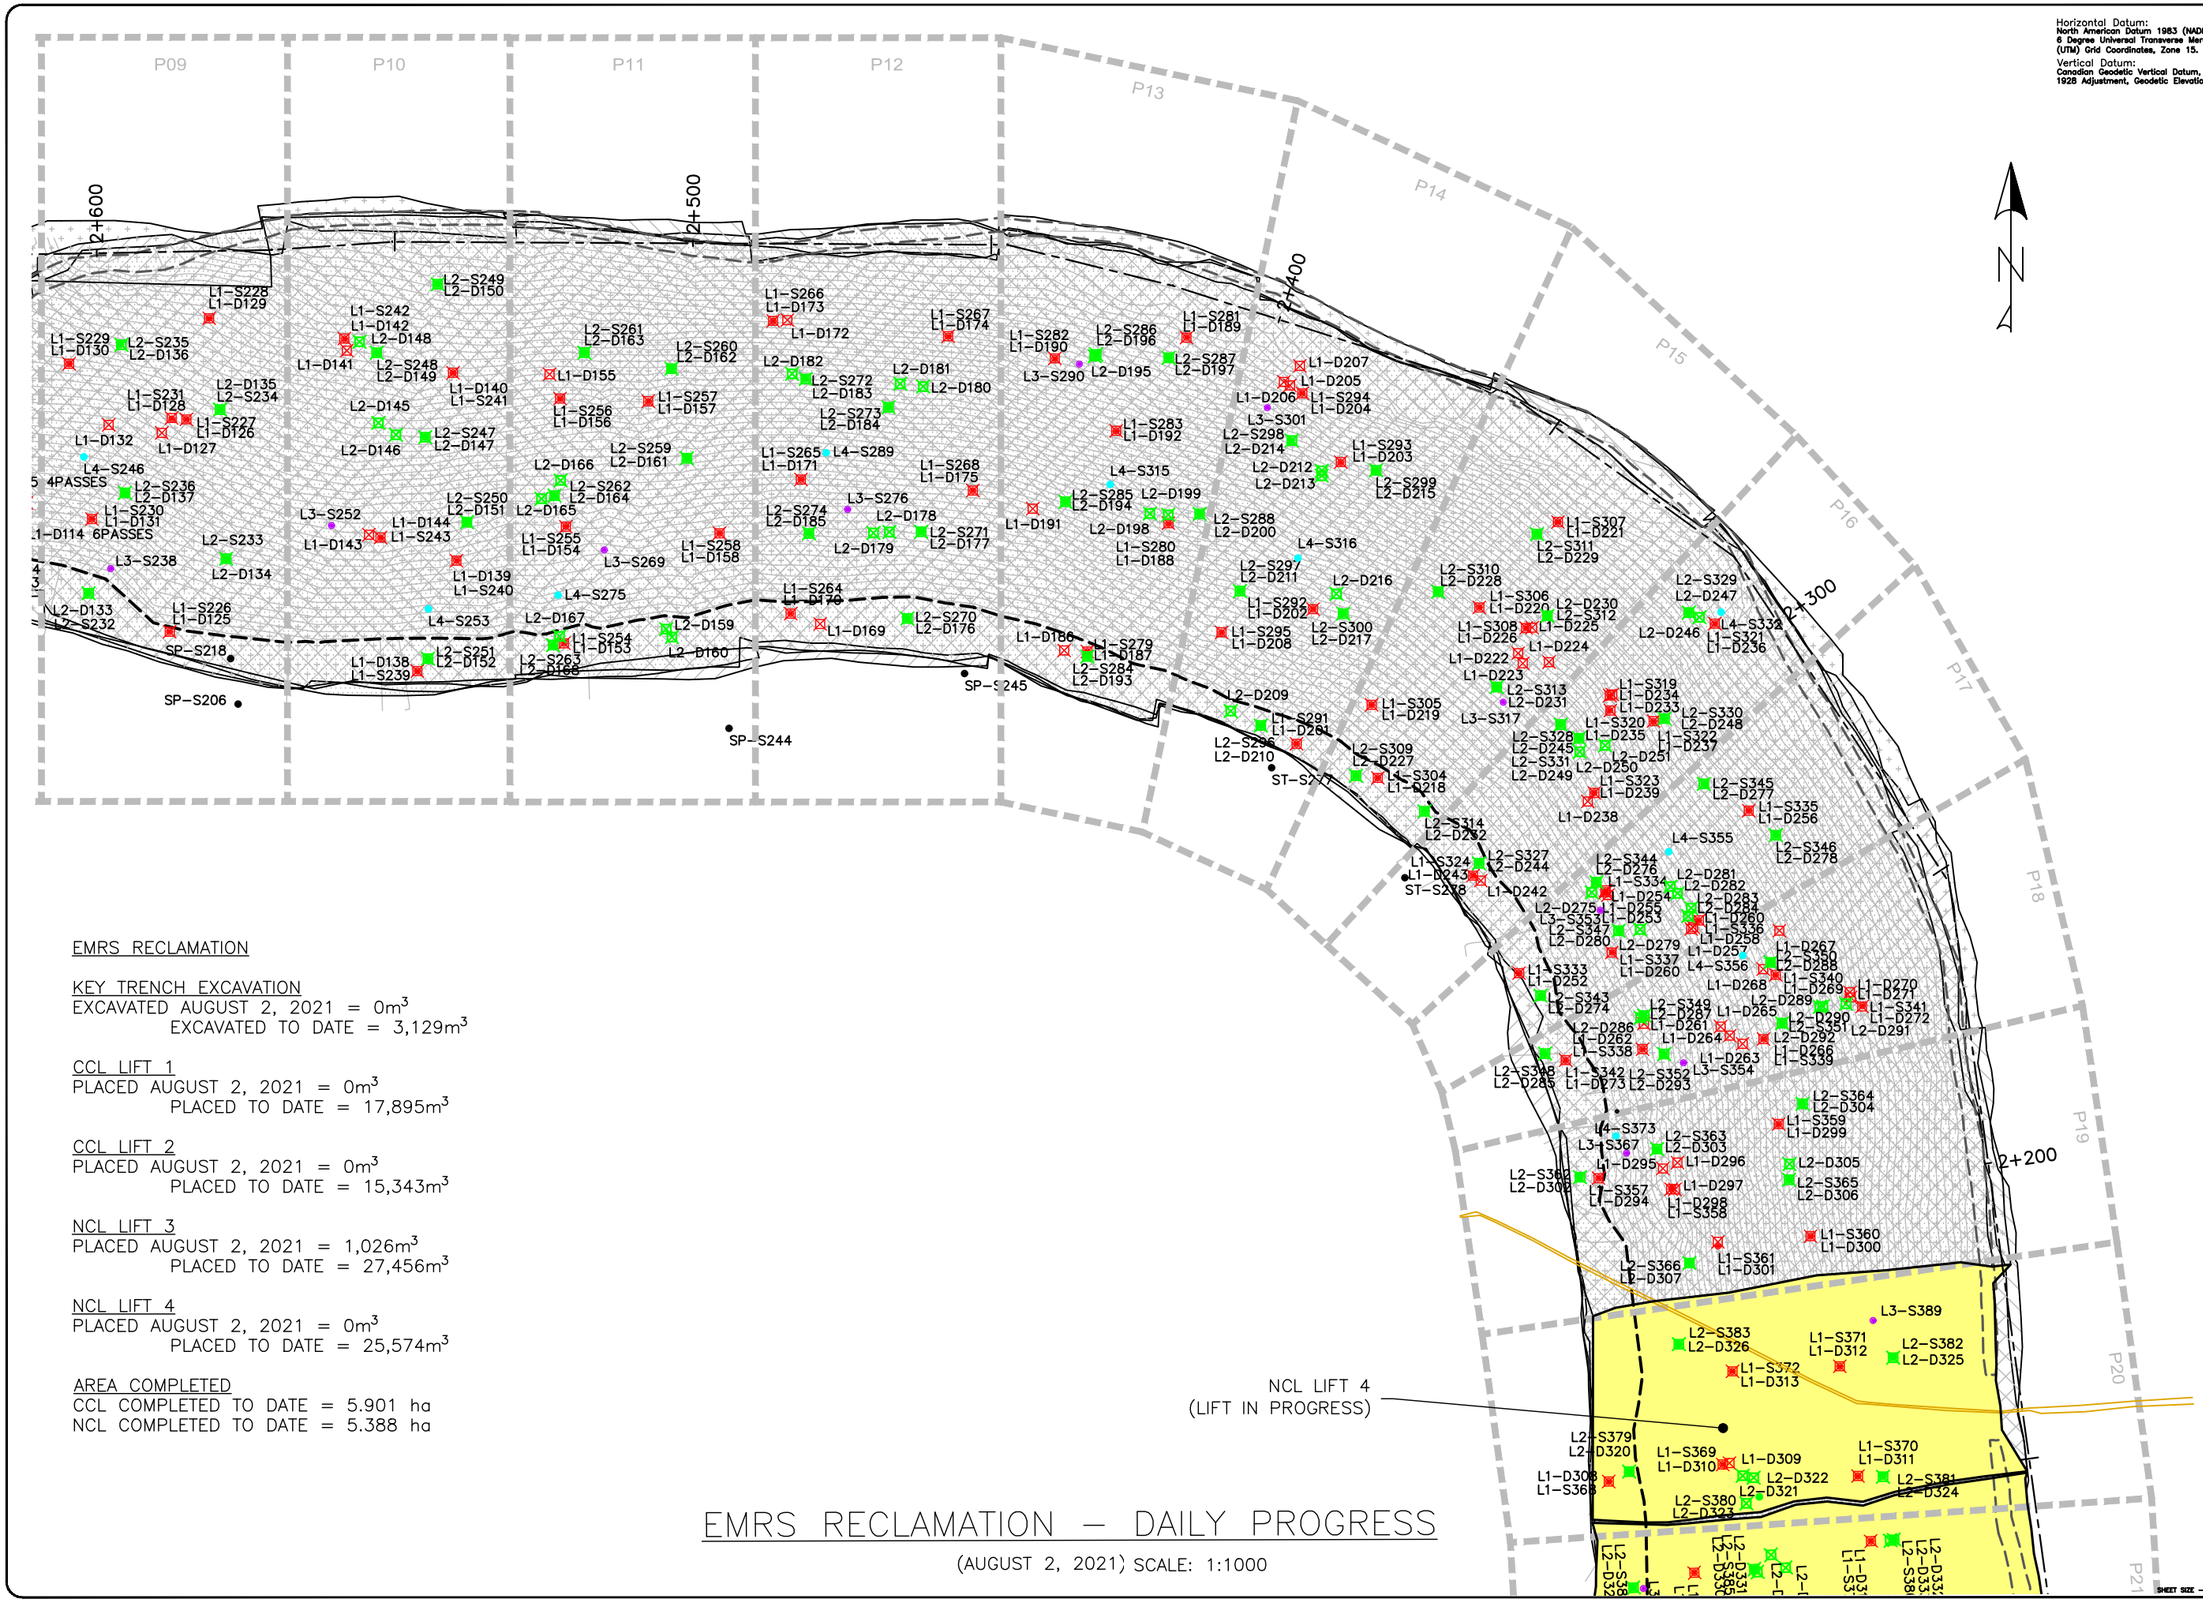

Horizontal Datum:
North American Datum 1983 (NAD83)
6 Degree Universal Transverse Mercator (UTM) Grid Coordinates, Zone 15.

Vertical Datum:
Canadian Geodetic Vertical Datum, 1928 Adjustment, Geodetic Elevations

EMRS RECLAMATION

KEY TRENCH EXCAVATION
EXCAVATED AUGUST 2, 2021 = 0m³
EXCAVATED TO DATE = 3,129m³

CCL LIFT 1
PLACED AUGUST 2, 2021 = 0m³
PLACED TO DATE = 17,895m³

CCL LIFT 2
PLACED AUGUST 2, 2021 = 0m³
PLACED TO DATE = 15,343m³

NCL LIFT 3
PLACED AUGUST 2, 2021 = 1,026m³
PLACED TO DATE = 27,456m³

NCL LIFT 4
PLACED AUGUST 2, 2021 = 0m³
PLACED TO DATE = 25,574m³

AREA COMPLETED
CCL COMPLETED TO DATE = 5.901 ha
NCL COMPLETED TO DATE = 5.388 ha

EMRS RECLAMATION – DAILY PROGRESS

(AUGUST 2, 2021) SCALE: 1:1000

TULLOCH ENGINEERING

DESIGNER

REVISIONS

DATE	REMARKS

LEGEND

- CCL LIFT #1
- CCL LIFT #2
- NCL LIFT #3
- NCL LIFT #4
- KEY TRENCH
- LIFT #1 COMP. TEST SAMPLE
- LIFT #2 COMP. TEST SAMPLE
- LIFT #3 COMP. TEST SAMPLE
- LIFT #4 COMP. TEST SAMPLE
- VWP WIRE
- VWP WIRE BURRITO
- PLACED TODAY
- CCL LIFT 2 PLACED TODAY

PROJECT TITLE
NEW GOLD INC
RAINY RIVER
PROJECT

DRAWING TITLE
2021 EMRS
RECLAMATION

PURPOSE
DAILY PROGRESS

DATE	AUGUST 2, 2021
DRAWN	JTS
CHECKED	
SCALE	NTS
ISSUED FOR TENDER	
ISSUED FOR CONSTRUCTION	

DWG. No.	PROJECT No.	PHASE No.
D-2	19-1138	115

SHEET SIZE - 11" X 17"

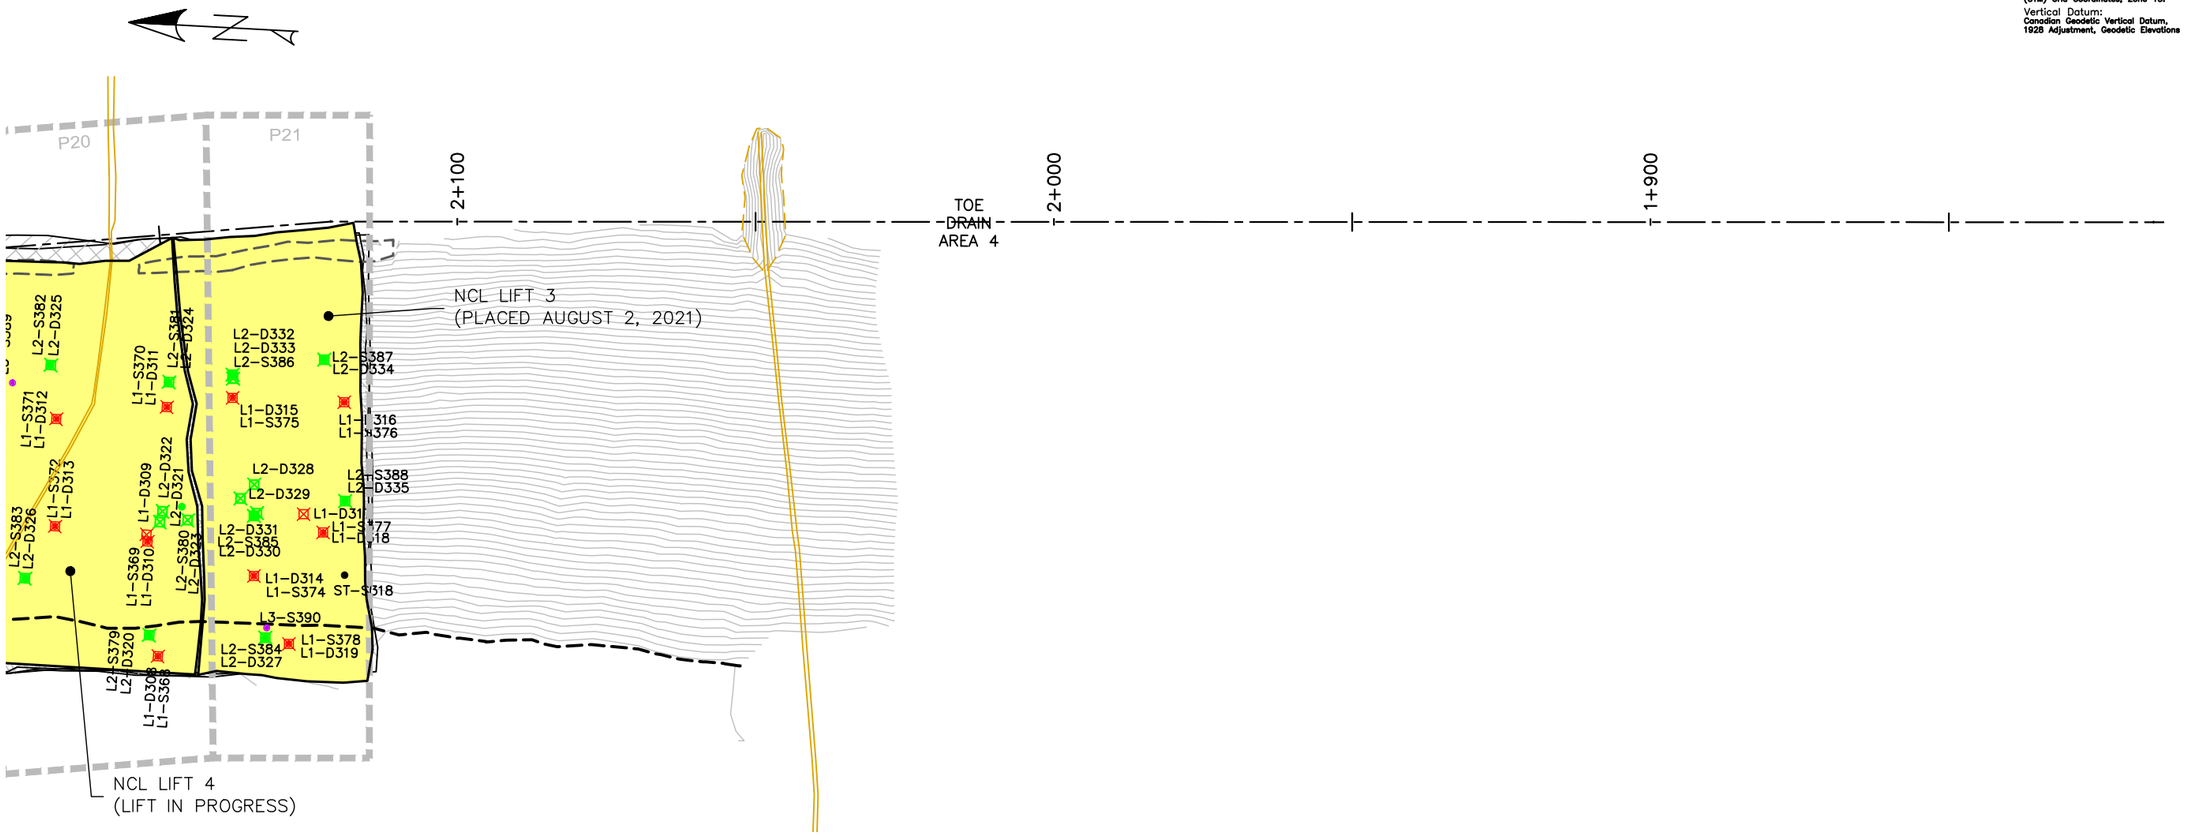

Horizontal Datum:
North American Datum 1983 (NAD83)
6 Degree Universal Transverse Mercator (UTM) Grid Coordinates, Zone 15.

Vertical Datum:
Canadian Geodetic Vertical Datum, 1928 Adjustment, Geodetic Elevations

EMRS RECLAMATION

KEY TRENCH EXCAVATION
EXCAVATED AUGUST 2, 2021 = 0m^3
EXCAVATED TO DATE = 3,129m^3

CCL LIFT 1
PLACED AUGUST 2, 2021 = 0m^3
PLACED TO DATE = 17,895m^3

CCL LIFT 2
PLACED AUGUST 2, 2021 = 0m^3
PLACED TO DATE = 15,343m^3

NCL LIFT 3
PLACED AUGUST 2, 2021 = 1,026m^3
PLACED TO DATE = 27,456m^3

NCL LIFT 4
PLACED AUGUST 2, 2021 = 0m^3
PLACED TO DATE = 25,574m^3

AREA COMPLETED
CCL COMPLETED TO DATE = 5.901 ha
NCL COMPLETED TO DATE = 5.388 ha

EMRS RECLAMATION – DAILY PROGRESS

(AUGUST 2, 2021) SCALE: 1:1000

TULLOCH ENGINEERING

DESIGNER

REVISIONS

	DATE	REMARKS

LEGEND

- CCL LIFT #1
- CCL LIFT #2
- NCL LIFT #3
- NCL LIFT #4
- KEY TRENCH
- LIFT #1 COMP. TEST SAMPLE
- LIFT #2 COMP. TEST SAMPLE
- LIFT #3 COMP. TEST SAMPLE
- LIFT #4 COMP. TEST SAMPLE
- VWP WIRE
- VWP WIRE BURRITO
- PLACED TODAY
- CCL LIFT 2 PLACED TODAY

PROJECT TITLE
NEW GOLD INC
RAINY RIVER
PROJECT

DRAWING TITLE
2021 EMRS
RECLAMATION

PURPOSE
DAILY PROGRESS

DATE AUGUST 2, 2021
DRAWN JTS
CHECKED
SCALE NTS
ISSUED FOR TENDER
ISSUED FOR CONSTRUCTION

DWG. No. D–3 | PROJECT No. 19–1138 | PHASE No. 115

SHEET SIZE – 11" X 17"

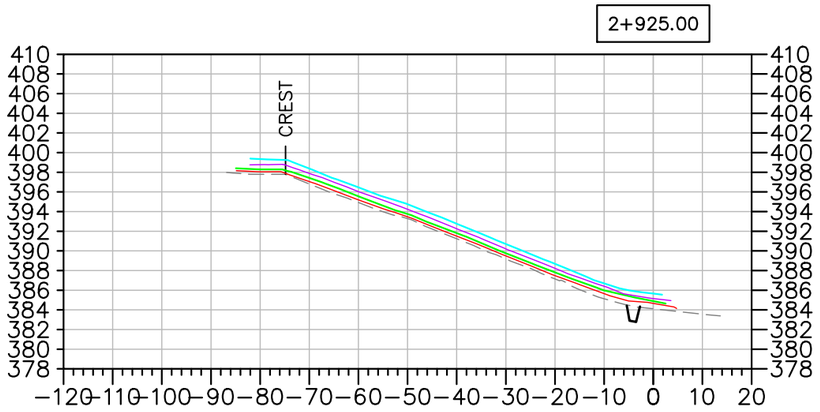

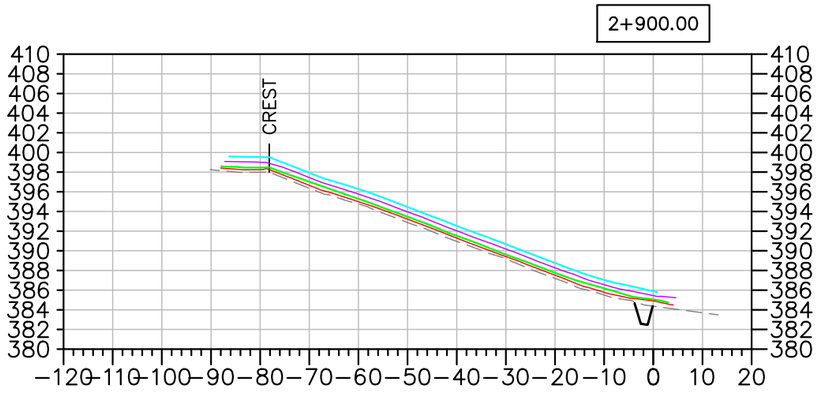

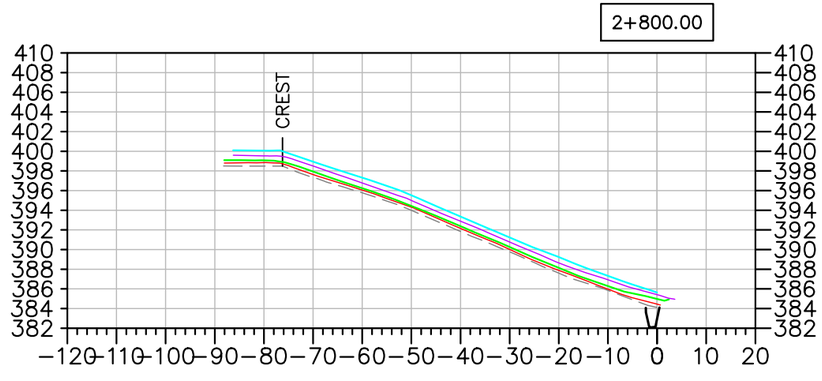

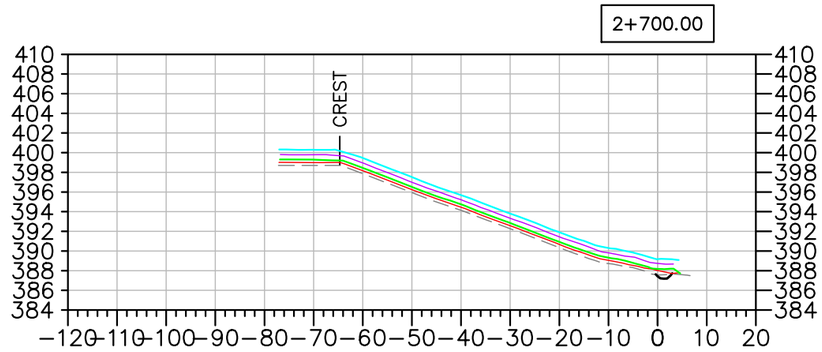

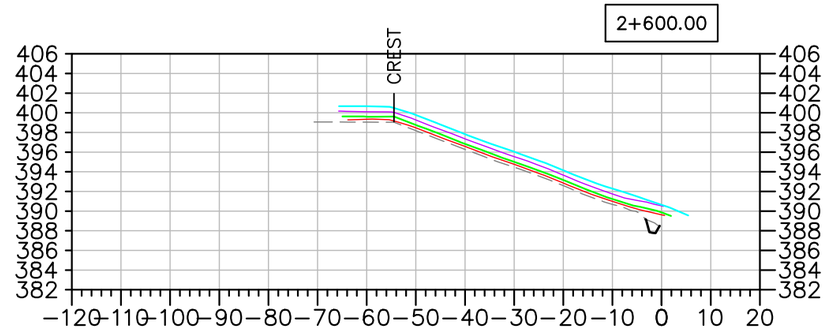

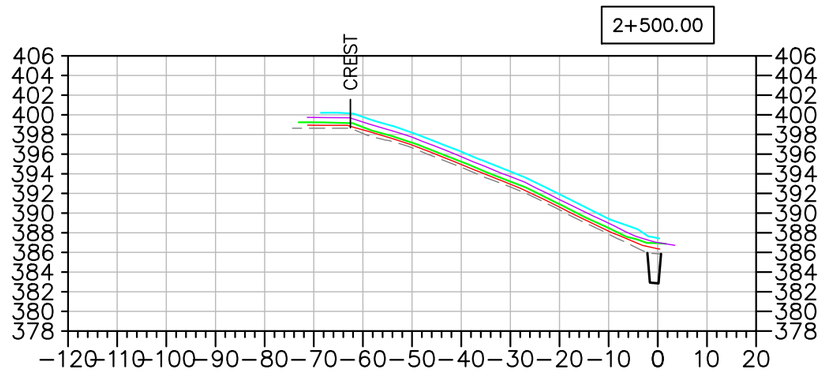

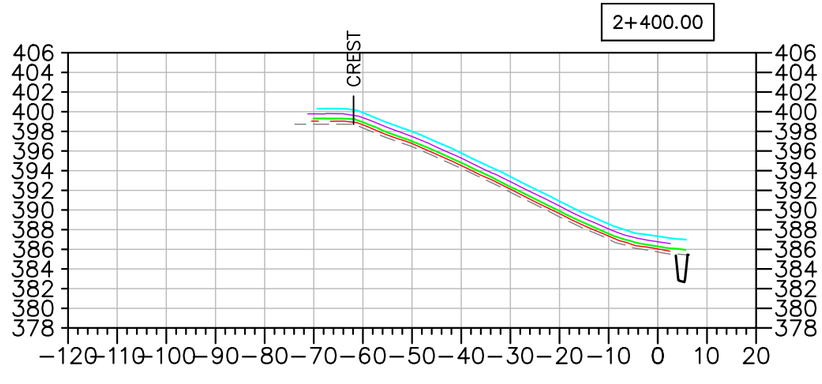

EMRS RECLAMATION – DAILY PROGRESS

(AUGUST 2, 2021) SCALE: N.T.S.

TULLOCH ENGINEERING

DESIGNER

REVISIONS

DATE	REMARKS

LEGEND

- EXISTING ROCK STOCKPILE
- CCL LIFT #1
- CCL LIFT #2
- NCL LIFT #3
- NCL LIFT #4
- KEY TRENCH

Horizontal Datum: North American Datum 1983 (NAD83) 6 Degree Universal Transverse Mercator (UTM) Grid Coordinates, Zone 15.
Vertical Datum: Canadian Geodetic Vertical Datum, 1928 Adjustment, Geodetic Elevations

PROJECT TITLE
NEW GOLD INC
RAINY RIVER
PROJECT

DRAWING TITLE
2021 EMRS
RECLAMATION CROSS
SECTIONS

PURPOSE
DAILY PROGRESS

DATE	AUGUST 2, 2021
DRAWN	JTS
CHECKED	
SCALE	NTS
ISSUED FOR TENDER	
ISSUED FOR CONSTRUCTION	

DWG. No.	PROJECT No.	PHASE No.
X-1	19-1138	115

SHEET SIZE – 11" X 17"

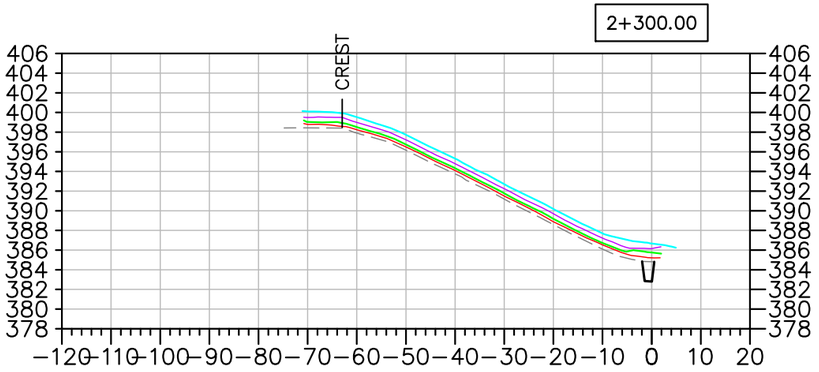

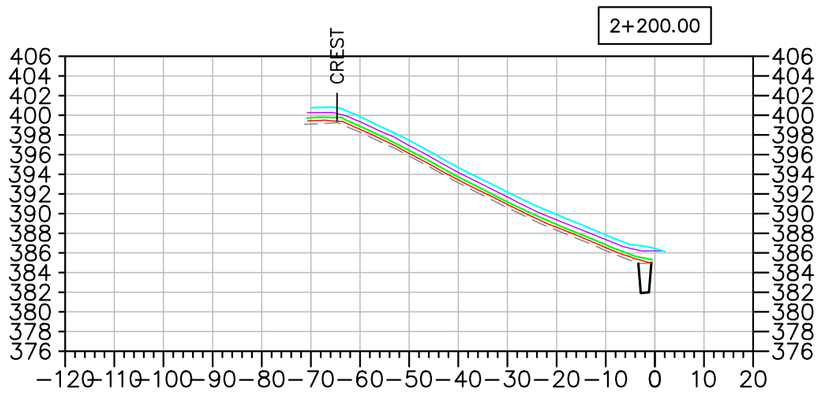

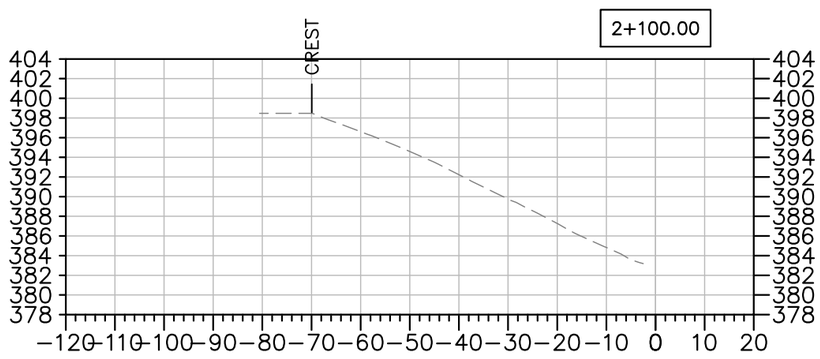

EMRS RECLAMATION – DAILY PROGRESS

(AUGUST 2, 2021), SCALE: N.T.S.

TULLOCH ENGINEERING

DESIGNER

REVISIONS

	DATE	REMARKS

LEGEND

- EXISTING ROCK STOCKPILE
- CCL LIFT #1
- CCL LIFT #2
- NCL LIFT #3
- NCL LIFT #4
- KEY TRENCH

Horizontal Datum:
North American Datum 1983 (NAD83)
6 Degree Universal Transverse Mercator (UTM) Grid Coordinates, Zone 15.

Vertical Datum:
Canadian Geodetic Vertical Datum, 1928 Adjustment, Geodetic Elevations

PROJECT TITLE
NEW GOLD INC
RAINY RIVER PROJECT

DRAWING TITLE
2021 EMRS RECLAMATION CROSS SECTIONS

PURPOSE
DAILY PROGRESS

DATE	AUGUST 2, 2021
DRAWN	JTS
CHECKED	
SCALE	NTS
ISSUED FOR TENDER	
ISSUED FOR CONSTRUCTION	

DWG. No.	PROJECT No.	PHASE No.
X-2	19-1138	115

SHEET SIZE – 11" X 17"

EMRS RECLAMATION

KEY TRENCH EXCAVATION
EXCAVATED AUGUST 3, 2021 = 0m^3
EXCAVATED TO DATE = 3,129m^3

CCL LIFT 1
PLACED AUGUST 3, 2021 = 0m^3
PLACED TO DATE = 17,895m^3

CCL LIFT 2
PLACED AUGUST 3, 2021 = 0m^3
PLACED TO DATE = 15,343m^3

NCL LIFT 3
PLACED AUGUST 3, 2021 = 0m^3
PLACED TO DATE = 27,456m^3

NCL LIFT 4
PLACED AUGUST 3, 2021 = 1,017m^3
PLACED TO DATE = 26,591m^3

AREA COMPLETED
CCL COMPLETED TO DATE = 5.901 ha
NCL COMPLETED TO DATE = 5.611 ha

Horizontal Datum:
North American Datum 1983 (NAD83)
6 Degree Universal Transverse Mercator (UTM) Grid Coordinates, Zone 15.
Vertical Datum:
Canadian Geodetic Vertical Datum, 1928 Adjustment, Geodetic Elevations

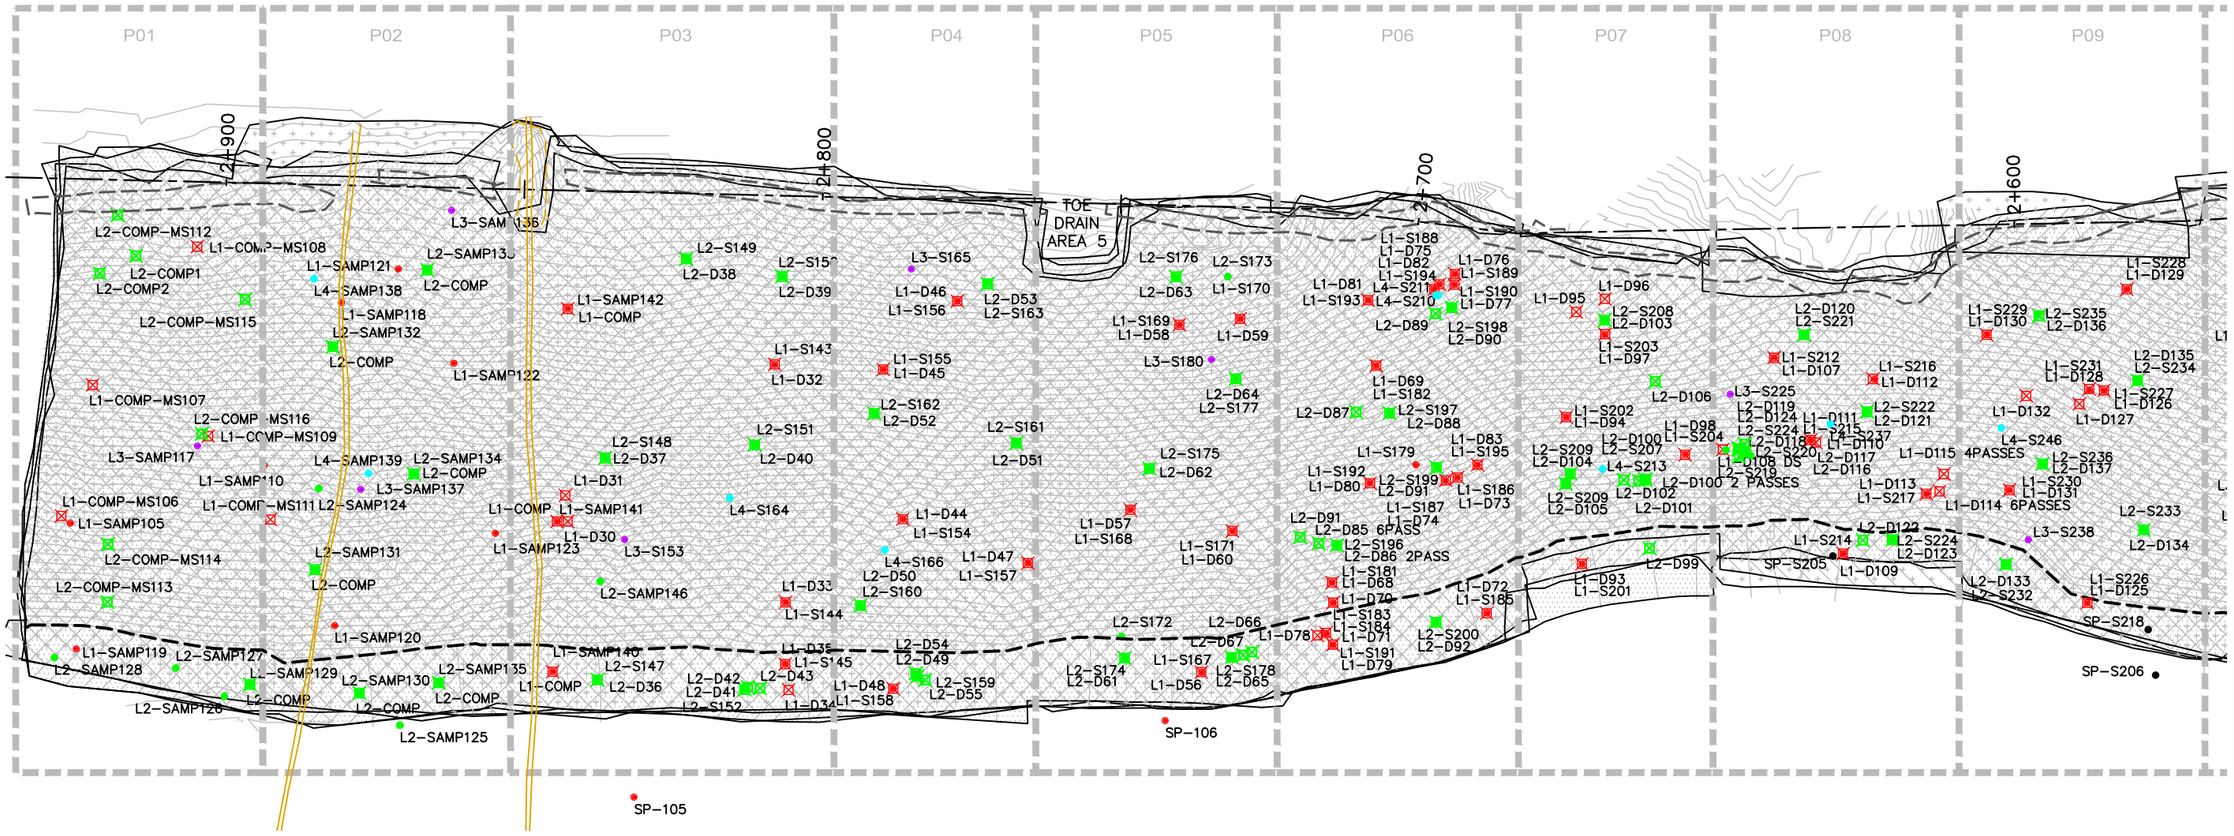

EMRS RECLAMATION – DAILY PROGRESS

(AUGUST 3, 2021) SCALE: 1:1000

TULLOCH ENGINEERING

DESIGNER

REVISIONS

	DATE	REMARKS

LEGEND

- CCL LIFT #1
- CCL LIFT #2
- NCL LIFT #3
- NCL LIFT #4
- KEY TRENCH
- LIFT #1 COMP. TEST SAMPLE
- LIFT #2 COMP. TEST SAMPLE
- LIFT #3 COMP. TEST SAMPLE
- LIFT #4 COMP. TEST SAMPLE
- VWP WIRE
- VWP WIRE BURRITO
- PLACED TODAY
- CCL LIFT 2 PLACED TODAY

PROJECT TITLE
NEW GOLD INC
RAINY RIVER
PROJECT

DRAWING TITLE
2021 EMRS
RECLAMATION

PURPOSE
DAILY PROGRESS

DATE	AUGUST 3, 2021
DRAWN	JTS
CHECKED	
SCALE	NTS
ISSUED FOR TENDER	
ISSUED FOR CONSTRUCTION	

DWG. No.	PROJECT No.	PHASE No.
D-1	19-1138	115

SHEET SIZE – 11" X 17"

Horizontal Datum:
North American Datum 1983 (NAD83)
6 Degree Universal Transverse Mercator (UTM) Grid Coordinates, Zone 15.

Vertical Datum:
Canadian Geodetic Vertical Datum, 1928 Adjustment, Geodetic Elevations

P09 P10 P11 P12 P13 P14 P15 P16 P17 P18 P19 P20 P21

2+600 2+500 2+400 2+300 2+200

SP-S206 SP-S218 SP-S244 SP-S245 ST-S277 ST-S278

NCL LIFT 4
(PLACED AUGUST 3, 2021)

EMRS RECLAMATION

KEY TRENCH EXCAVATION
EXCAVATED AUGUST 3, 2021 = 0m³
EXCAVATED TO DATE = 3,129m³

CCL LIFT 1
PLACED AUGUST 3, 2021 = 0m³
PLACED TO DATE = 17,895m³

CCL LIFT 2
PLACED AUGUST 3, 2021 = 0m³
PLACED TO DATE = 15,343m³

NCL LIFT 3
PLACED AUGUST 3, 2021 = 0m³
PLACED TO DATE = 27,456m³

NCL LIFT 4
PLACED AUGUST 3, 2021 = 1,017m³
PLACED TO DATE = 26,591m³

AREA COMPLETED
CCL COMPLETED TO DATE = 5.901 ha
NCL COMPLETED TO DATE = 5.611 ha

EMRS RECLAMATION – DAILY PROGRESS

(AUGUST 3, 2021) SCALE: 1:1000

TULLOCH ENGINEERING

DESIGNER

REVISIONS

DATE	REMARKS

LEGEND

- CCL LIFT #1
- CCL LIFT #2
- NCL LIFT #3
- NCL LIFT #4
- KEY TRENCH
- LIFT #1 COMP. TEST SAMPLE
- LIFT #2 COMP. TEST SAMPLE
- LIFT #3 COMP. TEST SAMPLE
- LIFT #4 COMP. TEST SAMPLE
- VWP WIRE
- VWP WIRE BURRITO
- PLACED TODAY
- CCL LIFT 2 PLACED TODAY

PROJECT TITLE
NEW GOLD INC
RAINY RIVER
PROJECT

DRAWING TITLE
2021 EMRS
RECLAMATION

PURPOSE
DAILY PROGRESS

DATE	AUGUST 3, 2021
DRAWN	JTS
CHECKED	
SCALE	NTS
ISSUED FOR TENDER	
ISSUED FOR CONSTRUCTION	

DWG. No.	PROJECT No.	PHASE No.
D-2	19-1138	115

SHEET SIZE - 11" X 17"

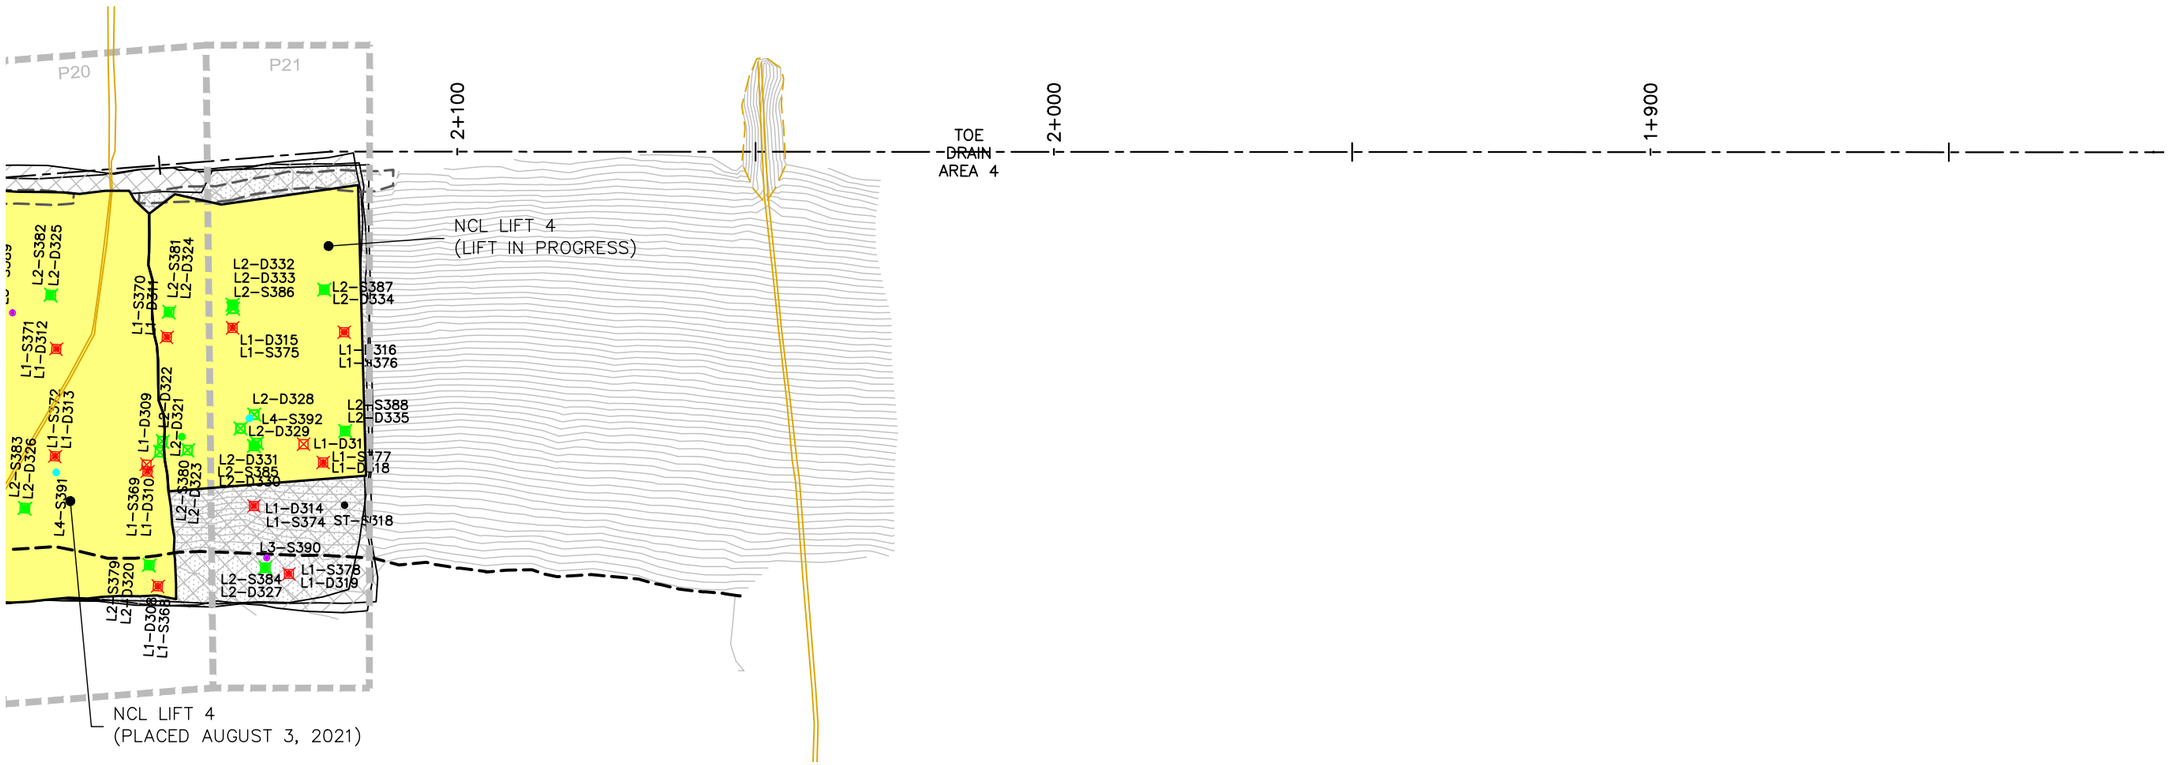

EMRS RECLAMATION

KEY TRENCH EXCAVATION
EXCAVATED AUGUST 3, 2021 = 0m^3
EXCAVATED TO DATE = 3,129m^3

CCL LIFT 1
PLACED AUGUST 3, 2021 = 0m^3
PLACED TO DATE = 17,895m^3

CCL LIFT 2
PLACED AUGUST 3, 2021 = 0m^3
PLACED TO DATE = 15,343m^3

NCL LIFT 3
PLACED AUGUST 3, 2021 = 0m^3
PLACED TO DATE = 27,456m^3

NCL LIFT 4
PLACED AUGUST 3, 2021 = 1,017m^3
PLACED TO DATE = 26,591m^3

AREA COMPLETED
CCL COMPLETED TO DATE = 5.901 ha
NCL COMPLETED TO DATE = 5.611 ha

EMRS RECLAMATION – DAILY PROGRESS

(AUGUST 3, 2021) SCALE: 1:1000

Horizontal Datum:
North American Datum 1983 (NAD83)
6 Degree Universal Transverse Mercator (UTM) Grid Coordinates, Zone 15.
Vertical Datum:
Canadian Geodetic Vertical Datum, 1928 Adjustment, Geodetic Elevations

TULLOCH ENGINEERING

DESIGNER

REVISIONS

	DATE	REMARKS

LEGEND

- CCL LIFT #1
- CCL LIFT #2
- NCL LIFT #3
- NCL LIFT #4
- KEY TRENCH
- LIFT #1 COMP. TEST SAMPLE
- LIFT #2 COMP. TEST SAMPLE
- LIFT #3 COMP. TEST SAMPLE
- LIFT #4 COMP. TEST SAMPLE
- VWP WIRE
- VWP WIRE BURRITO
- PLACED TODAY
- CCL LIFT 2 PLACED TODAY

PROJECT TITLE
NEW GOLD INC
RAINY RIVER
PROJECT

DRAWING TITLE
2021 EMRS
RECLAMATION

PURPOSE
DAILY PROGRESS

DATE	AUGUST 3, 2021
DRAWN	JTS
CHECKED	
SCALE	NTS
ISSUED FOR TENDER	
ISSUED FOR CONSTRUCTION	

DWG. No.	PROJECT No.	PHASE No.
D–3	19–1138	115

SHEET SIZE – 11" X 17"

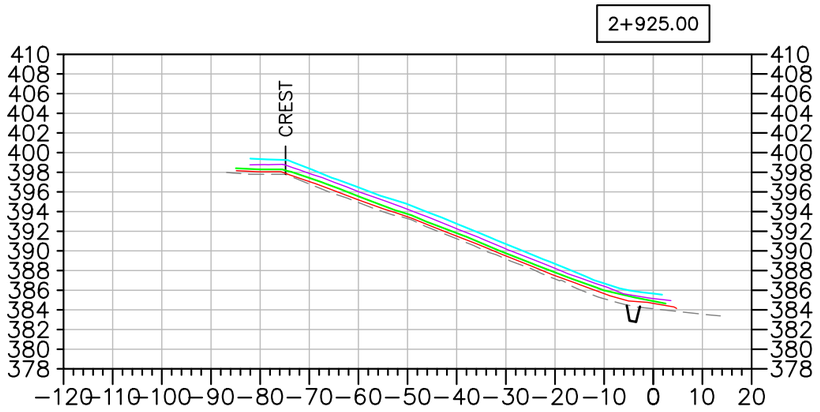

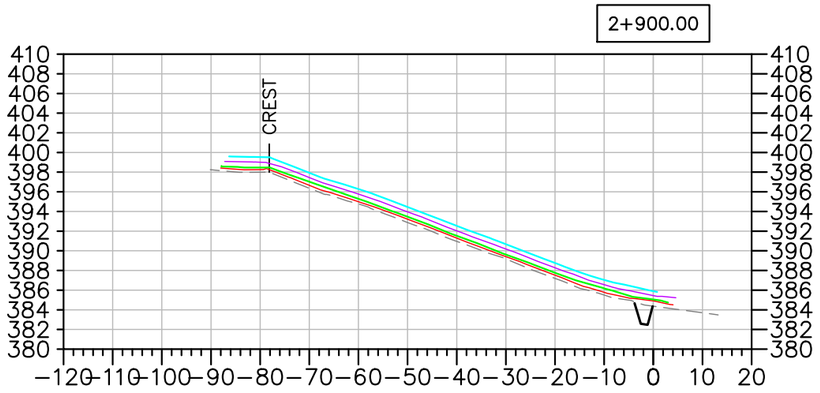

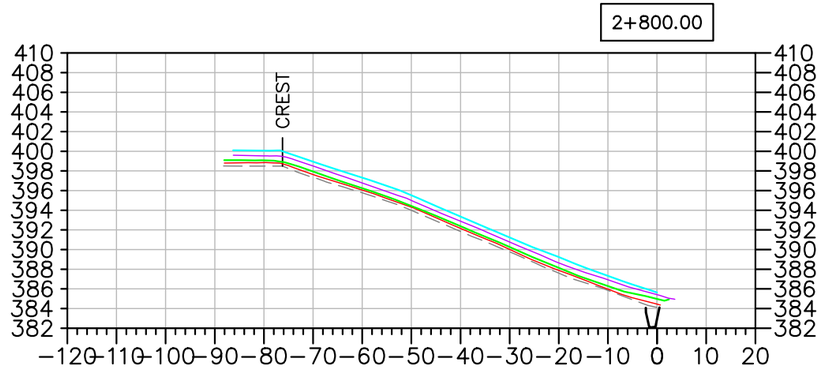

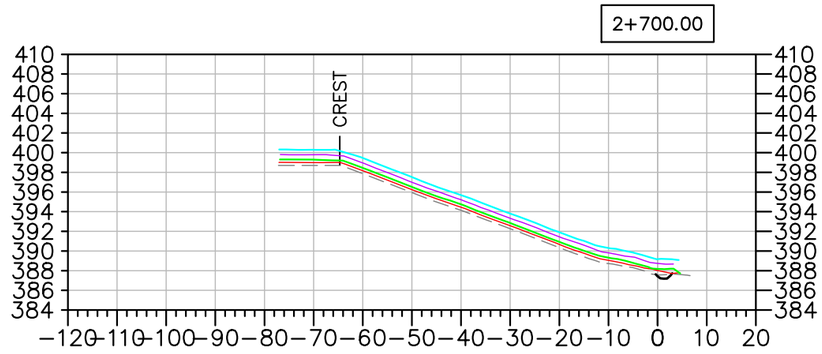

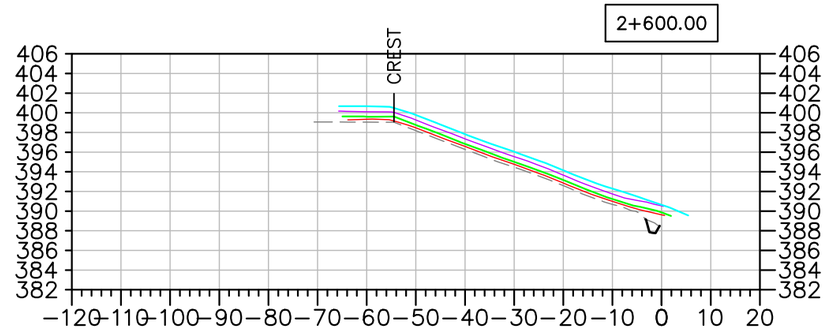

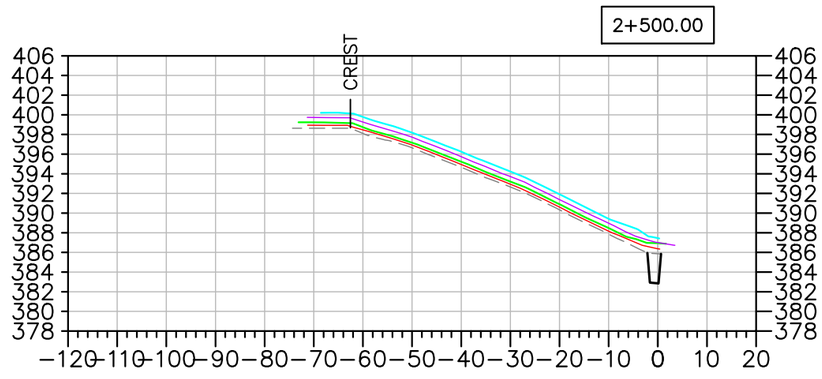

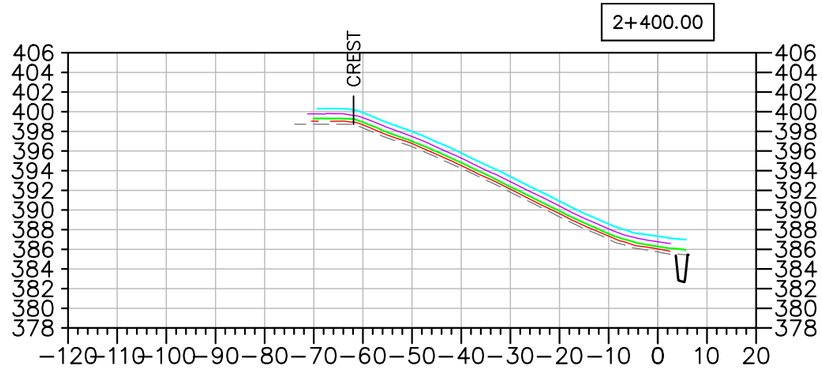

EMRS RECLAMATION – DAILY PROGRESS

(AUGUST 3, 2021) SCALE: N.T.S.

TULLOCH ENGINEERING

DESIGNER

REVISIONS

DATE	REMARKS

LEGEND

- EXISTING ROCK STOCKPILE
- CCL LIFT #1
- CCL LIFT #2
- NCL LIFT #3
- NCL LIFT #4
- KEY TRENCH

Horizontal Datum: North American Datum 1983 (NAD83) 6 Degree Universal Transverse Mercator (UTM) Grid Coordinates, Zone 15.
Vertical Datum: Canadian Geodetic Vertical Datum, 1928 Adjustment, Geodetic Elevations

PROJECT TITLE
NEW GOLD INC
RAINY RIVER
PROJECT

DRAWING TITLE
2021 EMRS
RECLAMATION CROSS
SECTIONS

PURPOSE
DAILY PROGRESS

DATE	AUGUST 3, 2021
DRAWN	JTS
CHECKED	
SCALE	NTS
ISSUED FOR TENDER	
ISSUED FOR CONSTRUCTION	

DWG. No.	PROJECT No.	PHASE No.
X-1	19-1138	115

SHEET SIZE – 11" X 17"

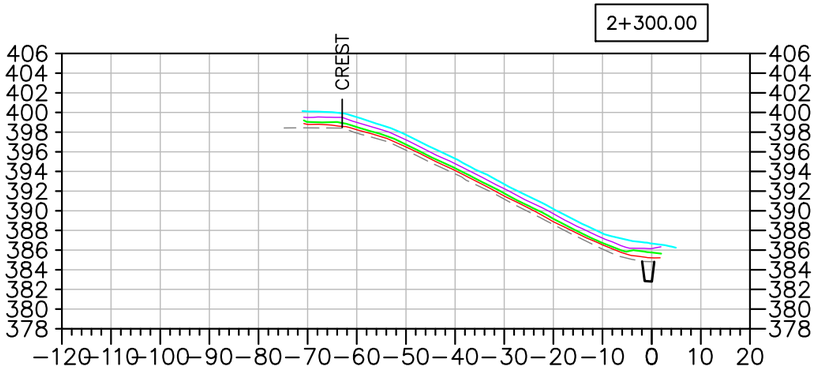

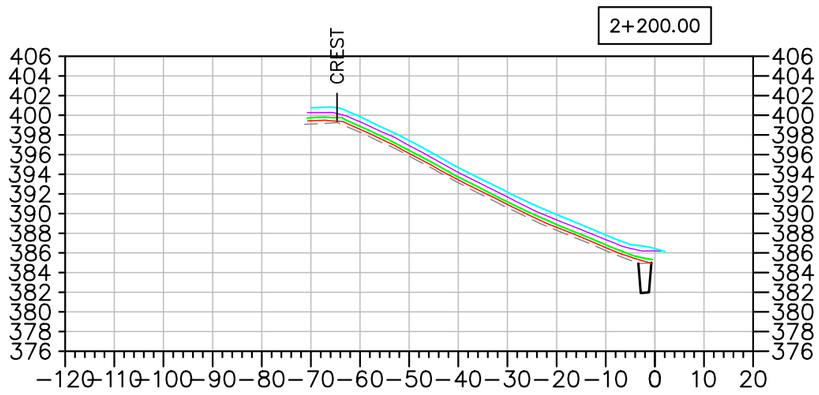

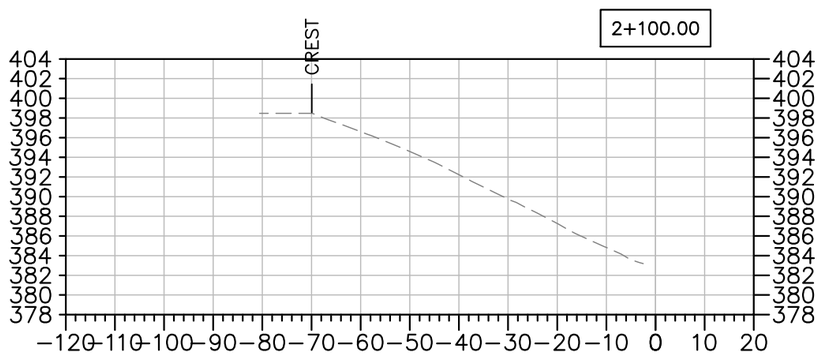

EMRS RECLAMATION – DAILY PROGRESS

(AUGUST 3, 2021), SCALE: N.T.S.

TULLOCH ENGINEERING

DESIGNER

REVISIONS

	DATE	REMARKS

LEGEND

- EXISTING ROCK STOCKPILE
- CCL LIFT #1
- CCL LIFT #2
- NCL LIFT #3
- NCL LIFT #4
- KEY TRENCH

Horizontal Datum:
North American Datum 1983 (NAD83) 6 Degree Universal Transverse Mercator (UTM) Grid Coordinates, Zone 15.

Vertical Datum:
Canadian Geodetic Vertical Datum, 1928 Adjustment, Geodetic Elevations

PROJECT TITLE
NEW GOLD INC
RAINY RIVER PROJECT

DRAWING TITLE
2021 EMRS RECLAMATION CROSS SECTIONS

PURPOSE
DAILY PROGRESS

DATE	AUGUST 3, 2021
DRAWN	JTS
CHECKED	
SCALE	NTS
ISSUED FOR TENDER	
ISSUED FOR CONSTRUCTION	

DWG. No.	PROJECT No.	PHASE No.
X-2	19-1138	115

SHEET SIZE – 11" X 17"

EMRS RECLAMATION

KEY TRENCH EXCAVATION
EXCAVATED AUGUST 4, 2021 = 151m^3
EXCAVATED TO DATE = 3,280m^3

CCL LIFT 1
PLACED AUGUST 4, 2021 = 712m^3
PLACED TO DATE = 18,607m^3

CCL LIFT 2
PLACED AUGUST 4, 2021 = 0m^3
PLACED TO DATE = 15,343m^3

NCL LIFT 3
PLACED AUGUST 4, 2021 = 0m^3
PLACED TO DATE = 27,456m^3

NCL LIFT 4
PLACED AUGUST 4, 2021 = 0m^3
PLACED TO DATE = 26,591m^3

AREA COMPLETED
CCL COMPLETED TO DATE = 5.901 ha
NCL COMPLETED TO DATE = 5.611 ha

Horizontal Datum:
North American Datum 1983 (NAD83)
6 Degree Universal Transverse Mercator (UTM) Grid Coordinates, Zone 15.
Vertical Datum:
Canadian Geodetic Vertical Datum, 1928 Adjustment, Geodetic Elevations

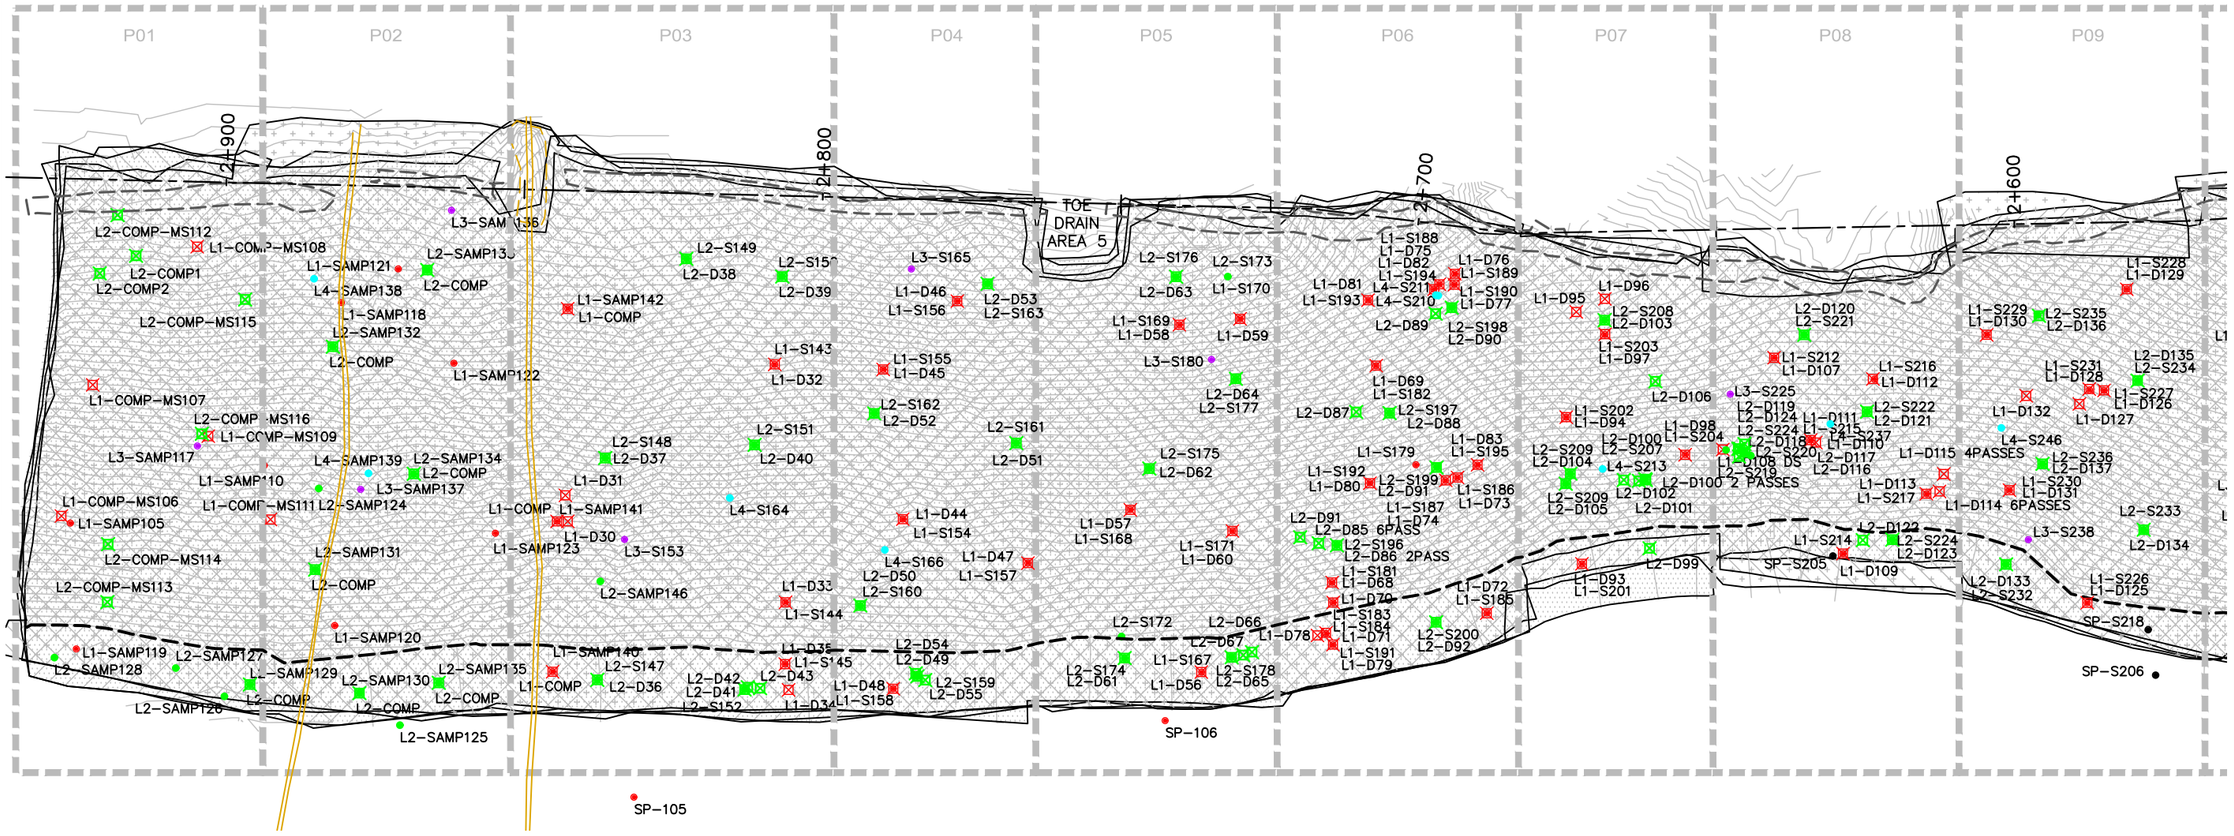

EMRS RECLAMATION – DAILY PROGRESS

(AUGUST 4, 2021) SCALE: 1:1000

TULLOCH ENGINEERING

DESIGNER

REVISIONS

	DATE	REMARKS

LEGEND

- CCL LIFT #1
- CCL LIFT #2
- NCL LIFT #3
- NCL LIFT #4
- KEY TRENCH
- LIFT #1 COMP. TEST SAMPLE
- LIFT #2 COMP. TEST SAMPLE
- LIFT #3 COMP. TEST SAMPLE
- LIFT #4 COMP. TEST SAMPLE
- VWP WIRE
- VWP WIRE BURRITO
- PLACED TODAY
- CCL LIFT 2 PLACED TODAY

PROJECT TITLE
NEW GOLD INC
RAINY RIVER
PROJECT

DRAWING TITLE
2021 EMRS
RECLAMATION

PURPOSE
DAILY PROGRESS

DATE	AUGUST 4, 2021
DRAWN	JTS
CHECKED	
SCALE	NTS
ISSUED FOR TENDER	
ISSUED FOR CONSTRUCTION	

DWG. No.	PROJECT No.	PHASE No.
D-1	19-1138	115

SHEET SIZE – 11" X 17"

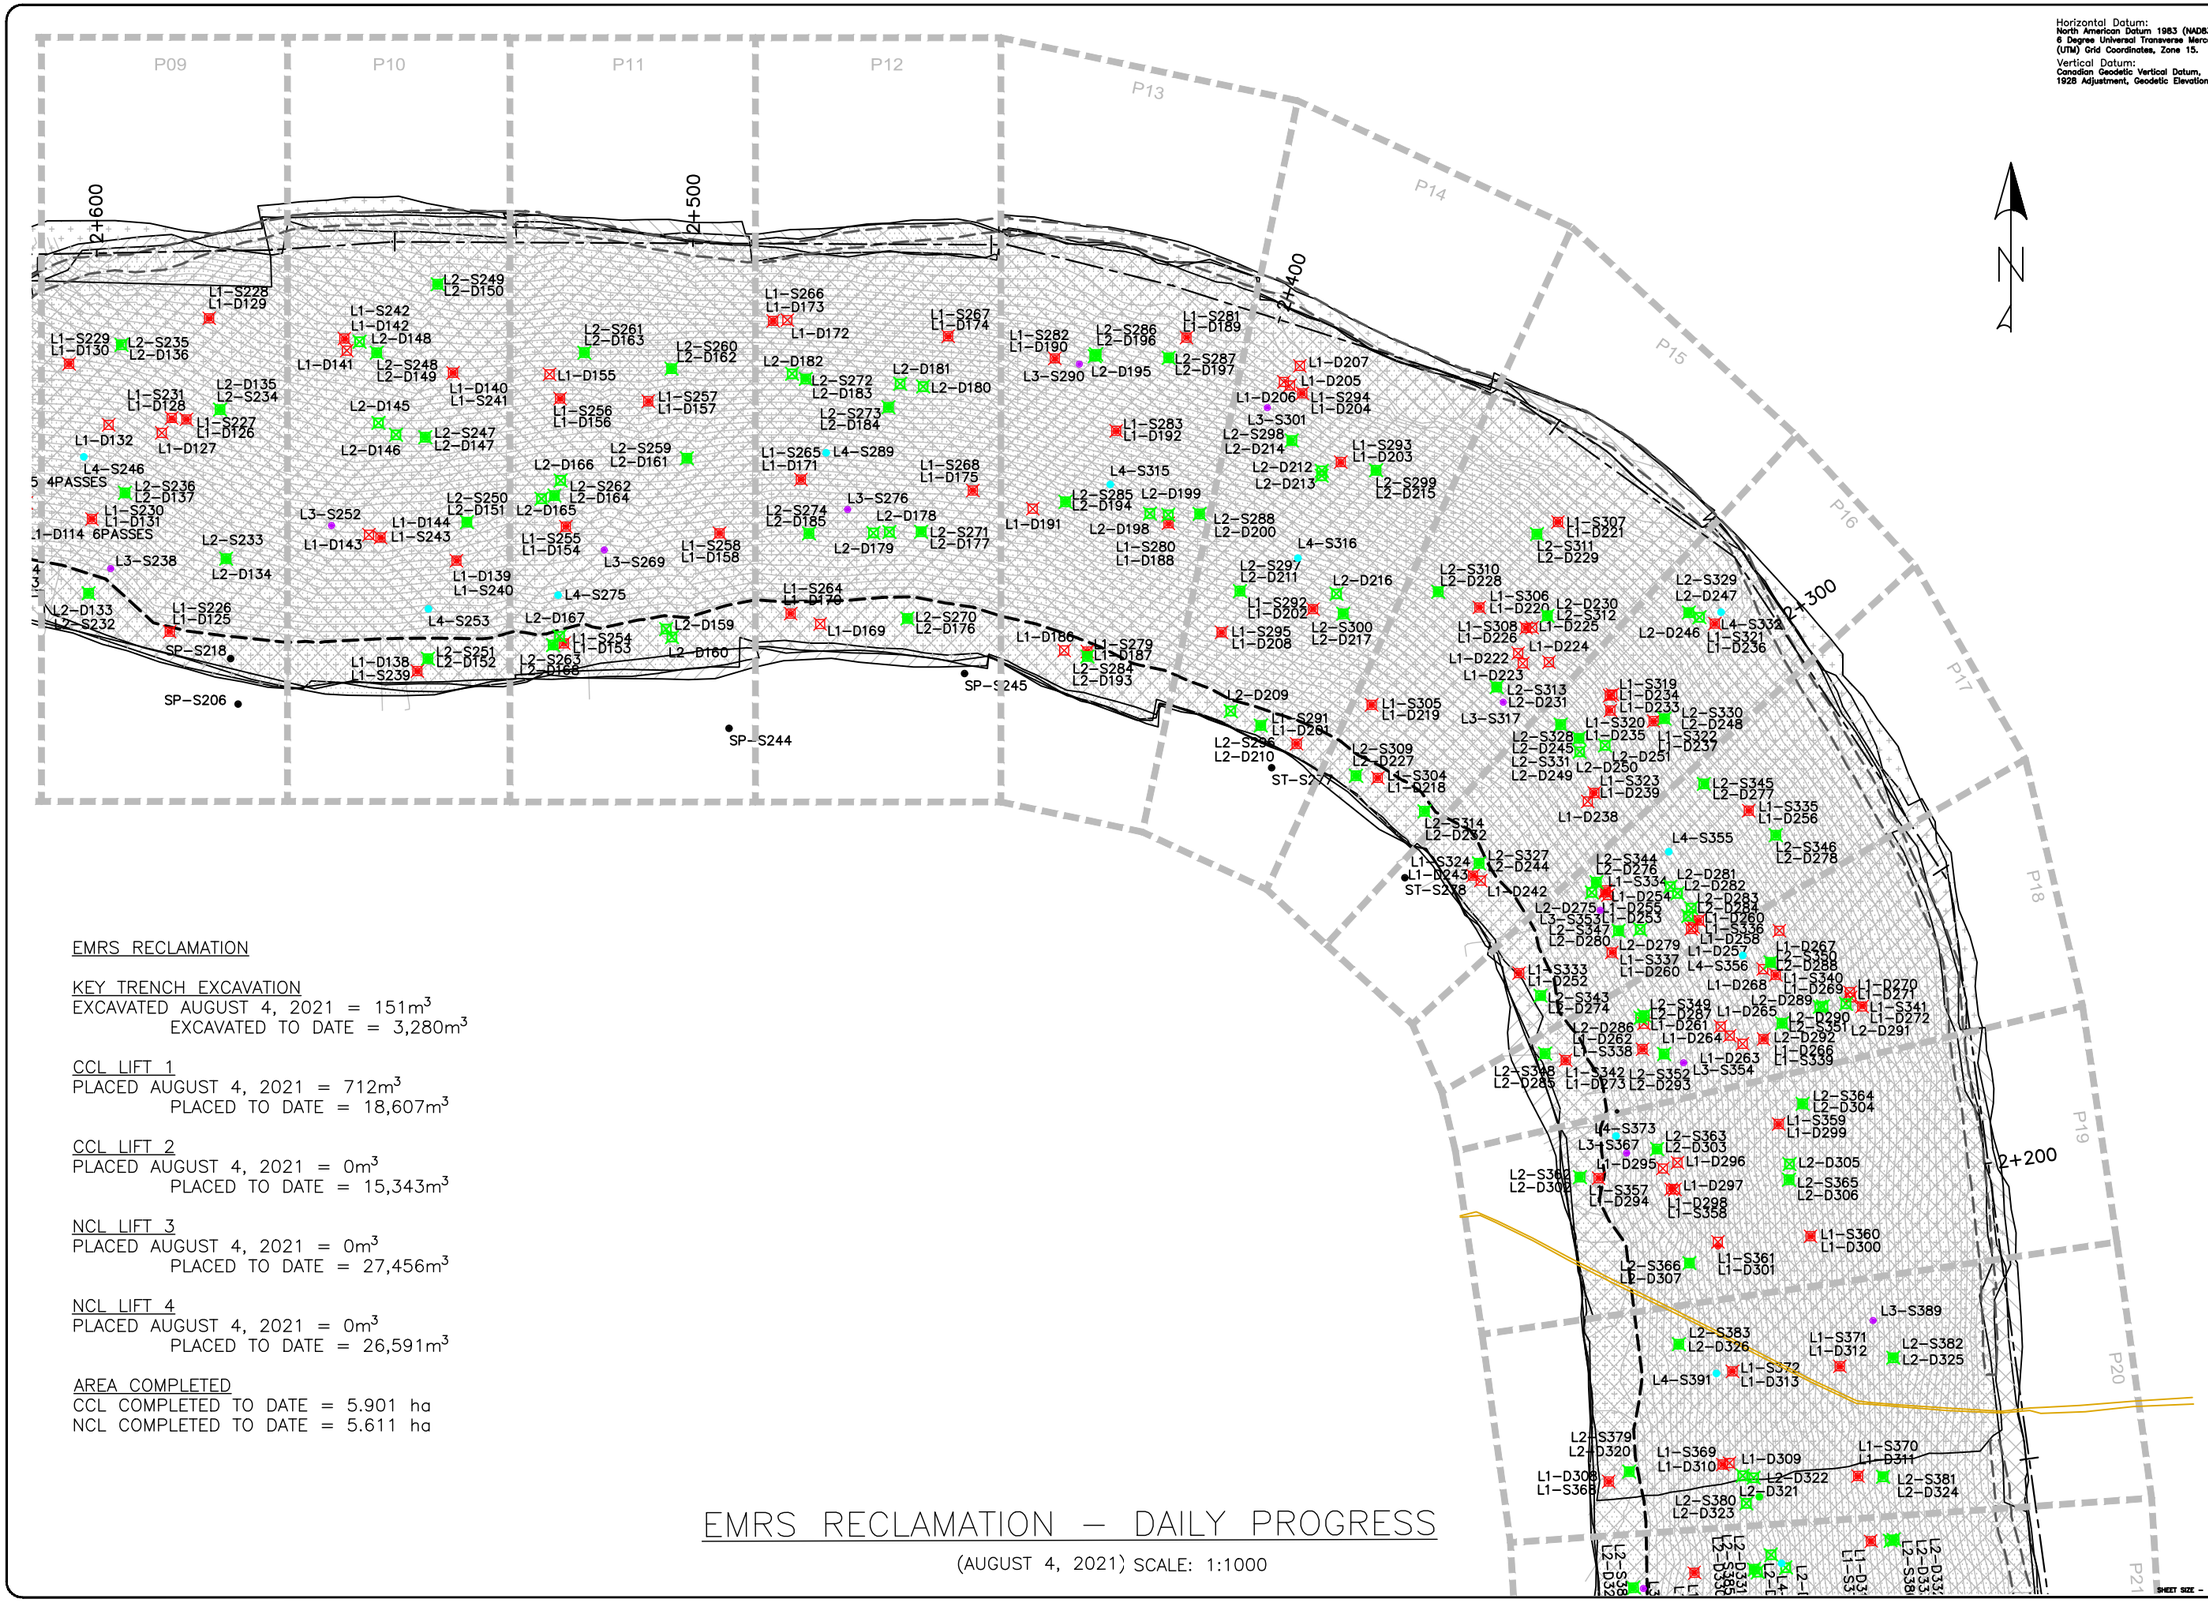

Horizontal Datum:
North American Datum 1983 (NAD83)
6 Degree Universal Transverse Mercator (UTM) Grid Coordinates, Zone 15.

Vertical Datum:
Canadian Geodetic Vertical Datum, 1928 Adjustment, Geodetic Elevations

EMRS RECLAMATION

KEY TRENCH EXCAVATION
EXCAVATED AUGUST 4, 2021 = 151m³
EXCAVATED TO DATE = 3,280m³

CCL LIFT 1
PLACED AUGUST 4, 2021 = 712m³
PLACED TO DATE = 18,607m³

CCL LIFT 2
PLACED AUGUST 4, 2021 = 0m³
PLACED TO DATE = 15,343m³

NCL LIFT 3
PLACED AUGUST 4, 2021 = 0m³
PLACED TO DATE = 27,456m³

NCL LIFT 4
PLACED AUGUST 4, 2021 = 0m³
PLACED TO DATE = 26,591m³

AREA COMPLETED
CCL COMPLETED TO DATE = 5.901 ha
NCL COMPLETED TO DATE = 5.611 ha

EMRS RECLAMATION – DAILY PROGRESS

(AUGUST 4, 2021) SCALE: 1:1000

TULLOCH ENGINEERING

DESIGNER

REVISIONS

DATE	REMARKS

LEGEND

- CCL LIFT #1
- CCL LIFT #2
- NCL LIFT #3
- NCL LIFT #4
- KEY TRENCH
- LIFT #1 COMP. TEST SAMPLE
- LIFT #2 COMP. TEST SAMPLE
- LIFT #3 COMP. TEST SAMPLE
- LIFT #4 COMP. TEST SAMPLE
- VWP WIRE
- VWP WIRE BURRITO
- PLACED TODAY
- CCL LIFT 2 PLACED TODAY

PROJECT TITLE
NEW GOLD INC
RAINY RIVER
PROJECT

DRAWING TITLE
2021 EMRS
RECLAMATION

PURPOSE
DAILY PROGRESS

DATE	AUGUST 4, 2021
DRAWN	JTS
CHECKED	
SCALE	NTS
ISSUED FOR TENDER	
ISSUED FOR CONSTRUCTION	

DWG. No.	PROJECT No.	PHASE No.
D-2	19-1138	115

SHEET SIZE - 11" X 17"

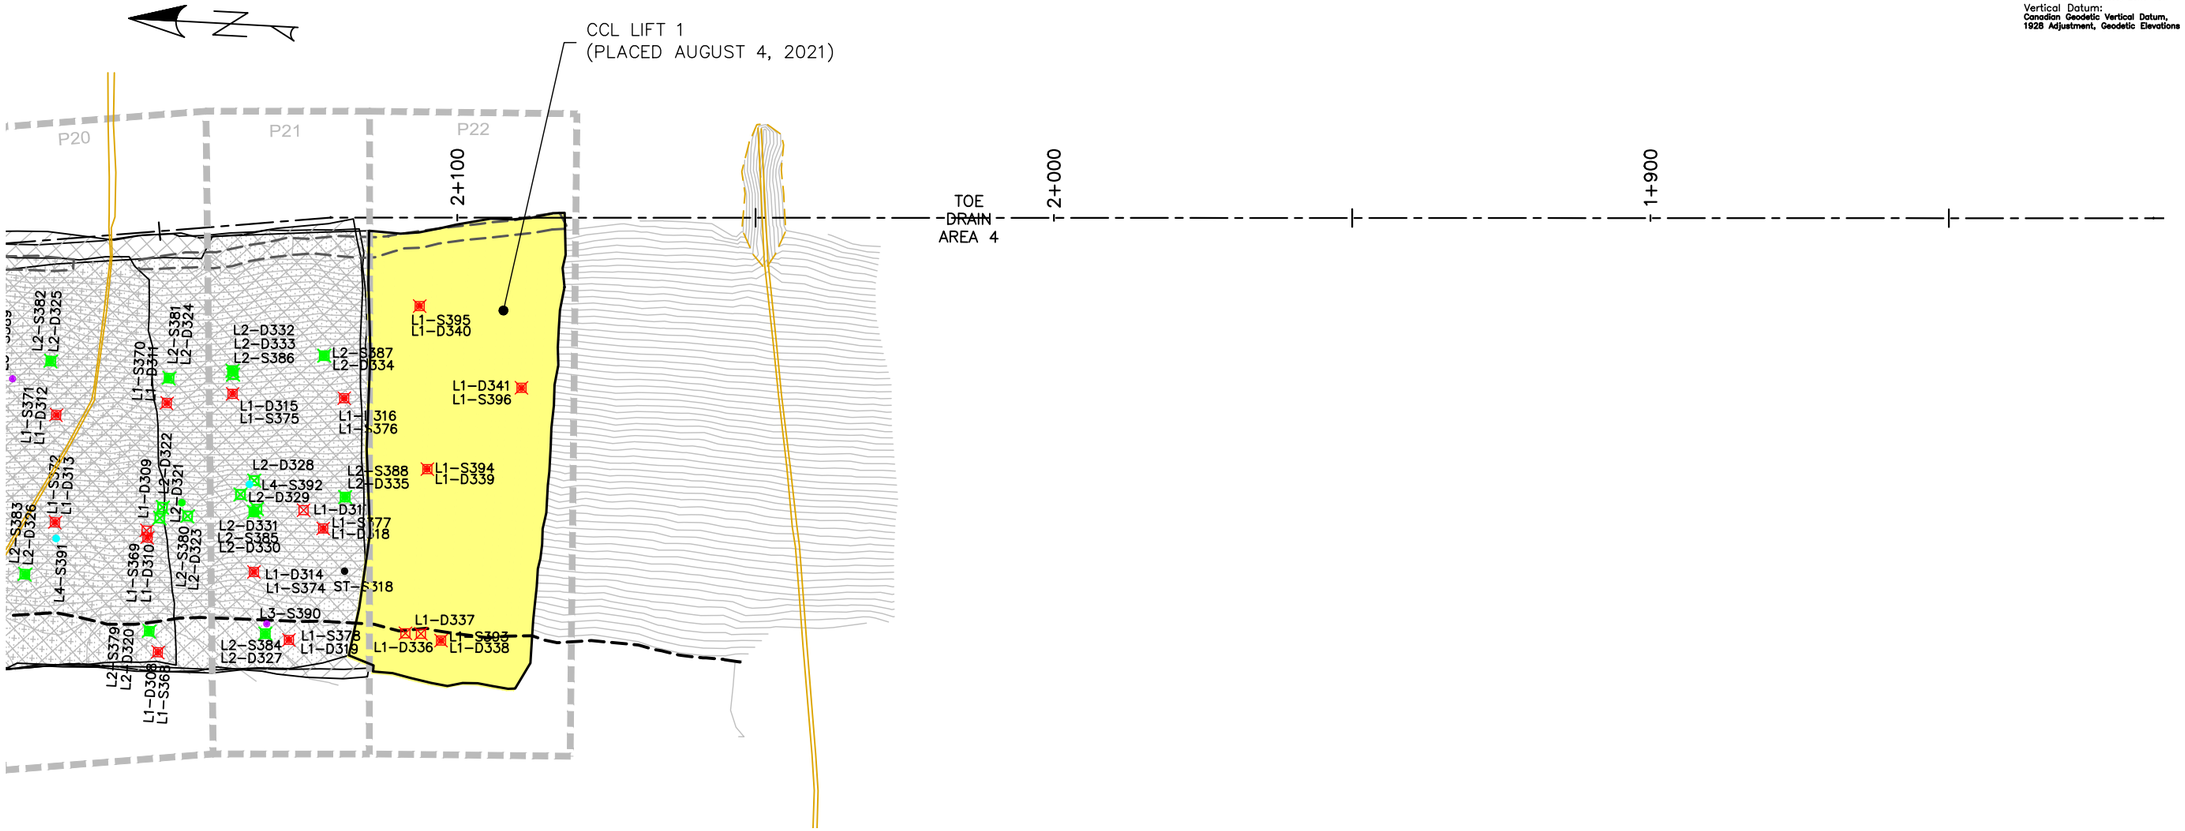

Horizontal Datum:
North American Datum 1983 (NAD83)
6 Degree Universal Transverse Mercator
(UTM) Grid Coordinates, Zone 15.

Vertical Datum:
Canadian Geodetic Vertical Datum,
1928 Adjustment, Geodetic Elevations

EMRS RECLAMATION

KEY TRENCH EXCAVATION
EXCAVATED AUGUST 4, 2021 = 151m^3
EXCAVATED TO DATE = 3,280m^3

CCL LIFT 1
PLACED AUGUST 4, 2021 = 712m^3
PLACED TO DATE = 18,607m^3

CCL LIFT 2
PLACED AUGUST 4, 2021 = 0m^3
PLACED TO DATE = 15,343m^3

NCL LIFT 3
PLACED AUGUST 4, 2021 = 0m^3
PLACED TO DATE = 27,456m^3

NCL LIFT 4
PLACED AUGUST 4, 2021 = 0m^3
PLACED TO DATE = 26,591m^3

AREA COMPLETED
CCL COMPLETED TO DATE = 5.901 ha
NCL COMPLETED TO DATE = 5.611 ha

EMRS RECLAMATION – DAILY PROGRESS

(AUGUST 4, 2021) SCALE: 1:1000

TULLOCH ENGINEERING

DESIGNER

REVISIONS

	DATE	REMARKS

LEGEND

- CCL LIFT #1
- CCL LIFT #2
- NCL LIFT #3
- NCL LIFT #4
- KEY TRENCH
- LIFT #1 COMP. TEST SAMPLE
- LIFT #2 COMP. TEST SAMPLE
- LIFT #3 COMP. TEST SAMPLE
- LIFT #4 COMP. TEST SAMPLE
- VWP WIRE
- VWP WIRE BURRITO
- PLACED TODAY
- CCL LIFT 2 PLACED TODAY

PROJECT TITLE
NEW GOLD INC
RAINY RIVER
PROJECT

DRAWING TITLE
2021 EMRS
RECLAMATION

PURPOSE
DAILY PROGRESS

DATE	AUGUST 4, 2021
DRAWN	JTS
CHECKED	
SCALE	NTS
ISSUED FOR TENDER	
ISSUED FOR CONSTRUCTION	

DWG. No.	PROJECT No.	PHASE No.
D-3	19-1138	115

SHEET SIZE - 11" X 17"

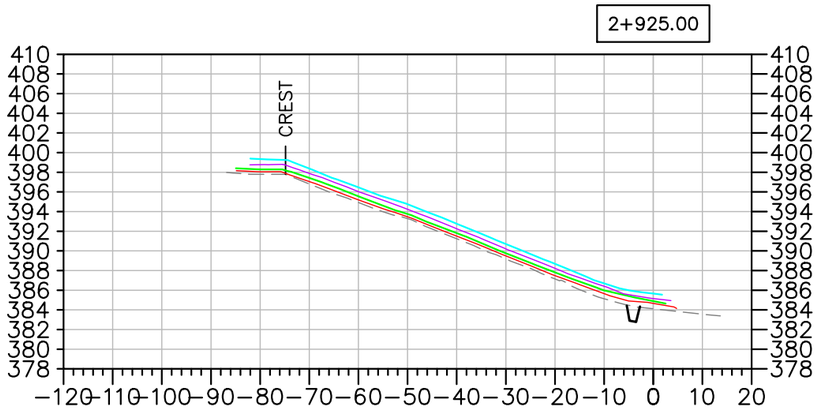

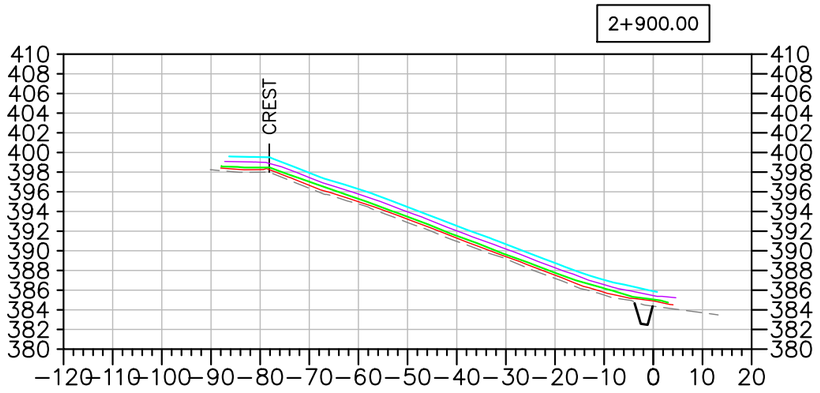

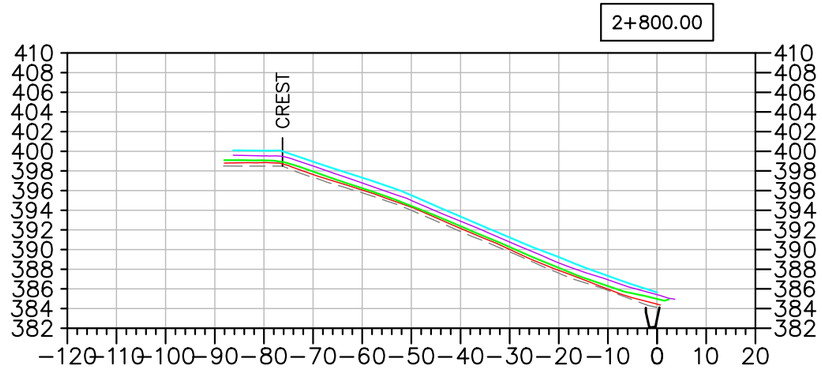

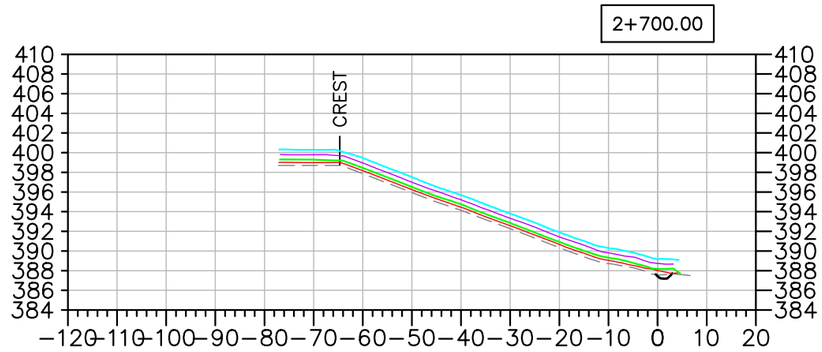

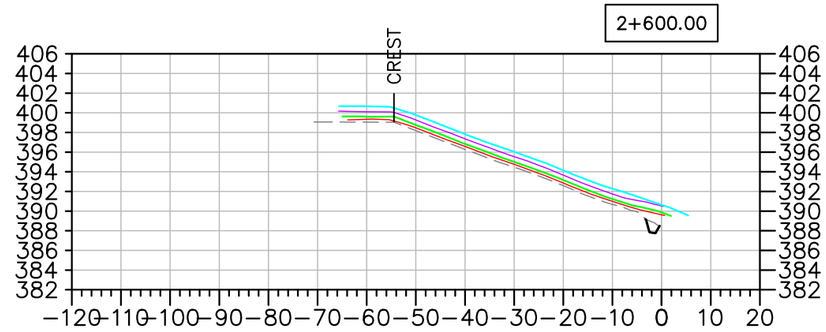

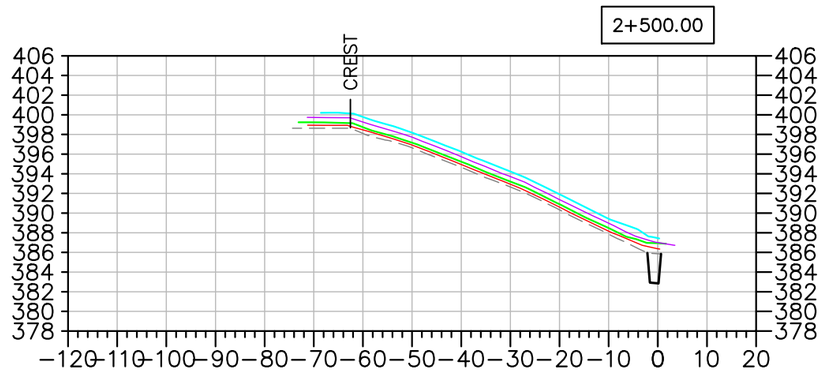

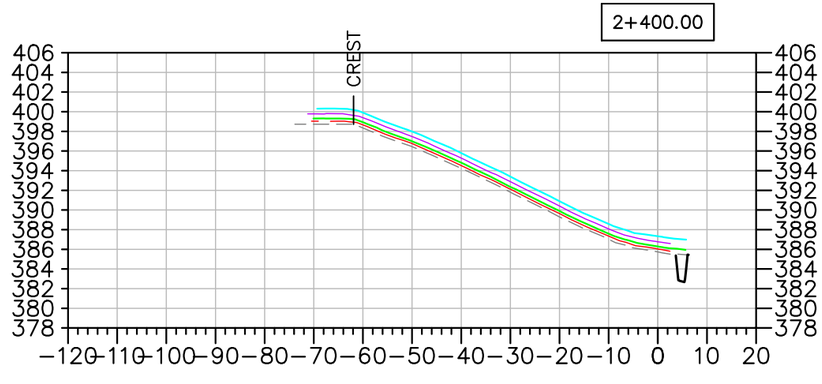

EMRS RECLAMATION – DAILY PROGRESS

(AUGUST 4, 2021) SCALE: N.T.S.

TULLOCH ENGINEERING

DESIGNER

REVISIONS

DATE	REMARKS

LEGEND

- EXISTING ROCK STOCKPILE
- CCL LIFT #1
- CCL LIFT #2
- NCL LIFT #3
- NCL LIFT #4
- KEY TRENCH

Horizontal Datum: North American Datum 1983 (NAD83) 6 Degree Universal Transverse Mercator (UTM) Grid Coordinates, Zone 15.
Vertical Datum: Canadian Geodetic Vertical Datum, 1928 Adjustment, Geodetic Elevations

PROJECT TITLE
NEW GOLD INC
RAINY RIVER
PROJECT

DRAWING TITLE
2021 EMRS
RECLAMATION CROSS
SECTIONS

PURPOSE
DAILY PROGRESS

DATE	AUGUST 4, 2021
DRAWN	JTS
CHECKED	
SCALE	NTS
ISSUED FOR TENDER	
ISSUED FOR CONSTRUCTION	

DWG. No.	PROJECT No.	PHASE No.
X-1	19-1138	115

SHEET SIZE – 11" X 17"

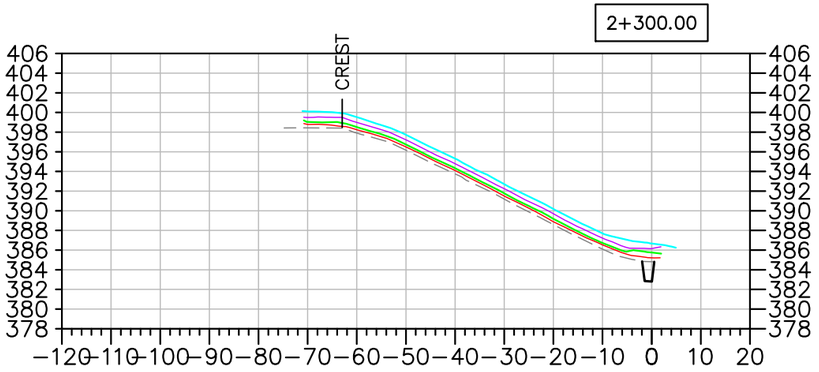

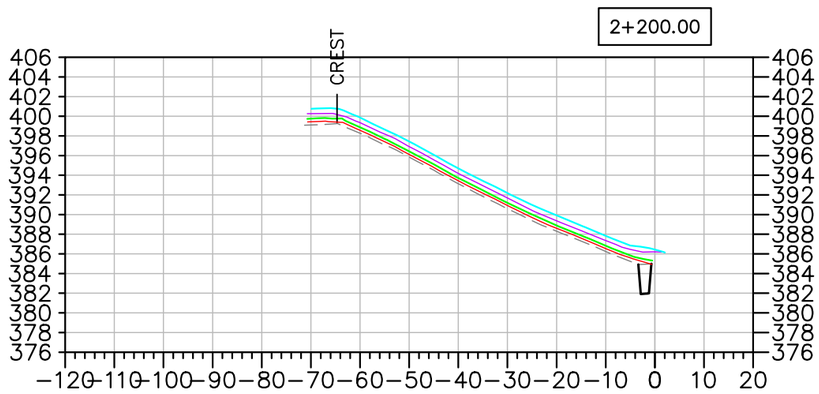

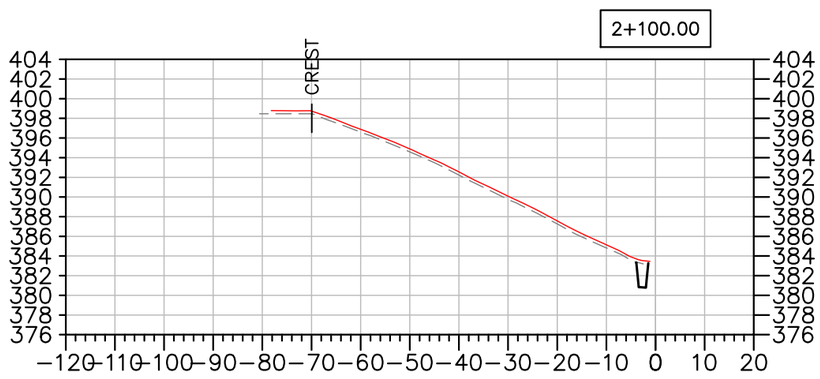

EMRS RECLAMATION – DAILY PROGRESS

(AUGUST 4, 2021) SCALE: N.T.S.

TULLOCH ENGINEERING

DESIGNER

REVISIONS

	DATE	REMARKS

LEGEND

- EXISTING ROCK STOCKPILE
- CCL LIFT #1
- CCL LIFT #2
- NCL LIFT #3
- NCL LIFT #4
- KEY TRENCH

Horizontal Datum:
North American Datum 1983 (NAD83)
6 Degree Universal Transverse Mercator (UTM) Grid Coordinates, Zone 15.

Vertical Datum:
Canadian Geodetic Vertical Datum, 1928 Adjustment, Geodetic Elevations

PROJECT TITLE
NEW GOLD INC
RAINY RIVER PROJECT

DRAWING TITLE
2021 EMRS RECLAMATION CROSS SECTIONS

PURPOSE
DAILY PROGRESS

DATE	AUGUST 4, 2021
DRAWN	JTS
CHECKED	
SCALE	NTS
ISSUED FOR TENDER	
ISSUED FOR CONSTRUCTION	

DWG. No.	PROJECT No.	PHASE No.
X-2	19-1138	115

SHEET SIZE – 11" X 17"

EMRS RECLAMATION

KEY TRENCH EXCAVATION
EXCAVATED AUGUST 5, 2021 = 0m^3
EXCAVATED TO DATE = 3,280m^3

CCL LIFT 1
PLACED AUGUST 5, 2021 = 0m^3
PLACED TO DATE = 18,607m^3

CCL LIFT 2
PLACED AUGUST 5, 2021 = 634m^3
PLACED TO DATE = 15,977m^3

NCL LIFT 3
PLACED AUGUST 5, 2021 = 0m^3
PLACED TO DATE = 27,456m^3

NCL LIFT 4
PLACED AUGUST 5, 2021 = 0m^3
PLACED TO DATE = 26,591m^3

AREA COMPLETED
CCL COMPLETED TO DATE = 6.139 ha
NCL COMPLETED TO DATE = 5.611 ha

Horizontal Datum:
North American Datum 1983 (NAD83)
6 Degree Universal Transverse Mercator (UTM) Grid Coordinates, Zone 15.
Vertical Datum:
Canadian Geodetic Vertical Datum, 1928 Adjustment, Geodetic Elevations

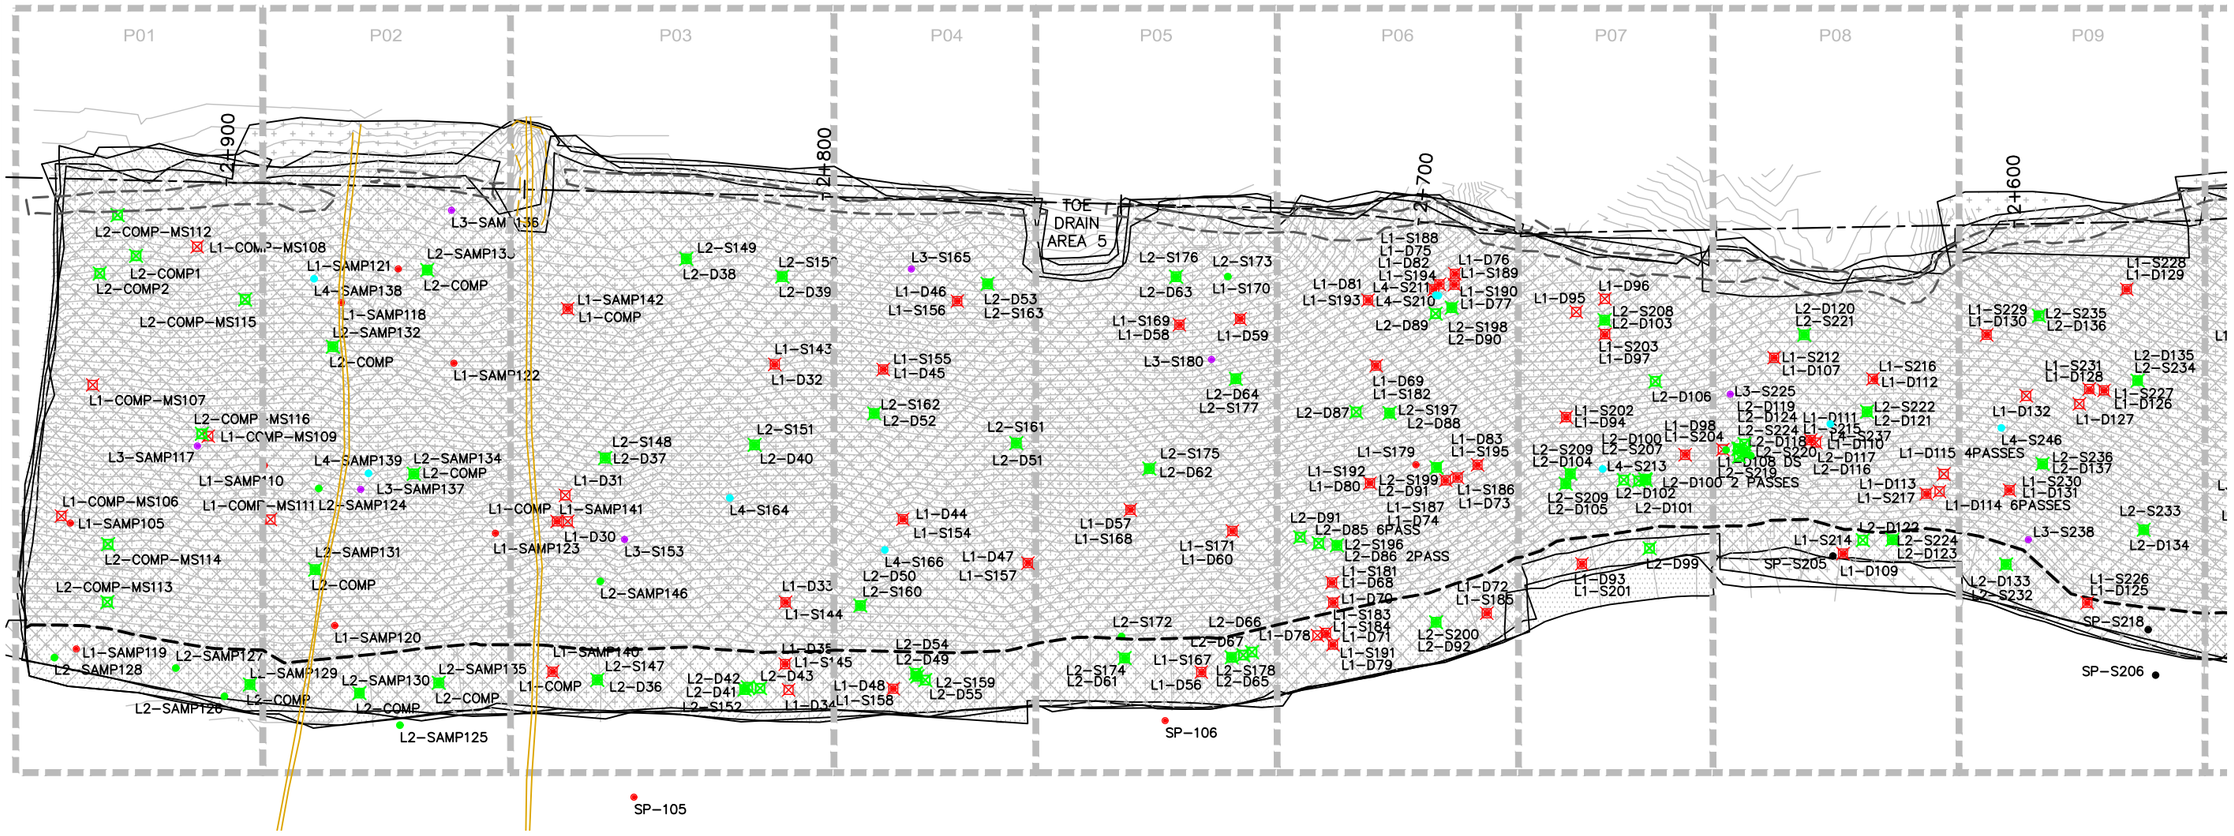

EMRS RECLAMATION – DAILY PROGRESS

(AUGUST 5, 2021) SCALE: 1:1000

SHEET SIZE – 11" X 17"

TULLOCH ENGINEERING

DESIGNER

REVISIONS

	DATE	REMARKS

LEGEND

- CCL LIFT #1
- CCL LIFT #2
- NCL LIFT #3
- NCL LIFT #4
- KEY TRENCH
- LIFT #1 COMP. TEST SAMPLE
- LIFT #2 COMP. TEST SAMPLE
- LIFT #3 COMP. TEST SAMPLE
- LIFT #4 COMP. TEST SAMPLE
- VWP WIRE
- VWP WIRE BURRITO
- PLACED TODAY
- CCL LIFT 2 PLACED TODAY

PROJECT TITLE
NEW GOLD INC
RAINY RIVER
PROJECT

DRAWING TITLE
2021 EMRS
RECLAMATION

PURPOSE
DAILY PROGRESS

DATE	AUGUST 5, 2021
DRAWN	JTS
CHECKED	
SCALE	NTS
ISSUED FOR TENDER	
ISSUED FOR CONSTRUCTION	

DWG. No.	PROJECT No.	PHASE No.
D-1	19-1138	115

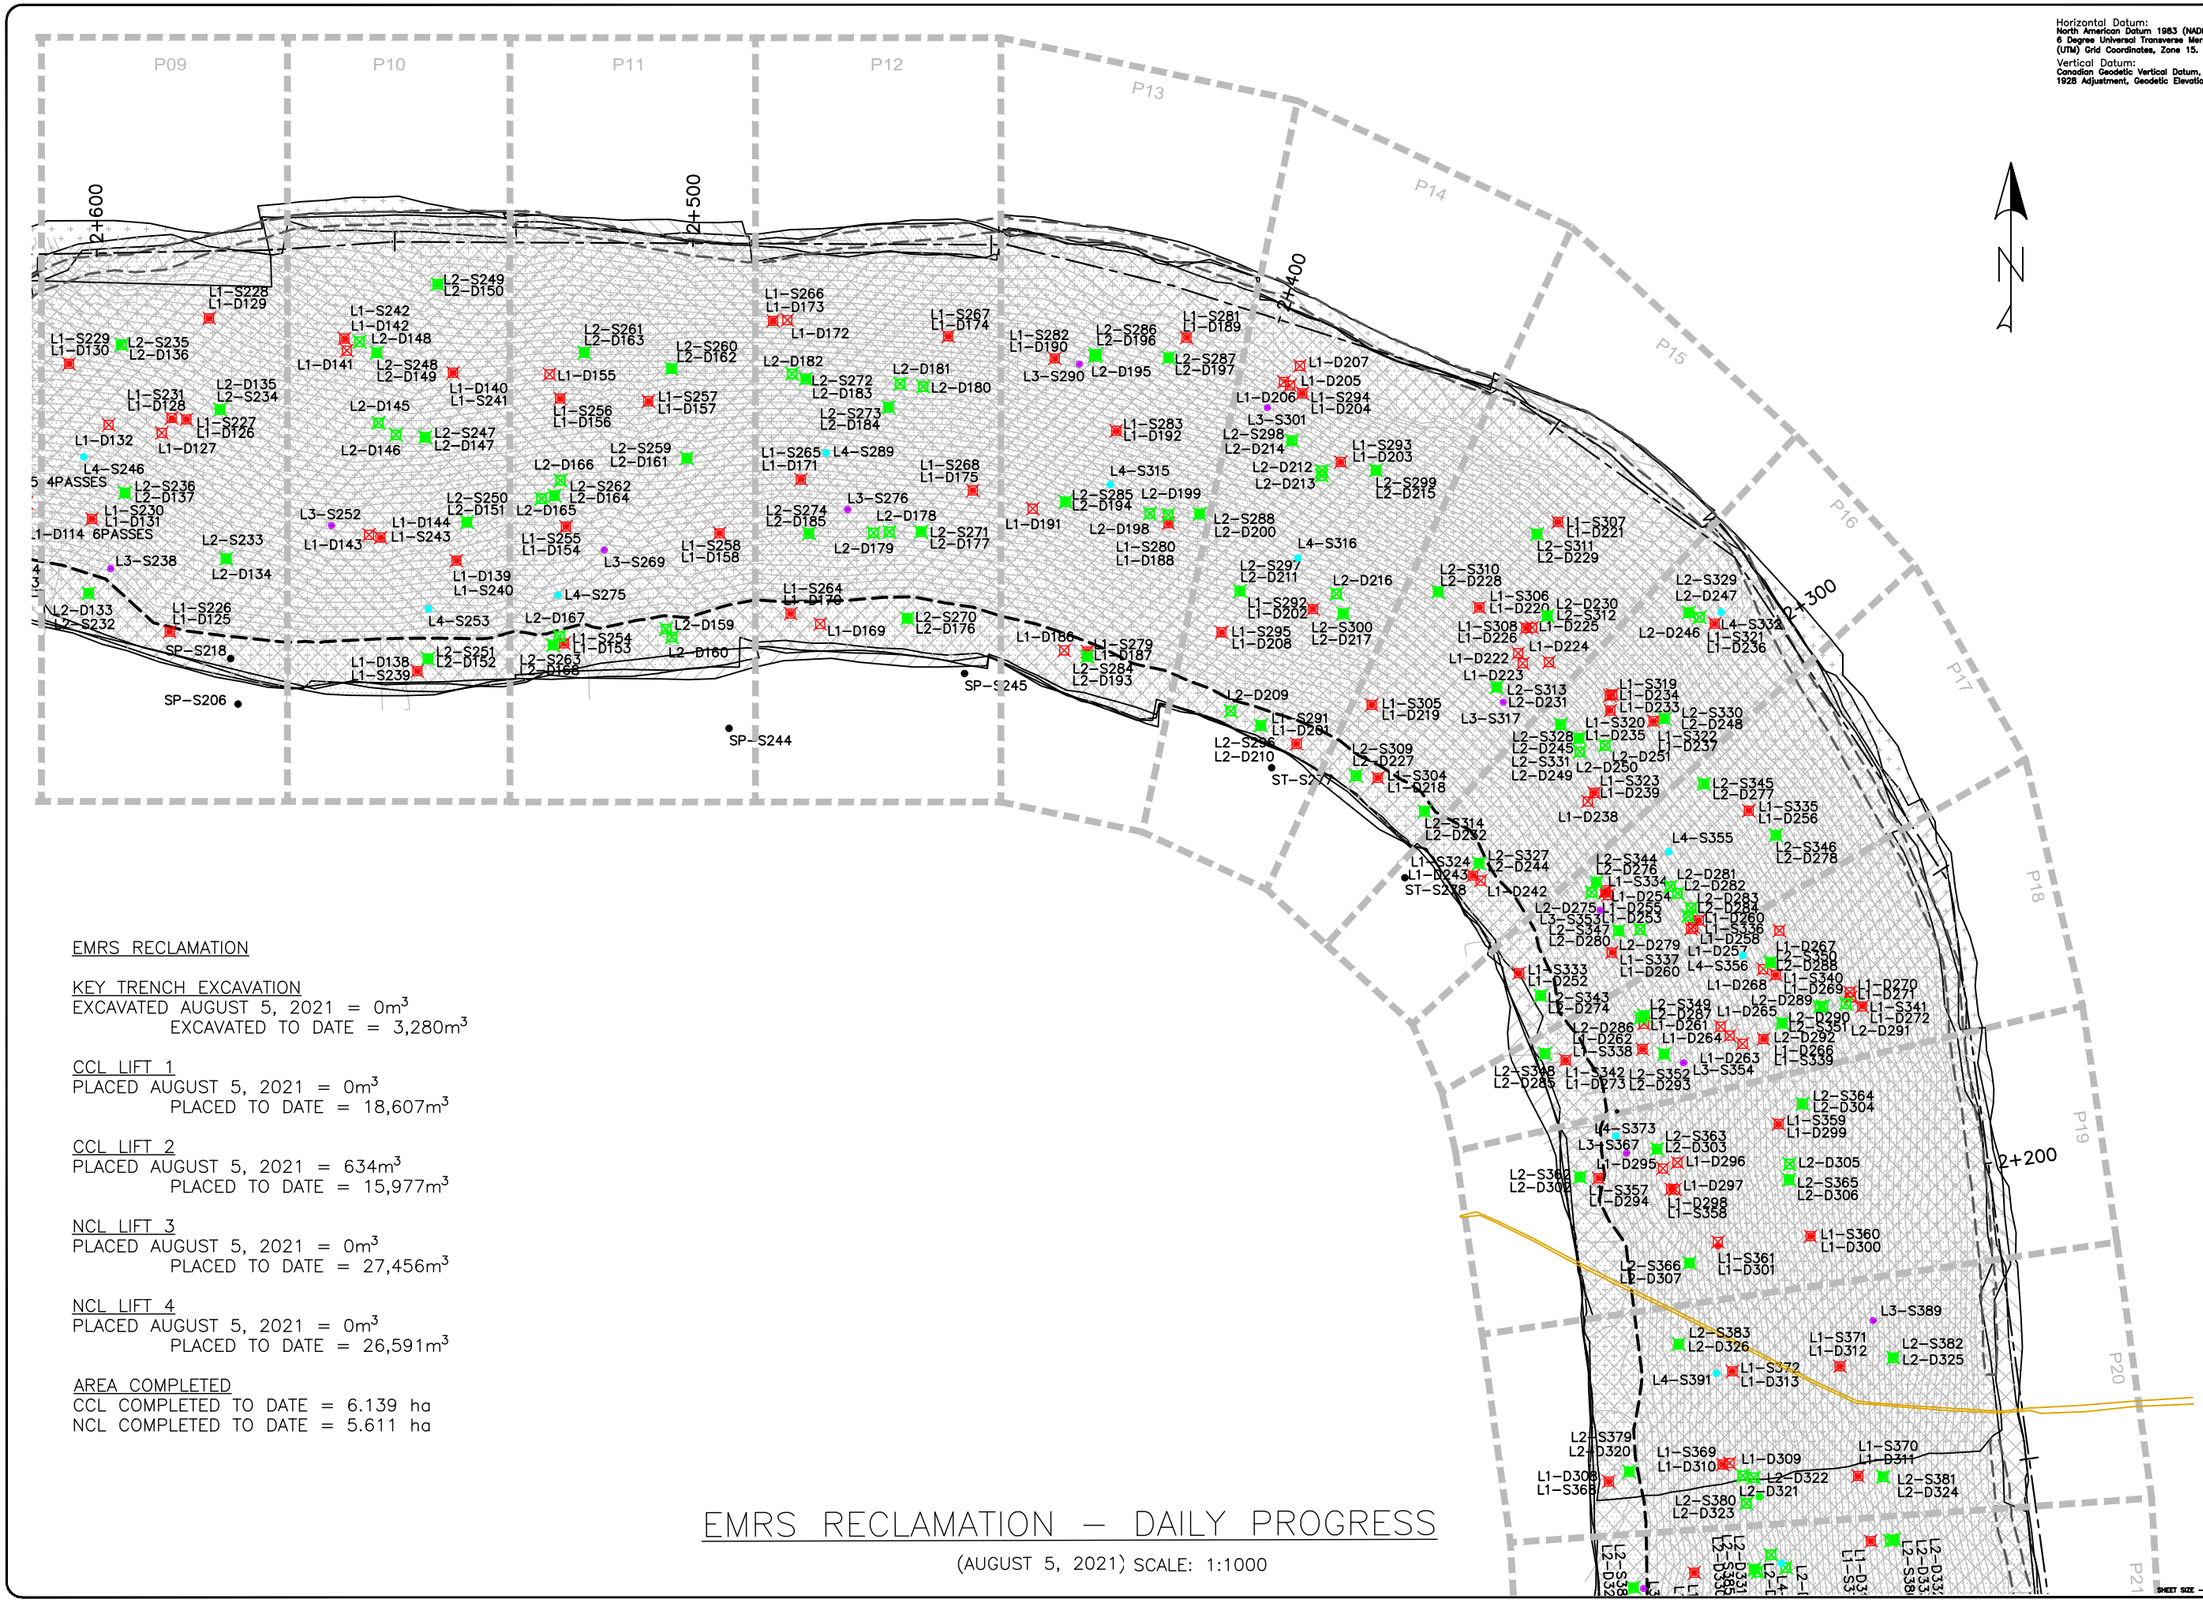

Horizontal Datum:
North American Datum 1983 (NAD83)
6 Degree Universal Transverse Mercator (UTM) Grid Coordinates, Zone 15.

Vertical Datum:
Canadian Geodetic Vertical Datum, 1928 Adjustment, Geodetic Elevations

EMRS RECLAMATION

KEY TRENCH EXCAVATION
EXCAVATED AUGUST 5, 2021 = 0m³
EXCAVATED TO DATE = 3,280m³

CCL LIFT 1
PLACED AUGUST 5, 2021 = 0m³
PLACED TO DATE = 18,607m³

CCL LIFT 2
PLACED AUGUST 5, 2021 = 634m³
PLACED TO DATE = 15,977m³

NCL LIFT 3
PLACED AUGUST 5, 2021 = 0m³
PLACED TO DATE = 27,456m³

NCL LIFT 4
PLACED AUGUST 5, 2021 = 0m³
PLACED TO DATE = 26,591m³

AREA COMPLETED
CCL COMPLETED TO DATE = 6.139 ha
NCL COMPLETED TO DATE = 5.611 ha

EMRS RECLAMATION – DAILY PROGRESS

(AUGUST 5, 2021) SCALE: 1:1000

TULLOCH ENGINEERING

DESIGNER

REVISIONS

DATE	REMARKS

LEGEND

- CCL LIFT #1
- CCL LIFT #2
- NCL LIFT #3
- NCL LIFT #4
- KEY TRENCH
- LIFT #1 COMP. TEST SAMPLE
- LIFT #2 COMP. TEST SAMPLE
- LIFT #3 COMP. TEST SAMPLE
- LIFT #4 COMP. TEST SAMPLE
- VWP WIRE
- VWP WIRE BURRITO
- PLACED TODAY
- CCL LIFT 2 PLACED TODAY

PROJECT TITLE
NEW GOLD INC
RAINY RIVER
PROJECT

DRAWING TITLE
2021 EMRS
RECLAMATION

PURPOSE
DAILY PROGRESS

DATE	AUGUST 5, 2021
DRAWN	JTS
CHECKED	
SCALE	NTS
ISSUED FOR TENDER	
ISSUED FOR CONSTRUCTION	

DWG. No.	PROJECT No.	PHASE No.
D-2	19-1138	115

SHEET SIZE - 11" X 17"

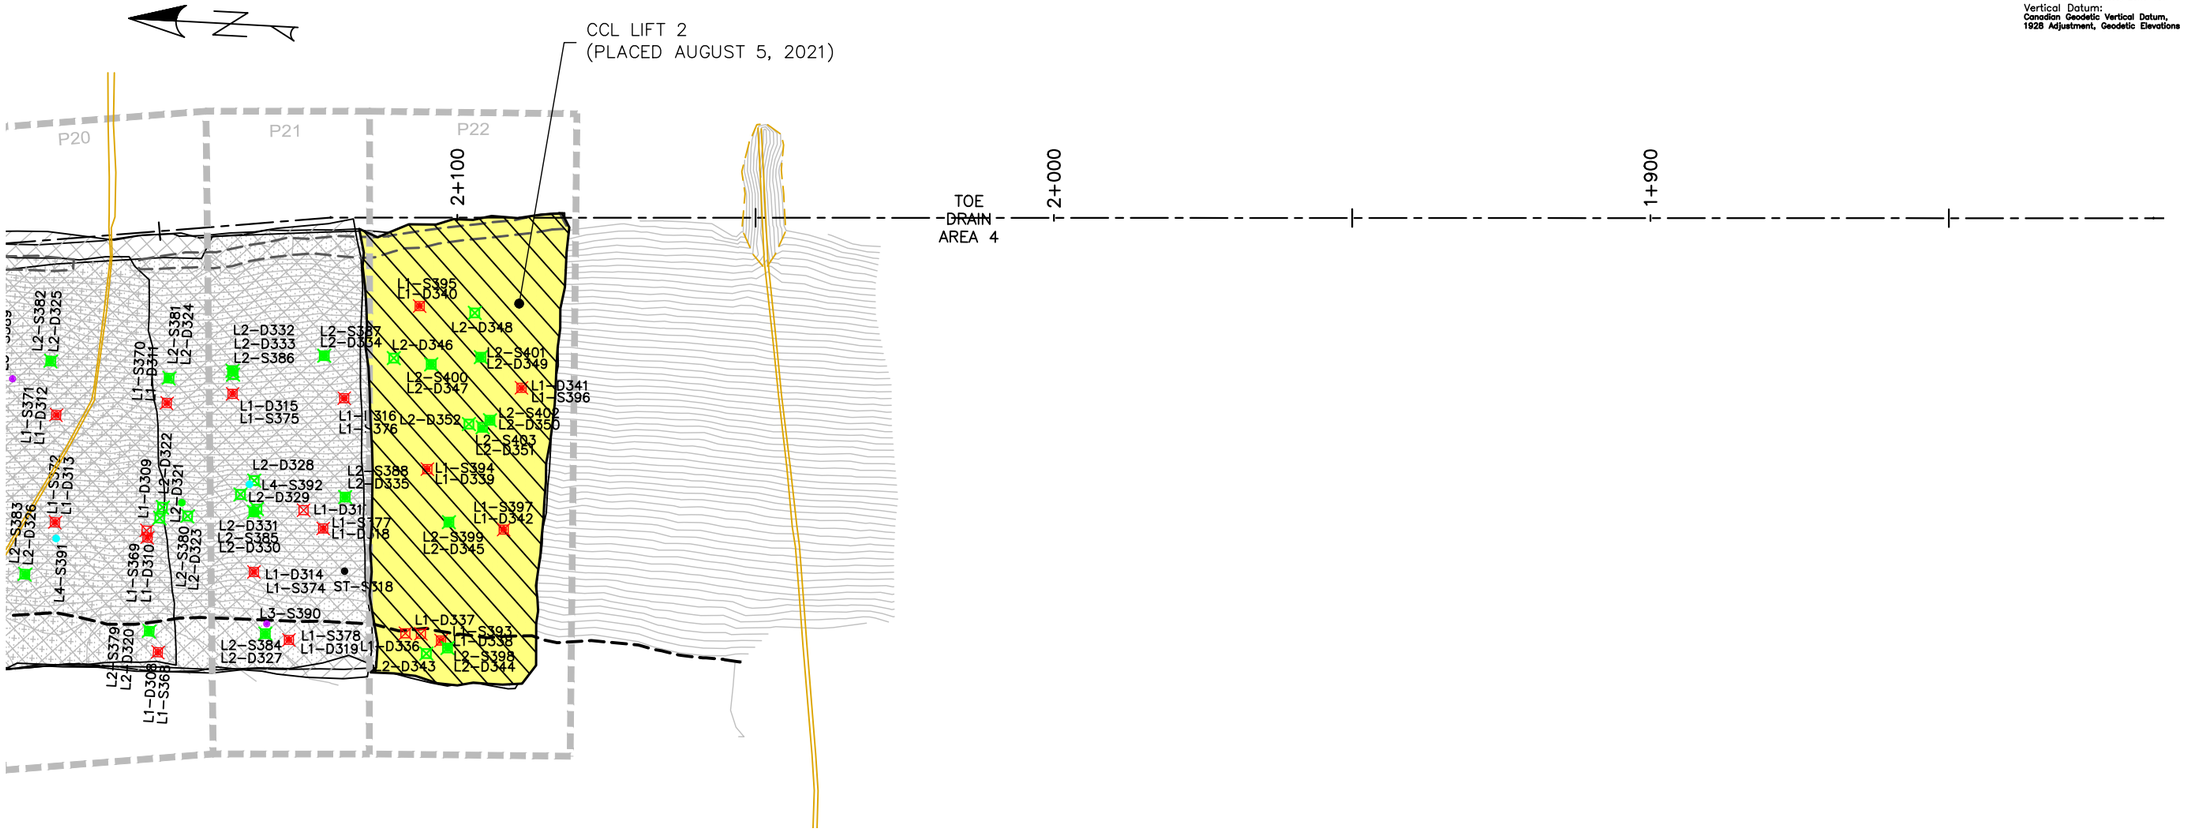

EMRS RECLAMATION

KEY TRENCH EXCAVATION
EXCAVATED AUGUST 5, 2021 = 0m^3
EXCAVATED TO DATE = 3,280m^3

CCL LIFT 1
PLACED AUGUST 5, 2021 = 0m^3
PLACED TO DATE = 18,607m^3

CCL LIFT 2
PLACED AUGUST 5, 2021 = 634m^3
PLACED TO DATE = 15,977m^3

NCL LIFT 3
PLACED AUGUST 5, 2021 = 0m^3
PLACED TO DATE = 27,456m^3

NCL LIFT 4
PLACED AUGUST 5, 2021 = 0m^3
PLACED TO DATE = 26,591m^3

AREA COMPLETED
CCL COMPLETED TO DATE = 6.139 ha
NCL COMPLETED TO DATE = 5.611 ha

EMRS RECLAMATION – DAILY PROGRESS

(AUGUST 5, 2021) SCALE: 1:1000

Horizontal Datum:
North American Datum 1983 (NAD83)
6 Degree Universal Transverse Mercator
(UTM) Grid Coordinates, Zone 15.
Vertical Datum:
Canadian Geodetic Vertical Datum,
1928 Adjustment, Geodetic Elevations

TULLOCH ENGINEERING

DESIGNER

REVISIONS

	DATE	REMARKS

LEGEND

- CCL LIFT #1
- CCL LIFT #2
- NCL LIFT #3
- NCL LIFT #4
- KEY TRENCH
- LIFT #1 COMP. TEST SAMPLE
- LIFT #2 COMP. TEST SAMPLE
- LIFT #3 COMP. TEST SAMPLE
- LIFT #4 COMP. TEST SAMPLE
- VWP WIRE
- VWP WIRE BURRITO
- PLACED TODAY
- CCL LIFT 2 PLACED TODAY

PROJECT TITLE
NEW GOLD INC
RAINY RIVER
PROJECT

DRAWING TITLE
2021 EMRS
RECLAMATION

PURPOSE
DAILY PROGRESS

DATE	AUGUST 5, 2021
DRAWN	JTS
CHECKED	
SCALE	NTS
ISSUED FOR TENDER	
ISSUED FOR CONSTRUCTION	

DWG. No.	PROJECT No.	PHASE No.
D–3	19–1138	115

SHEET SIZE – 11" X 17"

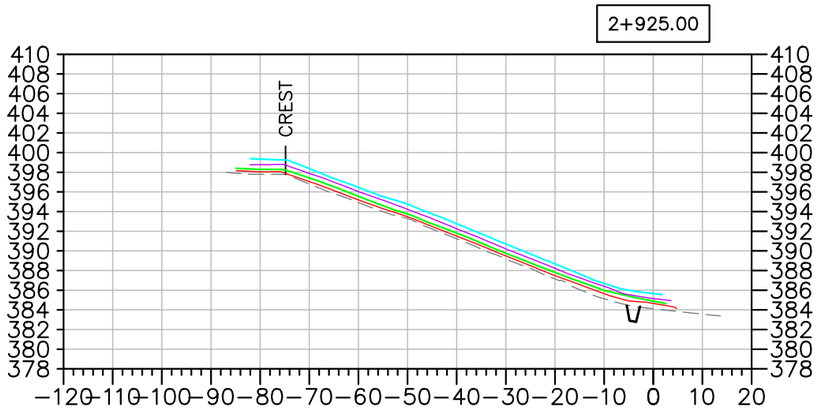

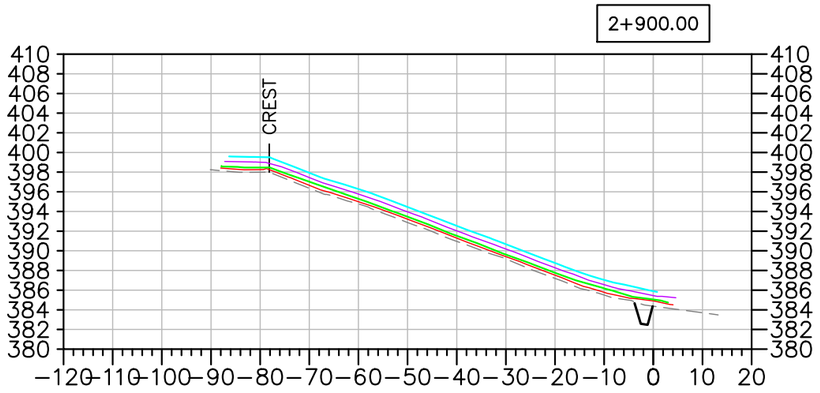

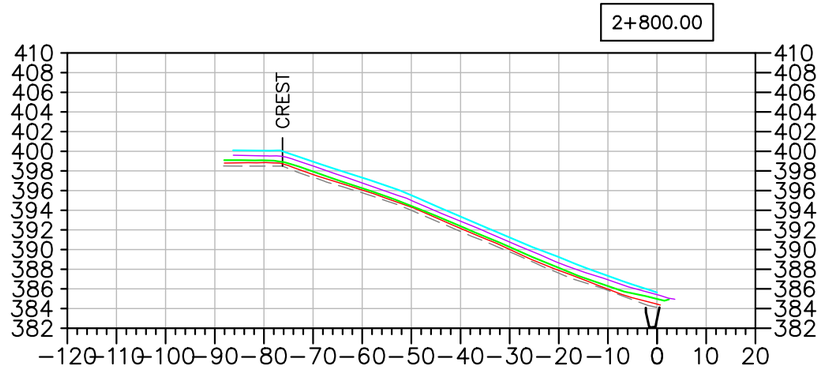

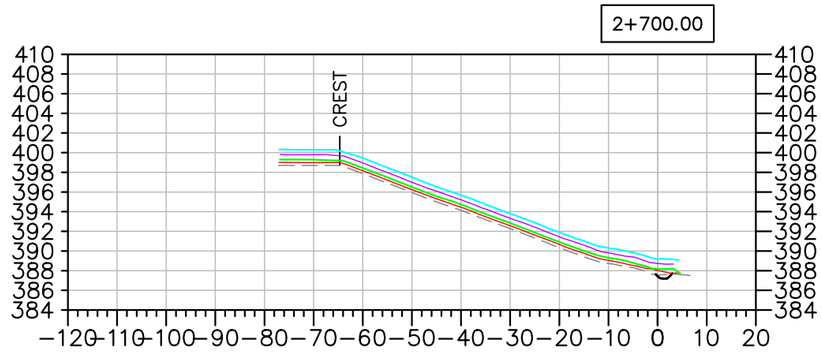

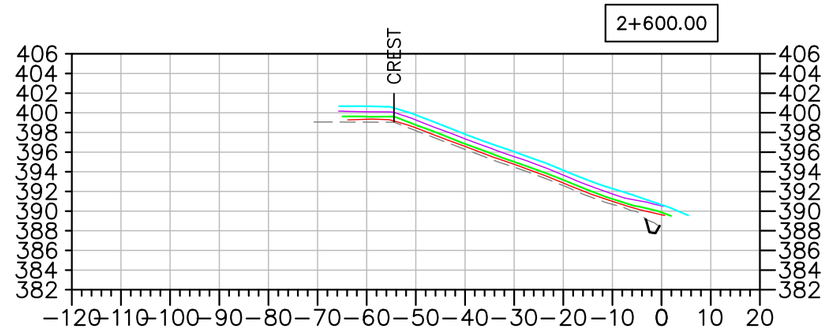

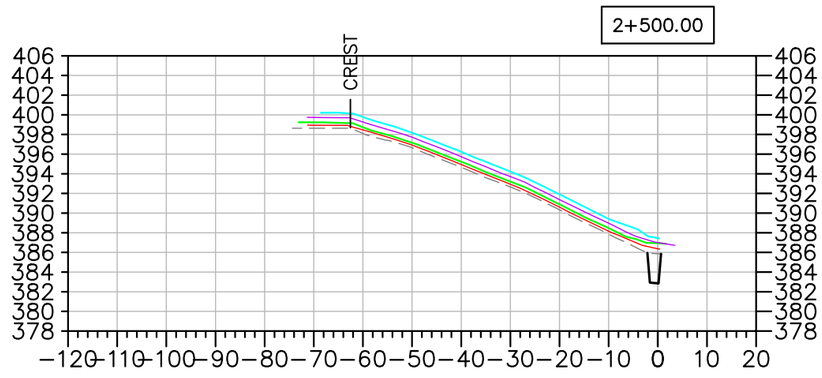

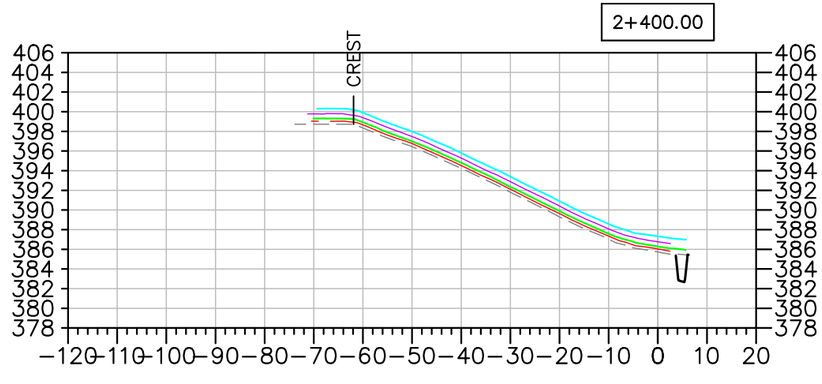

EMRS RECLAMATION – DAILY PROGRESS

(AUGUST 5, 2021) SCALE: N.T.S.

TULLOCH ENGINEERING

DESIGNER

REVISIONS

DATE	REMARKS

LEGEND

- EXISTING ROCK STOCKPILE
- CCL LIFT #1
- CCL LIFT #2
- NCL LIFT #3
- NCL LIFT #4
- KEY TRENCH

Horizontal Datum: North American Datum 1983 (NAD83) 6 Degree Universal Transverse Mercator (UTM) Grid Coordinates, Zone 15.
Vertical Datum: Canadian Geodetic Vertical Datum, 1928 Adjustment, Geodetic Elevations

PROJECT TITLE
NEW GOLD INC
RAINY RIVER
PROJECT

DRAWING TITLE
2021 EMRS
RECLAMATION CROSS
SECTIONS

PURPOSE
DAILY PROGRESS

DATE	AUGUST 5, 2021
DRAWN	JTS
CHECKED	
SCALE	NTS
ISSUED FOR TENDER	
ISSUED FOR CONSTRUCTION	

DWG. No.	PROJECT No.	PHASE No.
X-1	19-1138	115

SHEET SIZE – 11" X 17"

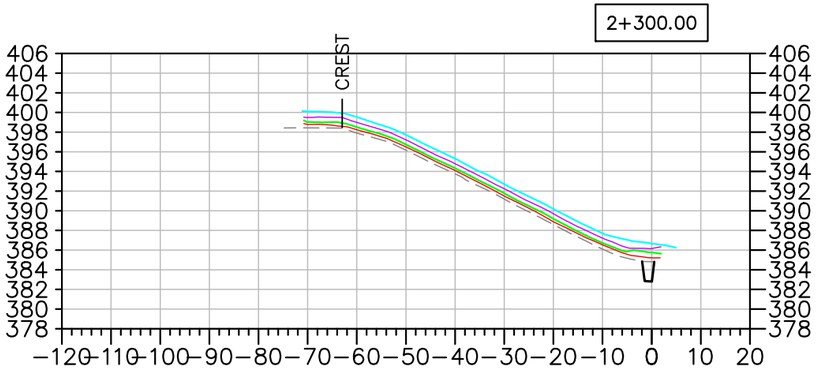

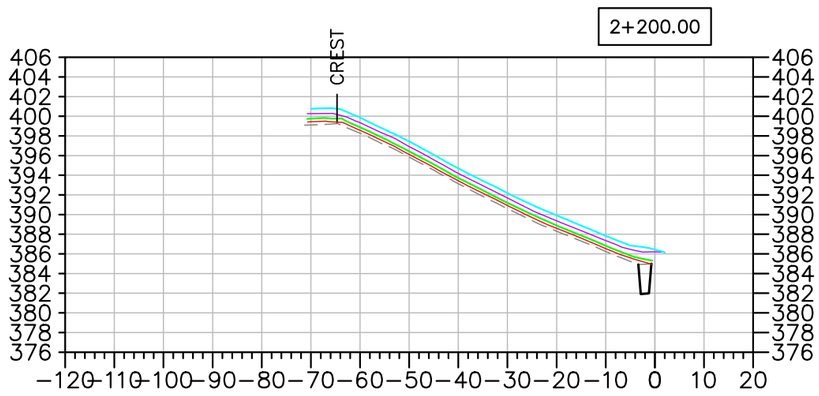

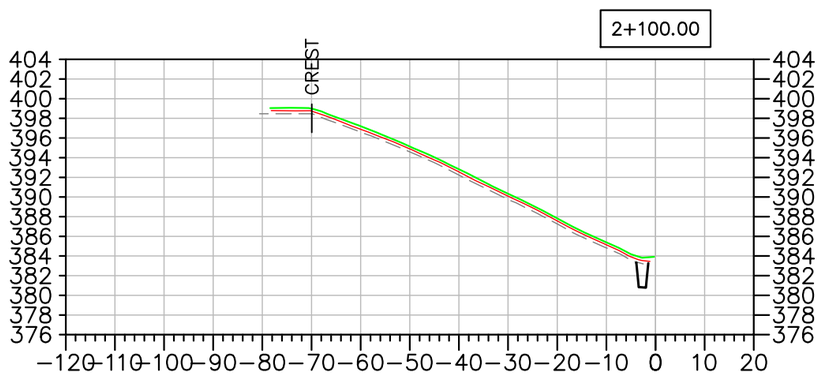

EMRS RECLAMATION – DAILY PROGRESS

(AUGUST 5, 2021), SCALE: N.T.S.

TULLOCH ENGINEERING

DESIGNER

REVISIONS

	DATE	REMARKS

LEGEND

- EXISTING ROCK STOCKPILE
- CCL LIFT #1
- CCL LIFT #2
- NCL LIFT #3
- NCL LIFT #4
- KEY TRENCH

Horizontal Datum:
North American Datum 1983 (NAD83)
6 Degree Universal Transverse Mercator (UTM) Grid Coordinates, Zone 15.

Vertical Datum:
Canadian Geodetic Vertical Datum, 1928 Adjustment, Geodetic Elevations

PROJECT TITLE
NEW GOLD INC
RAINY RIVER PROJECT

DRAWING TITLE
2021 EMRS RECLAMATION CROSS SECTIONS

PURPOSE
DAILY PROGRESS

DATE	AUGUST 5, 2021
DRAWN	JTS
CHECKED	
SCALE	NTS
ISSUED FOR TENDER	
ISSUED FOR CONSTRUCTION	

DWG. No.	PROJECT No.	PHASE No.
X-2	19-1138	115

SHEET SIZE – 11" X 17"

EMRS RECLAMATION

KEY TRENCH EXCAVATION
EXCAVATED AUGUST 6, 2021 = 153m^3
EXCAVATED TO DATE = 3,433m^3

CCL LIFT 1
PLACED AUGUST 6, 2021 = 0m^3
PLACED TO DATE = 18,607m^3

CCL LIFT 2
PLACED AUGUST 6, 2021 = 0m^3
PLACED TO DATE = 15,977m^3

NCL LIFT 3
PLACED AUGUST 6, 2021 = 1,148m^3
PLACED TO DATE = 28,604m^3

NCL LIFT 4
PLACED AUGUST 6, 2021 = 1,099m^3
PLACED TO DATE = 27,690m^3

AREA COMPLETED
CCL COMPLETED TO DATE = 6.139 ha
NCL COMPLETED TO DATE = 5.848 ha

Horizontal Datum:
North American Datum 1983 (NAD83)
6 Degree Universal Transverse Mercator (UTM) Grid Coordinates, Zone 15.
Vertical Datum:
Canadian Geodetic Vertical Datum, 1928 Adjustment, Geodetic Elevations

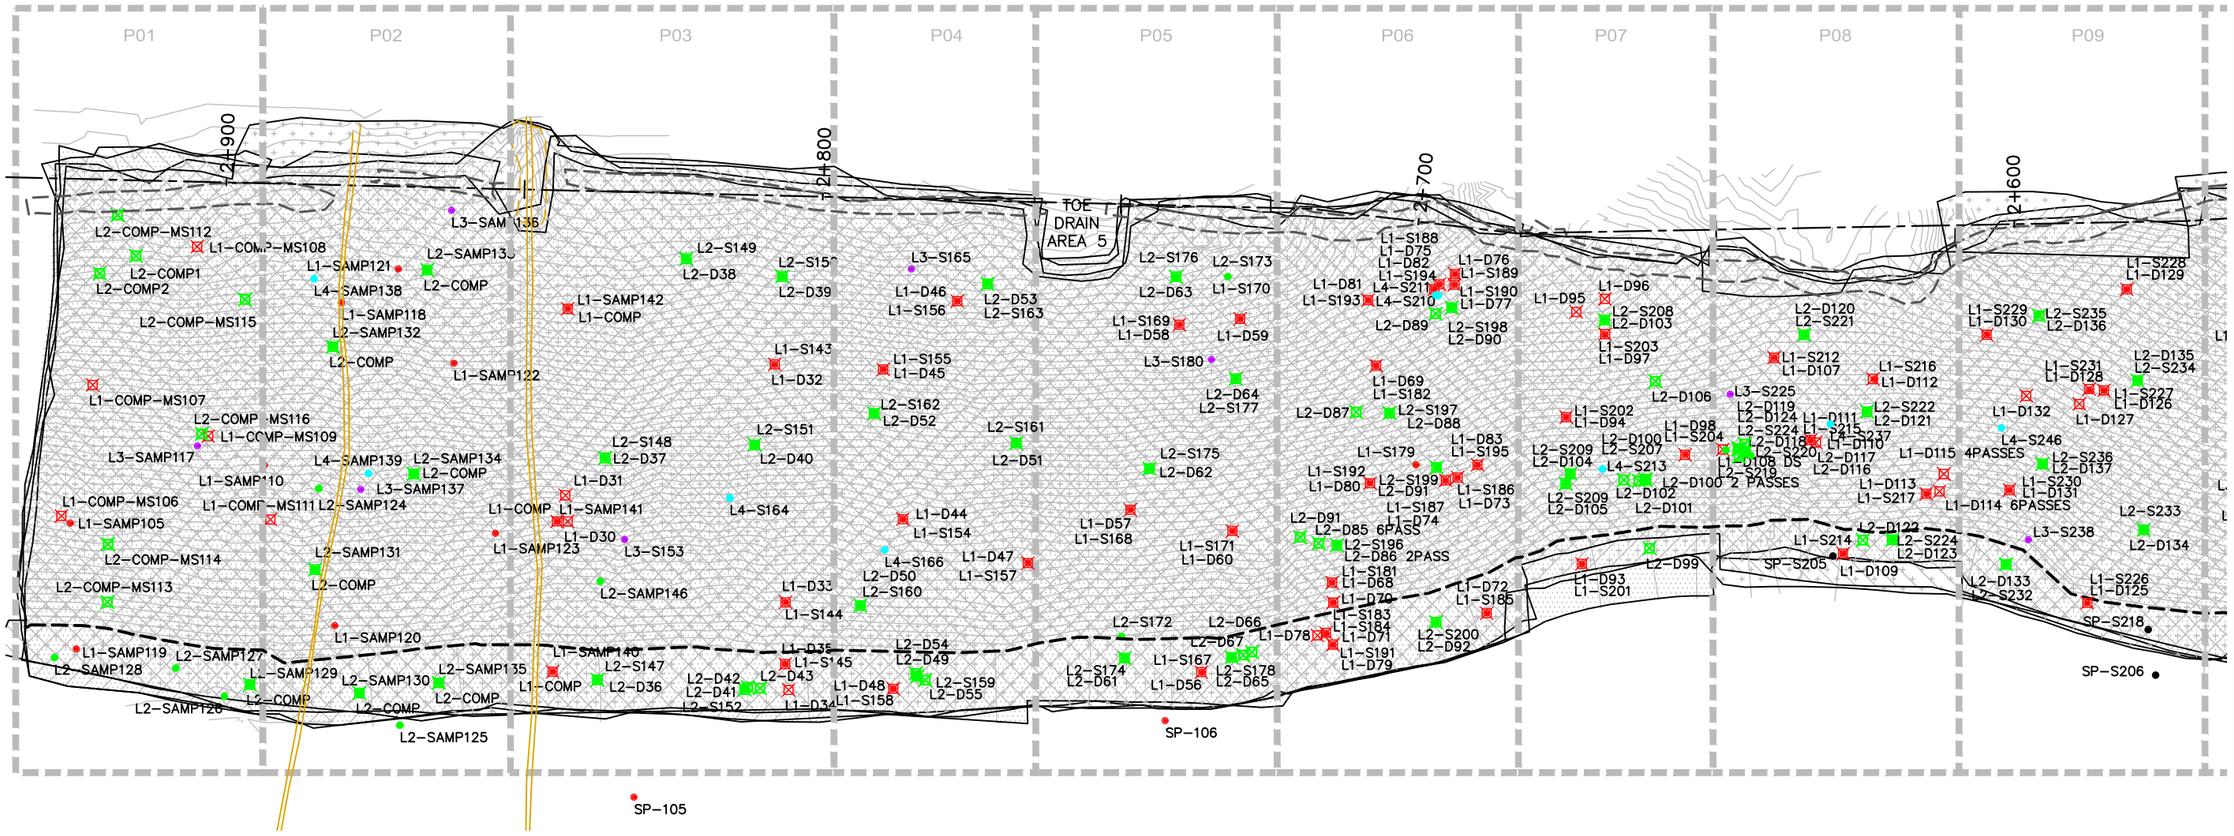

EMRS RECLAMATION – DAILY PROGRESS

(AUGUST 6, 2021) SCALE: 1:1000

TULLOCH ENGINEERING

DESIGNER

REVISIONS

	DATE	REMARKS

LEGEND

- CCL LIFT #1
- CCL LIFT #2
- NCL LIFT #3
- NCL LIFT #4
- KEY TRENCH
- LIFT #1 COMP. TEST SAMPLE
- LIFT #2 COMP. TEST SAMPLE
- LIFT #3 COMP. TEST SAMPLE
- LIFT #4 COMP. TEST SAMPLE
- VWP WIRE
- VWP WIRE BURRITO
- PLACED TODAY
- CCL LIFT 2 PLACED TODAY

PROJECT TITLE
NEW GOLD INC
RAINY RIVER
PROJECT

DRAWING TITLE
2021 EMRS
RECLAMATION

PURPOSE
DAILY PROGRESS

DATE	AUGUST 6, 2021
DRAWN	JTS
CHECKED	
SCALE	NTS
ISSUED FOR TENDER	
ISSUED FOR CONSTRUCTION	

DWG. No.	PROJECT No.	PHASE No.
D-1	19-1138	115

SHEET SIZE - 11" X 17"

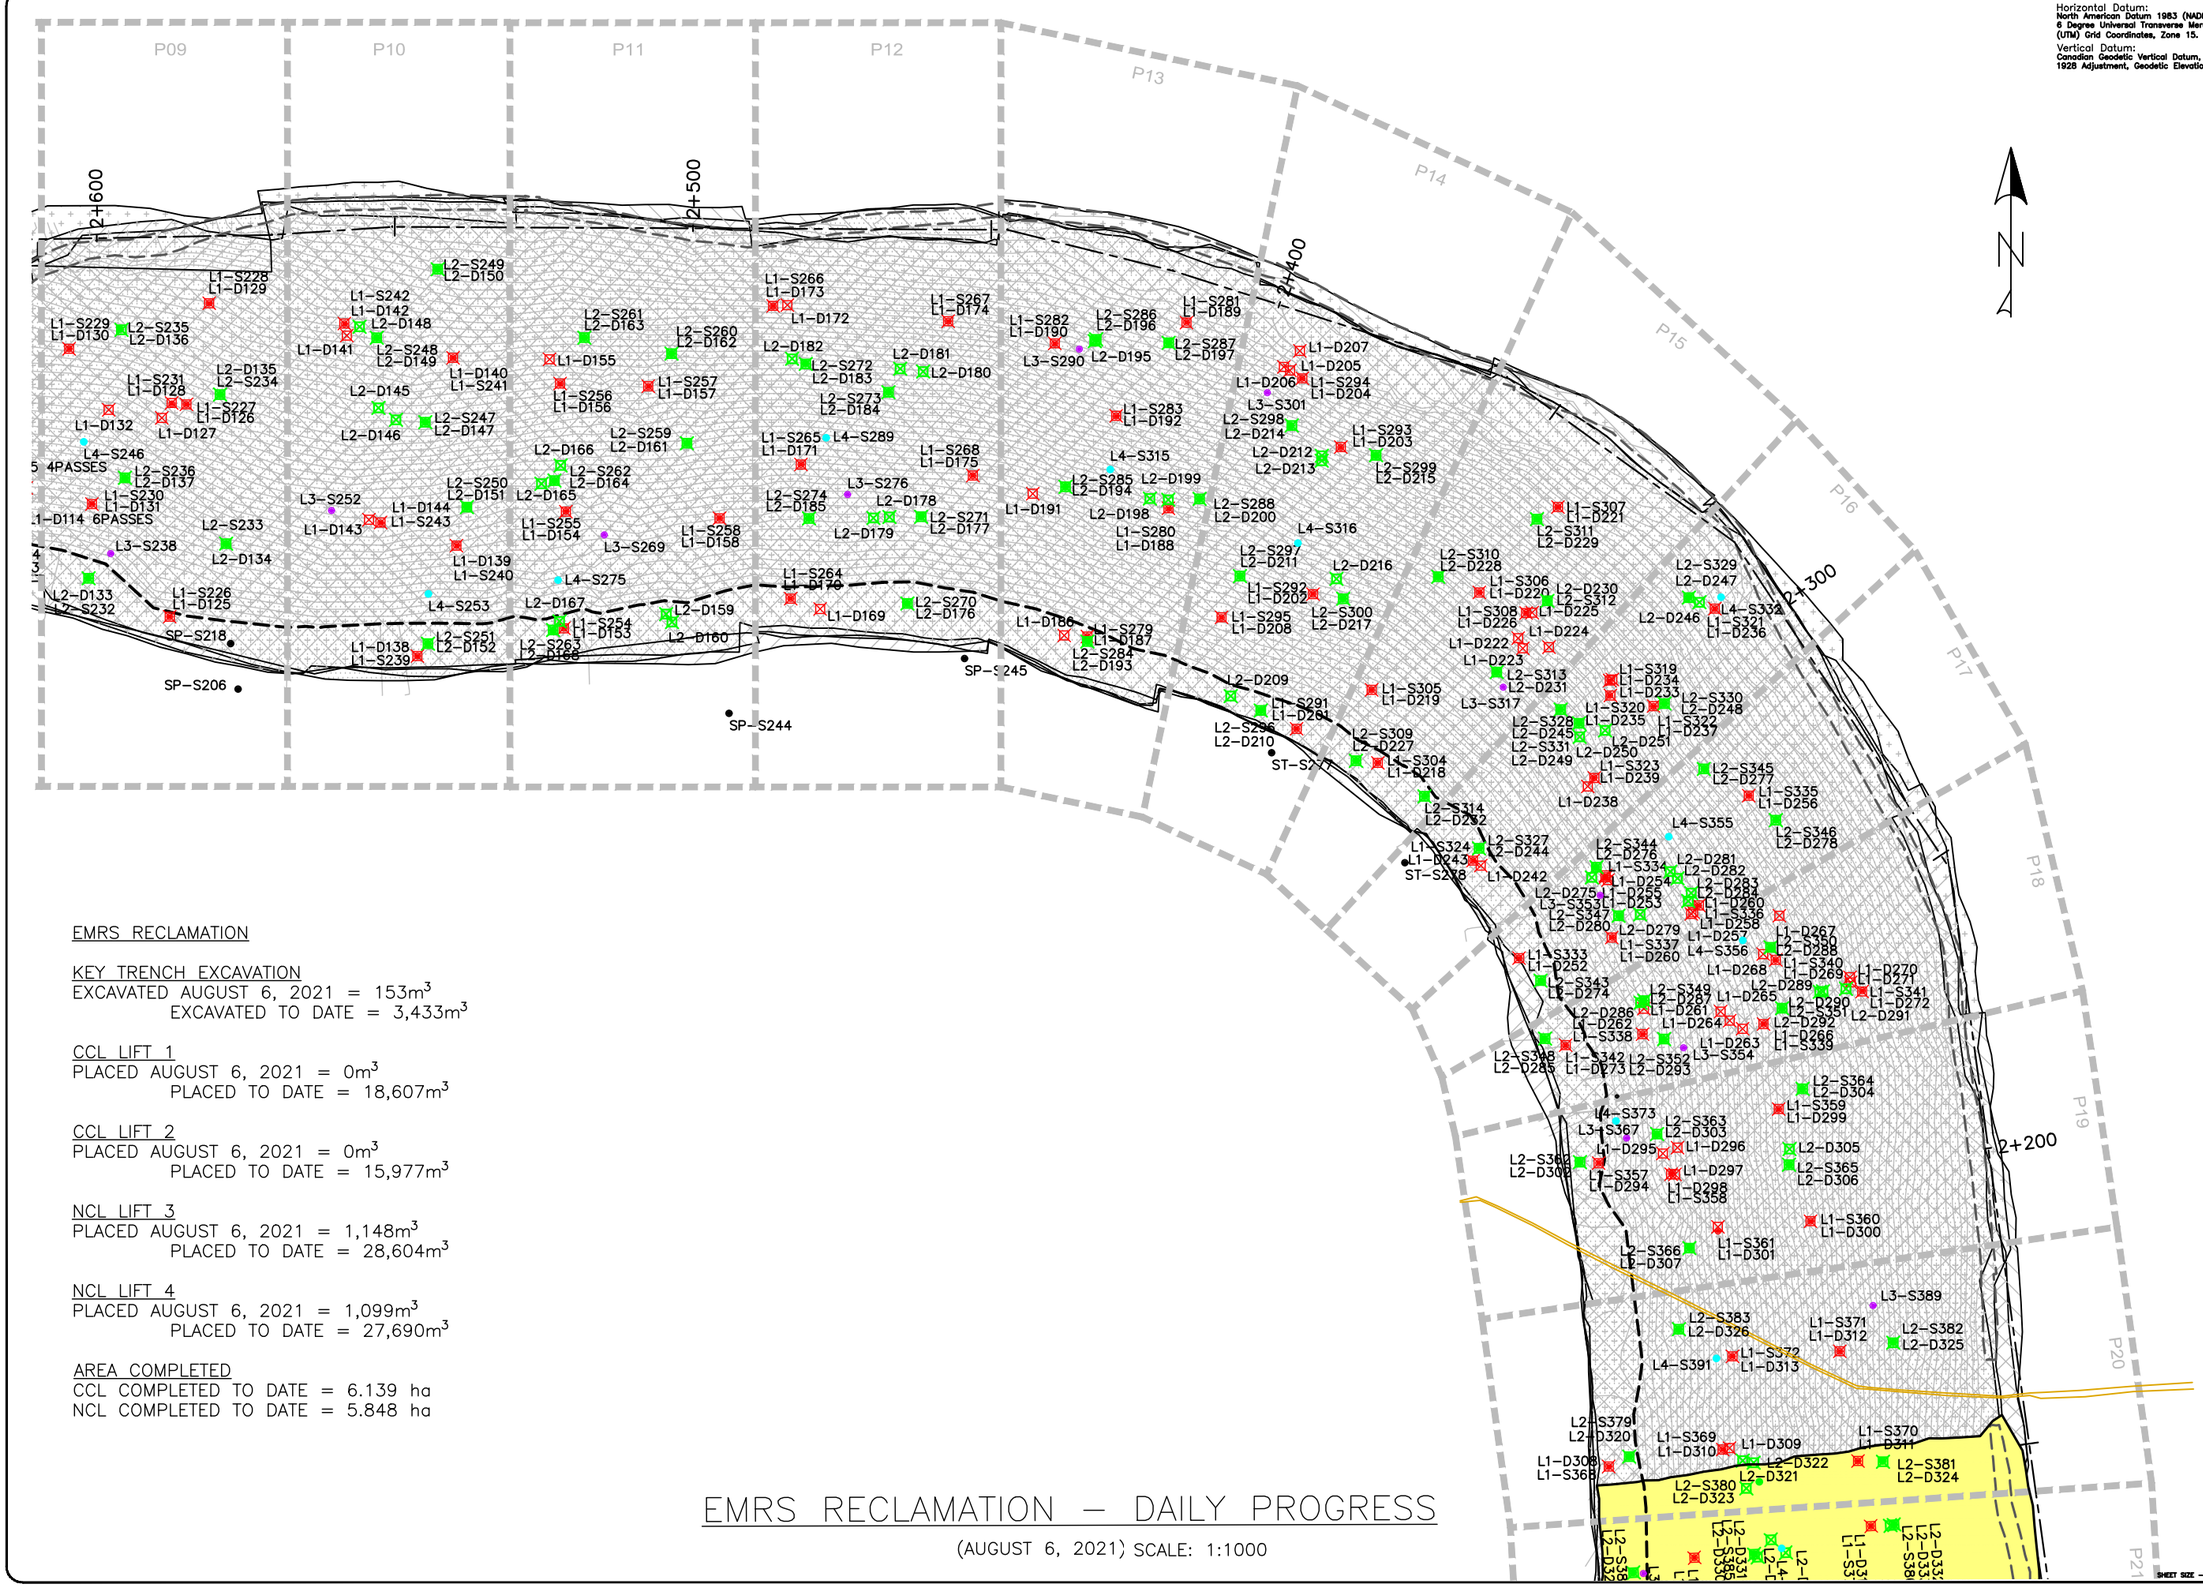

Horizontal Datum:
North American Datum 1983 (NAD83)
6 Degree Universal Transverse Mercator (UTM) Grid Coordinates, Zone 15.

Vertical Datum:
Canadian Geodetic Vertical Datum, 1928 Adjustment, Geodetic Elevations

EMRS RECLAMATION

KEY TRENCH EXCAVATION
EXCAVATED AUGUST 6, 2021 = 153m³
EXCAVATED TO DATE = 3,433m³

CCL LIFT 1
PLACED AUGUST 6, 2021 = 0m³
PLACED TO DATE = 18,607m³

CCL LIFT 2
PLACED AUGUST 6, 2021 = 0m³
PLACED TO DATE = 15,977m³

NCL LIFT 3
PLACED AUGUST 6, 2021 = 1,148m³
PLACED TO DATE = 28,604m³

NCL LIFT 4
PLACED AUGUST 6, 2021 = 1,099m³
PLACED TO DATE = 27,690m³

AREA COMPLETED
CCL COMPLETED TO DATE = 6.139 ha
NCL COMPLETED TO DATE = 5.848 ha

EMRS RECLAMATION – DAILY PROGRESS

(AUGUST 6, 2021) SCALE: 1:1000

TULLOCH ENGINEERING

DESIGNER

REVISIONS

DATE	REMARKS

LEGEND

- CCL LIFT #1
- CCL LIFT #2
- NCL LIFT #3
- NCL LIFT #4
- KEY TRENCH
- LIFT #1 COMP. TEST SAMPLE
- LIFT #2 COMP. TEST SAMPLE
- LIFT #3 COMP. TEST SAMPLE
- LIFT #4 COMP. TEST SAMPLE
- VWP WIRE
- VWP WIRE BURRITO
- PLACED TODAY
- CCL LIFT 2 PLACED TODAY

PROJECT TITLE
NEW GOLD INC
RAINY RIVER
PROJECT

DRAWING TITLE
2021 EMRS
RECLAMATION

PURPOSE
DAILY PROGRESS

DATE	AUGUST 6, 2021
DRAWN	JTS
CHECKED	
SCALE	NTS
ISSUED FOR TENDER	
ISSUED FOR CONSTRUCTION	

DWG. No.	PROJECT No.	PHASE No.
D-2	19-1138	115

SHEET SIZE - 11" X 17"

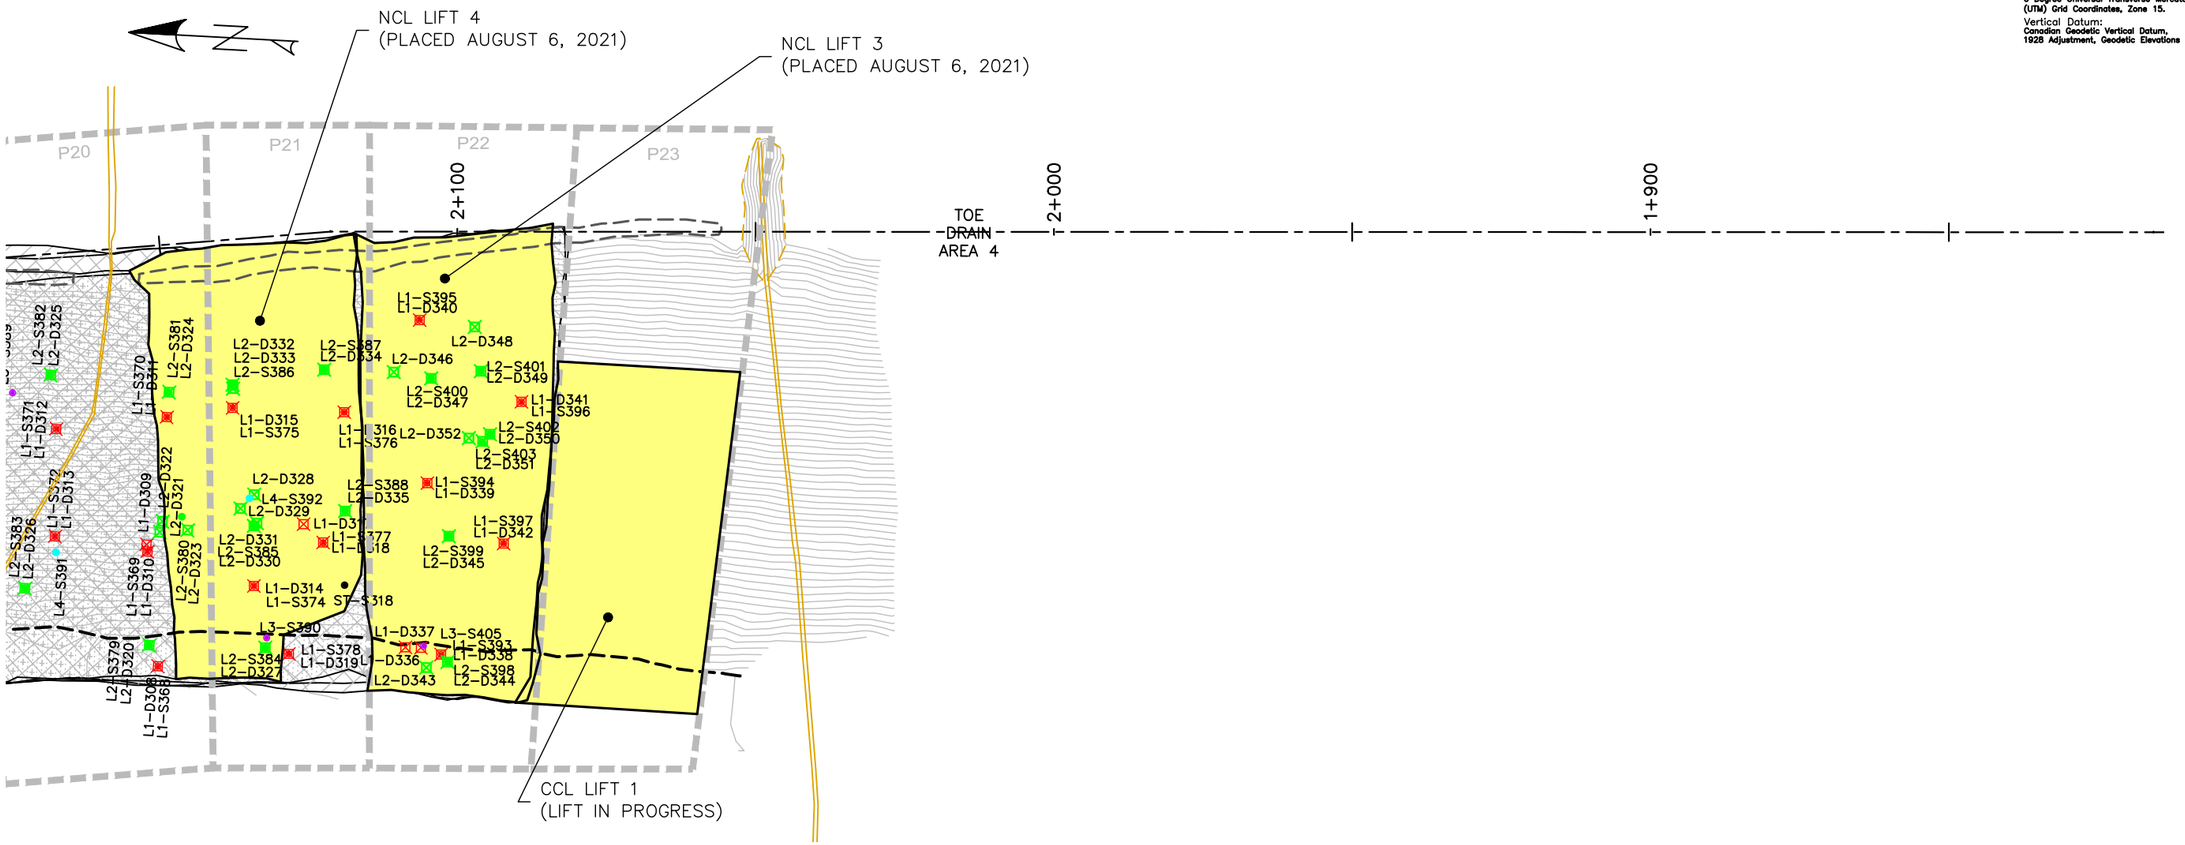

EMRS RECLAMATION

KEY TRENCH EXCAVATION
EXCAVATED AUGUST 6, 2021 = 153m^3
EXCAVATED TO DATE = 3,433m^3

CCL LIFT 1
PLACED AUGUST 6, 2021 = 0m^3
PLACED TO DATE = 18,607m^3

CCL LIFT 2
PLACED AUGUST 6, 2021 = 0m^3
PLACED TO DATE = 15,977m^3

NCL LIFT 3
PLACED AUGUST 6, 2021 = 1,148m^3
PLACED TO DATE = 28,604m^3

NCL LIFT 4
PLACED AUGUST 6, 2021 = 1,099m^3
PLACED TO DATE = 27,690m^3

AREA COMPLETED
CCL COMPLETED TO DATE = 6.139 ha
NCL COMPLETED TO DATE = 5.848 ha

EMRS RECLAMATION – DAILY PROGRESS

(AUGUST 6, 2021) SCALE: 1:1000

Horizontal Datum:
North American Datum 1983 (NAD83)
6 Degree Universal Transverse Mercator
(UTM) Grid Coordinates, Zone 15.

Vertical Datum:
Canadian Geodetic Vertical Datum,
1928 Adjustment, Geodetic Elevations

TULLOCH ENGINEERING

DESIGNER

REVISIONS

	DATE	REMARKS

LEGEND

- CCL LIFT #1
- CCL LIFT #2
- NCL LIFT #3
- NCL LIFT #4
- KEY TRENCH
- LIFT #1 COMP. TEST SAMPLE
- LIFT #2 COMP. TEST SAMPLE
- LIFT #3 COMP. TEST SAMPLE
- LIFT #4 COMP. TEST SAMPLE
- VWP WIRE
- VWP WIRE BURRITO
- PLACED TODAY
- CCL LIFT 2 PLACED TODAY

PROJECT TITLE
NEW GOLD INC
RAINY RIVER
PROJECT

DRAWING TITLE
2021 EMRS
RECLAMATION

PURPOSE
DAILY PROGRESS

DATE	AUGUST 6, 2021
DRAWN	JTS
CHECKED	
SCALE	NTS
ISSUED FOR TENDER	
ISSUED FOR CONSTRUCTION	

DWG. No.	PROJECT No.	PHASE No.
D-3	19-1138	115

SHEET SIZE - 11" X 17"

2+925.00

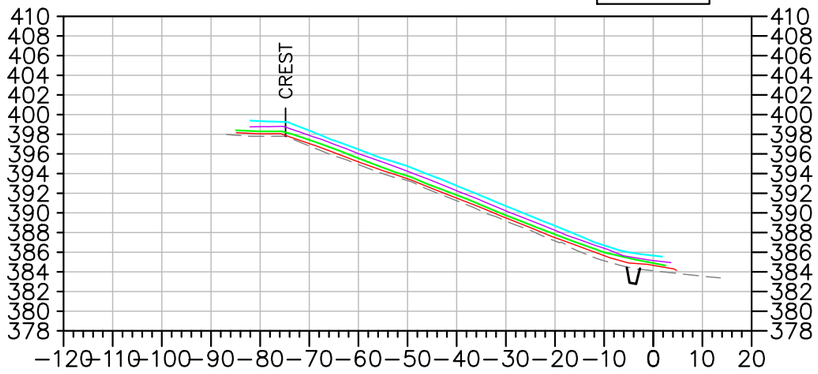

2+900.00

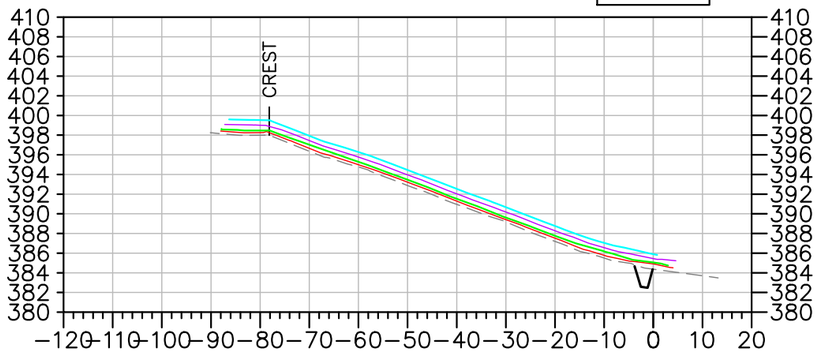

2+800.00

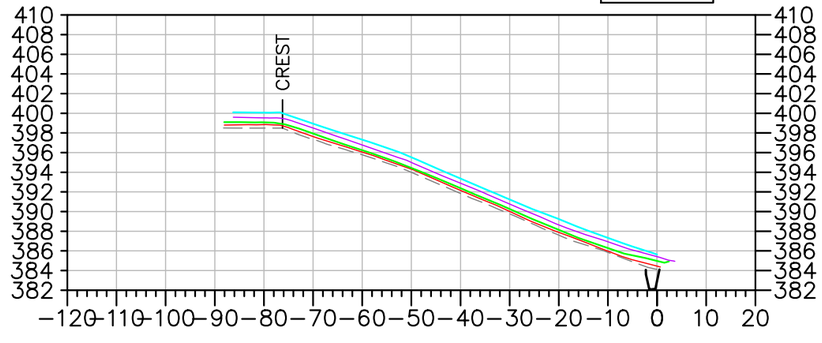

2+700.00

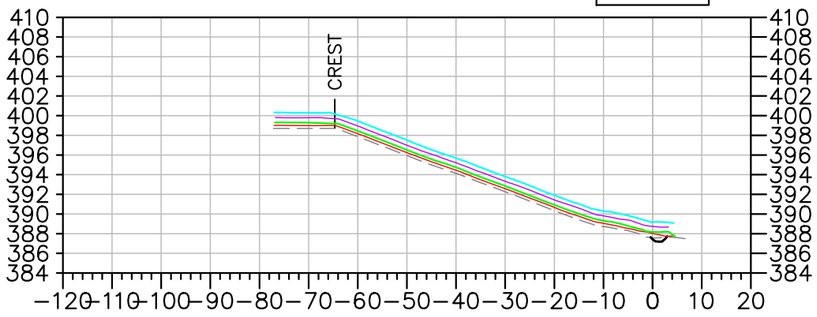

2+600.00

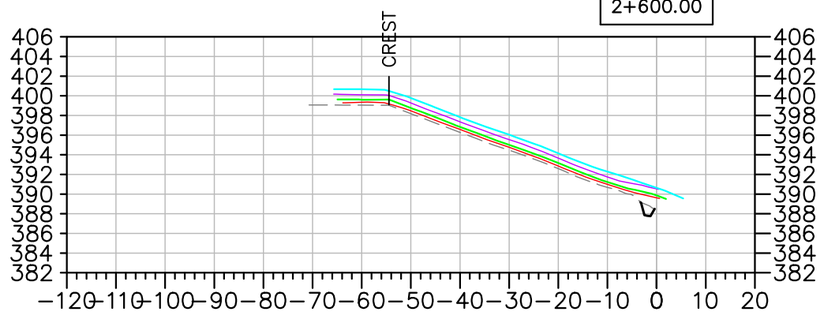

2+500.00

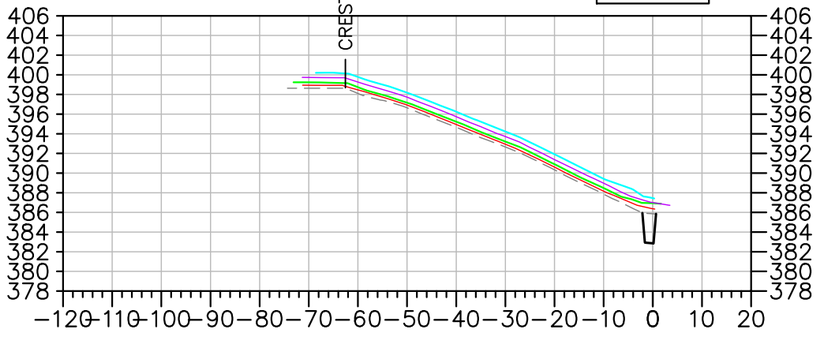

2+400.00

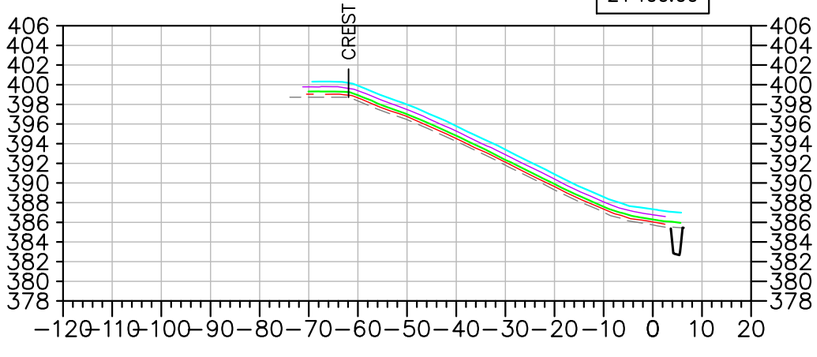

EMRS RECLAMATION – DAILY PROGRESS

(AUGUST 6, 2021) SCALE: N.T.S.

TULLOCH ENGINEERING

DESIGNER

REVISIONS

DATE	REMARKS

LEGEND

- EXISTING ROCK STOCKPILE
- CCL LIFT #1
- CCL LIFT #2
- NCL LIFT #3
- NCL LIFT #4
- KEY TRENCH

Horizontal Datum: North American Datum 1983 (NAD83) 6 Degree Universal Transverse Mercator (UTM) Grid Coordinates, Zone 15.
Vertical Datum: Canadian Geodetic Vertical Datum, 1928 Adjustment, Geodetic Elevations

PROJECT TITLE
NEW GOLD INC
RAINY RIVER
PROJECT

DRAWING TITLE
2021 EMRS
RECLAMATION CROSS
SECTIONS

PURPOSE
DAILY PROGRESS

DATE	AUGUST 6, 2021
DRAWN	JTS
CHECKED	
SCALE	NTS
ISSUED FOR TENDER	
ISSUED FOR CONSTRUCTION	

DWG. No.	PROJECT No.	PHASE No.
X–1	19–1138	115

SHEET SIZE – 11" X 17"

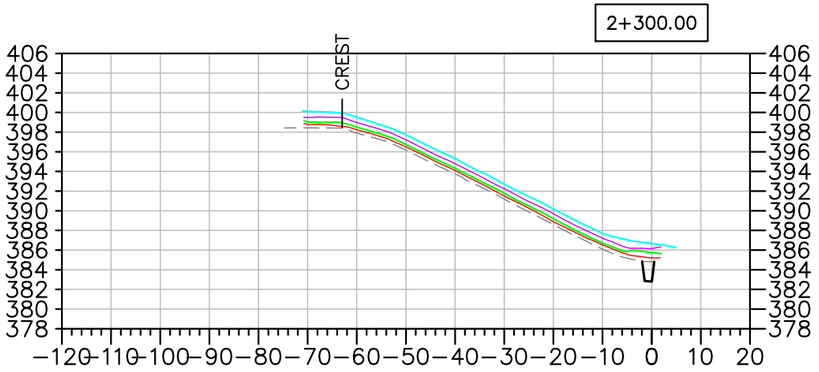

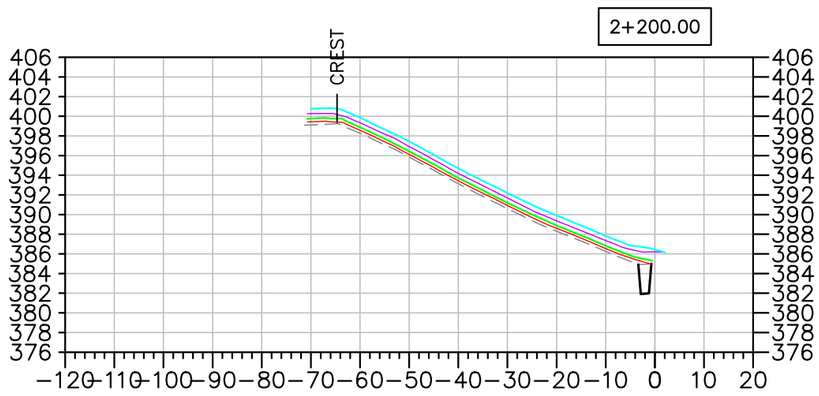

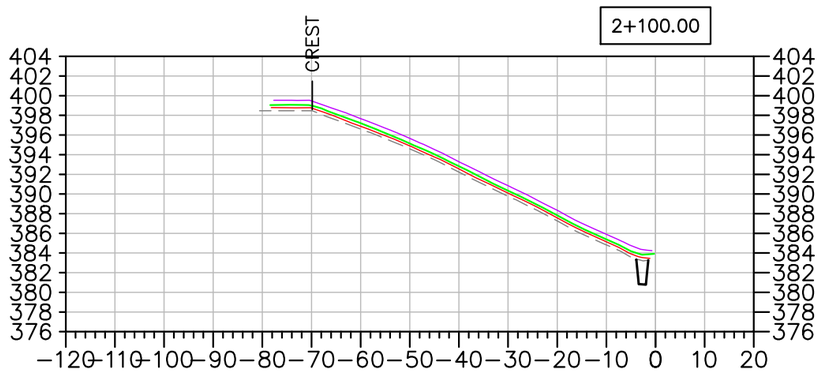

EMRS RECLAMATION – DAILY PROGRESS

(AUGUST 6, 2021) SCALE: N.T.S.

TULLOCH ENGINEERING

DESIGNER

REVISIONS

	DATE	REMARKS

LEGEND

- EXISTING ROCK STOCKPILE
- CCL LIFT #1
- CCL LIFT #2
- NCL LIFT #3
- NCL LIFT #4
- KEY TRENCH

Horizontal Datum:
North American Datum 1983 (NAD83)
6 Degree Universal Transverse Mercator (UTM) Grid Coordinates, Zone 15.

Vertical Datum:
Canadian Geodetic Vertical Datum, 1928 Adjustment, Geodetic Elevations

PROJECT TITLE
NEW GOLD INC
RAINY RIVER PROJECT

DRAWING TITLE
2021 EMRS RECLAMATION CROSS SECTIONS

PURPOSE
DAILY PROGRESS

DATE	AUGUST 6, 2021
DRAWN	JTS
CHECKED	
SCALE	NTS
ISSUED FOR TENDER	
ISSUED FOR CONSTRUCTION	

DWG. No.	PROJECT No.	PHASE No.
X-2	19-1138	115

SHEET SIZE – 11" X 17"

EMRS RECLAMATION

KEY TRENCH EXCAVATION
EXCAVATED AUGUST 7, 2021 = 0m^3
EXCAVATED TO DATE = 3,433m^3

CCL LIFT 1
PLACED AUGUST 7, 2021 = 724m^3
PLACED TO DATE = 19,331m^3

CCL LIFT 2
PLACED AUGUST 7, 2021 = 0m^3
PLACED TO DATE = 15,977m^3

NCL LIFT 3
PLACED AUGUST 7, 2021 = 0m^3
PLACED TO DATE = 28,604m^3

NCL LIFT 4
PLACED AUGUST 7, 2021 = 0m^3
PLACED TO DATE = 27,690m^3

AREA COMPLETED
CCL COMPLETED TO DATE = 6.139 ha
NCL COMPLETED TO DATE = 5.848 ha

Horizontal Datum:
North American Datum 1983 (NAD83)
6 Degree Universal Transverse Mercator (UTM) Grid Coordinates, Zone 15.
Vertical Datum:
Canadian Geodetic Vertical Datum, 1928 Adjustment, Geodetic Elevations

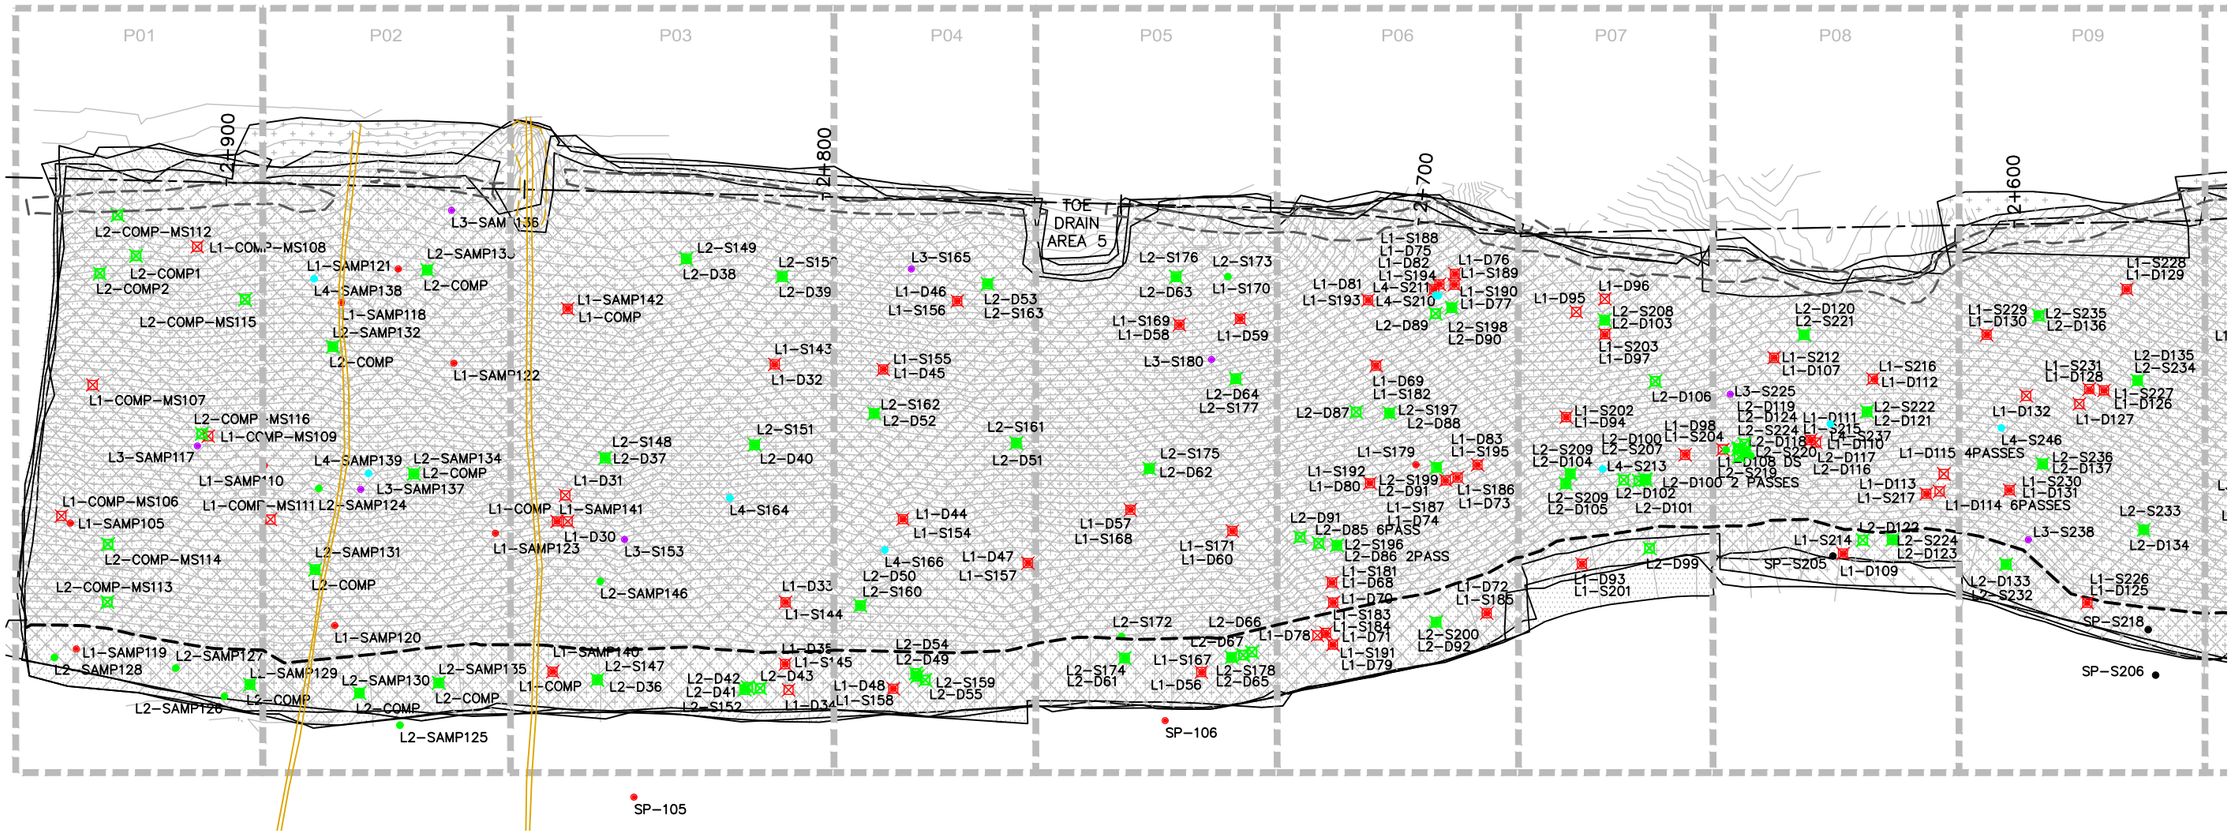

EMRS RECLAMATION – DAILY PROGRESS

(AUGUST 7, 2021) SCALE: 1:1000

TULLOCH ENGINEERING

DESIGNER

REVISIONS

	DATE	REMARKS

LEGEND

- CCL LIFT #1
- CCL LIFT #2
- NCL LIFT #3
- NCL LIFT #4
- KEY TRENCH
- LIFT #1 COMP. TEST SAMPLE
- LIFT #2 COMP. TEST SAMPLE
- LIFT #3 COMP. TEST SAMPLE
- LIFT #4 COMP. TEST SAMPLE
- VWP WIRE
- VWP WIRE BURRITO
- PLACED TODAY
- CCL LIFT 2 PLACED TODAY

PROJECT TITLE
NEW GOLD INC
RAINY RIVER
PROJECT

DRAWING TITLE
2021 EMRS
RECLAMATION

PURPOSE
DAILY PROGRESS

DATE	AUGUST 7, 2021
DRAWN	JTS
CHECKED	
SCALE	NTS
ISSUED FOR TENDER	
ISSUED FOR CONSTRUCTION	

DWG. No.	PROJECT No.	PHASE No.
D-1	19-1138	115

SHEET SIZE – 11" X 17"

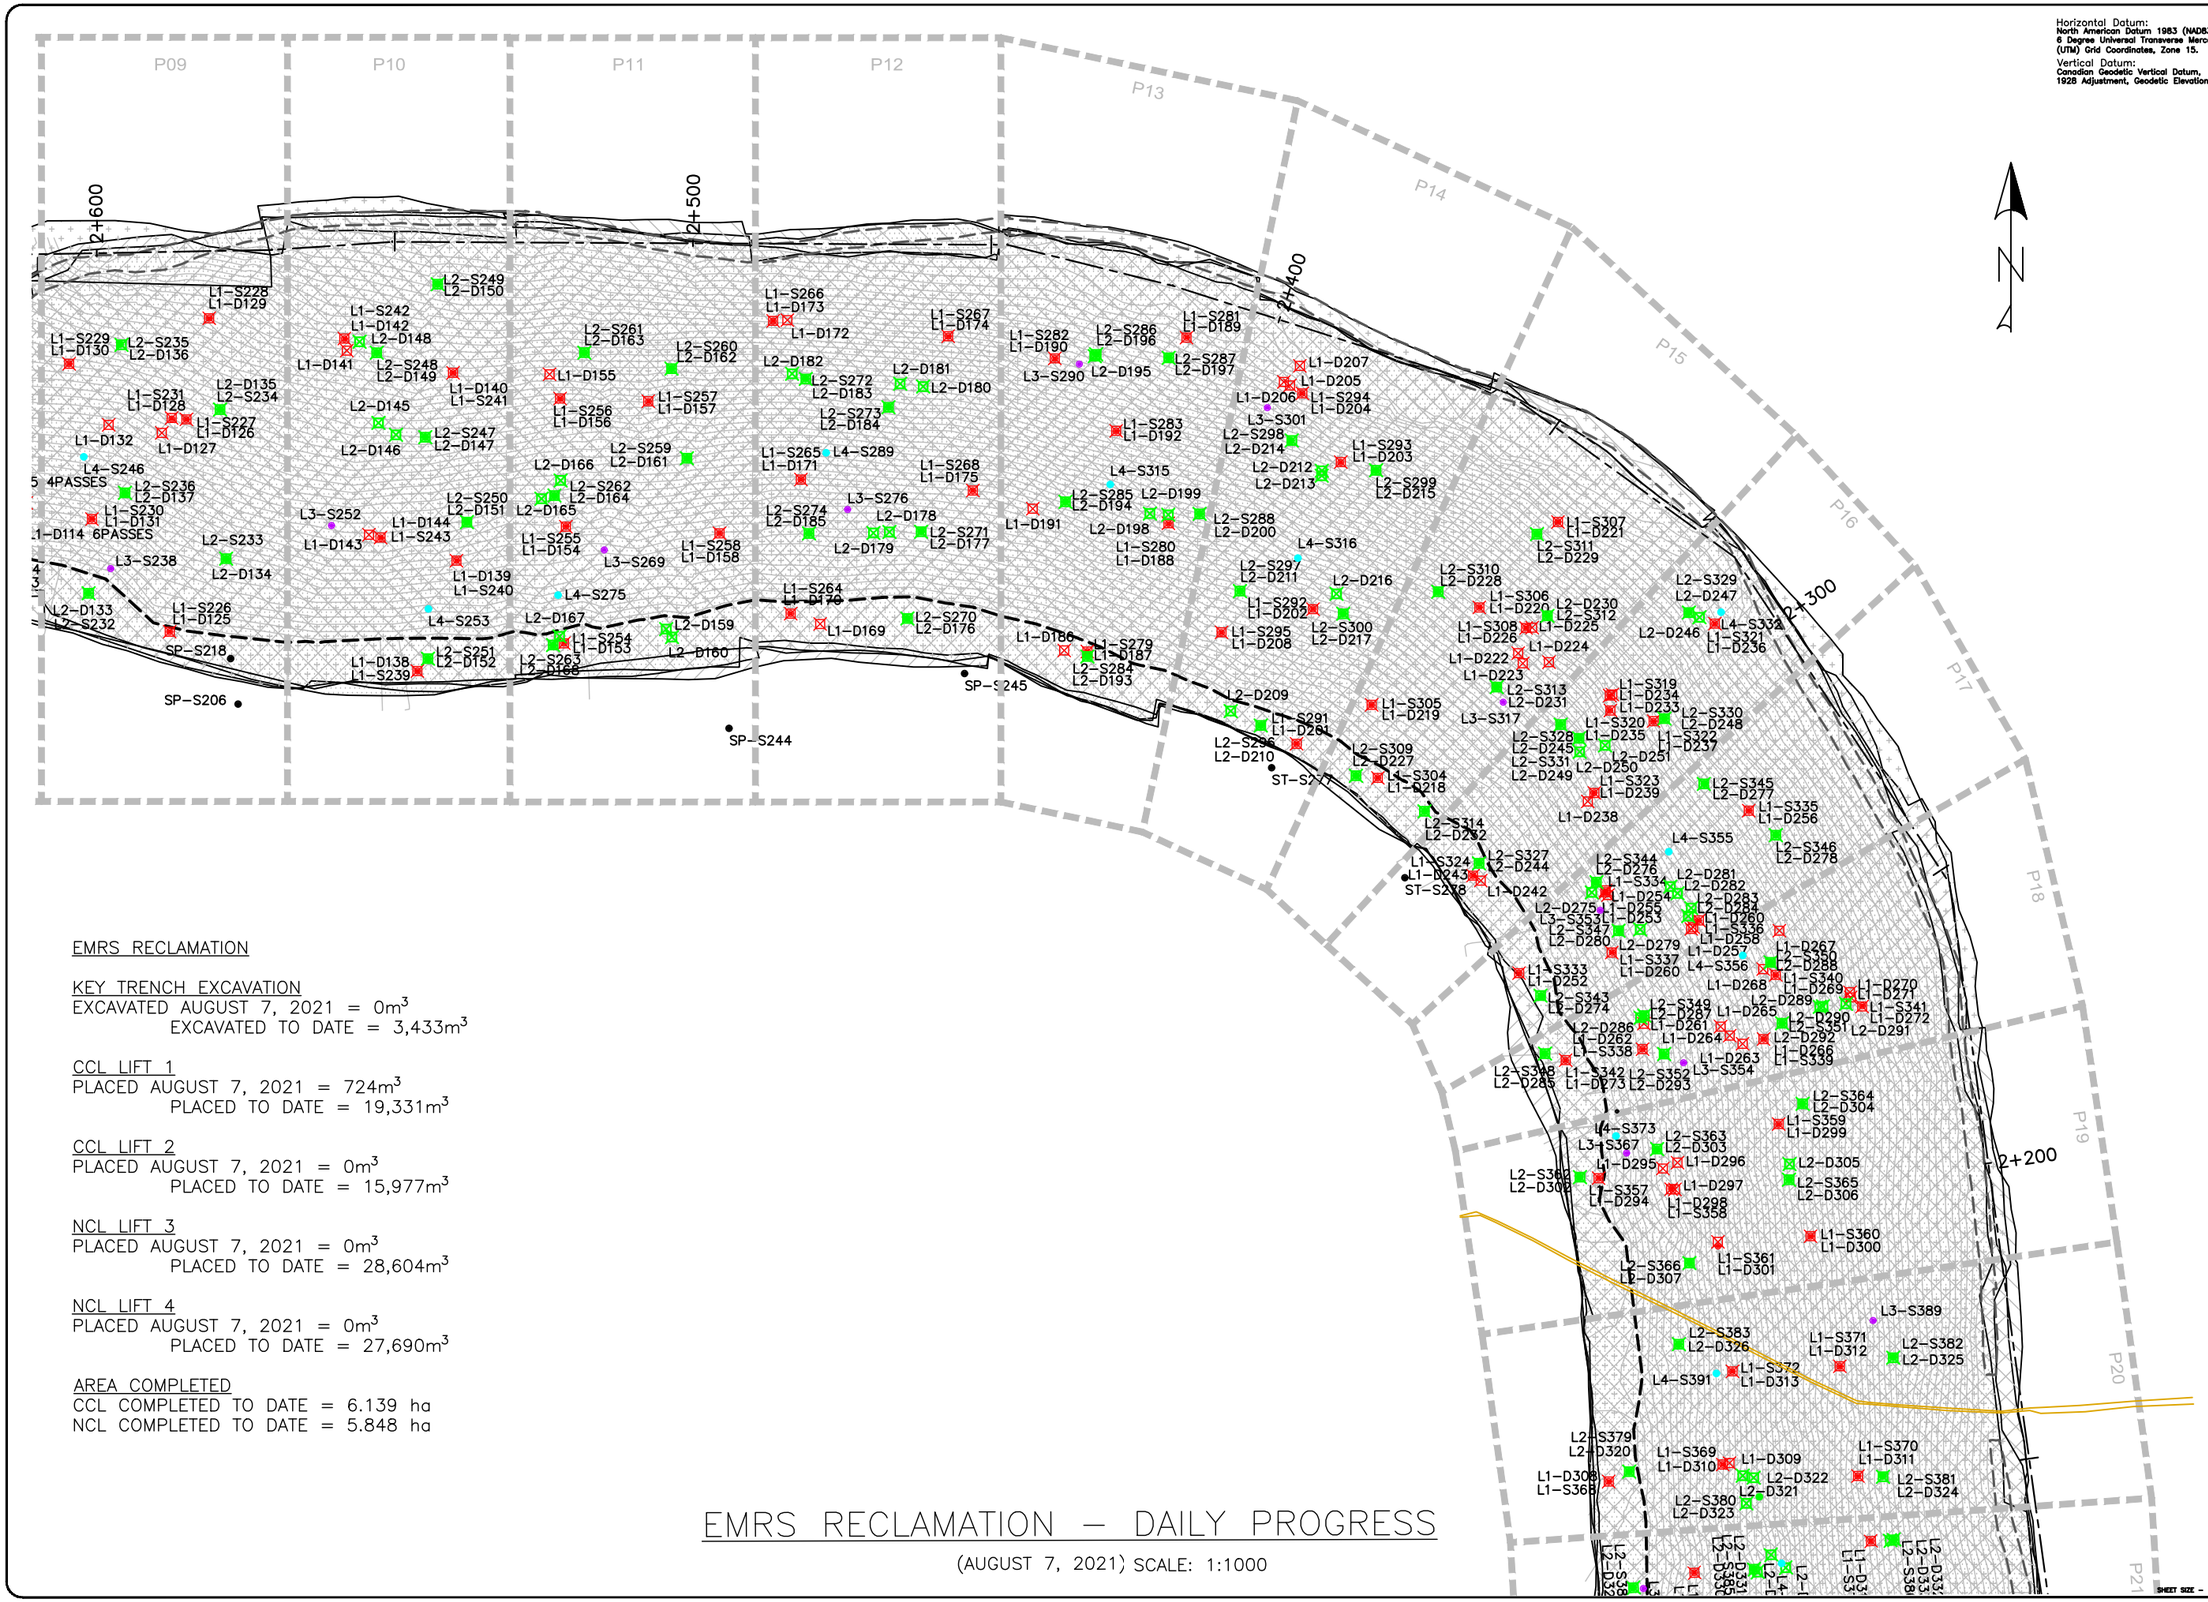

Horizontal Datum:
North American Datum 1983 (NAD83)
6 Degree Universal Transverse Mercator (UTM) Grid Coordinates, Zone 15.

Vertical Datum:
Canadian Geodetic Vertical Datum, 1928 Adjustment, Geodetic Elevations

EMRS RECLAMATION

KEY TRENCH EXCAVATION
EXCAVATED AUGUST 7, 2021 = 0m³
EXCAVATED TO DATE = 3,433m³

CCL LIFT 1
PLACED AUGUST 7, 2021 = 724m³
PLACED TO DATE = 19,331m³

CCL LIFT 2
PLACED AUGUST 7, 2021 = 0m³
PLACED TO DATE = 15,977m³

NCL LIFT 3
PLACED AUGUST 7, 2021 = 0m³
PLACED TO DATE = 28,604m³

NCL LIFT 4
PLACED AUGUST 7, 2021 = 0m³
PLACED TO DATE = 27,690m³

AREA COMPLETED
CCL COMPLETED TO DATE = 6.139 ha
NCL COMPLETED TO DATE = 5.848 ha

EMRS RECLAMATION – DAILY PROGRESS

(AUGUST 7, 2021) SCALE: 1:1000

TULLOCH ENGINEERING

DESIGNER

REVISIONS

DATE	REMARKS

LEGEND

- CCL LIFT #1
- CCL LIFT #2
- NCL LIFT #3
- NCL LIFT #4
- KEY TRENCH
- LIFT #1 COMP. TEST SAMPLE
- LIFT #2 COMP. TEST SAMPLE
- LIFT #3 COMP. TEST SAMPLE
- LIFT #4 COMP. TEST SAMPLE
- VWP WIRE
- VWP WIRE BURRITO
- PLACED TODAY
- CCL LIFT 2 PLACED TODAY

PROJECT TITLE
NEW GOLD INC
RAINY RIVER
PROJECT

DRAWING TITLE
2021 EMRS
RECLAMATION

PURPOSE
DAILY PROGRESS

DATE	AUGUST 7, 2021
DRAWN	JTS
CHECKED	
SCALE	NTS
ISSUED FOR TENDER	
ISSUED FOR CONSTRUCTION	

DWG. No.	PROJECT No.	PHASE No.
D-2	19-1138	115

SHEET SIZE - 11" X 17"

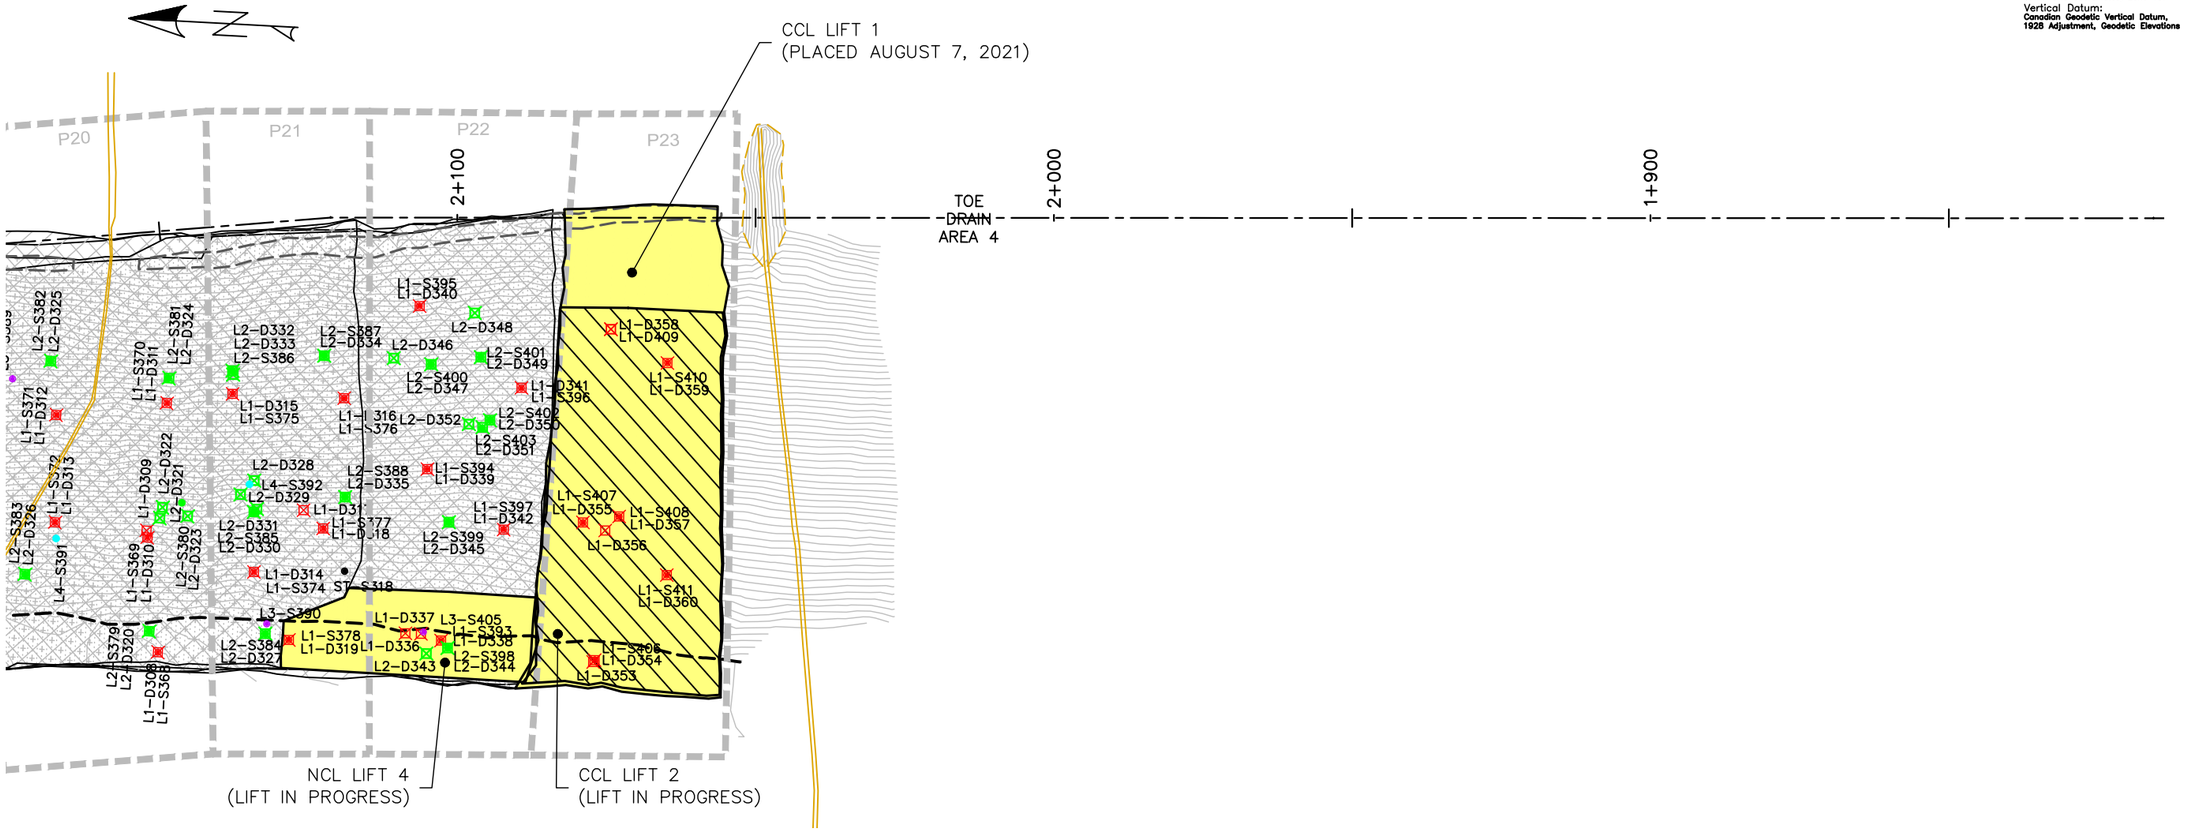

Horizontal Datum:
North American Datum 1983 (NAD83)
6 Degree Universal Transverse Mercator
(UTM) Grid Coordinates, Zone 15.

Vertical Datum:
Canadian Geodetic Vertical Datum,
1928 Adjustment, Geodetic Elevations

EMRS RECLAMATION

KEY TRENCH EXCAVATION
EXCAVATED AUGUST 7, 2021 = 0m^3
EXCAVATED TO DATE = 3,433m^3

CCL LIFT 1
PLACED AUGUST 7, 2021 = 724m^3
PLACED TO DATE = 19,331m^3

CCL LIFT 2
PLACED AUGUST 7, 2021 = 0m^3
PLACED TO DATE = 15,977m^3

NCL LIFT 3
PLACED AUGUST 7, 2021 = 0m^3
PLACED TO DATE = 28,604m^3

NCL LIFT 4
PLACED AUGUST 7, 2021 = 0m^3
PLACED TO DATE = 27,690m^3

AREA COMPLETED
CCL COMPLETED TO DATE = 6.139 ha
NCL COMPLETED TO DATE = 5.848 ha

EMRS RECLAMATION – DAILY PROGRESS

(AUGUST 7, 2021) SCALE: 1:1000

TULLOCH ENGINEERING

DESIGNER

REVISIONS

DATE	REMARKS

LEGEND

- CCL LIFT #1
- CCL LIFT #2
- NCL LIFT #3
- NCL LIFT #4
- KEY TRENCH
- LIFT #1 COMP. TEST SAMPLE
- LIFT #2 COMP. TEST SAMPLE
- LIFT #3 COMP. TEST SAMPLE
- LIFT #4 COMP. TEST SAMPLE
- VWP WIRE
- VWP WIRE BURRITO
- PLACED TODAY
- CCL LIFT 2 PLACED TODAY

PROJECT TITLE
NEW GOLD INC
RAINY RIVER
PROJECT

DRAWING TITLE
2021 EMRS
RECLAMATION

PURPOSE
DAILY PROGRESS

DATE	AUGUST 7, 2021
DRAWN	JTS
CHECKED	
SCALE	NTS
ISSUED FOR TENDER	
ISSUED FOR CONSTRUCTION	

DWG. No.	PROJECT No.	PHASE No.
D-3	19-1138	115

SHEET SIZE - 11" X 17"

2+925.00

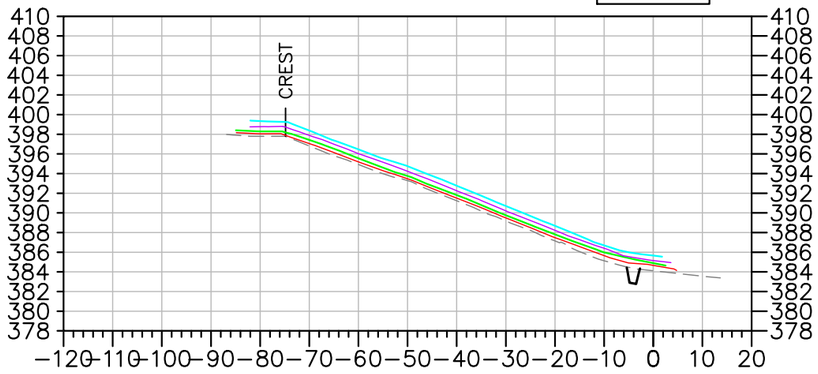

2+900.00

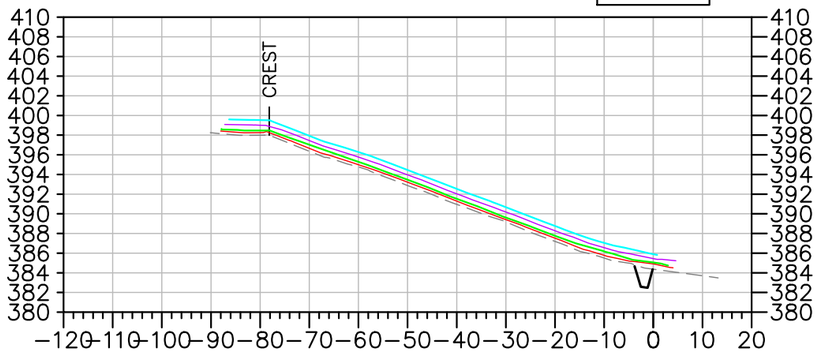

2+800.00

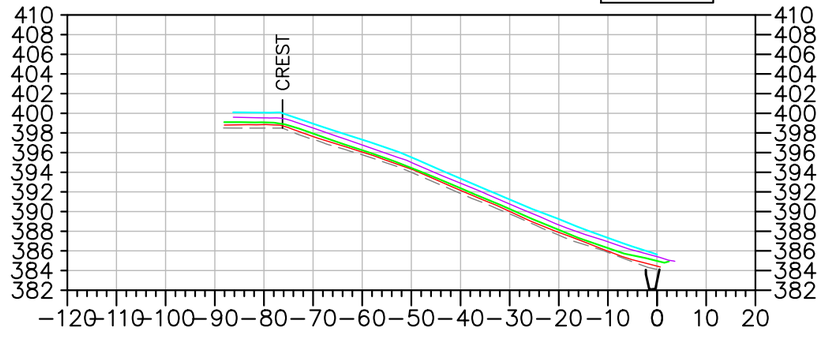

2+700.00

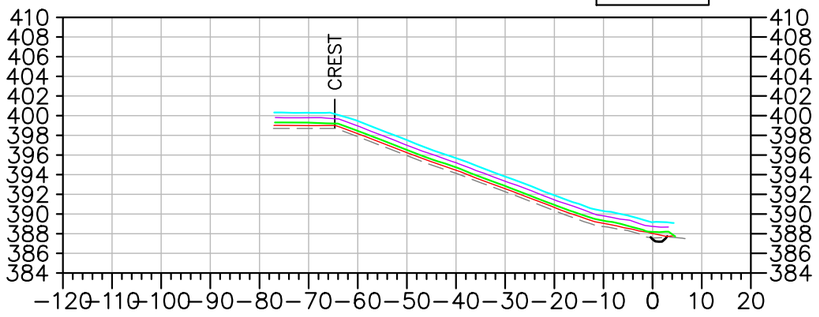

2+600.00

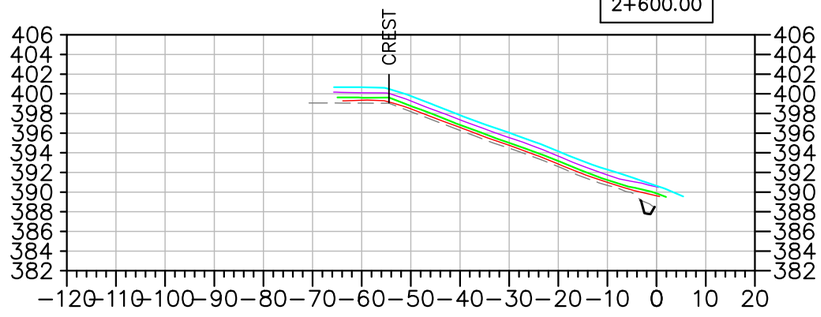

2+500.00

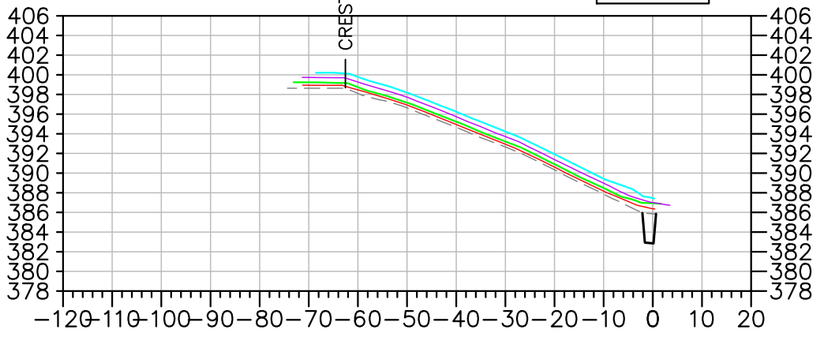

2+400.00

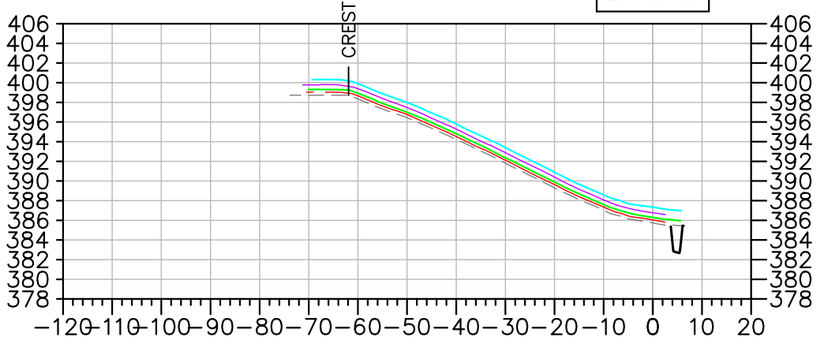

EMRS RECLAMATION – DAILY PROGRESS

(AUGUST 7, 2021) SCALE: N.T.S.

TULLOCH ENGINEERING

DESIGNER

REVISIONS

DATE	REMARKS

LEGEND

- EXISTING ROCK STOCKPILE
- CCL LIFT #1
- CCL LIFT #2
- NCL LIFT #3
- NCL LIFT #4
- KEY TRENCH

Horizontal Datum: North American Datum 1983 (NAD83) 6 Degree Universal Transverse Mercator (UTM) Grid Coordinates, Zone 15.
Vertical Datum: Canadian Geodetic Vertical Datum, 1928 Adjustment, Geodetic Elevations

PROJECT TITLE
NEW GOLD INC
RAINY RIVER
PROJECT

DRAWING TITLE
2021 EMRS
RECLAMATION CROSS
SECTIONS

PURPOSE
DAILY PROGRESS

DATE	AUGUST 7, 2021
DRAWN	JTS
CHECKED	
SCALE	NTS
ISSUED FOR TENDER	
ISSUED FOR CONSTRUCTION	

DWG. No.	PROJECT No.	PHASE No.
X-1	19-1138	115

SHEET SIZE – 11" X 17"

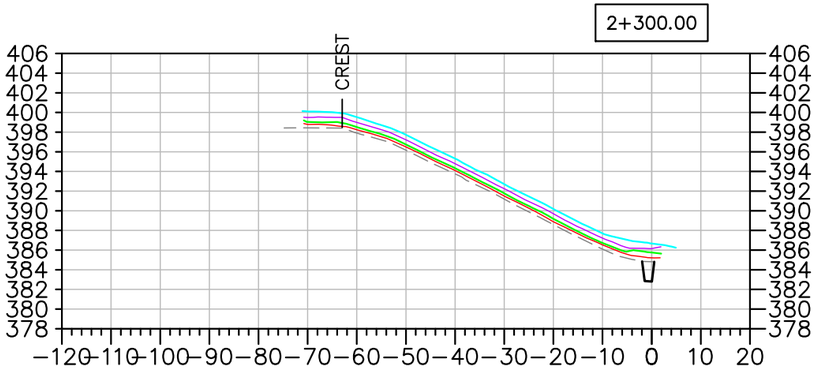

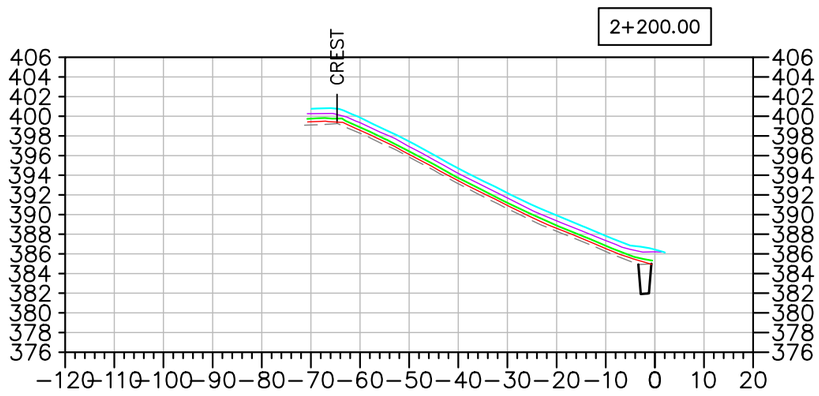

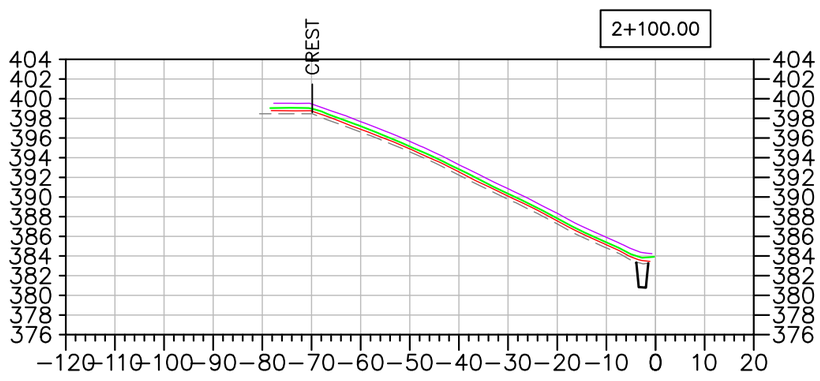

EMRS RECLAMATION – DAILY PROGRESS

(AUGUST 7, 2021), SCALE: N.T.S.

TULLOCH ENGINEERING

DESIGNER

REVISIONS

	DATE	REMARKS

LEGEND

- EXISTING ROCK STOCKPILE
- CCL LIFT #1
- CCL LIFT #2
- NCL LIFT #3
- NCL LIFT #4
- KEY TRENCH

Horizontal Datum:
North American Datum 1983 (NAD83)
6 Degree Universal Transverse Mercator (UTM) Grid Coordinates, Zone 15.

Vertical Datum:
Canadian Geodetic Vertical Datum, 1928 Adjustment, Geodetic Elevations

PROJECT TITLE
NEW GOLD INC
RAINY RIVER PROJECT

DRAWING TITLE
2021 EMRS RECLAMATION CROSS SECTIONS

PURPOSE
DAILY PROGRESS

DATE	AUGUST 7, 2021
DRAWN	JTS
CHECKED	
SCALE	NTS
ISSUED FOR TENDER	
ISSUED FOR CONSTRUCTION	

DWG. No.	PROJECT No.	PHASE No.
X-2	19-1138	115

SHEET SIZE – 11" X 17"

EMRS RECLAMATION

KEY TRENCH EXCAVATION
EXCAVATED AUGUST 8, 2021 = 0m^3
EXCAVATED TO DATE = 3,433m^3

CCL LIFT 1
PLACED AUGUST 8, 2021 = 0m^3
PLACED TO DATE = 19,331m^3

CCL LIFT 2
PLACED AUGUST 8, 2021 = 0m^3
PLACED TO DATE = 15,977m^3

NCL LIFT 3
PLACED AUGUST 8, 2021 = 0m^3
PLACED TO DATE = 28,604m^3

NCL LIFT 4
PLACED AUGUST 8, 2021 = 71m^3
PLACED TO DATE = 27,761m^3

AREA COMPLETED
CCL COMPLETED TO DATE = 6.139 ha
NCL COMPLETED TO DATE = 5.862 ha

Horizontal Datum:
North American Datum 1983 (NAD83)
6 Degree Universal Transverse Mercator (UTM) Grid Coordinates, Zone 15.
Vertical Datum:
Canadian Geodetic Vertical Datum, 1928 Adjustment, Geodetic Elevations

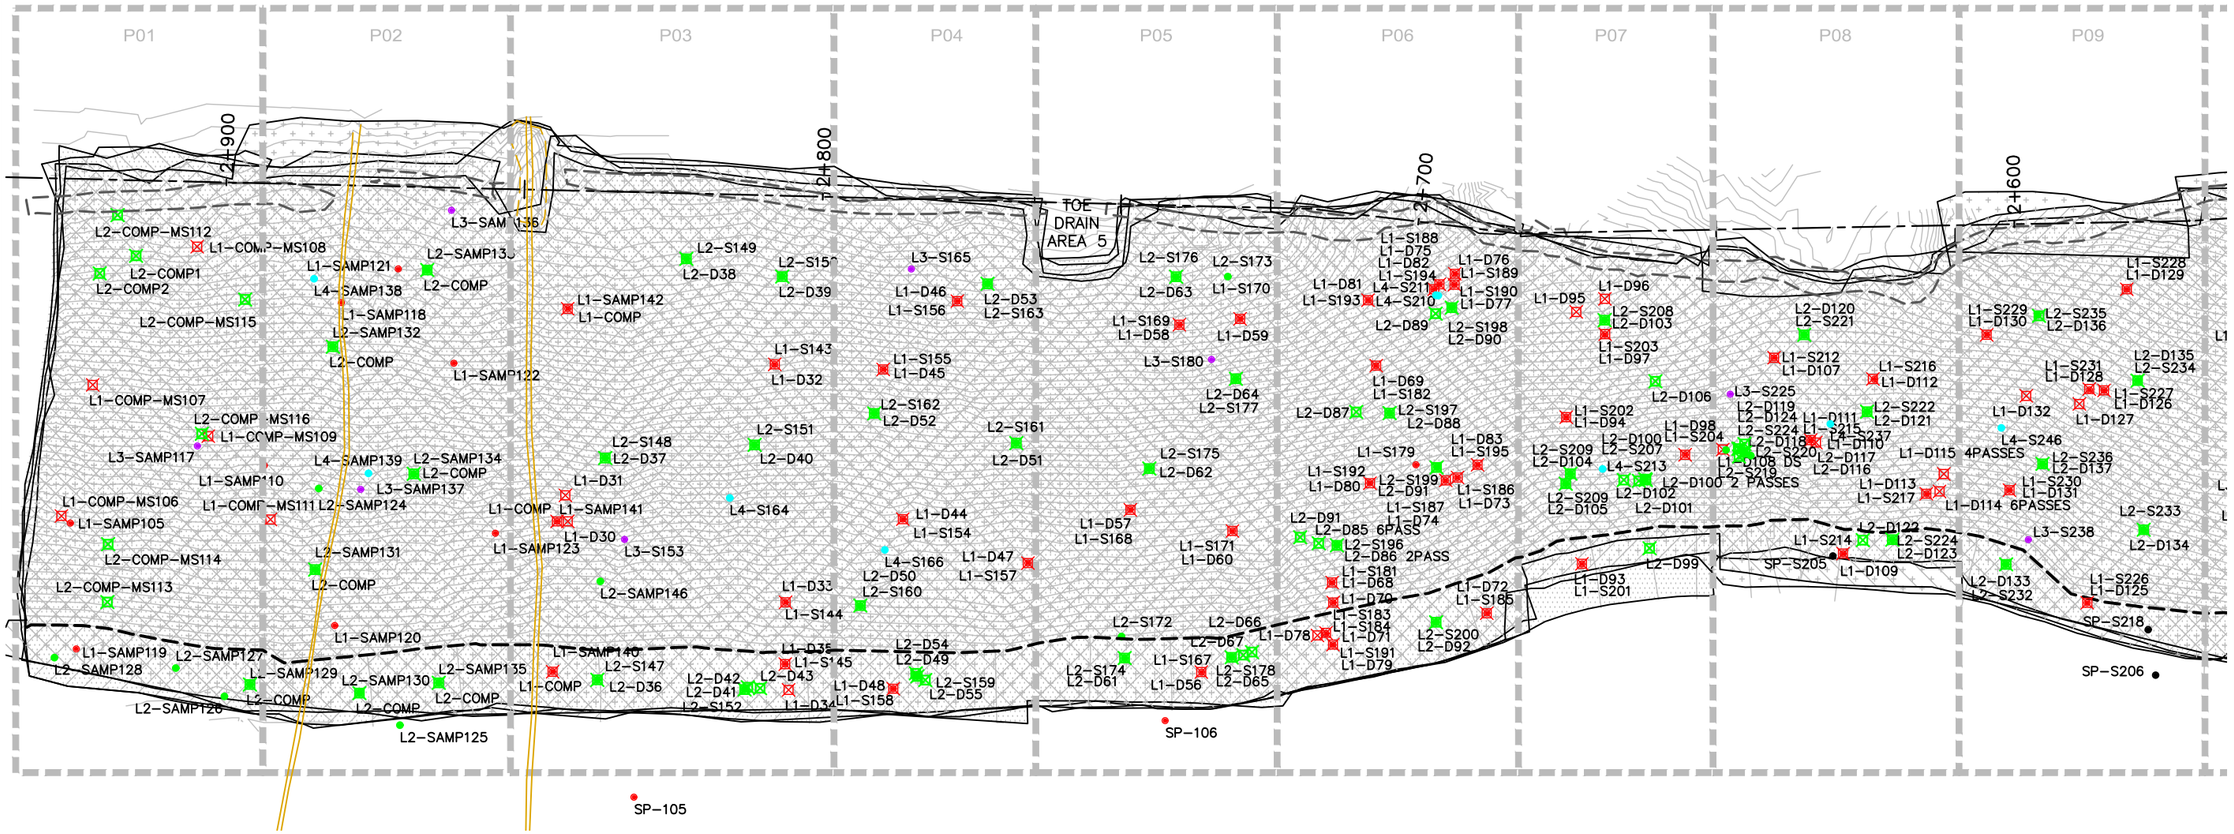

EMRS RECLAMATION – DAILY PROGRESS

(AUGUST 8, 2021) SCALE: 1:1000

TULLOCH ENGINEERING

DESIGNER

REVISIONS

	DATE	REMARKS

LEGEND

- CCL LIFT #1
- CCL LIFT #2
- NCL LIFT #3
- NCL LIFT #4
- KEY TRENCH
- LIFT #1 COMP. TEST SAMPLE
- LIFT #2 COMP. TEST SAMPLE
- LIFT #3 COMP. TEST SAMPLE
- LIFT #4 COMP. TEST SAMPLE
- VWP WIRE
- VWP WIRE BURRITO
- PLACED TODAY
- CCL LIFT 2 PLACED TODAY

PROJECT TITLE
NEW GOLD INC
RAINY RIVER
PROJECT

DRAWING TITLE
2021 EMRS
RECLAMATION

PURPOSE
DAILY PROGRESS

DATE	AUGUST 8, 2021
DRAWN	JTS
CHECKED	
SCALE	NTS
ISSUED FOR TENDER	
ISSUED FOR CONSTRUCTION	

DWG. No.	PROJECT No.	PHASE No.
D-1	19-1138	115

SHEET SIZE - 11" X 17"

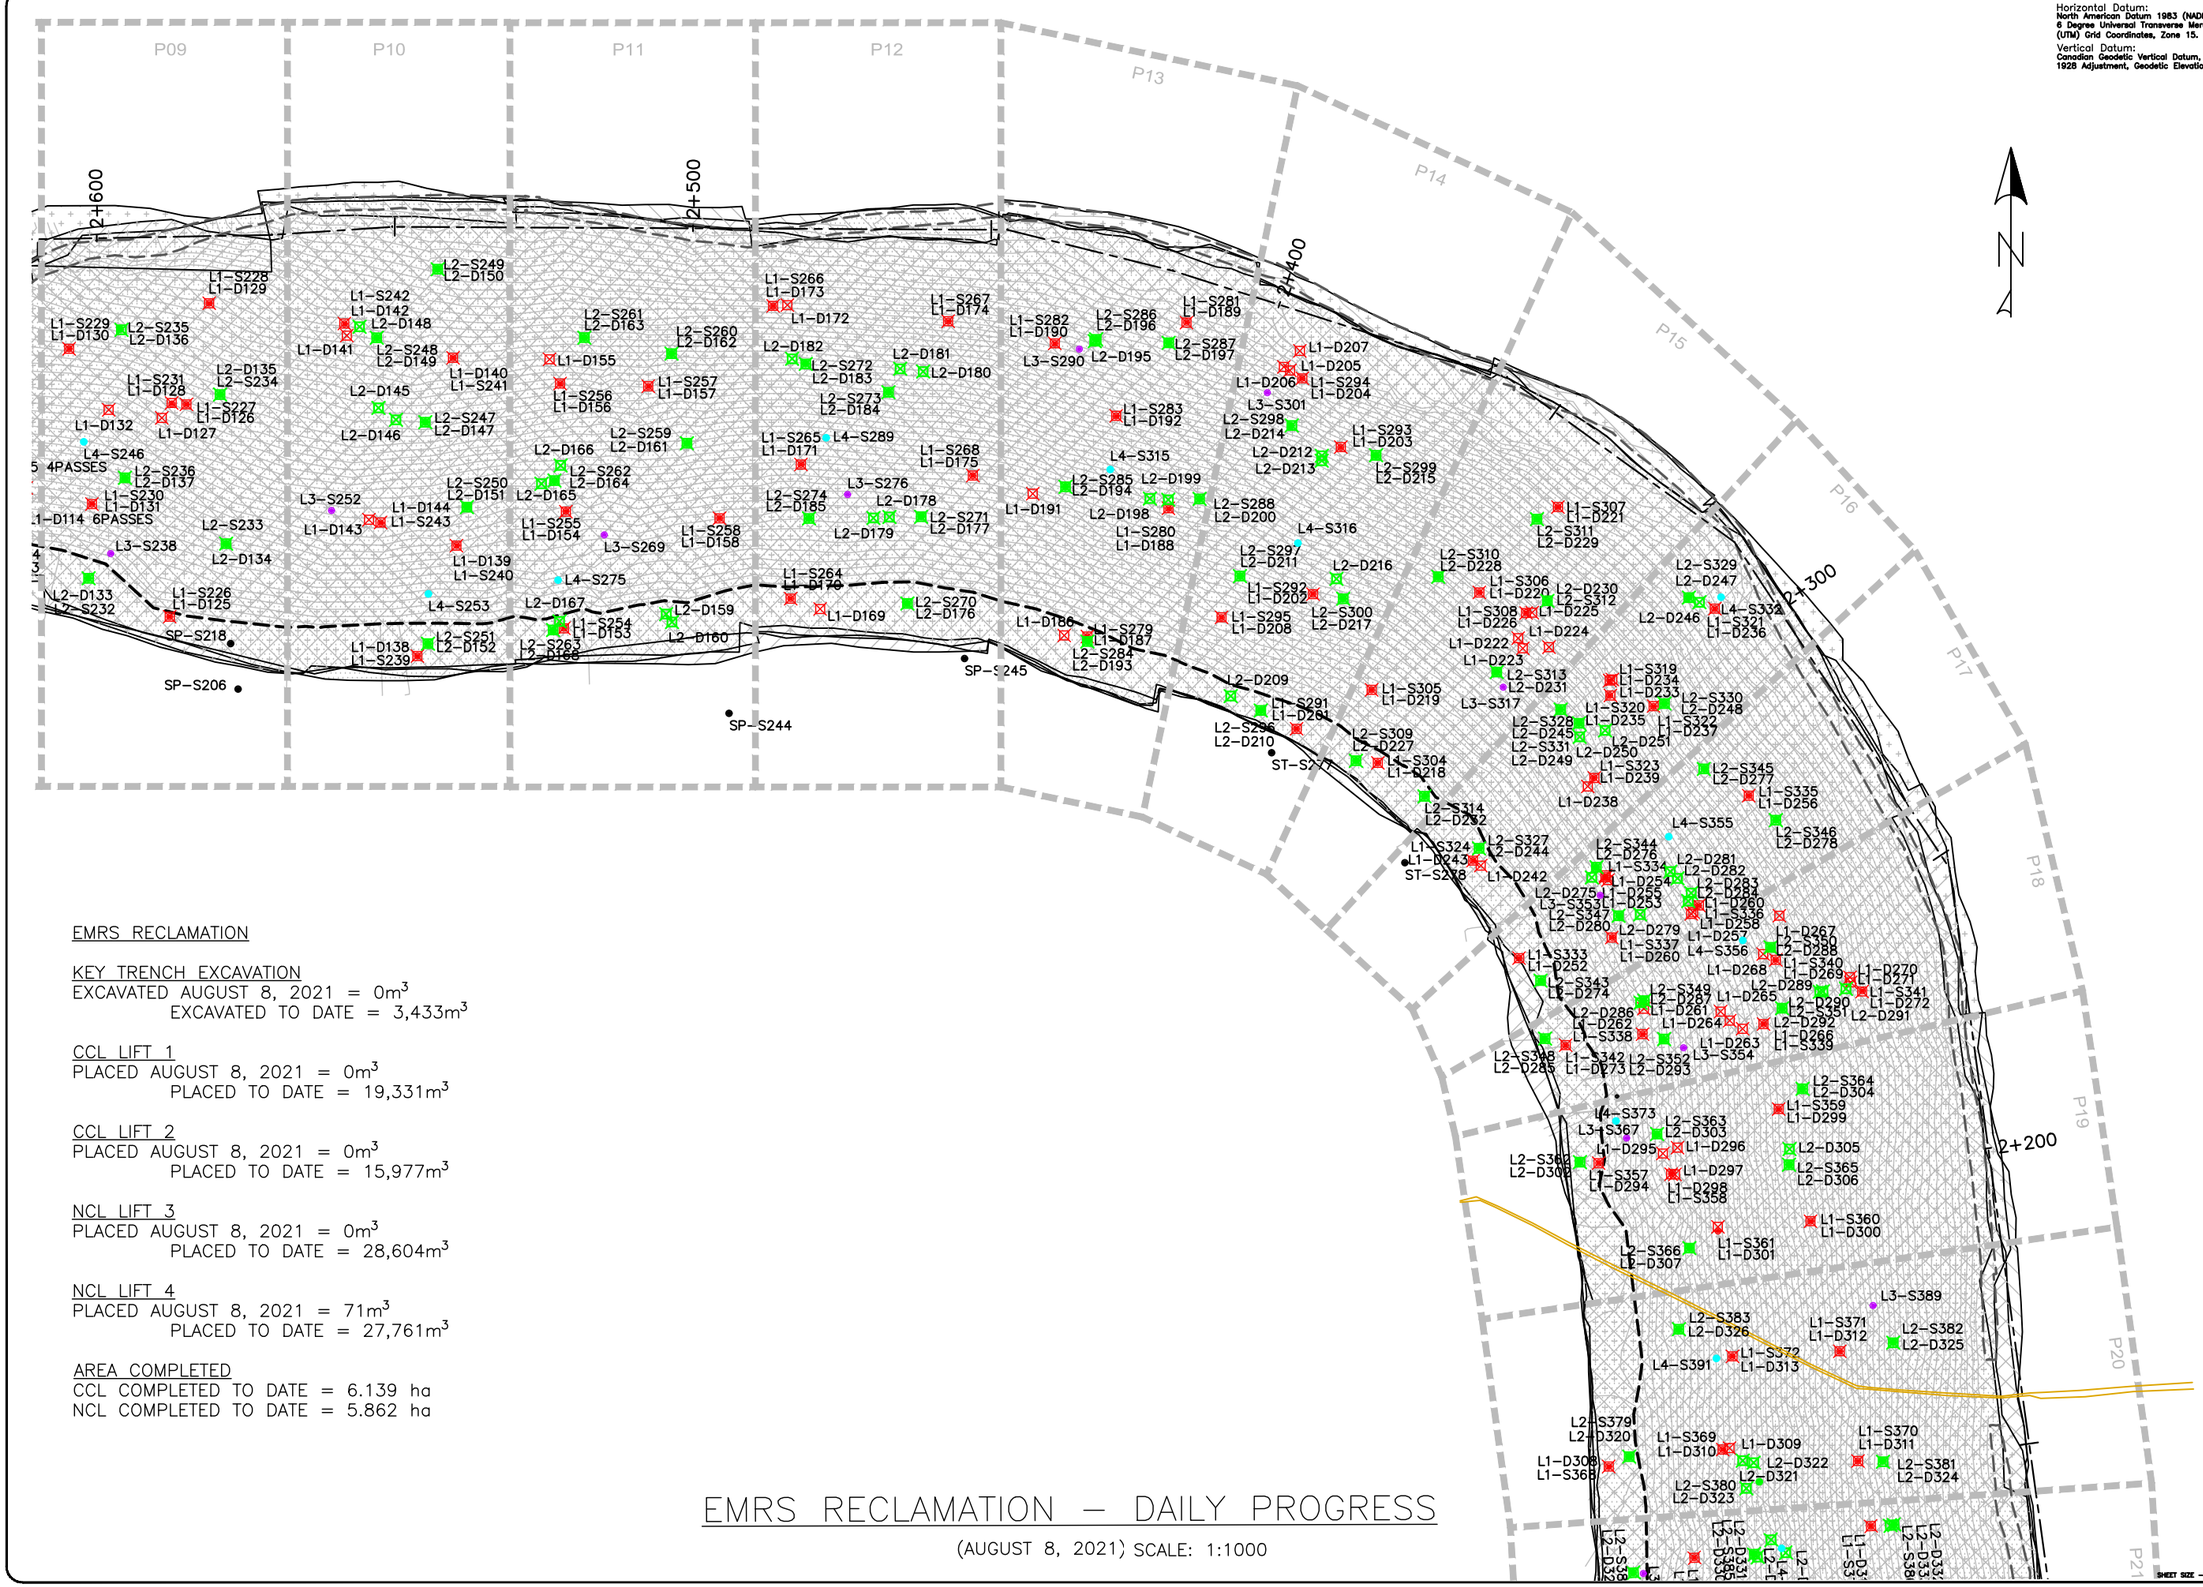

Horizontal Datum:
North American Datum 1983 (NAD83)
6 Degree Universal Transverse Mercator (UTM) Grid Coordinates, Zone 15.

Vertical Datum:
Canadian Geodetic Vertical Datum, 1928 Adjustment, Geodetic Elevations

EMRS RECLAMATION

KEY TRENCH EXCAVATION
EXCAVATED AUGUST 8, 2021 = 0m³
EXCAVATED TO DATE = 3,433m³

CCL LIFT 1
PLACED AUGUST 8, 2021 = 0m³
PLACED TO DATE = 19,331m³

CCL LIFT 2
PLACED AUGUST 8, 2021 = 0m³
PLACED TO DATE = 15,977m³

NCL LIFT 3
PLACED AUGUST 8, 2021 = 0m³
PLACED TO DATE = 28,604m³

NCL LIFT 4
PLACED AUGUST 8, 2021 = 71m³
PLACED TO DATE = 27,761m³

AREA COMPLETED
CCL COMPLETED TO DATE = 6.139 ha
NCL COMPLETED TO DATE = 5.862 ha

EMRS RECLAMATION – DAILY PROGRESS

(AUGUST 8, 2021) SCALE: 1:1000

TULLOCH ENGINEERING

DESIGNER

REVISIONS

DATE	REMARKS

LEGEND

- CCL LIFT #1
- CCL LIFT #2
- NCL LIFT #3
- NCL LIFT #4
- KEY TRENCH
- LIFT #1 COMP. TEST SAMPLE
- LIFT #2 COMP. TEST SAMPLE
- LIFT #3 COMP. TEST SAMPLE
- LIFT #4 COMP. TEST SAMPLE
- VWP WIRE
- VWP WIRE BURRITO
- PLACED TODAY
- CCL LIFT 2 PLACED TODAY

PROJECT TITLE
NEW GOLD INC
RAINY RIVER
PROJECT

DRAWING TITLE
2021 EMRS
RECLAMATION

PURPOSE
DAILY PROGRESS

DATE	AUGUST 8, 2021
DRAWN	JTS
CHECKED	
SCALE	NTS
ISSUED FOR TENDER	
ISSUED FOR CONSTRUCTION	

DWG. No.	PROJECT No.	PHASE No.
D-2	19-1138	115

SHEET SIZE - 11" X 17"

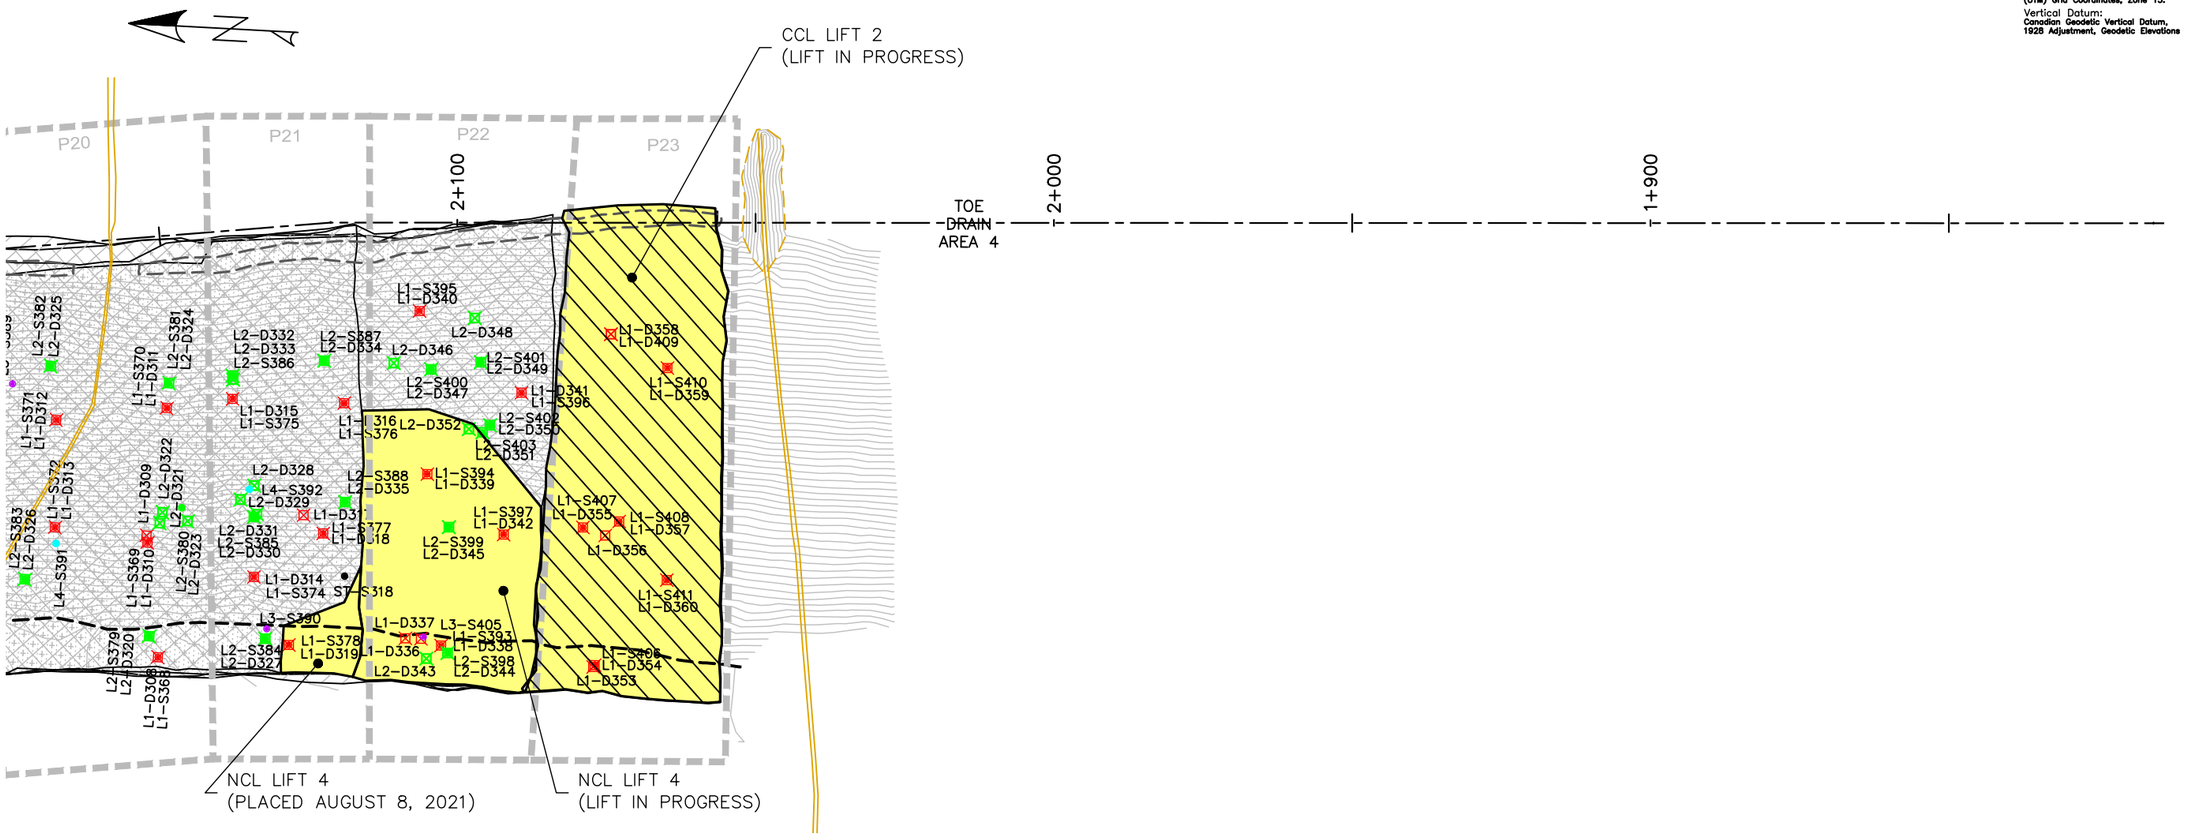

Horizontal Datum:
North American Datum 1983 (NAD83)
6 Degree Universal Transverse Mercator (UTM) Grid Coordinates, Zone 15.

Vertical Datum:
Canadian Geodetic Vertical Datum, 1928 Adjustment, Geodetic Elevations

EMRS RECLAMATION

KEY TRENCH EXCAVATION
EXCAVATED AUGUST 8, 2021 = 0m^3
EXCAVATED TO DATE = 3,433m^3

CCL LIFT 1
PLACED AUGUST 8, 2021 = 0m^3
PLACED TO DATE = 19,331m^3

CCL LIFT 2
PLACED AUGUST 8, 2021 = 0m^3
PLACED TO DATE = 15,977m^3

NCL LIFT 3
PLACED AUGUST 8, 2021 = 0m^3
PLACED TO DATE = 28,604m^3

NCL LIFT 4
PLACED AUGUST 8, 2021 = 71m^3
PLACED TO DATE = 27,761m^3

AREA COMPLETED
CCL COMPLETED TO DATE = 6.139 ha
NCL COMPLETED TO DATE = 5.862 ha

EMRS RECLAMATION – DAILY PROGRESS

(AUGUST 8, 2021) SCALE: 1:1000

TULLOCH ENGINEERING

DESIGNER

REVISIONS

DATE	REMARKS

LEGEND

- CCL LIFT #1
- CCL LIFT #2
- NCL LIFT #3
- NCL LIFT #4
- KEY TRENCH
- LIFT #1 COMP. TEST SAMPLE
- LIFT #2 COMP. TEST SAMPLE
- LIFT #3 COMP. TEST SAMPLE
- LIFT #4 COMP. TEST SAMPLE
- VWP WIRE
- VWP WIRE BURRITO
- PLACED TODAY
- CCL LIFT 2 PLACED TODAY

PROJECT TITLE
NEW GOLD INC
RAINY RIVER
PROJECT

DRAWING TITLE
2021 EMRS
RECLAMATION

PURPOSE
DAILY PROGRESS

DATE	AUGUST 8, 2021
DRAWN	JTS
CHECKED	
SCALE	NTS
ISSUED FOR TENDER	
ISSUED FOR CONSTRUCTION	

DWG. No.	PROJECT No.	PHASE No.
D–3	19–1138	115

SHEET SIZE – 11" X 17"

2+925.00

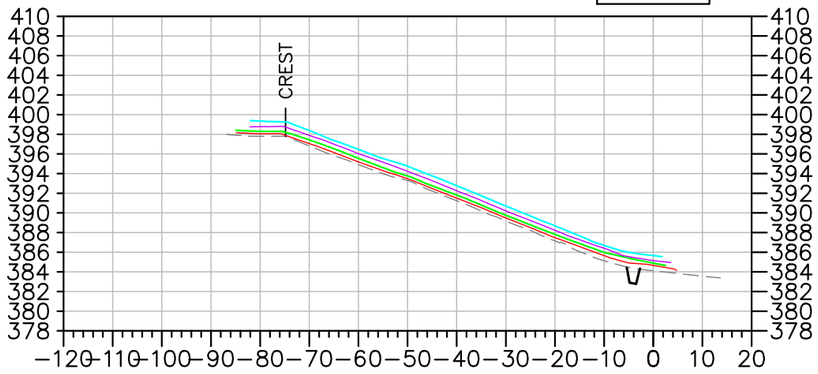

2+900.00

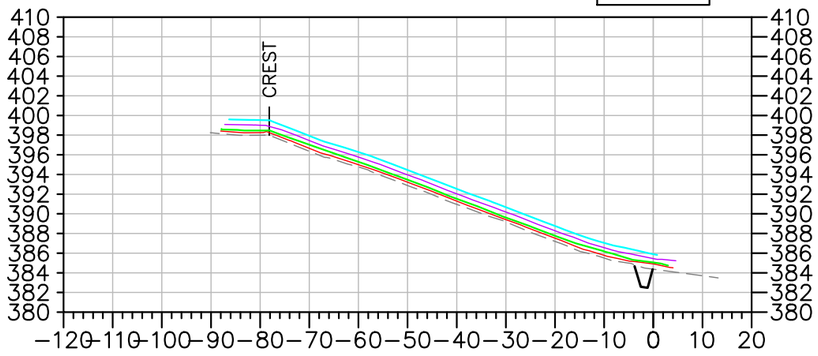

2+800.00

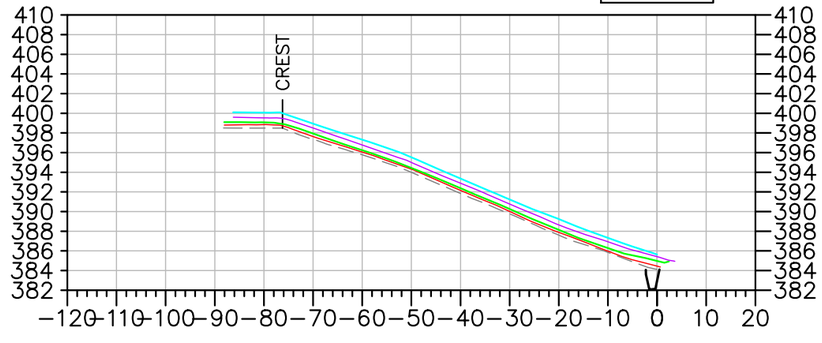

2+700.00

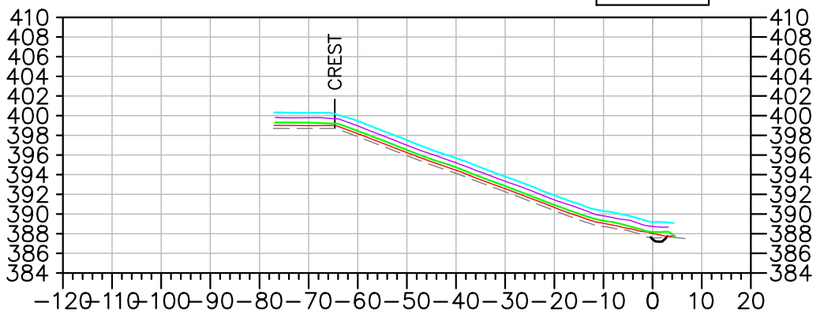

2+600.00

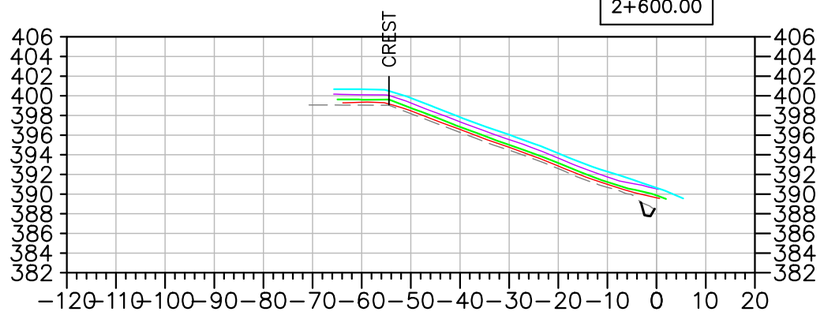

2+500.00

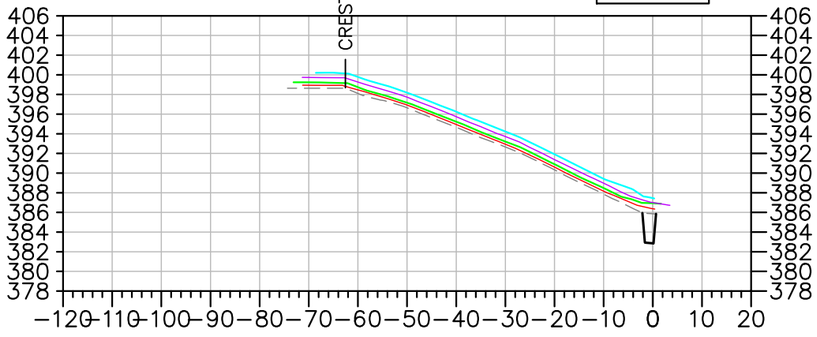

2+400.00

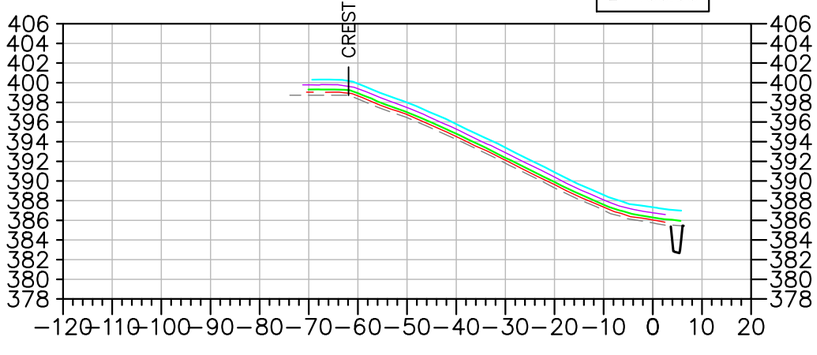

EMRS RECLAMATION – DAILY PROGRESS

(AUGUST 8, 2021) SCALE: N.T.S.

TULLOCH ENGINEERING

DESIGNER

REVISIONS

DATE	REMARKS

LEGEND

- EXISTING ROCK STOCKPILE
- CCL LIFT #1
- CCL LIFT #2
- NCL LIFT #3
- NCL LIFT #4
- KEY TRENCH

Horizontal Datum: North American Datum 1983 (NAD83) 6 Degree Universal Transverse Mercator (UTM) Grid Coordinates, Zone 15.
Vertical Datum: Canadian Geodetic Vertical Datum, 1928 Adjustment, Geodetic Elevations

PROJECT TITLE
NEW GOLD INC
RAINY RIVER
PROJECT

DRAWING TITLE
2021 EMRS
RECLAMATION CROSS
SECTIONS

PURPOSE
DAILY PROGRESS

DATE	AUGUST 8, 2021
DRAWN	JTS
CHECKED	
SCALE	NTS
ISSUED FOR TENDER	
ISSUED FOR CONSTRUCTION	

DWG. No.	PROJECT No.	PHASE No.
X–1	19–1138	115

SHEET SIZE – 11" X 17"

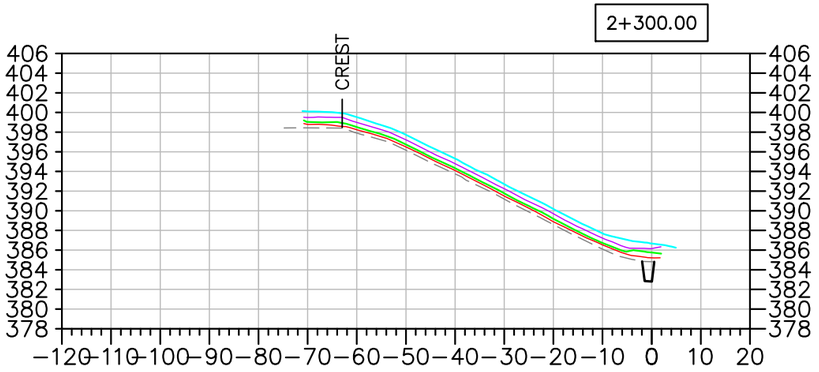

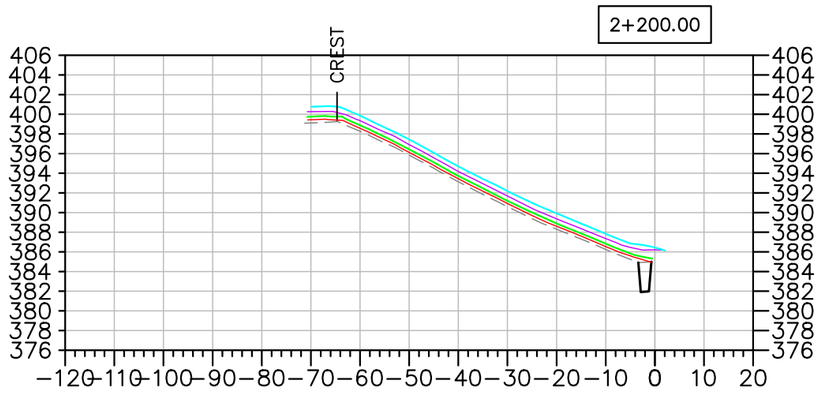

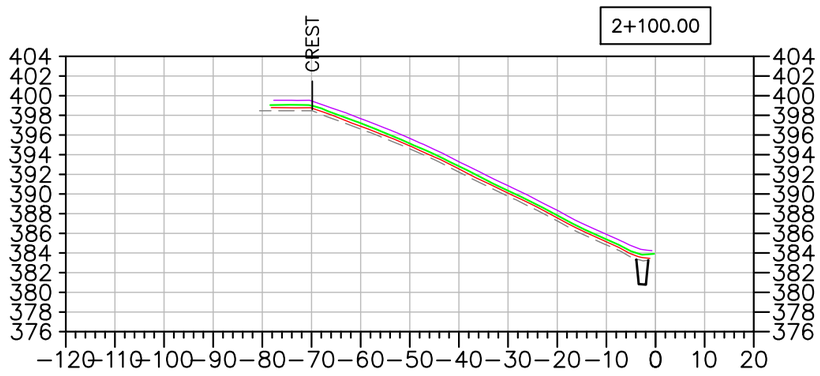

EMRS RECLAMATION – DAILY PROGRESS

(AUGUST 8, 2021) SCALE: N.T.S.

TULLOCH ENGINEERING

DESIGNER

REVISIONS

	DATE	REMARKS

LEGEND

- EXISTING ROCK STOCKPILE
- CCL LIFT #1
- CCL LIFT #2
- NCL LIFT #3
- NCL LIFT #4
- KEY TRENCH

Horizontal Datum:
North American Datum 1983 (NAD83)
6 Degree Universal Transverse Mercator (UTM) Grid Coordinates, Zone 15.

Vertical Datum:
Canadian Geodetic Vertical Datum, 1928 Adjustment, Geodetic Elevations

PROJECT TITLE
NEW GOLD INC
RAINY RIVER PROJECT

DRAWING TITLE
2021 EMRS RECLAMATION CROSS SECTIONS

PURPOSE
DAILY PROGRESS

DATE	AUGUST 8, 2021
DRAWN	JTS
CHECKED	
SCALE	NTS
ISSUED FOR TENDER	
ISSUED FOR CONSTRUCTION	

DWG. No.	PROJECT No.	PHASE No.
X-2	19-1138	115

SHEET SIZE – 11" X 17"

EMRS RECLAMATION

KEY TRENCH EXCAVATION
EXCAVATED AUGUST 9, 2021 = 0m^3
EXCAVATED TO DATE = 3,433m^3

CCL LIFT 1
PLACED AUGUST 9, 2021 = 0m^3
PLACED TO DATE = 19,331m^3

CCL LIFT 2
PLACED AUGUST 9, 2021 = 707m^3
PLACED TO DATE = 16,684m^3

NCL LIFT 3
PLACED AUGUST 9, 2021 = 0m^3
PLACED TO DATE = 28,604m^3

NCL LIFT 4
PLACED AUGUST 9, 2021 = 0m^3
PLACED TO DATE = 27,761m^3

AREA COMPLETED
CCL COMPLETED TO DATE = 6.395 ha
NCL COMPLETED TO DATE = 5.862 ha

Horizontal Datum:
North American Datum 1983 (NAD83)
6 Degree Universal Transverse Mercator (UTM) Grid Coordinates, Zone 15.
Vertical Datum:
Canadian Geodetic Vertical Datum, 1928 Adjustment, Geodetic Elevations

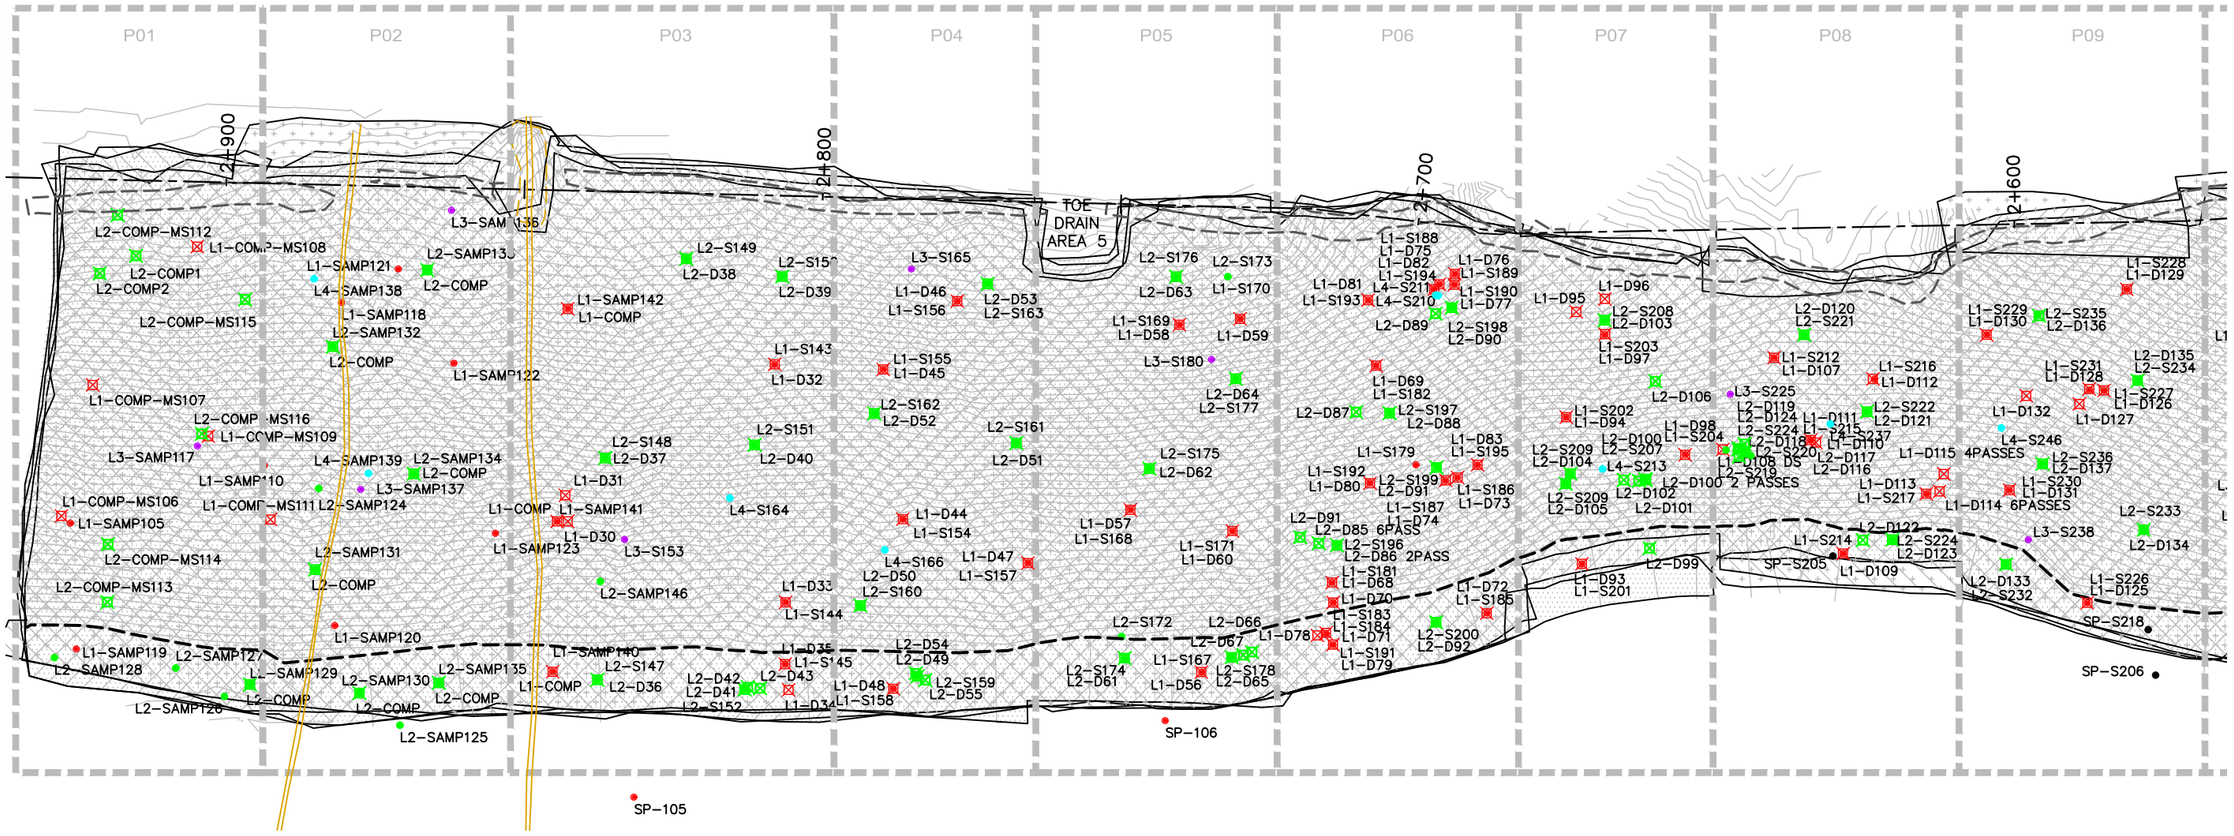

EMRS RECLAMATION – DAILY PROGRESS

(AUGUST 9, 2021) SCALE: 1:1000

TULLOCH ENGINEERING

DESIGNER

REVISIONS

	DATE	REMARKS

LEGEND

- CCL LIFT #1
- CCL LIFT #2
- NCL LIFT #3
- NCL LIFT #4
- KEY TRENCH
- LIFT #1 COMP. TEST SAMPLE
- LIFT #2 COMP. TEST SAMPLE
- LIFT #3 COMP. TEST SAMPLE
- LIFT #4 COMP. TEST SAMPLE
- VWP WIRE
- VWP WIRE BURRITO
- PLACED TODAY
- CCL LIFT 2 PLACED TODAY

PROJECT TITLE
NEW GOLD INC
RAINY RIVER
PROJECT

DRAWING TITLE
2021 EMRS
RECLAMATION

PURPOSE
DAILY PROGRESS

DATE	AUGUST 9, 2021
DRAWN	JTS
CHECKED	
SCALE	NTS
ISSUED FOR TENDER	
ISSUED FOR CONSTRUCTION	

DWG. No.	PROJECT No.	PHASE No.
D-1	19-1138	115

SHEET SIZE - 11" X 17"

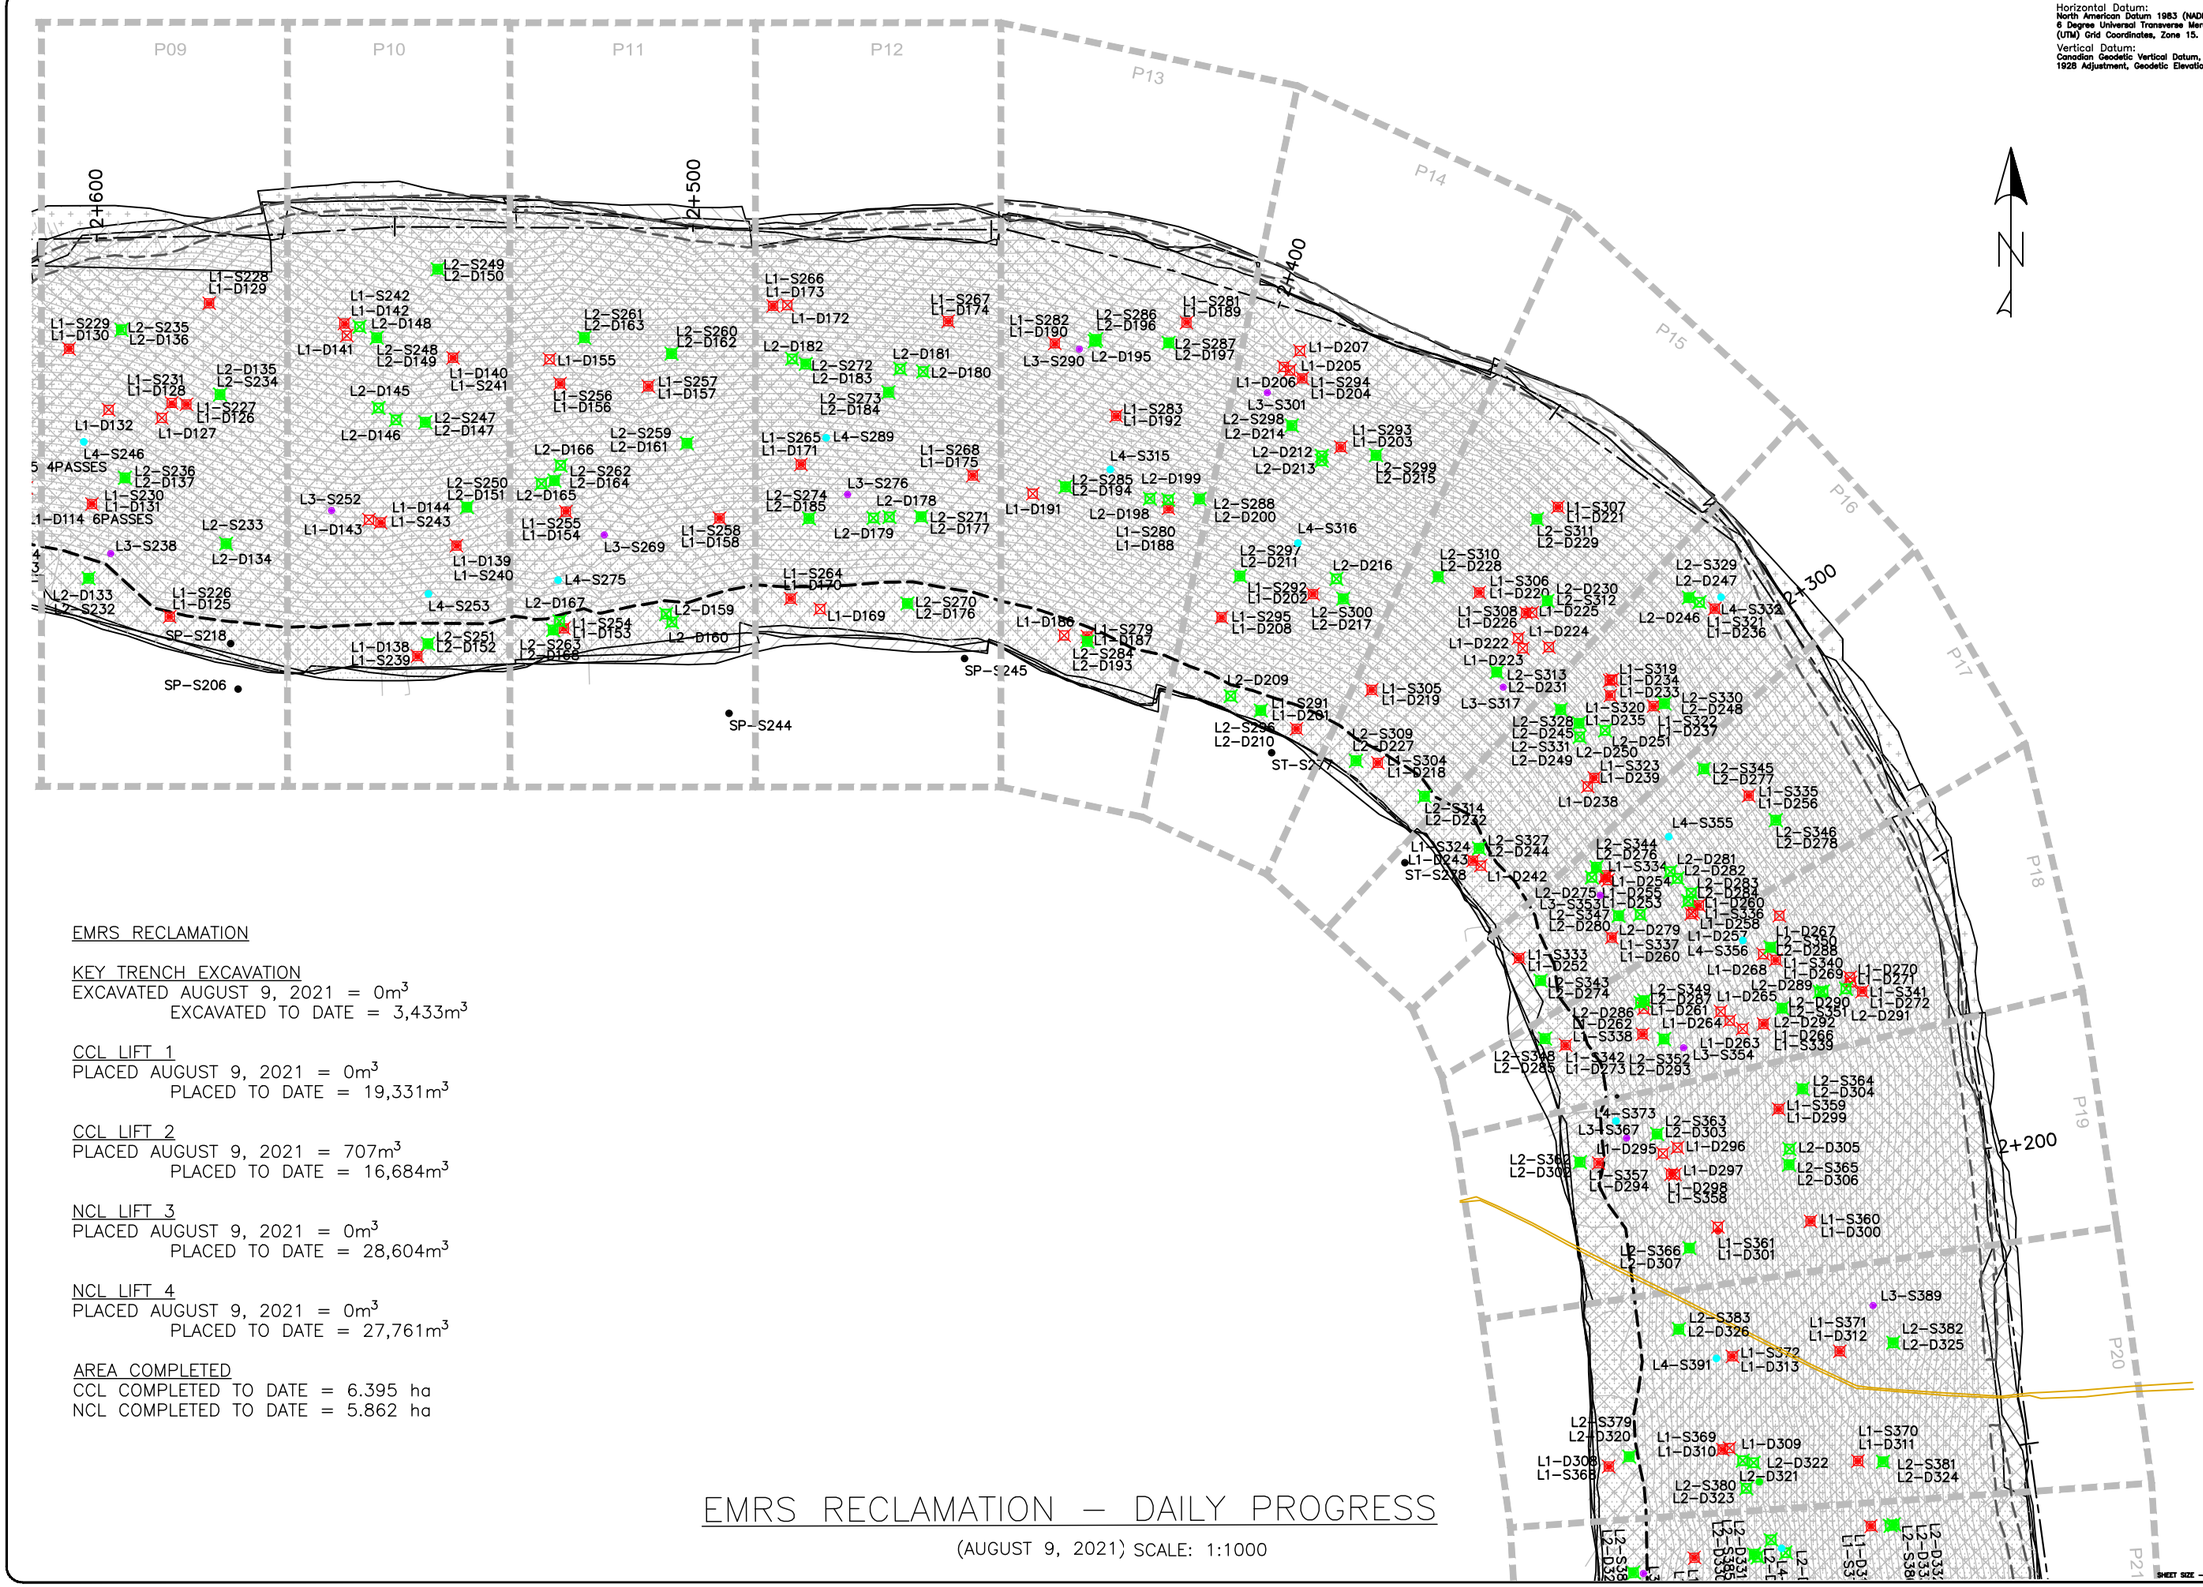

Horizontal Datum:
North American Datum 1983 (NAD83)
6 Degree Universal Transverse Mercator (UTM) Grid Coordinates, Zone 15.

Vertical Datum:
Canadian Geodetic Vertical Datum, 1928 Adjustment, Geodetic Elevations

EMRS RECLAMATION

KEY TRENCH EXCAVATION
EXCAVATED AUGUST 9, 2021 = 0m³
EXCAVATED TO DATE = 3,433m³

CCL LIFT 1
PLACED AUGUST 9, 2021 = 0m³
PLACED TO DATE = 19,331m³

CCL LIFT 2
PLACED AUGUST 9, 2021 = 707m³
PLACED TO DATE = 16,684m³

NCL LIFT 3
PLACED AUGUST 9, 2021 = 0m³
PLACED TO DATE = 28,604m³

NCL LIFT 4
PLACED AUGUST 9, 2021 = 0m³
PLACED TO DATE = 27,761m³

AREA COMPLETED
CCL COMPLETED TO DATE = 6.395 ha
NCL COMPLETED TO DATE = 5.862 ha

EMRS RECLAMATION – DAILY PROGRESS

(AUGUST 9, 2021) SCALE: 1:1000

TULLOCH ENGINEERING

DESIGNER

REVISIONS

DATE	REMARKS

LEGEND

- CCL LIFT #1
- CCL LIFT #2
- NCL LIFT #3
- NCL LIFT #4
- KEY TRENCH
- LIFT #1 COMP. TEST SAMPLE
- LIFT #2 COMP. TEST SAMPLE
- LIFT #3 COMP. TEST SAMPLE
- LIFT #4 COMP. TEST SAMPLE
- VWP WIRE
- VWP WIRE BURRITO
- PLACED TODAY
- CCL LIFT 2 PLACED TODAY

PROJECT TITLE
NEW GOLD INC
RAINY RIVER
PROJECT

DRAWING TITLE
2021 EMRS
RECLAMATION

PURPOSE
DAILY PROGRESS

DATE	AUGUST 9, 2021
DRAWN	JTS
CHECKED	
SCALE	NTS
ISSUED FOR TENDER	
ISSUED FOR CONSTRUCTION	

DWG. No.	PROJECT No.	PHASE No.
D-2	19-1138	115

SHEET SIZE - 11" X 17"

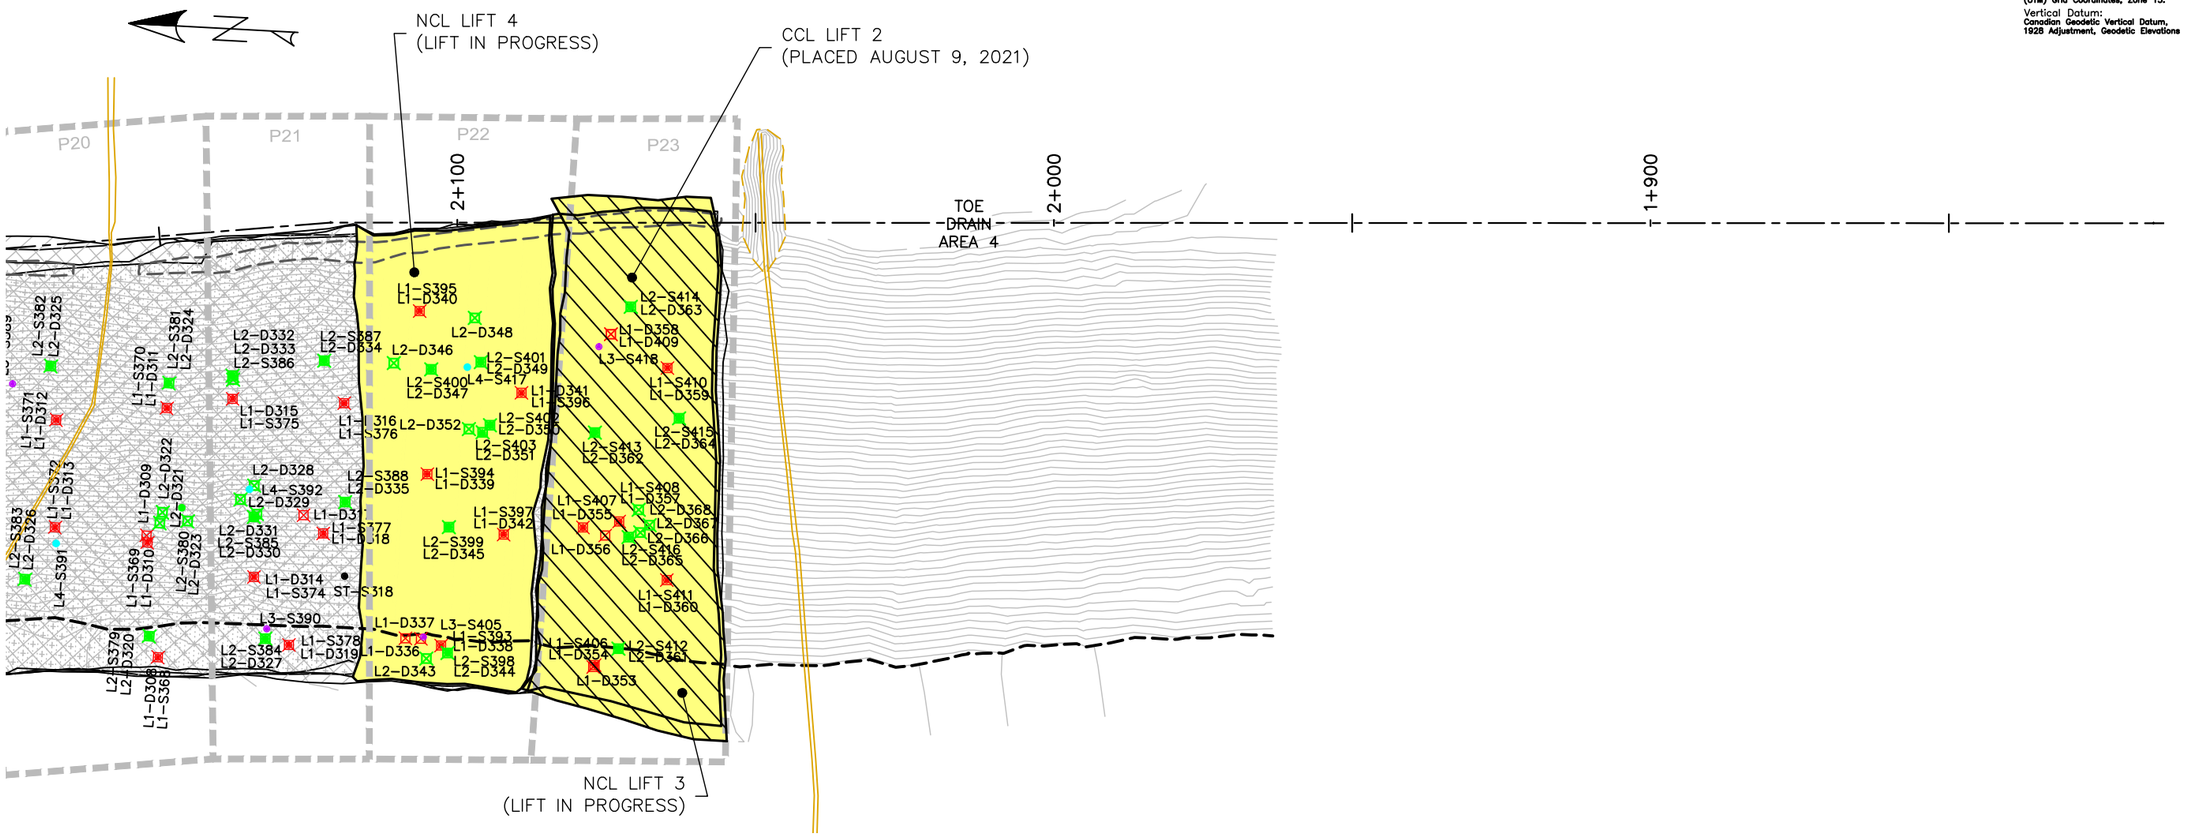

Horizontal Datum:
North American Datum 1983 (NAD83)
6 Degree Universal Transverse Mercator
(UTM) Grid Coordinates, Zone 15.

Vertical Datum:
Canadian Geodetic Vertical Datum,
1928 Adjustment, Geodetic Elevations

EMRS RECLAMATION

KEY TRENCH EXCAVATION
EXCAVATED AUGUST 9, 2021 = 0m^3
EXCAVATED TO DATE = 3,433m^3

CCL LIFT 1
PLACED AUGUST 9, 2021 = 0m^3
PLACED TO DATE = 19,331m^3

CCL LIFT 2
PLACED AUGUST 9, 2021 = 707m^3
PLACED TO DATE = 16,684m^3

NCL LIFT 3
PLACED AUGUST 9, 2021 = 0m^3
PLACED TO DATE = 28,604m^3

NCL LIFT 4
PLACED AUGUST 9, 2021 = 0m^3
PLACED TO DATE = 27,761m^3

AREA COMPLETED
CCL COMPLETED TO DATE = 6.395 ha
NCL COMPLETED TO DATE = 5.862 ha

EMRS RECLAMATION – DAILY PROGRESS

(AUGUST 9, 2021) SCALE: 1:1000

TULLOCH ENGINEERING

DESIGNER

REVISIONS

DATE	REMARKS

LEGEND

- CCL LIFT #1
- CCL LIFT #2
- NCL LIFT #3
- NCL LIFT #4
- KEY TRENCH
- LIFT #1 COMP. TEST SAMPLE
- LIFT #2 COMP. TEST SAMPLE
- LIFT #3 COMP. TEST SAMPLE
- LIFT #4 COMP. TEST SAMPLE
- VWP WIRE
- VWP WIRE BURRITO
- PLACED TODAY
- CCL LIFT 2 PLACED TODAY

PROJECT TITLE
NEW GOLD INC
RAINY RIVER
PROJECT

DRAWING TITLE
2021 EMRS
RECLAMATION

PURPOSE
DAILY PROGRESS

DATE	AUGUST 9, 2021
DRAWN	JTS
CHECKED	
SCALE	NTS
ISSUED FOR TENDER	
ISSUED FOR CONSTRUCTION	

DWG. No.	PROJECT No.	PHASE No.
D-3	19-1138	115

SHEET SIZE - 11" X 17"

2+925.00

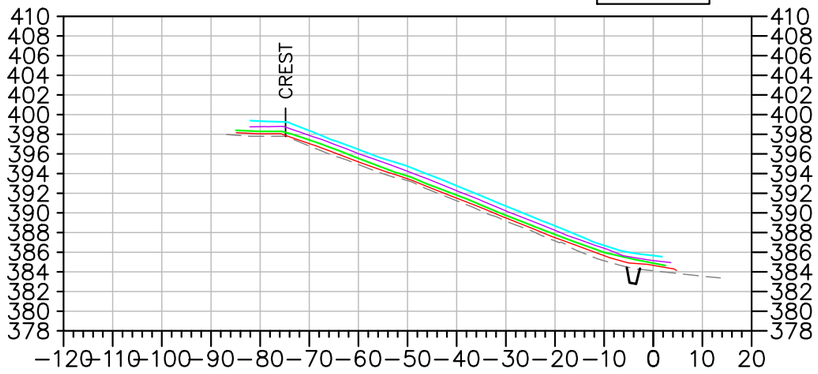

2+900.00

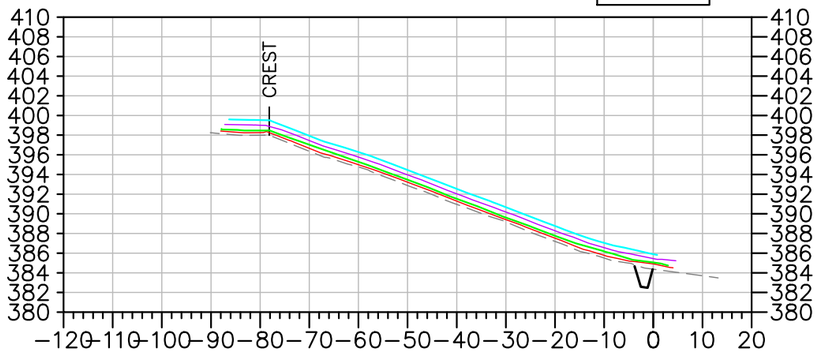

2+800.00

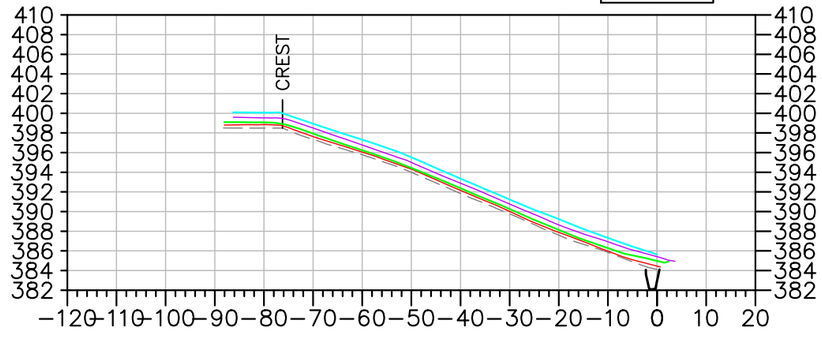

2+700.00

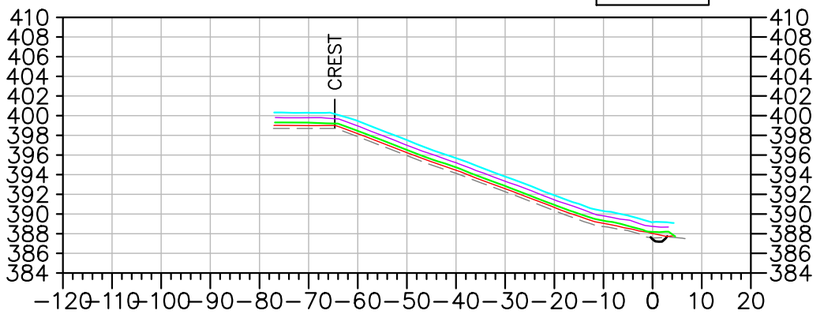

2+600.00

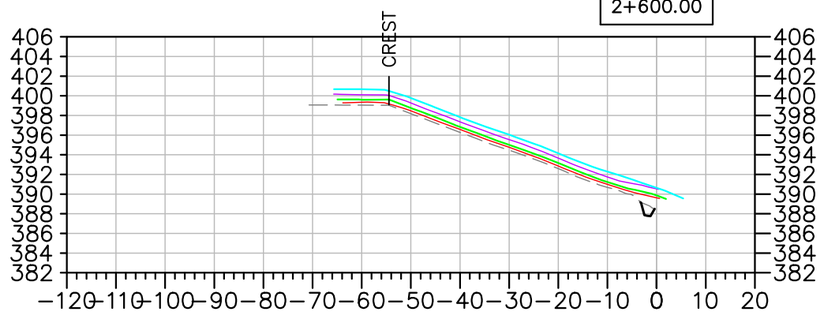

2+500.00

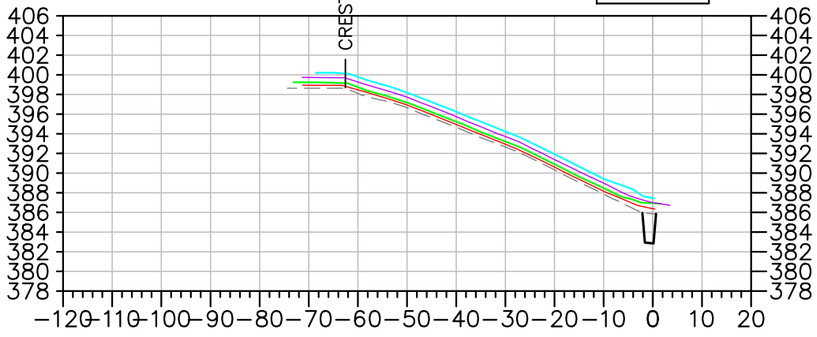

2+400.00

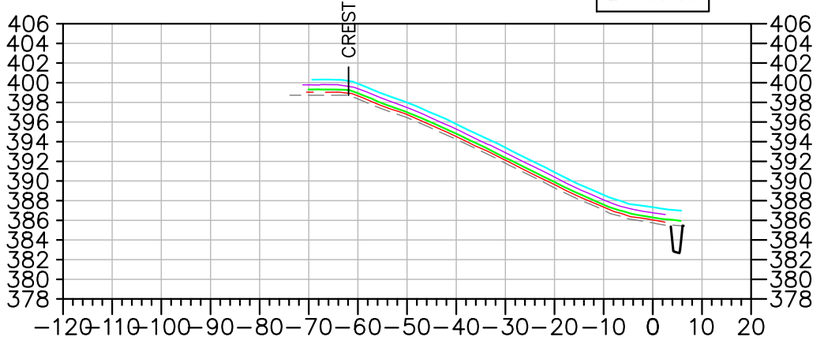

EMRS RECLAMATION – DAILY PROGRESS

(AUGUST 9, 2021) SCALE: N.T.S.

TULLOCH ENGINEERING

DESIGNER

REVISIONS

DATE	REMARKS

LEGEND

- EXISTING ROCK STOCKPILE
- CCL LIFT #1
- CCL LIFT #2
- NCL LIFT #3
- NCL LIFT #4
- KEY TRENCH

Horizontal Datum: North American Datum 1983 (NAD83) 6 Degree Universal Transverse Mercator (UTM) Grid Coordinates, Zone 15.
Vertical Datum: Canadian Geodetic Vertical Datum, 1928 Adjustment, Geodetic Elevations

PROJECT TITLE
NEW GOLD INC
RAINY RIVER
PROJECT

DRAWING TITLE
2021 EMRS
RECLAMATION CROSS
SECTIONS

PURPOSE
DAILY PROGRESS

DATE	AUGUST 9, 2021
DRAWN	JTS
CHECKED	
SCALE	NTS
ISSUED FOR TENDER	
ISSUED FOR CONSTRUCTION	

DWG. No.	PROJECT No.	PHASE No.
X–1	19–1138	115

SHEET SIZE – 11" X 17"

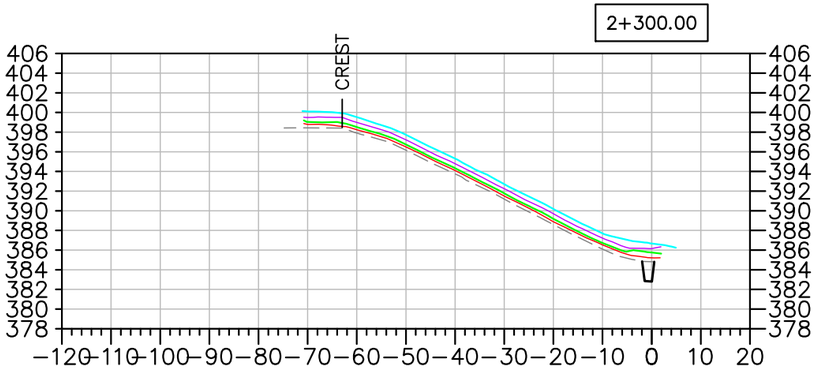

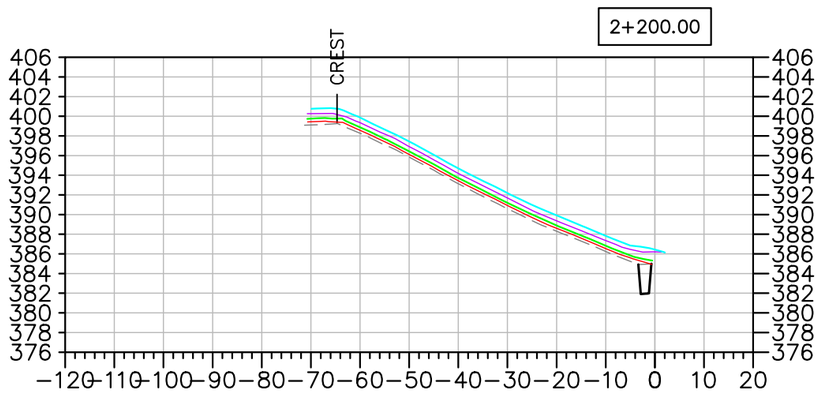

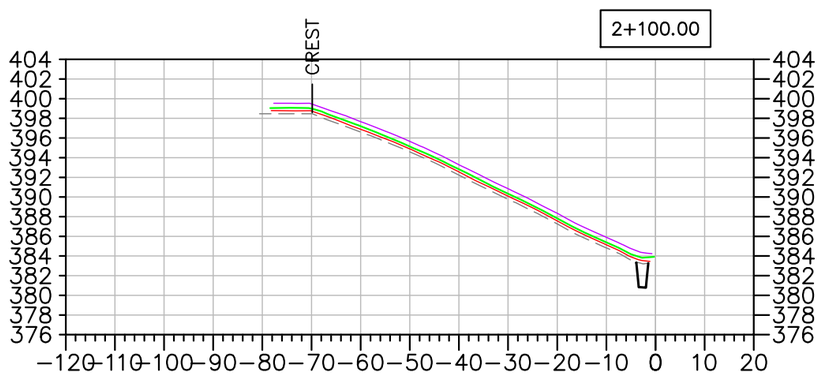

EMRS RECLAMATION – DAILY PROGRESS

(AUGUST 9, 2021), SCALE: N.T.S.

TULLOCH ENGINEERING

DESIGNER

REVISIONS

	DATE	REMARKS

LEGEND

- EXISTING ROCK STOCKPILE
- CCL LIFT #1
- CCL LIFT #2
- NCL LIFT #3
- NCL LIFT #4
- KEY TRENCH

Horizontal Datum:
North American Datum 1983 (NAD83)
6 Degree Universal Transverse Mercator (UTM) Grid Coordinates, Zone 15.

Vertical Datum:
Canadian Geodetic Vertical Datum, 1928 Adjustment, Geodetic Elevations

PROJECT TITLE
NEW GOLD INC
RAINY RIVER PROJECT

DRAWING TITLE
2021 EMRS RECLAMATION CROSS SECTIONS

PURPOSE
DAILY PROGRESS

DATE	AUGUST 9, 2021
DRAWN	JTS
CHECKED	
SCALE	NTS
ISSUED FOR TENDER	
ISSUED FOR CONSTRUCTION	

DWG. No.	PROJECT No.	PHASE No.
X-2	19-1138	115

SHEET SIZE – 11" X 17"

EMRS RECLAMATION

KEY TRENCH EXCAVATION
EXCAVATED AUGUST 10, 2021 = 29m^3
EXCAVATED TO DATE = 3,462m^3

CCL LIFT 1
PLACED AUGUST 10, 2021 = 0m^3
PLACED TO DATE = 19,331m^3

CCL LIFT 2
PLACED AUGUST 10, 2021 = 0m^3
PLACED TO DATE = 16,684m^3

NCL LIFT 3
PLACED AUGUST 10, 2021 = 1,102m^3
PLACED TO DATE = 29,706m^3

NCL LIFT 4
PLACED AUGUST 10, 2021 = 0m^3
PLACED TO DATE = 27,761m^3

AREA COMPLETED
CCL COMPLETED TO DATE = 6.395 ha
NCL COMPLETED TO DATE = 5.862 ha

Horizontal Datum:
North American Datum 1983 (NAD83)
6 Degree Universal Transverse Mercator (UTM) Grid Coordinates, Zone 15.
Vertical Datum:
Canadian Geodetic Vertical Datum, 1928 Adjustment, Geodetic Elevations

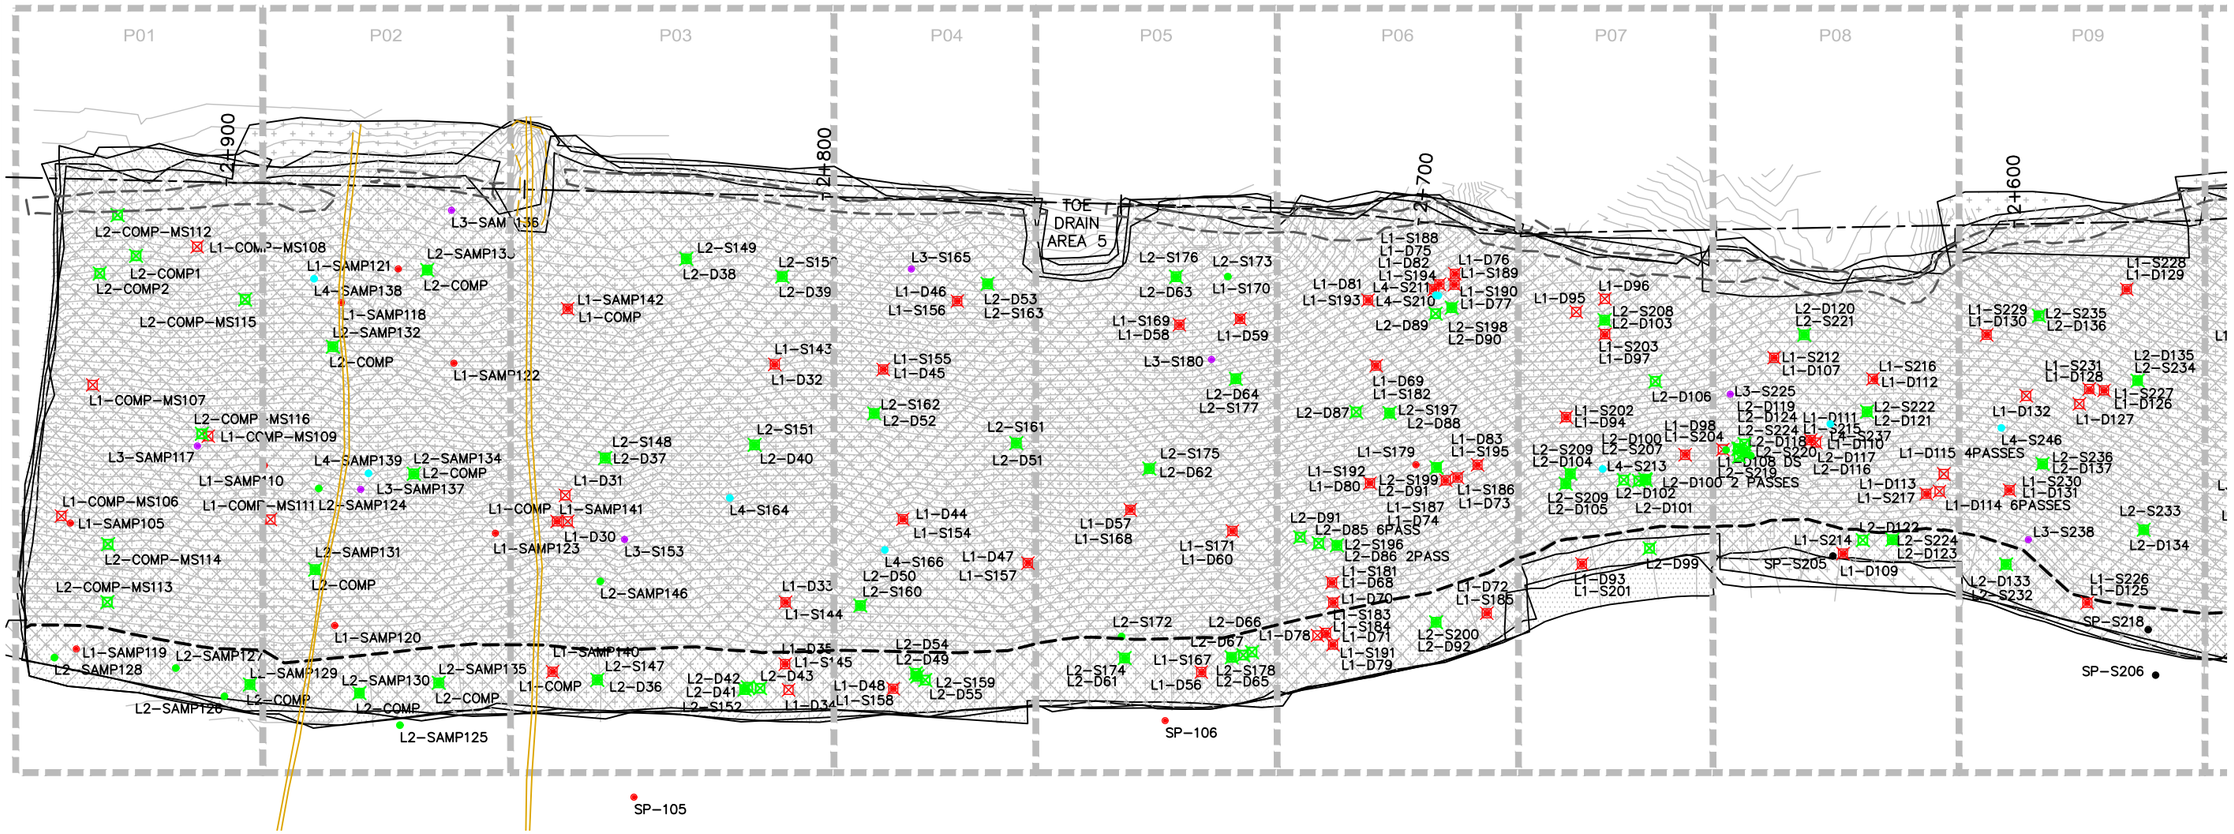

EMRS RECLAMATION – DAILY PROGRESS

(AUGUST 10, 202´ SCALE: 1:1000

SHEET SIZE – 11" X 17"

TULLOCH ENGINEERING

DESIGNER

REVISIONS

	DATE	REMARKS

LEGEND

- CCL LIFT #1
- CCL LIFT #2
- NCL LIFT #3
- NCL LIFT #4
- KEY TRENCH
- LIFT #1 COMP. TEST SAMPLE
- LIFT #2 COMP. TEST SAMPLE
- LIFT #3 COMP. TEST SAMPLE
- LIFT #4 COMP. TEST SAMPLE
- VWP WIRE
- VWP WIRE BURRITO
- PLACED TODAY
- CCL LIFT 2 PLACED TODAY

PROJECT TITLE
NEW GOLD INC
RAINY RIVER
PROJECT

DRAWING TITLE
2021 EMRS
RECLAMATION

PURPOSE
DAILY PROGRESS

DATE	AUGUST 10, 2021
DRAWN	JTS
CHECKED	
SCALE	NTS
ISSUED FOR TENDER	
ISSUED FOR CONSTRUCTION	

DWG. No.	PROJECT No.	PHASE No.
D-1	19-1138	115

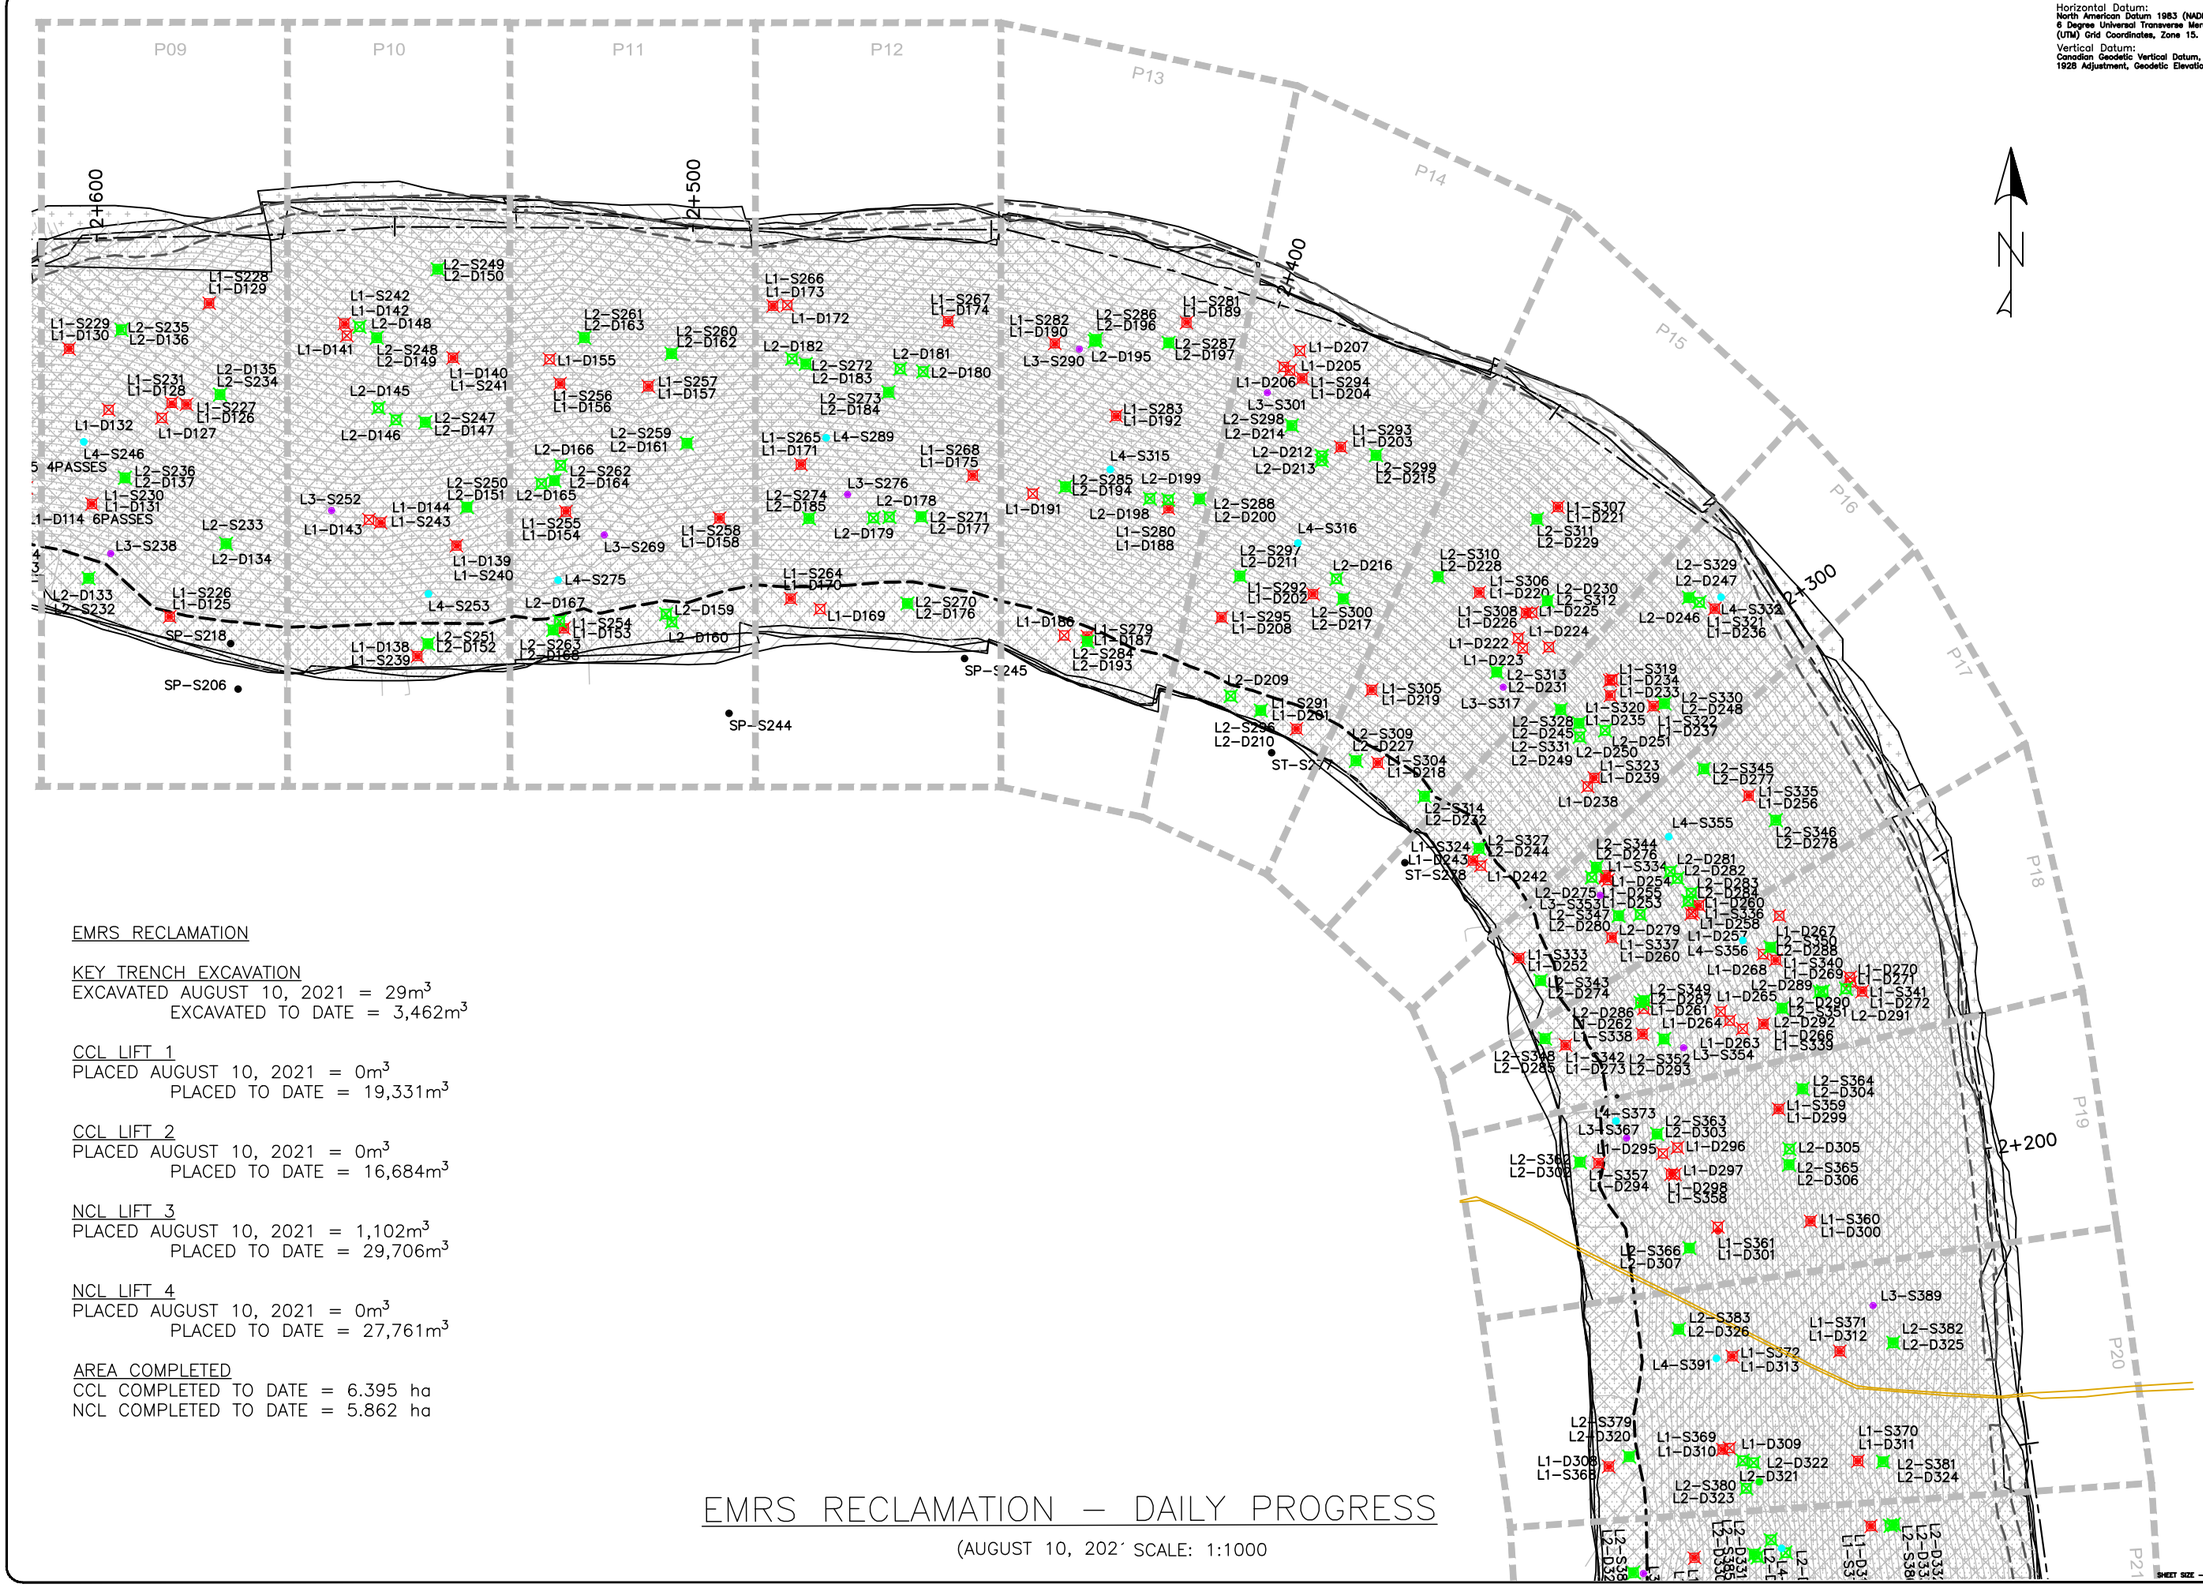

Horizontal Datum:
North American Datum 1983 (NAD83)
6 Degree Universal Transverse Mercator (UTM) Grid Coordinates, Zone 15.

Vertical Datum:
Canadian Geodetic Vertical Datum, 1928 Adjustment, Geodetic Elevations

EMRS RECLAMATION

KEY TRENCH EXCAVATION
EXCAVATED AUGUST 10, 2021 = 29m³
EXCAVATED TO DATE = 3,462m³

CCL LIFT 1
PLACED AUGUST 10, 2021 = 0m³
PLACED TO DATE = 19,331m³

CCL LIFT 2
PLACED AUGUST 10, 2021 = 0m³
PLACED TO DATE = 16,684m³

NCL LIFT 3
PLACED AUGUST 10, 2021 = 1,102m³
PLACED TO DATE = 29,706m³

NCL LIFT 4
PLACED AUGUST 10, 2021 = 0m³
PLACED TO DATE = 27,761m³

AREA COMPLETED
CCL COMPLETED TO DATE = 6.395 ha
NCL COMPLETED TO DATE = 5.862 ha

EMRS RECLAMATION – DAILY PROGRESS

(AUGUST 10, 202´ SCALE: 1:1000

TULLOCH ENGINEERING

DESIGNER

REVISIONS

DATE	REMARKS

LEGEND

- CCL LIFT #1
- CCL LIFT #2
- NCL LIFT #3
- NCL LIFT #4
- KEY TRENCH
- LIFT #1 COMP. TEST SAMPLE
- LIFT #2 COMP. TEST SAMPLE
- LIFT #3 COMP. TEST SAMPLE
- LIFT #4 COMP. TEST SAMPLE
- VWP WIRE
- VWP WIRE BURRITO
- PLACED TODAY
- CCL LIFT 2 PLACED TODAY

PROJECT TITLE
NEW GOLD INC
RAINY RIVER
PROJECT

DRAWING TITLE
2021 EMRS
RECLAMATION

PURPOSE
DAILY PROGRESS

DATE	AUGUST 10, 2021
DRAWN	JTS
CHECKED	
SCALE	NTS
ISSUED FOR TENDER	
ISSUED FOR CONSTRUCTION	

DWG. No.	PROJECT No.	PHASE No.
D-2	19-1138	115

SHEET SIZE - 11" X 17"

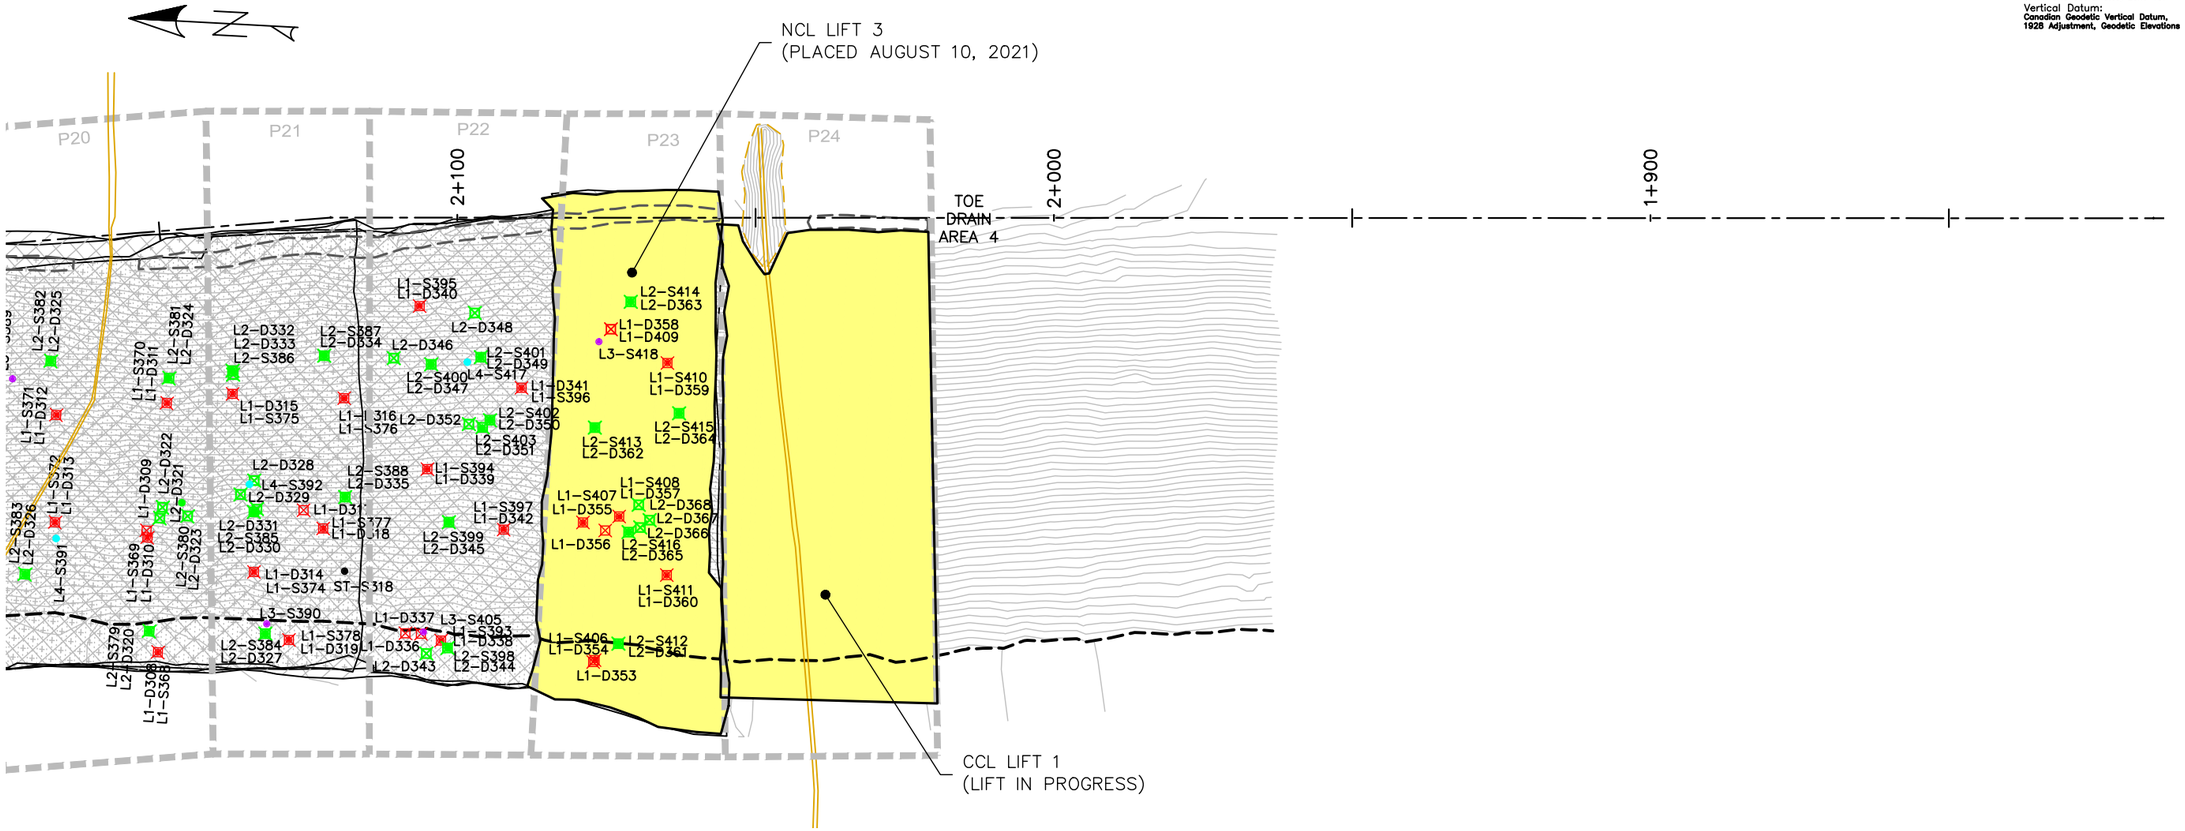

EMRS RECLAMATION

KEY TRENCH EXCAVATION
EXCAVATED AUGUST 10, 2021 = 29m^3
EXCAVATED TO DATE = 3,462m^3

CCL LIFT 1
PLACED AUGUST 10, 2021 = 0m^3
PLACED TO DATE = 19,331m^3

CCL LIFT 2
PLACED AUGUST 10, 2021 = 0m^3
PLACED TO DATE = 16,684m^3

NCL LIFT 3
PLACED AUGUST 10, 2021 = 1,102m^3
PLACED TO DATE = 29,706m^3

NCL LIFT 4
PLACED AUGUST 10, 2021 = 0m^3
PLACED TO DATE = 27,761m^3

AREA COMPLETED
CCL COMPLETED TO DATE = 6.395 ha
NCL COMPLETED TO DATE = 5.862 ha

EMRS RECLAMATION – DAILY PROGRESS

(AUGUST 10, 2021 SCALE: 1:1000

Horizontal Datum:
North American Datum 1983 (NAD83)
6 Degree Universal Transverse Mercator (UTM) Grid Coordinates, Zone 15.
Vertical Datum:
Canadian Geodetic Vertical Datum, 1928 Adjustment, Geodetic Elevations

TULLOCH ENGINEERING

DESIGNER

REVISIONS

DATE	REMARKS

LEGEND

- CCL LIFT #1
- CCL LIFT #2
- NCL LIFT #3
- NCL LIFT #4
- KEY TRENCH
- LIFT #1 COMP. TEST SAMPLE
- LIFT #2 COMP. TEST SAMPLE
- LIFT #3 COMP. TEST SAMPLE
- LIFT #4 COMP. TEST SAMPLE
- VWP WIRE
- VWP WIRE BURRITO
- PLACED TODAY
- CCL LIFT 2 PLACED TODAY

PROJECT TITLE
NEW GOLD INC
RAINY RIVER
PROJECT

DRAWING TITLE
2021 EMRS
RECLAMATION

PURPOSE
DAILY PROGRESS

DATE	AUGUST 10, 2021
DRAWN	JTS
CHECKED	
SCALE	NTS
ISSUED FOR TENDER	
ISSUED FOR CONSTRUCTION	

DWG. No.	PROJECT No.	PHASE No.
D-3	19-1138	115

SHEET SIZE - 11" X 17"

2+925.00

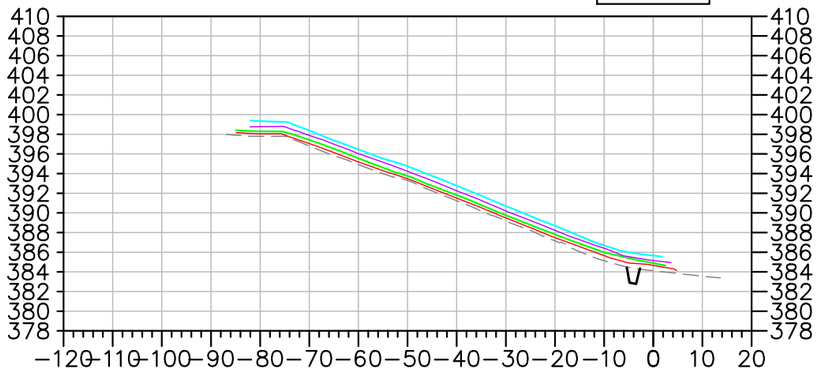

2+900.00

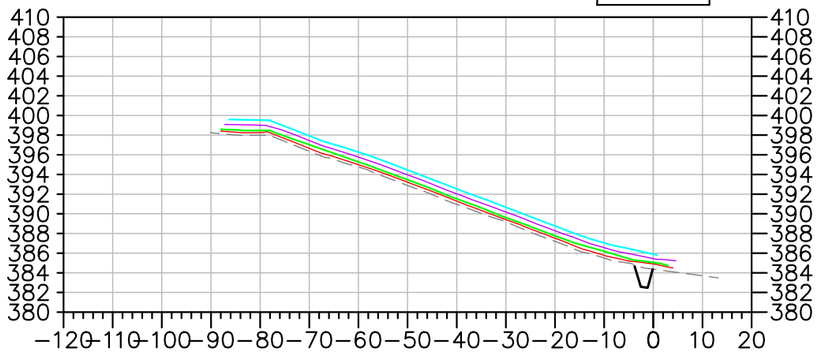

2+800.00

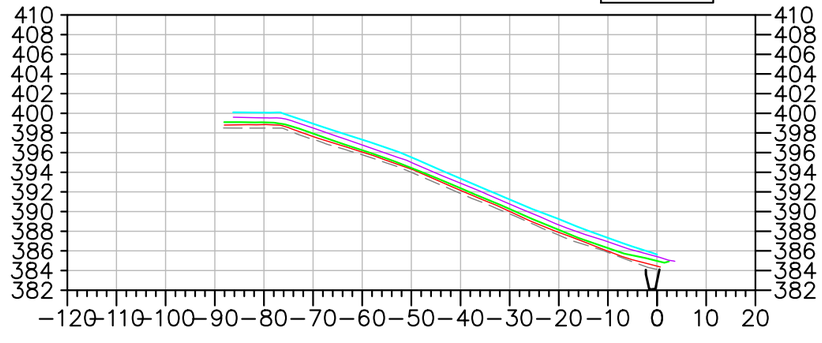

2+700.00

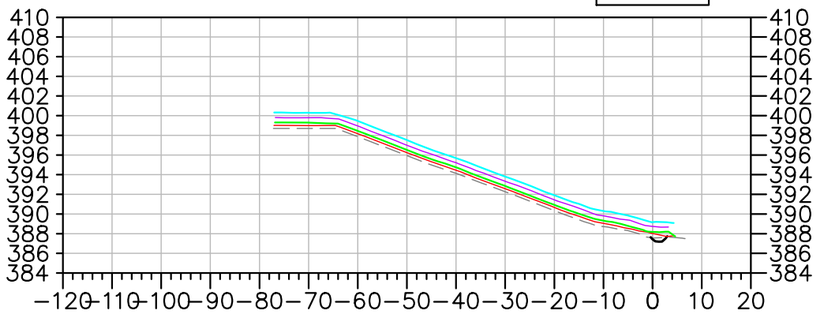

2+600.00

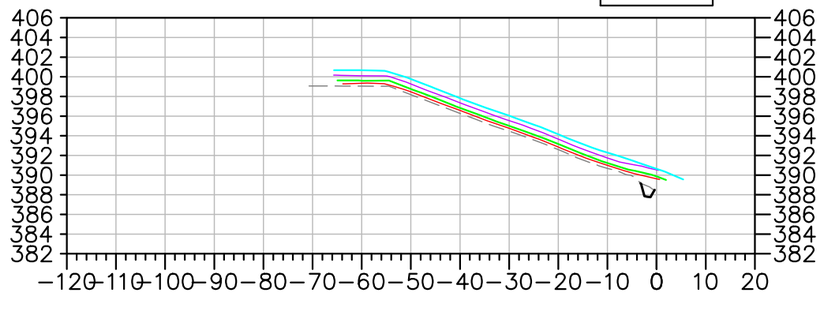

2+500.00

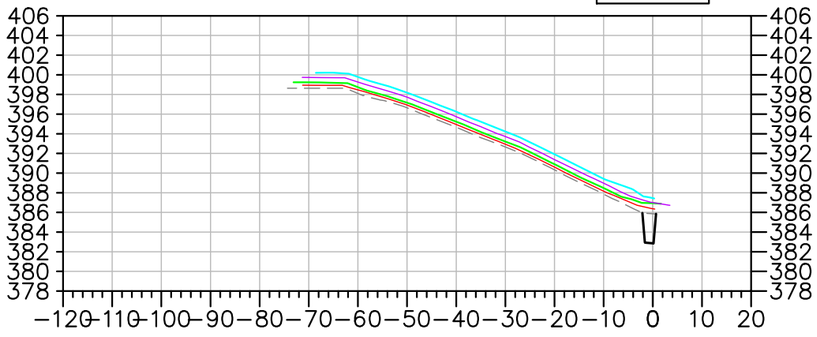

2+400.00

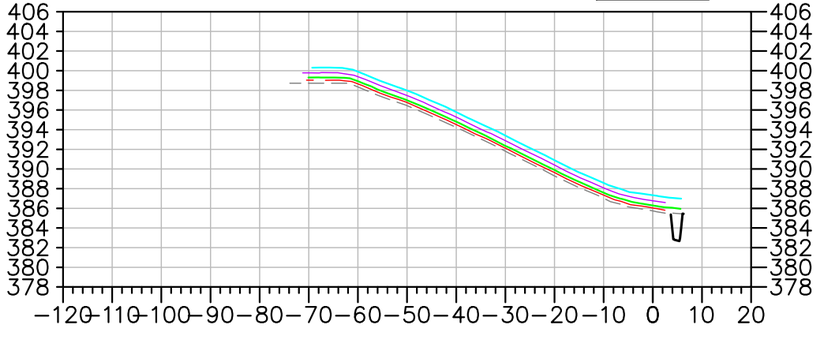

EMRS RECLAMATION – DAILY PROGRESS

(AUGUST 10, 202 SCALE: N.T.S.

TULLOCH ENGINEERING

DESIGNER

REVISIONS

DATE	REMARKS

LEGEND

- EXISTING ROCK STOCKPILE
- CCL LIFT #1
- CCL LIFT #2
- NCL LIFT #3
- NCL LIFT #4
- KEY TRENCH

Horizontal Datum:
North American Datum 1983 (NAD83)
6 Degree Universal Transverse Mercator (UTM) Grid Coordinates, Zone 15.
Vertical Datum:
Canadian Geodetic Vertical Datum, 1928 Adjustment, Geodetic Elevations

PROJECT TITLE
NEW GOLD INC
RAINY RIVER
PROJECT

DRAWING TITLE
2021 EMRS
RECLAMATION CROSS
SECTIONS

PURPOSE
DAILY PROGRESS

DATE	AUGUST 10, 2021
DRAWN	JTS
CHECKED	
SCALE	NTS
ISSUED FOR TENDER	
ISSUED FOR CONSTRUCTION	

DWG. No.	PROJECT No.	PHASE No.
X–1	19–1138	115

SHEET SIZE – 11" X 17"

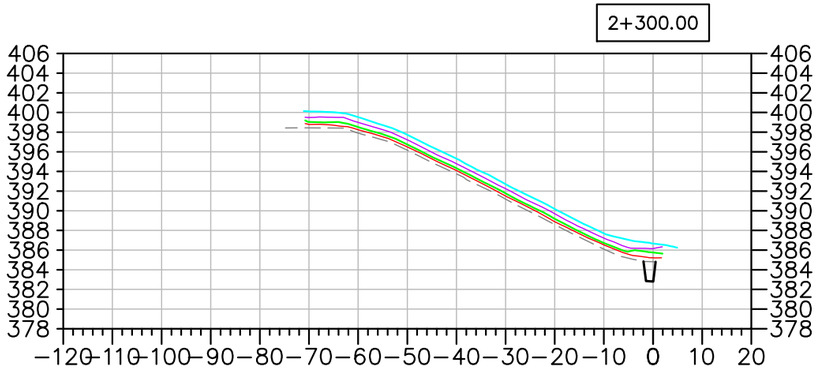

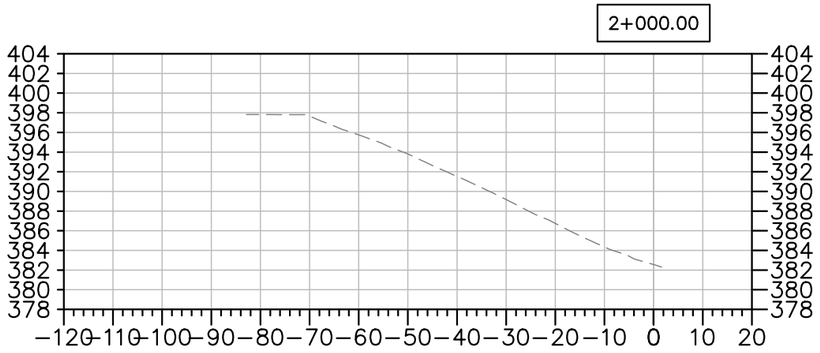

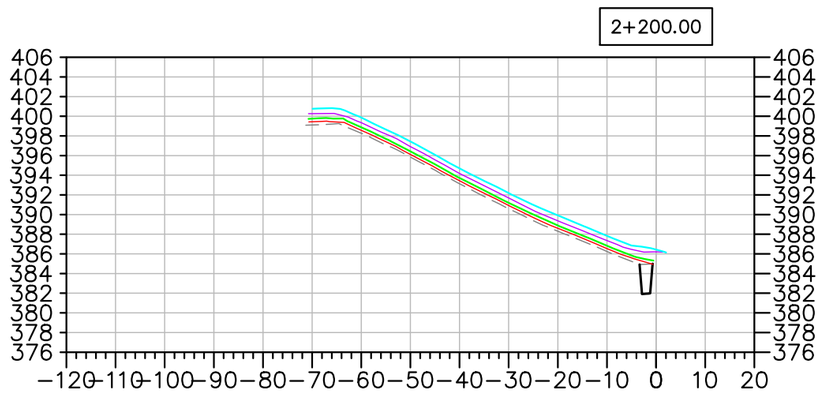

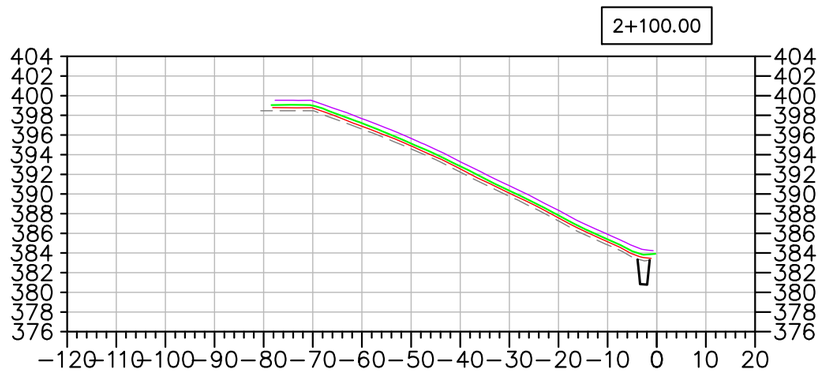

EMRS RECLAMATION – DAILY PROGRESS

(AUGUST 10, 2021 SCALE: N.T.S.

TULLOCH ENGINEERING

DESIGNER

REVISIONS

	DATE	REMARKS

LEGEND

- EXISTING ROCK STOCKPILE
- CCL LIFT #1
- CCL LIFT #2
- NCL LIFT #3
- NCL LIFT #4
- KEY TRENCH

Horizontal Datum:
North American Datum 1983 (NAD83)
6 Degree Universal Transverse Mercator (UTM) Grid Coordinates, Zone 15.

Vertical Datum:
Canadian Geodetic Vertical Datum, 1928 Adjustment, Geodetic Elevations

PROJECT TITLE
NEW GOLD INC
RAINY RIVER PROJECT

DRAWING TITLE
2021 EMRS RECLAMATION CROSS SECTIONS

PURPOSE
DAILY PROGRESS

DATE	AUGUST 10, 2021
DRAWN	JTS
CHECKED	
SCALE	NTS
ISSUED FOR TENDER	
ISSUED FOR CONSTRUCTION	

DWG. No.	PROJECT No.	PHASE No.
X-2	19-1138	115

SHEET SIZE – 11" X 17"

EMRS RECLAMATION

KEY TRENCH EXCAVATION
EXCAVATED AUGUST 11, 2021 = 0m^3
EXCAVATED TO DATE = 3,462m^3

CCL LIFT 1
PLACED AUGUST 11, 2021 = 982m^3
PLACED TO DATE = 20,313m^3

CCL LIFT 2
PLACED AUGUST 11, 2021 = 0m^3
PLACED TO DATE = 16,684m^3

NCL LIFT 3
PLACED AUGUST 11, 2021 = 0m^3
PLACED TO DATE = 29,706m^3

NCL LIFT 4
PLACED AUGUST 11, 2021 = 0m^3
PLACED TO DATE = 27,761m^3

AREA COMPLETED
CCL COMPLETED TO DATE = 6.395 ha
NCL COMPLETED TO DATE = 5.862 ha

Horizontal Datum:
North American Datum 1983 (NAD83)
6 Degree Universal Transverse Mercator (UTM) Grid Coordinates, Zone 15.
Vertical Datum:
Canadian Geodetic Vertical Datum, 1928 Adjustment, Geodetic Elevations

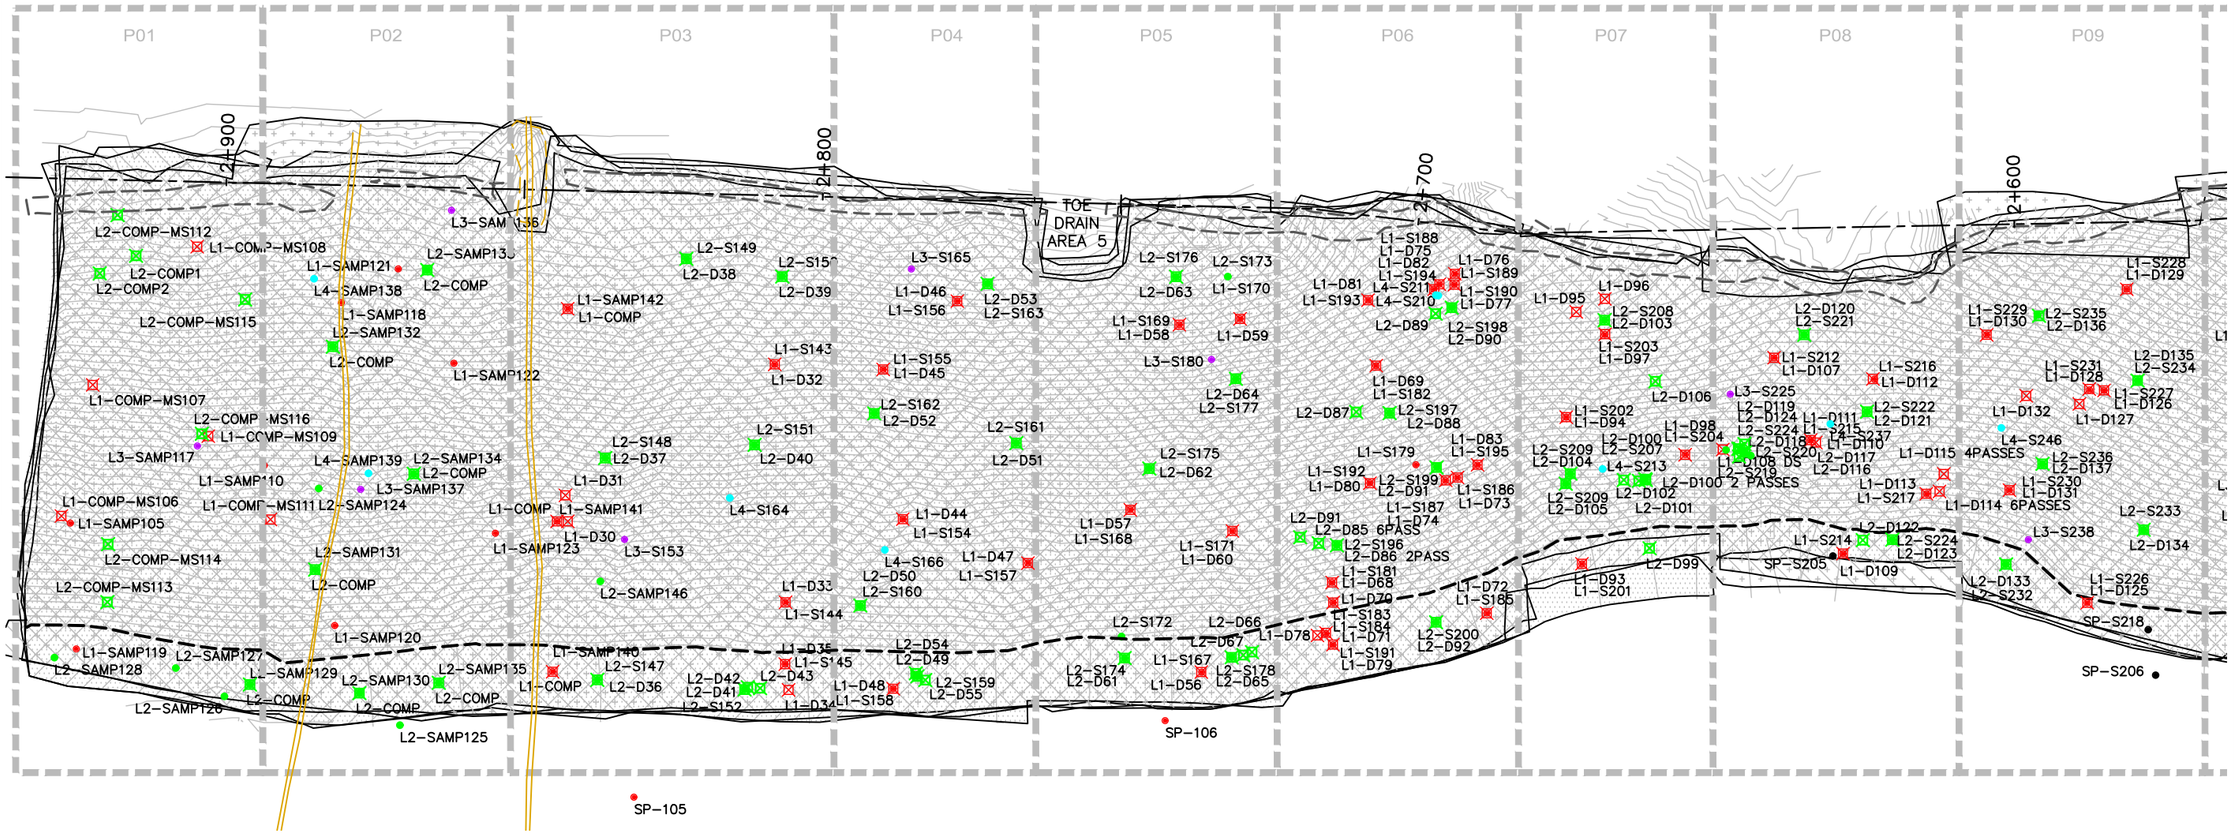

EMRS RECLAMATION – DAILY PROGRESS

(AUGUST 11, 202´ SCALE: 1:1000

TULLOCH ENGINEERING

DESIGNER

REVISIONS

	DATE	REMARKS

LEGEND

- CCL LIFT #1
- CCL LIFT #2
- NCL LIFT #3
- NCL LIFT #4
- KEY TRENCH
- LIFT #1 COMP. TEST SAMPLE
- LIFT #2 COMP. TEST SAMPLE
- LIFT #3 COMP. TEST SAMPLE
- LIFT #4 COMP. TEST SAMPLE
- VWP WIRE
- VWP WIRE BURRITO
- PLACED TODAY
- CCL LIFT 2 PLACED TODAY

PROJECT TITLE
NEW GOLD INC
RAINY RIVER
PROJECT

DRAWING TITLE
2021 EMRS
RECLAMATION

PURPOSE
DAILY PROGRESS

DATE	AUGUST 11, 2021
DRAWN	JTS
CHECKED	
SCALE	NTS
ISSUED FOR TENDER	
ISSUED FOR CONSTRUCTION	

DWG. No.	PROJECT No.	PHASE No.
D-1	19-1138	115

SHEET SIZE – 11" X 17"

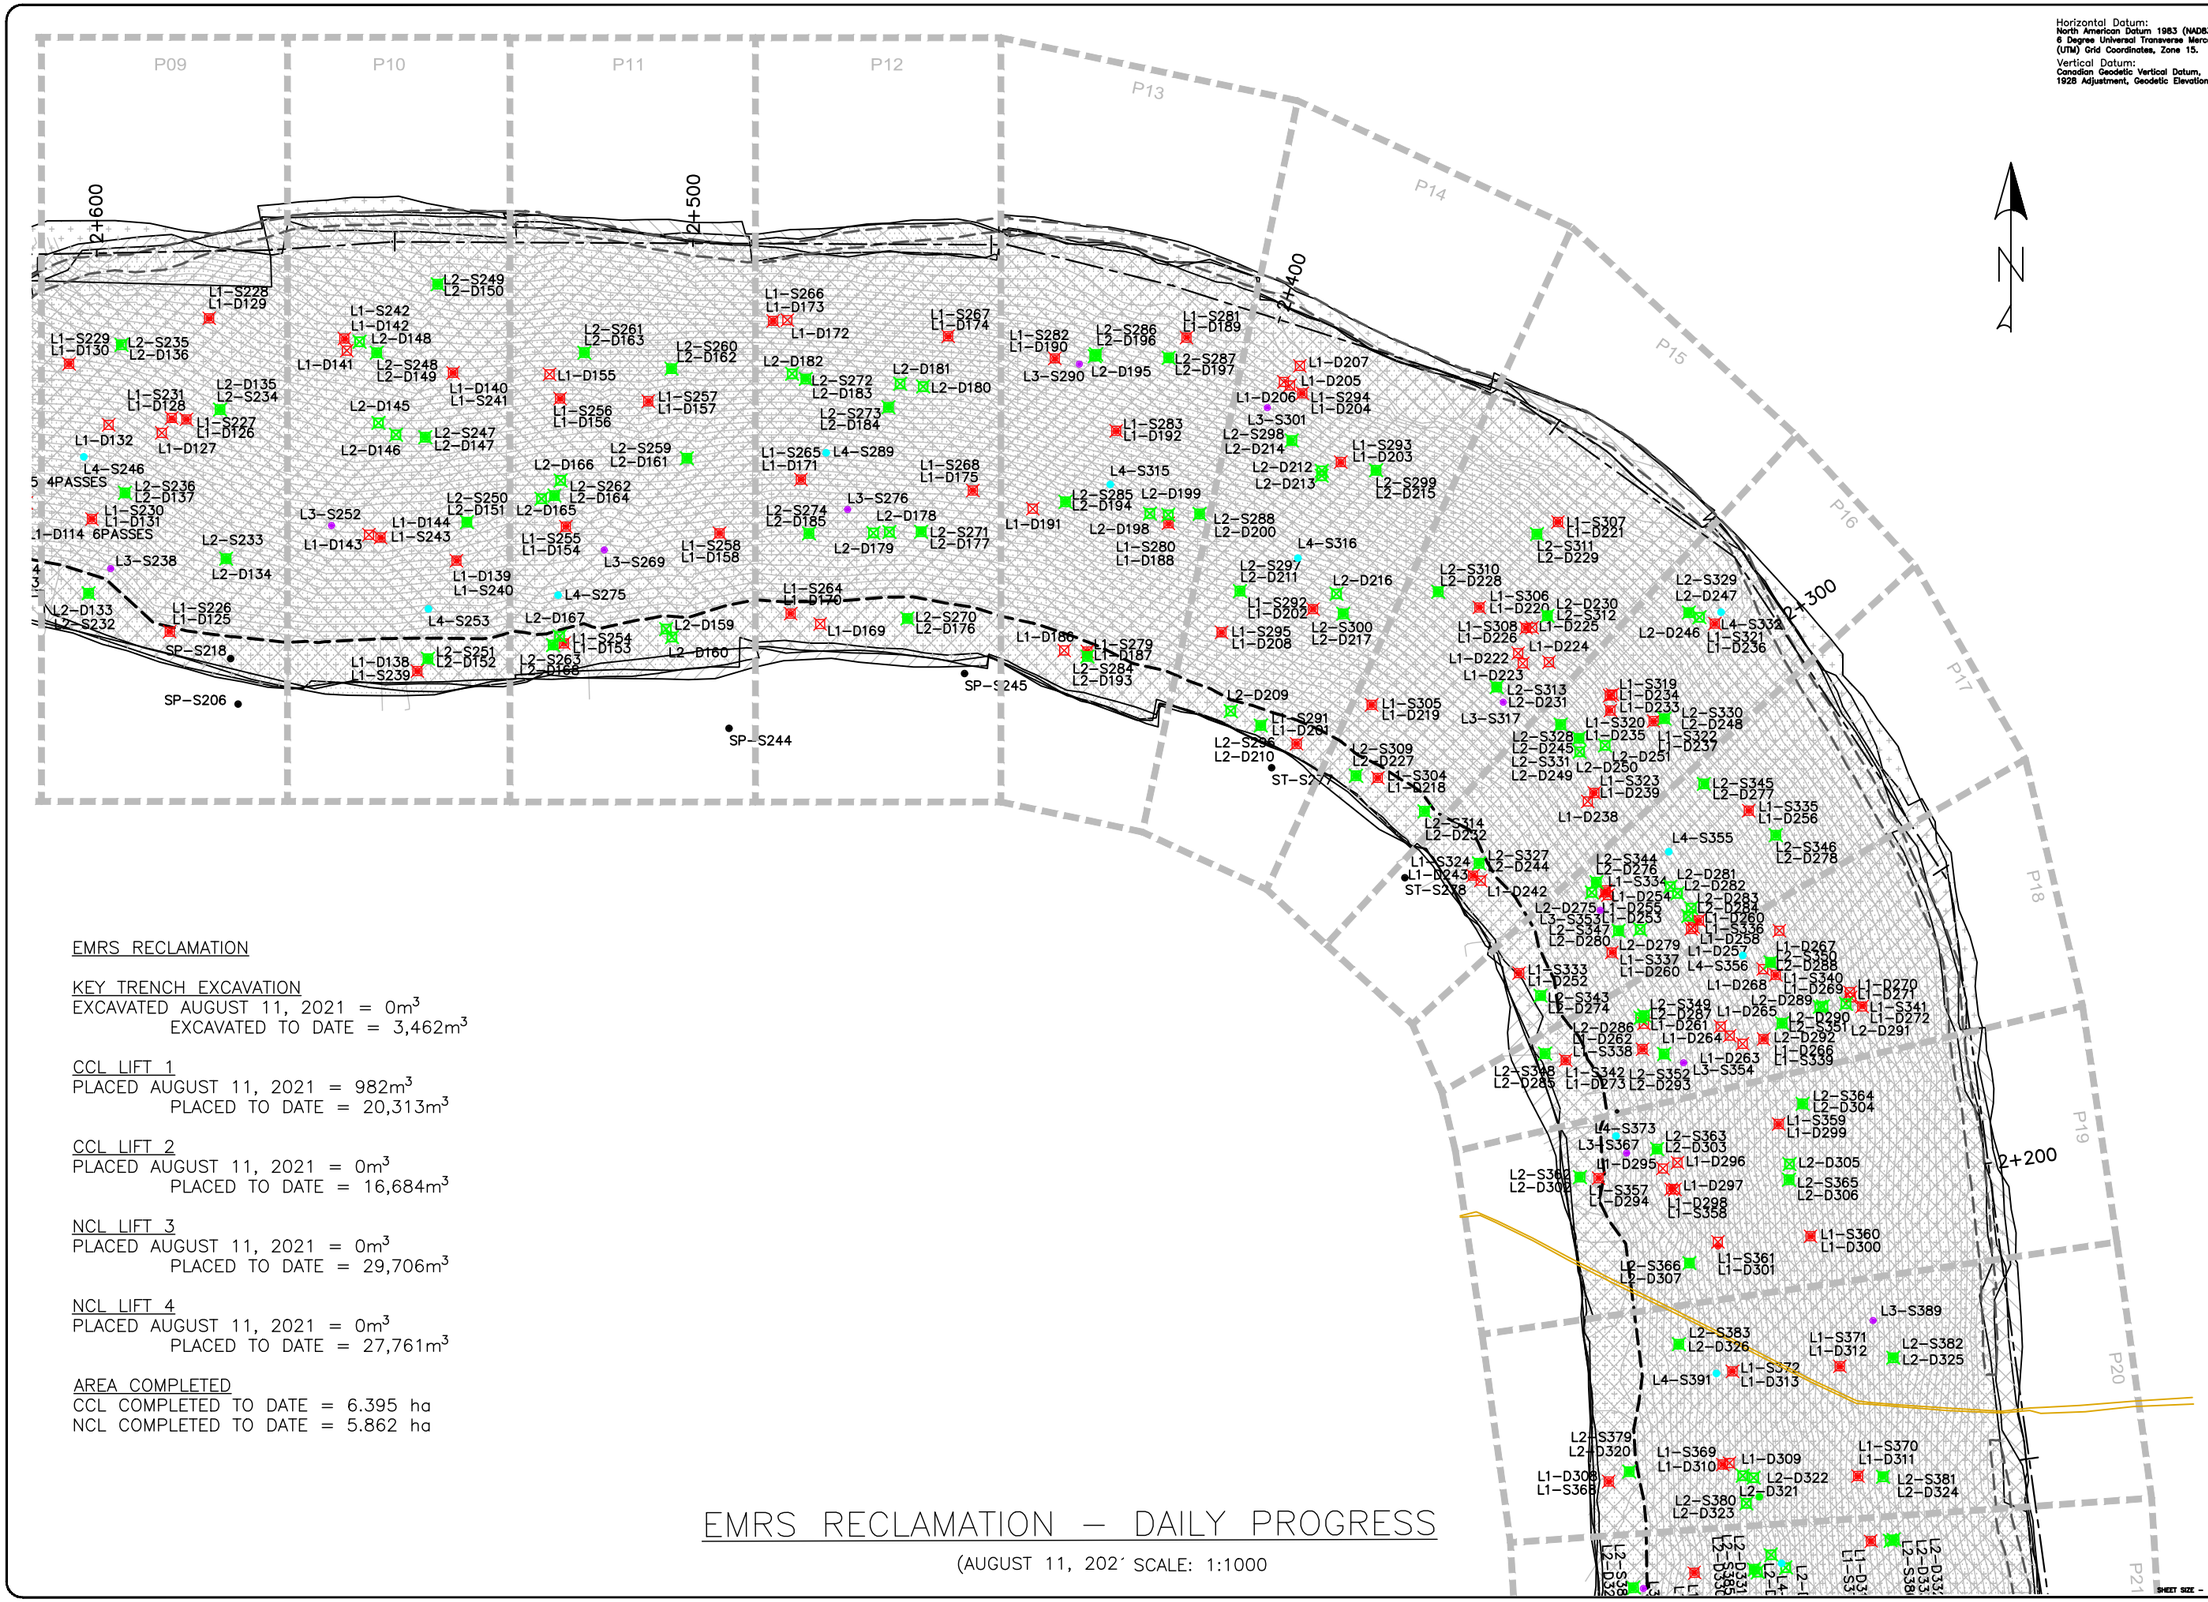

Horizontal Datum:
North American Datum 1983 (NAD83)
6 Degree Universal Transverse Mercator (UTM) Grid Coordinates, Zone 15.

Vertical Datum:
Canadian Geodetic Vertical Datum, 1928 Adjustment, Geodetic Elevations

EMRS RECLAMATION

KEY TRENCH EXCAVATION
EXCAVATED AUGUST 11, 2021 = 0m³
EXCAVATED TO DATE = 3,462m³

CCL LIFT 1
PLACED AUGUST 11, 2021 = 982m³
PLACED TO DATE = 20,313m³

CCL LIFT 2
PLACED AUGUST 11, 2021 = 0m³
PLACED TO DATE = 16,684m³

NCL LIFT 3
PLACED AUGUST 11, 2021 = 0m³
PLACED TO DATE = 29,706m³

NCL LIFT 4
PLACED AUGUST 11, 2021 = 0m³
PLACED TO DATE = 27,761m³

AREA COMPLETED
CCL COMPLETED TO DATE = 6.395 ha
NCL COMPLETED TO DATE = 5.862 ha

EMRS RECLAMATION – DAILY PROGRESS

(AUGUST 11, 202´ SCALE: 1:1000

TULLOCH ENGINEERING

DESIGNER

REVISIONS

DATE	REMARKS

LEGEND

- CCL LIFT #1
- CCL LIFT #2
- NCL LIFT #3
- NCL LIFT #4
- KEY TRENCH
- LIFT #1 COMP. TEST SAMPLE
- LIFT #2 COMP. TEST SAMPLE
- LIFT #3 COMP. TEST SAMPLE
- LIFT #4 COMP. TEST SAMPLE
- VWP WIRE
- VWP WIRE BURRITO
- PLACED TODAY
- CCL LIFT 2 PLACED TODAY

PROJECT TITLE
NEW GOLD INC
RAINY RIVER
PROJECT

DRAWING TITLE
2021 EMRS
RECLAMATION

PURPOSE
DAILY PROGRESS

DATE	AUGUST 11, 2021
DRAWN	JTS
CHECKED	
SCALE	NTS
ISSUED FOR TENDER	
ISSUED FOR CONSTRUCTION	

DWG. No.	PROJECT No.	PHASE No.
D-2	19-1138	115

SHEET SIZE - 11" X 17"

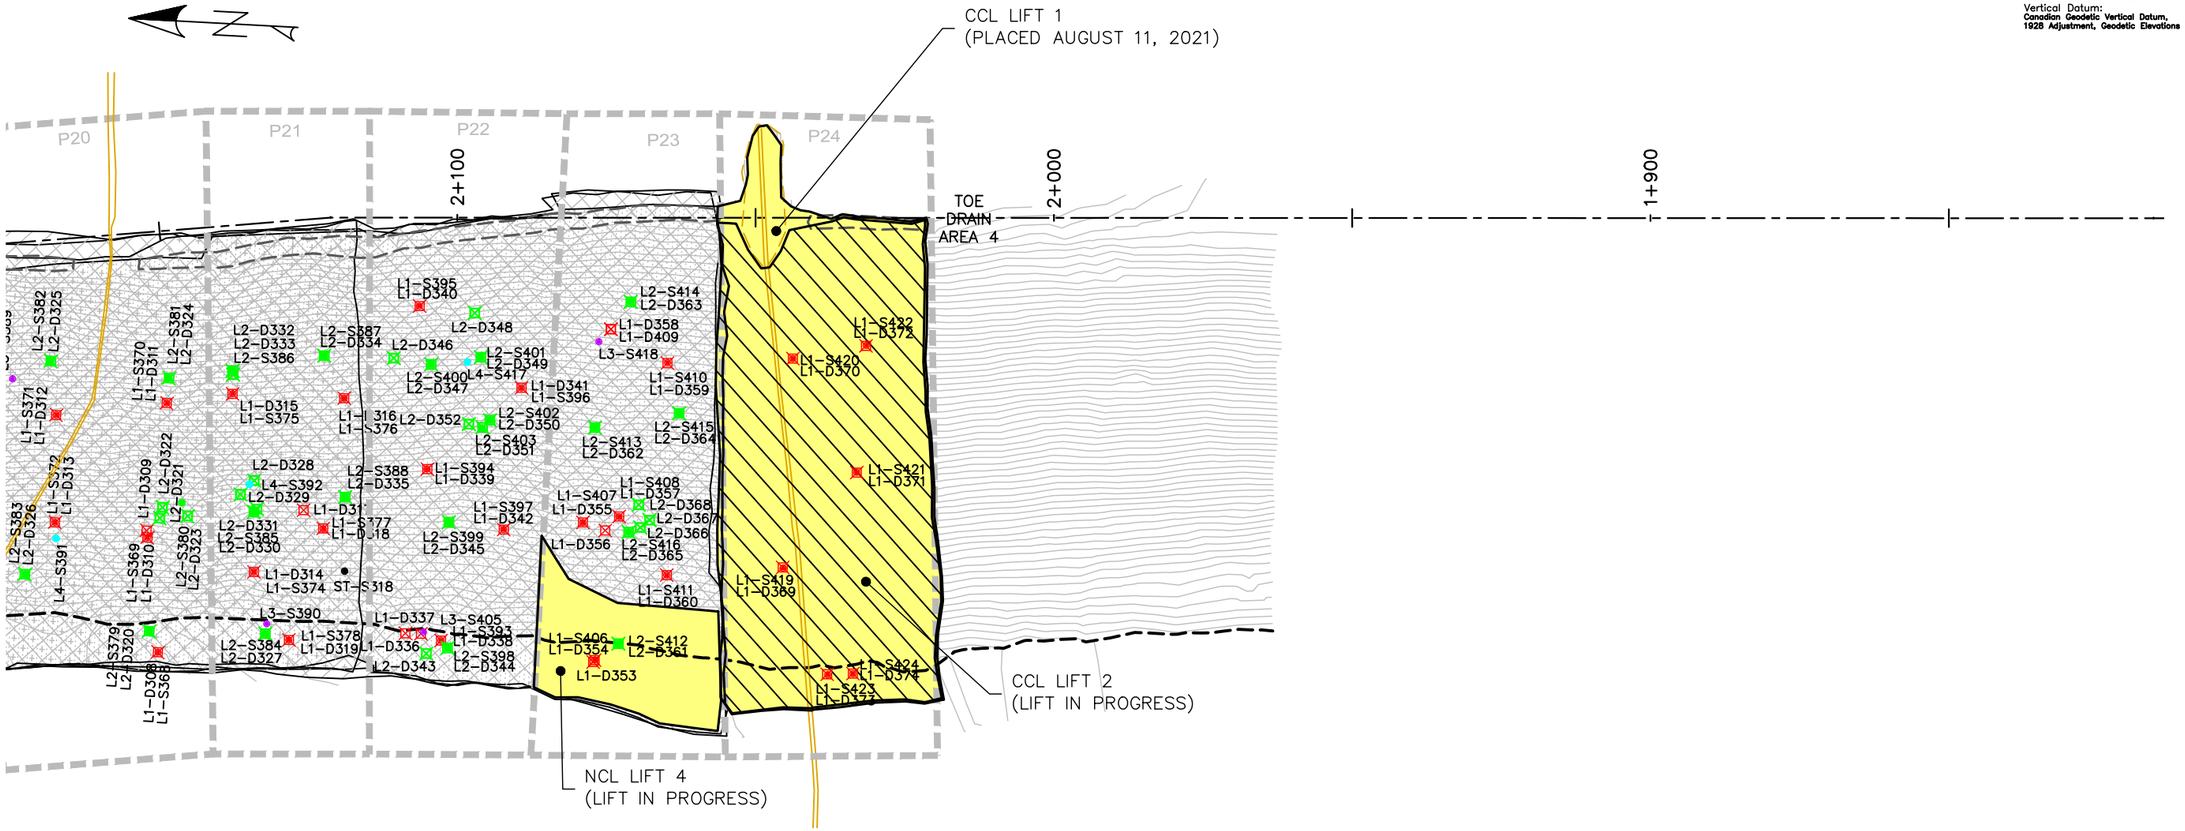

Horizontal Datum:
North American Datum 1983 (NAD83)
6 Degree Universal Transverse Mercator (UTM) Grid Coordinates, Zone 15.

Vertical Datum:
Canadian Geodetic Vertical Datum, 1928 Adjustment, Geodetic Elevations

EMRS RECLAMATION

KEY TRENCH EXCAVATION
EXCAVATED AUGUST 11, 2021 = 0m^3
EXCAVATED TO DATE = 3,462m^3

CCL LIFT 1
PLACED AUGUST 11, 2021 = 982m^3
PLACED TO DATE = 20,313m^3

CCL LIFT 2
PLACED AUGUST 11, 2021 = 0m^3
PLACED TO DATE = 16,684m^3

NCL LIFT 3
PLACED AUGUST 11, 2021 = 0m^3
PLACED TO DATE = 29,706m^3

NCL LIFT 4
PLACED AUGUST 11, 2021 = 0m^3
PLACED TO DATE = 27,761m^3

AREA COMPLETED
CCL COMPLETED TO DATE = 6.395 ha
NCL COMPLETED TO DATE = 5.862 ha

EMRS RECLAMATION – DAILY PROGRESS

(AUGUST 11, 2021 SCALE: 1:1000

TULLOCH ENGINEERING

DESIGNER

REVISIONS

DATE	REMARKS

LEGEND

- CCL LIFT #1
- CCL LIFT #2
- NCL LIFT #3
- NCL LIFT #4
- KEY TRENCH
- LIFT #1 COMP. TEST SAMPLE
- LIFT #2 COMP. TEST SAMPLE
- LIFT #3 COMP. TEST SAMPLE
- LIFT #4 COMP. TEST SAMPLE
- VWP WIRE
- VWP WIRE BURRITO
- PLACED TODAY
- CCL LIFT 2 PLACED TODAY

PROJECT TITLE
NEW GOLD INC
RAINY RIVER
PROJECT

DRAWING TITLE
2021 EMRS
RECLAMATION

PURPOSE
DAILY PROGRESS

DATE AUGUST 11, 2021
DRAWN JTS
CHECKED
SCALE NTS
ISSUED FOR TENDER
ISSUED FOR CONSTRUCTION

DWG. No. D–3 | PROJECT No. 19–1138 | PHASE No. 115

SHEET SIZE – 11" X 17"

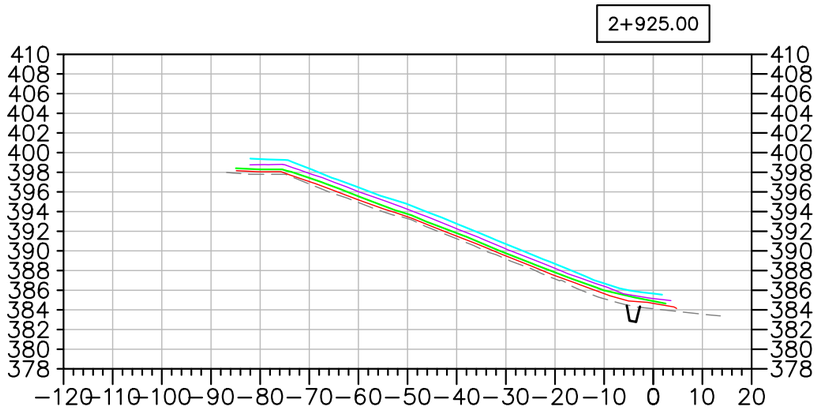

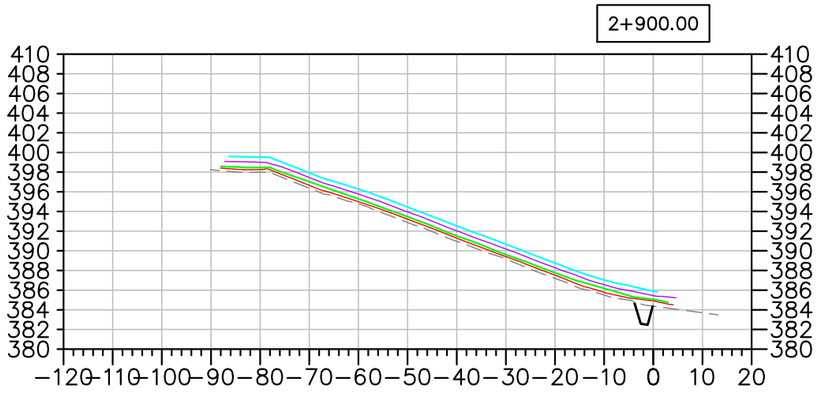

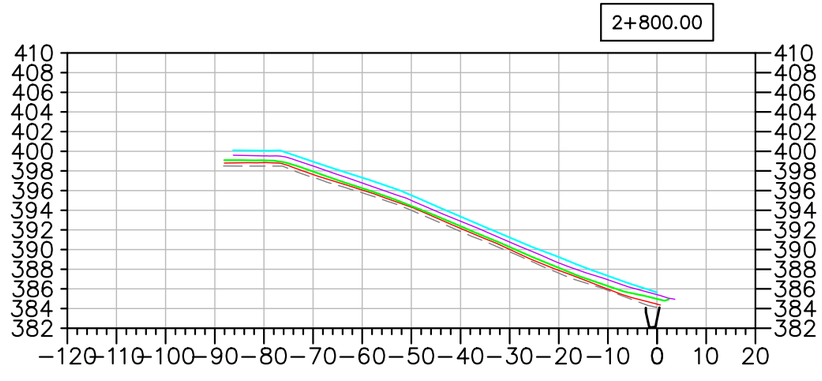

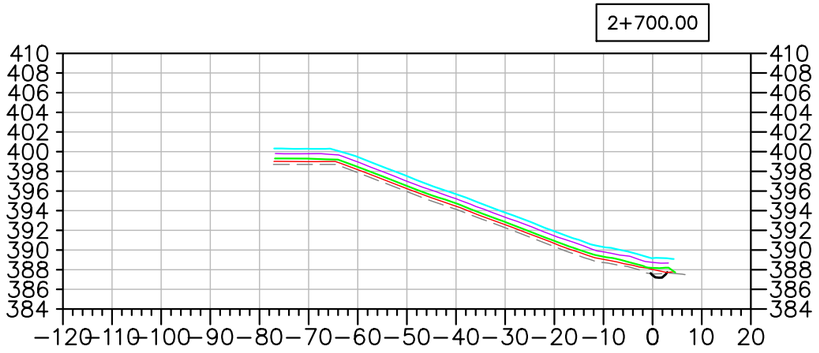

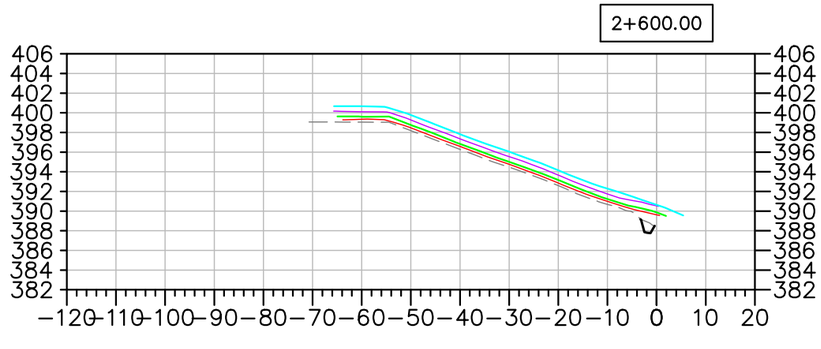

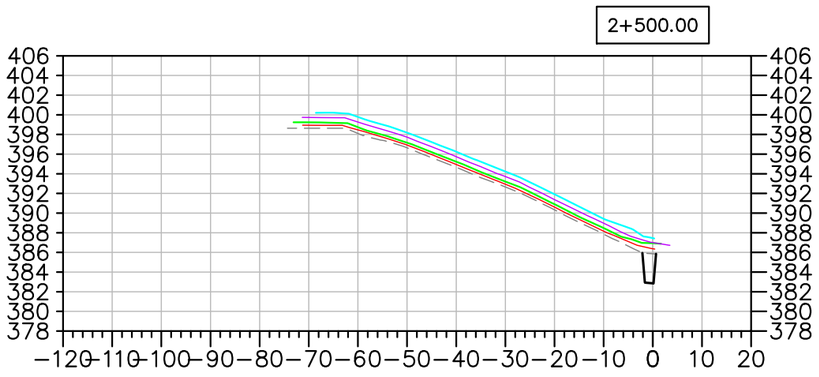

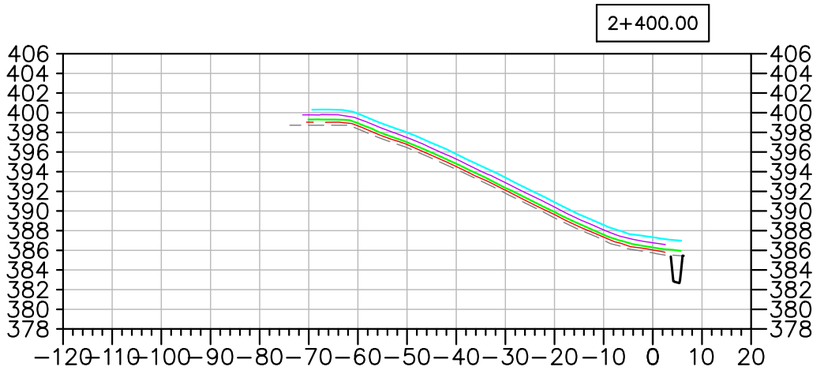

EMRS RECLAMATION – DAILY PROGRESS

(AUGUST 11, 202 SCALE: N.T.S.

TULLOCH ENGINEERING

DESIGNER

REVISIONS

DATE	REMARKS

LEGEND

- EXISTING ROCK STOCKPILE
- CCL LIFT #1
- CCL LIFT #2
- NCL LIFT #3
- NCL LIFT #4
- KEY TRENCH

Horizontal Datum:
North American Datum 1983 (NAD83)
6 Degree Universal Transverse Mercator (UTM) Grid Coordinates, Zone 15.
Vertical Datum:
Canadian Geodetic Vertical Datum, 1928 Adjustment, Geodetic Elevations

PROJECT TITLE
NEW GOLD INC
RAINY RIVER
PROJECT

DRAWING TITLE
2021 EMRS
RECLAMATION CROSS
SECTIONS

PURPOSE
DAILY PROGRESS

DATE	AUGUST 11, 2021
DRAWN	JTS
CHECKED	
SCALE	NTS
ISSUED FOR TENDER	
ISSUED FOR CONSTRUCTION	

DWG. No.	PROJECT No.	PHASE No.
X-1	19-1138	115

SHEET SIZE – 11" X 17"

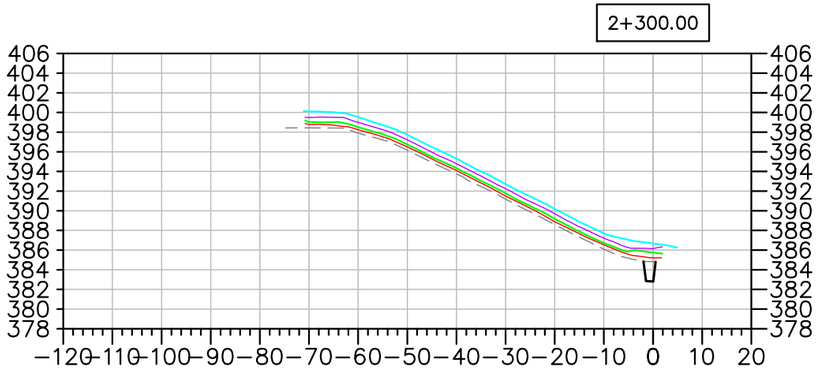

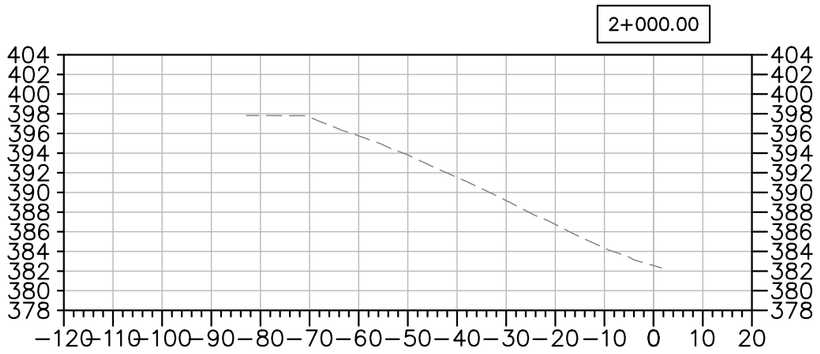

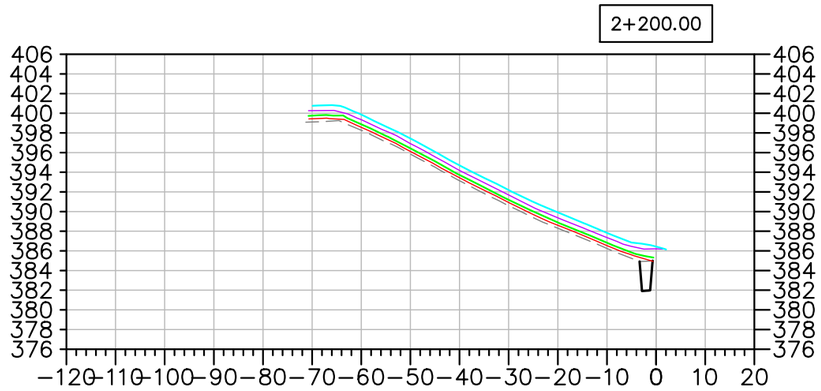

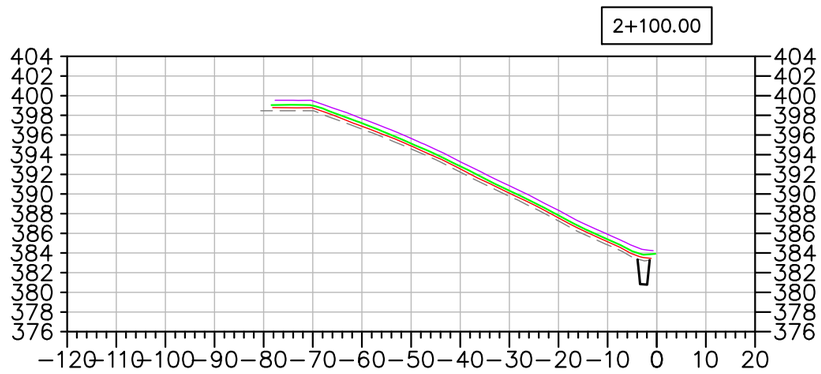

EMRS RECLAMATION – DAILY PROGRESS

(AUGUST 11, 2021 SCALE: N.T.S.

TULLOCH ENGINEERING

DESIGNER

REVISIONS

	DATE	REMARKS

LEGEND

- EXISTING ROCK STOCKPILE
- CCL LIFT #1
- CCL LIFT #2
- NCL LIFT #3
- NCL LIFT #4
- KEY TRENCH

Horizontal Datum:
North American Datum 1983 (NAD83)
6 Degree Universal Transverse Mercator (UTM) Grid Coordinates, Zone 15.

Vertical Datum:
Canadian Geodetic Vertical Datum, 1928 Adjustment, Geodetic Elevations

PROJECT TITLE
NEW GOLD INC
RAINY RIVER PROJECT

DRAWING TITLE
2021 EMRS RECLAMATION CROSS SECTIONS

PURPOSE
DAILY PROGRESS

DATE	AUGUST 11, 2021
DRAWN	JTS
CHECKED	
SCALE	NTS
ISSUED FOR TENDER	
ISSUED FOR CONSTRUCTION	

DWG. No.	PROJECT No.	PHASE No.
X-2	19-1138	115

SHEET SIZE – 11" X 17"

EMRS RECLAMATION

KEY TRENCH EXCAVATION
EXCAVATED AUGUST 12, 2021 = 0m^3
EXCAVATED TO DATE = 3,462m^3

CCL LIFT 1
PLACED AUGUST 12, 2021 = 0m^3
PLACED TO DATE = 20,313m^3

CCL LIFT 2
PLACED AUGUST 12, 2021 = 775m^3
PLACED TO DATE = 17,459m^3

NCL LIFT 3
PLACED AUGUST 12, 2021 = 0m^3
PLACED TO DATE = 29,706m^3

NCL LIFT 4
PLACED AUGUST 12, 2021 = 766m^3
PLACED TO DATE = 28,527m^3

AREA COMPLETED
CCL COMPLETED TO DATE = 6.705 ha
NCL COMPLETED TO DATE = 6.015 ha

Horizontal Datum:
North American Datum 1983 (NAD83)
6 Degree Universal Transverse Mercator (UTM) Grid Coordinates, Zone 15.
Vertical Datum:
Canadian Geodetic Vertical Datum, 1928 Adjustment, Geodetic Elevations

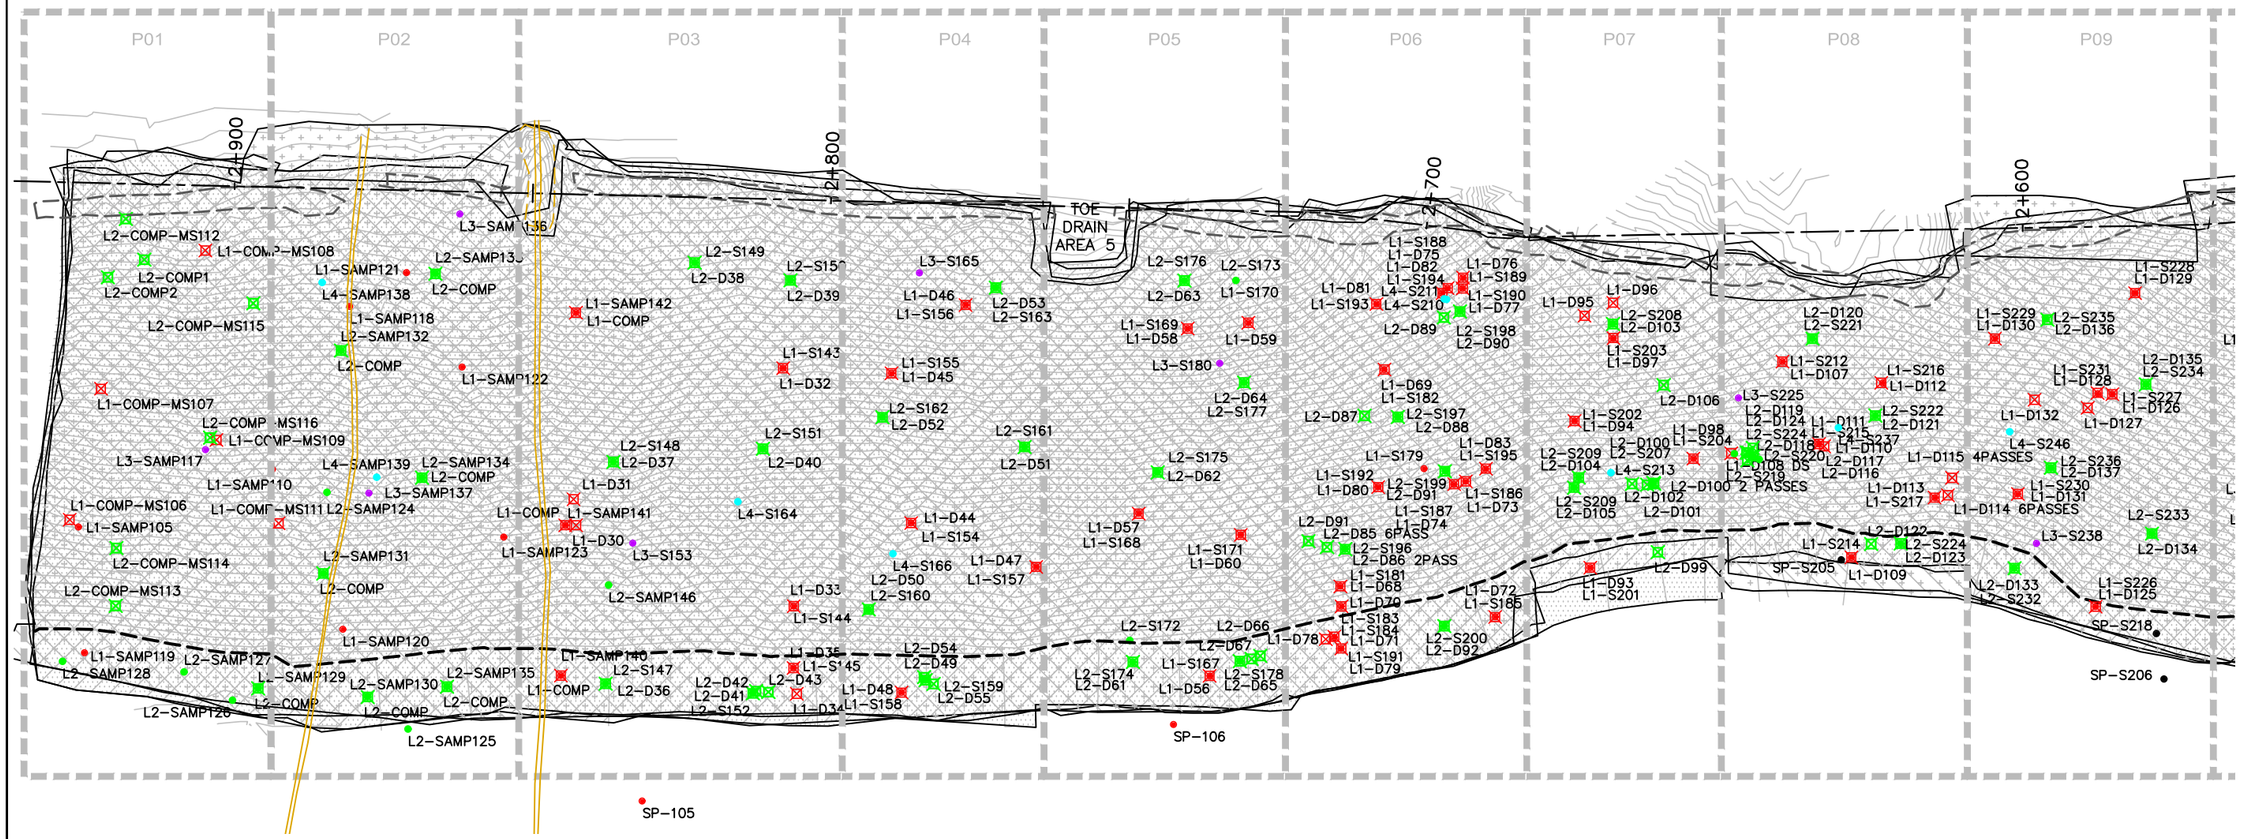

EMRS RECLAMATION – DAILY PROGRESS

(AUGUST 12, 202´ SCALE: 1:1000

SHEET SIZE – 11" X 17"

TULLOCH ENGINEERING

DESIGNER

REVISIONS

	DATE	REMARKS

LEGEND

- CCL LIFT #1
- CCL LIFT #2
- NCL LIFT #3
- NCL LIFT #4
- KEY TRENCH
- LIFT #1 COMP. TEST SAMPLE
- LIFT #2 COMP. TEST SAMPLE
- LIFT #3 COMP. TEST SAMPLE
- LIFT #4 COMP. TEST SAMPLE
- VWP WIRE
- VWP WIRE BURRITO
- PLACED TODAY
- CCL LIFT 2 PLACED TODAY

PROJECT TITLE
NEW GOLD INC
RAINY RIVER
PROJECT

DRAWING TITLE
2021 EMRS
RECLAMATION

PURPOSE
DAILY PROGRESS

DATE	AUGUST 12, 2021
DRAWN	JTS
CHECKED	
SCALE	NTS
ISSUED FOR TENDER	
ISSUED FOR CONSTRUCTION	

DWG. No.	PROJECT No.	PHASE No.
D-1	19-1138	115

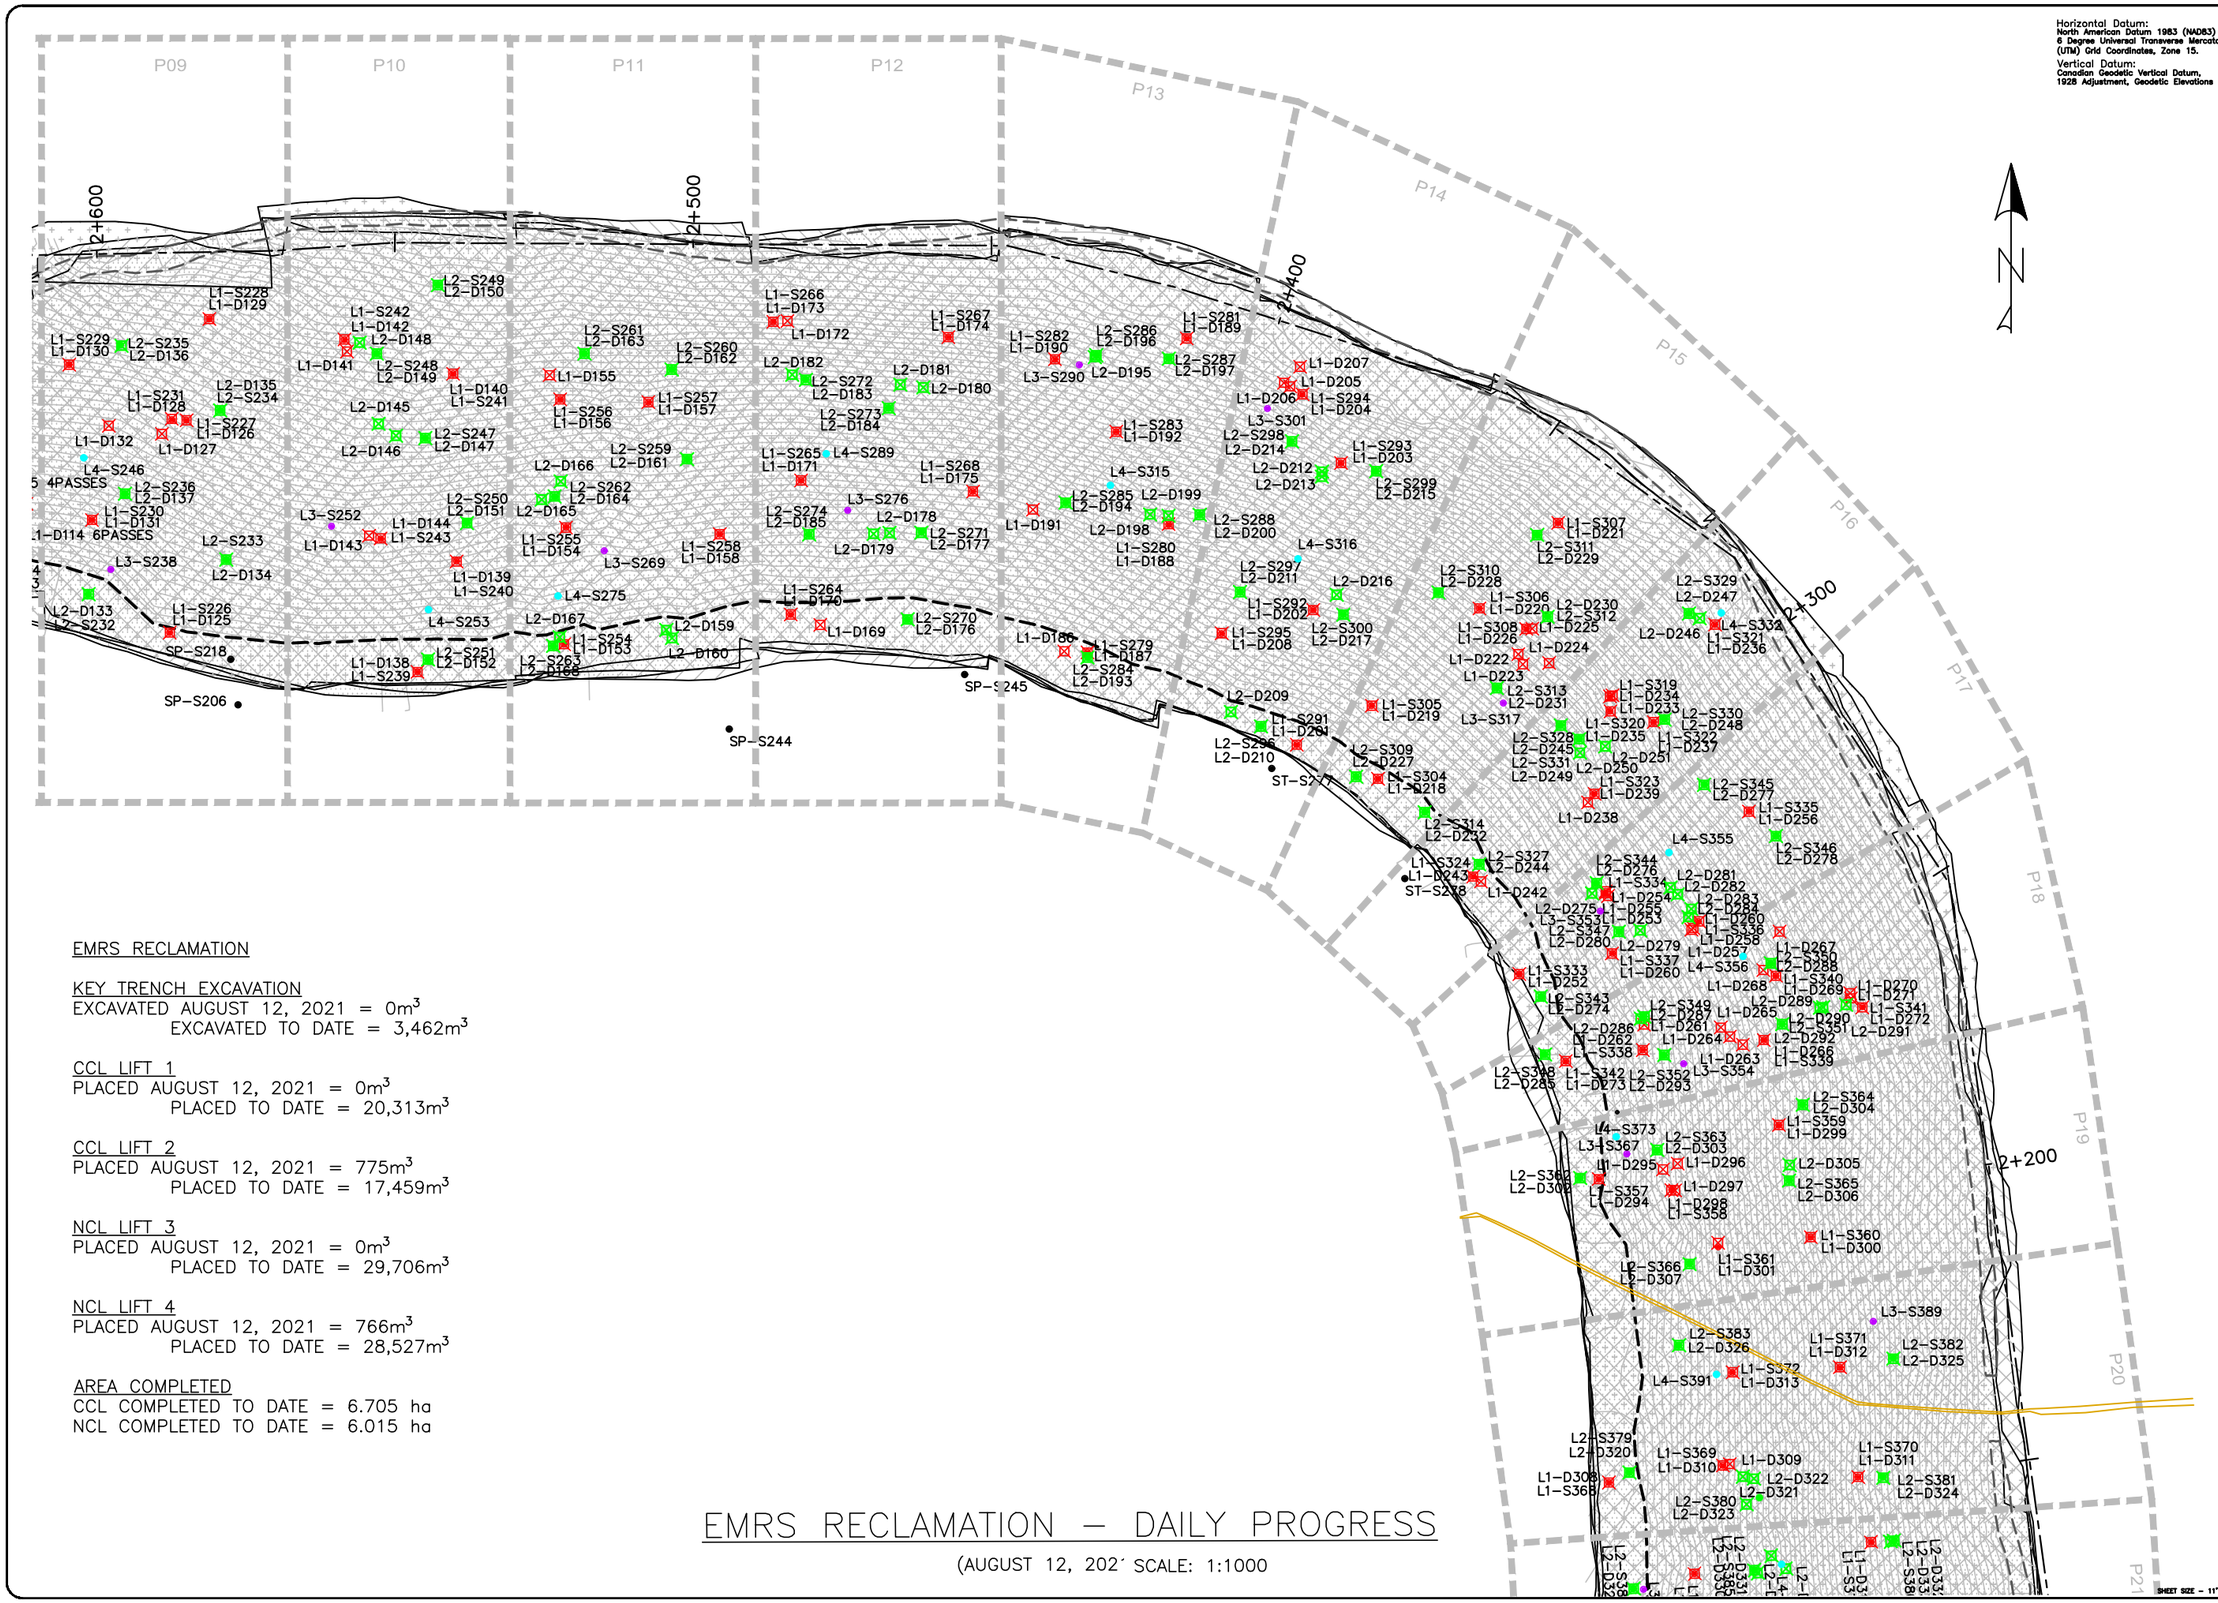

Horizontal Datum:
North American Datum 1983 (NAD83)
6 Degree Universal Transverse Mercator (UTM) Grid Coordinates, Zone 15.
Vertical Datum:
Canadian Geodetic Vertical Datum, 1928 Adjustment, Geodetic Elevations

EMRS RECLAMATION

KEY TRENCH EXCAVATION
EXCAVATED AUGUST 12, 2021 = 0m^3
EXCAVATED TO DATE = 3,462m^3

CCL LIFT 1
PLACED AUGUST 12, 2021 = 0m^3
PLACED TO DATE = 20,313m^3

CCL LIFT 2
PLACED AUGUST 12, 2021 = 775m^3
PLACED TO DATE = 17,459m^3

NCL LIFT 3
PLACED AUGUST 12, 2021 = 0m^3
PLACED TO DATE = 29,706m^3

NCL LIFT 4
PLACED AUGUST 12, 2021 = 766m^3
PLACED TO DATE = 28,527m^3

AREA COMPLETED
CCL COMPLETED TO DATE = 6.705 ha
NCL COMPLETED TO DATE = 6.015 ha

EMRS RECLAMATION – DAILY PROGRESS

(AUGUST 12, 202´ SCALE: 1:1000

TULLOCH ENGINEERING

DESIGNER

REVISIONS

DATE	REMARKS

LEGEND

- CCL LIFT #1
- CCL LIFT #2
- NCL LIFT #3
- NCL LIFT #4
- KEY TRENCH
- LIFT #1 COMP. TEST SAMPLE
- LIFT #2 COMP. TEST SAMPLE
- LIFT #3 COMP. TEST SAMPLE
- LIFT #4 COMP. TEST SAMPLE
- VWP WIRE
- VWP WIRE BURRITO
- PLACED TODAY
- CCL LIFT 2 PLACED TODAY

PROJECT TITLE
NEW GOLD INC
RAINY RIVER
PROJECT

DRAWING TITLE
2021 EMRS
RECLAMATION

PURPOSE
DAILY PROGRESS

DATE	AUGUST 12, 2021
DRAWN	JTS
CHECKED	
SCALE	NTS
ISSUED FOR TENDER	
ISSUED FOR CONSTRUCTION	

DWG. No.	PROJECT No.	PHASE No.
D-2	19-1138	115

SHEET SIZE - 11" X 17"

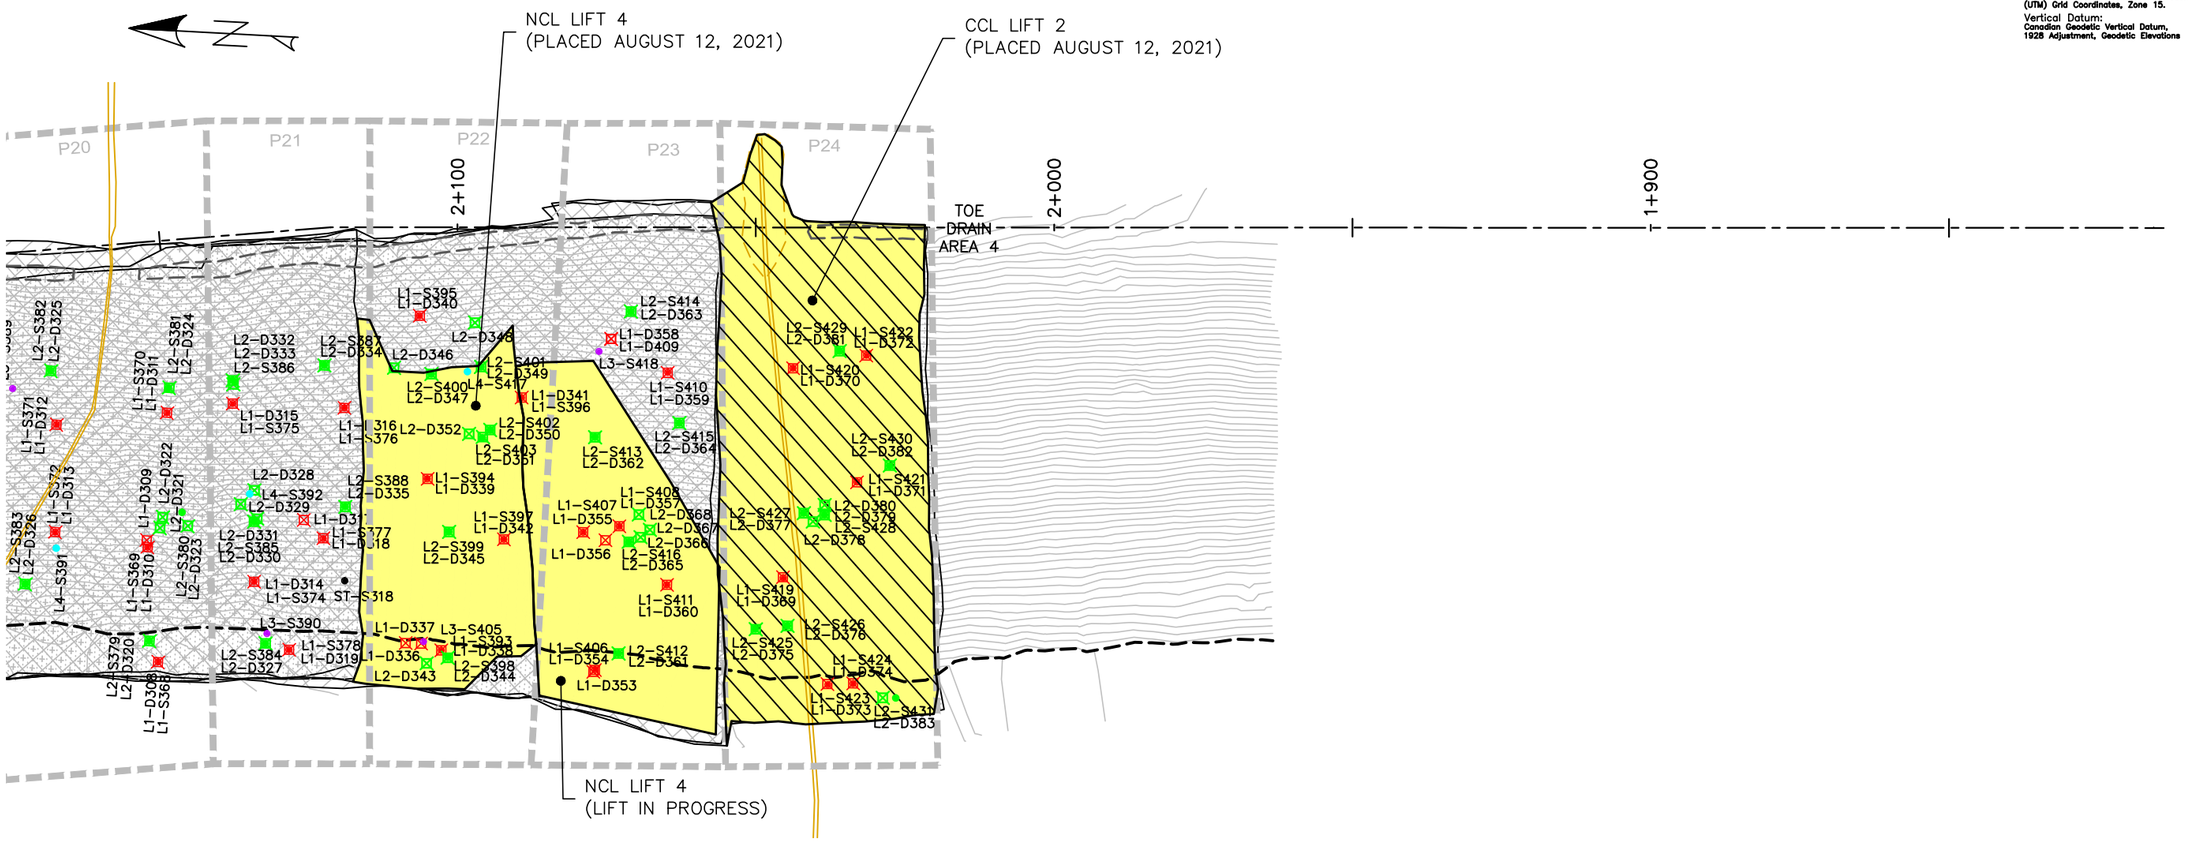

Horizontal Datum:
North American Datum 1983 (NAD83)
6 Degree Universal Transverse Mercator (UTM) Grid Coordinates, Zone 15.
Vertical Datum:
Canadian Geodetic Vertical Datum, 1928 Adjustment, Geodetic Elevations

EMRS RECLAMATION

KEY TRENCH EXCAVATION
EXCAVATED AUGUST 12, 2021 = 0m^3
EXCAVATED TO DATE = 3,462m^3

CCL LIFT 1
PLACED AUGUST 12, 2021 = 0m^3
PLACED TO DATE = 20,313m^3

CCL LIFT 2
PLACED AUGUST 12, 2021 = 775m^3
PLACED TO DATE = 17,459m^3

NCL LIFT 3
PLACED AUGUST 12, 2021 = 0m^3
PLACED TO DATE = 29,706m^3

NCL LIFT 4
PLACED AUGUST 12, 2021 = 766m^3
PLACED TO DATE = 28,527m^3

AREA COMPLETED
CCL COMPLETED TO DATE = 6.705 ha
NCL COMPLETED TO DATE = 6.015 ha

EMRS RECLAMATION – DAILY PROGRESS

(AUGUST 12, 2021 SCALE: 1:1000

TULLOCH ENGINEERING

DESIGNER

REVISIONS

DATE	REMARKS

LEGEND

- CCL LIFT #1
- CCL LIFT #2
- NCL LIFT #3
- NCL LIFT #4
- KEY TRENCH
- LIFT #1 COMP. TEST SAMPLE
- LIFT #2 COMP. TEST SAMPLE
- LIFT #3 COMP. TEST SAMPLE
- LIFT #4 COMP. TEST SAMPLE
- VWP WIRE
- VWP WIRE BURRITO
- PLACED TODAY
- CCL LIFT 2 PLACED TODAY

PROJECT TITLE
NEW GOLD INC
RAINY RIVER
PROJECT

DRAWING TITLE
2021 EMRS
RECLAMATION

PURPOSE
DAILY PROGRESS

DATE AUGUST 12, 2021
DRAWN JTS
CHECKED
SCALE NTS
ISSUED FOR TENDER
ISSUED FOR CONSTRUCTION

DWG. No. D-3 | PROJECT No. 19-1138 | PHASE No. 115

SHEET SIZE - 11" X 17"

2+925.00

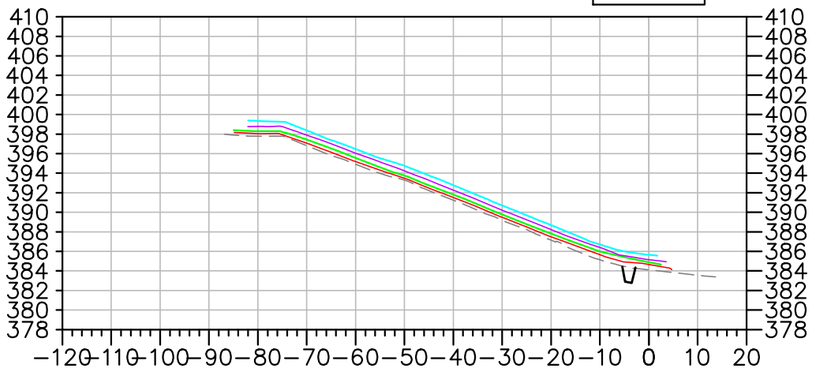

2+900.00

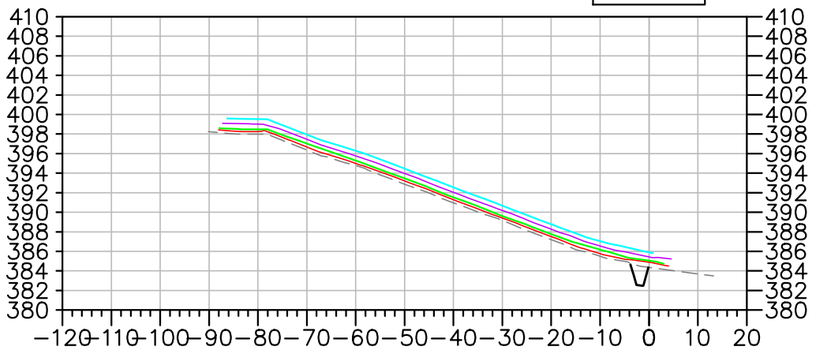

2+800.00

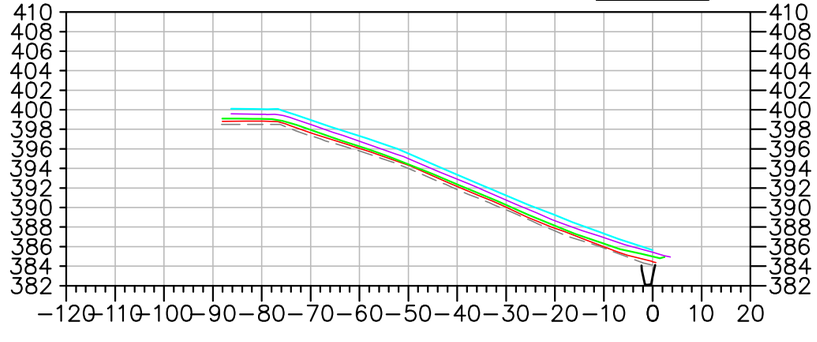

2+700.00

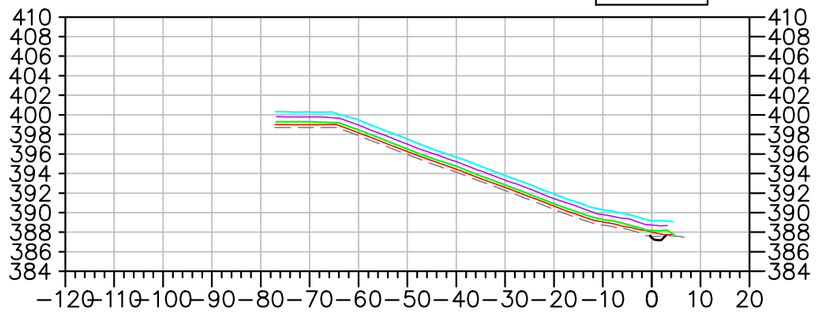

2+600.00

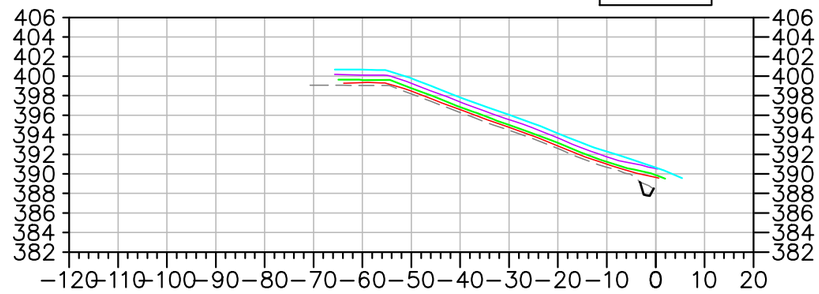

2+500.00

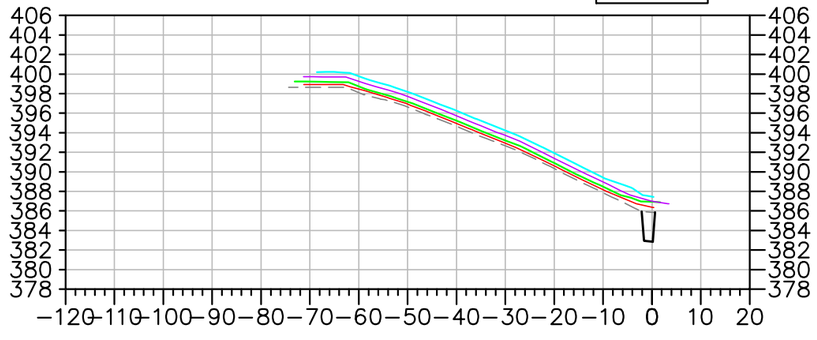

2+400.00

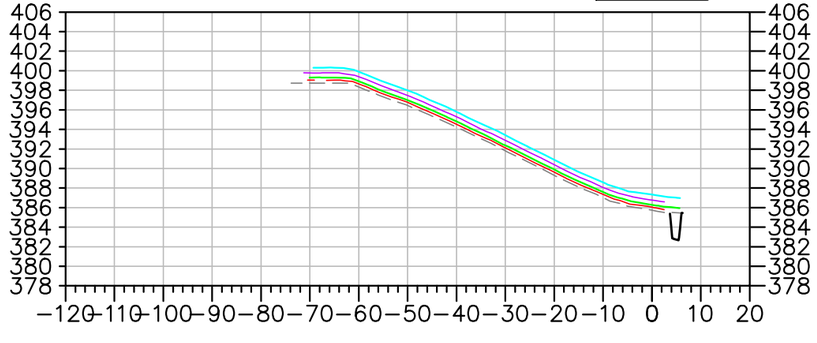

EMRS RECLAMATION – DAILY PROGRESS

(AUGUST 12, 202· SCALE: N.T.S.

TULLOCH ENGINEERING

DESIGNER

REVISIONS

DATE	REMARKS

LEGEND

- EXISTING ROCK STOCKPILE
- CCL LIFT #1
- CCL LIFT #2
- NCL LIFT #3
- NCL LIFT #4
- KEY TRENCH

Horizontal Datum:
North American Datum 1983 (NAD83)
6 Degree Universal Transverse Mercator (UTM) Grid Coordinates, Zone 15.

Vertical Datum:
Canadian Geodetic Vertical Datum, 1928 Adjustment, Geodetic Elevations

PROJECT TITLE
NEW GOLD INC
RAINY RIVER
PROJECT

DRAWING TITLE
2021 EMRS
RECLAMATION CROSS
SECTIONS

PURPOSE
DAILY PROGRESS

DATE	AUGUST 12, 2021
DRAWN	JTS
CHECKED	
SCALE	NTS
ISSUED FOR TENDER	
ISSUED FOR CONSTRUCTION	

DWG. No.	PROJECT No.	PHASE No.
X-1	19-1138	115

SHEET SIZE – 11" X 17"

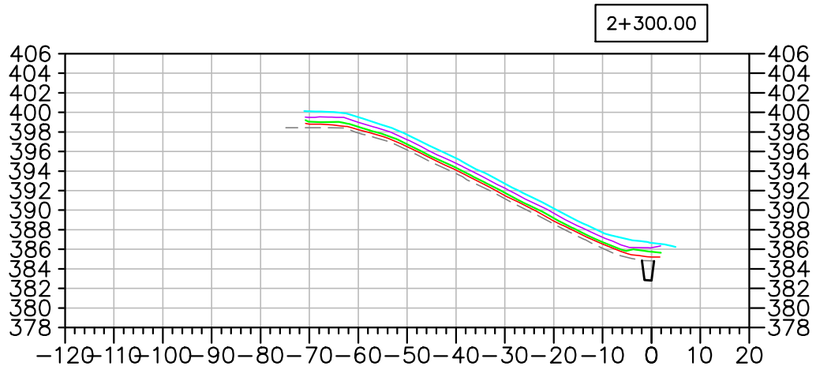

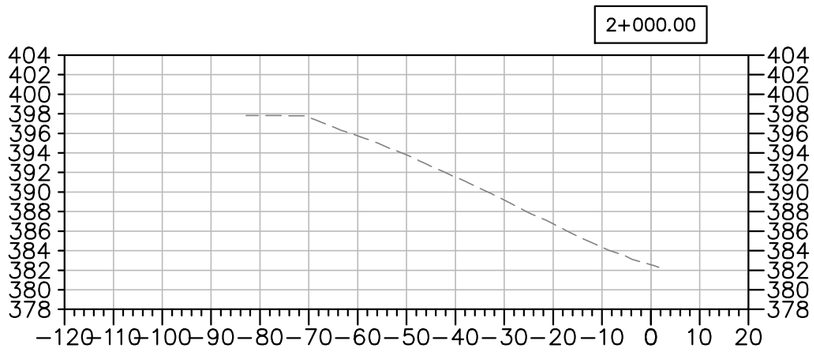

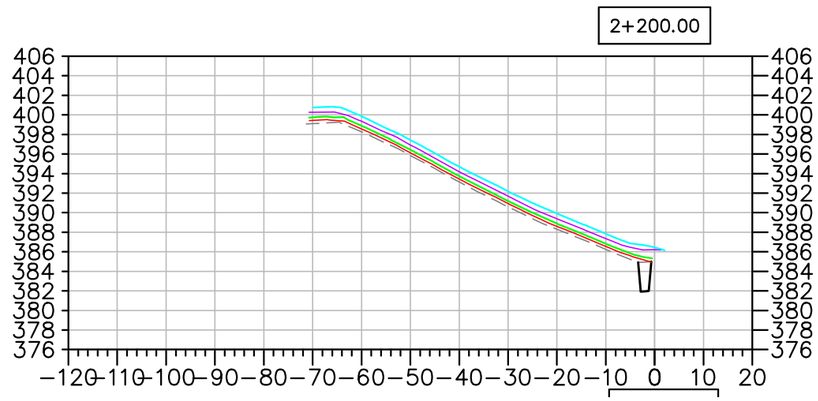

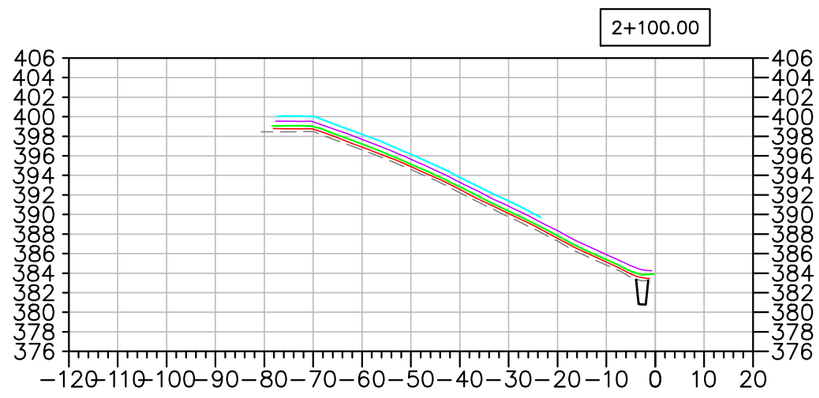

EMRS RECLAMATION – DAILY PROGRESS

(AUGUST 12, 2021 SCALE: N.T.S.

TULLOCH ENGINEERING

DESIGNER

REVISIONS

	DATE	REMARKS

LEGEND

- EXISTING ROCK STOCKPILE
- CCL LIFT #1
- CCL LIFT #2
- NCL LIFT #3
- NCL LIFT #4
- KEY TRENCH

Horizontal Datum:
North American Datum 1983 (NAD83)
6 Degree Universal Transverse Mercator (UTM) Grid Coordinates, Zone 15.
Vertical Datum:
Canadian Geodetic Vertical Datum, 1928 Adjustment, Geodetic Elevations

PROJECT TITLE
NEW GOLD INC
RAINY RIVER
PROJECT

DRAWING TITLE
2021 EMRS
RECLAMATION CROSS
SECTIONS

PURPOSE
DAILY PROGRESS

DATE	AUGUST 12, 2021
DRAWN	JTS
CHECKED	
SCALE	NTS
ISSUED FOR TENDER	
ISSUED FOR CONSTRUCTION	

DWG. No.	PROJECT No.	PHASE No.
X–2	19–1138	115

SHEET SIZE – 11" X 17"

EMRS RECLAMATION

KEY TRENCH EXCAVATION
EXCAVATED AUGUST 13, 2021 = 0m^3
EXCAVATED TO DATE = 3,462m^3

CCL LIFT 1
PLACED AUGUST 13, 2021 = 0m^3
PLACED TO DATE = 20,313m^3

CCL LIFT 2
PLACED AUGUST 13, 2021 = 0m^3
PLACED TO DATE = 17,459m^3

NCL LIFT 3
PLACED AUGUST 13, 2021 = 0m^3
PLACED TO DATE = 29,706m^3

NCL LIFT 4
PLACED AUGUST 13, 2021 = 0m^3
PLACED TO DATE = 28,527m^3

AREA COMPLETED
CCL COMPLETED TO DATE = 6.705 ha
NCL COMPLETED TO DATE = 6.015 ha

Horizontal Datum:
North American Datum 1983 (NAD83)
6 Degree Universal Transverse Mercator (UTM) Grid Coordinates, Zone 15.
Vertical Datum:
Canadian Geodetic Vertical Datum, 1928 Adjustment, Geodetic Elevations

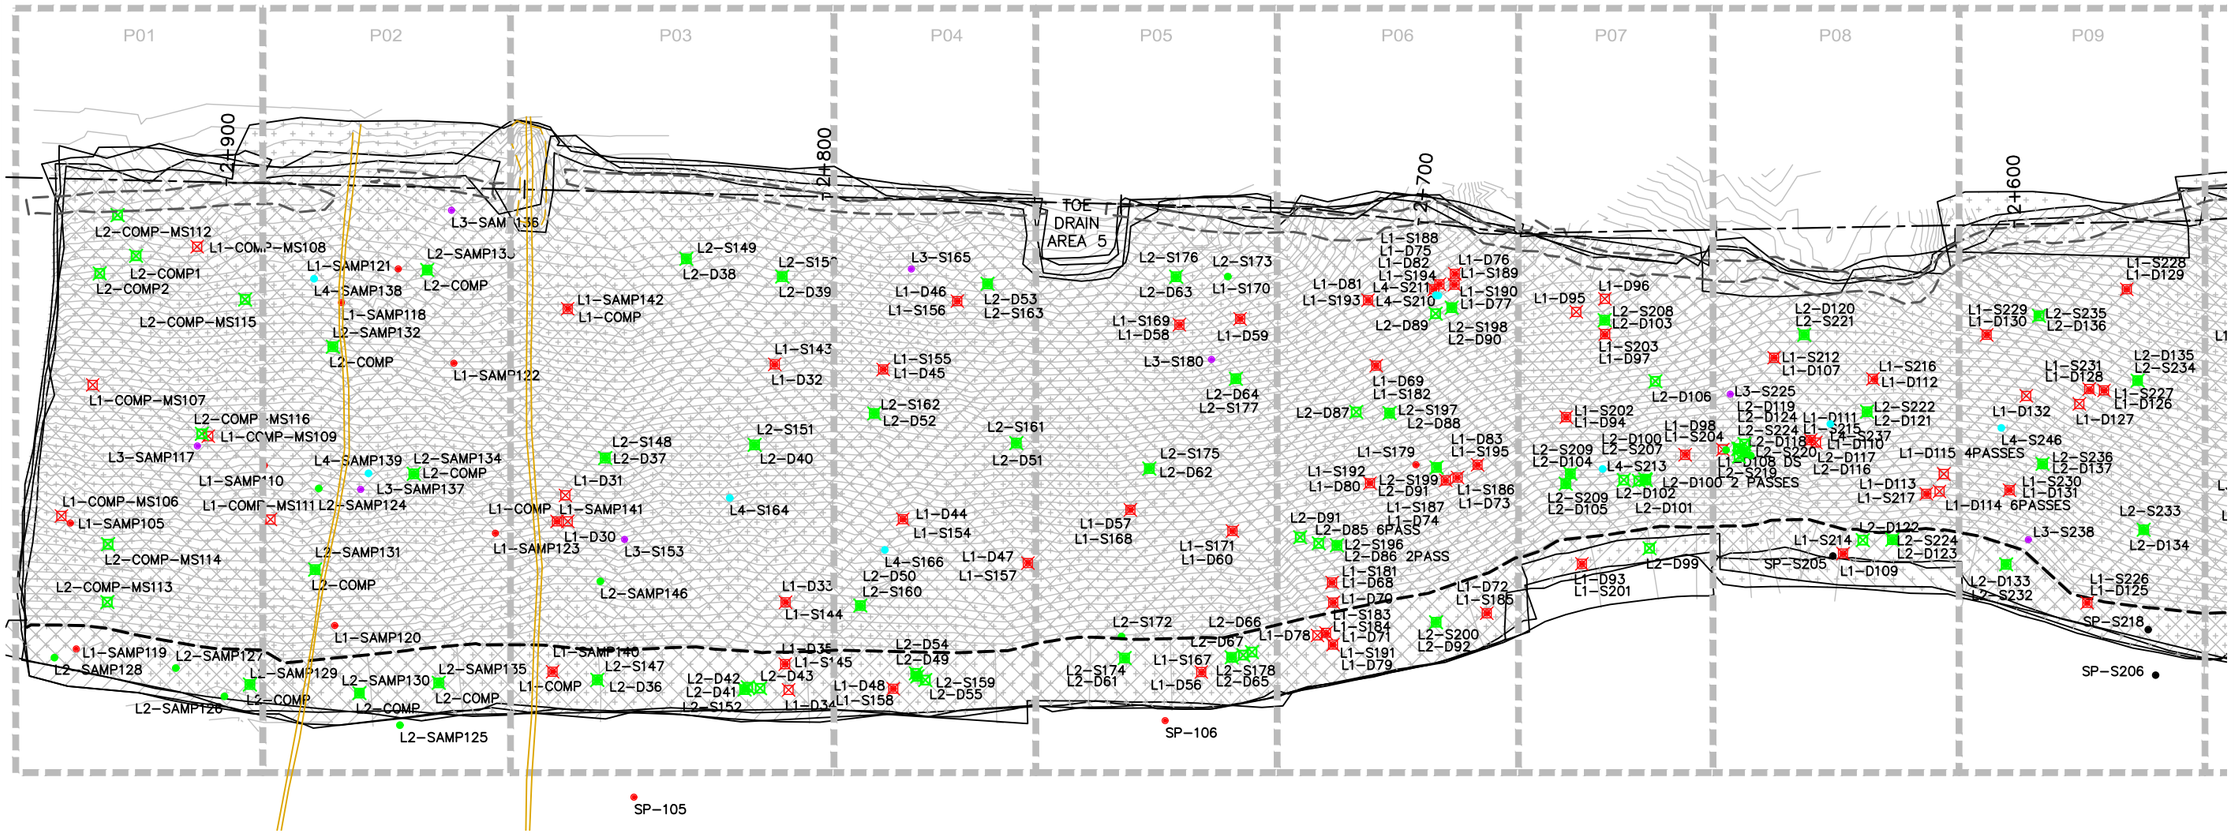

EMRS RECLAMATION – DAILY PROGRESS

(AUGUST 13, 202´ SCALE: 1:1000

SHEET SIZE – 11" X 17"

TULLOCH ENGINEERING

DESIGNER

REVISIONS

	DATE	REMARKS

LEGEND

- CCL LIFT #1
- CCL LIFT #2
- NCL LIFT #3
- NCL LIFT #4
- KEY TRENCH
- LIFT #1 COMP. TEST SAMPLE
- LIFT #2 COMP. TEST SAMPLE
- LIFT #3 COMP. TEST SAMPLE
- LIFT #4 COMP. TEST SAMPLE
- VWP WIRE
- VWP WIRE BURRITO
- PLACED TODAY
- CCL LIFT 2 PLACED TODAY

PROJECT TITLE
NEW GOLD INC
RAINY RIVER
PROJECT

DRAWING TITLE
2021 EMRS
RECLAMATION

PURPOSE
DAILY PROGRESS

DATE	AUGUST 13, 2021
DRAWN	JTS
CHECKED	
SCALE	NTS
ISSUED FOR TENDER	
ISSUED FOR CONSTRUCTION	

DWG. No.	PROJECT No.	PHASE No.
D-1	19-1138	115

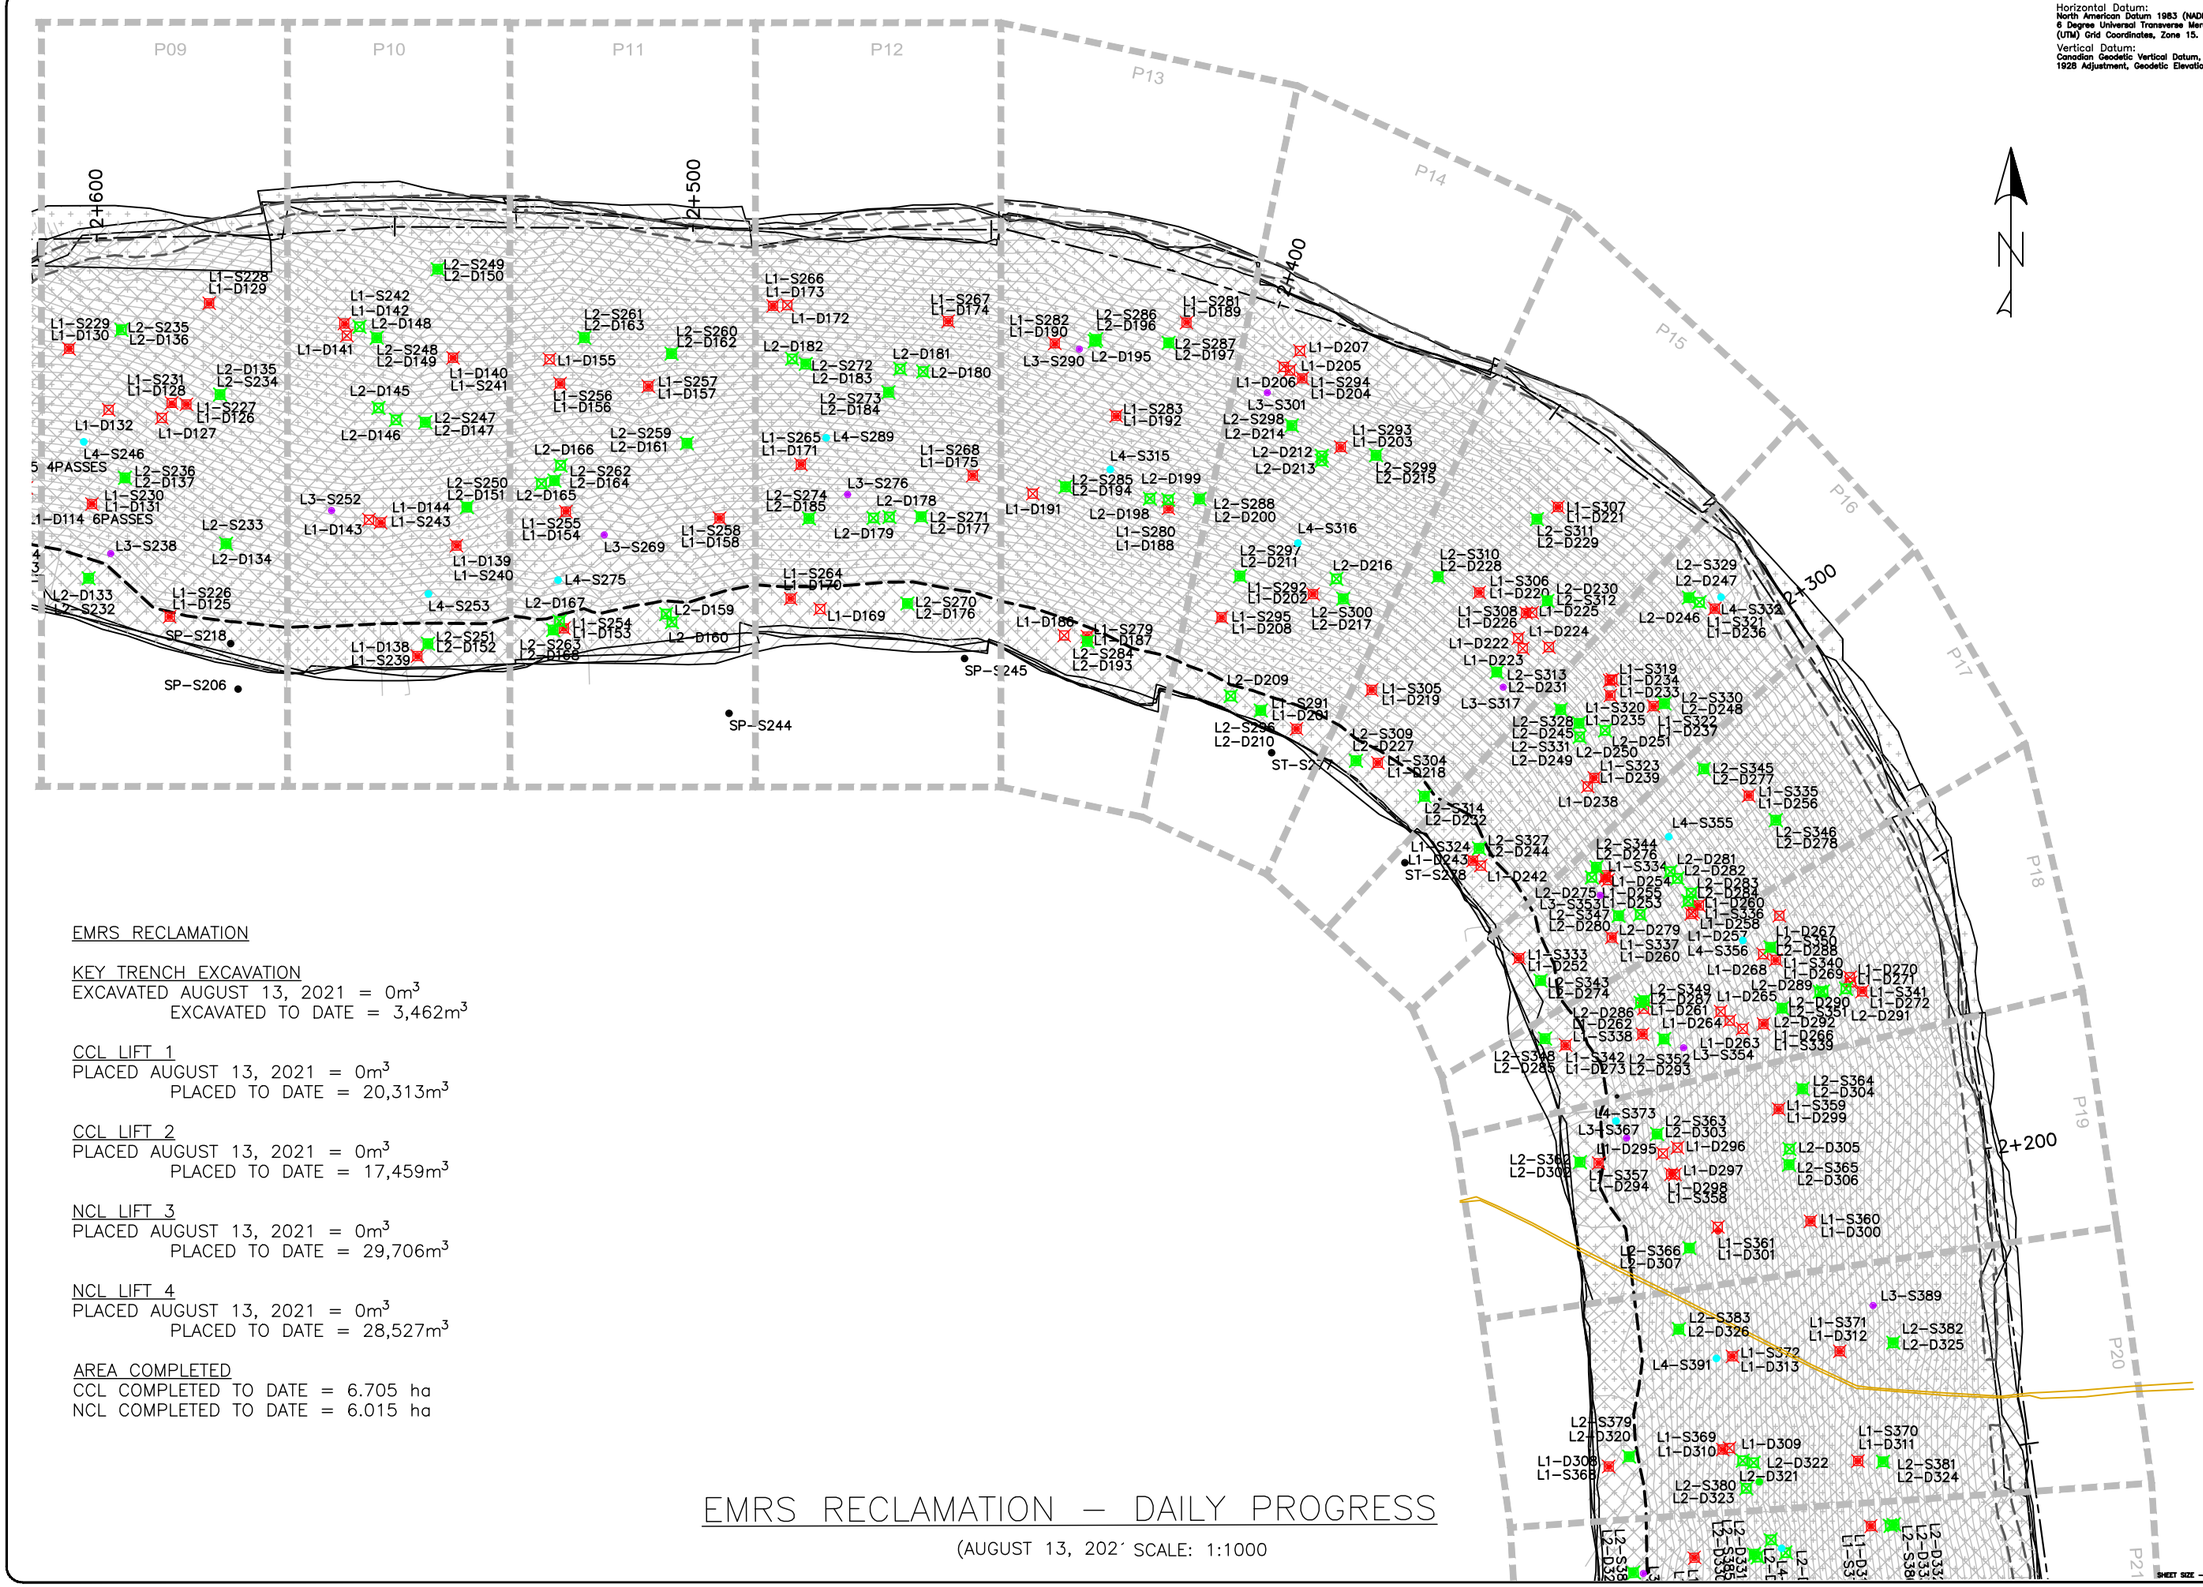

Horizontal Datum:
North American Datum 1983 (NAD83)
6 Degree Universal Transverse Mercator (UTM) Grid Coordinates, Zone 15.

Vertical Datum:
Canadian Geodetic Vertical Datum, 1928 Adjustment, Geodetic Elevations

EMRS RECLAMATION

KEY TRENCH EXCAVATION
EXCAVATED AUGUST 13, 2021 = 0m^3
EXCAVATED TO DATE = 3,462m^3

CCL LIFT 1
PLACED AUGUST 13, 2021 = 0m^3
PLACED TO DATE = 20,313m^3

CCL LIFT 2
PLACED AUGUST 13, 2021 = 0m^3
PLACED TO DATE = 17,459m^3

NCL LIFT 3
PLACED AUGUST 13, 2021 = 0m^3
PLACED TO DATE = 29,706m^3

NCL LIFT 4
PLACED AUGUST 13, 2021 = 0m^3
PLACED TO DATE = 28,527m^3

AREA COMPLETED
CCL COMPLETED TO DATE = 6.705 ha
NCL COMPLETED TO DATE = 6.015 ha

EMRS RECLAMATION – DAILY PROGRESS

(AUGUST 13, 202´ SCALE: 1:1000

TULLOCH ENGINEERING

DESIGNER

REVISIONS

DATE	REMARKS

LEGEND

- CCL LIFT #1
- CCL LIFT #2
- NCL LIFT #3
- NCL LIFT #4
- KEY TRENCH
- LIFT #1 COMP. TEST SAMPLE
- LIFT #2 COMP. TEST SAMPLE
- LIFT #3 COMP. TEST SAMPLE
- LIFT #4 COMP. TEST SAMPLE
- VWP WIRE
- VWP WIRE BURRITO
- PLACED TODAY
- CCL LIFT 2 PLACED TODAY

PROJECT TITLE
NEW GOLD INC
RAINY RIVER
PROJECT

DRAWING TITLE
2021 EMRS
RECLAMATION

PURPOSE
DAILY PROGRESS

DATE	AUGUST 13, 2021
DRAWN	JTS
CHECKED	
SCALE	NTS
ISSUED FOR TENDER	
ISSUED FOR CONSTRUCTION	

DWG. No.	PROJECT No.	PHASE No.
D-2	19-1138	115

SHEET SIZE - 11" X 17"

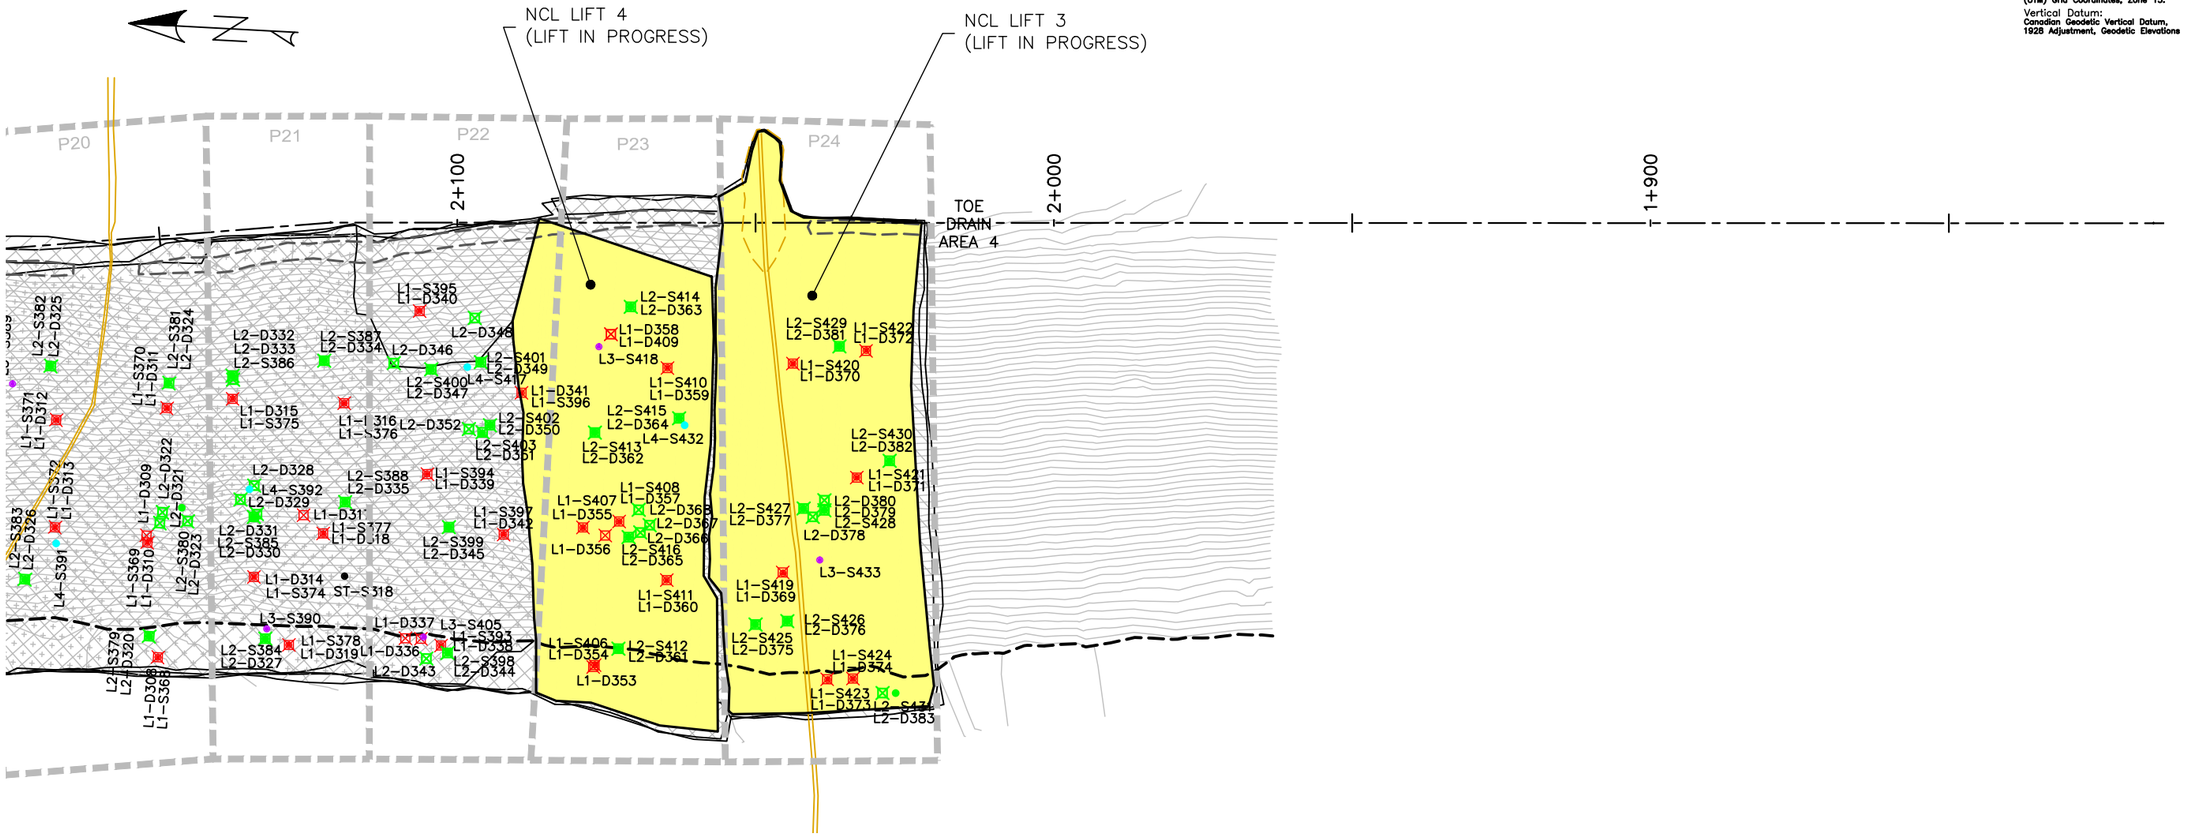

Horizontal Datum:
North American Datum 1983 (NAD83)
6 Degree Universal Transverse Mercator (UTM) Grid Coordinates, Zone 15.

Vertical Datum:
Canadian Geodetic Vertical Datum, 1928 Adjustment, Geodetic Elevations

EMRS RECLAMATION

KEY TRENCH EXCAVATION
EXCAVATED AUGUST 13, 2021 = 0m^3
EXCAVATED TO DATE = 3,462m^3

CCL LIFT 1
PLACED AUGUST 13, 2021 = 0m^3
PLACED TO DATE = 20,313m^3

CCL LIFT 2
PLACED AUGUST 13, 2021 = 0m^3
PLACED TO DATE = 17,459m^3

NCL LIFT 3
PLACED AUGUST 13, 2021 = 0m^3
PLACED TO DATE = 29,706m^3

NCL LIFT 4
PLACED AUGUST 13, 2021 = 0m^3
PLACED TO DATE = 28,527m^3

AREA COMPLETED
CCL COMPLETED TO DATE = 6.705 ha
NCL COMPLETED TO DATE = 6.015 ha

EMRS RECLAMATION – DAILY PROGRESS

(AUGUST 13, 2021 SCALE: 1:1000

TULLOCH ENGINEERING

DESIGNER

REVISIONS

DATE	REMARKS

LEGEND

- CCL LIFT #1
- CCL LIFT #2
- NCL LIFT #3
- NCL LIFT #4
- KEY TRENCH
- LIFT #1 COMP. TEST SAMPLE
- LIFT #2 COMP. TEST SAMPLE
- LIFT #3 COMP. TEST SAMPLE
- LIFT #4 COMP. TEST SAMPLE
- VWP WIRE
- VWP WIRE BURRITO
- PLACED TODAY
- CCL LIFT 2 PLACED TODAY

PROJECT TITLE
NEW GOLD INC
RAINY RIVER
PROJECT

DRAWING TITLE
2021 EMRS
RECLAMATION

PURPOSE
DAILY PROGRESS

DATE	AUGUST 13, 2021
DRAWN	JTS
CHECKED	
SCALE	NTS
ISSUED FOR TENDER	
ISSUED FOR CONSTRUCTION	

DWG. No.	PROJECT No.	PHASE No.
D-3	19-1138	115

SHEET SIZE - 11" X 17"

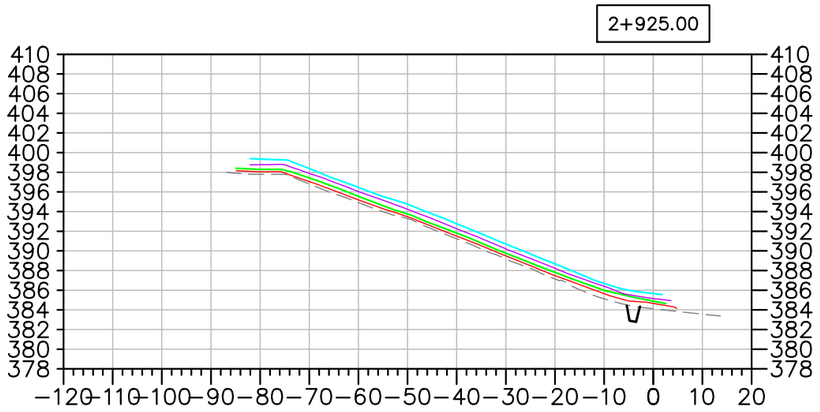

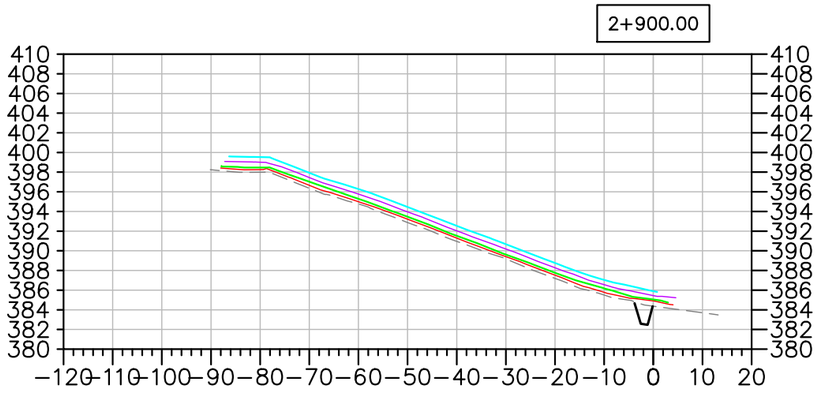

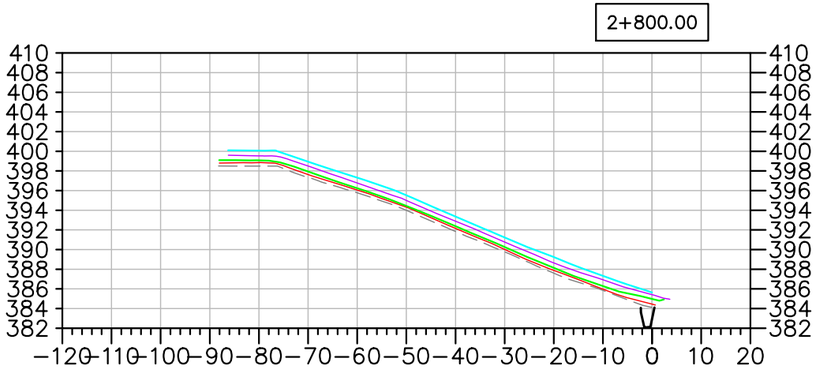

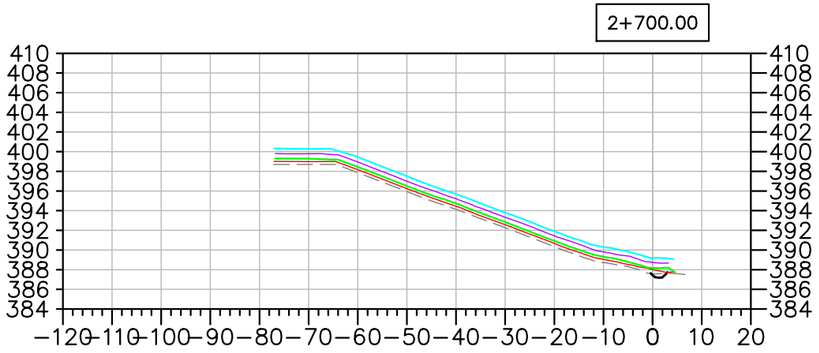

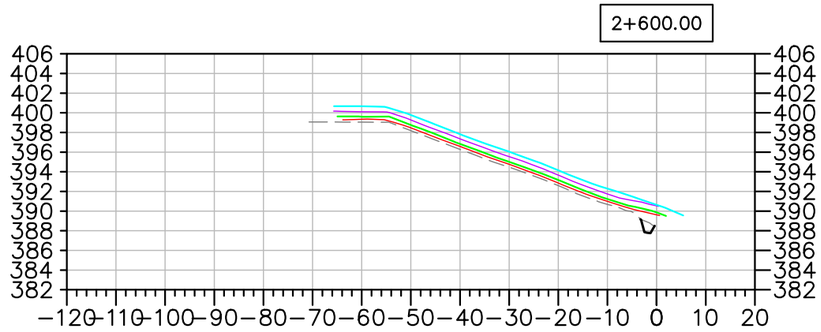

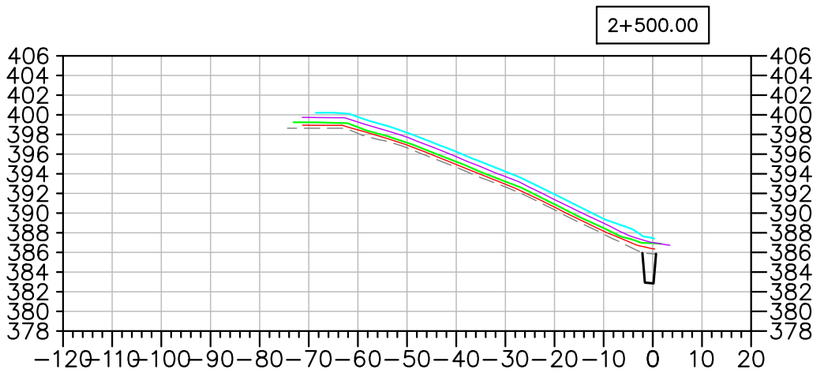

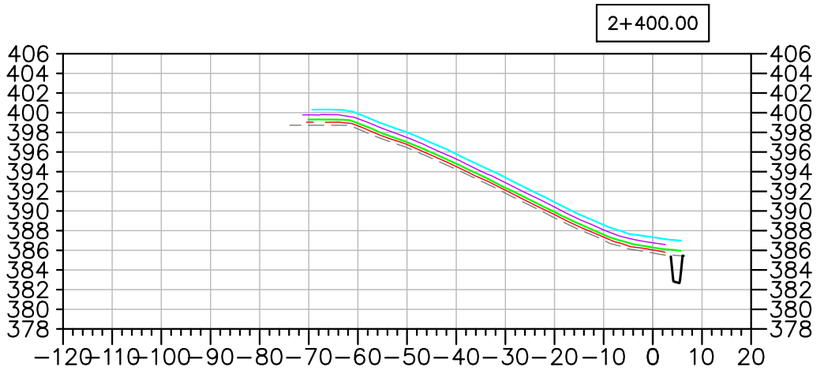

EMRS RECLAMATION – DAILY PROGRESS

(AUGUST 13, 202 SCALE: N.T.S.

TULLOCH ENGINEERING

DESIGNER

REVISIONS

DATE	REMARKS

LEGEND

- EXISTING ROCK STOCKPILE
- CCL LIFT #1
- CCL LIFT #2
- NCL LIFT #3
- NCL LIFT #4
- KEY TRENCH

Horizontal Datum: North American Datum 1983 (NAD83) 6 Degree Universal Transverse Mercator (UTM) Grid Coordinates, Zone 15.
Vertical Datum: Canadian Geodetic Vertical Datum, 1928 Adjustment, Geodetic Elevations

PROJECT TITLE
NEW GOLD INC
RAINY RIVER
PROJECT

DRAWING TITLE
2021 EMRS
RECLAMATION CROSS
SECTIONS

PURPOSE
DAILY PROGRESS

DATE	AUGUST 13, 2021
DRAWN	JTS
CHECKED	
SCALE	NTS
ISSUED FOR TENDER	
ISSUED FOR CONSTRUCTION	

DWG. No.	PROJECT No.	PHASE No.
X-1	19-1138	115

SHEET SIZE – 11" X 17"

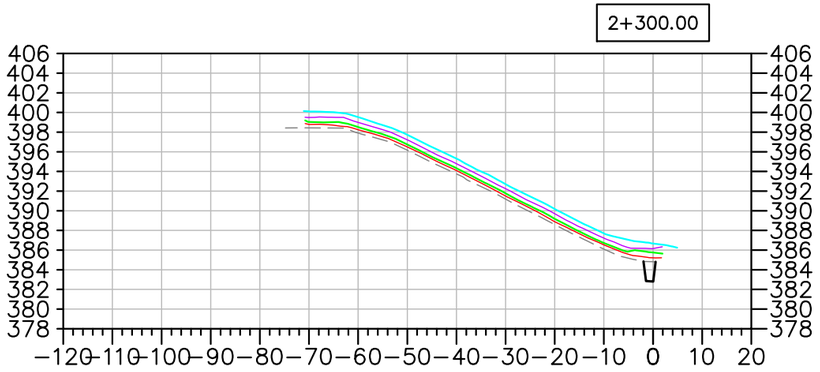

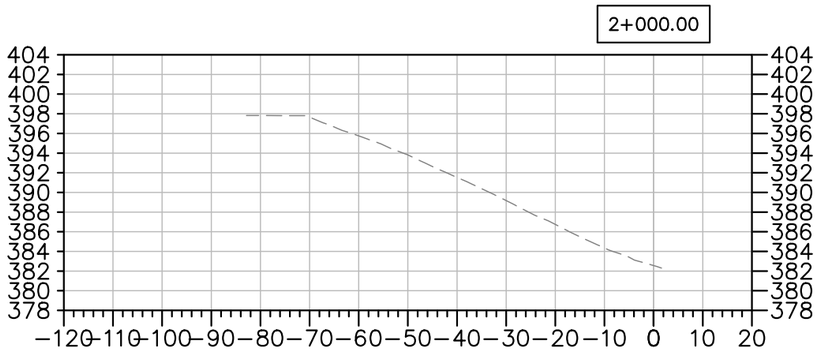

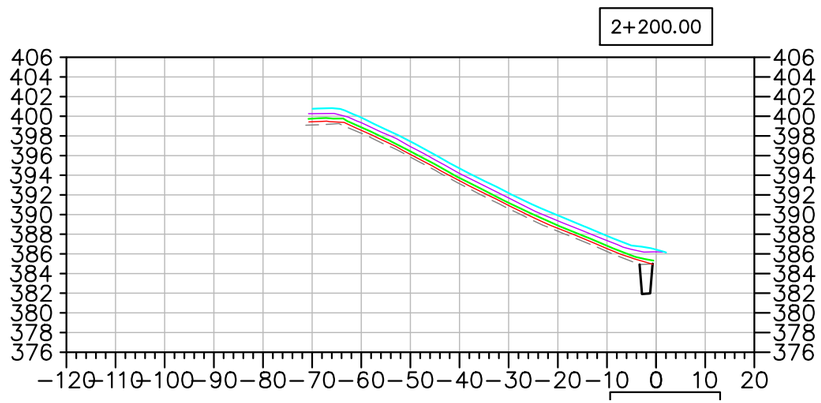

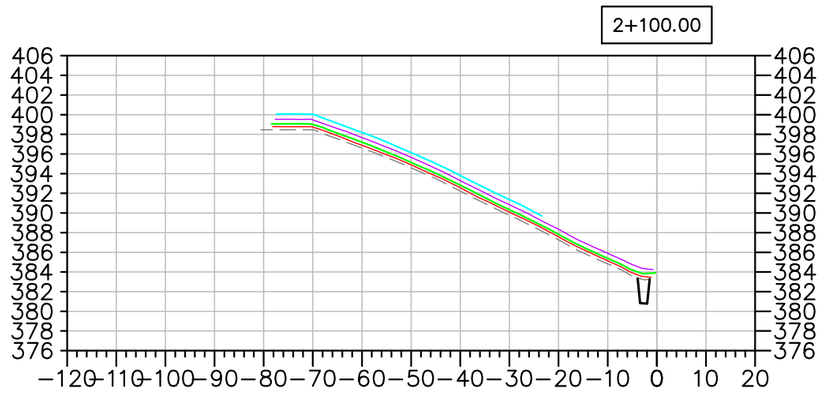

EMRS RECLAMATION – DAILY PROGRESS

(AUGUST 13, 2021 SCALE: N.T.S.

TULLOCH ENGINEERING

DESIGNER

REVISIONS

	DATE	REMARKS

LEGEND

- EXISTING ROCK STOCKPILE
- CCL LIFT #1
- CCL LIFT #2
- NCL LIFT #3
- NCL LIFT #4
- KEY TRENCH

Horizontal Datum:
North American Datum 1983 (NAD83)
6 Degree Universal Transverse Mercator (UTM) Grid Coordinates, Zone 15.

Vertical Datum:
Canadian Geodetic Vertical Datum, 1928 Adjustment, Geodetic Elevations

PROJECT TITLE
NEW GOLD INC
RAINY RIVER PROJECT

DRAWING TITLE
2021 EMRS RECLAMATION CROSS SECTIONS

PURPOSE
DAILY PROGRESS

DATE	AUGUST 13, 2021
DRAWN	JTS
CHECKED	
SCALE	NTS
ISSUED FOR TENDER	
ISSUED FOR CONSTRUCTION	

DWG. No.	PROJECT No.	PHASE No.
X-2	19-1138	115

SHEET SIZE – 11" X 17"

EMRS RECLAMATION

KEY TRENCH EXCAVATION
EXCAVATED AUGUST 14, 2021 = 0m^3
EXCAVATED TO DATE = 3,462m^3

CCL LIFT 1
PLACED AUGUST 14, 2021 = 0m^3
PLACED TO DATE = 20,313m^3

CCL LIFT 2
PLACED AUGUST 14, 2021 = 0m^3
PLACED TO DATE = 17,459m^3

NCL LIFT 3
PLACED AUGUST 14, 2021 = 1,490m^3
PLACED TO DATE = 31,196m^3

NCL LIFT 4
PLACED AUGUST 14, 2021 = 1,557m^3
PLACED TO DATE = 30,084m^3

AREA COMPLETED
CCL COMPLETED TO DATE = 6.705 ha
NCL COMPLETED TO DATE = 6.327 ha

Horizontal Datum:
North American Datum 1983 (NAD83)
6 Degree Universal Transverse Mercator (UTM) Grid Coordinates, Zone 15.
Vertical Datum:
Canadian Geodetic Vertical Datum, 1928 Adjustment, Geodetic Elevations

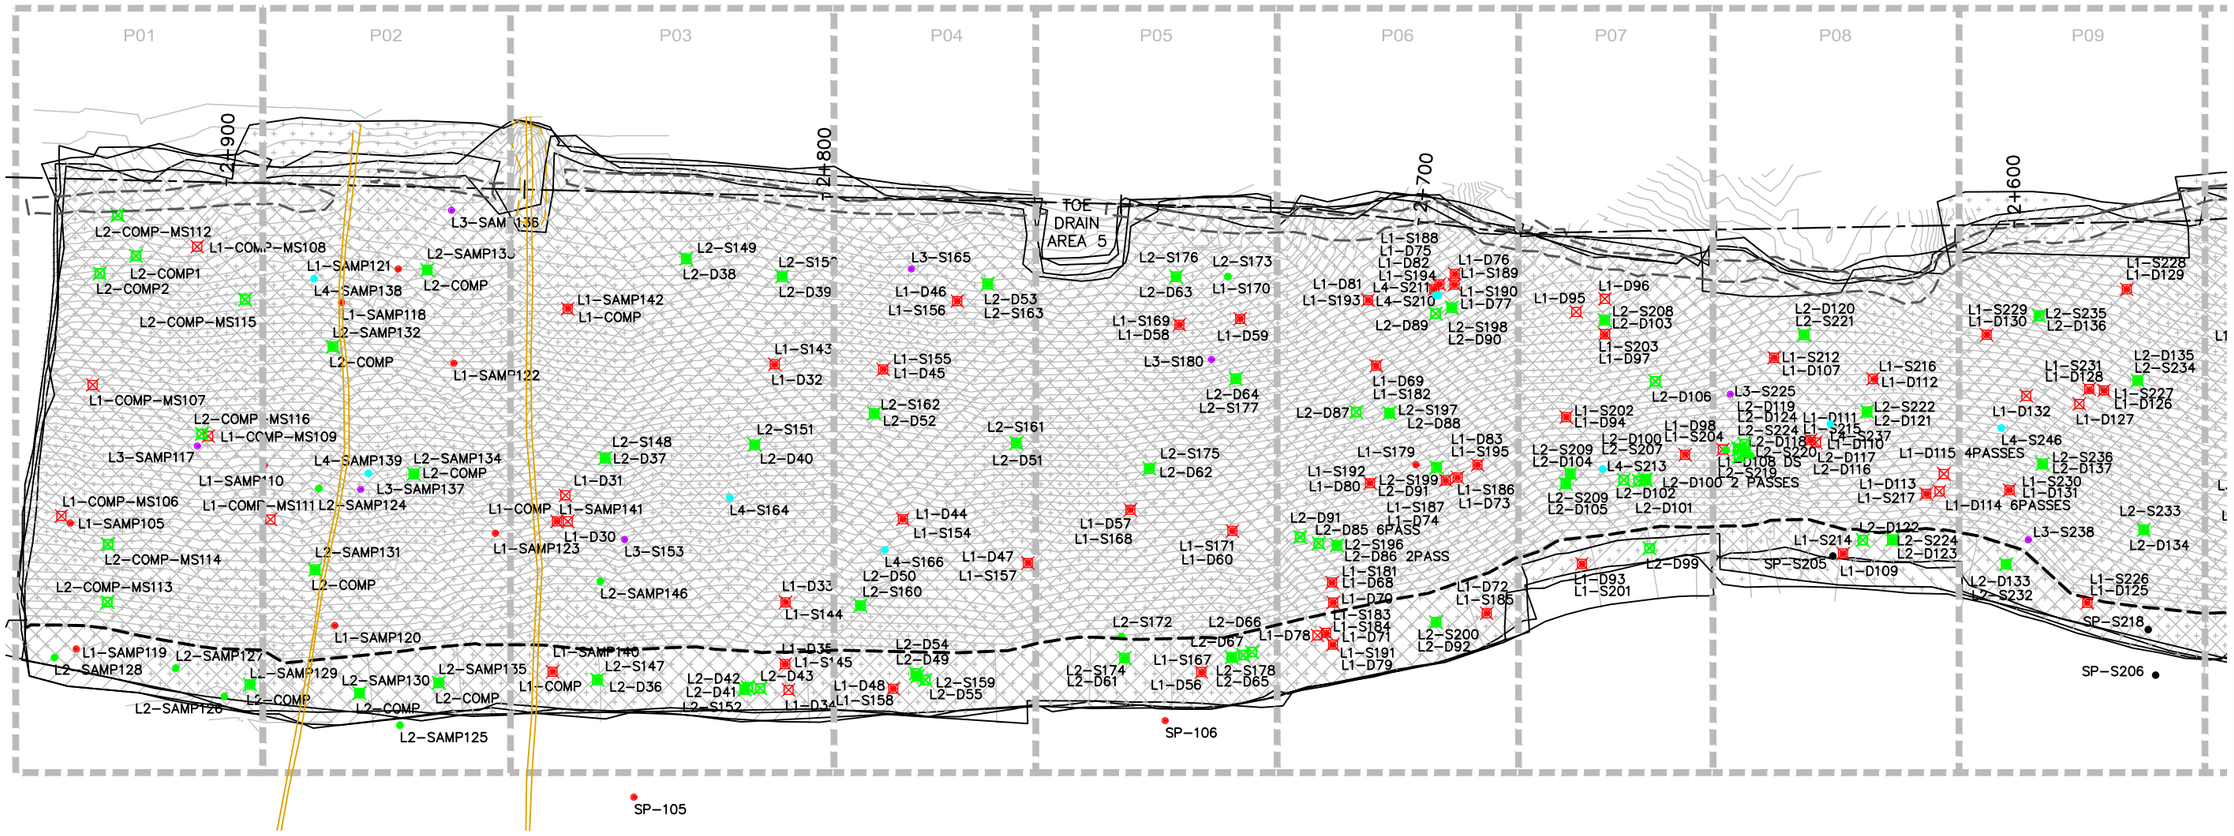

EMRS RECLAMATION – DAILY PROGRESS

(AUGUST 14, 202´ SCALE: 1:1000

SHEET SIZE – 11" X 17"

TULLOCH ENGINEERING

DESIGNER

REVISIONS

	DATE	REMARKS

LEGEND

- CCL LIFT #1
- CCL LIFT #2
- NCL LIFT #3
- NCL LIFT #4
- KEY TRENCH
- LIFT #1 COMP. TEST SAMPLE
- LIFT #2 COMP. TEST SAMPLE
- LIFT #3 COMP. TEST SAMPLE
- LIFT #4 COMP. TEST SAMPLE
- VWP WIRE
- VWP WIRE BURRITO
- PLACED TODAY
- CCL LIFT 2 PLACED TODAY

PROJECT TITLE
NEW GOLD INC
RAINY RIVER
PROJECT

DRAWING TITLE
2021 EMRS
RECLAMATION

PURPOSE
DAILY PROGRESS

DATE	AUGUST 14, 2021
DRAWN	JTS
CHECKED	
SCALE	NTS
ISSUED FOR TENDER	
ISSUED FOR CONSTRUCTION	

DWG. No.	PROJECT No.	PHASE No.
D-1	19-1138	115

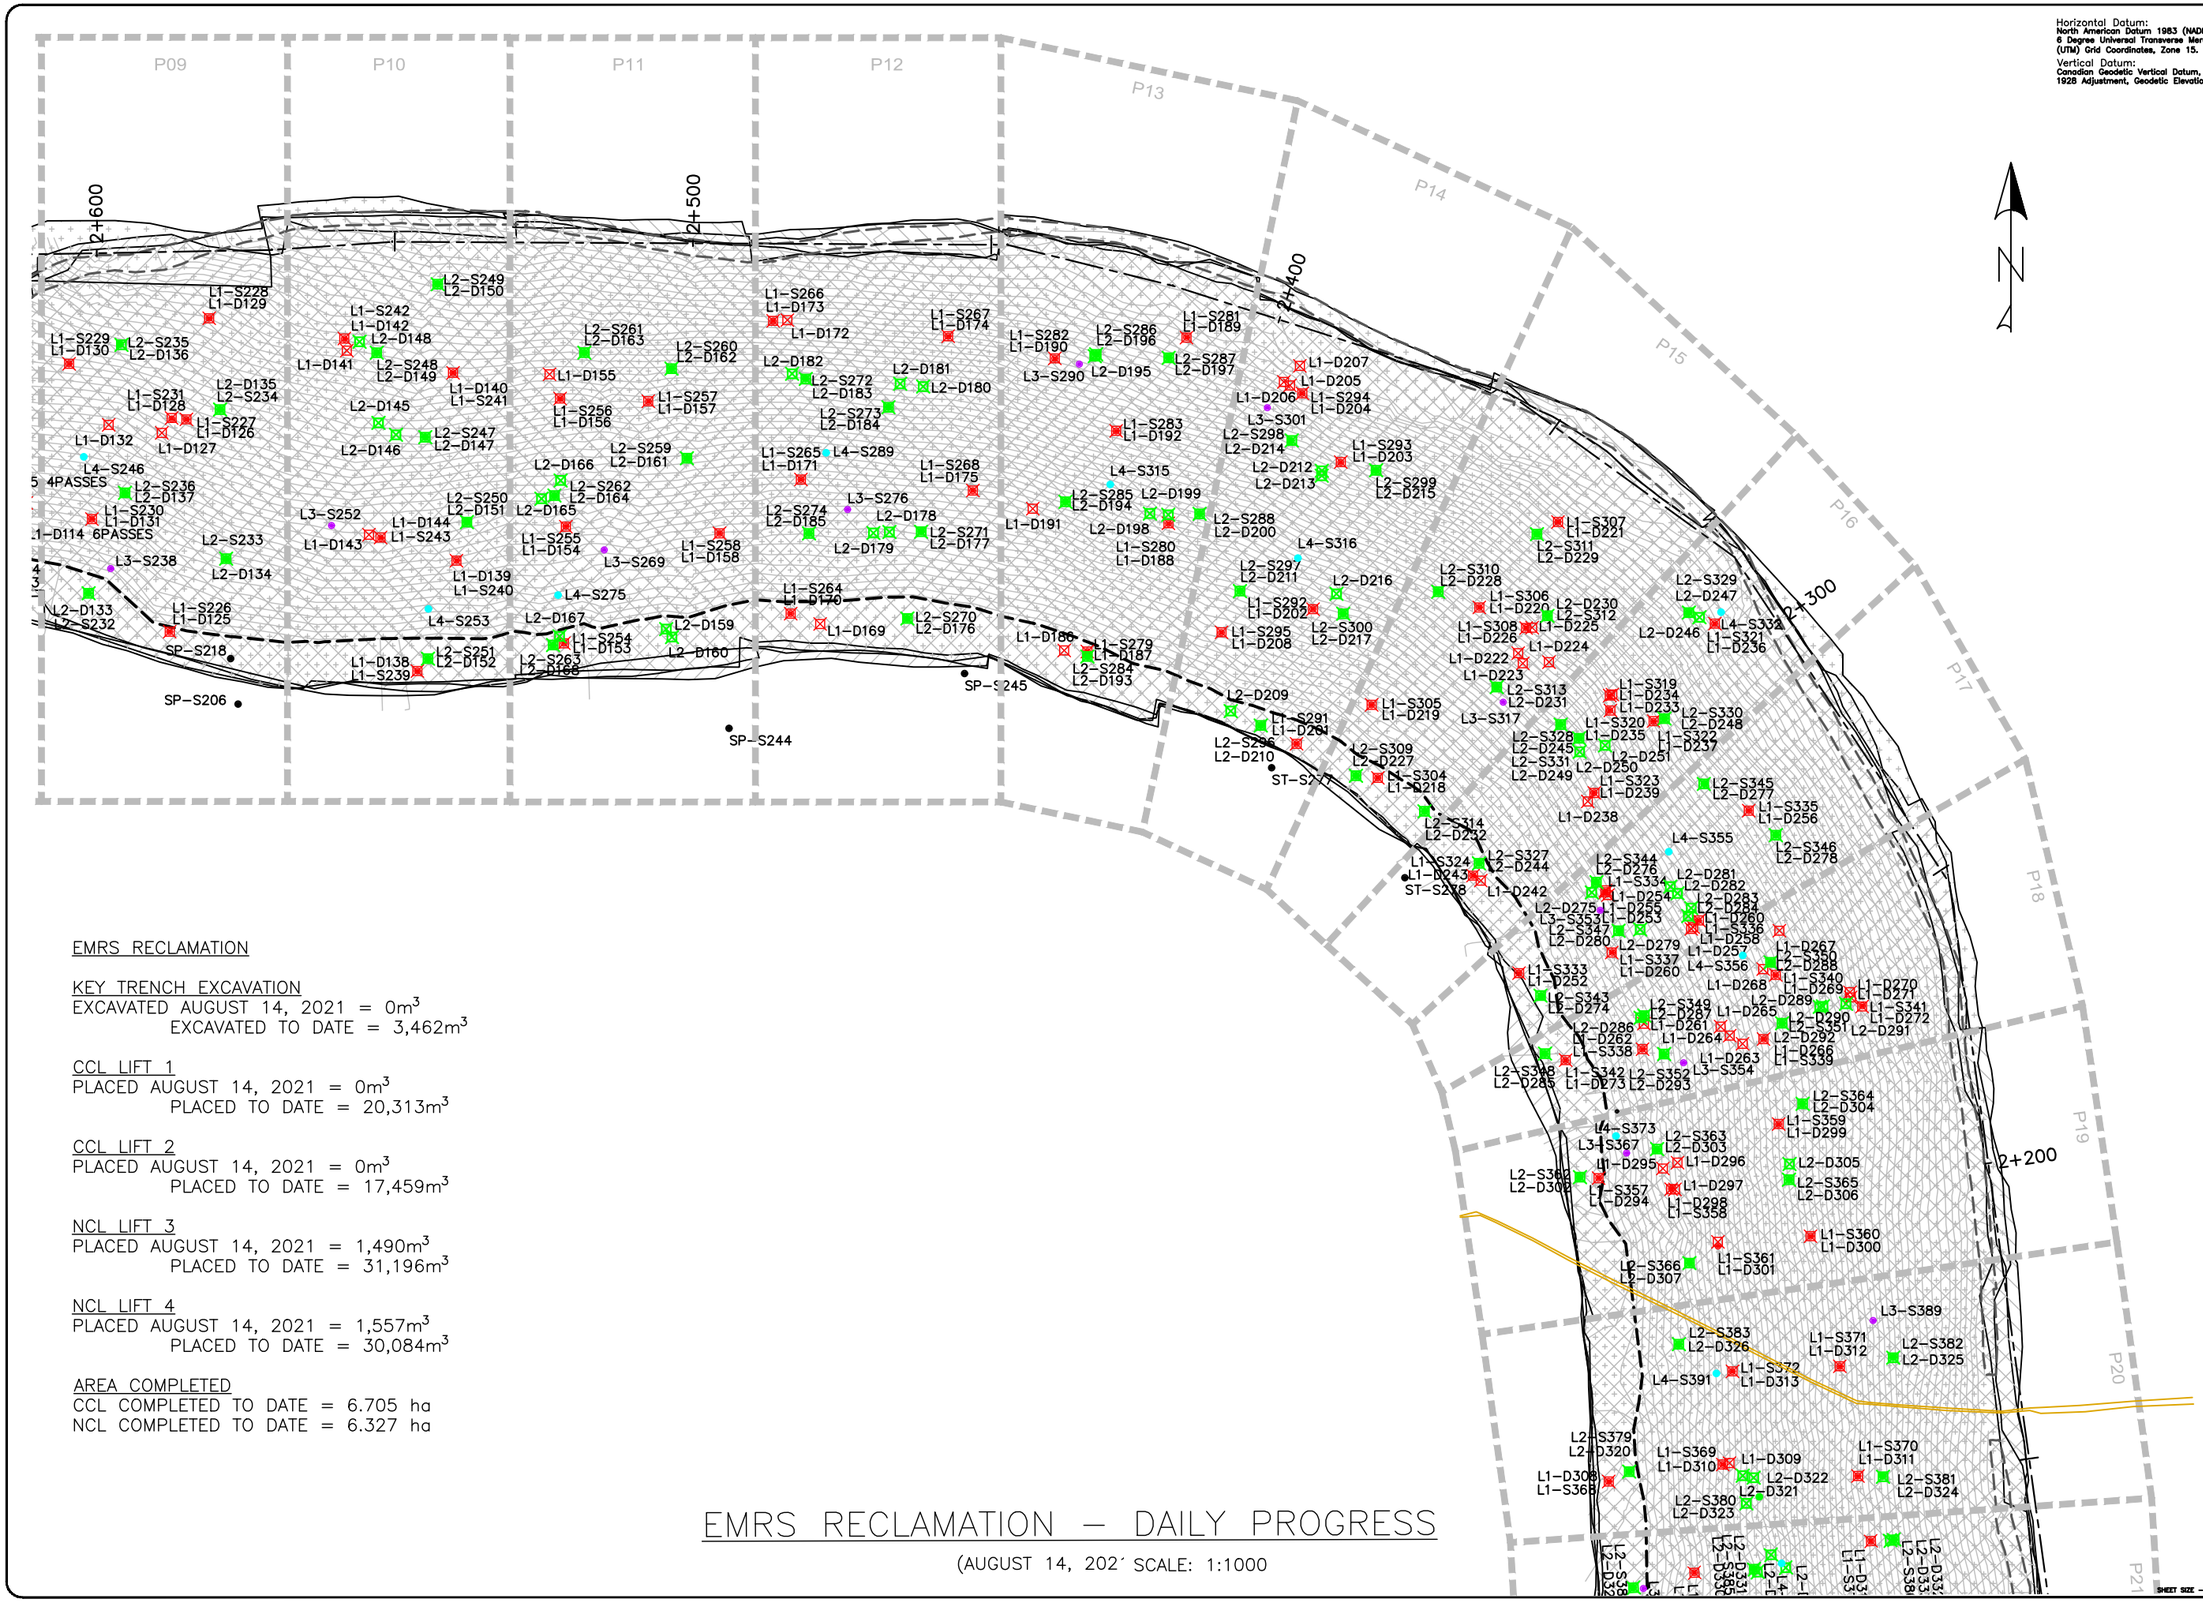

Horizontal Datum:
North American Datum 1983 (NAD83)
6 Degree Universal Transverse Mercator (UTM) Grid Coordinates, Zone 15.

Vertical Datum:
Canadian Geodetic Vertical Datum, 1928 Adjustment, Geodetic Elevations

EMRS RECLAMATION

KEY TRENCH EXCAVATION
EXCAVATED AUGUST 14, 2021 = 0m^3
EXCAVATED TO DATE = 3,462m^3

CCL LIFT 1
PLACED AUGUST 14, 2021 = 0m^3
PLACED TO DATE = 20,313m^3

CCL LIFT 2
PLACED AUGUST 14, 2021 = 0m^3
PLACED TO DATE = 17,459m^3

NCL LIFT 3
PLACED AUGUST 14, 2021 = 1,490m^3
PLACED TO DATE = 31,196m^3

NCL LIFT 4
PLACED AUGUST 14, 2021 = 1,557m^3
PLACED TO DATE = 30,084m^3

AREA COMPLETED
CCL COMPLETED TO DATE = 6.705 ha
NCL COMPLETED TO DATE = 6.327 ha

EMRS RECLAMATION – DAILY PROGRESS

(AUGUST 14, 202´ SCALE: 1:1000

TULLOCH ENGINEERING

DESIGNER

REVISIONS

DATE	REMARKS

LEGEND

- CCL LIFT #1
- CCL LIFT #2
- NCL LIFT #3
- NCL LIFT #4
- KEY TRENCH
- LIFT #1 COMP. TEST SAMPLE
- LIFT #2 COMP. TEST SAMPLE
- LIFT #3 COMP. TEST SAMPLE
- LIFT #4 COMP. TEST SAMPLE
- VWP WIRE
- VWP WIRE BURRITO
- PLACED TODAY
- CCL LIFT 2 PLACED TODAY

PROJECT TITLE
NEW GOLD INC
RAINY RIVER
PROJECT

DRAWING TITLE
2021 EMRS
RECLAMATION

PURPOSE
DAILY PROGRESS

DATE	AUGUST 14, 2021
DRAWN	JTS
CHECKED	
SCALE	NTS
ISSUED FOR TENDER	
ISSUED FOR CONSTRUCTION	

DWG. No.	PROJECT No.	PHASE No.
D-2	19-1138	115

SHEET SIZE - 11" X 17"

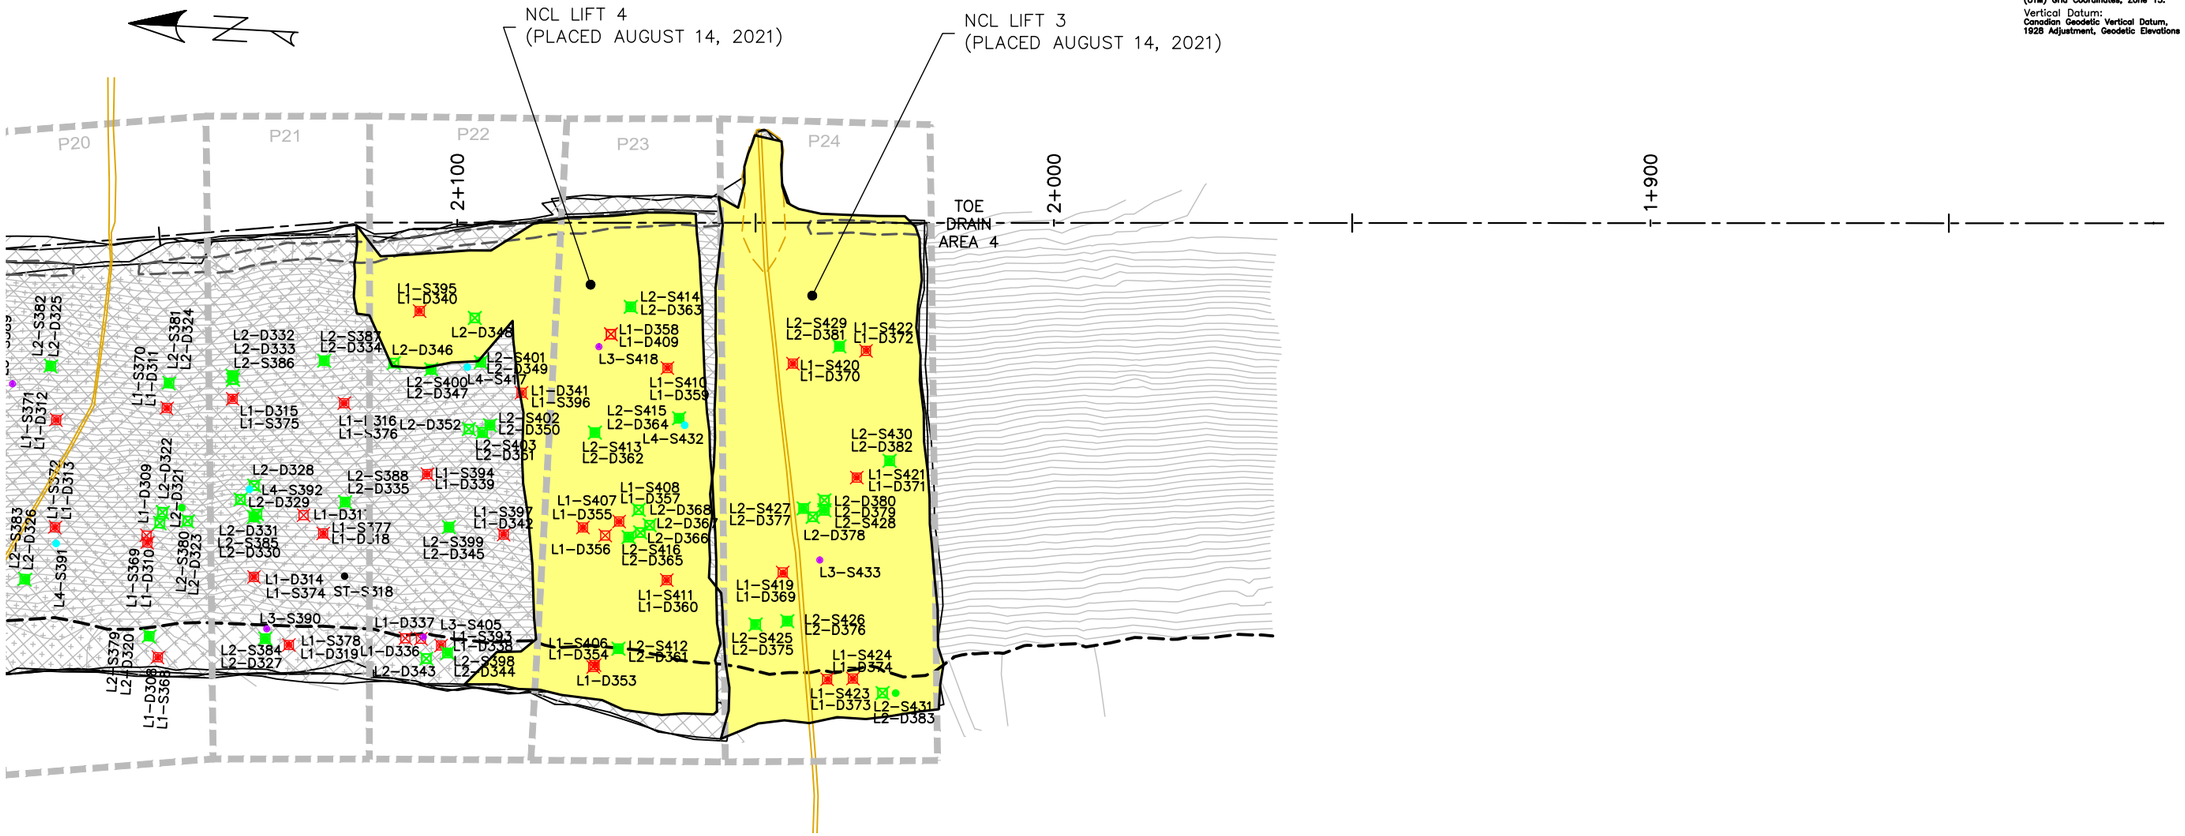

Horizontal Datum:
North American Datum 1983 (NAD83)
6 Degree Universal Transverse Mercator (UTM) Grid Coordinates, Zone 15.

Vertical Datum:
Canadian Geodetic Vertical Datum, 1928 Adjustment, Geodetic Elevations

EMRS RECLAMATION

KEY TRENCH EXCAVATION
EXCAVATED AUGUST 14, 2021 = 0m^3
EXCAVATED TO DATE = 3,462m^3

CCL LIFT 1
PLACED AUGUST 14, 2021 = 0m^3
PLACED TO DATE = 20,313m^3

CCL LIFT 2
PLACED AUGUST 14, 2021 = 0m^3
PLACED TO DATE = 17,459m^3

NCL LIFT 3
PLACED AUGUST 14, 2021 = 1,490m^3
PLACED TO DATE = 31,196m^3

NCL LIFT 4
PLACED AUGUST 14, 2021 = 1,557m^3
PLACED TO DATE = 30,084m^3

AREA COMPLETED
CCL COMPLETED TO DATE = 6.705 ha
NCL COMPLETED TO DATE = 6.327 ha

EMRS RECLAMATION – DAILY PROGRESS

(AUGUST 14, 2021 SCALE: 1:1000

TULLOCH ENGINEERING

DESIGNER

REVISIONS

DATE	REMARKS

LEGEND

- CCL LIFT #1
- CCL LIFT #2
- NCL LIFT #3
- NCL LIFT #4
- KEY TRENCH
- LIFT #1 COMP. TEST SAMPLE
- LIFT #2 COMP. TEST SAMPLE
- LIFT #3 COMP. TEST SAMPLE
- LIFT #4 COMP. TEST SAMPLE
- VWP WIRE
- VWP WIRE BURRITO
- PLACED TODAY
- CCL LIFT 2 PLACED TODAY

PROJECT TITLE
NEW GOLD INC
RAINY RIVER
PROJECT

DRAWING TITLE
2021 EMRS
RECLAMATION

PURPOSE
DAILY PROGRESS

DATE	AUGUST 14, 2021
DRAWN	JTS
CHECKED	
SCALE	NTS
ISSUED FOR TENDER	
ISSUED FOR CONSTRUCTION	

DWG. No.	PROJECT No.	PHASE No.
D-3	19-1138	115

SHEET SIZE - 11" X 17"

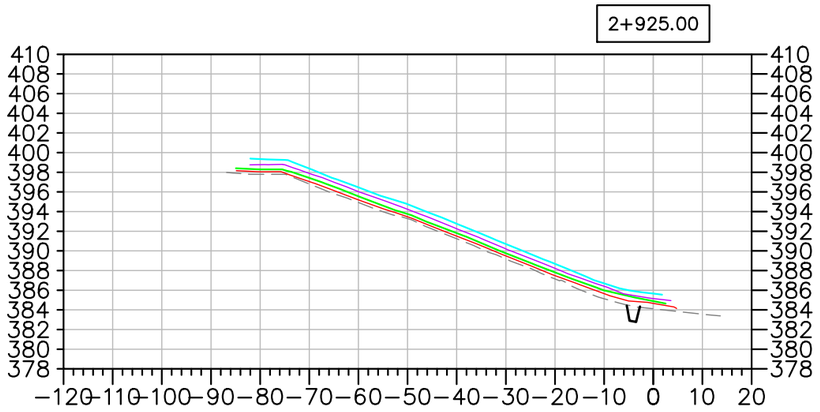

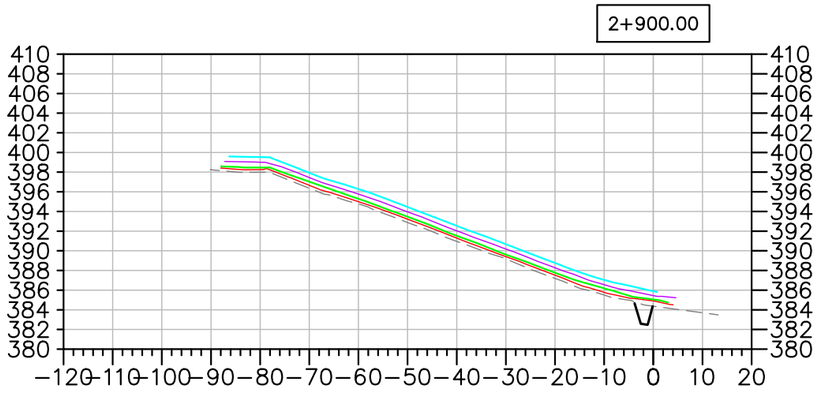

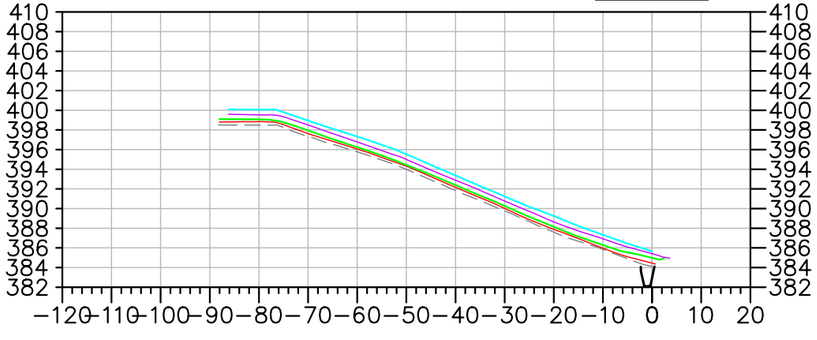

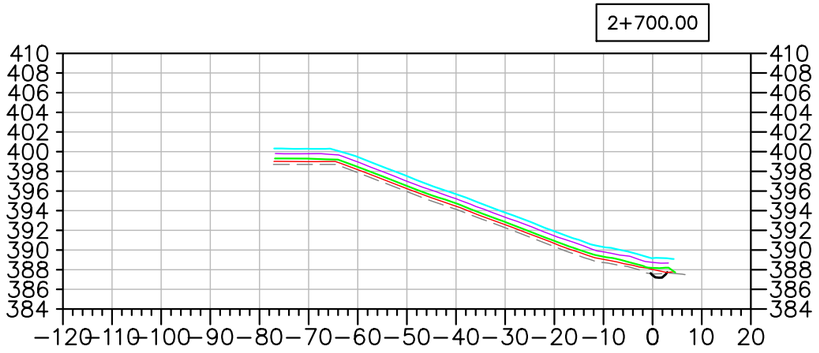

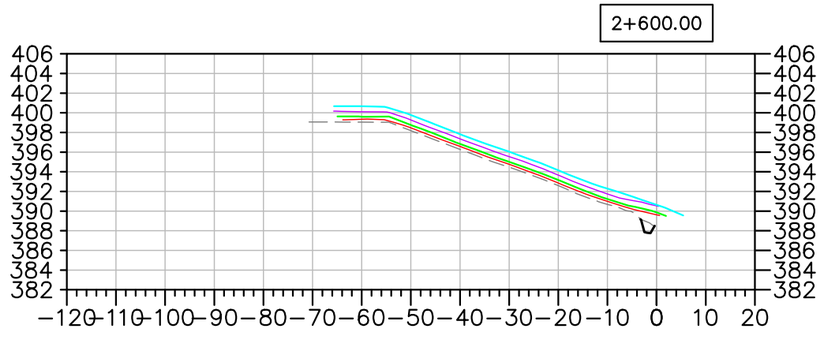

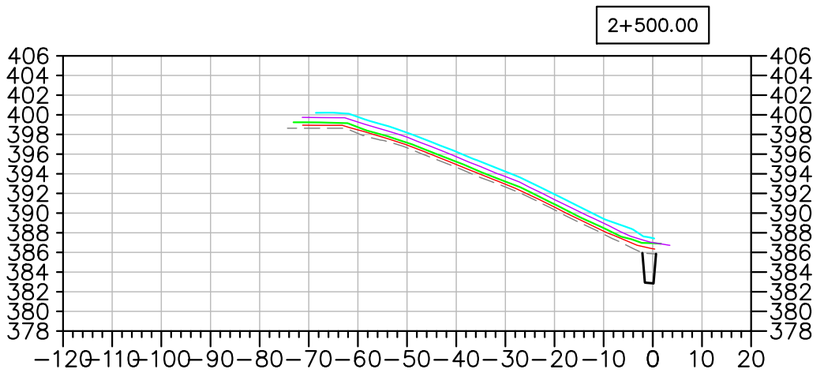

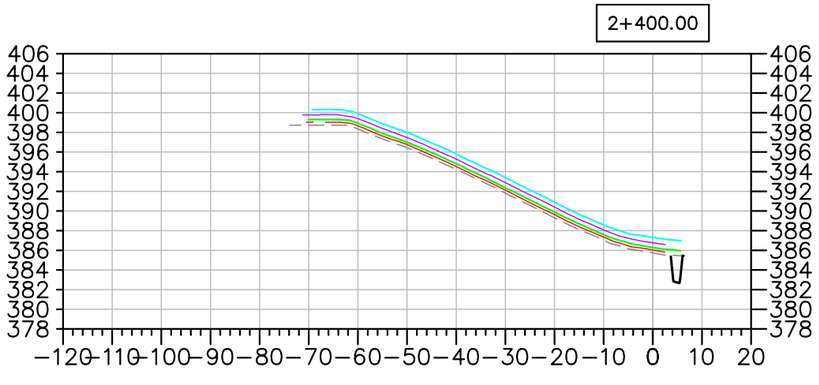

EMRS RECLAMATION – DAILY PROGRESS

(AUGUST 14, 202· SCALE: N.T.S.

TULLOCH ENGINEERING

DESIGNER

REVISIONS

DATE	REMARKS

LEGEND

- EXISTING ROCK STOCKPILE
- CCL LIFT #1
- CCL LIFT #2
- NCL LIFT #3
- NCL LIFT #4
- KEY TRENCH

Horizontal Datum: North American Datum 1983 (NAD83) 6 Degree Universal Transverse Mercator (UTM) Grid Coordinates, Zone 15.
Vertical Datum: Canadian Geodetic Vertical Datum, 1928 Adjustment, Geodetic Elevations

PROJECT TITLE
NEW GOLD INC
RAINY RIVER
PROJECT

DRAWING TITLE
2021 EMRS
RECLAMATION CROSS
SECTIONS

PURPOSE
DAILY PROGRESS

DATE	AUGUST 14, 2021
DRAWN	JTS
CHECKED	
SCALE	NTS
ISSUED FOR TENDER	
ISSUED FOR CONSTRUCTION	

DWG. No.	PROJECT No.	PHASE No.
X–1	19–1138	115

SHEET SIZE – 11" X 17"

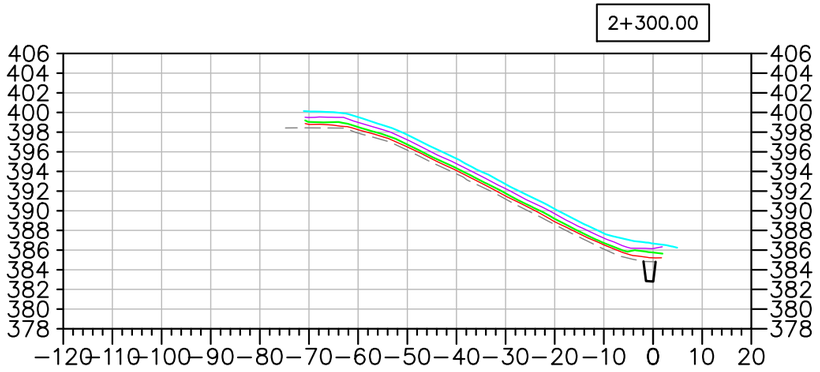

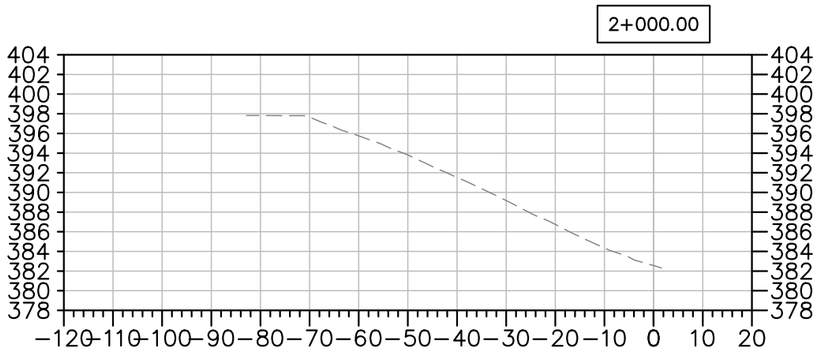

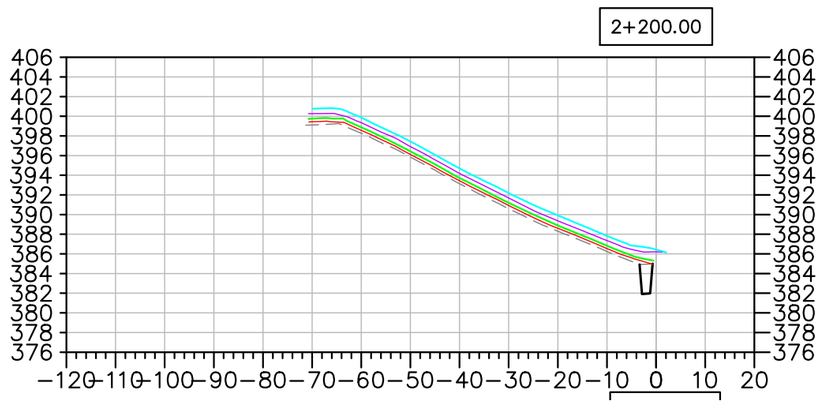

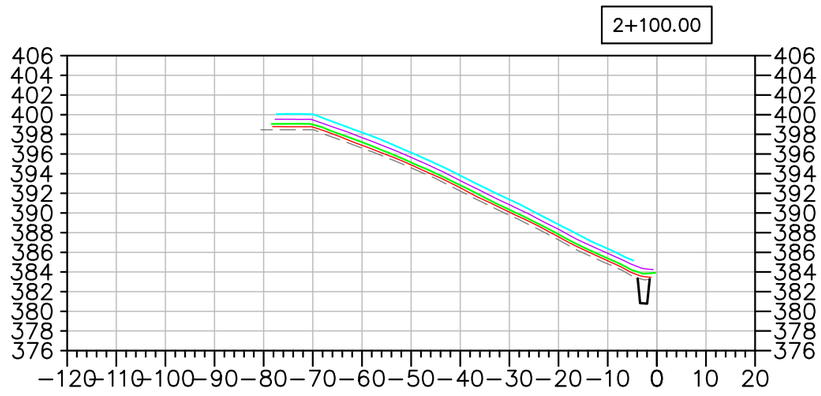

EMRS RECLAMATION – DAILY PROGRESS

(AUGUST 14, 2021 SCALE: N.T.S.

TULLOCH ENGINEERING

DESIGNER

REVISIONS

	DATE	REMARKS

LEGEND

- EXISTING ROCK STOCKPILE
- CCL LIFT #1
- CCL LIFT #2
- NCL LIFT #3
- NCL LIFT #4
- KEY TRENCH

Horizontal Datum:
North American Datum 1983 (NAD83)
6 Degree Universal Transverse Mercator (UTM) Grid Coordinates, Zone 15.

Vertical Datum:
Canadian Geodetic Vertical Datum, 1928 Adjustment, Geodetic Elevations

PROJECT TITLE
NEW GOLD INC
RAINY RIVER PROJECT

DRAWING TITLE
2021 EMRS RECLAMATION CROSS SECTIONS

PURPOSE
DAILY PROGRESS

DATE	AUGUST 14, 2021
DRAWN	JTS
CHECKED	
SCALE	NTS
ISSUED FOR TENDER	
ISSUED FOR CONSTRUCTION	

DWG. No.	PROJECT No.	PHASE No.
X-2	19-1138	115

SHEET SIZE – 11" X 17"

EMRS RECLAMATION

KEY TRENCH EXCAVATION
EXCAVATED AUGUST 15, 2021 = 0m^3
EXCAVATED TO DATE = 3,462m^3

CCL LIFT 1
PLACED AUGUST 15, 2021 = 0m^3
PLACED TO DATE = 20,313m^3

CCL LIFT 2
PLACED AUGUST 15, 2021 = 0m^3
PLACED TO DATE = 17,459m^3

NCL LIFT 3
PLACED AUGUST 15, 2021 = 0m^3
PLACED TO DATE = 31,196m^3

NCL LIFT 4
PLACED AUGUST 15, 2021 = 0m^3
PLACED TO DATE = 30,084m^3

AREA COMPLETED
CCL COMPLETED TO DATE = 6.705 ha
NCL COMPLETED TO DATE = 6.327 ha

Horizontal Datum:
North American Datum 1983 (NAD83)
6 Degree Universal Transverse Mercator (UTM) Grid Coordinates, Zone 15.
Vertical Datum:
Canadian Geodetic Vertical Datum, 1928 Adjustment, Geodetic Elevations

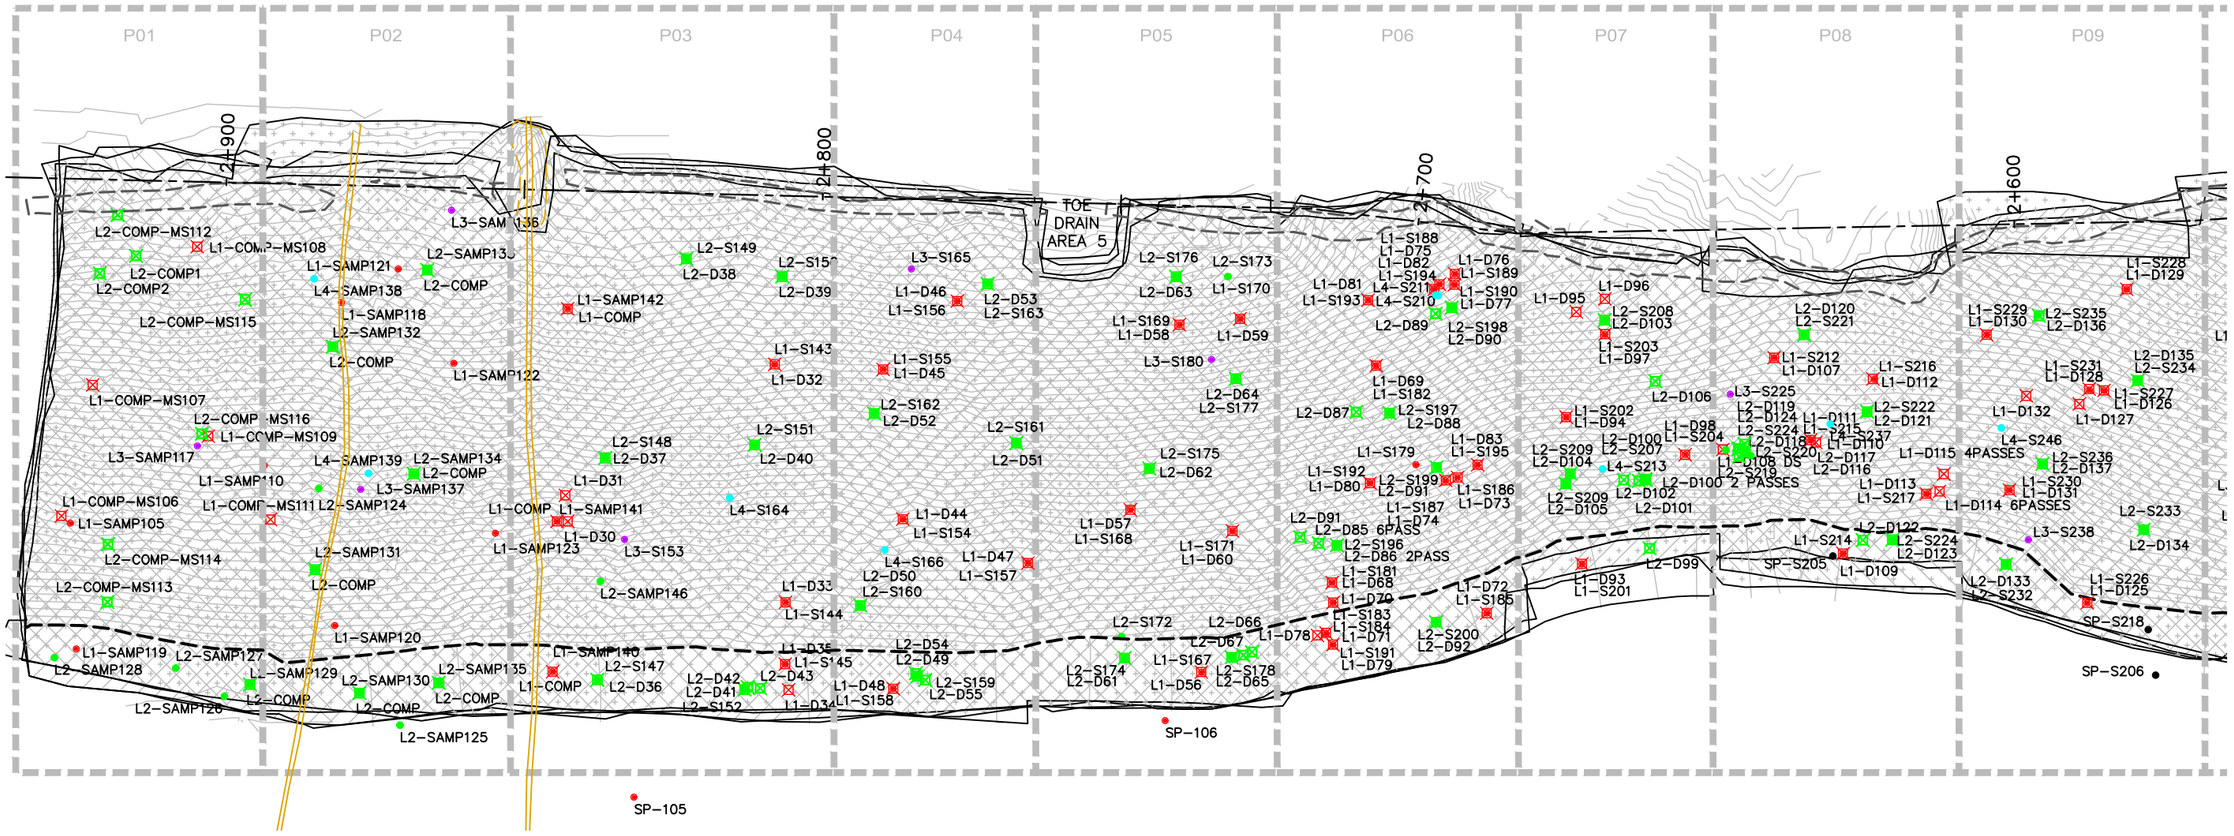

EMRS RECLAMATION – DAILY PROGRESS

(AUGUST 15, 202′ SCALE: 1:1000

TULLOCH ENGINEERING

DESIGNER

REVISIONS

	DATE	REMARKS

LEGEND

- CCL LIFT #1
- CCL LIFT #2
- NCL LIFT #3
- NCL LIFT #4
- KEY TRENCH
- LIFT #1 COMP. TEST SAMPLE
- LIFT #2 COMP. TEST SAMPLE
- LIFT #3 COMP. TEST SAMPLE
- LIFT #4 COMP. TEST SAMPLE
- VWP WIRE
- VWP WIRE BURRITO
- PLACED TODAY
- CCL LIFT 2 PLACED TODAY

PROJECT TITLE
NEW GOLD INC
RAINY RIVER
PROJECT

DRAWING TITLE
2021 EMRS
RECLAMATION

PURPOSE
DAILY PROGRESS

DATE	AUGUST 15, 2021
DRAWN	JTS
CHECKED	
SCALE	NTS
ISSUED FOR TENDER	
ISSUED FOR CONSTRUCTION	

DWG. No.	PROJECT No.	PHASE No.
D-1	19-1138	115

SHEET SIZE – 11" X 17"

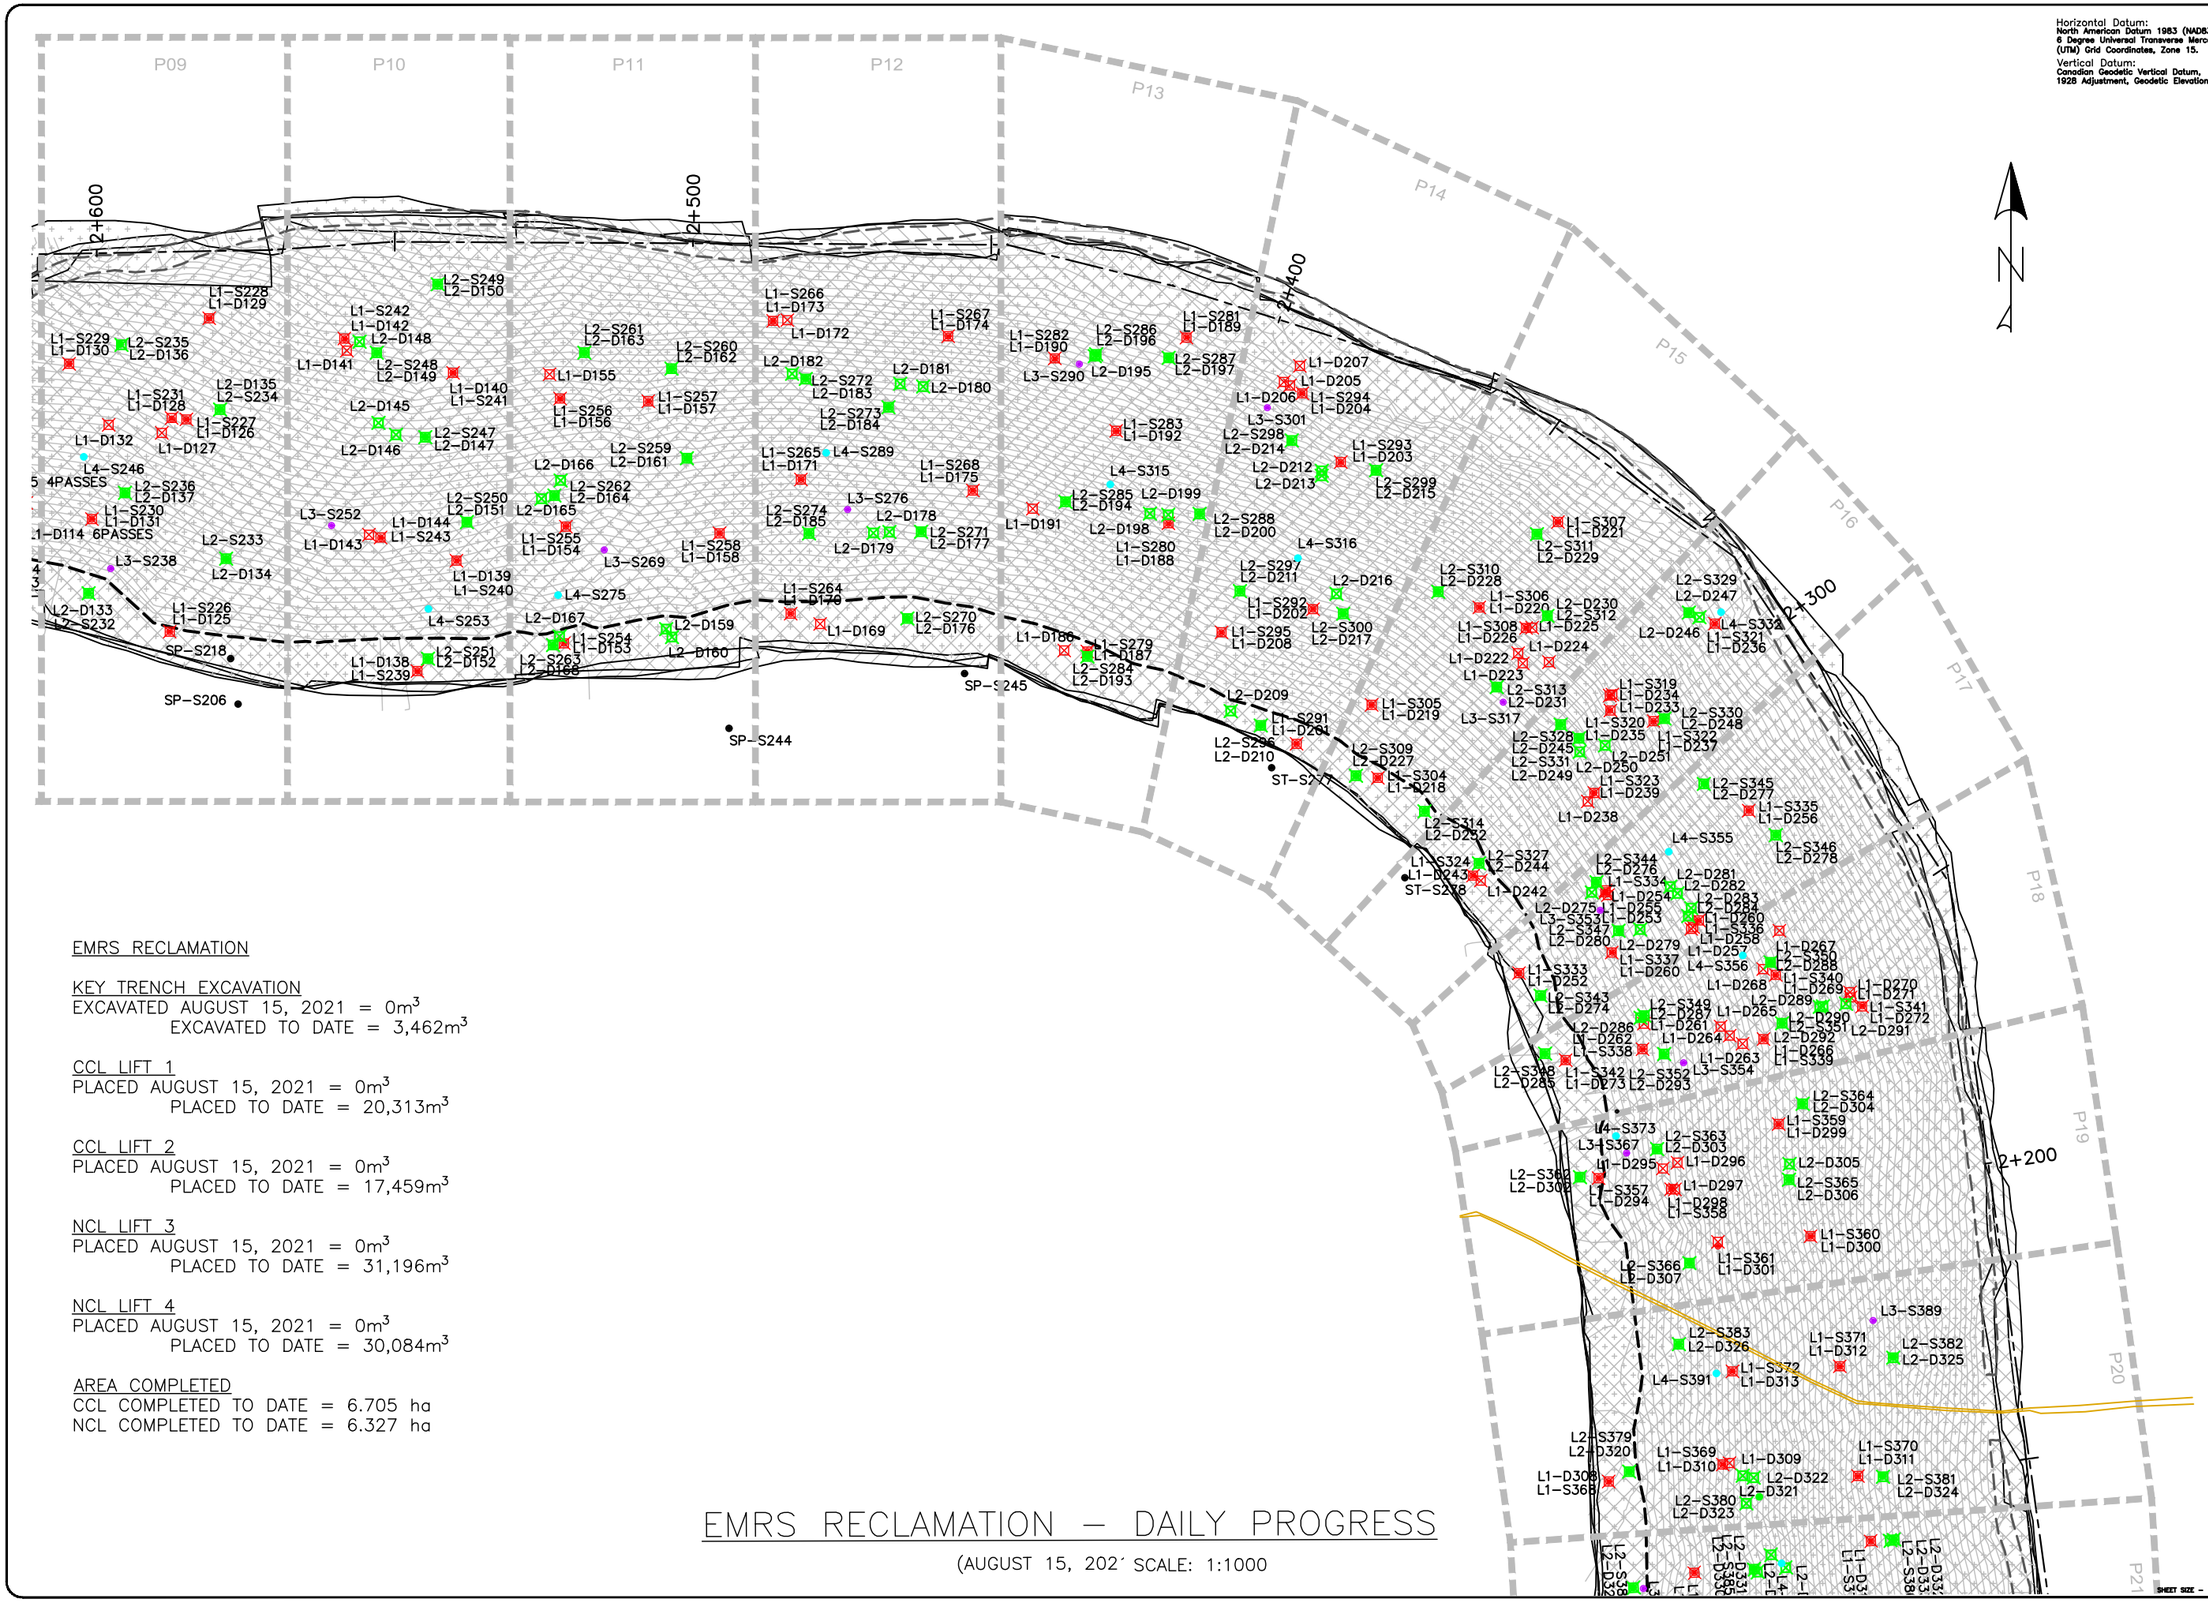

Horizontal Datum:
North American Datum 1983 (NAD83)
6 Degree Universal Transverse Mercator (UTM) Grid Coordinates, Zone 15.

Vertical Datum:
Canadian Geodetic Vertical Datum, 1928 Adjustment, Geodetic Elevations

EMRS RECLAMATION

KEY TRENCH EXCAVATION
EXCAVATED AUGUST 15, 2021 = 0m^3
EXCAVATED TO DATE = 3,462m^3

CCL LIFT 1
PLACED AUGUST 15, 2021 = 0m^3
PLACED TO DATE = 20,313m^3

CCL LIFT 2
PLACED AUGUST 15, 2021 = 0m^3
PLACED TO DATE = 17,459m^3

NCL LIFT 3
PLACED AUGUST 15, 2021 = 0m^3
PLACED TO DATE = 31,196m^3

NCL LIFT 4
PLACED AUGUST 15, 2021 = 0m^3
PLACED TO DATE = 30,084m^3

AREA COMPLETED
CCL COMPLETED TO DATE = 6.705 ha
NCL COMPLETED TO DATE = 6.327 ha

EMRS RECLAMATION – DAILY PROGRESS

(AUGUST 15, 202´ SCALE: 1:1000

TULLOCH ENGINEERING

DESIGNER

REVISIONS

DATE	REMARKS

LEGEND

- CCL LIFT #1
- CCL LIFT #2
- NCL LIFT #3
- NCL LIFT #4
- KEY TRENCH
- LIFT #1 COMP. TEST SAMPLE
- LIFT #2 COMP. TEST SAMPLE
- LIFT #3 COMP. TEST SAMPLE
- LIFT #4 COMP. TEST SAMPLE
- VWP WIRE
- VWP WIRE BURRITO
- PLACED TODAY
- CCL LIFT 2 PLACED TODAY

PROJECT TITLE
NEW GOLD INC
RAINY RIVER
PROJECT

DRAWING TITLE
2021 EMRS
RECLAMATION

PURPOSE
DAILY PROGRESS

DATE	AUGUST 15, 2021
DRAWN	JTS
CHECKED	
SCALE	NTS
ISSUED FOR TENDER	
ISSUED FOR CONSTRUCTION	

DWG. No.	PROJECT No.	PHASE No.
D-2	19-1138	115

SHEET SIZE - 11" X 17"

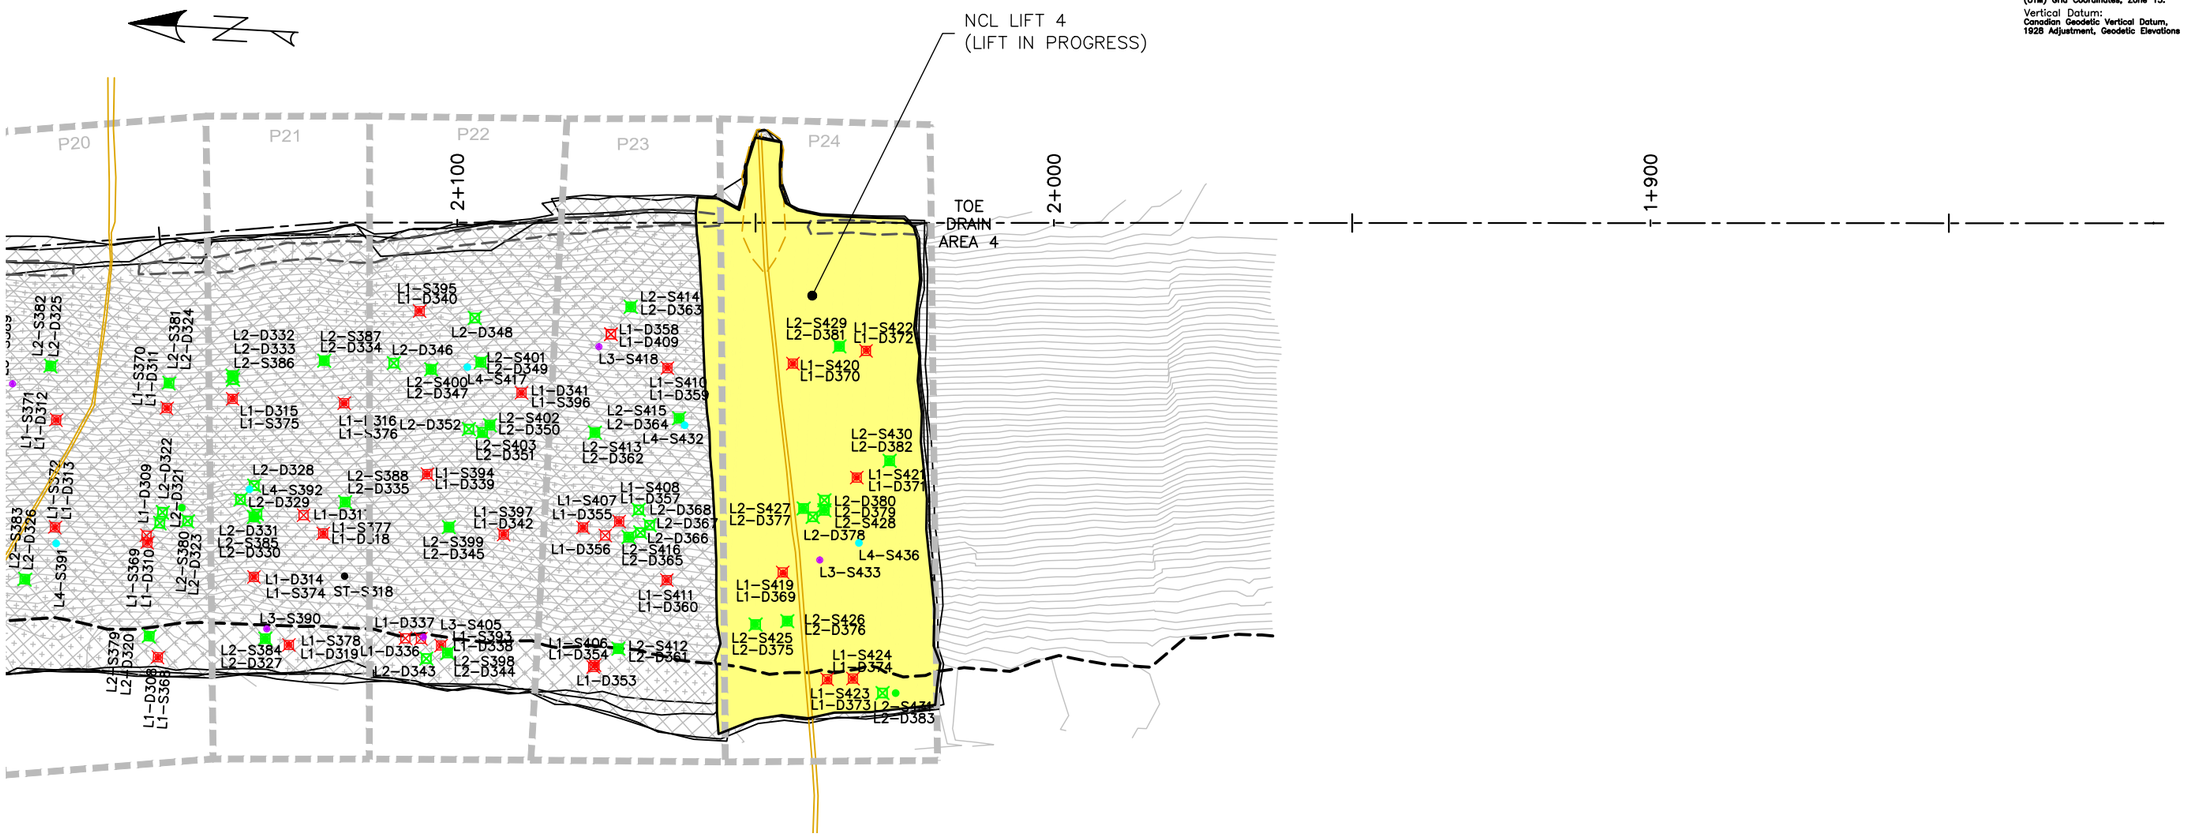

Horizontal Datum:
North American Datum 1983 (NAD83)
6 Degree Universal Transverse Mercator (UTM) Grid Coordinates, Zone 15.

Vertical Datum:
Canadian Geodetic Vertical Datum, 1928 Adjustment, Geodetic Elevations

EMRS RECLAMATION

KEY TRENCH EXCAVATION
EXCAVATED AUGUST 15, 2021 = 0m^3
EXCAVATED TO DATE = 3,462m^3

CCL LIFT 1
PLACED AUGUST 15, 2021 = 0m^3
PLACED TO DATE = 20,313m^3

CCL LIFT 2
PLACED AUGUST 15, 2021 = 0m^3
PLACED TO DATE = 17,459m^3

NCL LIFT 3
PLACED AUGUST 15, 2021 = 0m^3
PLACED TO DATE = 31,196m^3

NCL LIFT 4
PLACED AUGUST 15, 2021 = 0m^3
PLACED TO DATE = 30,084m^3

AREA COMPLETED
CCL COMPLETED TO DATE = 6.705 ha
NCL COMPLETED TO DATE = 6.327 ha

EMRS RECLAMATION – DAILY PROGRESS

(AUGUST 15, 2021 SCALE: 1:1000

TULLOCH ENGINEERING

DESIGNER

REVISIONS

DATE	REMARKS

LEGEND

- CCL LIFT #1
- CCL LIFT #2
- NCL LIFT #3
- NCL LIFT #4
- KEY TRENCH
- LIFT #1 COMP. TEST SAMPLE
- LIFT #2 COMP. TEST SAMPLE
- LIFT #3 COMP. TEST SAMPLE
- LIFT #4 COMP. TEST SAMPLE
- VWP WIRE
- VWP WIRE BURRITO
- PLACED TODAY
- CCL LIFT 2 PLACED TODAY

PROJECT TITLE
NEW GOLD INC
RAINY RIVER
PROJECT

DRAWING TITLE
2021 EMRS
RECLAMATION

PURPOSE
DAILY PROGRESS

DATE	AUGUST 15, 2021
DRAWN	JTS
CHECKED	
SCALE	NTS
ISSUED FOR TENDER	
ISSUED FOR CONSTRUCTION	

DWG. No.	PROJECT No.	PHASE No.
D-3	19-1138	115

SHEET SIZE - 11" X 17"

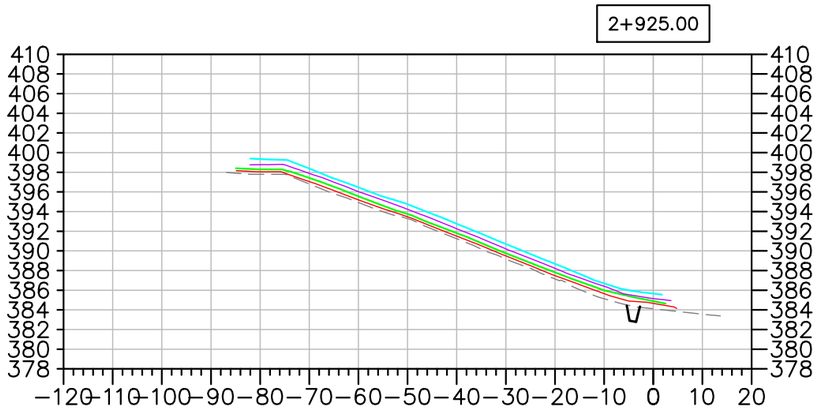

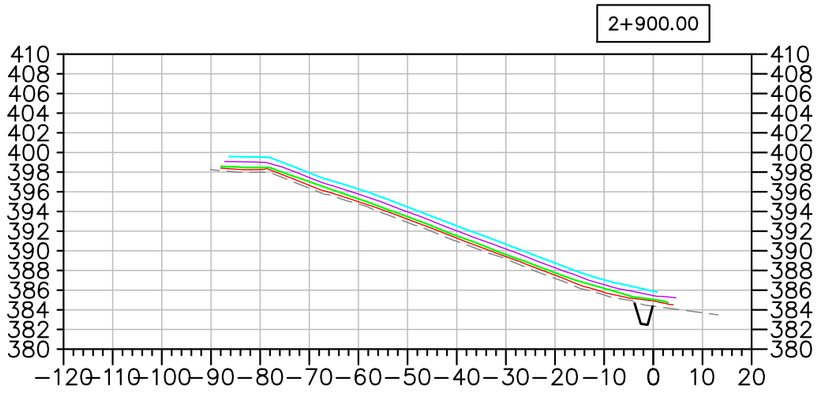

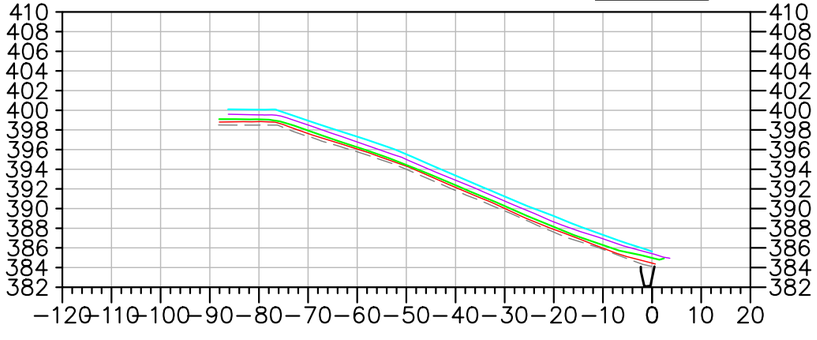

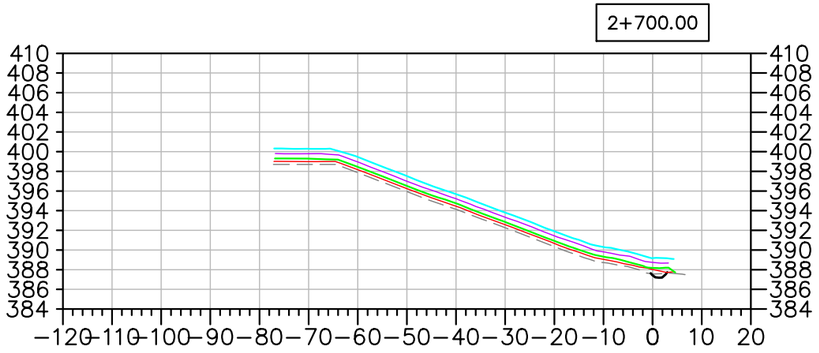

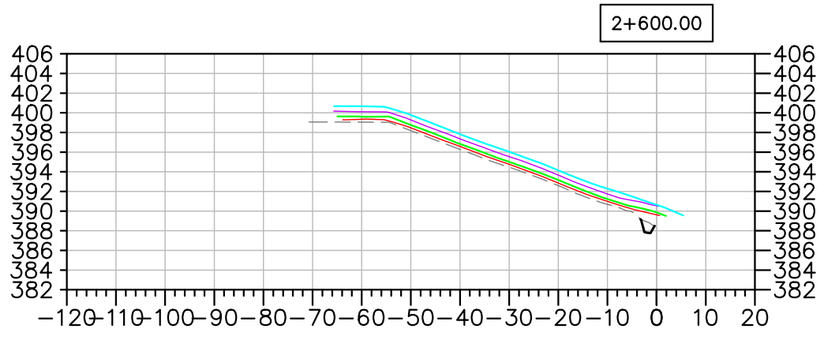

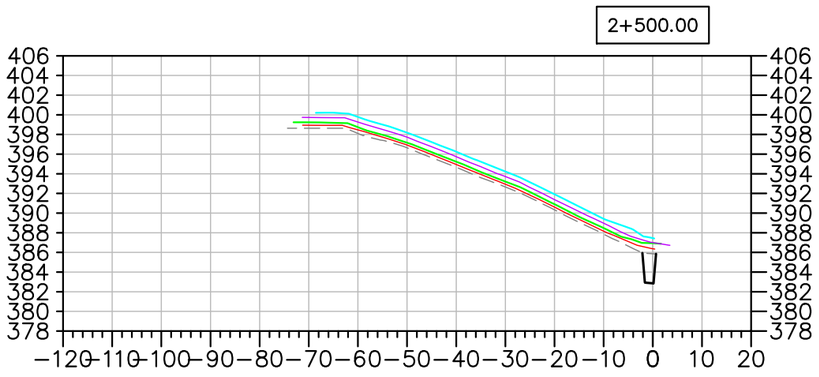

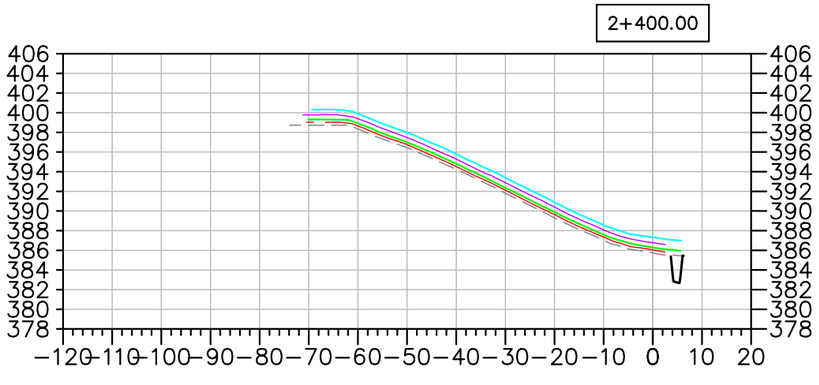

EMRS RECLAMATION – DAILY PROGRESS

(AUGUST 15, 202· SCALE: N.T.S.

TULLOCH ENGINEERING

DESIGNER

REVISIONS

DATE	REMARKS

LEGEND

- EXISTING ROCK STOCKPILE
- CCL LIFT #1
- CCL LIFT #2
- NCL LIFT #3
- NCL LIFT #4
- KEY TRENCH

Horizontal Datum: North American Datum 1983 (NAD83) 6 Degree Universal Transverse Mercator (UTM) Grid Coordinates, Zone 15.
Vertical Datum: Canadian Geodetic Vertical Datum, 1928 Adjustment, Geodetic Elevations

PROJECT TITLE
NEW GOLD INC
RAINY RIVER
PROJECT

DRAWING TITLE
2021 EMRS
RECLAMATION CROSS
SECTIONS

PURPOSE
DAILY PROGRESS

DATE	AUGUST 15, 2021
DRAWN	JTS
CHECKED	
SCALE	NTS
ISSUED FOR TENDER	
ISSUED FOR CONSTRUCTION	

DWG. No.	PROJECT No.	PHASE No.
X–1	19–1138	115

SHEET SIZE – 11" X 17"

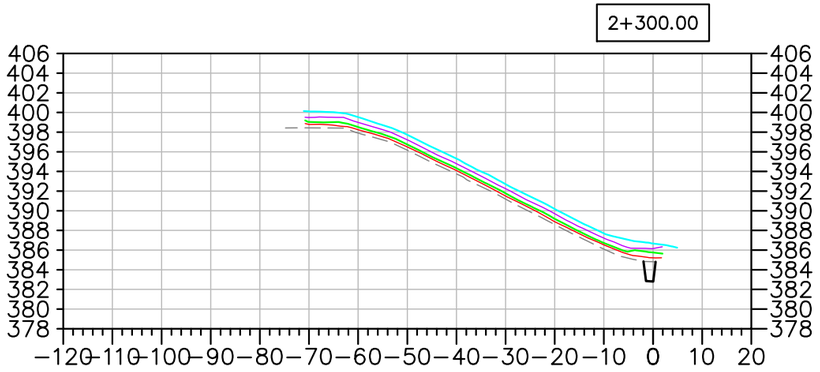

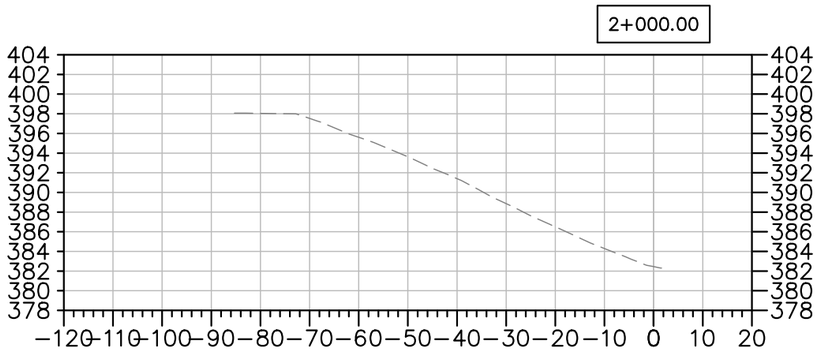

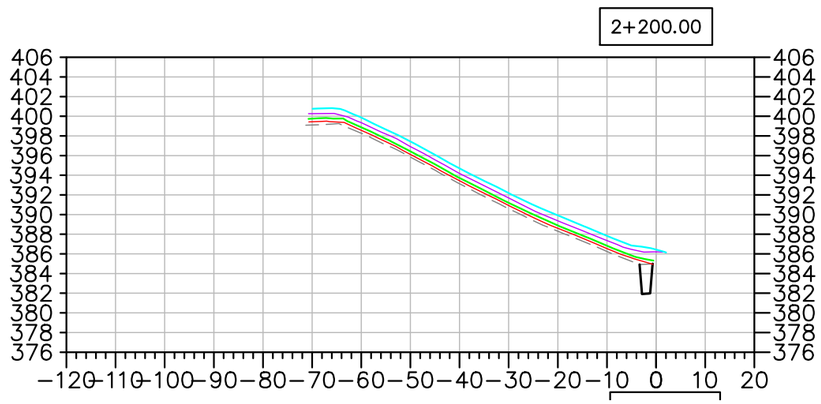

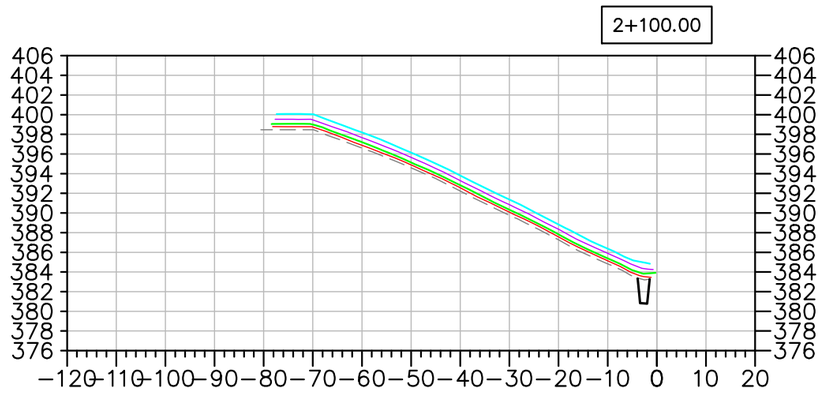

EMRS RECLAMATION – DAILY PROGRESS

(AUGUST 15, 2021 SCALE: N.T.S.

TULLOCH ENGINEERING

DESIGNER

REVISIONS

	DATE	REMARKS

LEGEND

- EXISTING ROCK STOCKPILE
- CCL LIFT #1
- CCL LIFT #2
- NCL LIFT #3
- NCL LIFT #4
- KEY TRENCH

Horizontal Datum:
North American Datum 1983 (NAD83)
6 Degree Universal Transverse Mercator (UTM) Grid Coordinates, Zone 15.

Vertical Datum:
Canadian Geodetic Vertical Datum, 1928 Adjustment, Geodetic Elevations

PROJECT TITLE
NEW GOLD INC
RAINY RIVER PROJECT

DRAWING TITLE
2021 EMRS RECLAMATION CROSS SECTIONS

PURPOSE
DAILY PROGRESS

DATE	AUGUST 15, 2021
DRAWN	JTS
CHECKED	
SCALE	NTS
ISSUED FOR TENDER	
ISSUED FOR CONSTRUCTION	

DWG. No.	PROJECT No.	PHASE No.
X-2	19-1138	115

SHEET SIZE – 11" X 17"

EMRS RECLAMATION

KEY TRENCH EXCAVATION
EXCAVATED AUGUST 16, 2021 = 0m^3
EXCAVATED TO DATE = 3,462m^3

CCL LIFT 1
PLACED AUGUST 16, 2021 = 0m^3
PLACED TO DATE = 20,313m^3

CCL LIFT 2
PLACED AUGUST 16, 2021 = 0m^3
PLACED TO DATE = 17,459m^3

NCL LIFT 3
PLACED AUGUST 16, 2021 = 0m^3
PLACED TO DATE = 31,196m^3

NCL LIFT 4
PLACED AUGUST 16, 2021 = 1,568m^3
PLACED TO DATE = 31,652m^3

AREA COMPLETED
CCL COMPLETED TO DATE = 6.705 ha
NCL COMPLETED TO DATE = 6.641 ha

Horizontal Datum:
North American Datum 1983 (NAD83)
6 Degree Universal Transverse Mercator (UTM) Grid Coordinates, Zone 15.
Vertical Datum:
Canadian Geodetic Vertical Datum, 1928 Adjustment, Geodetic Elevations

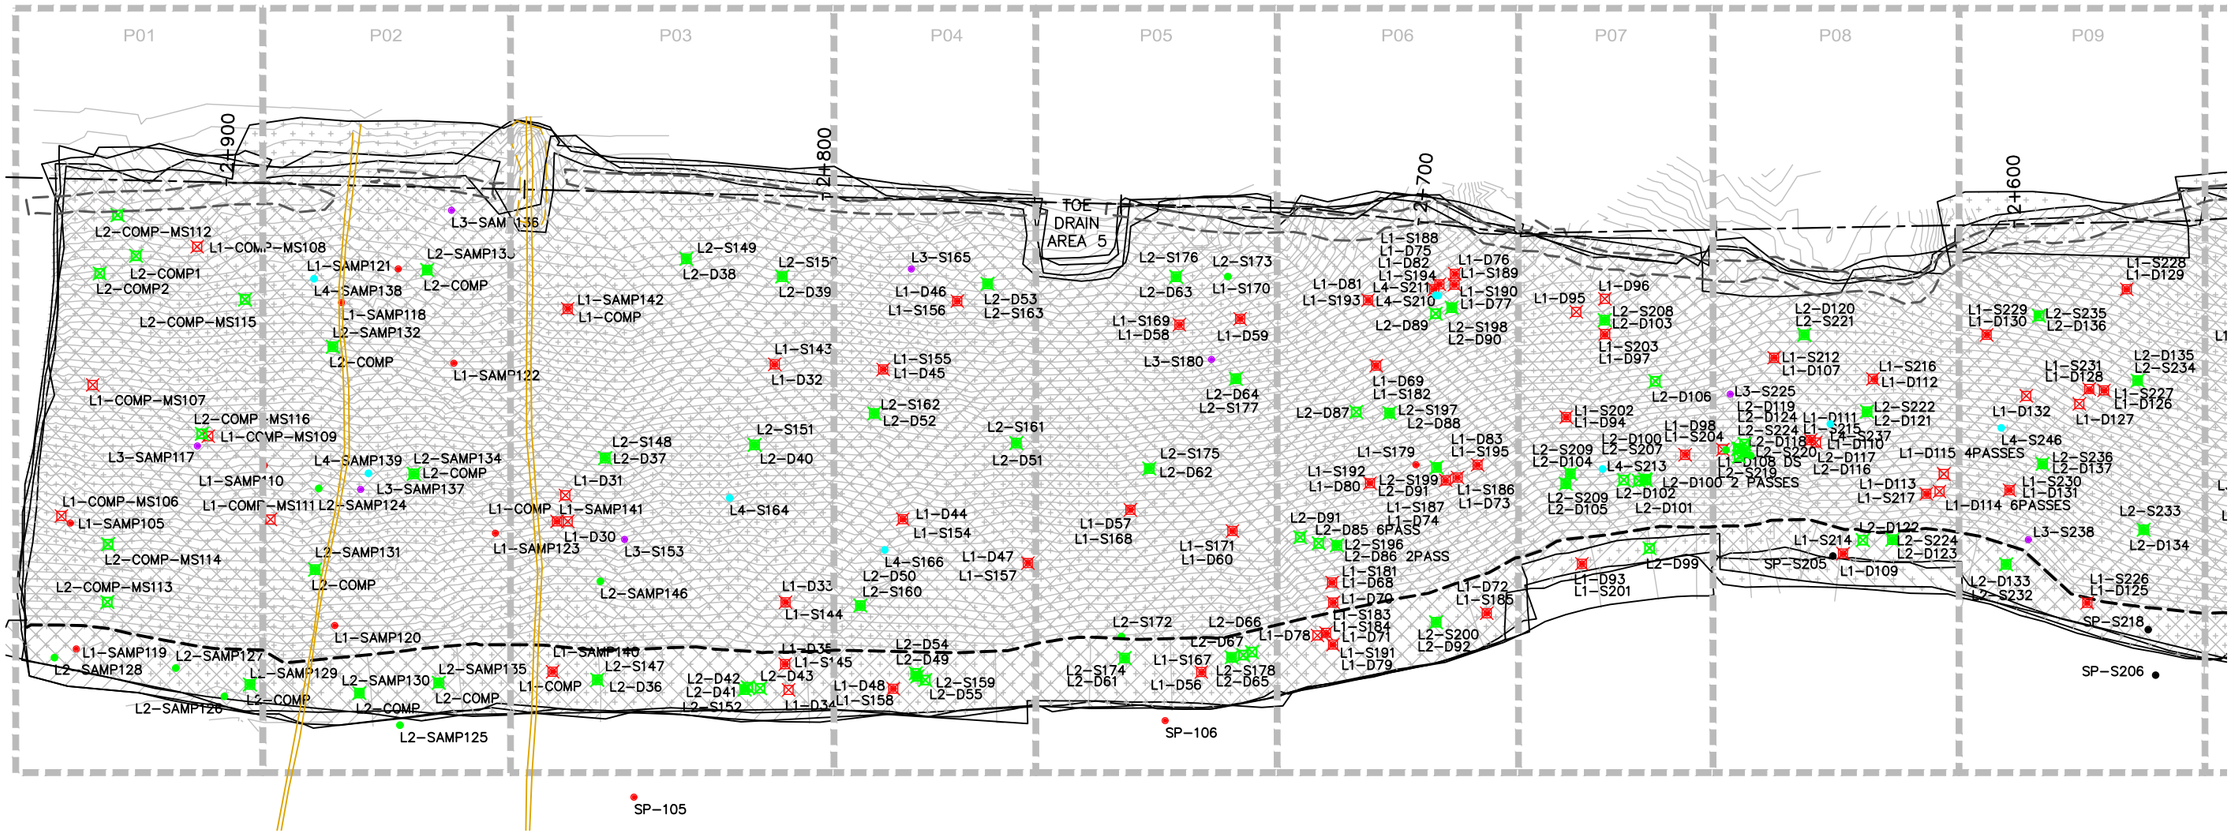

EMRS RECLAMATION – DAILY PROGRESS

(AUGUST 16, 202´ SCALE: 1:1000

SHEET SIZE – 11" X 17"

TULLOCH ENGINEERING

DESIGNER

REVISIONS

	DATE	REMARKS

LEGEND

- CCL LIFT #1
- CCL LIFT #2
- NCL LIFT #3
- NCL LIFT #4
- KEY TRENCH
- LIFT #1 COMP. TEST SAMPLE
- LIFT #2 COMP. TEST SAMPLE
- LIFT #3 COMP. TEST SAMPLE
- LIFT #4 COMP. TEST SAMPLE
- VWP WIRE
- VWP WIRE BURRITO
- PLACED TODAY
- CCL LIFT 2 PLACED TODAY

PROJECT TITLE
NEW GOLD INC
RAINY RIVER
PROJECT

DRAWING TITLE
2021 EMRS
RECLAMATION

PURPOSE
DAILY PROGRESS

DATE	AUGUST 16, 2021
DRAWN	JTS
CHECKED	
SCALE	NTS
ISSUED FOR TENDER	
ISSUED FOR CONSTRUCTION	

DWG. No.	PROJECT No.	PHASE No.
D-1	19-1138	115

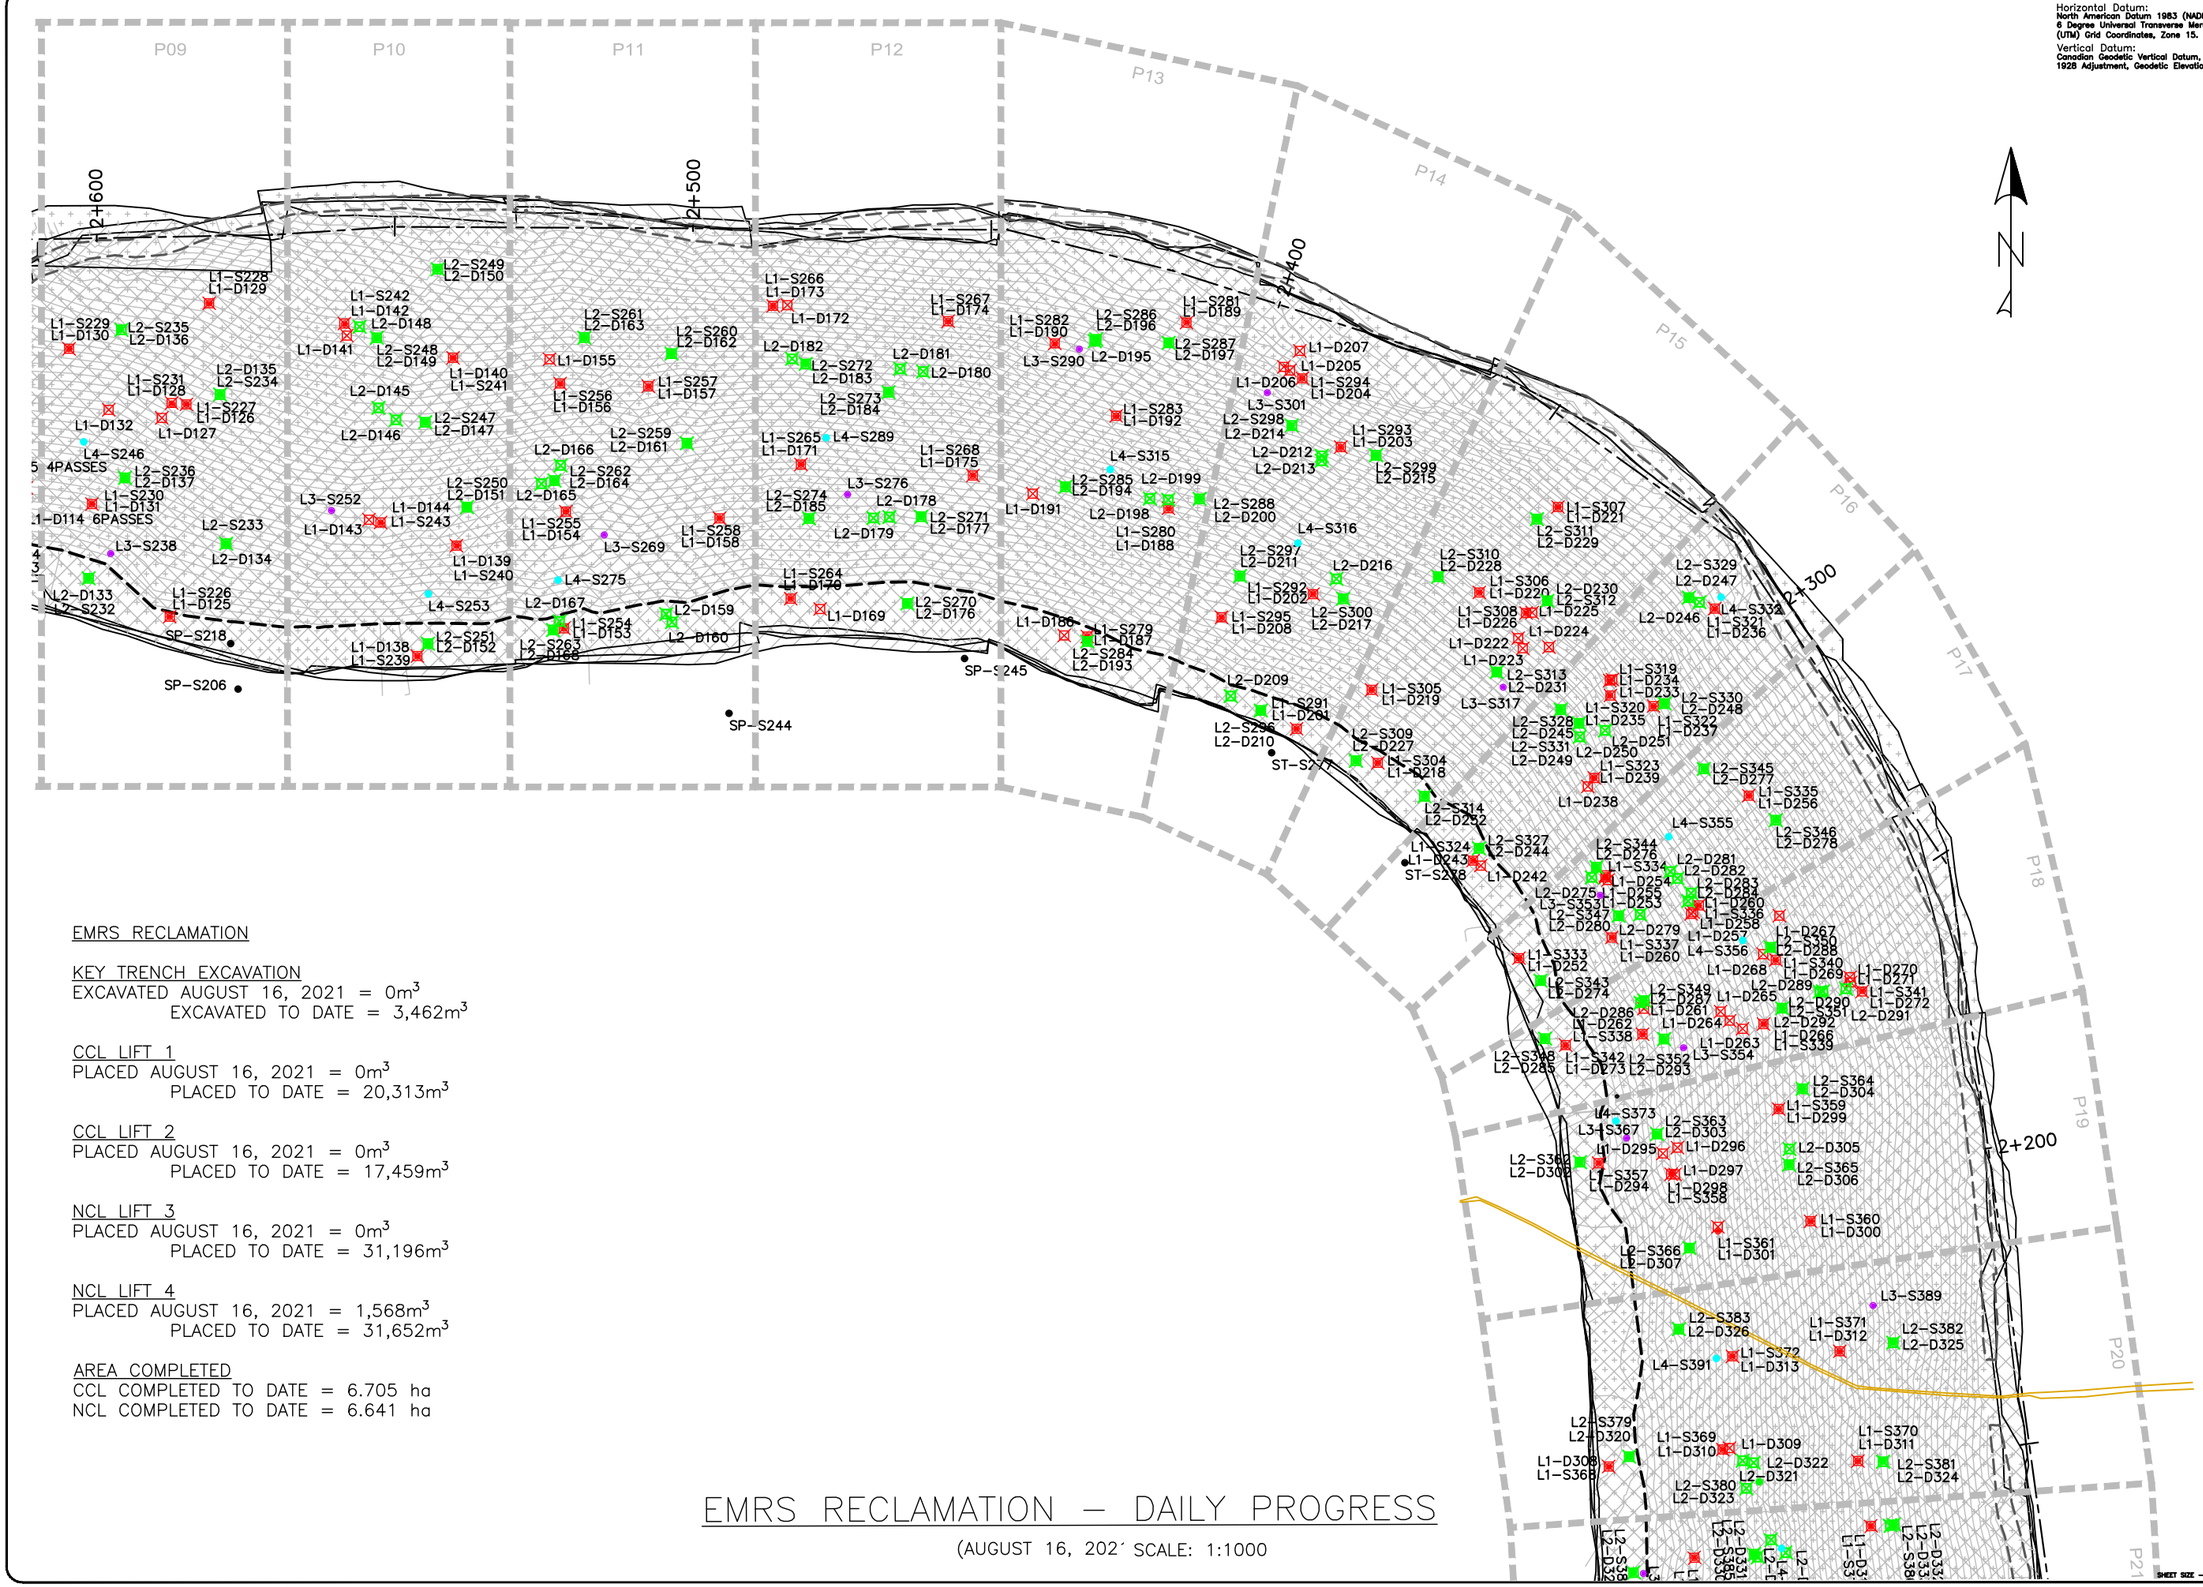

Horizontal Datum:
North American Datum 1983 (NAD83)
6 Degree Universal Transverse Mercator (UTM) Grid Coordinates, Zone 15.

Vertical Datum:
Canadian Geodetic Vertical Datum, 1928 Adjustment, Geodetic Elevations

EMRS RECLAMATION

KEY TRENCH EXCAVATION
EXCAVATED AUGUST 16, 2021 = 0m^3
EXCAVATED TO DATE = 3,462m^3

CCL LIFT 1
PLACED AUGUST 16, 2021 = 0m^3
PLACED TO DATE = 20,313m^3

CCL LIFT 2
PLACED AUGUST 16, 2021 = 0m^3
PLACED TO DATE = 17,459m^3

NCL LIFT 3
PLACED AUGUST 16, 2021 = 0m^3
PLACED TO DATE = 31,196m^3

NCL LIFT 4
PLACED AUGUST 16, 2021 = 1,568m^3
PLACED TO DATE = 31,652m^3

AREA COMPLETED
CCL COMPLETED TO DATE = 6.705 ha
NCL COMPLETED TO DATE = 6.641 ha

EMRS RECLAMATION – DAILY PROGRESS

(AUGUST 16, 202´ SCALE: 1:1000

TULLOCH ENGINEERING

DESIGNER

REVISIONS

DATE	REMARKS

LEGEND

- CCL LIFT #1
- CCL LIFT #2
- NCL LIFT #3
- NCL LIFT #4
- KEY TRENCH
- LIFT #1 COMP. TEST SAMPLE
- LIFT #2 COMP. TEST SAMPLE
- LIFT #3 COMP. TEST SAMPLE
- LIFT #4 COMP. TEST SAMPLE
- VWP WIRE
- VWP WIRE BURRITO
- PLACED TODAY
- CCL LIFT 2 PLACED TODAY

PROJECT TITLE
NEW GOLD INC
RAINY RIVER
PROJECT

DRAWING TITLE
2021 EMRS
RECLAMATION

PURPOSE
DAILY PROGRESS

DATE	AUGUST 16, 2021
DRAWN	JTS
CHECKED	
SCALE	NTS
ISSUED FOR TENDER	
ISSUED FOR CONSTRUCTION	

DWG. No.	PROJECT No.	PHASE No.
D-2	19-1138	115

SHEET SIZE - 11" X 17"

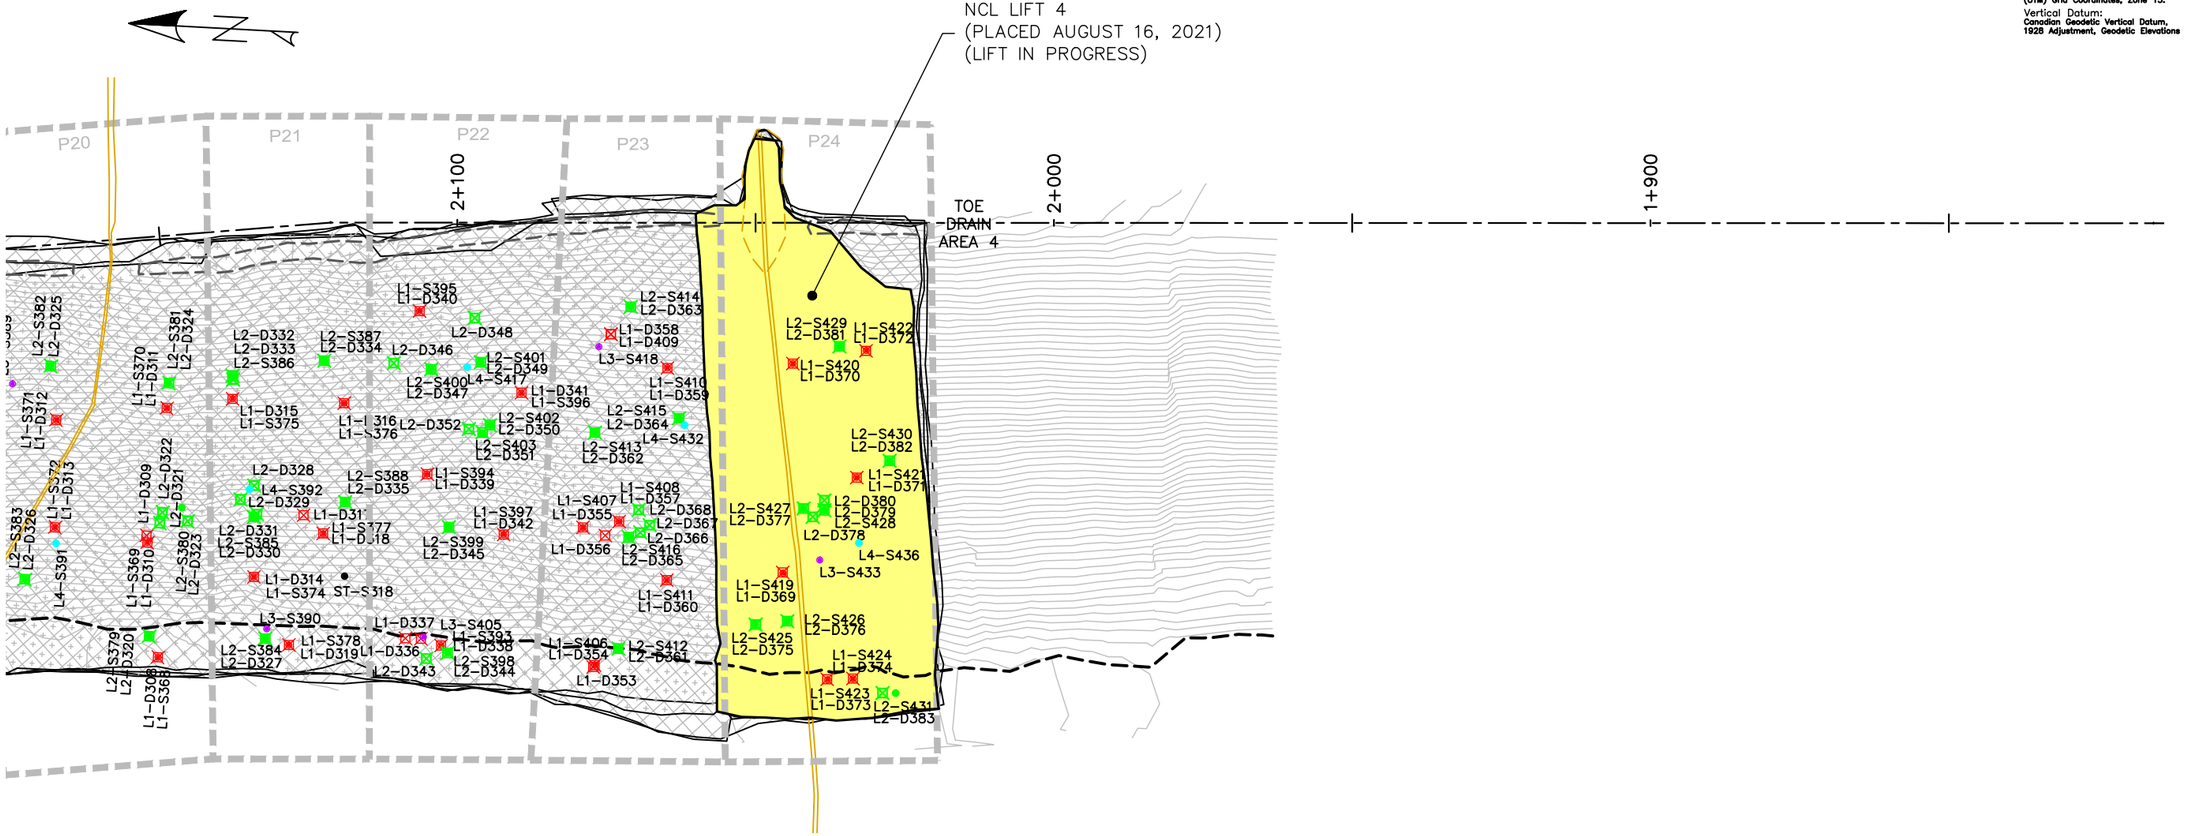

EMRS RECLAMATION

KEY TRENCH EXCAVATION
EXCAVATED AUGUST 16, 2021 = 0m^3
EXCAVATED TO DATE = 3,462m^3

CCL LIFT 1
PLACED AUGUST 16, 2021 = 0m^3
PLACED TO DATE = 20,313m^3

CCL LIFT 2
PLACED AUGUST 16, 2021 = 0m^3
PLACED TO DATE = 17,459m^3

NCL LIFT 3
PLACED AUGUST 16, 2021 = 0m^3
PLACED TO DATE = 31,196m^3

NCL LIFT 4
PLACED AUGUST 16, 2021 = 1,568m^3
PLACED TO DATE = 31,652m^3

AREA COMPLETED
CCL COMPLETED TO DATE = 6.705 ha
NCL COMPLETED TO DATE = 6.641 ha

EMRS RECLAMATION – DAILY PROGRESS

(AUGUST 16, 2021 SCALE: 1:1000

Horizontal Datum:
North American Datum 1983 (NAD83)
6 Degree Universal Transverse Mercator (UTM) Grid Coordinates, Zone 15.
Vertical Datum:
Canadian Geodetic Vertical Datum, 1928 Adjustment, Geodetic Elevations

TULLOCH ENGINEERING

DESIGNER

REVISIONS

DATE	REMARKS

LEGEND

- CCL LIFT #1
- CCL LIFT #2
- NCL LIFT #3
- NCL LIFT #4
- KEY TRENCH
- LIFT #1 COMP. TEST SAMPLE
- LIFT #2 COMP. TEST SAMPLE
- LIFT #3 COMP. TEST SAMPLE
- LIFT #4 COMP. TEST SAMPLE
- VWP WIRE
- VWP WIRE BURRITO
- PLACED TODAY
- CCL LIFT 2 PLACED TODAY

PROJECT TITLE
NEW GOLD INC
RAINY RIVER
PROJECT

DRAWING TITLE
2021 EMRS
RECLAMATION

PURPOSE
DAILY PROGRESS

DATE	AUGUST 16, 2021
DRAWN	JTS
CHECKED	
SCALE	NTS
ISSUED FOR TENDER	
ISSUED FOR CONSTRUCTION	

DWG. No.	PROJECT No.	PHASE No.
D-3	19-1138	115

SHEET SIZE - 11" X 17"

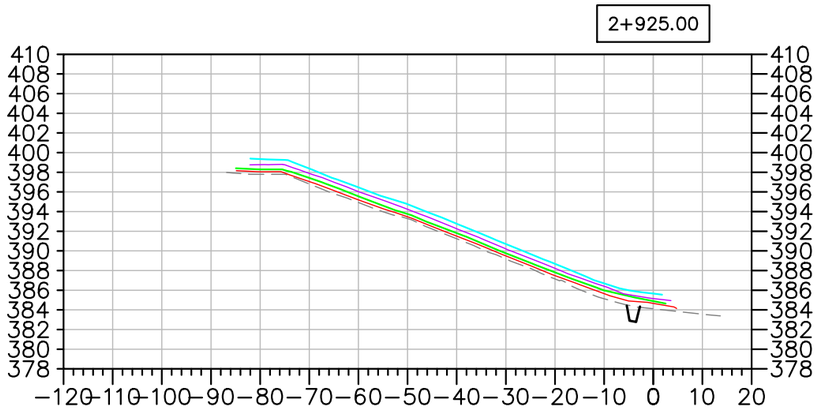

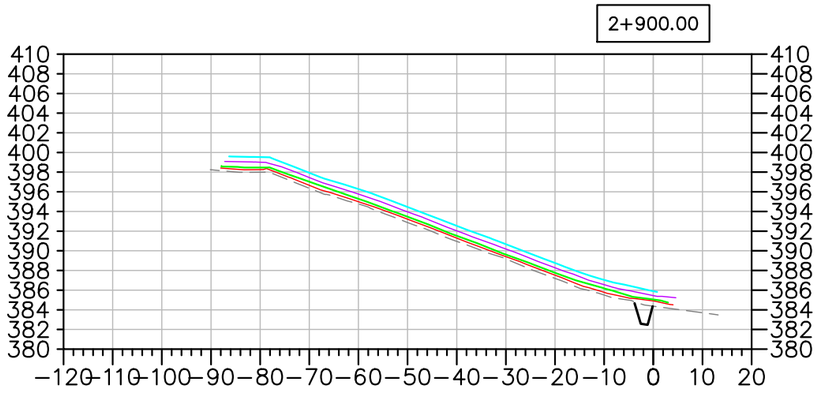

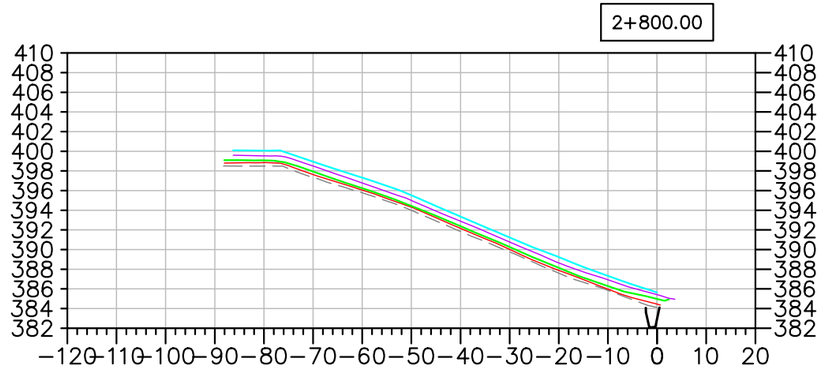

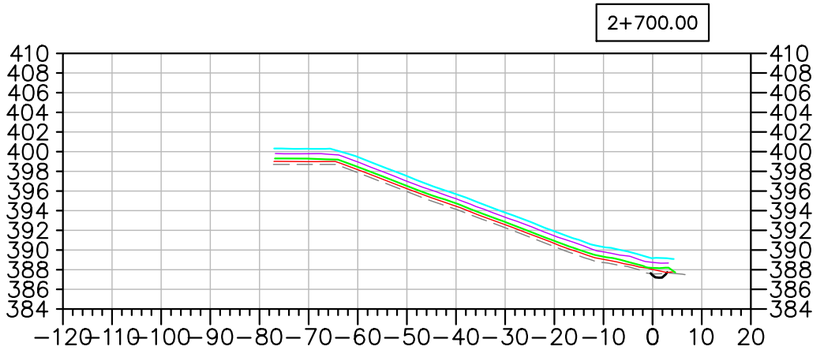

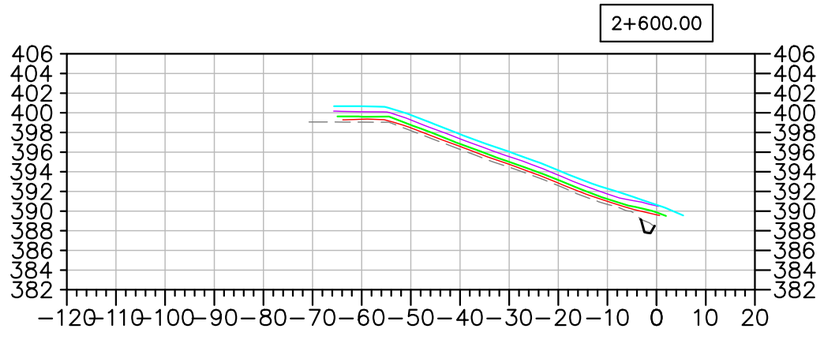

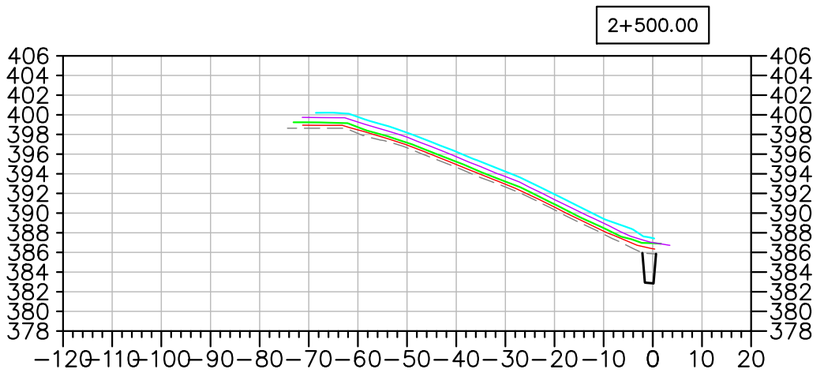

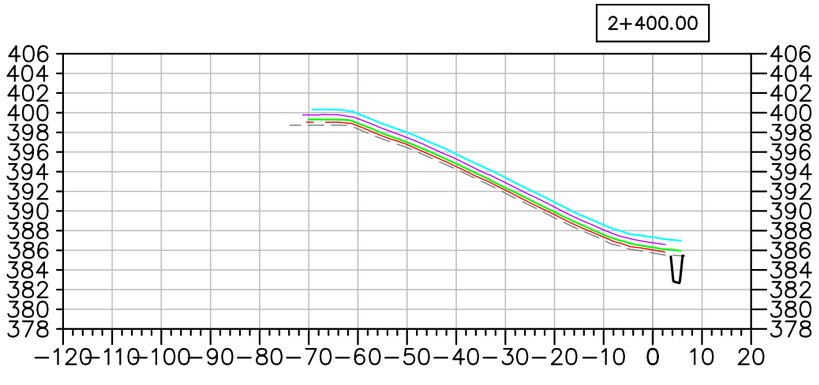

EMRS RECLAMATION – DAILY PROGRESS

(AUGUST 16, 202 SCALE: N.T.S.

TULLOCH ENGINEERING

DESIGNER

REVISIONS

DATE	REMARKS

LEGEND

- EXISTING ROCK STOCKPILE
- CCL LIFT #1
- CCL LIFT #2
- NCL LIFT #3
- NCL LIFT #4
- KEY TRENCH

Horizontal Datum: North American Datum 1983 (NAD83) 6 Degree Universal Transverse Mercator (UTM) Grid Coordinates, Zone 15.

Vertical Datum: Canadian Geodetic Vertical Datum, 1928 Adjustment, Geodetic Elevations

PROJECT TITLE
NEW GOLD INC
RAINY RIVER
PROJECT

DRAWING TITLE
2021 EMRS
RECLAMATION CROSS
SECTIONS

PURPOSE
DAILY PROGRESS

DATE	AUGUST 16, 2021
DRAWN	JTS
CHECKED	
SCALE	NTS
ISSUED FOR TENDER	
ISSUED FOR CONSTRUCTION	

DWG. No.	PROJECT No.	PHASE No.
X-1	19-1138	115

SHEET SIZE – 11" X 17"

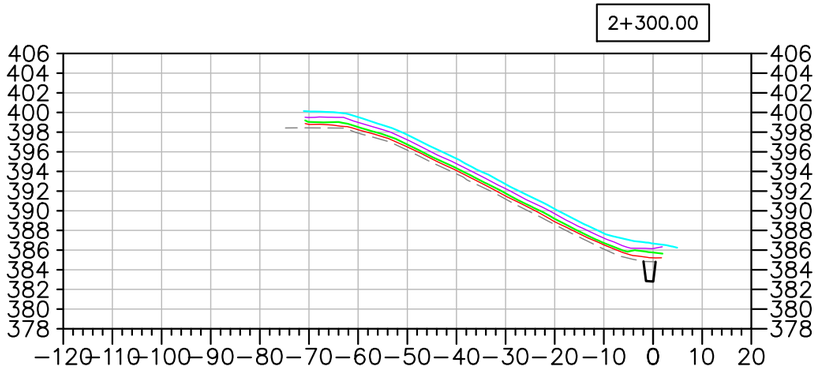

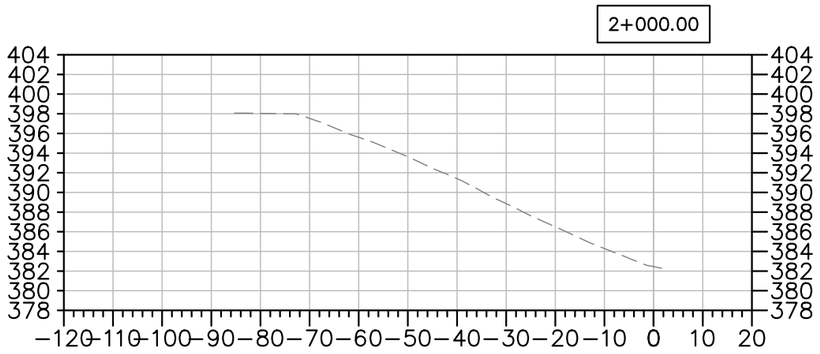

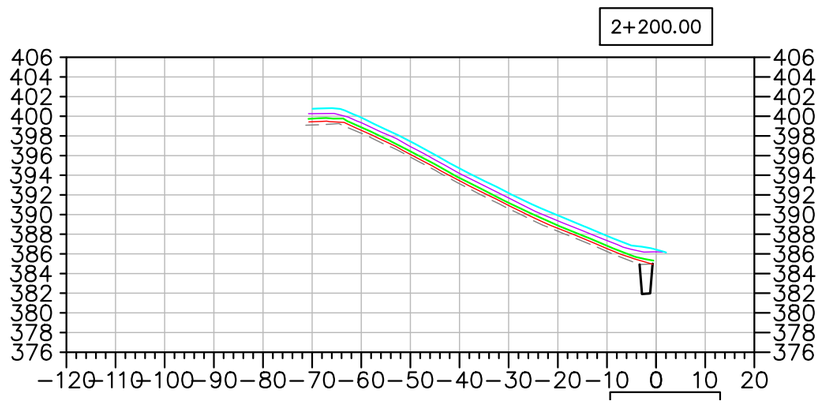

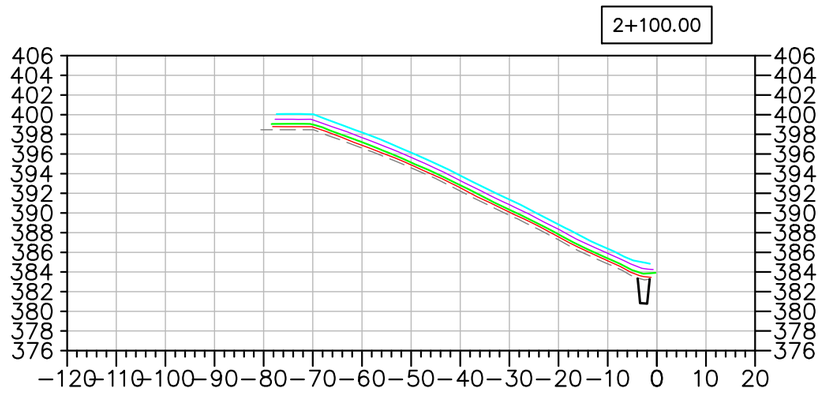

EMRS RECLAMATION – DAILY PROGRESS

(AUGUST 16, 2021 SCALE: N.T.S.

TULLOCH ENGINEERING

DESIGNER

REVISIONS

	DATE	REMARKS

LEGEND

- EXISTING ROCK STOCKPILE
- CCL LIFT #1
- CCL LIFT #2
- NCL LIFT #3
- NCL LIFT #4
- KEY TRENCH

Horizontal Datum:
North American Datum 1983 (NAD83)
6 Degree Universal Transverse Mercator (UTM) Grid Coordinates, Zone 15.

Vertical Datum:
Canadian Geodetic Vertical Datum, 1928 Adjustment, Geodetic Elevations

PROJECT TITLE
NEW GOLD INC
RAINY RIVER PROJECT

DRAWING TITLE
2021 EMRS RECLAMATION CROSS SECTIONS

PURPOSE
DAILY PROGRESS

DATE	AUGUST 16, 2021
DRAWN	JTS
CHECKED	
SCALE	NTS
ISSUED FOR TENDER	
ISSUED FOR CONSTRUCTION	

DWG. No.	PROJECT No.	PHASE No.
X-2	19-1138	115

SHEET SIZE – 11" X 17"

EMRS RECLAMATION

KEY TRENCH EXCAVATION
EXCAVATED AUGUST 18, 2021 = 0m^3
EXCAVATED TO DATE = 3,462m^3

CCL LIFT 1
PLACED AUGUST 18, 2021 = 0m^3
PLACED TO DATE = 20,313m^3

CCL LIFT 2
PLACED AUGUST 18, 2021 = 0m^3
PLACED TO DATE = 17,459m^3

NCL LIFT 3
PLACED AUGUST 18, 2021 = 0m^3
PLACED TO DATE = 31,196m^3

NCL LIFT 4
PLACED AUGUST 18, 2021 = 70m^3
PLACED TO DATE = 31,722m^3

AREA COMPLETED
CCL COMPLETED TO DATE = 6.705 ha
NCL COMPLETED TO DATE = 6.660 ha

Horizontal Datum:
North American Datum 1983 (NAD83)
6 Degree Universal Transverse Mercator (UTM) Grid Coordinates, Zone 15.
Vertical Datum:
Canadian Geodetic Vertical Datum, 1928 Adjustment, Geodetic Elevations

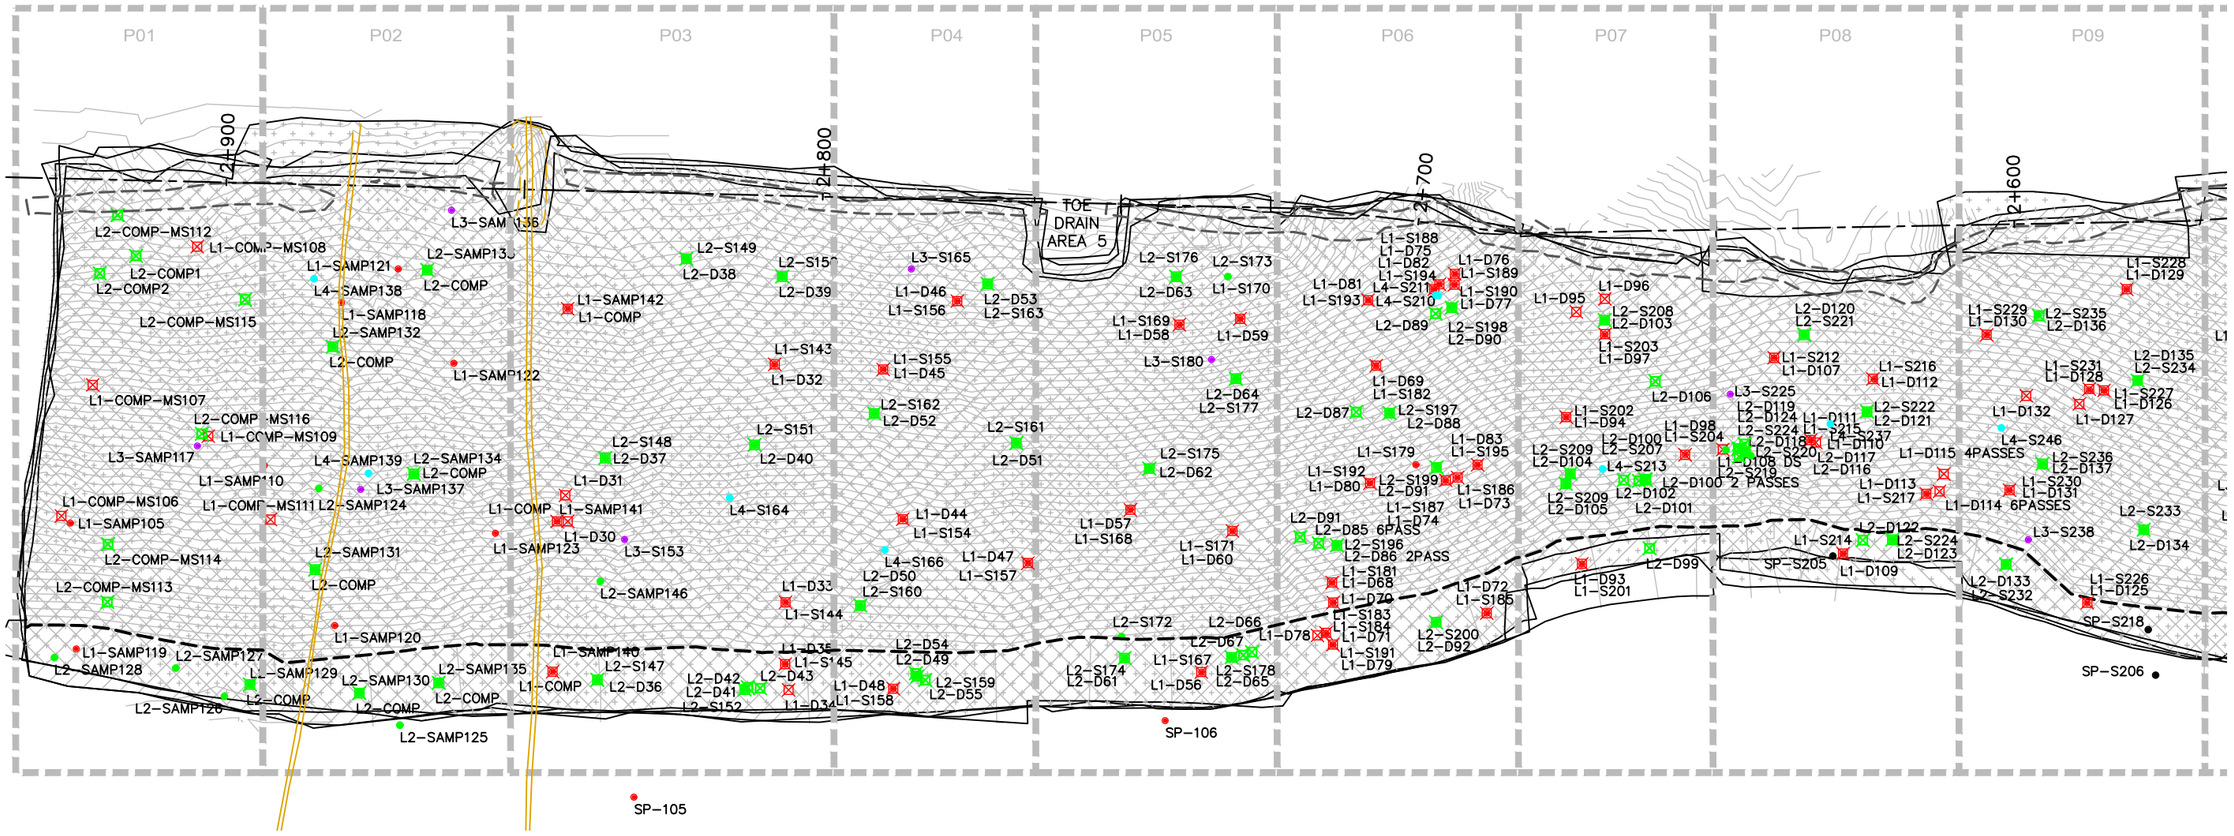

EMRS RECLAMATION – DAILY PROGRESS

(AUGUST 18, 202´ SCALE: 1:1000

SHEET SIZE – 11" X 17"

TULLOCH ENGINEERING

DESIGNER

REVISIONS

	DATE	REMARKS

LEGEND

- CCL LIFT #1
- CCL LIFT #2
- NCL LIFT #3
- NCL LIFT #4
- KEY TRENCH
- LIFT #1 COMP. TEST SAMPLE
- LIFT #2 COMP. TEST SAMPLE
- LIFT #3 COMP. TEST SAMPLE
- LIFT #4 COMP. TEST SAMPLE
- VWP WIRE
- VWP WIRE BURRITO
- PLACED TODAY
- CCL LIFT 2 PLACED TODAY

PROJECT TITLE
NEW GOLD INC
RAINY RIVER
PROJECT

DRAWING TITLE
2021 EMRS
RECLAMATION

PURPOSE
DAILY PROGRESS

DATE	AUGUST 18, 2021
DRAWN	JTS
CHECKED	
SCALE	NTS
ISSUED FOR TENDER	
ISSUED FOR CONSTRUCTION	

DWG. No.	PROJECT No.	PHASE No.
D-1	19-1138	115

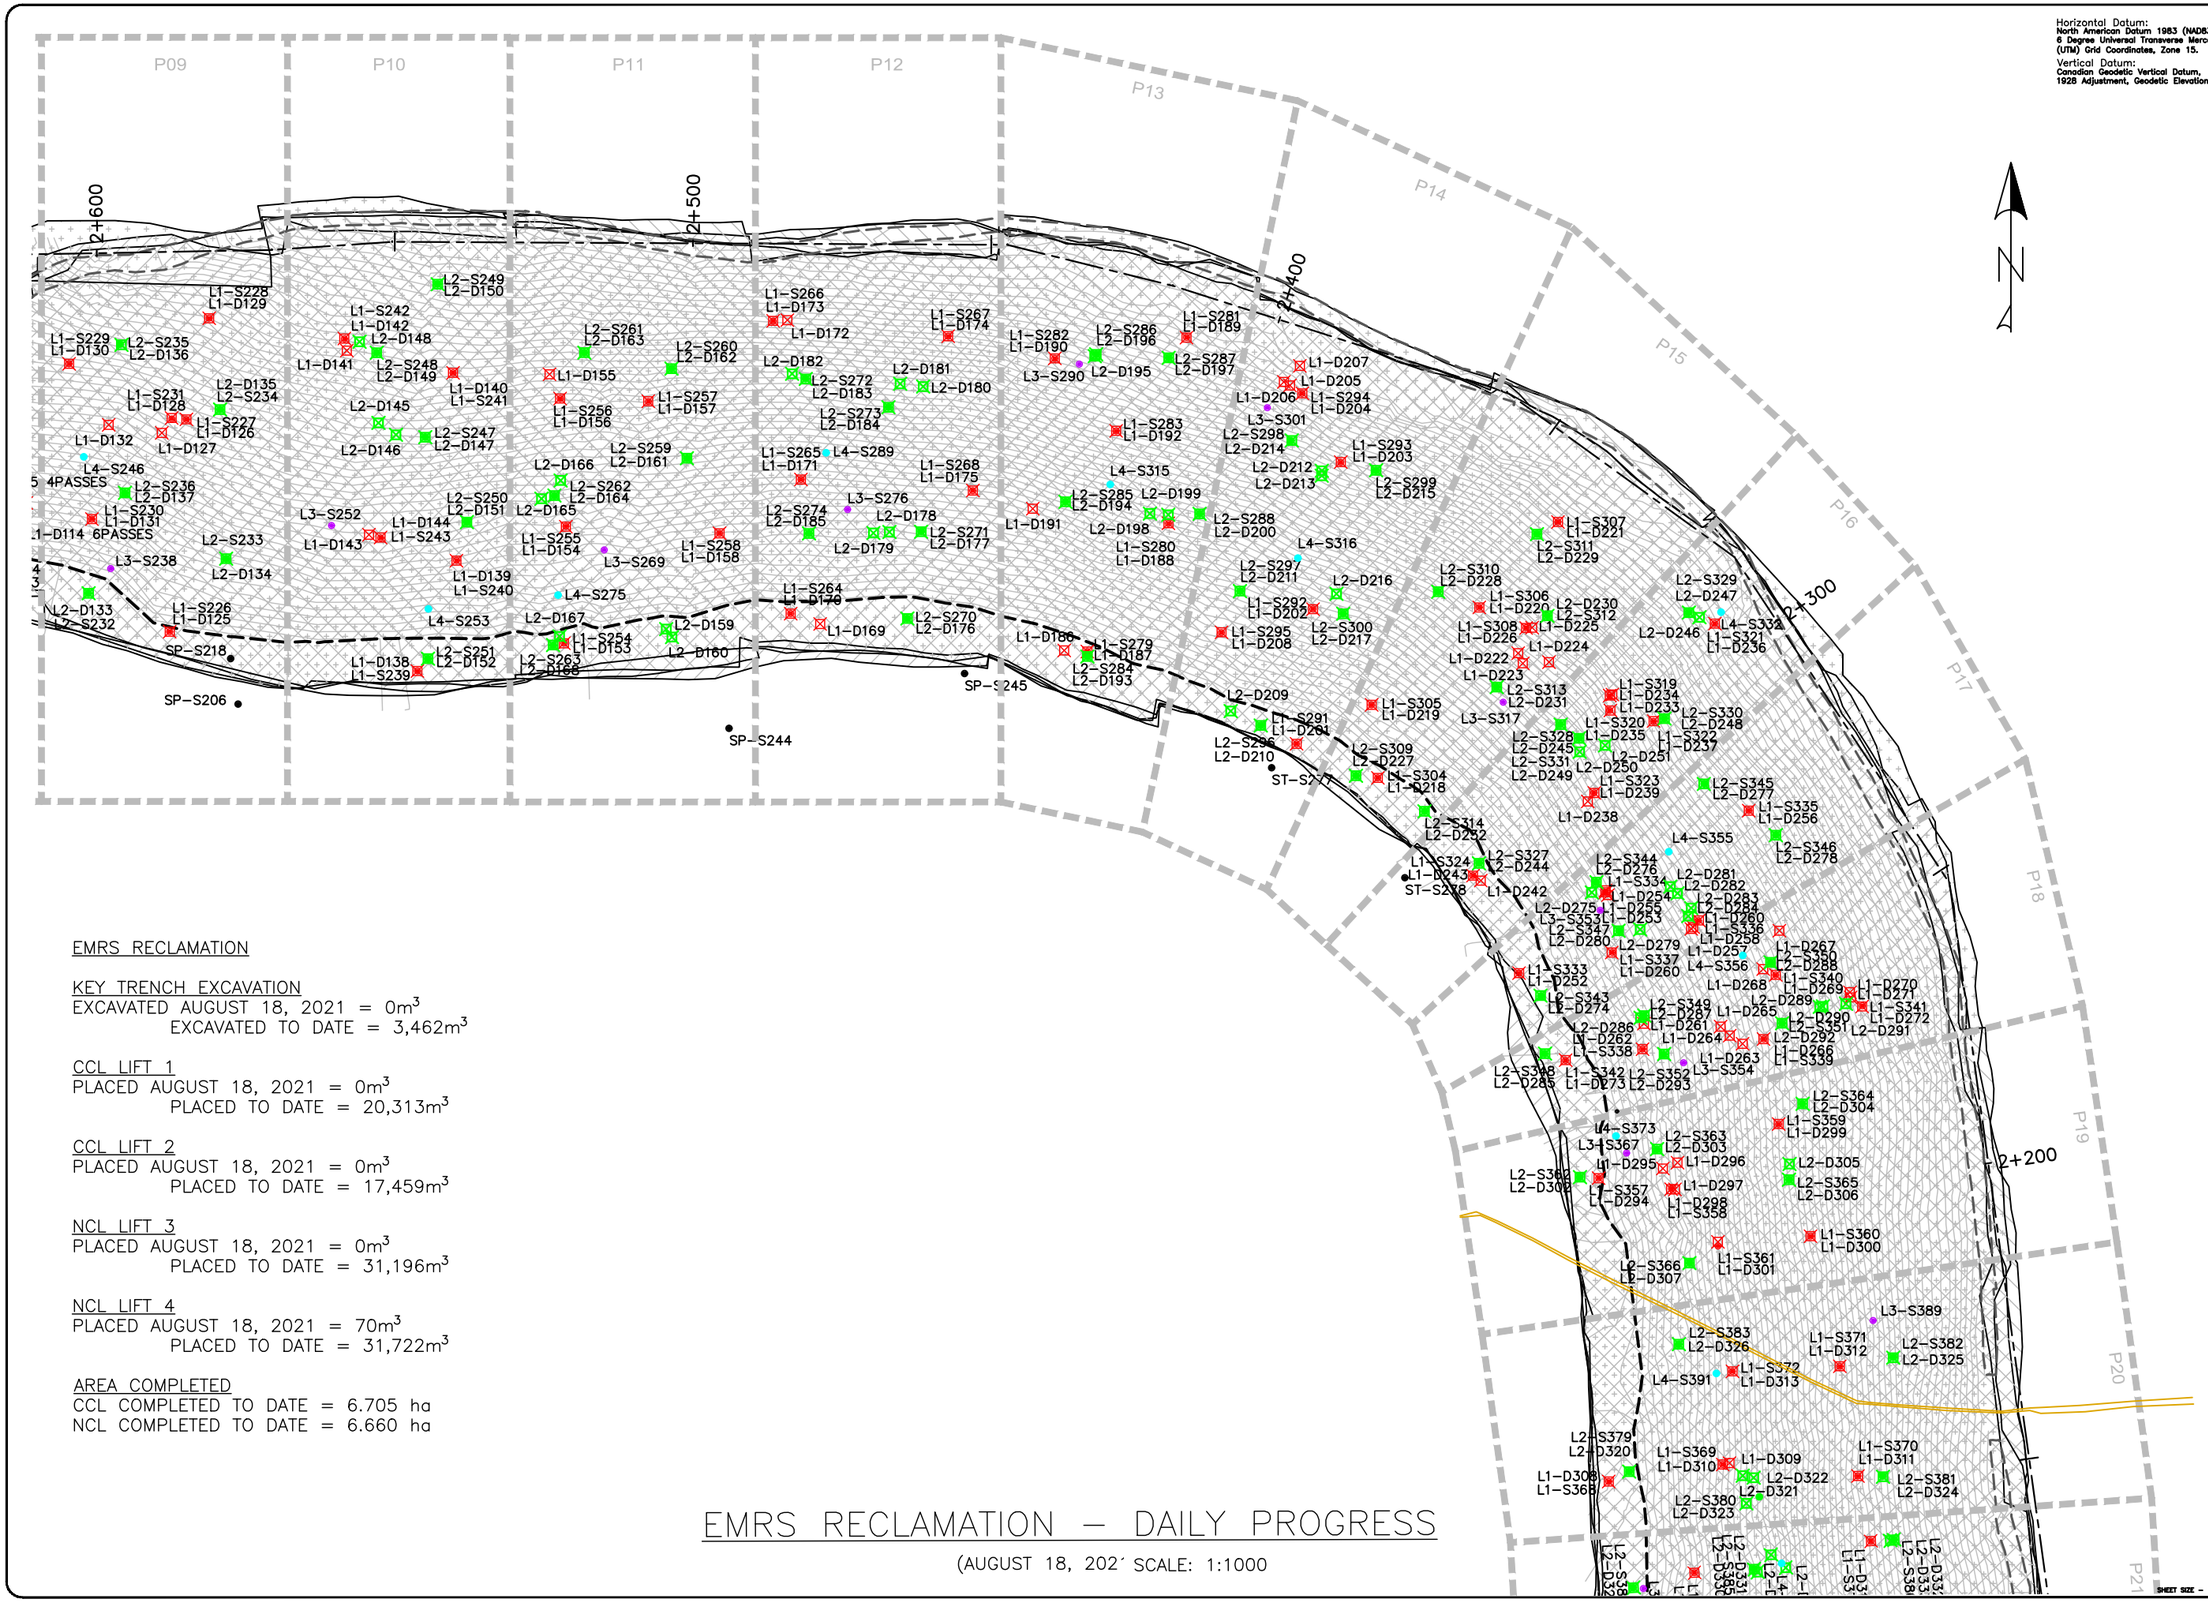

EMRS RECLAMATION

KEY TRENCH EXCAVATION
EXCAVATED AUGUST 18, 2021 = 0m^3
EXCAVATED TO DATE = 3,462m^3

CCL LIFT 1
PLACED AUGUST 18, 2021 = 0m^3
PLACED TO DATE = 20,313m^3

CCL LIFT 2
PLACED AUGUST 18, 2021 = 0m^3
PLACED TO DATE = 17,459m^3

NCL LIFT 3
PLACED AUGUST 18, 2021 = 0m^3
PLACED TO DATE = 31,196m^3

NCL LIFT 4
PLACED AUGUST 18, 2021 = 70m^3
PLACED TO DATE = 31,722m^3

AREA COMPLETED
CCL COMPLETED TO DATE = 6.705 ha
NCL COMPLETED TO DATE = 6.660 ha

EMRS RECLAMATION – DAILY PROGRESS

(AUGUST 18, 202´ SCALE: 1:1000

Horizontal Datum:
North American Datum 1983 (NAD83)
6 Degree Universal Transverse Mercator (UTM) Grid Coordinates, Zone 15.

Vertical Datum:
Canadian Geodetic Vertical Datum, 1928 Adjustment, Geodetic Elevations

TULLOCH ENGINEERING

DESIGNER

REVISIONS

DATE	REMARKS

LEGEND

- CCL LIFT #1
- CCL LIFT #2
- NCL LIFT #3
- NCL LIFT #4
- KEY TRENCH
- LIFT #1 COMP. TEST SAMPLE
- LIFT #2 COMP. TEST SAMPLE
- LIFT #3 COMP. TEST SAMPLE
- LIFT #4 COMP. TEST SAMPLE
- VWP WIRE
- VWP WIRE BURRITO
- PLACED TODAY
- CCL LIFT 2 PLACED TODAY

PROJECT TITLE
NEW GOLD INC
RAINY RIVER
PROJECT

DRAWING TITLE
2021 EMRS
RECLAMATION

PURPOSE
DAILY PROGRESS

DATE	AUGUST 18, 2021
DRAWN	JTS
CHECKED	
SCALE	NTS
ISSUED FOR TENDER	
ISSUED FOR CONSTRUCTION	

DWG. No.	PROJECT No.	PHASE No.
D-2	19-1138	115

SHEET SIZE - 11" X 17"

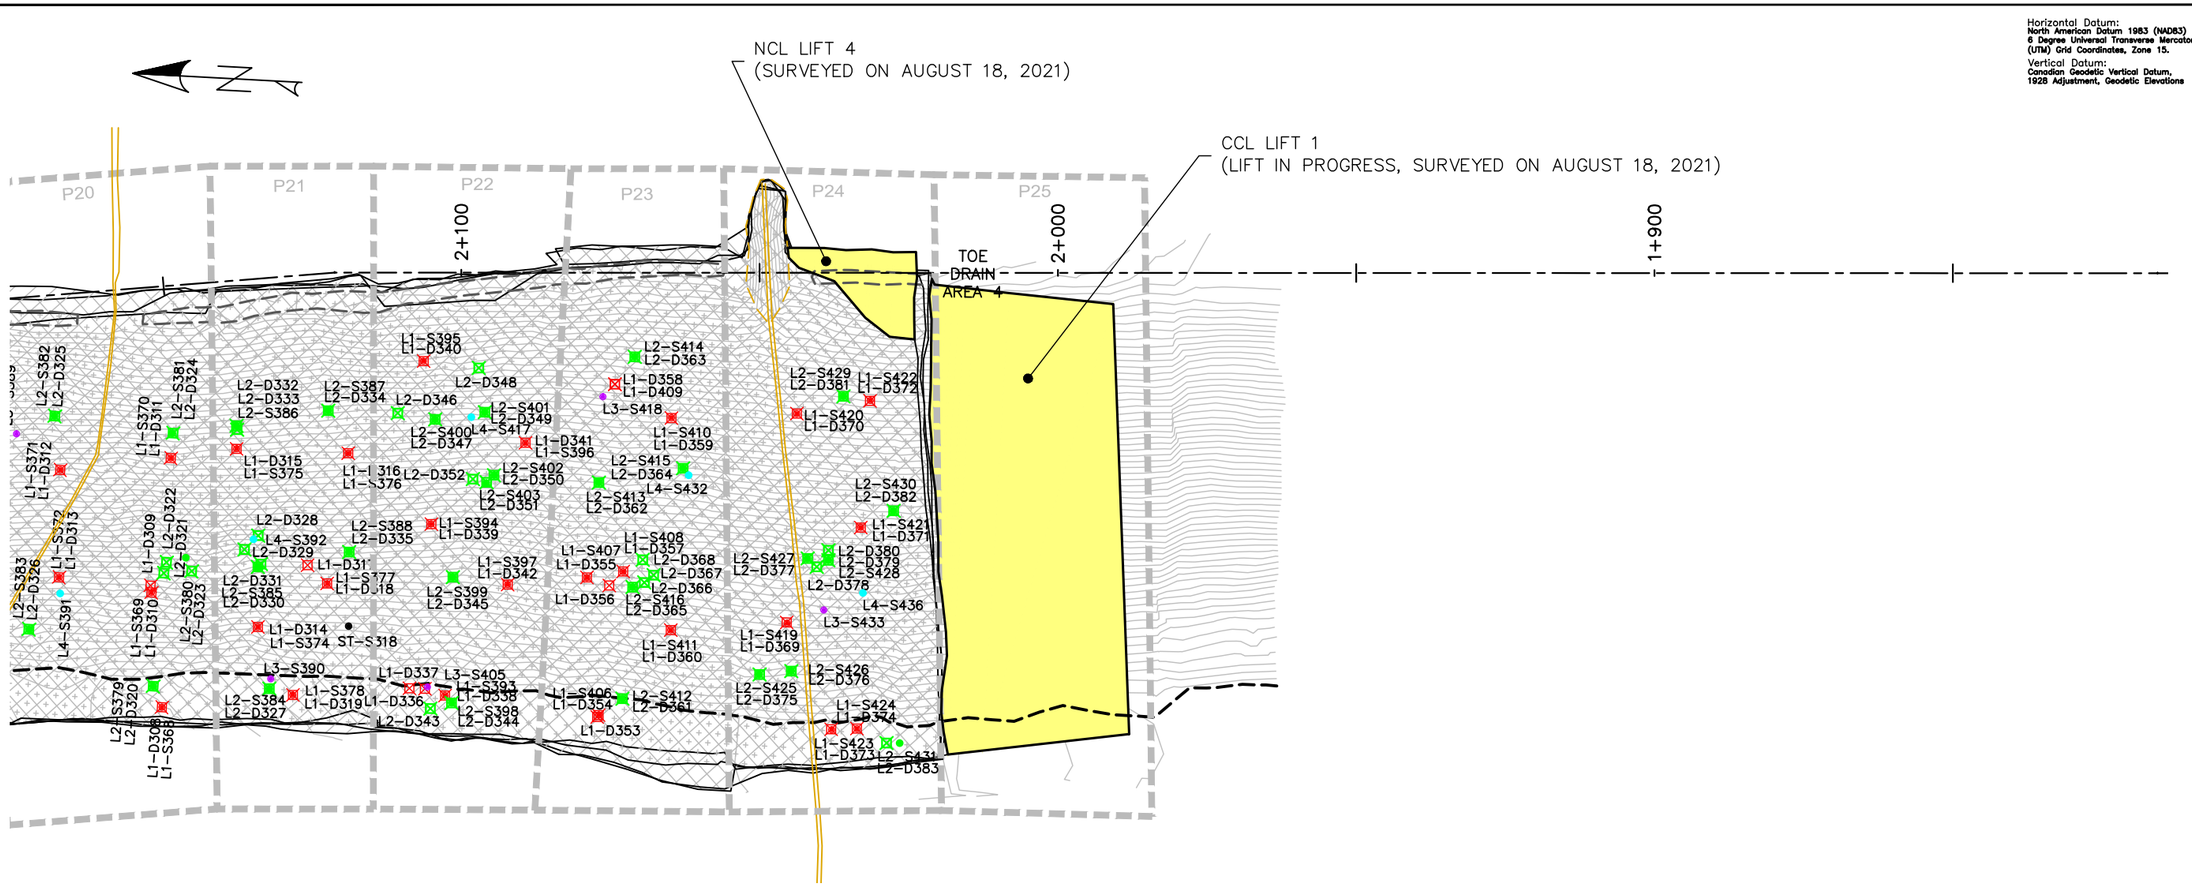

Horizontal Datum:
North American Datum 1983 (NAD83)
6 Degree Universal Transverse Mercator (UTM) Grid Coordinates, Zone 15.

Vertical Datum:
Canadian Geodetic Vertical Datum, 1928 Adjustment, Geodetic Elevations

EMRS RECLAMATION

KEY TRENCH EXCAVATION
EXCAVATED AUGUST 18, 2021 = 0m^3
EXCAVATED TO DATE = 3,462m^3

CCL LIFT 1
PLACED AUGUST 18, 2021 = 0m^3
PLACED TO DATE = 20,313m^3

CCL LIFT 2
PLACED AUGUST 18, 2021 = 0m^3
PLACED TO DATE = 17,459m^3

NCL LIFT 3
PLACED AUGUST 18, 2021 = 0m^3
PLACED TO DATE = 31,196m^3

NCL LIFT 4
PLACED AUGUST 18, 2021 = 70m^3
PLACED TO DATE = 31,722m^3

AREA COMPLETED
CCL COMPLETED TO DATE = 6.705 ha
NCL COMPLETED TO DATE = 6.660 ha

EMRS RECLAMATION – DAILY PROGRESS

(AUGUST 18, 2021 SCALE: 1:1000

TULLOCH ENGINEERING

DESIGNER

REVISIONS

DATE	REMARKS

LEGEND

- CCL LIFT #1
- CCL LIFT #2
- NCL LIFT #3
- NCL LIFT #4
- KEY TRENCH
- LIFT #1 COMP. TEST SAMPLE
- LIFT #2 COMP. TEST SAMPLE
- LIFT #3 COMP. TEST SAMPLE
- LIFT #4 COMP. TEST SAMPLE
- VWP WIRE
- VWP WIRE BURRITO
- PLACED TODAY
- CCL LIFT 2 PLACED TODAY

PROJECT TITLE
NEW GOLD INC
RAINY RIVER
PROJECT

DRAWING TITLE
2021 EMRS
RECLAMATION

PURPOSE
DAILY PROGRESS

DATE	AUGUST 18, 2021
DRAWN	JTS
CHECKED	
SCALE	NTS
ISSUED FOR TENDER	
ISSUED FOR CONSTRUCTION	

DWG. No.	PROJECT No.	PHASE No.
D-3	19-1138	115

SHEET SIZE - 11" X 17"

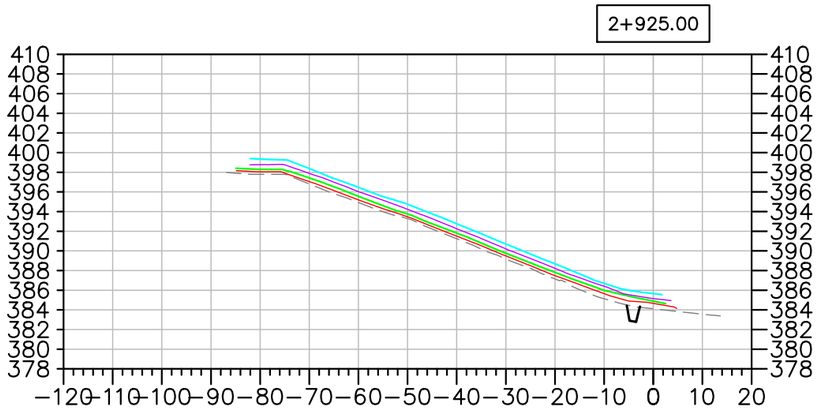

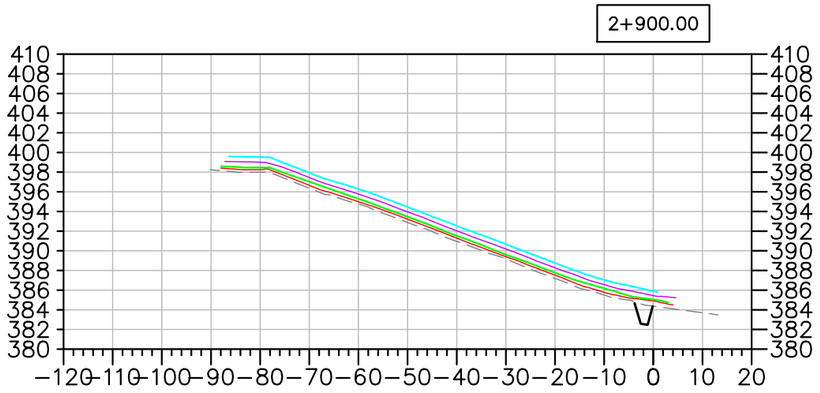

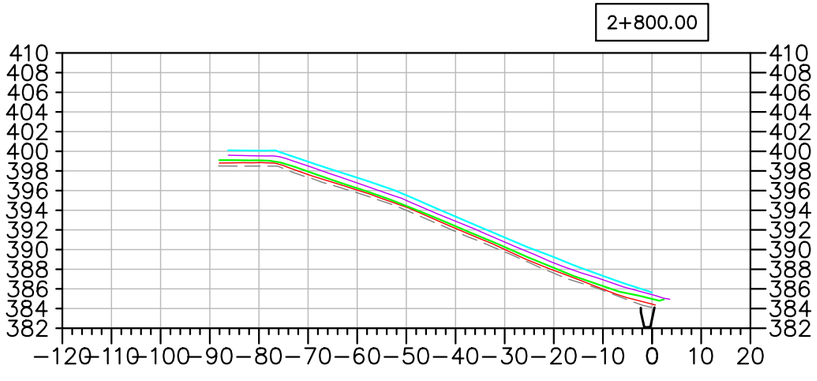

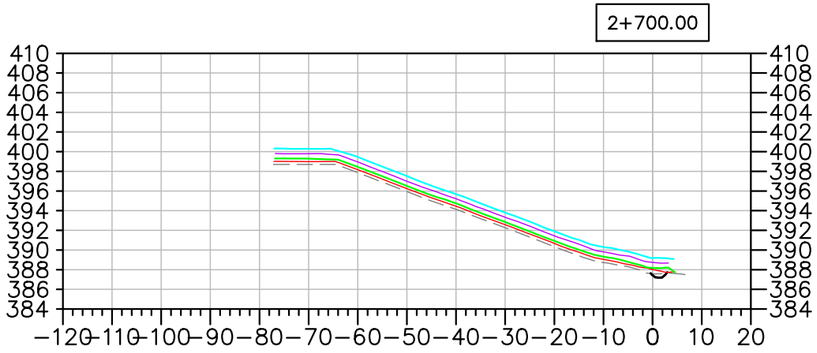

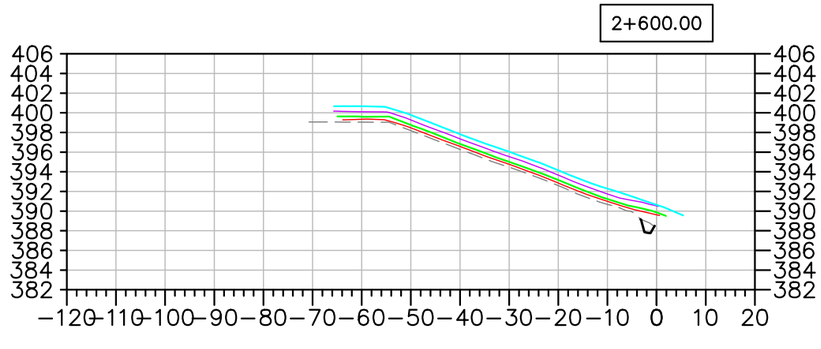

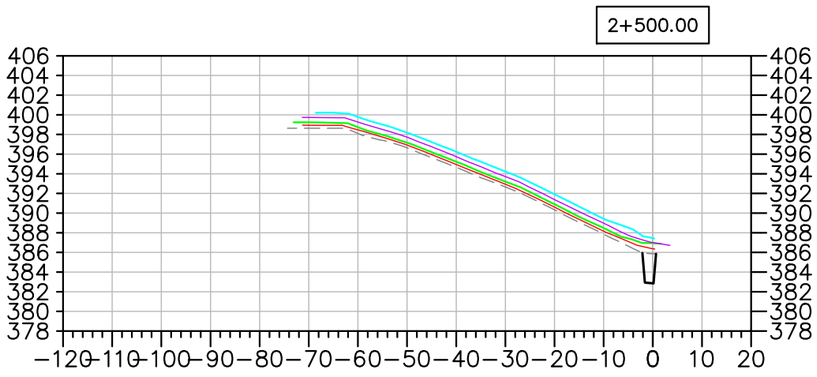

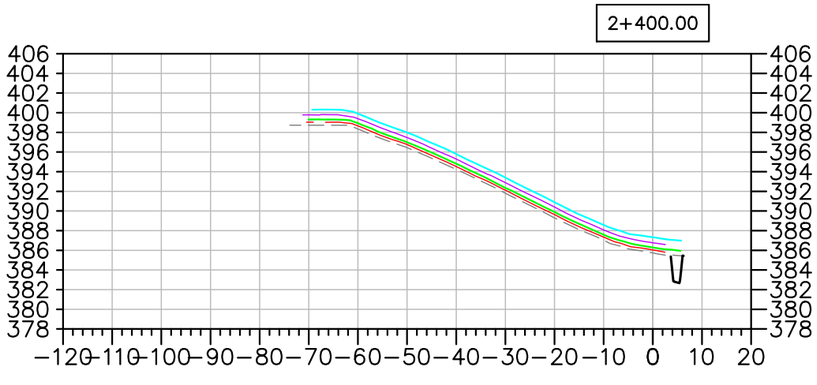

EMRS RECLAMATION – DAILY PROGRESS

(AUGUST 18, 202 SCALE: N.T.S.

TULLOCH ENGINEERING

DESIGNER

REVISIONS

DATE	REMARKS

LEGEND

- EXISTING ROCK STOCKPILE
- CCL LIFT #1
- CCL LIFT #2
- NCL LIFT #3
- NCL LIFT #4
- KEY TRENCH

Horizontal Datum: North American Datum 1983 (NAD83) 6 Degree Universal Transverse Mercator (UTM) Grid Coordinates, Zone 15.

Vertical Datum: Canadian Geodetic Vertical Datum, 1928 Adjustment, Geodetic Elevations

PROJECT TITLE
NEW GOLD INC
RAINY RIVER
PROJECT

DRAWING TITLE
2021 EMRS
RECLAMATION CROSS
SECTIONS

PURPOSE
DAILY PROGRESS

DATE	AUGUST 18, 2021
DRAWN	JTS
CHECKED	
SCALE	NTS
ISSUED FOR TENDER	
ISSUED FOR CONSTRUCTION	

DWG. No.	PROJECT No.	PHASE No.
X–1	19–1138	115

SHEET SIZE – 11" X 17"

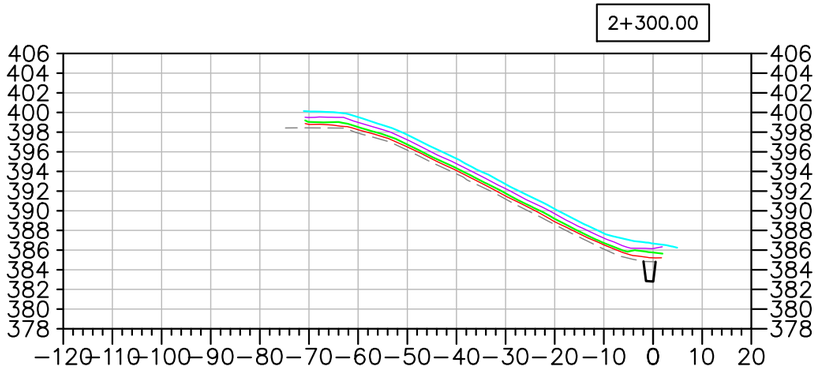

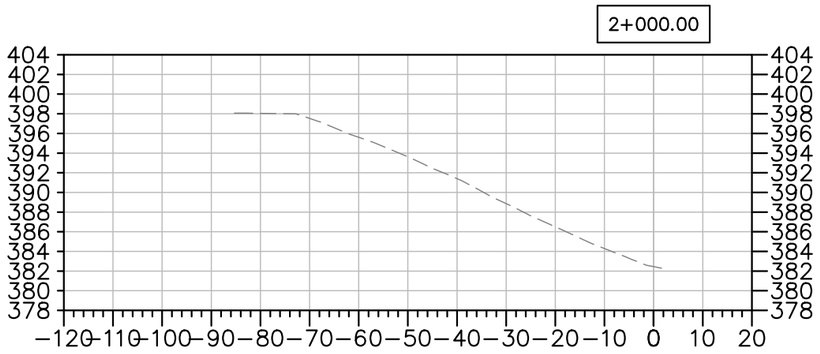

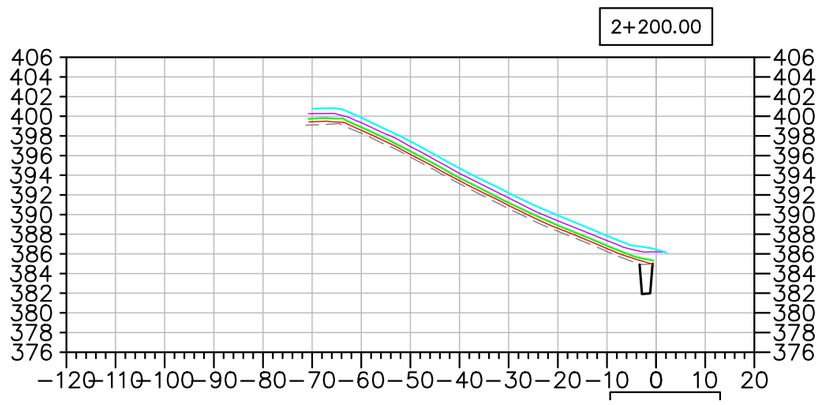

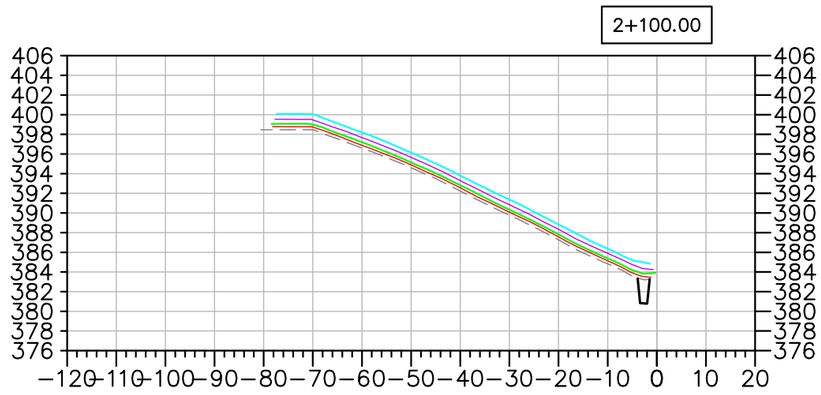

EMRS RECLAMATION – DAILY PROGRESS

(AUGUST 18, 2021 SCALE: N.T.S.

TULLOCH ENGINEERING

DESIGNER

REVISIONS

	DATE	REMARKS

LEGEND

- EXISTING ROCK STOCKPILE
- CCL LIFT #1
- CCL LIFT #2
- NCL LIFT #3
- NCL LIFT #4
- KEY TRENCH

Horizontal Datum:
North American Datum 1983 (NAD83)
6 Degree Universal Transverse Mercator (UTM) Grid Coordinates, Zone 15.

Vertical Datum:
Canadian Geodetic Vertical Datum, 1928 Adjustment, Geodetic Elevations

PROJECT TITLE
NEW GOLD INC
RAINY RIVER PROJECT

DRAWING TITLE
2021 EMRS RECLAMATION CROSS SECTIONS

PURPOSE
DAILY PROGRESS

DATE	AUGUST 18, 2021
DRAWN	JTS
CHECKED	
SCALE	NTS
ISSUED FOR TENDER	
ISSUED FOR CONSTRUCTION	

DWG. No.	PROJECT No.	PHASE No.
X-2	19-1138	115

SHEET SIZE – 11" X 17"

EMRS RECLAMATION

KEY TRENCH EXCAVATION
EXCAVATED AUGUST 19, 2021 = 0m^3
EXCAVATED TO DATE = 3,462m^3

CCL LIFT 1
PLACED AUGUST 19, 2021 = 0m^3
PLACED TO DATE = 20,313m^3

CCL LIFT 2
PLACED AUGUST 19, 2021 = 0m^3
PLACED TO DATE = 17,459m^3

NCL LIFT 3
PLACED AUGUST 19, 2021 = 0m^3
PLACED TO DATE = 31,196m^3

NCL LIFT 4
PLACED AUGUST 19, 2021 = 0m^3
PLACED TO DATE = 31,722m^3

AREA COMPLETED
CCL COMPLETED TO DATE = 6.705 ha
NCL COMPLETED TO DATE = 6.660 ha

Horizontal Datum:
North American Datum 1983 (NAD83)
6 Degree Universal Transverse Mercator (UTM) Grid Coordinates, Zone 15.
Vertical Datum:
Canadian Geodetic Vertical Datum, 1928 Adjustment, Geodetic Elevations

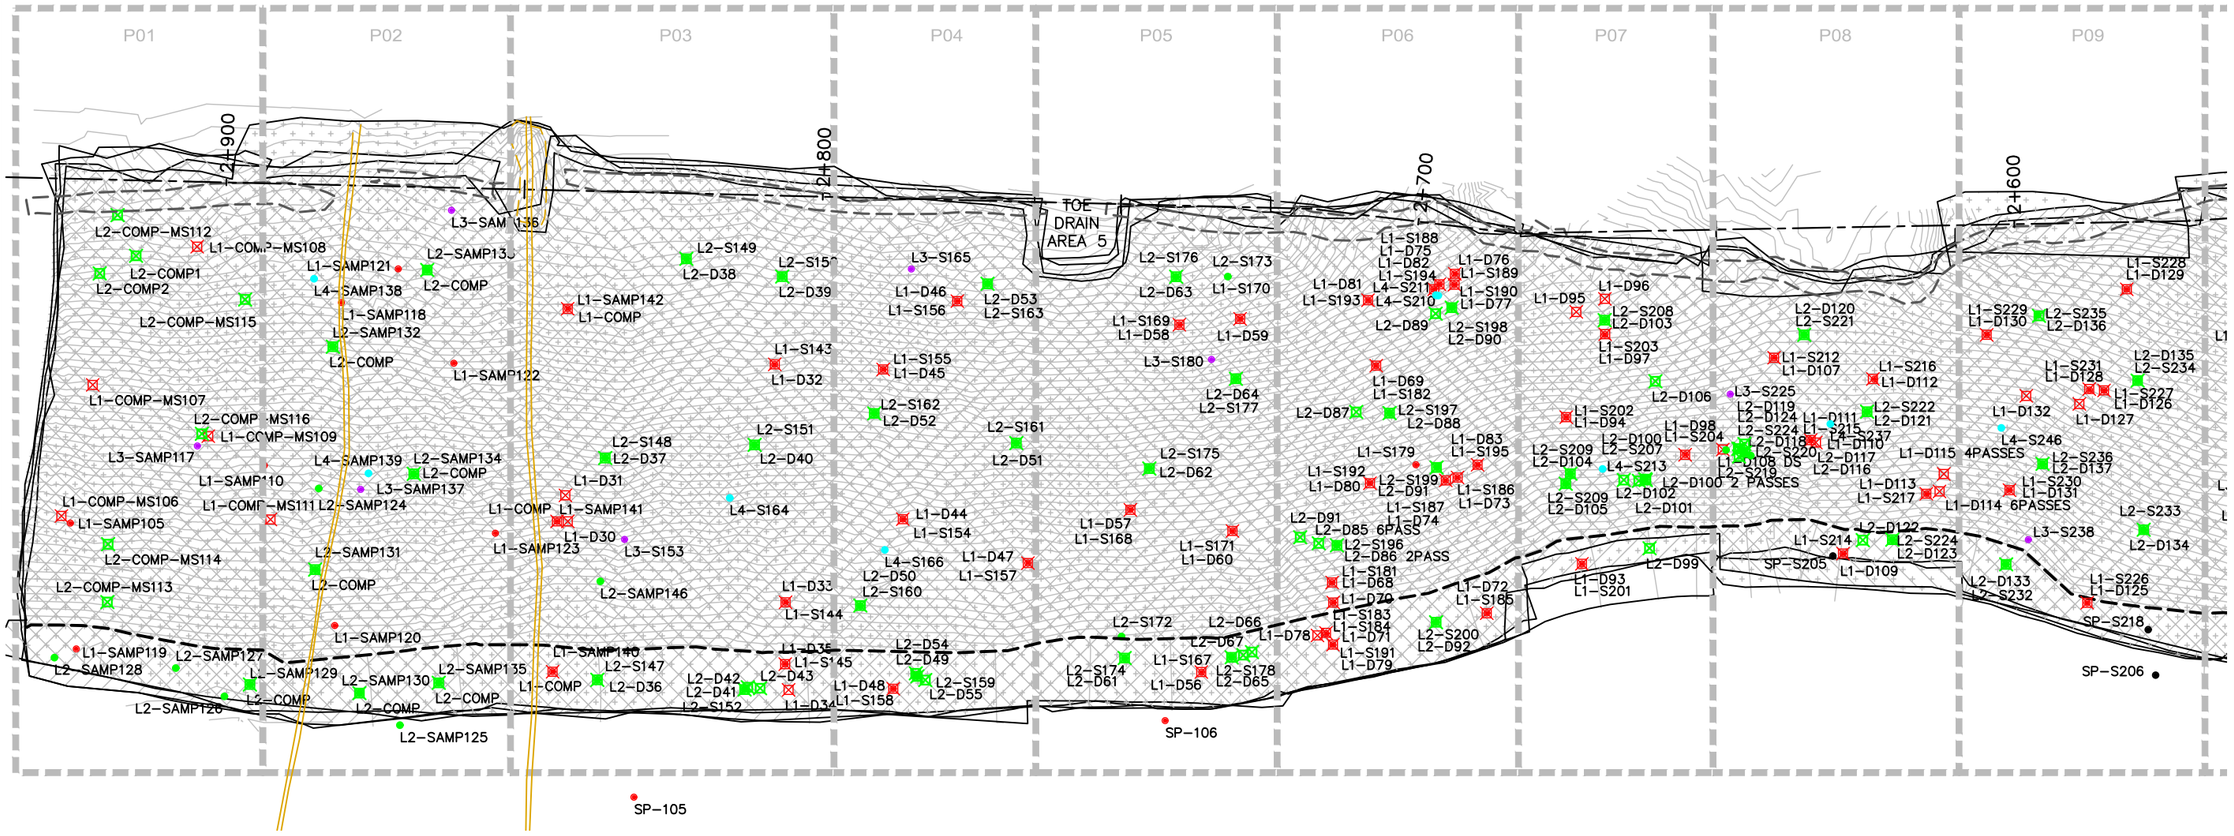

EMRS RECLAMATION – DAILY PROGRESS

(AUGUST 19, 202´ SCALE: 1:1000

TULLOCH ENGINEERING

DESIGNER

REVISIONS

	DATE	REMARKS

LEGEND

- CCL LIFT #1
- CCL LIFT #2
- NCL LIFT #3
- NCL LIFT #4
- KEY TRENCH
- LIFT #1 COMP. TEST SAMPLE
- LIFT #2 COMP. TEST SAMPLE
- LIFT #3 COMP. TEST SAMPLE
- LIFT #4 COMP. TEST SAMPLE
- VWP WIRE
- VWP WIRE BURRITO
- PLACED TODAY
- CCL LIFT 2 PLACED TODAY

PROJECT TITLE
NEW GOLD INC
RAINY RIVER
PROJECT

DRAWING TITLE
2021 EMRS
RECLAMATION

PURPOSE
DAILY PROGRESS

DATE	AUGUST 19, 2021
DRAWN	JTS
CHECKED	
SCALE	NTS
ISSUED FOR TENDER	
ISSUED FOR CONSTRUCTION	

DWG. No.	PROJECT No.	PHASE No.
D-1	19-1138	115

SHEET SIZE - 11" X 17"

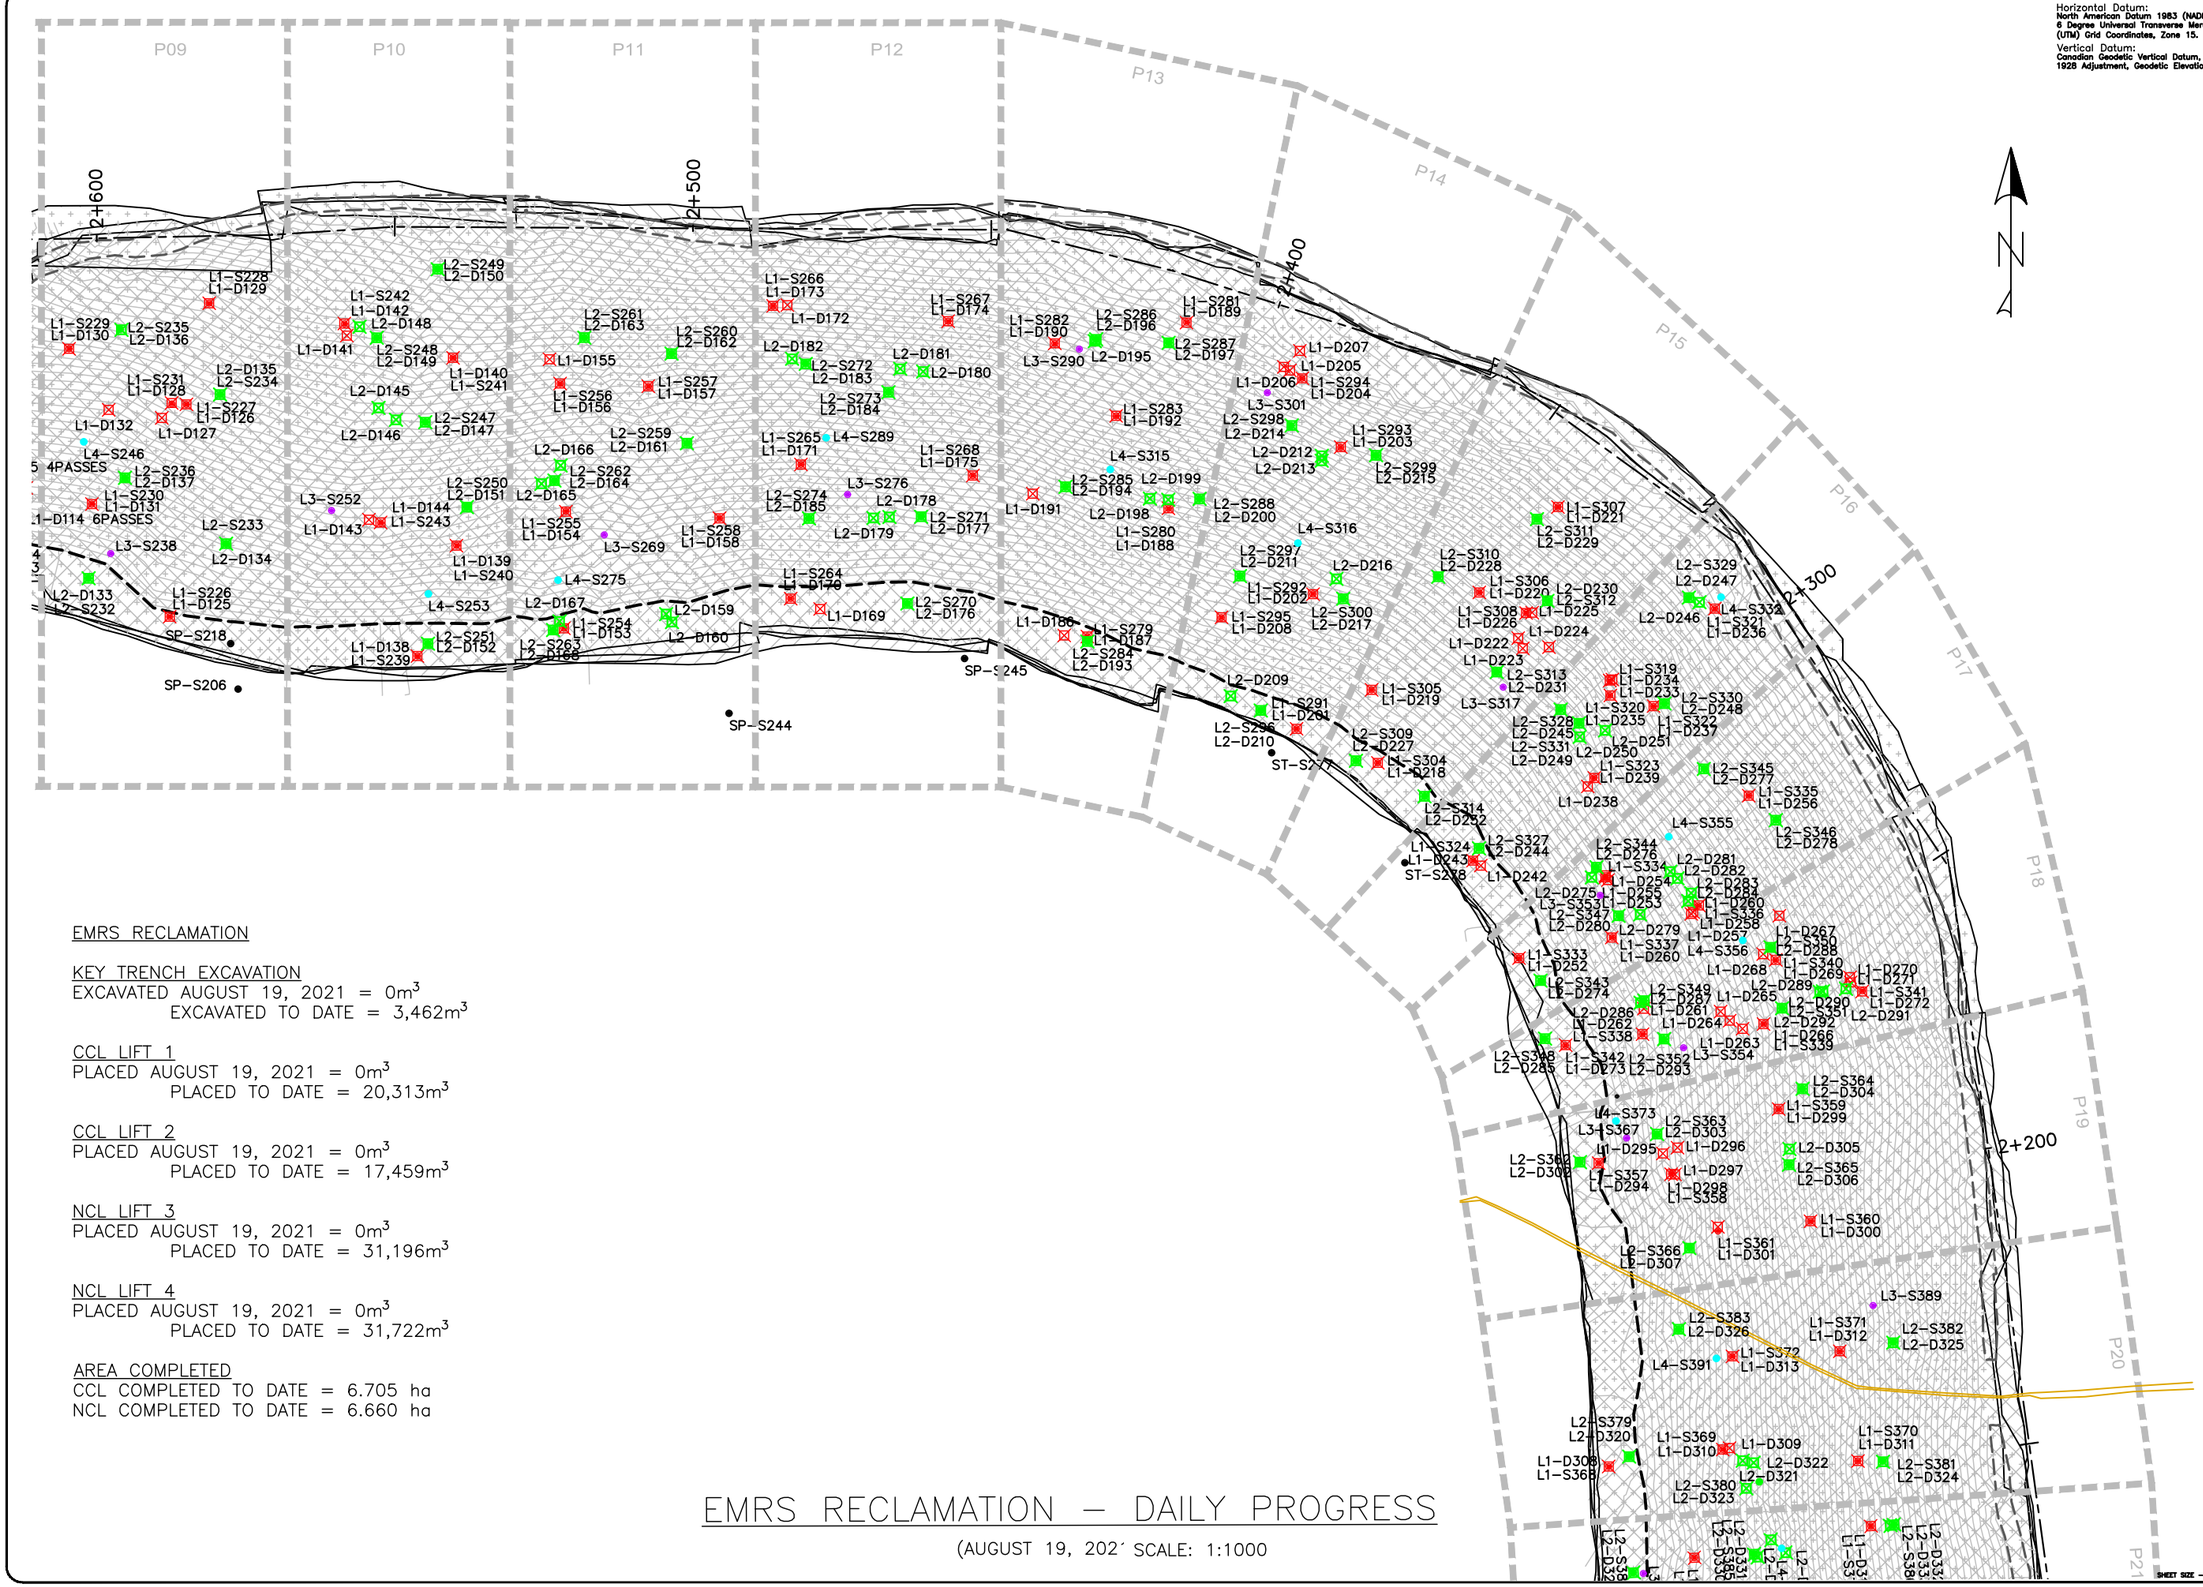

Horizontal Datum:
North American Datum 1983 (NAD83)
6 Degree Universal Transverse Mercator (UTM) Grid Coordinates, Zone 15.

Vertical Datum:
Canadian Geodetic Vertical Datum, 1928 Adjustment, Geodetic Elevations

EMRS RECLAMATION

KEY TRENCH EXCAVATION
EXCAVATED AUGUST 19, 2021 = 0m^3
EXCAVATED TO DATE = 3,462m^3

CCL LIFT 1
PLACED AUGUST 19, 2021 = 0m^3
PLACED TO DATE = 20,313m^3

CCL LIFT 2
PLACED AUGUST 19, 2021 = 0m^3
PLACED TO DATE = 17,459m^3

NCL LIFT 3
PLACED AUGUST 19, 2021 = 0m^3
PLACED TO DATE = 31,196m^3

NCL LIFT 4
PLACED AUGUST 19, 2021 = 0m^3
PLACED TO DATE = 31,722m^3

AREA COMPLETED
CCL COMPLETED TO DATE = 6.705 ha
NCL COMPLETED TO DATE = 6.660 ha

EMRS RECLAMATION – DAILY PROGRESS

(AUGUST 19, 202´ SCALE: 1:1000

TULLOCH ENGINEERING

DESIGNER

REVISIONS

DATE	REMARKS

LEGEND

- CCL LIFT #1
- CCL LIFT #2
- NCL LIFT #3
- NCL LIFT #4
- KEY TRENCH
- LIFT #1 COMP. TEST SAMPLE
- LIFT #2 COMP. TEST SAMPLE
- LIFT #3 COMP. TEST SAMPLE
- LIFT #4 COMP. TEST SAMPLE
- VWP WIRE
- VWP WIRE BURRITO
- PLACED TODAY
- CCL LIFT 2 PLACED TODAY

PROJECT TITLE
NEW GOLD INC
RAINY RIVER
PROJECT

DRAWING TITLE
2021 EMRS
RECLAMATION

PURPOSE
DAILY PROGRESS

DATE	AUGUST 19, 2021
DRAWN	JTS
CHECKED	
SCALE	NTS
ISSUED FOR TENDER	
ISSUED FOR CONSTRUCTION	

DWG. No.	PROJECT No.	PHASE No.
D-2	19-1138	115

SHEET SIZE - 11" X 17"

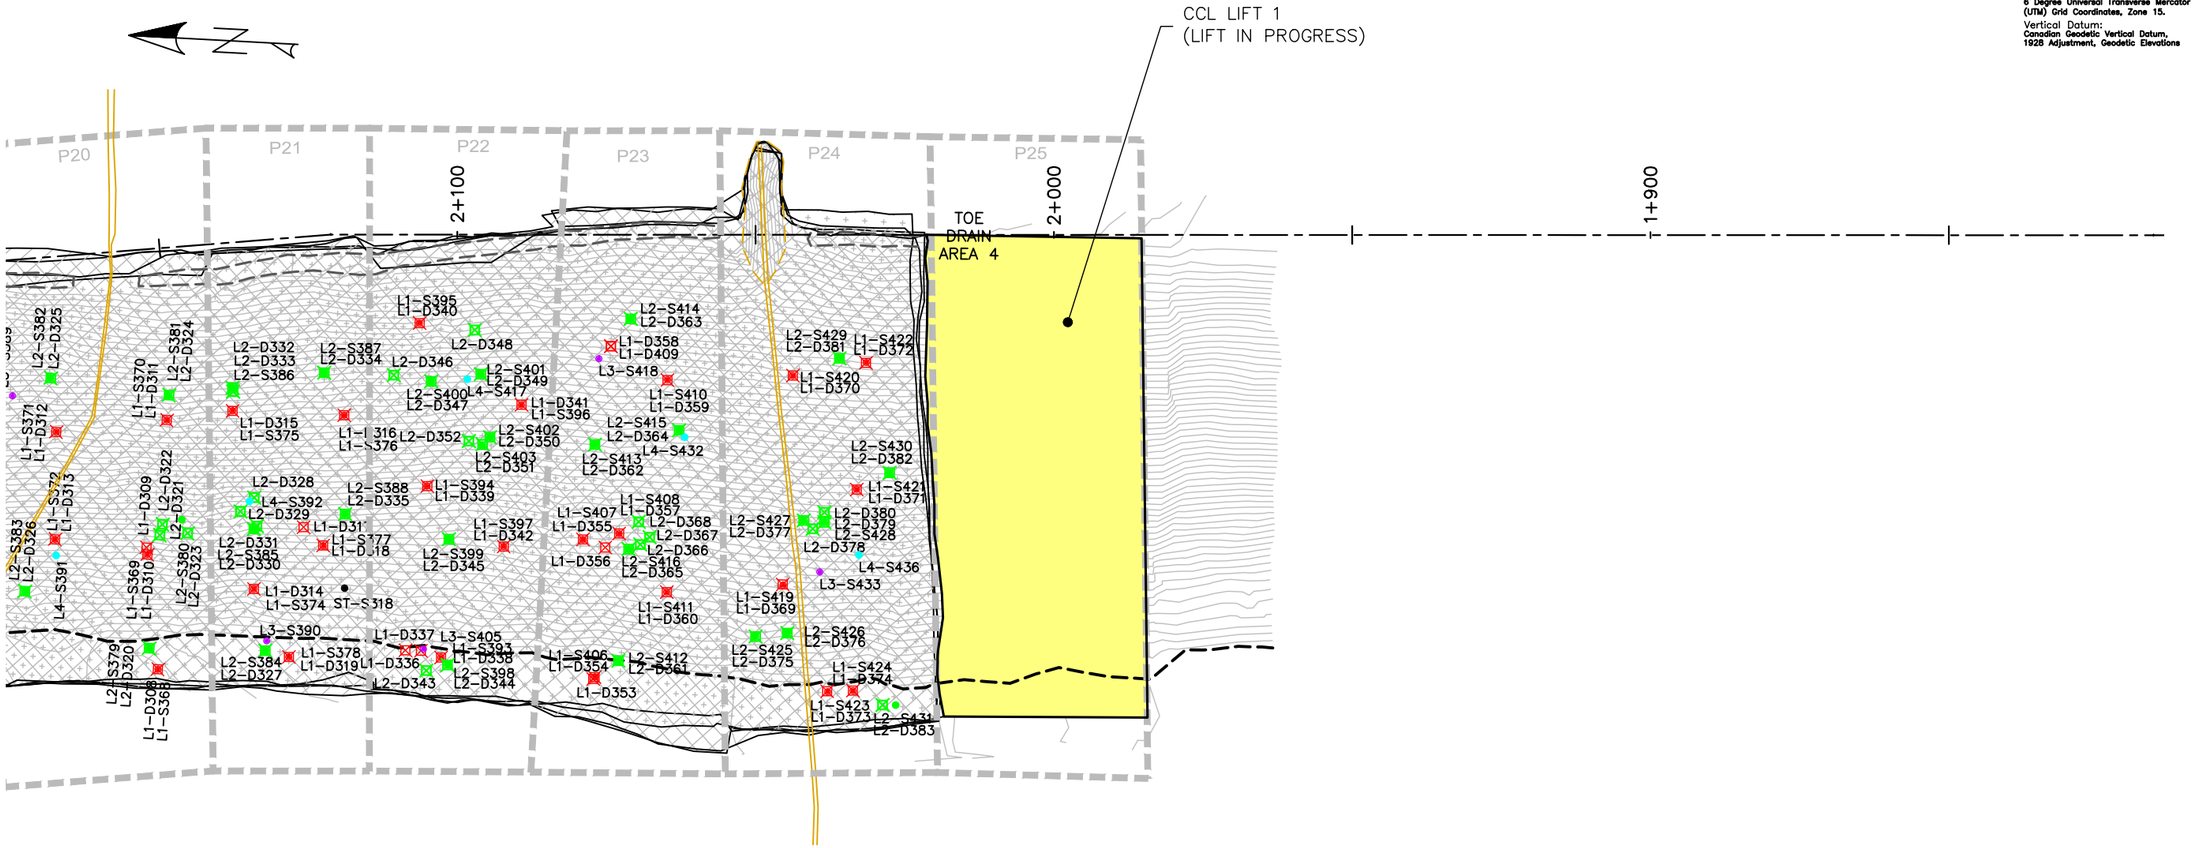

Horizontal Datum:
North American Datum 1983 (NAD83)
6 Degree Universal Transverse Mercator
(UTM) Grid Coordinates, Zone 15.

Vertical Datum:
Canadian Geodetic Vertical Datum,
1928 Adjustment, Geodetic Elevations

EMRS RECLAMATION

KEY TRENCH EXCAVATION
EXCAVATED AUGUST 19, 2021 = 0m^3
EXCAVATED TO DATE = 3,462m^3

CCL LIFT 1
PLACED AUGUST 19, 2021 = 0m^3
PLACED TO DATE = 20,313m^3

CCL LIFT 2
PLACED AUGUST 19, 2021 = 0m^3
PLACED TO DATE = 17,459m^3

NCL LIFT 3
PLACED AUGUST 19, 2021 = 0m^3
PLACED TO DATE = 31,196m^3

NCL LIFT 4
PLACED AUGUST 19, 2021 = 0m^3
PLACED TO DATE = 31,722m^3

AREA COMPLETED
CCL COMPLETED TO DATE = 6.705 ha
NCL COMPLETED TO DATE = 6.660 ha

EMRS RECLAMATION – DAILY PROGRESS

(AUGUST 19, 2021 SCALE: 1:1000

TULLOCH ENGINEERING

DESIGNER

REVISIONS

DATE	REMARKS

LEGEND

- CCL LIFT #1
- CCL LIFT #2
- NCL LIFT #3
- NCL LIFT #4
- KEY TRENCH
- LIFT #1 COMP. TEST SAMPLE
- LIFT #2 COMP. TEST SAMPLE
- LIFT #3 COMP. TEST SAMPLE
- LIFT #4 COMP. TEST SAMPLE
- VWP WIRE
- VWP WIRE BURRITO
- PLACED TODAY
- CCL LIFT 2 PLACED TODAY

PROJECT TITLE
NEW GOLD INC
RAINY RIVER
PROJECT

DRAWING TITLE
2021 EMRS
RECLAMATION

PURPOSE
DAILY PROGRESS

DATE	AUGUST 19, 2021
DRAWN	JTS
CHECKED	
SCALE	NTS
ISSUED FOR TENDER	
ISSUED FOR CONSTRUCTION	

DWG. No.	PROJECT No.	PHASE No.
D-3	19-1138	115

SHEET SIZE - 11" X 17"

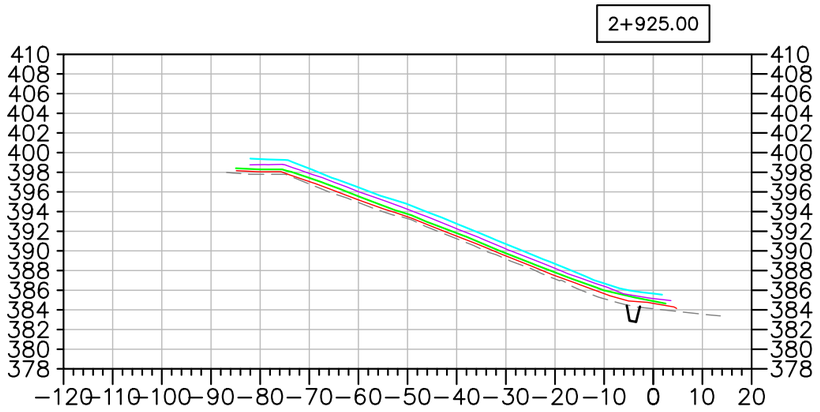

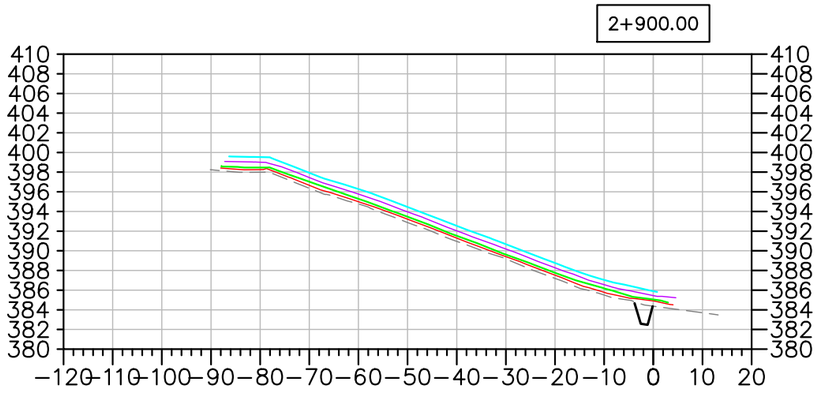

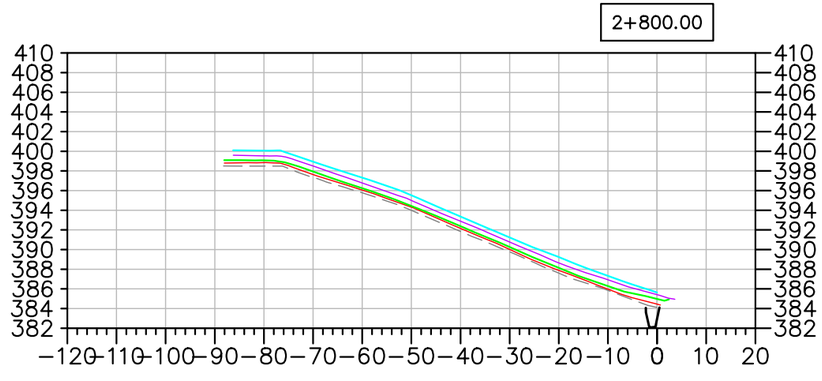

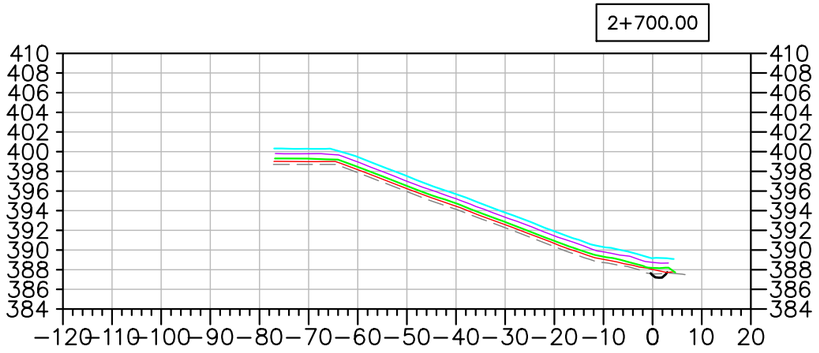

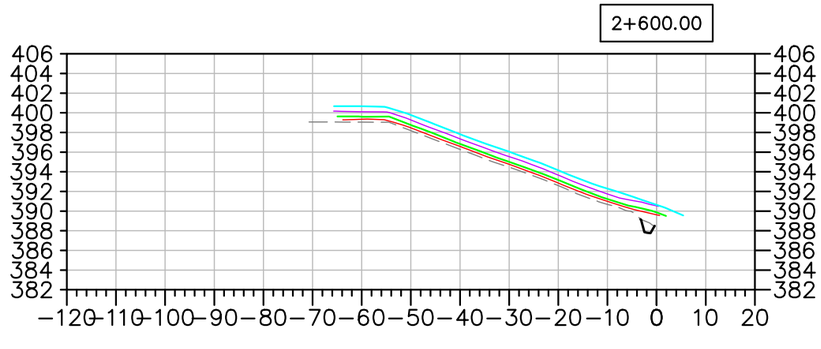

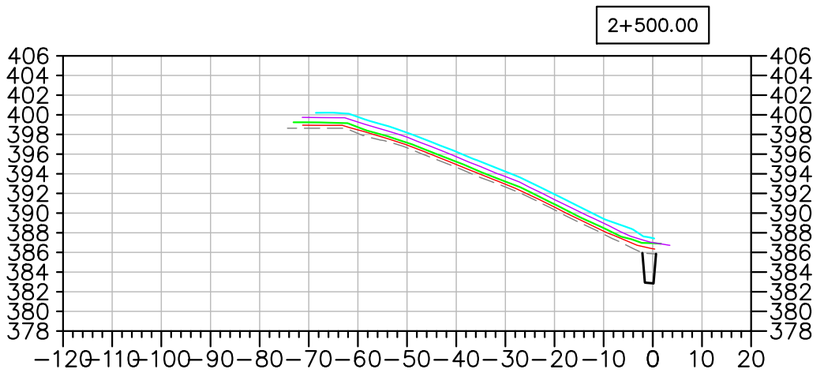

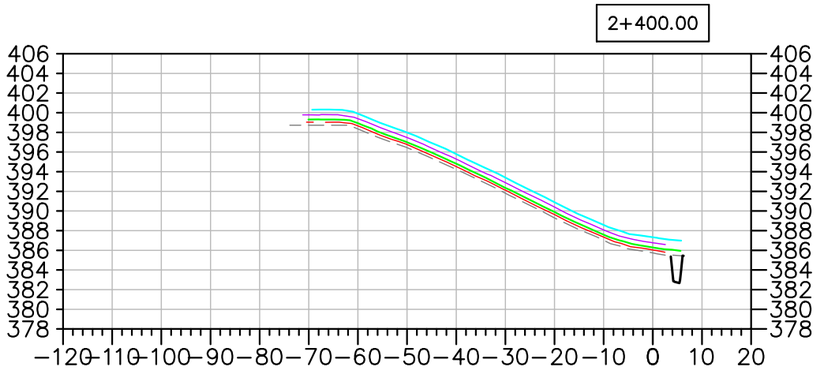

EMRS RECLAMATION – DAILY PROGRESS

(AUGUST 19, 202 SCALE: N.T.S.

TULLOCH ENGINEERING

DESIGNER

REVISIONS

DATE	REMARKS

LEGEND

- EXISTING ROCK STOCKPILE
- CCL LIFT #1
- CCL LIFT #2
- NCL LIFT #3
- NCL LIFT #4
- KEY TRENCH

Horizontal Datum: North American Datum 1983 (NAD83) 6 Degree Universal Transverse Mercator (UTM) Grid Coordinates, Zone 15.

Vertical Datum: Canadian Geodetic Vertical Datum, 1928 Adjustment, Geodetic Elevations

PROJECT TITLE
NEW GOLD INC
RAINY RIVER
PROJECT

DRAWING TITLE
2021 EMRS
RECLAMATION CROSS
SECTIONS

PURPOSE
DAILY PROGRESS

DATE	AUGUST 19, 2021
DRAWN	JTS
CHECKED	
SCALE	NTS
ISSUED FOR TENDER	
ISSUED FOR CONSTRUCTION	

DWG. No.	PROJECT No.	PHASE No.
X-1	19-1138	115

SHEET SIZE – 11" X 17"

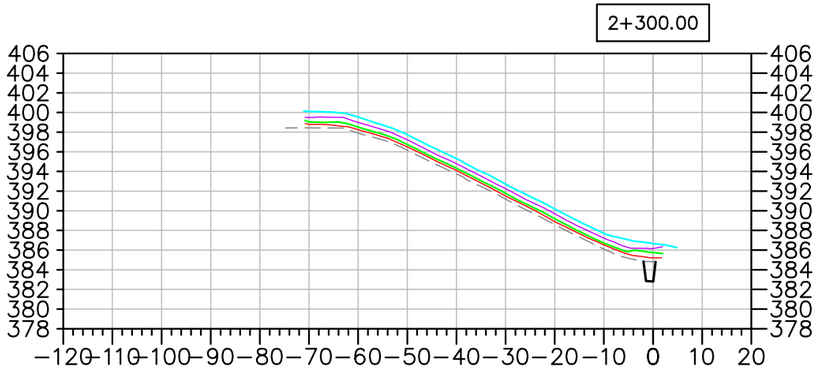

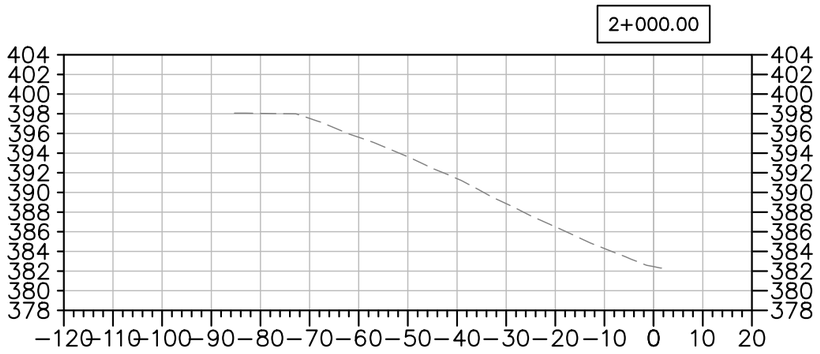

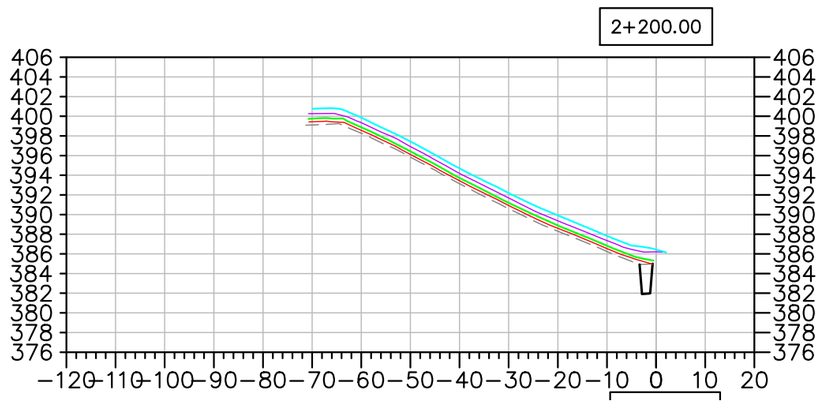

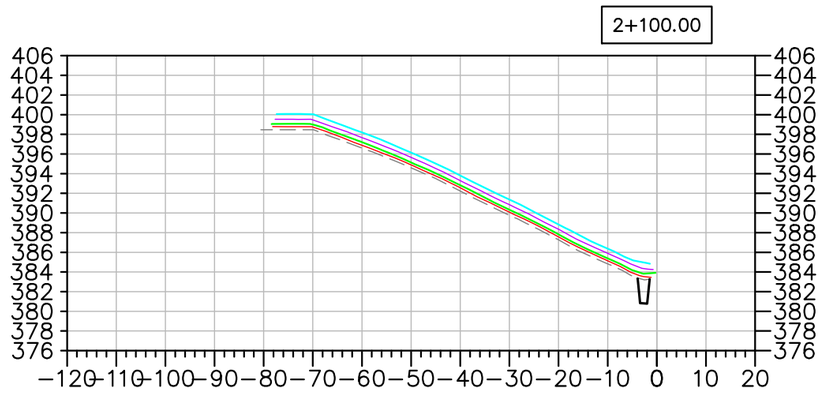

EMRS RECLAMATION – DAILY PROGRESS

(AUGUST 19, 2021 SCALE: N.T.S.

TULLOCH ENGINEERING

DESIGNER

REVISIONS

	DATE	REMARKS

LEGEND

- EXISTING ROCK STOCKPILE
- CCL LIFT #1
- CCL LIFT #2
- NCL LIFT #3
- NCL LIFT #4
- KEY TRENCH

Horizontal Datum:
North American Datum 1983 (NAD83)
6 Degree Universal Transverse Mercator (UTM) Grid Coordinates, Zone 15.

Vertical Datum:
Canadian Geodetic Vertical Datum, 1928 Adjustment, Geodetic Elevations

PROJECT TITLE
NEW GOLD INC
RAINY RIVER PROJECT

DRAWING TITLE
2021 EMRS RECLAMATION CROSS SECTIONS

PURPOSE
DAILY PROGRESS

DATE	AUGUST 19, 2021
DRAWN	JTS
CHECKED	
SCALE	NTS
ISSUED FOR TENDER	
ISSUED FOR CONSTRUCTION	

DWG. No.	PROJECT No.	PHASE No.
X-2	19-1138	115

SHEET SIZE – 11" X 17"

EMRS RECLAMATION

KEY TRENCH EXCAVATION
EXCAVATED AUGUST 20, 2021 = 121m^3
EXCAVATED TO DATE = 3,583m^3

CCL LIFT 1
PLACED AUGUST 20, 2021 = 0m^3
PLACED TO DATE = 20,313m^3

CCL LIFT 2
PLACED AUGUST 20, 2021 = 0m^3
PLACED TO DATE = 17,459m^3

NCL LIFT 3
PLACED AUGUST 20, 2021 = 0m^3
PLACED TO DATE = 31,196m^3

NCL LIFT 4
PLACED AUGUST 20, 2021 = 0m^3
PLACED TO DATE = 31,722m^3

AREA COMPLETED
CCL COMPLETED TO DATE = 6.705 ha
NCL COMPLETED TO DATE = 6.660 ha

Horizontal Datum:
North American Datum 1983 (NAD83)
6 Degree Universal Transverse Mercator (UTM) Grid Coordinates, Zone 15.
Vertical Datum:
Canadian Geodetic Vertical Datum, 1928 Adjustment, Geodetic Elevations

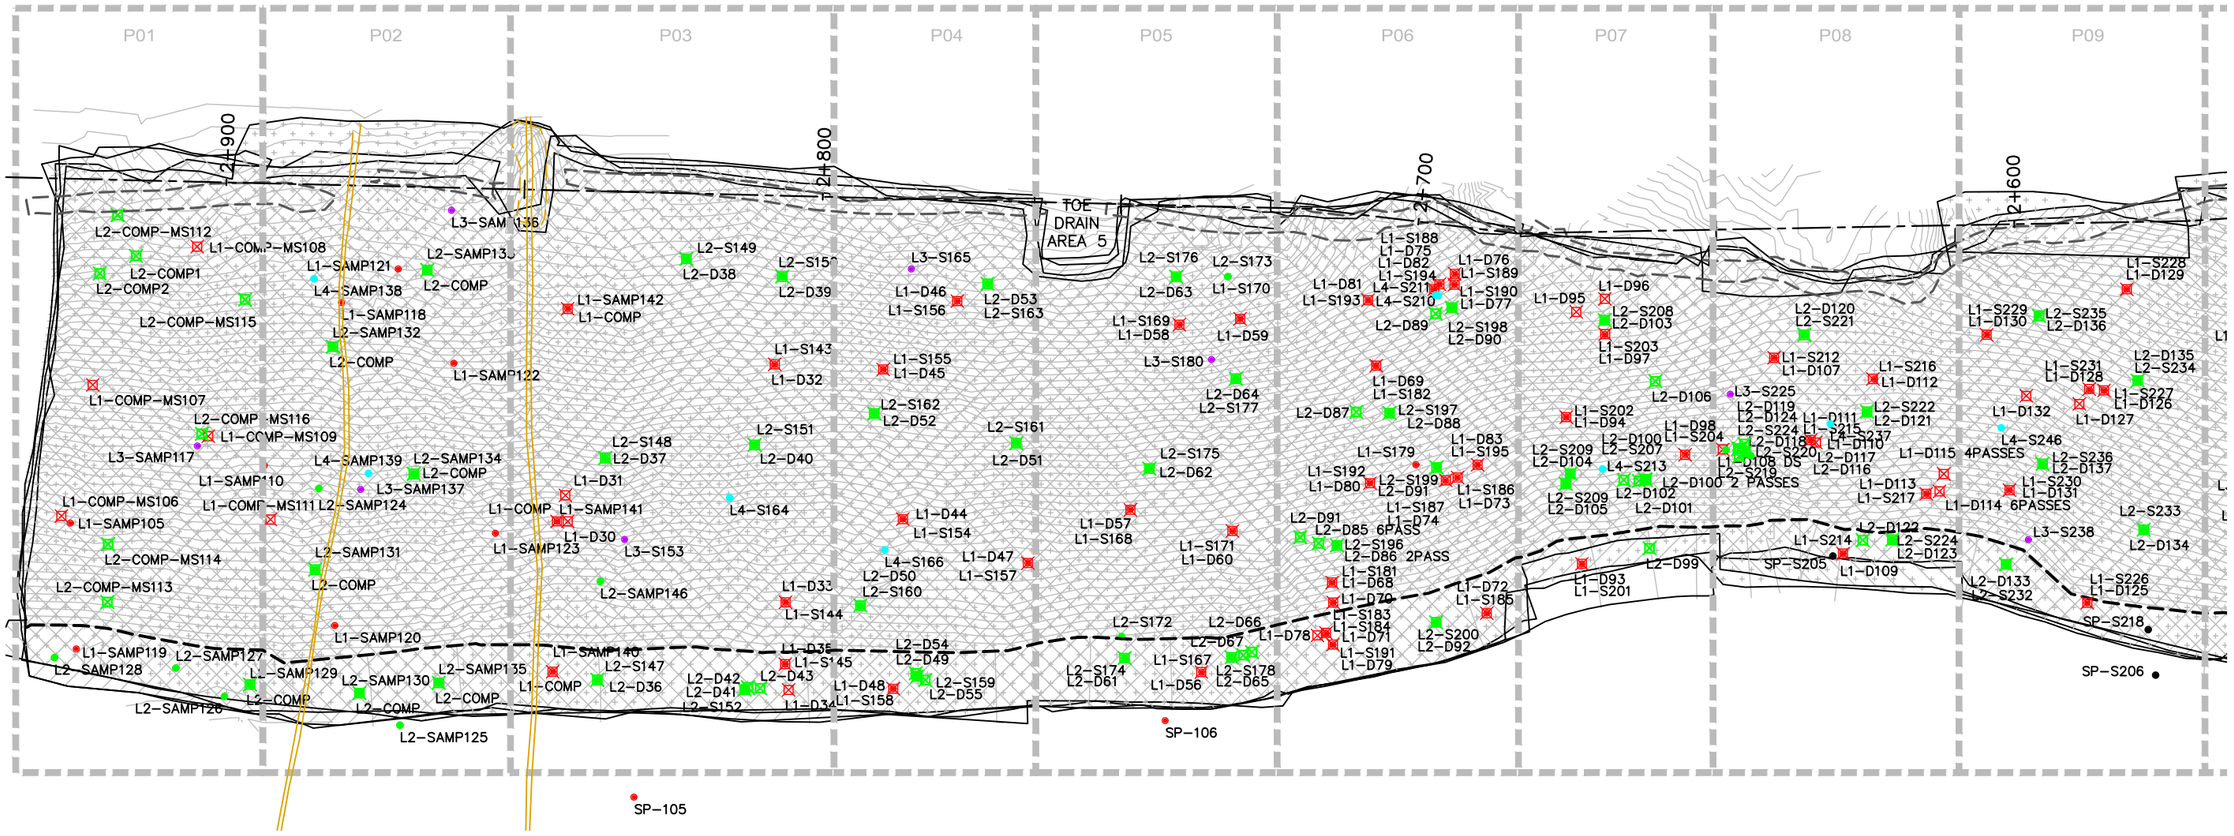

EMRS RECLAMATION – DAILY PROGRESS

(AUGUST 20, 202´ SCALE: 1:1000

SHEET SIZE – 11" X 17"

TULLOCH ENGINEERING

DESIGNER

REVISIONS

	DATE	REMARKS

LEGEND

- CCL LIFT #1
- CCL LIFT #2
- NCL LIFT #3
- NCL LIFT #4
- KEY TRENCH
- LIFT #1 COMP. TEST SAMPLE
- LIFT #2 COMP. TEST SAMPLE
- LIFT #3 COMP. TEST SAMPLE
- LIFT #4 COMP. TEST SAMPLE
- VWP WIRE
- VWP WIRE BURRITO
- PLACED TODAY
- CCL LIFT 2 PLACED TODAY

PROJECT TITLE
NEW GOLD INC
RAINY RIVER
PROJECT

DRAWING TITLE
2021 EMRS
RECLAMATION

PURPOSE
DAILY PROGRESS

DATE	AUGUST 20, 2021
DRAWN	JTS
CHECKED	
SCALE	NTS
ISSUED FOR TENDER	
ISSUED FOR CONSTRUCTION	

DWG. No.	PROJECT No.	PHASE No.
D-1	19-1138	115

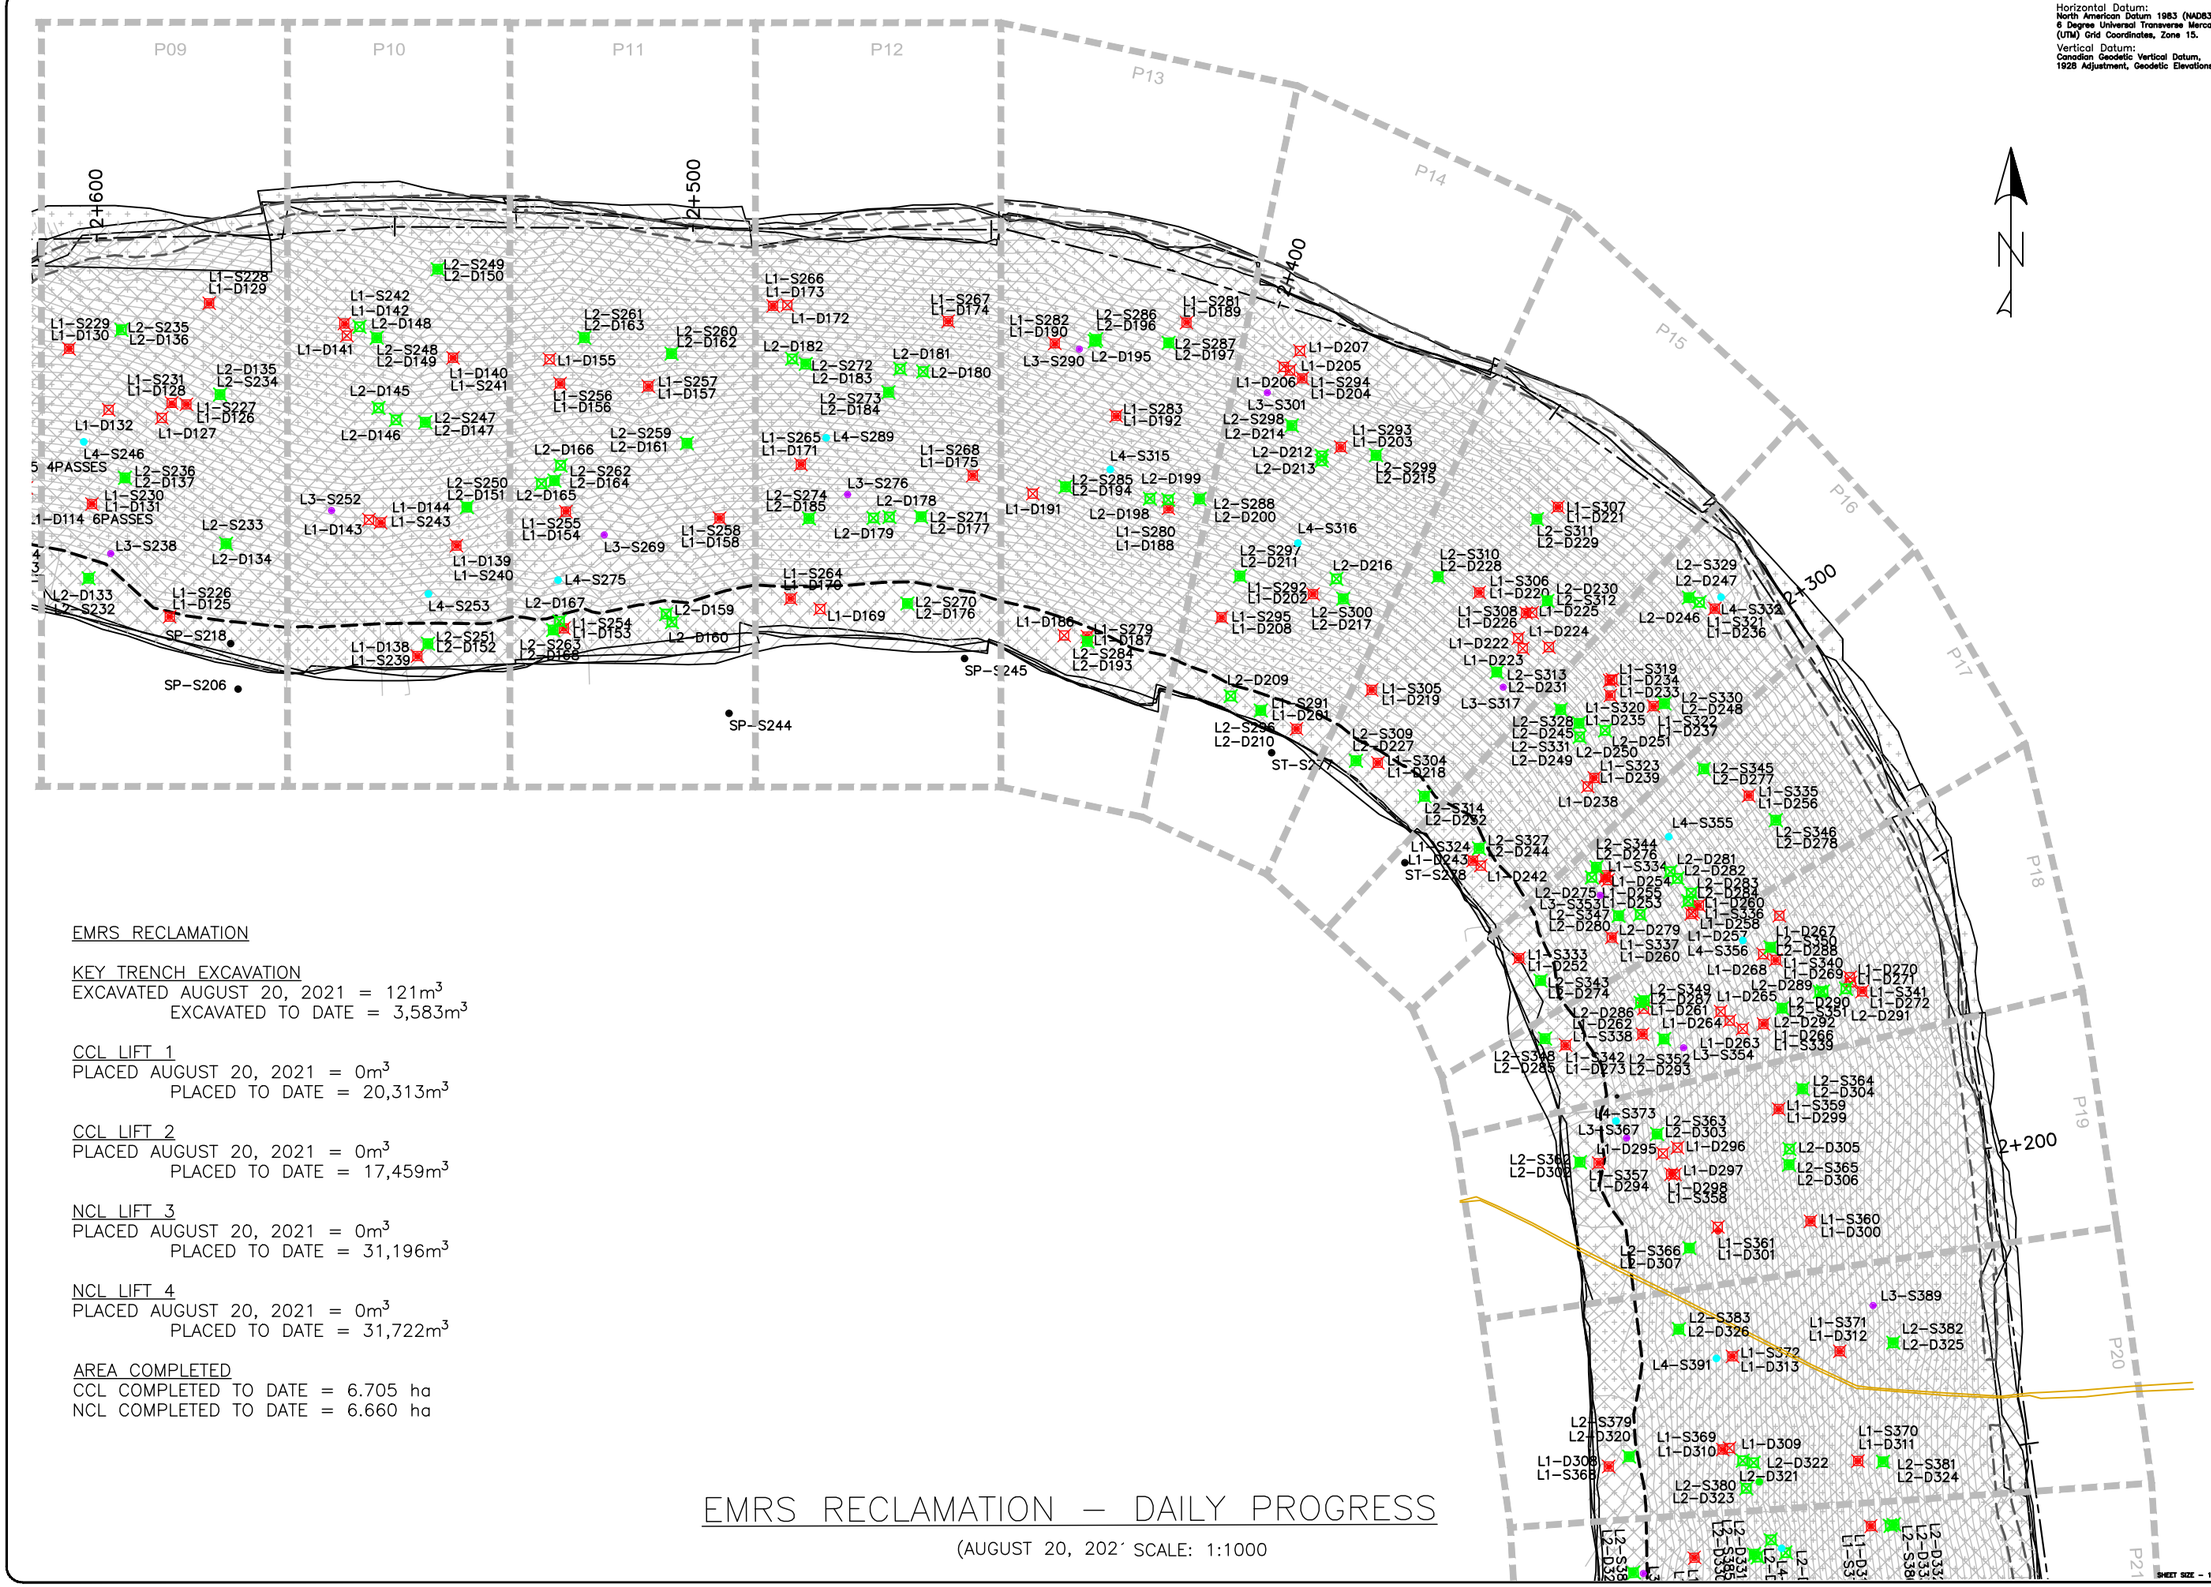

Horizontal Datum:
North American Datum 1983 (NAD83)
6 Degree Universal Transverse Mercator (UTM) Grid Coordinates, Zone 15.

Vertical Datum:
Canadian Geodetic Vertical Datum, 1928 Adjustment, Geodetic Elevations

EMRS RECLAMATION

KEY TRENCH EXCAVATION
EXCAVATED AUGUST 20, 2021 = 121m^3
EXCAVATED TO DATE = 3,583m^3

CCL LIFT 1
PLACED AUGUST 20, 2021 = 0m^3
PLACED TO DATE = 20,313m^3

CCL LIFT 2
PLACED AUGUST 20, 2021 = 0m^3
PLACED TO DATE = 17,459m^3

NCL LIFT 3
PLACED AUGUST 20, 2021 = 0m^3
PLACED TO DATE = 31,196m^3

NCL LIFT 4
PLACED AUGUST 20, 2021 = 0m^3
PLACED TO DATE = 31,722m^3

AREA COMPLETED
CCL COMPLETED TO DATE = 6.705 ha
NCL COMPLETED TO DATE = 6.660 ha

EMRS RECLAMATION – DAILY PROGRESS

(AUGUST 20, 202´ SCALE: 1:1000

TULLOCH ENGINEERING

DESIGNER

REVISIONS

DATE	REMARKS

LEGEND

- CCL LIFT #1
- CCL LIFT #2
- NCL LIFT #3
- NCL LIFT #4
- KEY TRENCH
- LIFT #1 COMP. TEST SAMPLE
- LIFT #2 COMP. TEST SAMPLE
- LIFT #3 COMP. TEST SAMPLE
- LIFT #4 COMP. TEST SAMPLE
- VWP WIRE
- VWP WIRE BURRITO
- PLACED TODAY
- CCL LIFT 2 PLACED TODAY

PROJECT TITLE
NEW GOLD INC
RAINY RIVER
PROJECT

DRAWING TITLE
2021 EMRS
RECLAMATION

PURPOSE
DAILY PROGRESS

DATE	AUGUST 20, 2021
DRAWN	JTS
CHECKED	
SCALE	NTS
ISSUED FOR TENDER	
ISSUED FOR CONSTRUCTION	

DWG. No.	PROJECT No.	PHASE No.
D-2	19-1138	115

SHEET SIZE - 11" X 17"

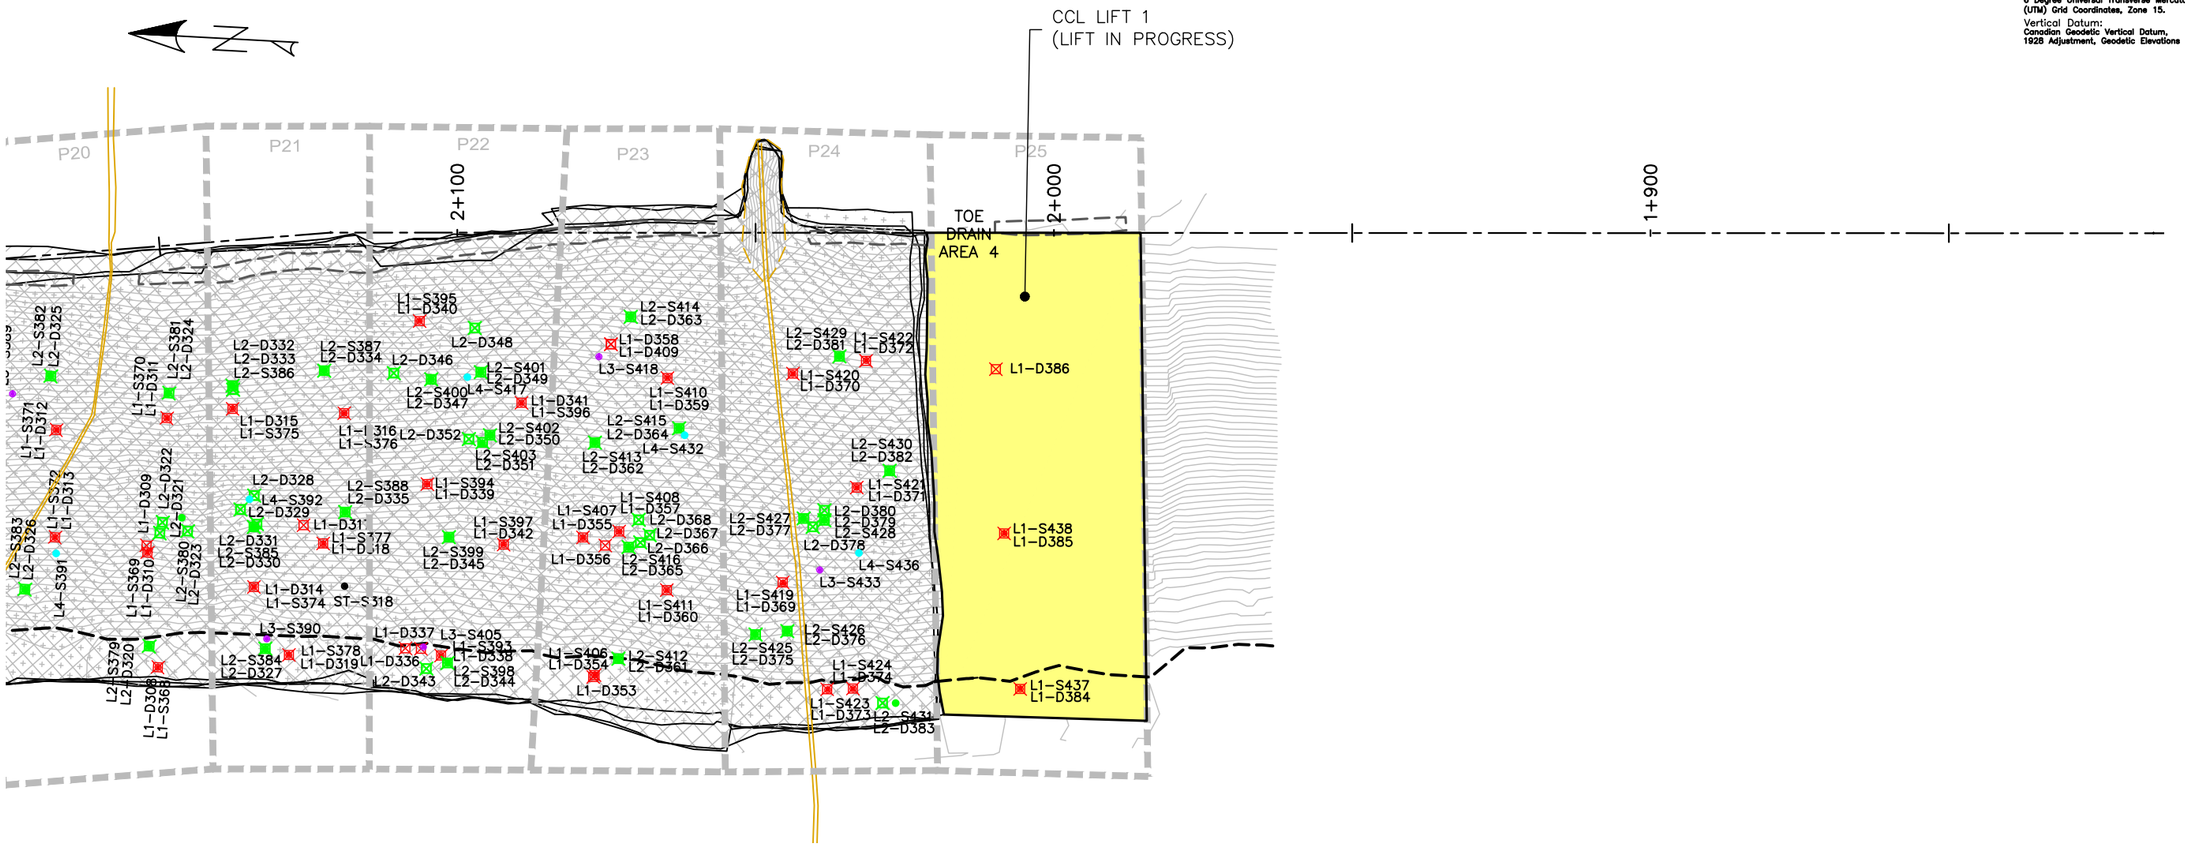

Horizontal Datum:
North American Datum 1983 (NAD83)
6 Degree Universal Transverse Mercator (UTM) Grid Coordinates, Zone 15.

Vertical Datum:
Canadian Geodetic Vertical Datum, 1928 Adjustment, Geodetic Elevations

EMRS RECLAMATION

KEY TRENCH EXCAVATION
EXCAVATED AUGUST 20, 2021 = 121m^3
EXCAVATED TO DATE = 3,583m^3

CCL LIFT 1
PLACED AUGUST 20, 2021 = 0m^3
PLACED TO DATE = 20,313m^3

CCL LIFT 2
PLACED AUGUST 20, 2021 = 0m^3
PLACED TO DATE = 17,459m^3

NCL LIFT 3
PLACED AUGUST 20, 2021 = 0m^3
PLACED TO DATE = 31,196m^3

NCL LIFT 4
PLACED AUGUST 20, 2021 = 0m^3
PLACED TO DATE = 31,722m^3

AREA COMPLETED
CCL COMPLETED TO DATE = 6.705 ha
NCL COMPLETED TO DATE = 6.660 ha

EMRS RECLAMATION – DAILY PROGRESS

(AUGUST 20, 2021 SCALE: 1:1000

TULLOCH ENGINEERING

DESIGNER

REVISIONS

DATE	REMARKS

LEGEND

- CCL LIFT #1
- CCL LIFT #2
- NCL LIFT #3
- NCL LIFT #4
- KEY TRENCH
- LIFT #1 COMP. TEST SAMPLE
- LIFT #2 COMP. TEST SAMPLE
- LIFT #3 COMP. TEST SAMPLE
- LIFT #4 COMP. TEST SAMPLE
- VWP WIRE
- VWP WIRE BURRITO
- PLACED TODAY
- CCL LIFT 2 PLACED TODAY

PROJECT TITLE
NEW GOLD INC
RAINY RIVER
PROJECT

DRAWING TITLE
2021 EMRS
RECLAMATION

PURPOSE
DAILY PROGRESS

DATE	AUGUST 20, 2021
DRAWN	JTS
CHECKED	
SCALE	NTS
ISSUED FOR TENDER	
ISSUED FOR CONSTRUCTION	

DWG. No.	PROJECT No.	PHASE No.
D-3	19-1138	115

SHEET SIZE - 11" X 17"

2+925.00

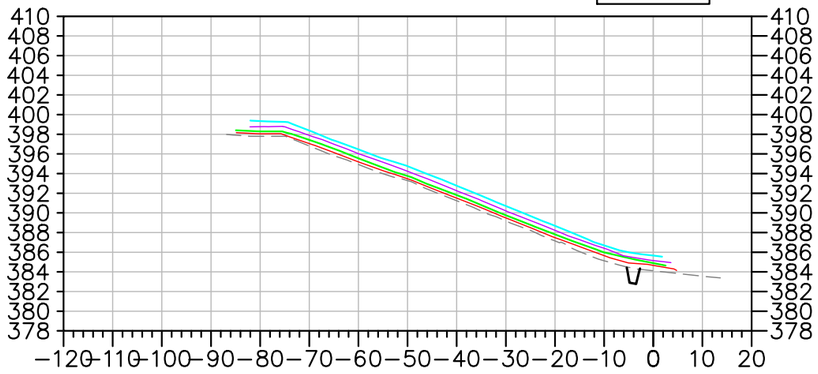

2+900.00

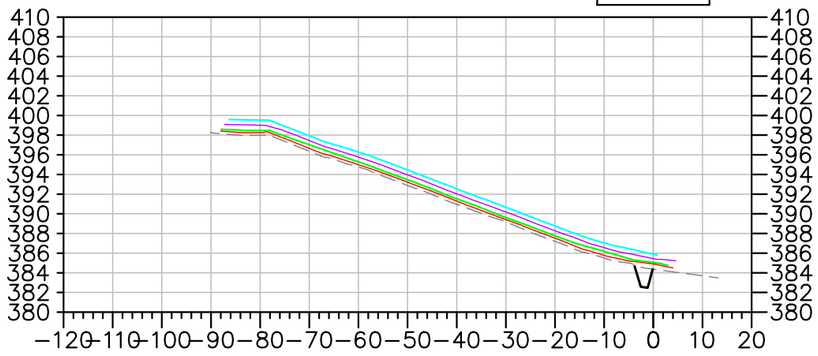

2+800.00

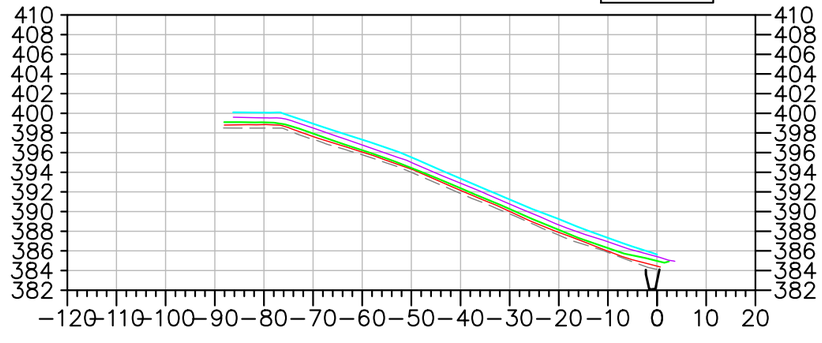

2+700.00

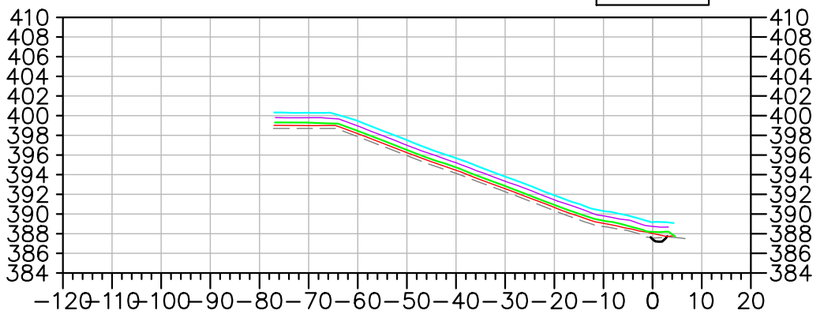

2+600.00

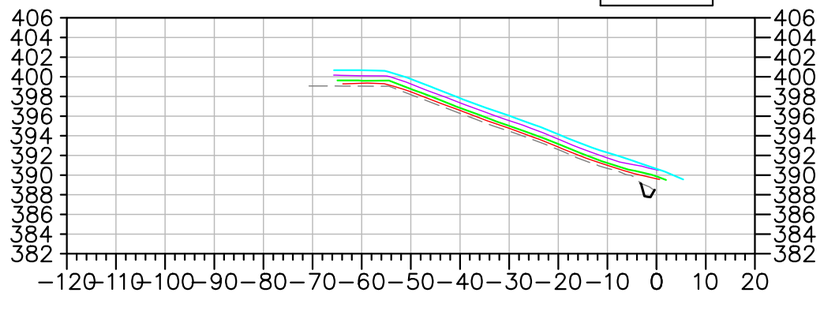

2+500.00

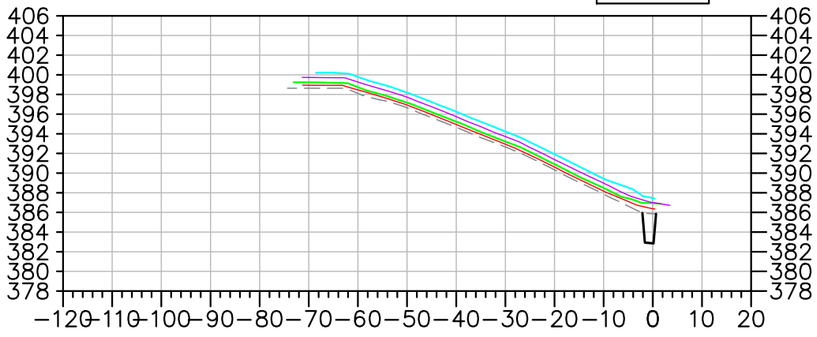

2+400.00

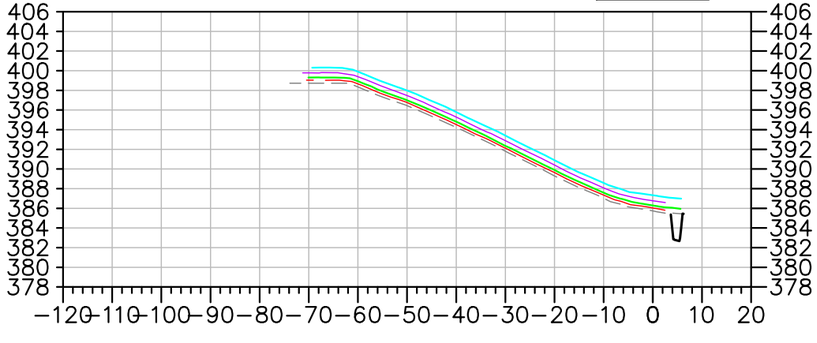

EMRS RECLAMATION – DAILY PROGRESS

(AUGUST 20, 202 SCALE: N.T.S.

TULLOCH ENGINEERING

DESIGNER

REVISIONS

DATE	REMARKS

LEGEND

- EXISTING ROCK STOCKPILE
- CCL LIFT #1
- CCL LIFT #2
- NCL LIFT #3
- NCL LIFT #4
- KEY TRENCH

Horizontal Datum:
North American Datum 1983 (NAD83)
6 Degree Universal Transverse Mercator (UTM) Grid Coordinates, Zone 15.
Vertical Datum:
Canadian Geodetic Vertical Datum, 1928 Adjustment, Geodetic Elevations

PROJECT TITLE
NEW GOLD INC
RAINY RIVER
PROJECT

DRAWING TITLE
2021 EMRS
RECLAMATION CROSS
SECTIONS

PURPOSE
DAILY PROGRESS

DATE	AUGUST 20, 2021
DRAWN	JTS
CHECKED	
SCALE	NTS
ISSUED FOR TENDER	
ISSUED FOR CONSTRUCTION	

DWG. No.	PROJECT No.	PHASE No.
X–1	19–1138	115

SHEET SIZE – 11" X 17"

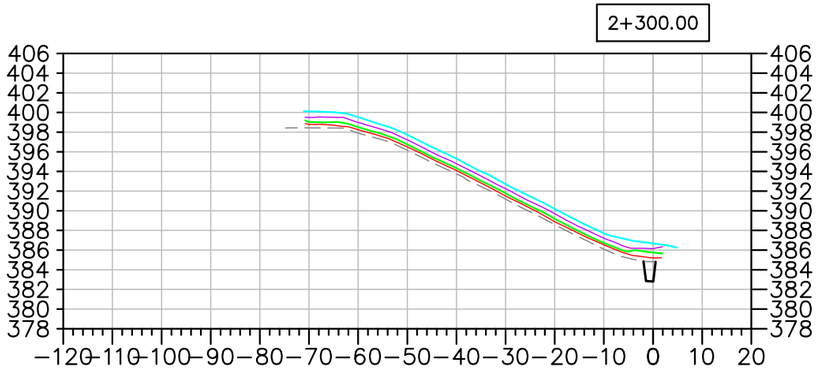

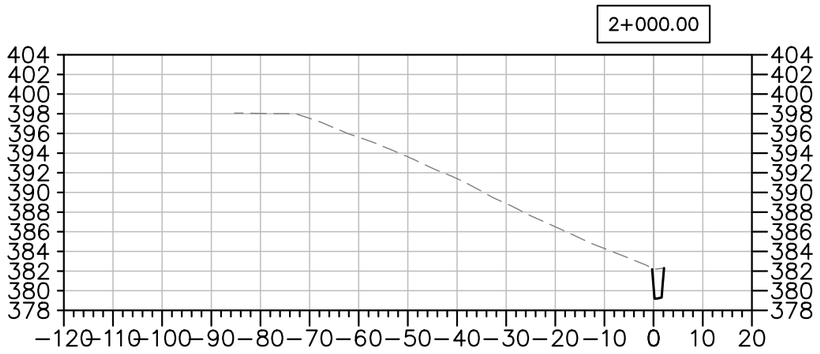

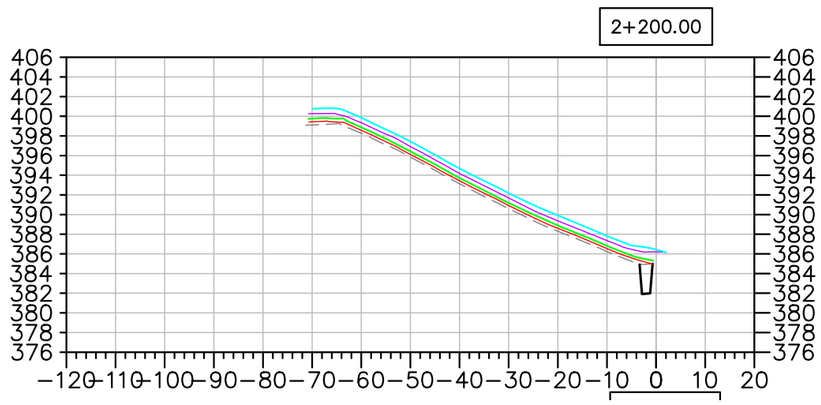

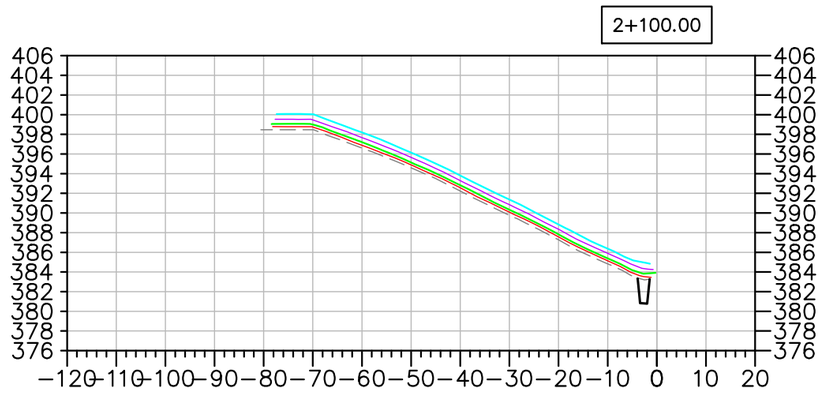

EMRS RECLAMATION – DAILY PROGRESS

(AUGUST 20, 2021 SCALE: N.T.S.

TULLOCH ENGINEERING

DESIGNER

REVISIONS

	DATE	REMARKS

LEGEND

- EXISTING ROCK STOCKPILE
- CCL LIFT #1
- CCL LIFT #2
- NCL LIFT #3
- NCL LIFT #4
- KEY TRENCH

Horizontal Datum:
North American Datum 1983 (NAD83)
6 Degree Universal Transverse Mercator (UTM) Grid Coordinates, Zone 15.

Vertical Datum:
Canadian Geodetic Vertical Datum, 1928 Adjustment, Geodetic Elevations

PROJECT TITLE
NEW GOLD INC
RAINY RIVER PROJECT

DRAWING TITLE
2021 EMRS RECLAMATION CROSS SECTIONS

PURPOSE
DAILY PROGRESS

DATE	AUGUST 20, 2021
DRAWN	JTS
CHECKED	
SCALE	NTS
ISSUED FOR TENDER	
ISSUED FOR CONSTRUCTION	

DWG. No.	PROJECT No.	PHASE No.
X-2	19-1138	115

SHEET SIZE – 11" X 17"

EMRS RECLAMATION

KEY TRENCH EXCAVATION
EXCAVATED AUGUST 21, 2021 = 0m^3
EXCAVATED TO DATE = 3,583m^3

CCL LIFT 1
PLACED AUGUST 21, 2021 = 0m^3
PLACED TO DATE = 20,313m^3

CCL LIFT 2
PLACED AUGUST 21, 2021 = 0m^3
PLACED TO DATE = 17,459m^3

NCL LIFT 3
PLACED AUGUST 21, 2021 = 0m^3
PLACED TO DATE = 31,196m^3

NCL LIFT 4
PLACED AUGUST 21, 2021 = 0m^3
PLACED TO DATE = 31,722m^3

AREA COMPLETED
CCL COMPLETED TO DATE = 6.705 ha
NCL COMPLETED TO DATE = 6.660 ha

Horizontal Datum:
North American Datum 1983 (NAD83)
6 Degree Universal Transverse Mercator (UTM) Grid Coordinates, Zone 15.
Vertical Datum:
Canadian Geodetic Vertical Datum, 1928 Adjustment, Geodetic Elevations

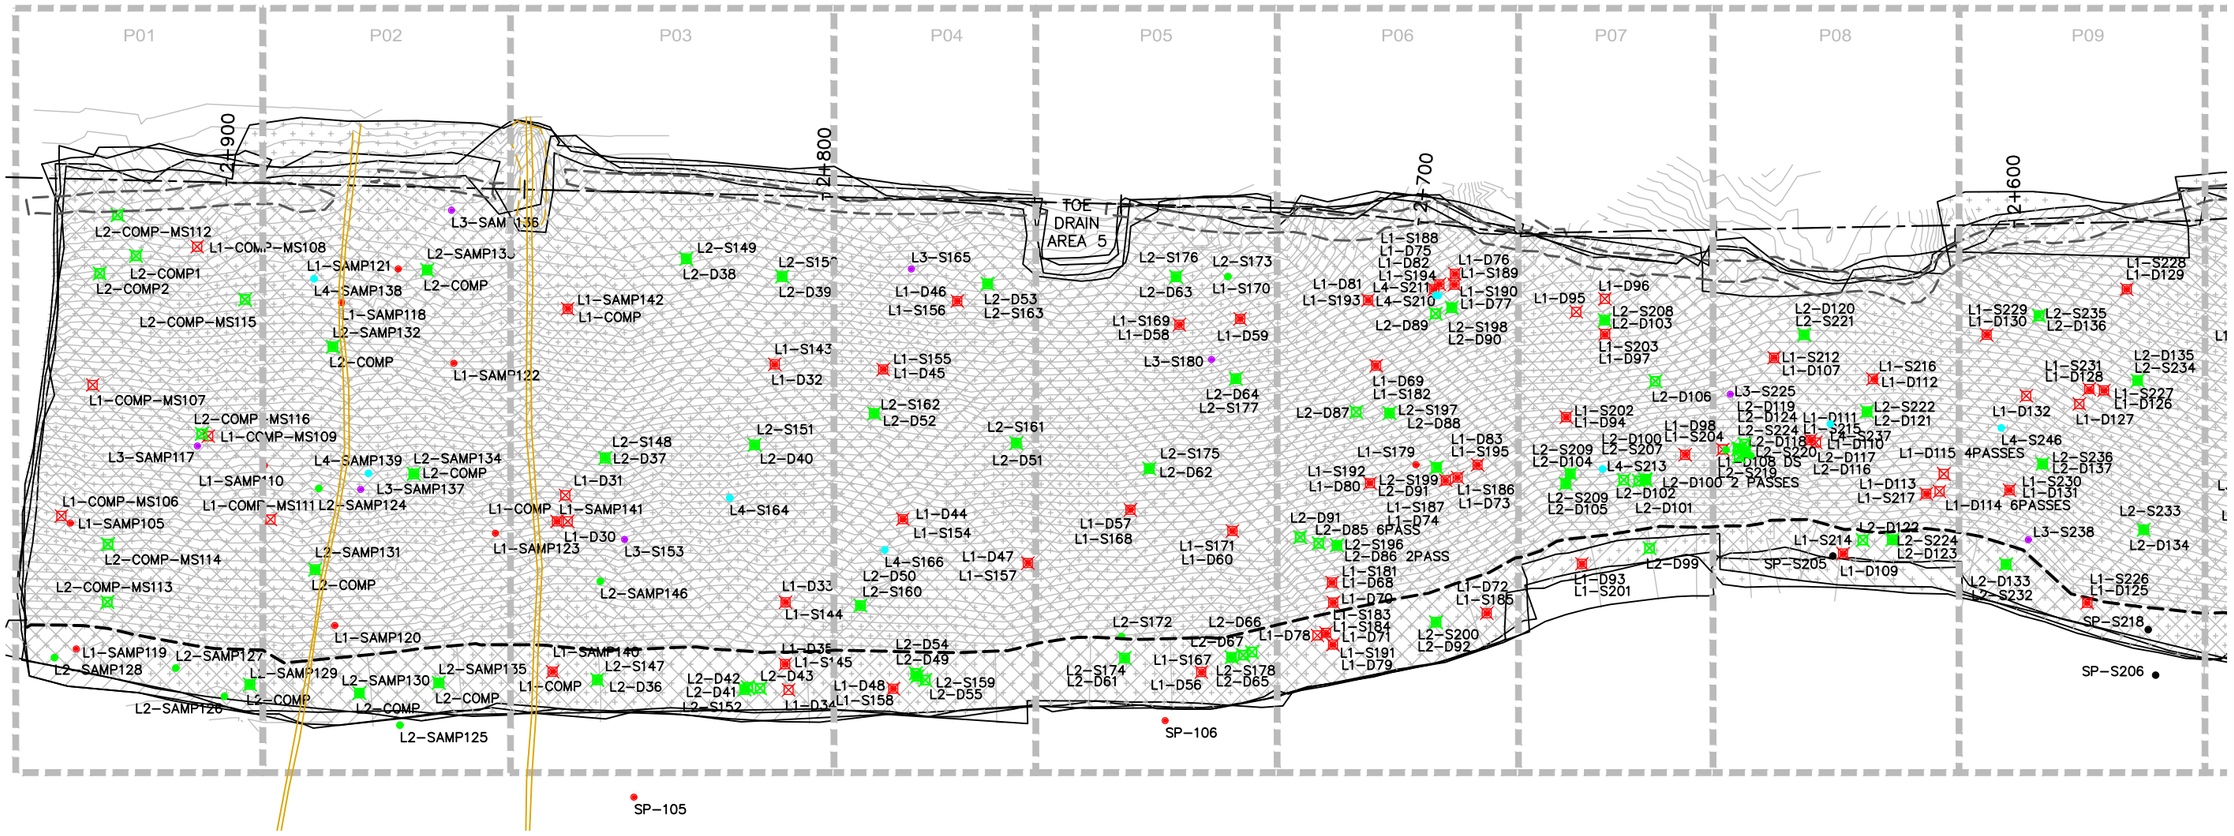

EMRS RECLAMATION – DAILY PROGRESS

(AUGUST 21, 202´ SCALE: 1:1000

SHEET SIZE – 11" X 17"

TULLOCH ENGINEERING

DESIGNER

REVISIONS

	DATE	REMARKS

LEGEND

- CCL LIFT #1
- CCL LIFT #2
- NCL LIFT #3
- NCL LIFT #4
- KEY TRENCH
- LIFT #1 COMP. TEST SAMPLE
- LIFT #2 COMP. TEST SAMPLE
- LIFT #3 COMP. TEST SAMPLE
- LIFT #4 COMP. TEST SAMPLE
- VWP WIRE
- VWP WIRE BURRITO
- PLACED TODAY
- CCL LIFT 2 PLACED TODAY

PROJECT TITLE
NEW GOLD INC
RAINY RIVER
PROJECT

DRAWING TITLE
2021 EMRS
RECLAMATION

PURPOSE
DAILY PROGRESS

DATE	AUGUST 21, 2021
DRAWN	JTS
CHECKED	
SCALE	NTS
ISSUED FOR TENDER	
ISSUED FOR CONSTRUCTION	

DWG. No.	PROJECT No.	PHASE No.
D-1	19-1138	115

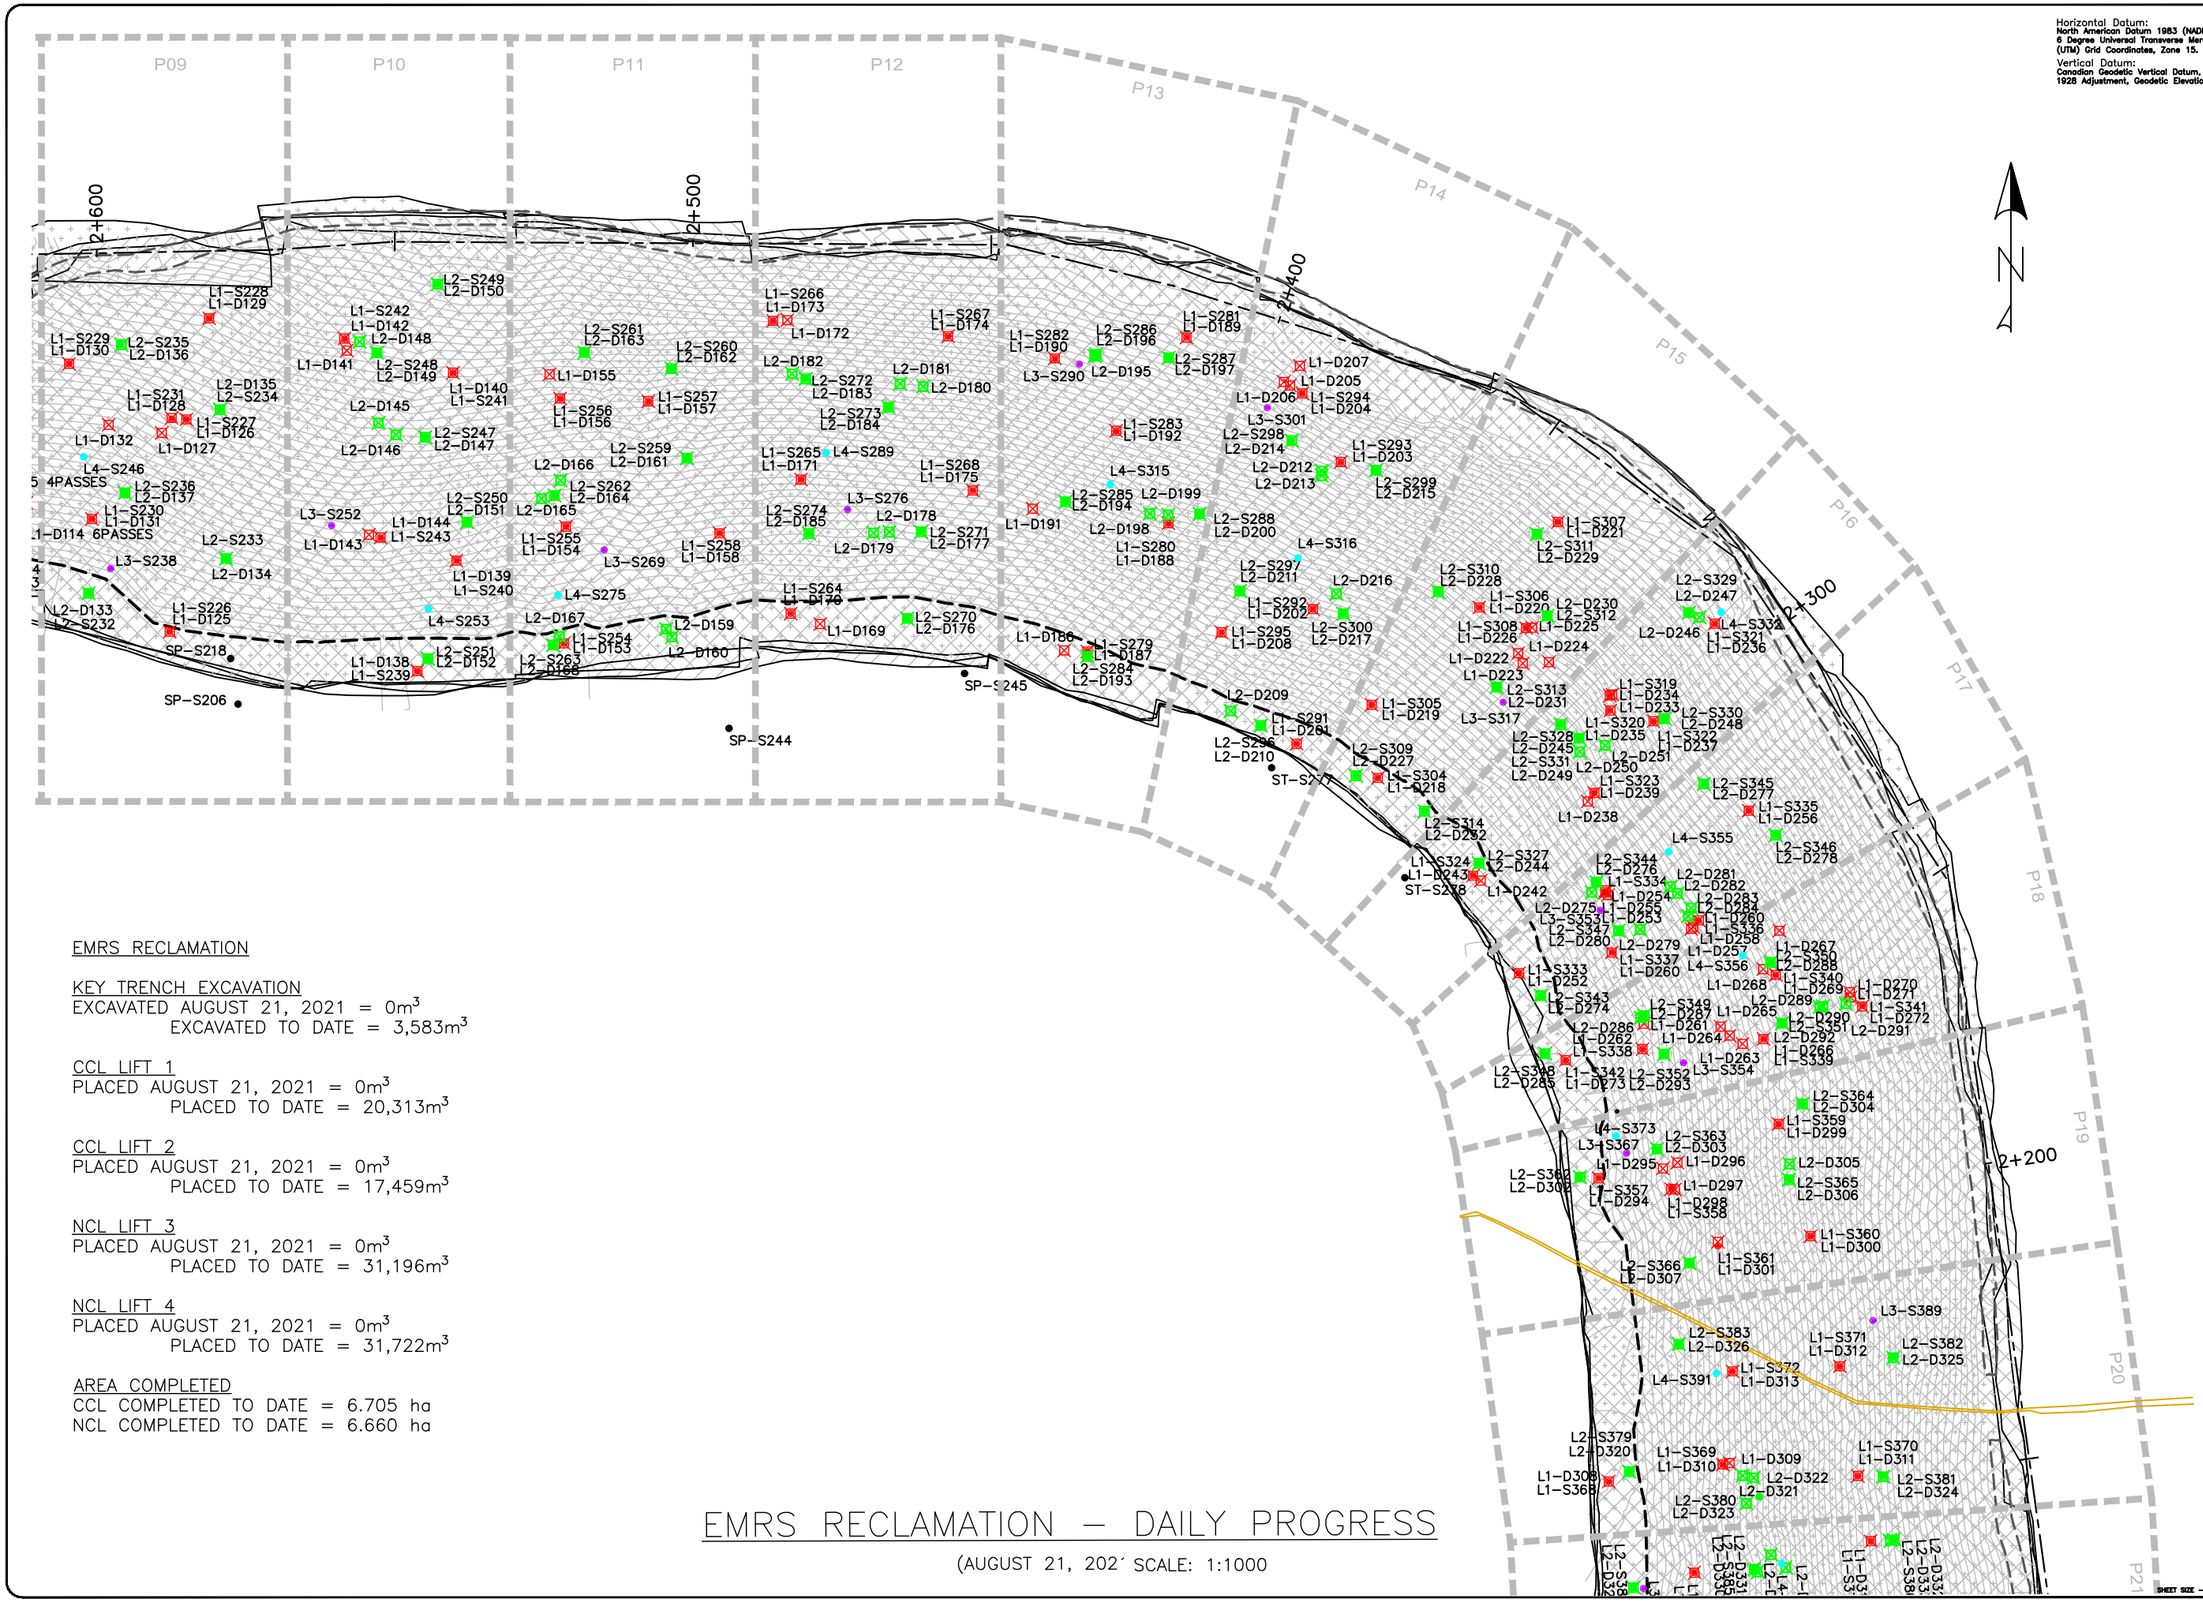

Horizontal Datum:
North American Datum 1983 (NAD83)
6 Degree Universal Transverse Mercator (UTM) Grid Coordinates, Zone 15.

Vertical Datum:
Canadian Geodetic Vertical Datum, 1928 Adjustment, Geodetic Elevations

EMRS RECLAMATION

KEY TRENCH EXCAVATION
EXCAVATED AUGUST 21, 2021 = 0m^3
EXCAVATED TO DATE = 3,583m^3

CCL LIFT 1
PLACED AUGUST 21, 2021 = 0m^3
PLACED TO DATE = 20,313m^3

CCL LIFT 2
PLACED AUGUST 21, 2021 = 0m^3
PLACED TO DATE = 17,459m^3

NCL LIFT 3
PLACED AUGUST 21, 2021 = 0m^3
PLACED TO DATE = 31,196m^3

NCL LIFT 4
PLACED AUGUST 21, 2021 = 0m^3
PLACED TO DATE = 31,722m^3

AREA COMPLETED
CCL COMPLETED TO DATE = 6.705 ha
NCL COMPLETED TO DATE = 6.660 ha

EMRS RECLAMATION – DAILY PROGRESS

(AUGUST 21, 202´ SCALE: 1:1000

TULLOCH ENGINEERING

DESIGNER

REVISIONS

DATE	REMARKS

LEGEND

- CCL LIFT #1
- CCL LIFT #2
- NCL LIFT #3
- NCL LIFT #4
- KEY TRENCH
- LIFT #1 COMP. TEST SAMPLE
- LIFT #2 COMP. TEST SAMPLE
- LIFT #3 COMP. TEST SAMPLE
- LIFT #4 COMP. TEST SAMPLE
- VWP WIRE
- VWP WIRE BURRITO
- PLACED TODAY
- CCL LIFT 2 PLACED TODAY

PROJECT TITLE
NEW GOLD INC
RAINY RIVER
PROJECT

DRAWING TITLE
2021 EMRS
RECLAMATION

PURPOSE
DAILY PROGRESS

DATE	AUGUST 21, 2021
DRAWN	JTS
CHECKED	
SCALE	NTS
ISSUED FOR TENDER	
ISSUED FOR CONSTRUCTION	

DWG. No.	PROJECT No.	PHASE No.
D-2	19-1138	115

SHEET SIZE - 11" X 17"

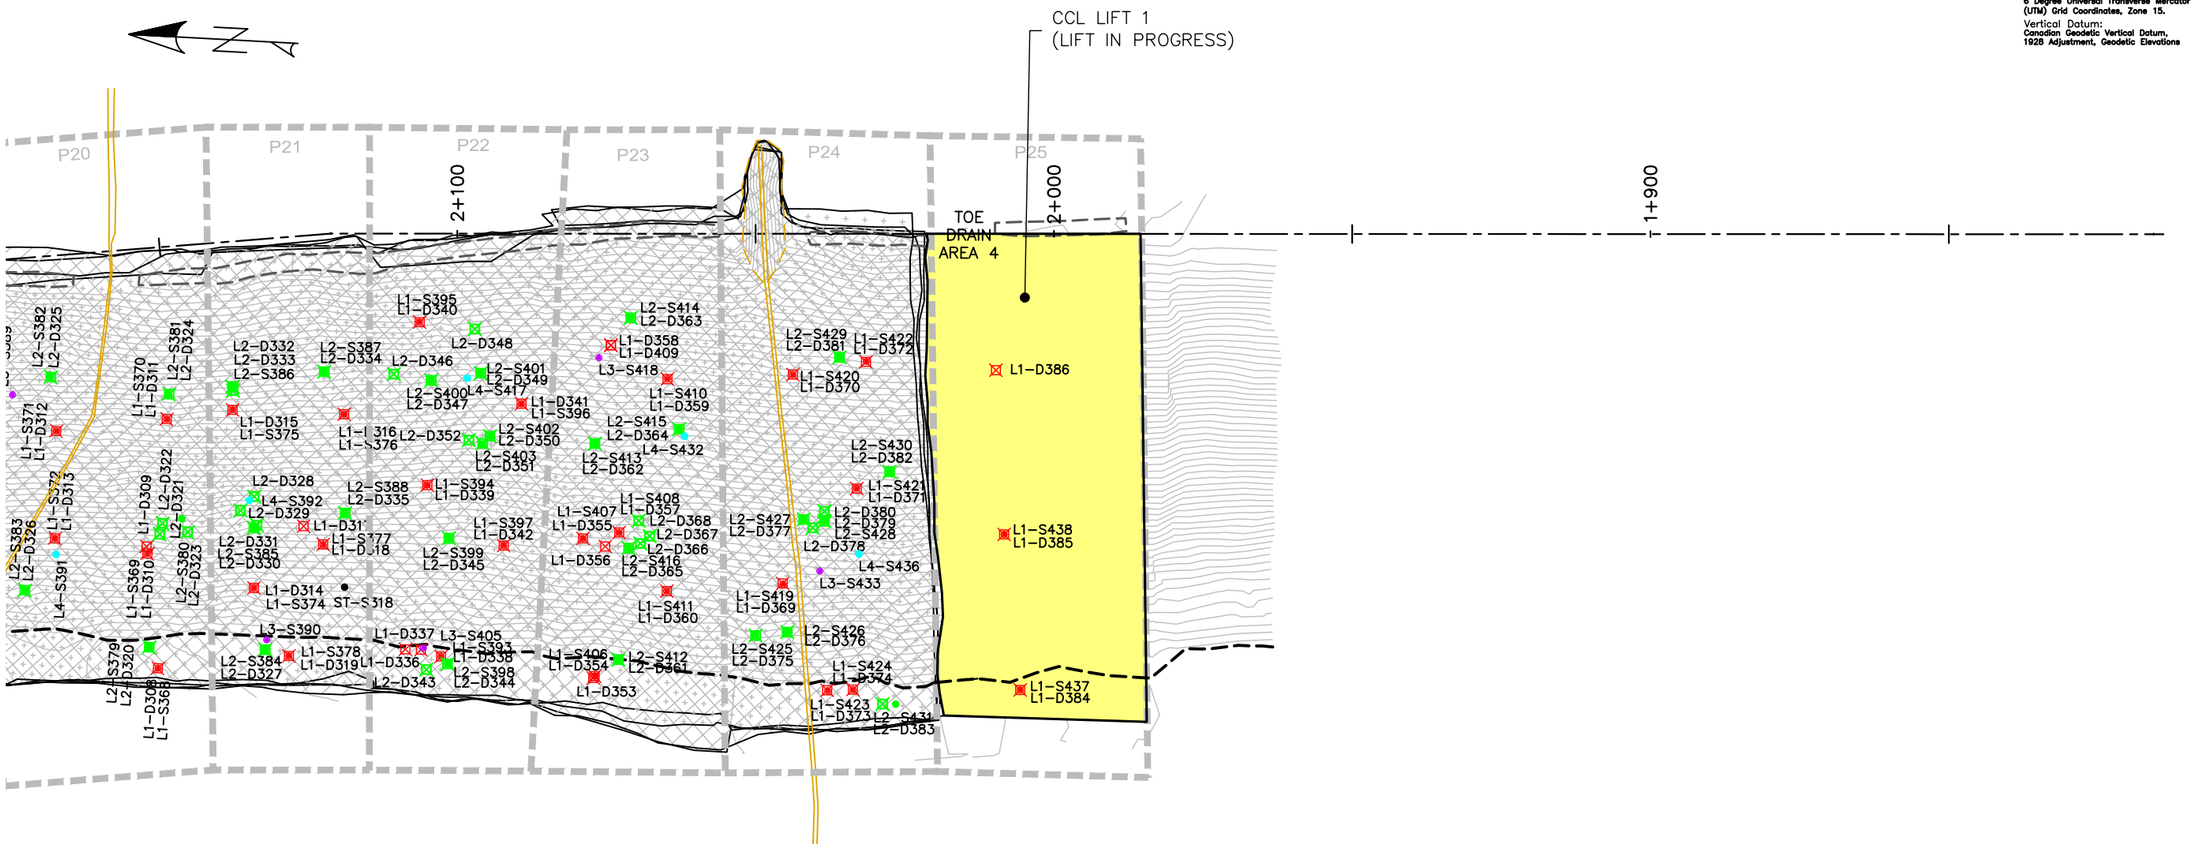

EMRS RECLAMATION

KEY TRENCH EXCAVATION
EXCAVATED AUGUST 21, 2021 = 0m^3
EXCAVATED TO DATE = 3,583m^3

CCL LIFT 1
PLACED AUGUST 21, 2021 = 0m^3
PLACED TO DATE = 20,313m^3

CCL LIFT 2
PLACED AUGUST 21, 2021 = 0m^3
PLACED TO DATE = 17,459m^3

NCL LIFT 3
PLACED AUGUST 21, 2021 = 0m^3
PLACED TO DATE = 31,196m^3

NCL LIFT 4
PLACED AUGUST 21, 2021 = 0m^3
PLACED TO DATE = 31,722m^3

AREA COMPLETED
CCL COMPLETED TO DATE = 6.705 ha
NCL COMPLETED TO DATE = 6.660 ha

EMRS RECLAMATION – DAILY PROGRESS

(AUGUST 21, 2021 SCALE: 1:1000

Horizontal Datum:
North American Datum 1983 (NAD83)
6 Degree Universal Transverse Mercator (UTM) Grid Coordinates, Zone 15.
Vertical Datum:
Canadian Geodetic Vertical Datum, 1928 Adjustment, Geodetic Elevations

TULLOCH ENGINEERING

DESIGNER

REVISIONS

DATE	REMARKS

LEGEND

- CCL LIFT #1
- CCL LIFT #2
- NCL LIFT #3
- NCL LIFT #4
- KEY TRENCH
- LIFT #1 COMP. TEST SAMPLE
- LIFT #2 COMP. TEST SAMPLE
- LIFT #3 COMP. TEST SAMPLE
- LIFT #4 COMP. TEST SAMPLE
- VWP WIRE
- VWP WIRE BURRITO
- PLACED TODAY
- CCL LIFT 2 PLACED TODAY

PROJECT TITLE
NEW GOLD INC
RAINY RIVER
PROJECT

DRAWING TITLE
2021 EMRS
RECLAMATION

PURPOSE
DAILY PROGRESS

DATE	AUGUST 21, 2021
DRAWN	JTS
CHECKED	
SCALE	NTS
ISSUED FOR TENDER	
ISSUED FOR CONSTRUCTION	

DWG. No.	PROJECT No.	PHASE No.
D-3	19-1138	115

SHEET SIZE - 11" X 17"

2+925.00

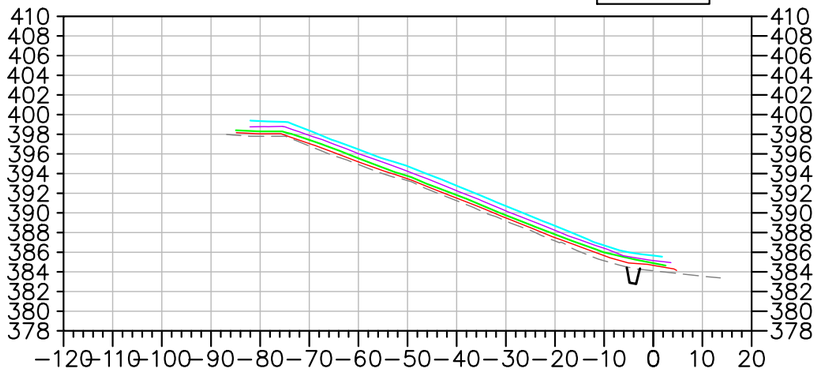

2+900.00

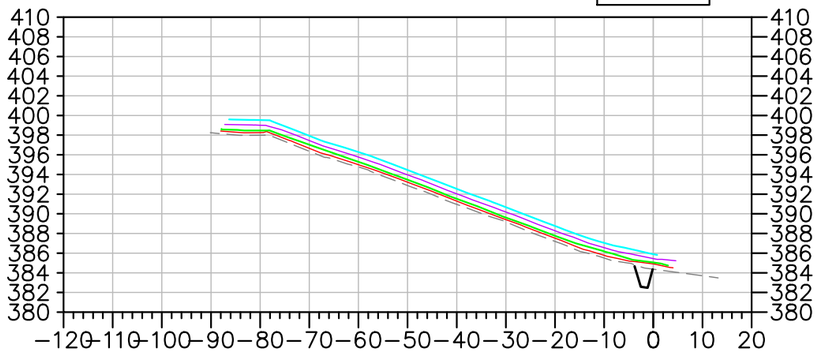

2+800.00

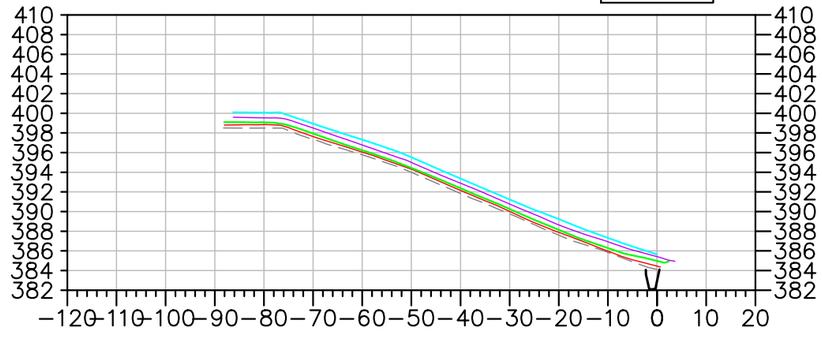

2+700.00

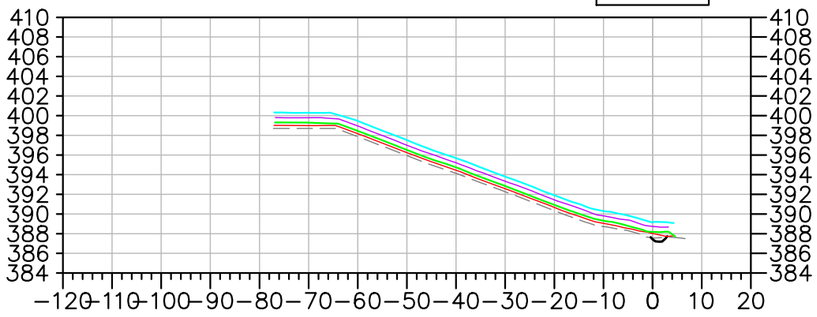

2+600.00

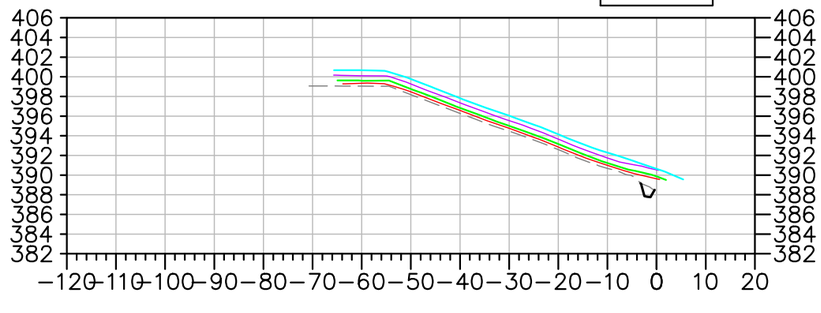

2+500.00

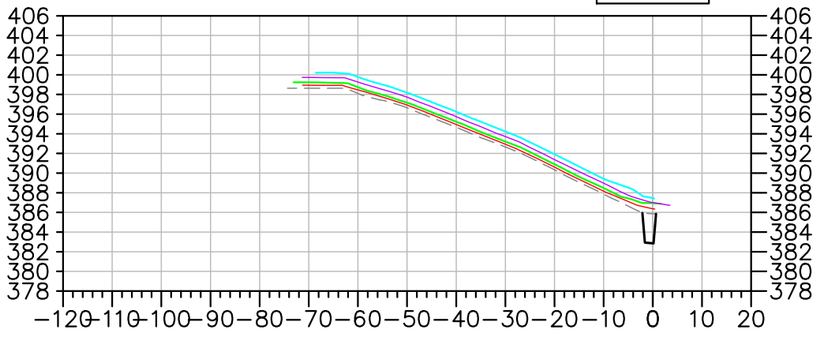

2+400.00

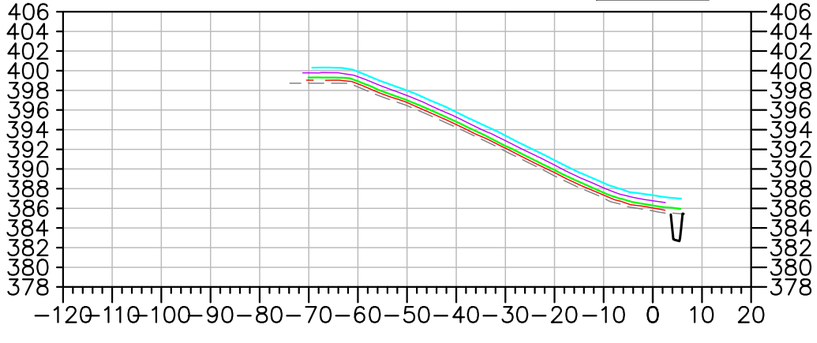

EMRS RECLAMATION – DAILY PROGRESS

(AUGUST 21, 202 SCALE: N.T.S.

TULLOCH ENGINEERING

DESIGNER

REVISIONS

DATE	REMARKS

LEGEND

- EXISTING ROCK STOCKPILE
- CCL LIFT #1
- CCL LIFT #2
- NCL LIFT #3
- NCL LIFT #4
- KEY TRENCH

Horizontal Datum:
North American Datum 1983 (NAD83)
6 Degree Universal Transverse Mercator (UTM) Grid Coordinates, Zone 15.
Vertical Datum:
Canadian Geodetic Vertical Datum, 1928 Adjustment, Geodetic Elevations

PROJECT TITLE
NEW GOLD INC
RAINY RIVER
PROJECT

DRAWING TITLE
2021 EMRS
RECLAMATION CROSS
SECTIONS

PURPOSE
DAILY PROGRESS

DATE	AUGUST 21, 2021
DRAWN	JTS
CHECKED	
SCALE	NTS
ISSUED FOR TENDER	
ISSUED FOR CONSTRUCTION	

DWG. No.	PROJECT No.	PHASE No.
X–1	19–1138	115

SHEET SIZE – 11" X 17"

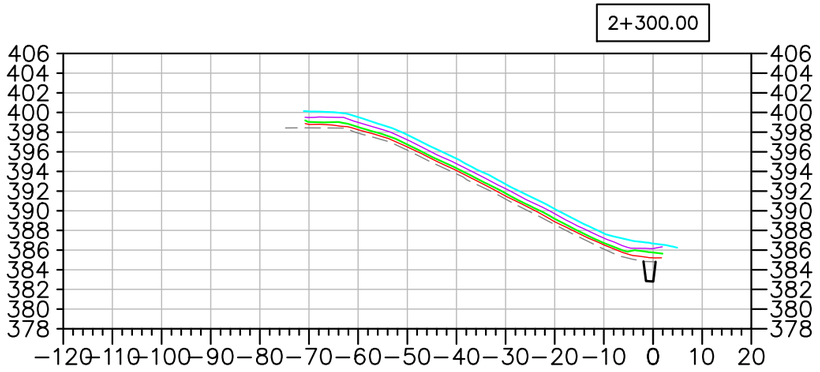

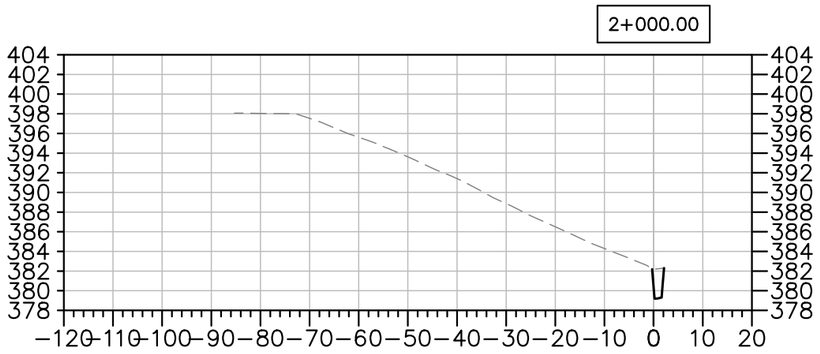

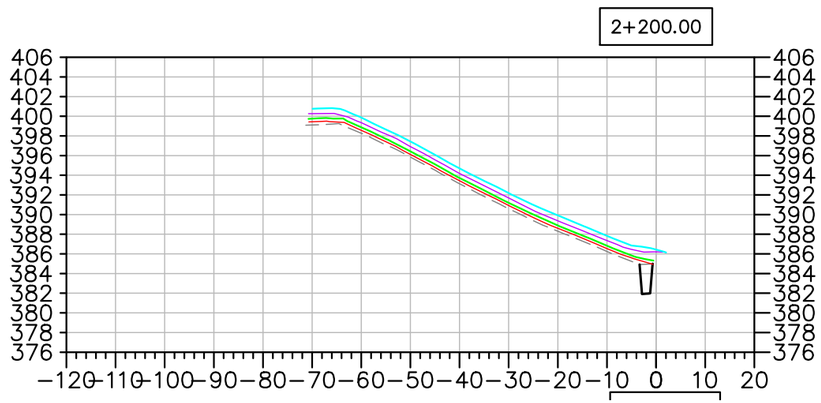

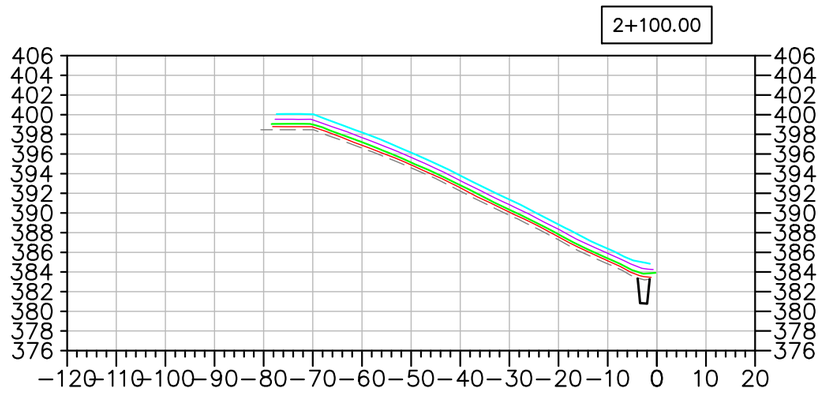

EMRS RECLAMATION – DAILY PROGRESS

(AUGUST 21, 2021 SCALE: N.T.S.

TULLOCH ENGINEERING

DESIGNER

REVISIONS

	DATE	REMARKS

LEGEND

- EXISTING ROCK STOCKPILE
- CCL LIFT #1
- CCL LIFT #2
- NCL LIFT #3
- NCL LIFT #4
- KEY TRENCH

Horizontal Datum:
North American Datum 1983 (NAD83)
6 Degree Universal Transverse Mercator (UTM) Grid Coordinates, Zone 15.

Vertical Datum:
Canadian Geodetic Vertical Datum, 1928 Adjustment, Geodetic Elevations

PROJECT TITLE
NEW GOLD INC
RAINY RIVER PROJECT

DRAWING TITLE
2021 EMRS RECLAMATION CROSS SECTIONS

PURPOSE
DAILY PROGRESS

DATE	AUGUST 21, 2021
DRAWN	JTS
CHECKED	
SCALE	NTS
ISSUED FOR TENDER	
ISSUED FOR CONSTRUCTION	

DWG. No.	PROJECT No.	PHASE No.
X-2	19-1138	115

SHEET SIZE – 11" X 17"

EMRS RECLAMATION

KEY TRENCH EXCAVATION
EXCAVATED AUGUST 22, 2021 = 0m^3
EXCAVATED TO DATE = 3,583m^3

CCL LIFT 1
PLACED AUGUST 22, 2021 = 746m^3
PLACED TO DATE = 21,059m^3

CCL LIFT 2
PLACED AUGUST 22, 2021 = 0m^3
PLACED TO DATE = 17,459m^3

NCL LIFT 3
PLACED AUGUST 22, 2021 = 0m^3
PLACED TO DATE = 31,196m^3

NCL LIFT 4
PLACED AUGUST 22, 2021 = 0m^3
PLACED TO DATE = 31,722m^3

AREA COMPLETED
CCL COMPLETED TO DATE = 6.705 ha
NCL COMPLETED TO DATE = 6.660 ha

Horizontal Datum:
North American Datum 1983 (NAD83)
6 Degree Universal Transverse Mercator (UTM) Grid Coordinates, Zone 15.
Vertical Datum:
Canadian Geodetic Vertical Datum, 1928 Adjustment, Geodetic Elevations

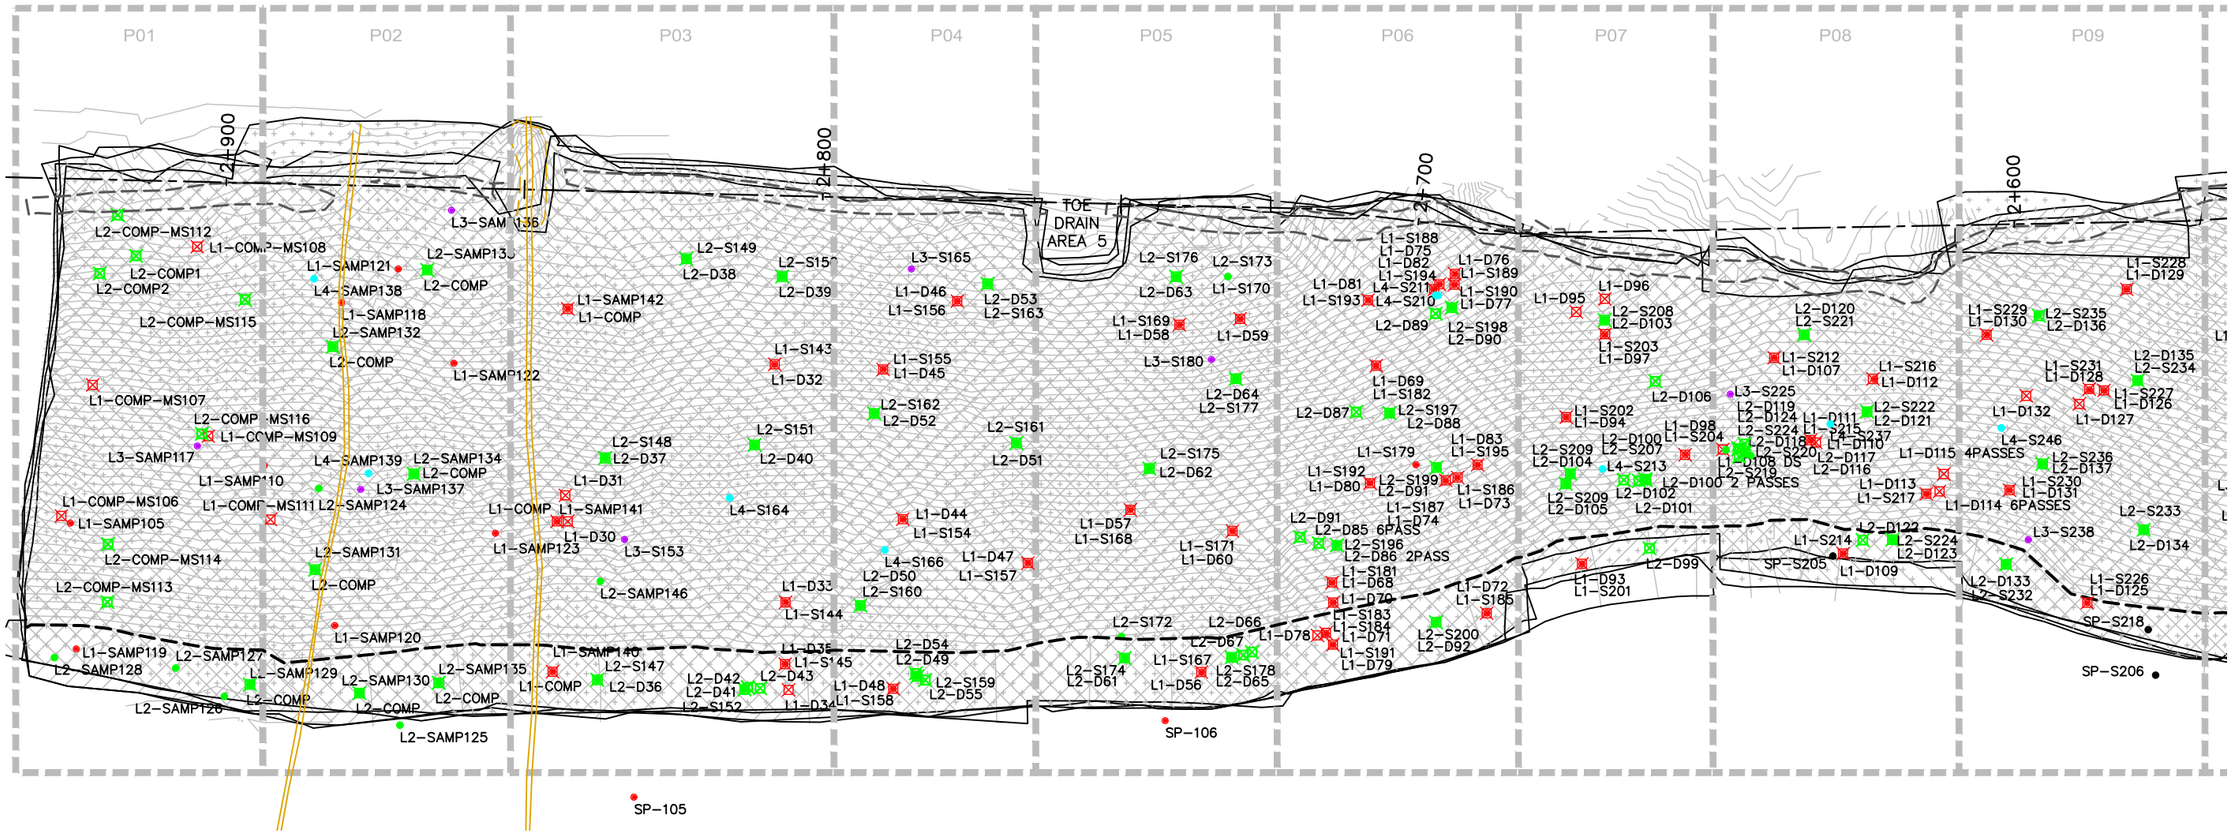

EMRS RECLAMATION – DAILY PROGRESS

(AUGUST 22, 202´ SCALE: 1:1000

TULLOCH ENGINEERING

DESIGNER

REVISIONS

	DATE	REMARKS

LEGEND

- CCL LIFT #1
- CCL LIFT #2
- NCL LIFT #3
- NCL LIFT #4
- KEY TRENCH
- LIFT #1 COMP. TEST SAMPLE
- LIFT #2 COMP. TEST SAMPLE
- LIFT #3 COMP. TEST SAMPLE
- LIFT #4 COMP. TEST SAMPLE
- VWP WIRE
- VWP WIRE BURRITO
- PLACED TODAY
- CCL LIFT 2 PLACED TODAY

PROJECT TITLE
NEW GOLD INC
RAINY RIVER
PROJECT

DRAWING TITLE
2021 EMRS
RECLAMATION

PURPOSE
DAILY PROGRESS

DATE	AUGUST 22, 2021
DRAWN	JTS
CHECKED	
SCALE	NTS
ISSUED FOR TENDER	
ISSUED FOR CONSTRUCTION	

DWG. No.	PROJECT No.	PHASE No.
D-1	19-1138	115

SHEET SIZE - 11" X 17"

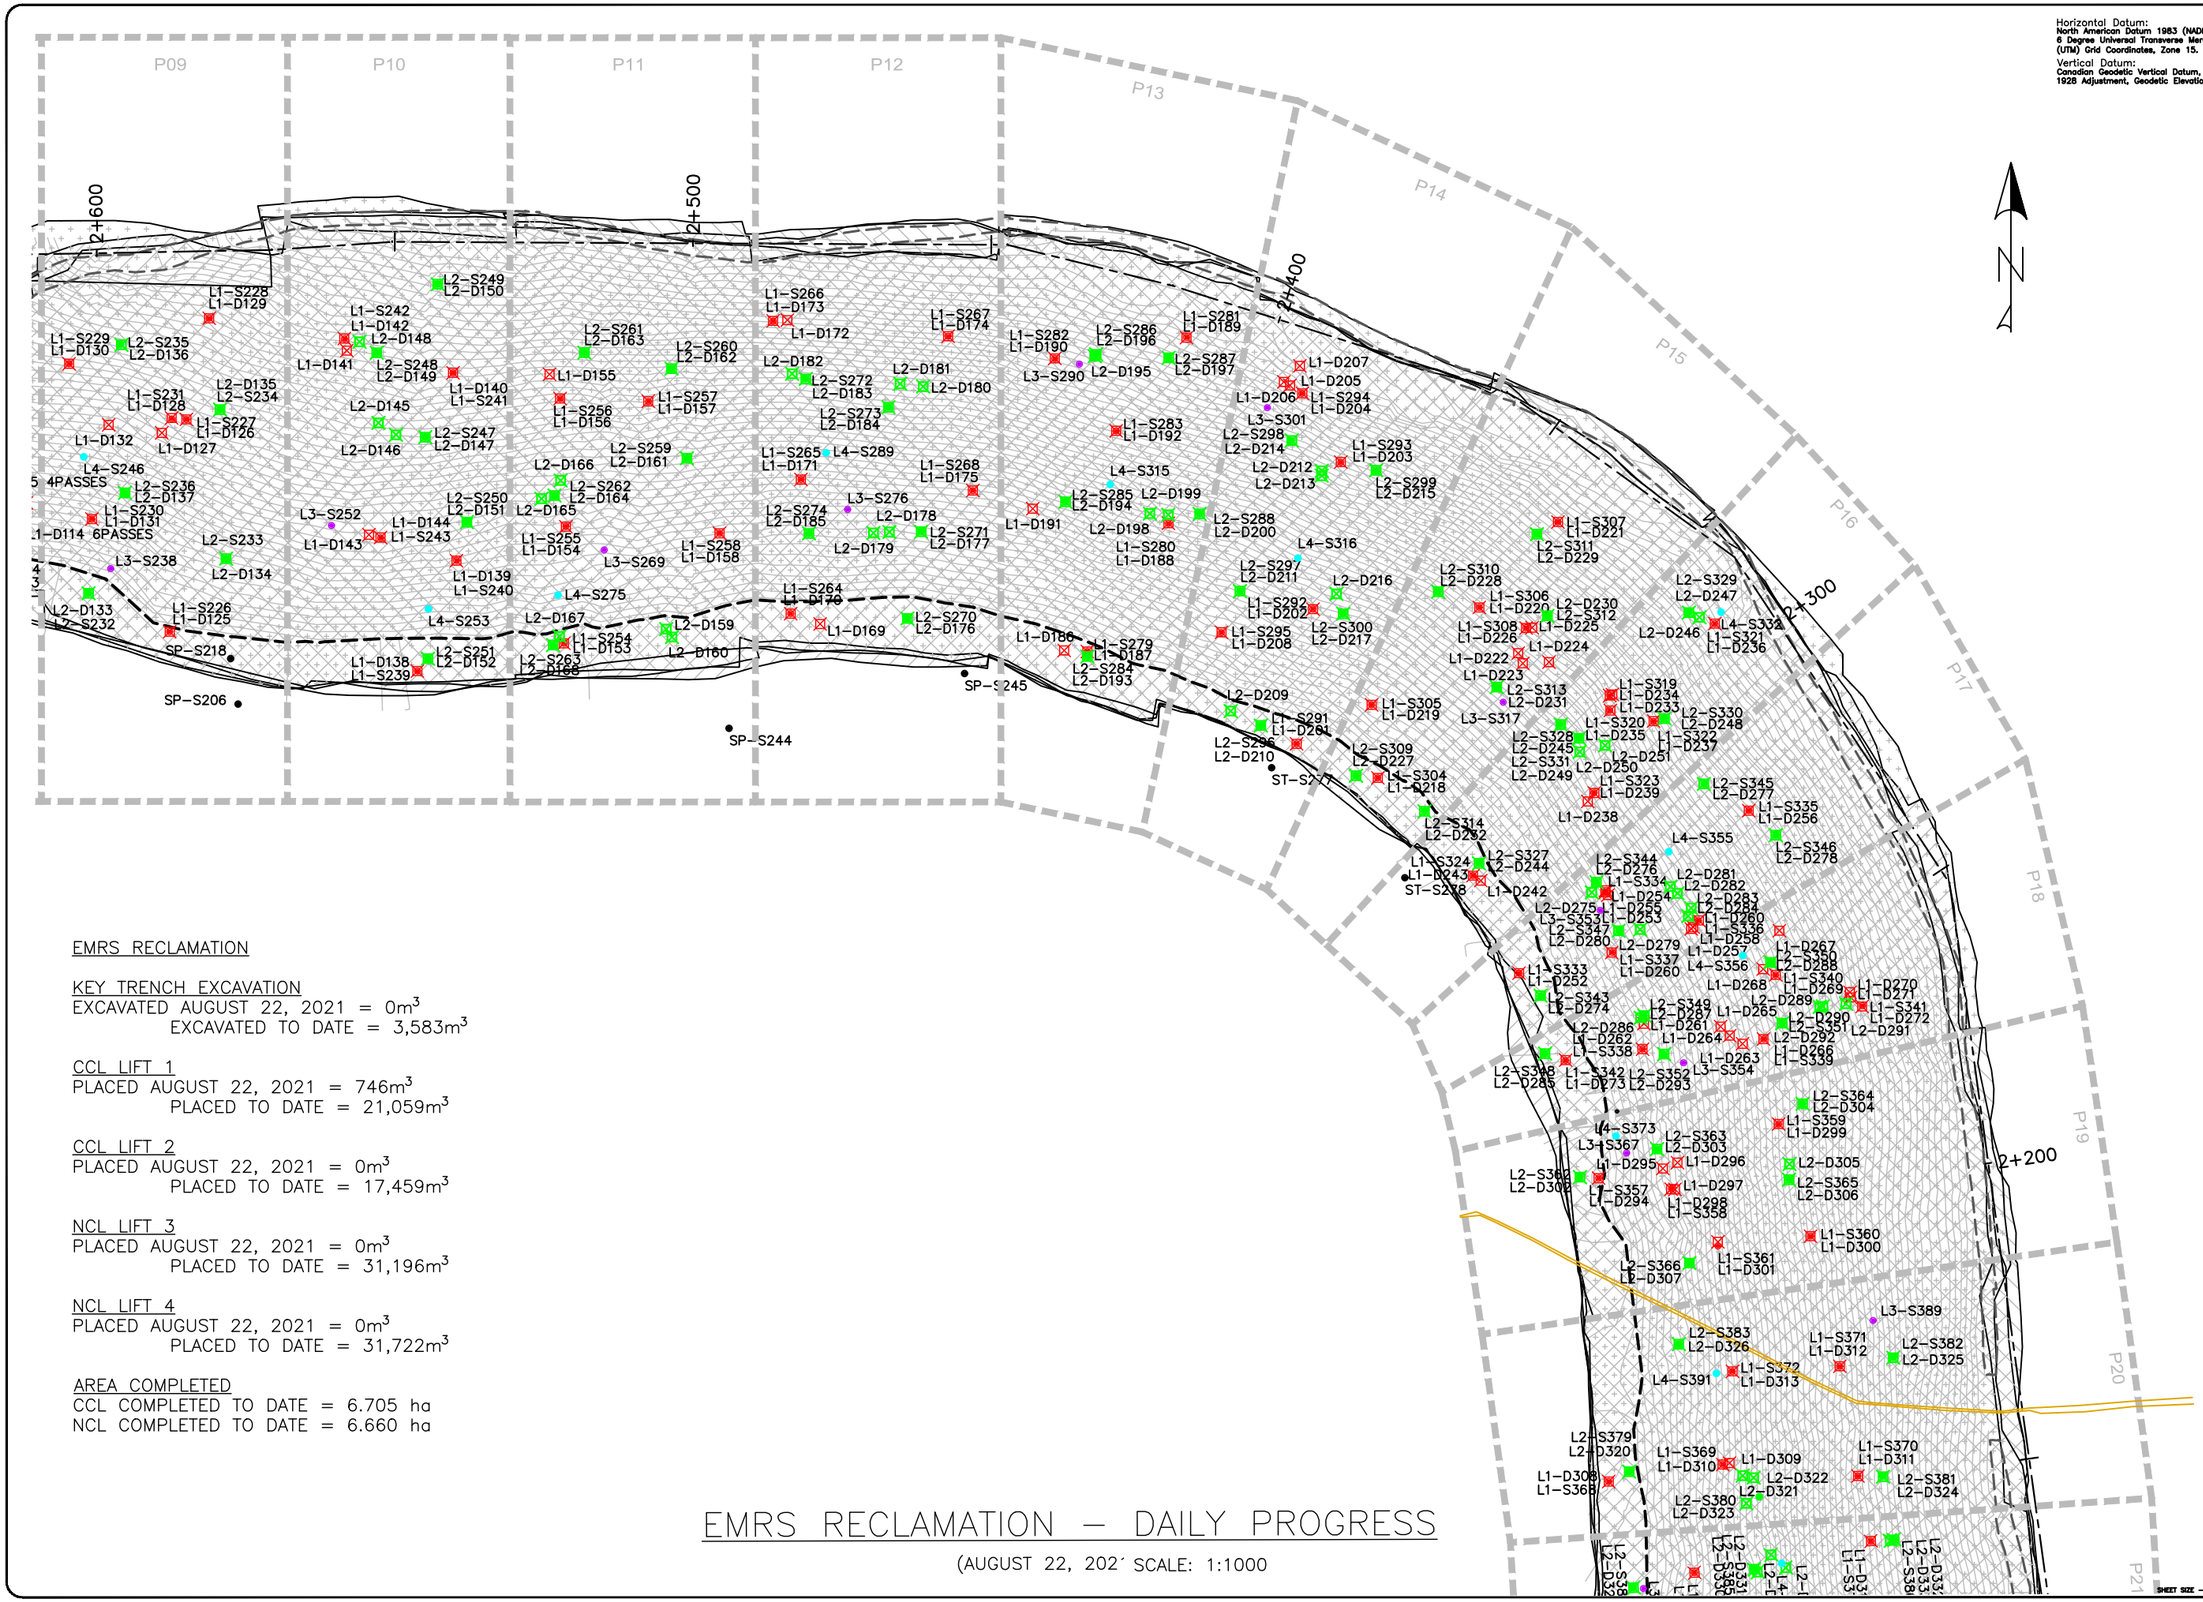

Horizontal Datum:
North American Datum 1983 (NAD83)
6 Degree Universal Transverse Mercator (UTM) Grid Coordinates, Zone 15.

Vertical Datum:
Canadian Geodetic Vertical Datum, 1928 Adjustment, Geodetic Elevations

TULLOCH ENGINEERING

DESIGNER

REVISIONS

DATE	REMARKS

LEGEND

- CCL LIFT #1
- CCL LIFT #2
- NCL LIFT #3
- NCL LIFT #4
- KEY TRENCH
- LIFT #1 COMP. TEST SAMPLE
- LIFT #2 COMP. TEST SAMPLE
- LIFT #3 COMP. TEST SAMPLE
- LIFT #4 COMP. TEST SAMPLE
- VWP WIRE
- VWP WIRE BURRITO
- PLACED TODAY
- CCL LIFT 2 PLACED TODAY

PROJECT TITLE
NEW GOLD INC
RAINY RIVER
PROJECT

DRAWING TITLE
2021 EMRS
RECLAMATION

PURPOSE
DAILY PROGRESS

DATE	AUGUST 22, 2021
DRAWN	JTS
CHECKED	
SCALE	NTS
ISSUED FOR TENDER	
ISSUED FOR CONSTRUCTION	

DWG. No.	PROJECT No.	PHASE No.
D-2	19-1138	115

SHEET SIZE - 11" X 17"

EMRS RECLAMATION

KEY TRENCH EXCAVATION
EXCAVATED AUGUST 22, 2021 = 0m^3
EXCAVATED TO DATE = 3,583m^3

CCL LIFT 1
PLACED AUGUST 22, 2021 = 746m^3
PLACED TO DATE = 21,059m^3

CCL LIFT 2
PLACED AUGUST 22, 2021 = 0m^3
PLACED TO DATE = 17,459m^3

NCL LIFT 3
PLACED AUGUST 22, 2021 = 0m^3
PLACED TO DATE = 31,196m^3

NCL LIFT 4
PLACED AUGUST 22, 2021 = 0m^3
PLACED TO DATE = 31,722m^3

AREA COMPLETED
CCL COMPLETED TO DATE = 6.705 ha
NCL COMPLETED TO DATE = 6.660 ha

EMRS RECLAMATION – DAILY PROGRESS

(AUGUST 22, 202´ SCALE: 1:1000

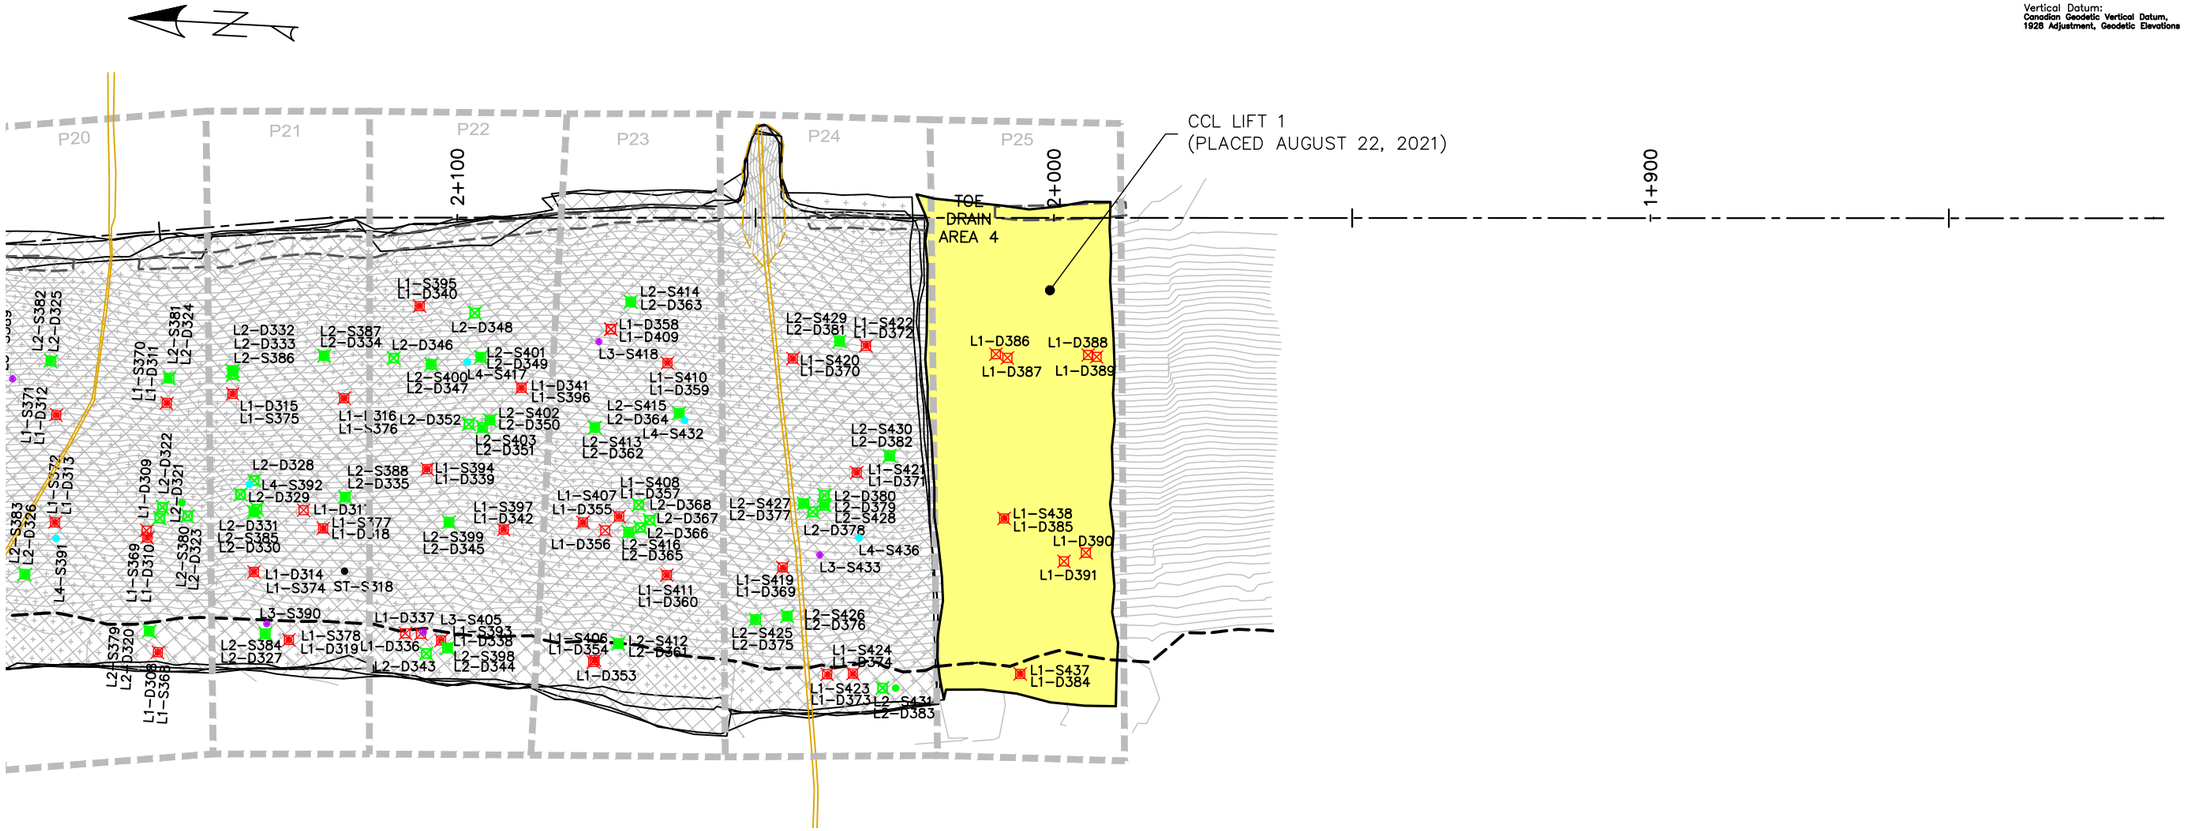

EMRS RECLAMATION

KEY TRENCH EXCAVATION
EXCAVATED AUGUST 22, 2021 = 0m^3
EXCAVATED TO DATE = 3,583m^3

CCL LIFT 1
PLACED AUGUST 22, 2021 = 746m^3
PLACED TO DATE = 21,059m^3

CCL LIFT 2
PLACED AUGUST 22, 2021 = 0m^3
PLACED TO DATE = 17,459m^3

NCL LIFT 3
PLACED AUGUST 22, 2021 = 0m^3
PLACED TO DATE = 31,196m^3

NCL LIFT 4
PLACED AUGUST 22, 2021 = 0m^3
PLACED TO DATE = 31,722m^3

AREA COMPLETED
CCL COMPLETED TO DATE = 6.705 ha
NCL COMPLETED TO DATE = 6.660 ha

EMRS RECLAMATION – DAILY PROGRESS

(AUGUST 22, 2021 SCALE: 1:1000

Horizontal Datum:
North American Datum 1983 (NAD83)
6 Degree Universal Transverse Mercator (UTM) Grid Coordinates, Zone 15.
Vertical Datum:
Canadian Geodetic Vertical Datum, 1928 Adjustment, Geodetic Elevations

TULLOCH ENGINEERING

DESIGNER

REVISIONS

DATE	REMARKS

LEGEND

- CCL LIFT #1
- CCL LIFT #2
- NCL LIFT #3
- NCL LIFT #4
- KEY TRENCH
- LIFT #1 COMP. TEST SAMPLE
- LIFT #2 COMP. TEST SAMPLE
- LIFT #3 COMP. TEST SAMPLE
- LIFT #4 COMP. TEST SAMPLE
- VWP WIRE
- VWP WIRE BURRITO
- PLACED TODAY
- CCL LIFT 2 PLACED TODAY

PROJECT TITLE
NEW GOLD INC
RAINY RIVER
PROJECT

DRAWING TITLE
2021 EMRS
RECLAMATION

PURPOSE
DAILY PROGRESS

DATE	AUGUST 22, 2021
DRAWN	JTS
CHECKED	
SCALE	NTS
ISSUED FOR TENDER	
ISSUED FOR CONSTRUCTION	

DWG. No.	PROJECT No.	PHASE No.
D-3	19-1138	115

SHEET SIZE - 11" X 17"

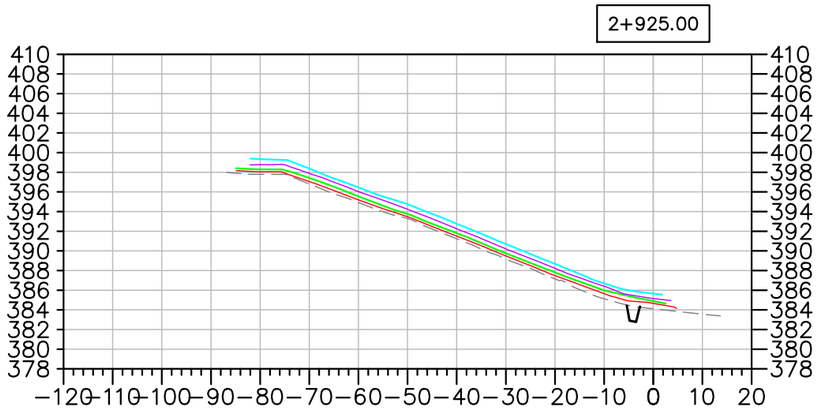

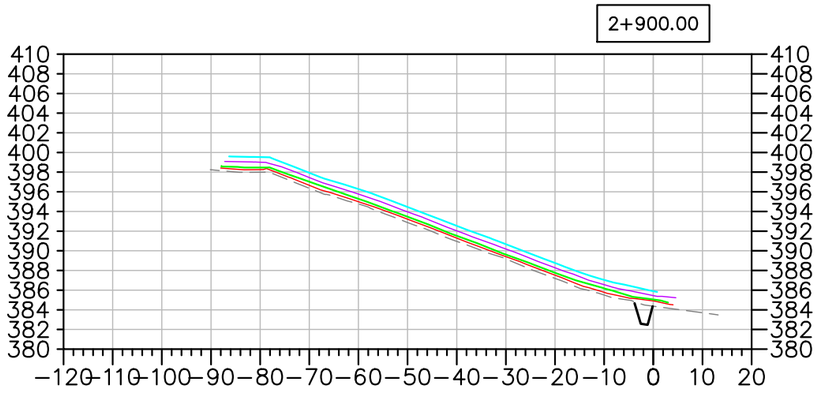

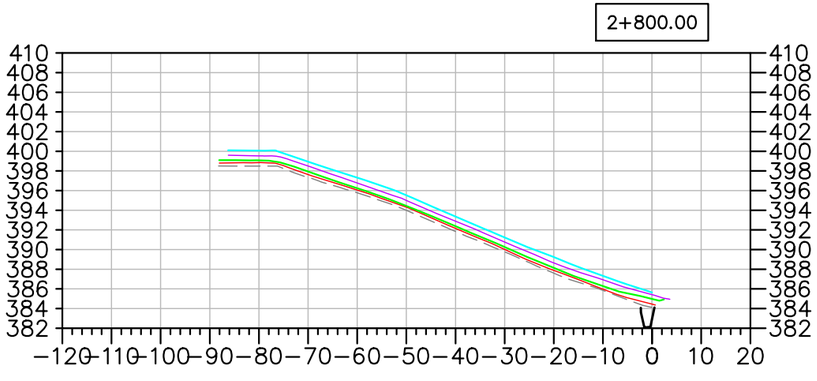

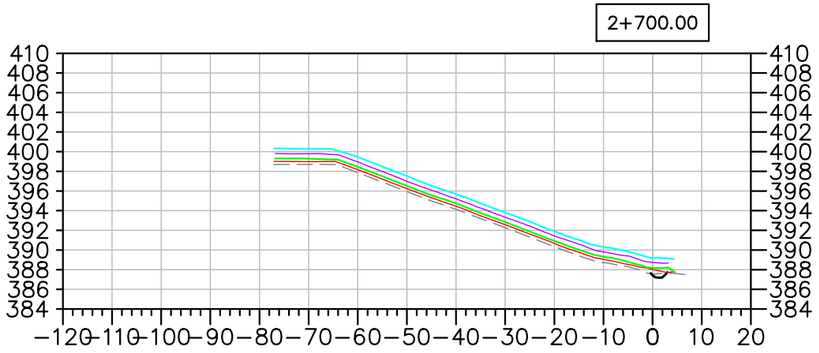

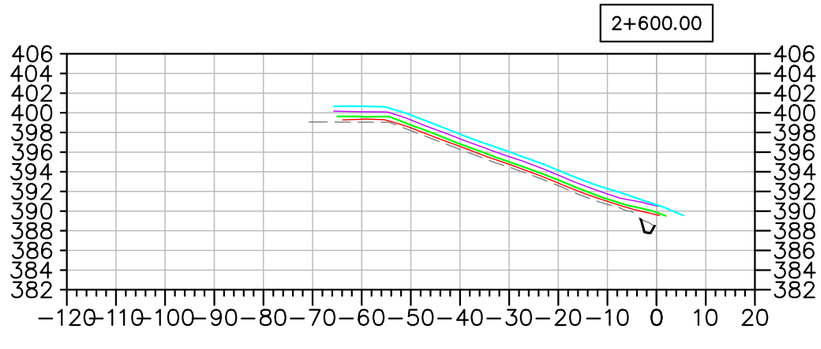

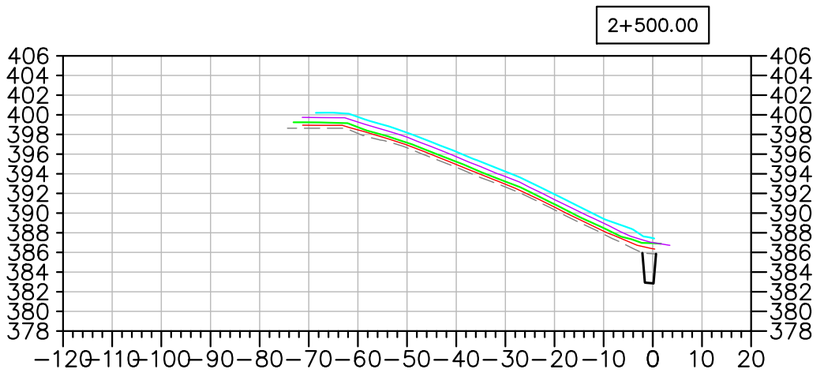

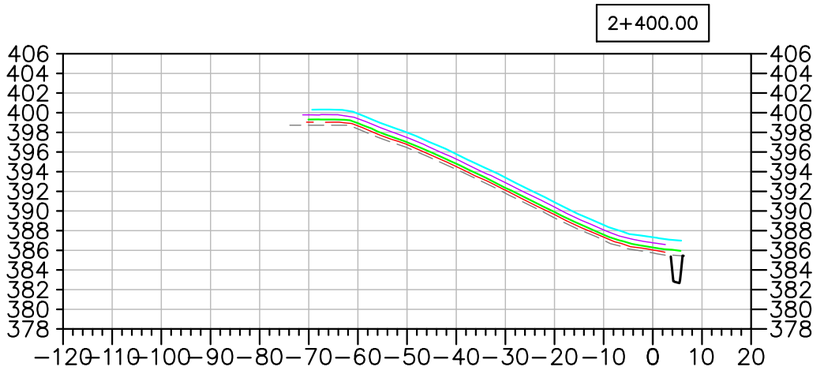

EMRS RECLAMATION – DAILY PROGRESS

(AUGUST 22, 202 SCALE: N.T.S.

TULLOCH ENGINEERING

DESIGNER

REVISIONS

DATE	REMARKS

LEGEND

- EXISTING ROCK STOCKPILE
- CCL LIFT #1
- CCL LIFT #2
- NCL LIFT #3
- NCL LIFT #4
- KEY TRENCH

Horizontal Datum: North American Datum 1983 (NAD83) 6 Degree Universal Transverse Mercator (UTM) Grid Coordinates, Zone 15.

Vertical Datum: Canadian Geodetic Vertical Datum, 1928 Adjustment, Geodetic Elevations

PROJECT TITLE
NEW GOLD INC
RAINY RIVER
PROJECT

DRAWING TITLE
2021 EMRS
RECLAMATION CROSS
SECTIONS

PURPOSE
DAILY PROGRESS

DATE	AUGUST 22, 2021
DRAWN	JTS
CHECKED	
SCALE	NTS
ISSUED FOR TENDER	
ISSUED FOR CONSTRUCTION	

DWG. No.	PROJECT No.	PHASE No.
X-1	19-1138	115

SHEET SIZE – 11" X 17"

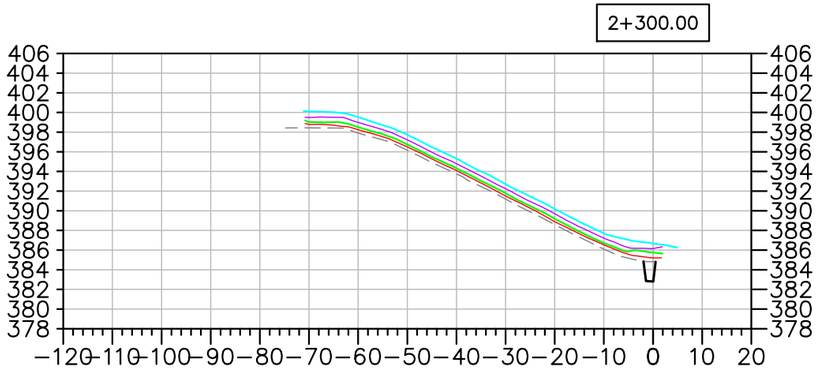

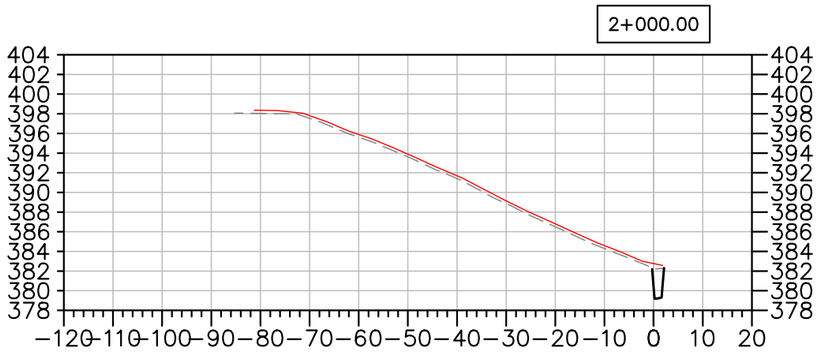

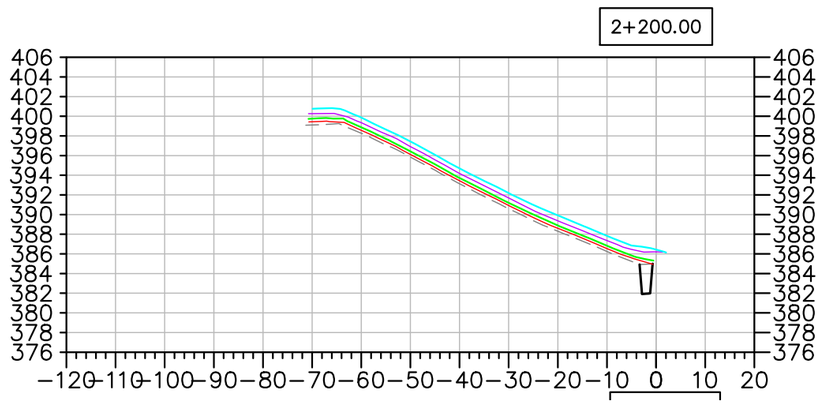

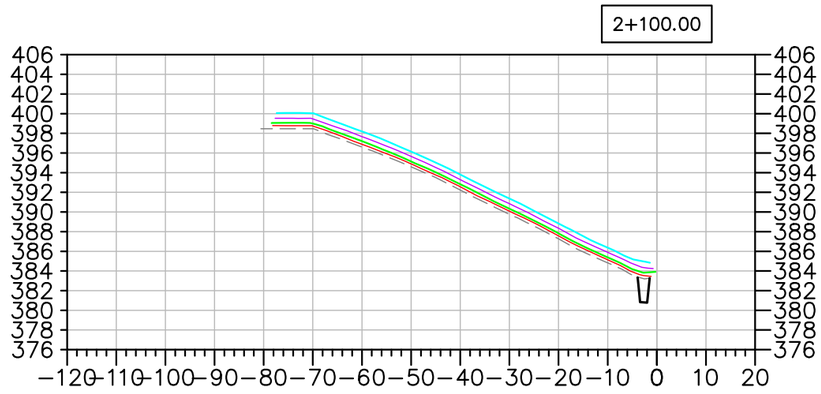

EMRS RECLAMATION – DAILY PROGRESS

(AUGUST 22, 2021 SCALE: N.T.S.

TULLOCH ENGINEERING

DESIGNER

REVISIONS

	DATE	REMARKS

LEGEND

- EXISTING ROCK STOCKPILE
- CCL LIFT #1
- CCL LIFT #2
- NCL LIFT #3
- NCL LIFT #4
- KEY TRENCH

Horizontal Datum:
North American Datum 1983 (NAD83)
6 Degree Universal Transverse Mercator (UTM) Grid Coordinates, Zone 15.

Vertical Datum:
Canadian Geodetic Vertical Datum, 1928 Adjustment, Geodetic Elevations

PROJECT TITLE
NEW GOLD INC
RAINY RIVER PROJECT

DRAWING TITLE
2021 EMRS RECLAMATION CROSS SECTIONS

PURPOSE
DAILY PROGRESS

DATE	AUGUST 22, 2021
DRAWN	JTS
CHECKED	
SCALE	NTS
ISSUED FOR TENDER	
ISSUED FOR CONSTRUCTION	

DWG. No.	PROJECT No.	PHASE No.
X-2	19-1138	115

SHEET SIZE – 11" X 17"

EMRS RECLAMATION

KEY TRENCH EXCAVATION
EXCAVATED AUGUST 23, 2021 = 0m^3
EXCAVATED TO DATE = 3,583m^3

CCL LIFT 1
PLACED AUGUST 23, 2021 = 0m^3
PLACED TO DATE = 21,059m^3

CCL LIFT 2
PLACED AUGUST 23, 2021 = 0m^3
PLACED TO DATE = 17,459m^3

NCL LIFT 3
PLACED AUGUST 23, 2021 = 0m^3
PLACED TO DATE = 31,196m^3

NCL LIFT 4
PLACED AUGUST 23, 2021 = 0m^3
PLACED TO DATE = 31,722m^3

AREA COMPLETED
CCL COMPLETED TO DATE = 6.705 ha
NCL COMPLETED TO DATE = 6.660 ha

Horizontal Datum:
North American Datum 1983 (NAD83)
6 Degree Universal Transverse Mercator (UTM) Grid Coordinates, Zone 15.
Vertical Datum:
Canadian Geodetic Vertical Datum, 1928 Adjustment, Geodetic Elevations

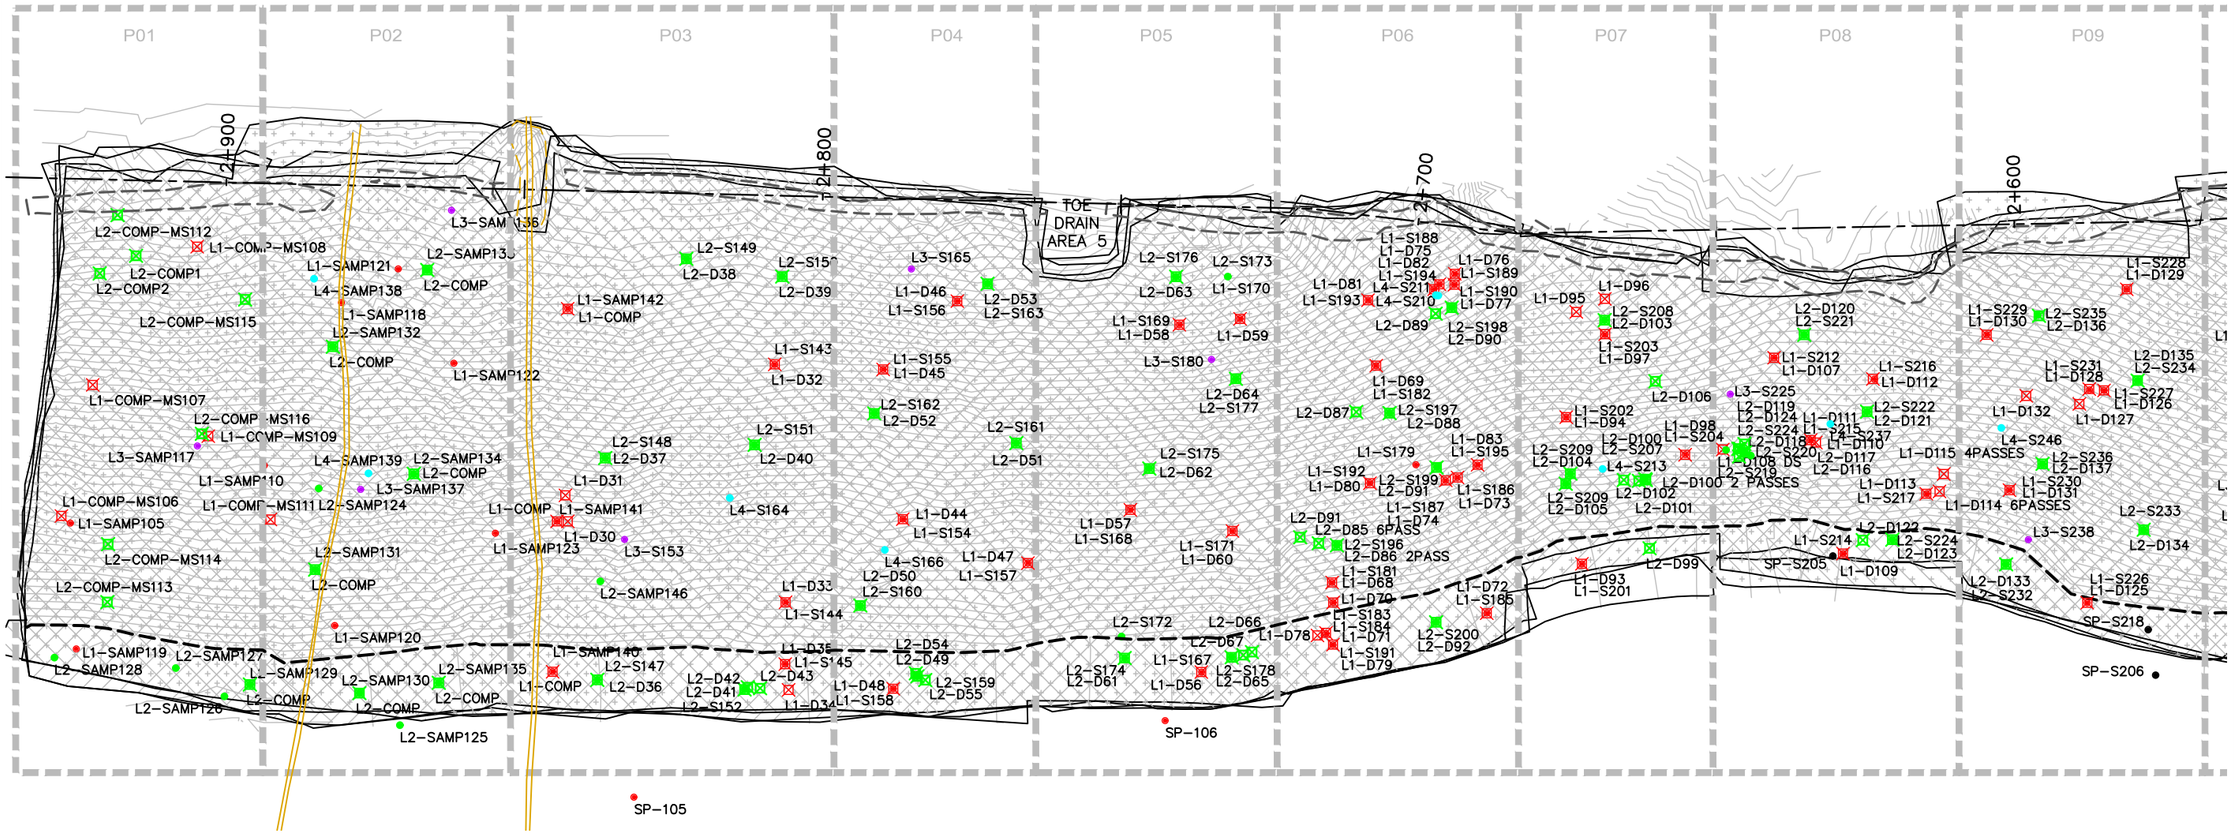

EMRS RECLAMATION – DAILY PROGRESS

(AUGUST 23, 202´ SCALE: 1:1000

TULLOCH ENGINEERING

DESIGNER

REVISIONS

	DATE	REMARKS

LEGEND

- CCL LIFT #1
- CCL LIFT #2
- NCL LIFT #3
- NCL LIFT #4
- KEY TRENCH
- LIFT #1 COMP. TEST SAMPLE
- LIFT #2 COMP. TEST SAMPLE
- LIFT #3 COMP. TEST SAMPLE
- LIFT #4 COMP. TEST SAMPLE
- VWP WIRE
- VWP WIRE BURRITO
- PLACED TODAY
- CCL LIFT 2 PLACED TODAY

PROJECT TITLE
NEW GOLD INC
RAINY RIVER
PROJECT

DRAWING TITLE
2021 EMRS
RECLAMATION

PURPOSE
DAILY PROGRESS

DATE	AUGUST 23, 2021
DRAWN	JTS
CHECKED	
SCALE	NTS
ISSUED FOR TENDER	
ISSUED FOR CONSTRUCTION	

DWG. No.	PROJECT No.	PHASE No.
D-1	19-1138	115

SHEET SIZE – 11" X 17"

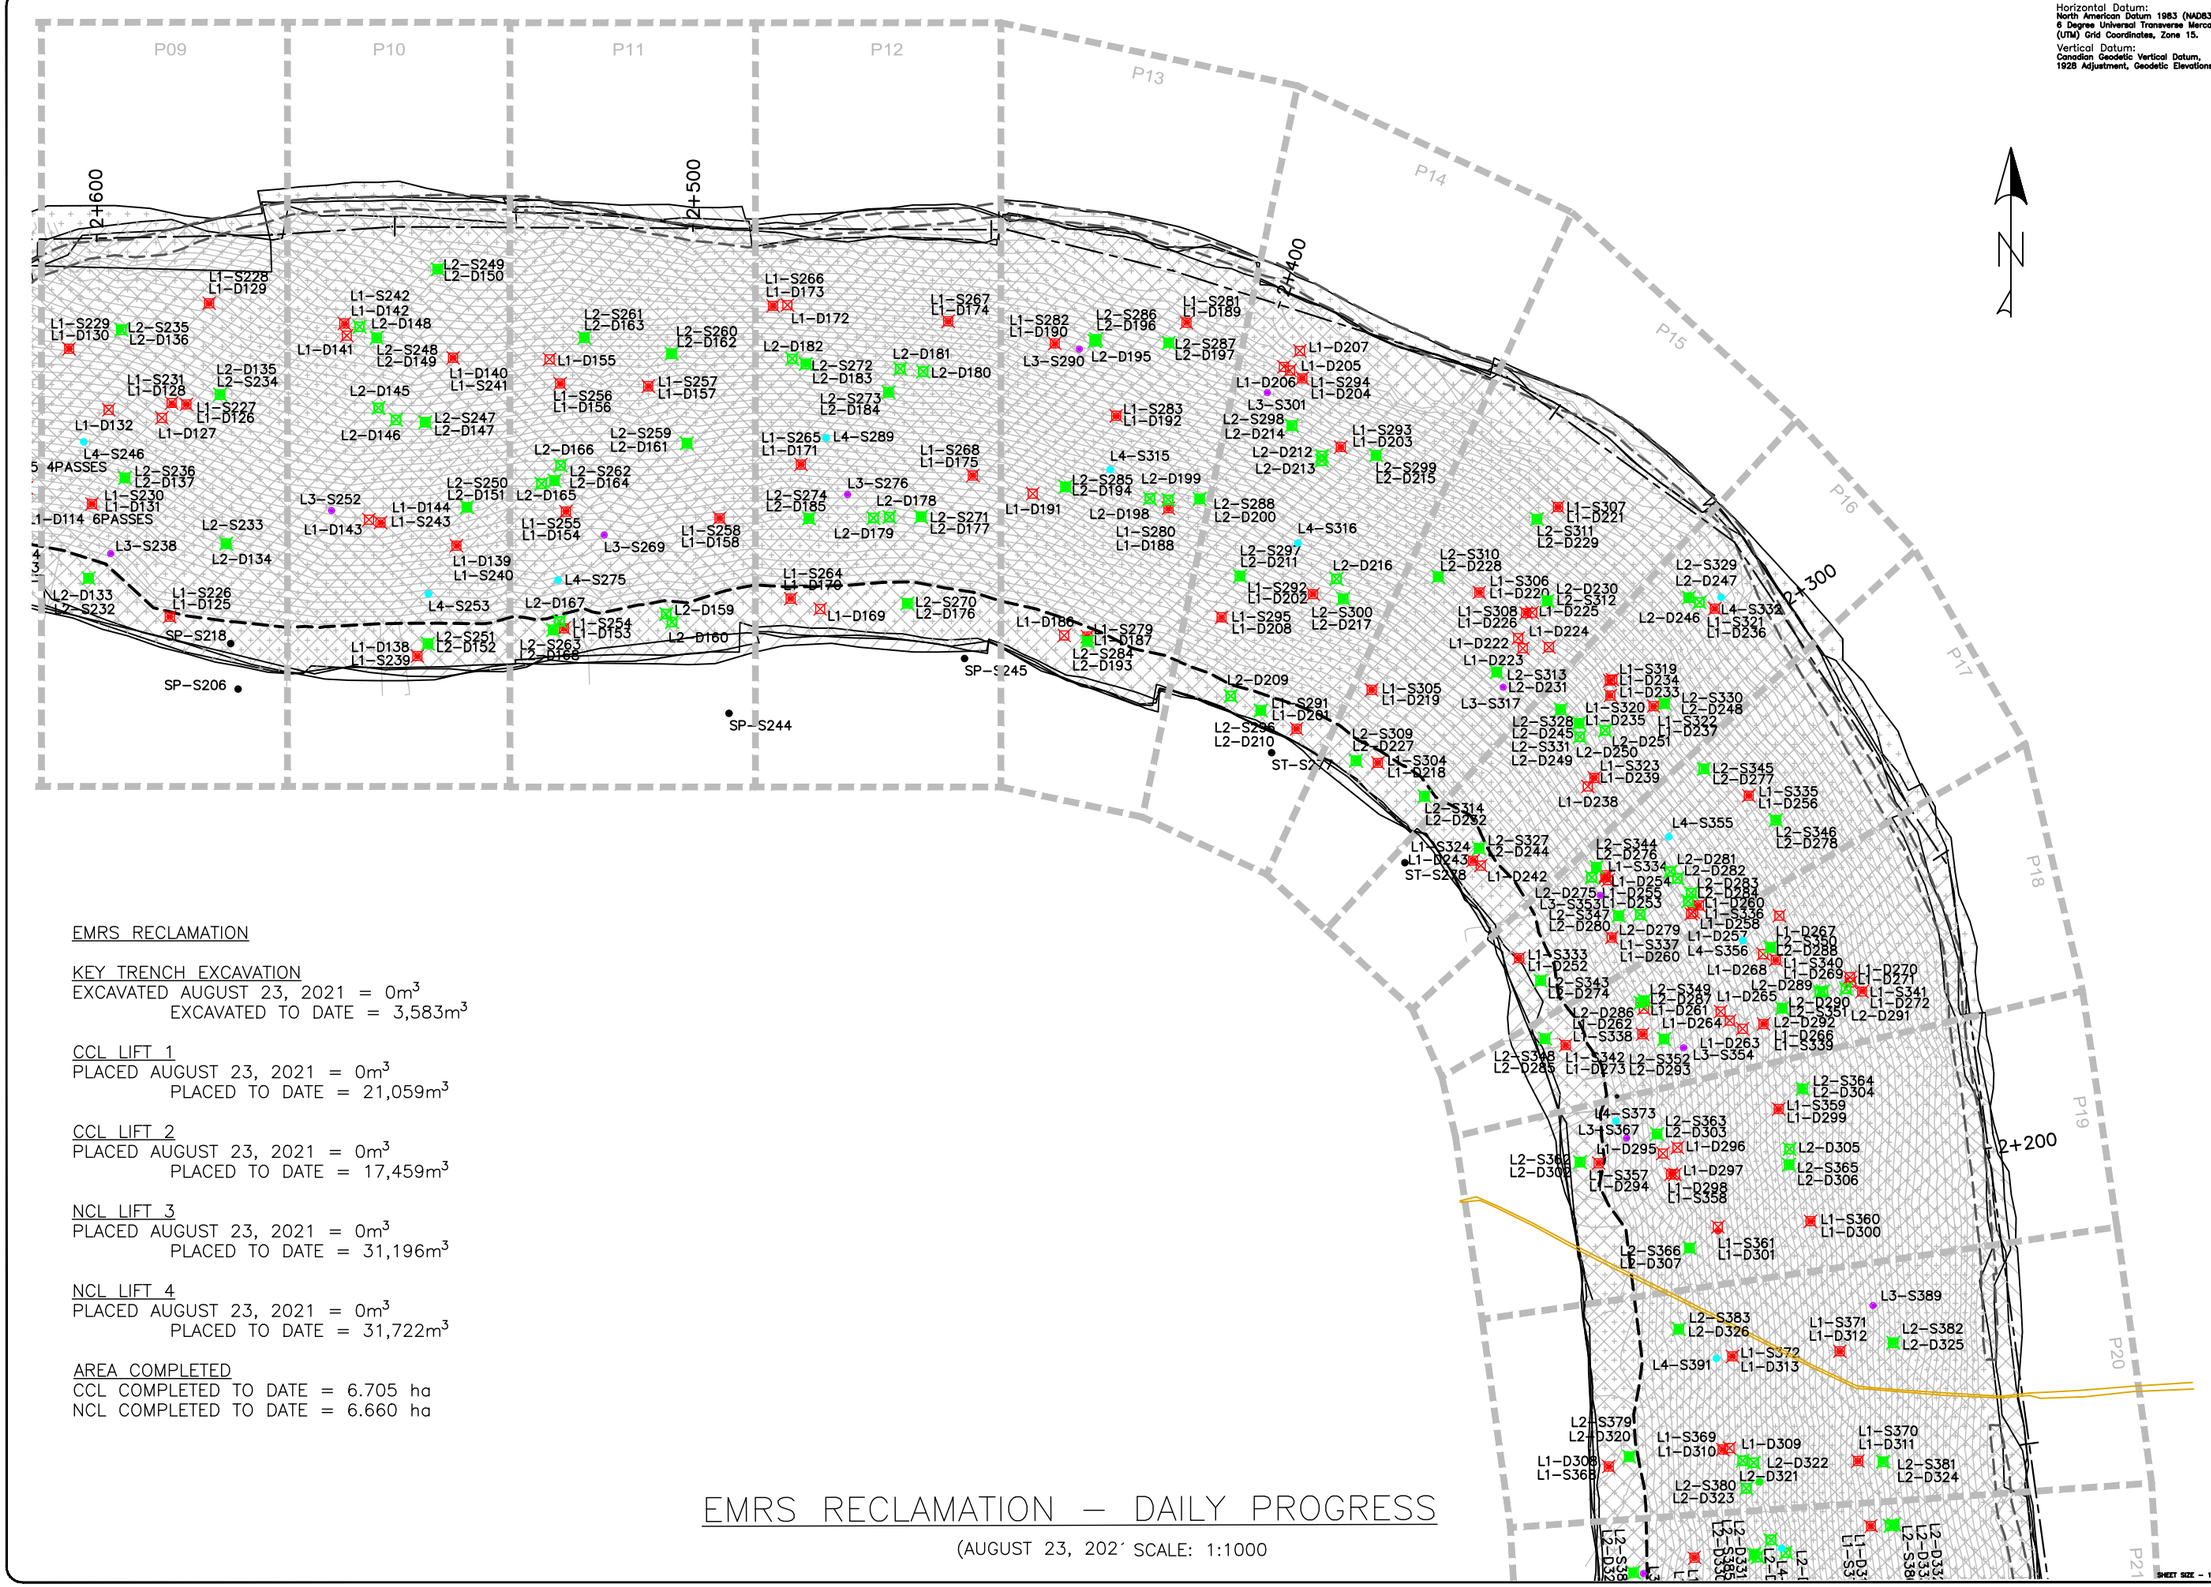

Horizontal Datum:
North American Datum 1983 (NAD83)
6 Degree Universal Transverse Mercator (UTM) Grid Coordinates, Zone 15.

Vertical Datum:
Canadian Geodetic Vertical Datum, 1928 Adjustment, Geodetic Elevations

N

EMRS RECLAMATION

KEY TRENCH EXCAVATION
EXCAVATED AUGUST 23, 2021 = 0m^3
EXCAVATED TO DATE = 3,583m^3

CCL LIFT 1
PLACED AUGUST 23, 2021 = 0m^3
PLACED TO DATE = 21,059m^3

CCL LIFT 2
PLACED AUGUST 23, 2021 = 0m^3
PLACED TO DATE = 17,459m^3

NCL LIFT 3
PLACED AUGUST 23, 2021 = 0m^3
PLACED TO DATE = 31,196m^3

NCL LIFT 4
PLACED AUGUST 23, 2021 = 0m^3
PLACED TO DATE = 31,722m^3

AREA COMPLETED
CCL COMPLETED TO DATE = 6.705 ha
NCL COMPLETED TO DATE = 6.660 ha

EMRS RECLAMATION – DAILY PROGRESS

(AUGUST 23, 202´ SCALE: 1:1000

TULLOCH ENGINEERING

DESIGNER

REVISIONS

DATE	REMARKS

LEGEND

- CCL LIFT #1
- CCL LIFT #2
- NCL LIFT #3
- NCL LIFT #4
- KEY TRENCH
- LIFT #1 COMP. TEST SAMPLE
- LIFT #2 COMP. TEST SAMPLE
- LIFT #3 COMP. TEST SAMPLE
- LIFT #4 COMP. TEST SAMPLE
- VWP WIRE
- VWP WIRE BURRITO
- PLACED TODAY
- CCL LIFT 2 PLACED TODAY

PROJECT TITLE
NEW GOLD INC
RAINY RIVER
PROJECT

DRAWING TITLE
2021 EMRS
RECLAMATION

PURPOSE
DAILY PROGRESS

DATE	AUGUST 23, 2021
DRAWN	JTS
CHECKED	
SCALE	NTS
ISSUED FOR TENDER	
ISSUED FOR CONSTRUCTION	

DWG. No.	PROJECT No.	PHASE No.
D-2	19-1138	115

SHEET SIZE - 11" X 17"

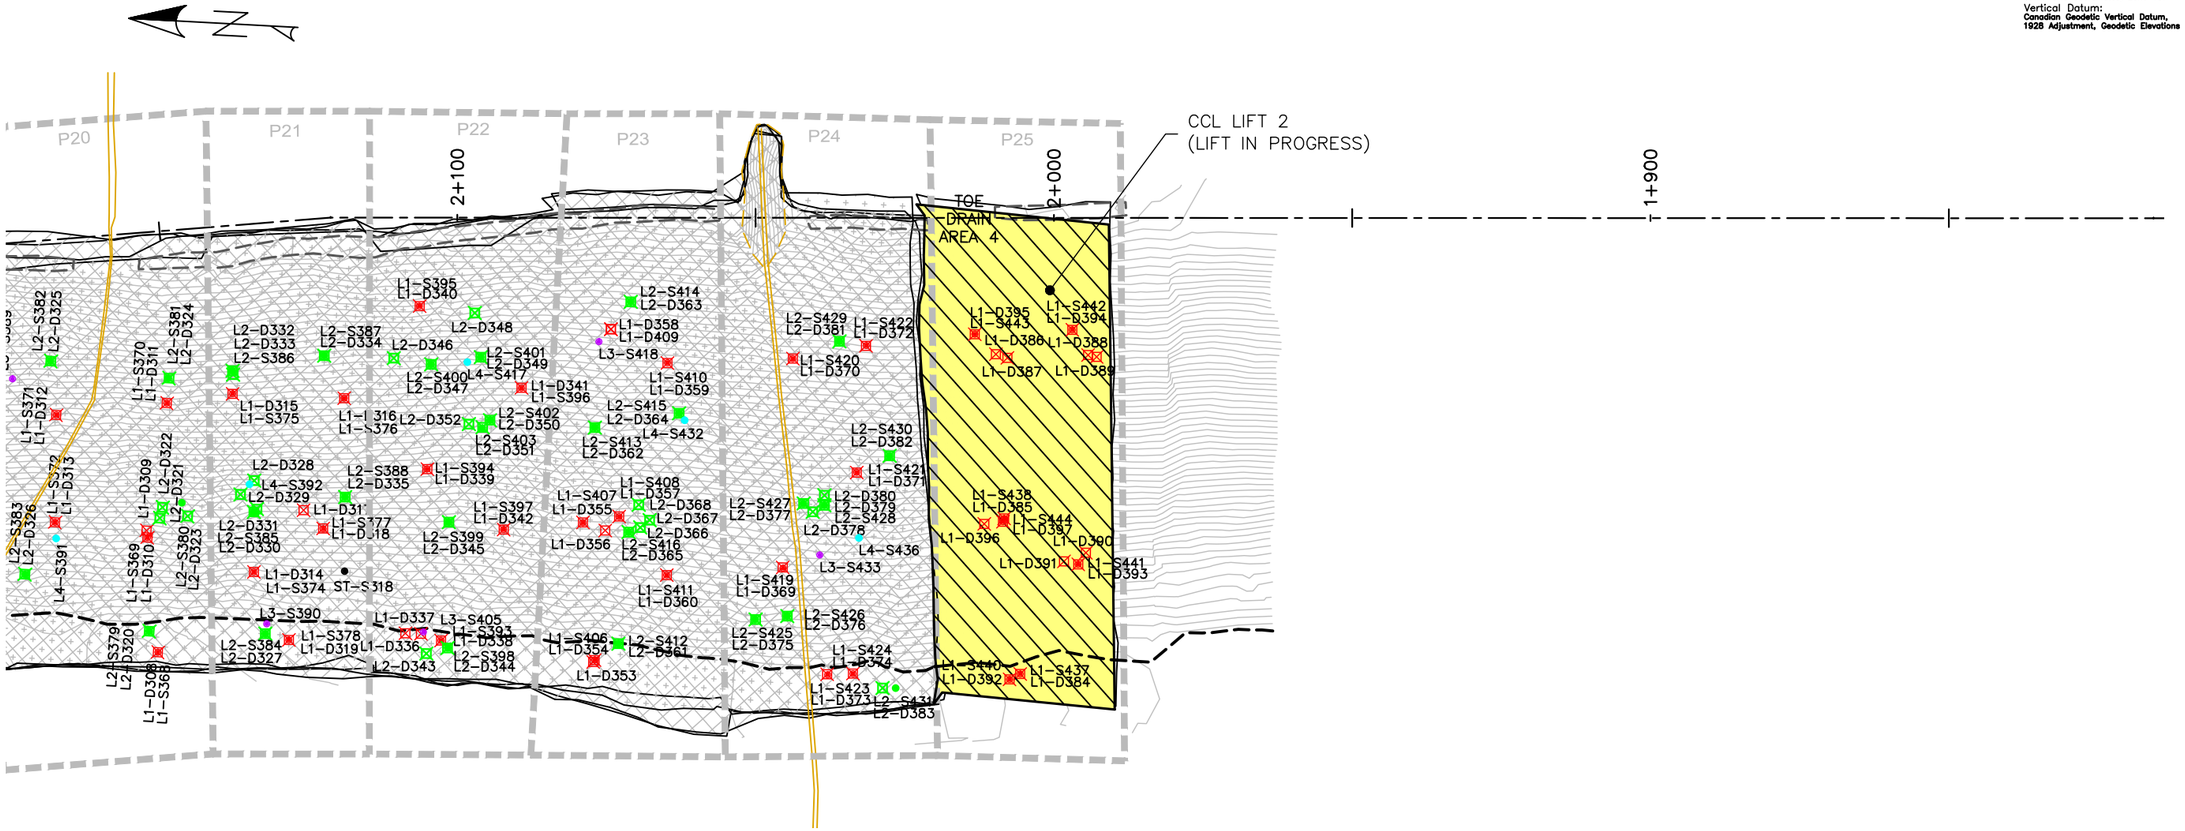

Horizontal Datum:
North American Datum 1983 (NAD83)
6 Degree Universal Transverse Mercator (UTM) Grid Coordinates, Zone 15.

Vertical Datum:
Canadian Geodetic Vertical Datum, 1928 Adjustment, Geodetic Elevations

EMRS RECLAMATION

KEY TRENCH EXCAVATION
EXCAVATED AUGUST 23, 2021 = 0m^3
EXCAVATED TO DATE = 3,583m^3

CCL LIFT 1
PLACED AUGUST 23, 2021 = 0m^3
PLACED TO DATE = 21,059m^3

CCL LIFT 2
PLACED AUGUST 23, 2021 = 0m^3
PLACED TO DATE = 17,459m^3

NCL LIFT 3
PLACED AUGUST 23, 2021 = 0m^3
PLACED TO DATE = 31,196m^3

NCL LIFT 4
PLACED AUGUST 23, 2021 = 0m^3
PLACED TO DATE = 31,722m^3

AREA COMPLETED
CCL COMPLETED TO DATE = 6.705 ha
NCL COMPLETED TO DATE = 6.660 ha

EMRS RECLAMATION – DAILY PROGRESS

(AUGUST 23, 2021 SCALE: 1:1000

TULLOCH ENGINEERING

DESIGNER

REVISIONS

DATE	REMARKS

LEGEND

- CCL LIFT #1
- CCL LIFT #2
- NCL LIFT #3
- NCL LIFT #4
- KEY TRENCH
- LIFT #1 COMP. TEST SAMPLE
- LIFT #2 COMP. TEST SAMPLE
- LIFT #3 COMP. TEST SAMPLE
- LIFT #4 COMP. TEST SAMPLE
- VWP WIRE
- VWP WIRE BURRITO
- PLACED TODAY
- CCL LIFT 2 PLACED TODAY

PROJECT TITLE
NEW GOLD INC
RAINY RIVER
PROJECT

DRAWING TITLE
2021 EMRS
RECLAMATION

PURPOSE
DAILY PROGRESS

DATE	AUGUST 23, 2021
DRAWN	JTS
CHECKED	
SCALE	NTS
ISSUED FOR TENDER	
ISSUED FOR CONSTRUCTION	

DWG. No.	PROJECT No.	PHASE No.
D-3	19-1138	115

SHEET SIZE - 11" X 17"

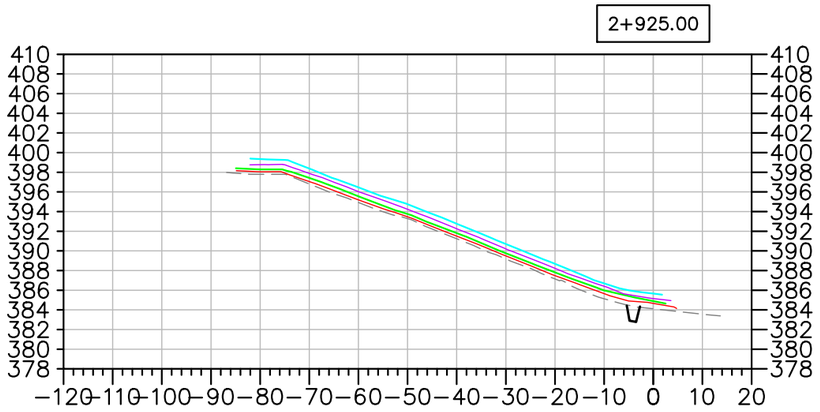

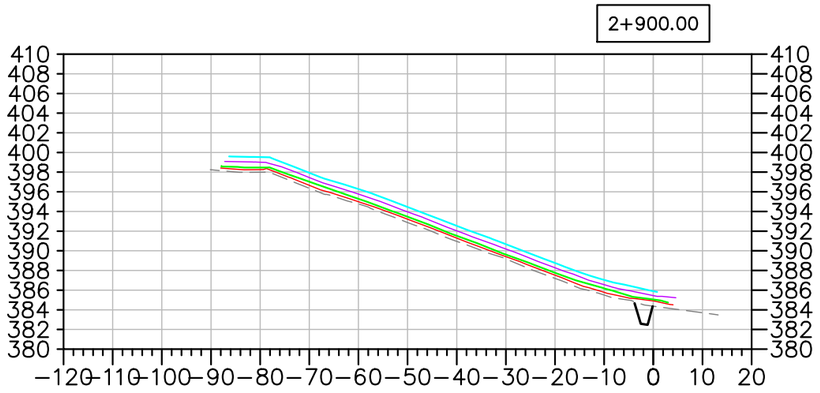

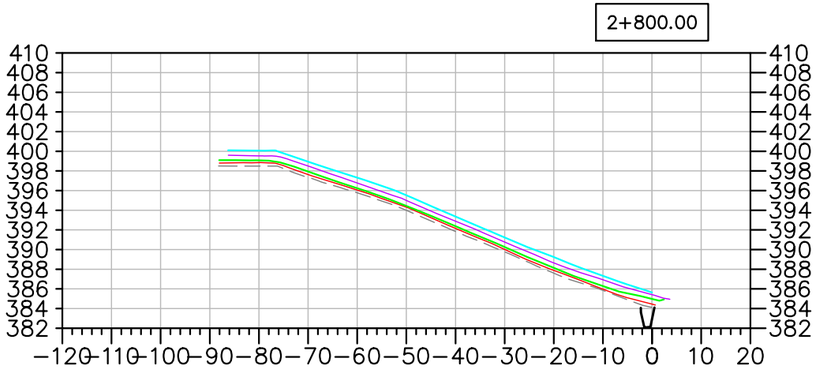

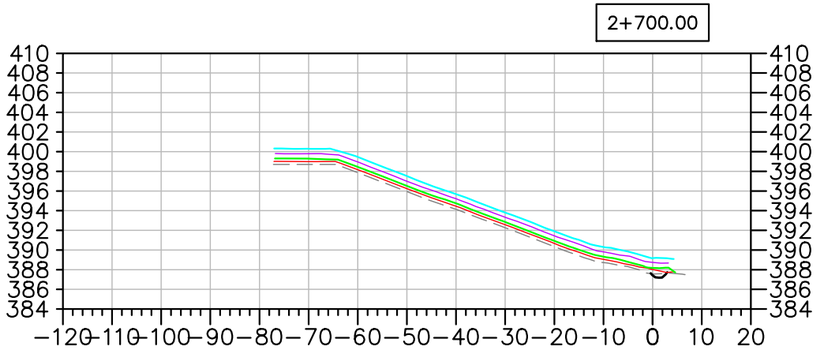

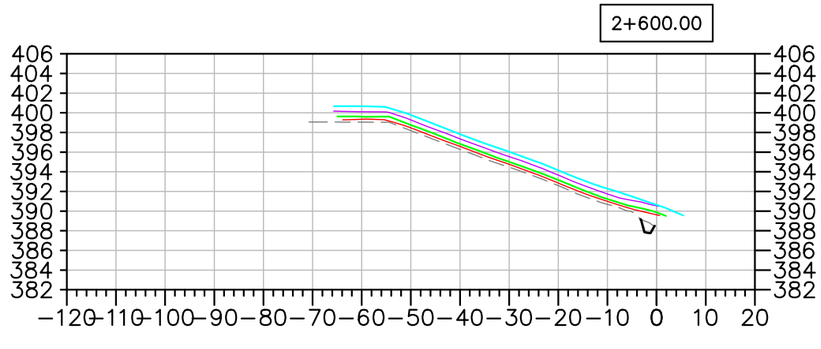

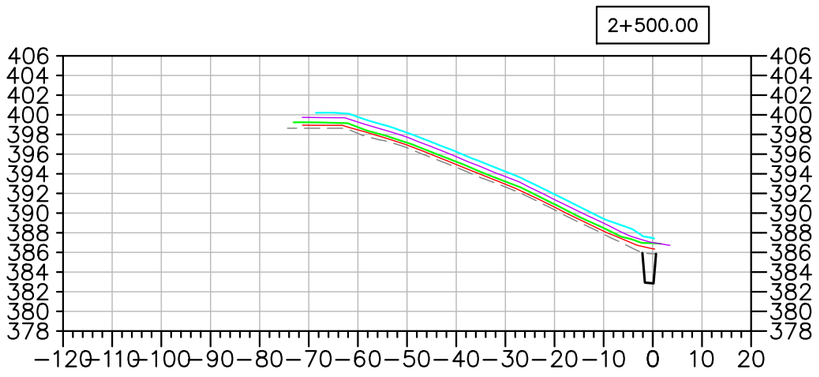

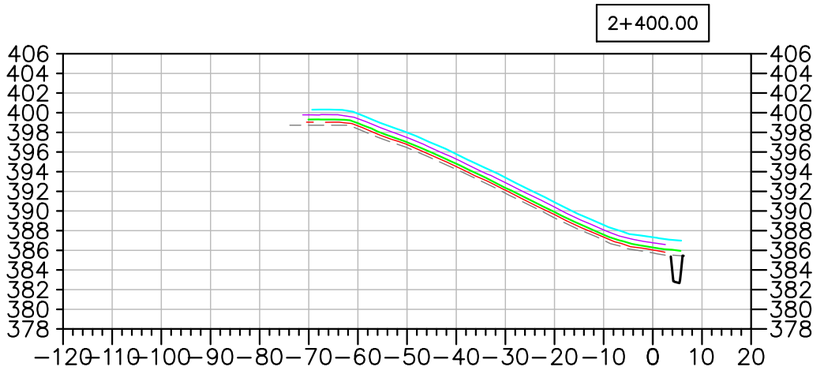

EMRS RECLAMATION – DAILY PROGRESS

(AUGUST 23, 202 SCALE: N.T.S.

TULLOCH ENGINEERING

DESIGNER

REVISIONS

DATE	REMARKS

LEGEND

- EXISTING ROCK STOCKPILE
- CCL LIFT #1
- CCL LIFT #2
- NCL LIFT #3
- NCL LIFT #4
- KEY TRENCH

Horizontal Datum:
North American Datum 1983 (NAD83)
6 Degree Universal Transverse Mercator (UTM) Grid Coordinates, Zone 15.
Vertical Datum:
Canadian Geodetic Vertical Datum, 1928 Adjustment, Geodetic Elevations

PROJECT TITLE
NEW GOLD INC
RAINY RIVER
PROJECT

DRAWING TITLE
2021 EMRS
RECLAMATION CROSS
SECTIONS

PURPOSE
DAILY PROGRESS

DATE	AUGUST 23, 2021
DRAWN	JTS
CHECKED	
SCALE	NTS
ISSUED FOR TENDER	
ISSUED FOR CONSTRUCTION	

DWG. No.	PROJECT No.	PHASE No.
X–1	19–1138	115

SHEET SIZE – 11" X 17"

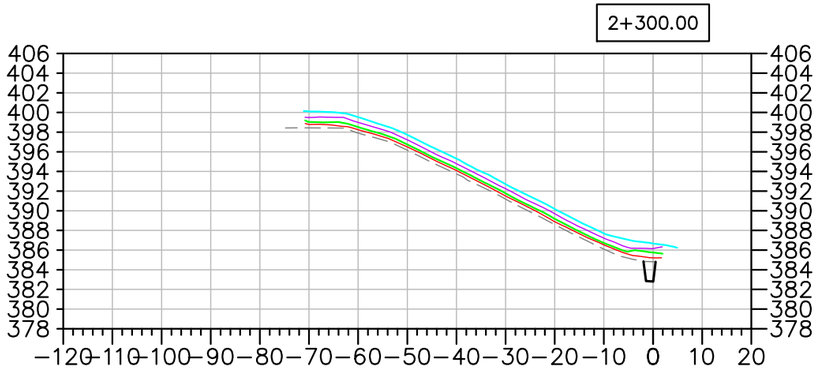

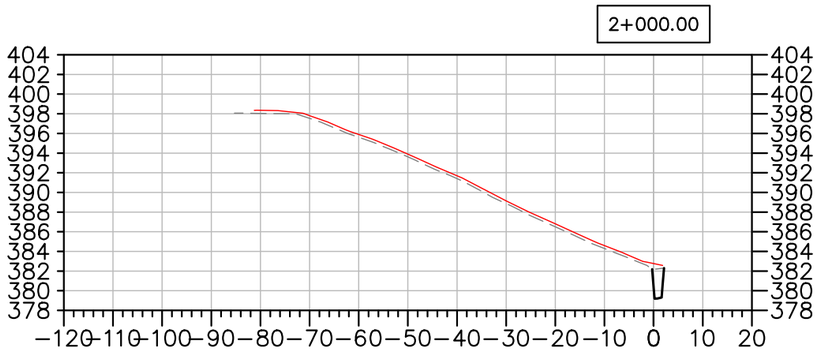

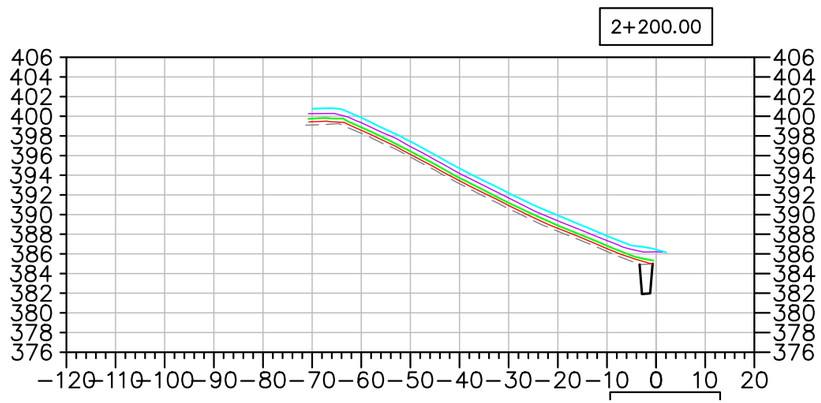

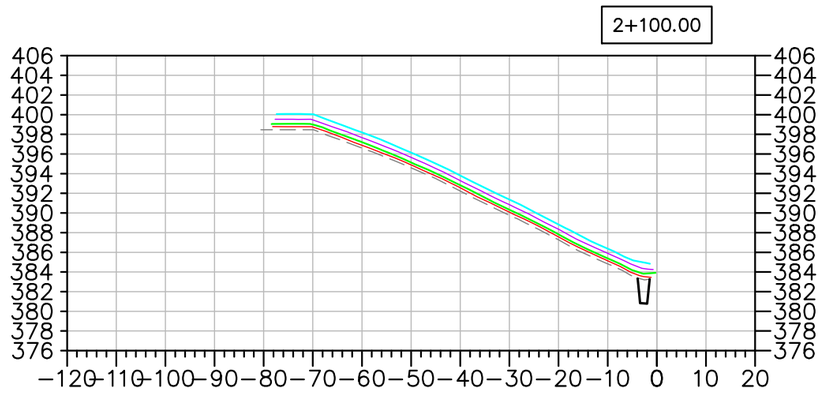

EMRS RECLAMATION – DAILY PROGRESS

(AUGUST 23, 2021 SCALE: N.T.S.

TULLOCH ENGINEERING

DESIGNER

REVISIONS

	DATE	REMARKS

LEGEND

- EXISTING ROCK STOCKPILE
- CCL LIFT #1
- CCL LIFT #2
- NCL LIFT #3
- NCL LIFT #4
- KEY TRENCH

Horizontal Datum:
North American Datum 1983 (NAD83)
6 Degree Universal Transverse Mercator (UTM) Grid Coordinates, Zone 15.

Vertical Datum:
Canadian Geodetic Vertical Datum, 1928 Adjustment, Geodetic Elevations

PROJECT TITLE
NEW GOLD INC
RAINY RIVER PROJECT

DRAWING TITLE
2021 EMRS RECLAMATION CROSS SECTIONS

PURPOSE
DAILY PROGRESS

DATE	AUGUST 23, 2021
DRAWN	JTS
CHECKED	
SCALE	NTS
ISSUED FOR TENDER	
ISSUED FOR CONSTRUCTION	

DWG. No.	PROJECT No.	PHASE No.
X-2	19-1138	115

SHEET SIZE – 11" X 17"

EMRS RECLAMATION

KEY TRENCH EXCAVATION
EXCAVATED AUGUST 24, 2021 = 0m^3
EXCAVATED TO DATE = 3,583m^3

CCL LIFT 1
PLACED AUGUST 24, 2021 = 0m^3
PLACED TO DATE = 21,059m^3

CCL LIFT 2
PLACED AUGUST 24, 2021 = 0m^3
PLACED TO DATE = 17,459m^3

NCL LIFT 3
PLACED AUGUST 24, 2021 = 0m^3
PLACED TO DATE = 31,196m^3

NCL LIFT 4
PLACED AUGUST 24, 2021 = 0m^3
PLACED TO DATE = 31,722m^3

AREA COMPLETED
CCL COMPLETED TO DATE = 6.705 ha
NCL COMPLETED TO DATE = 6.660 ha

Horizontal Datum:
North American Datum 1983 (NAD83)
6 Degree Universal Transverse Mercator (UTM) Grid Coordinates, Zone 15.
Vertical Datum:
Canadian Geodetic Vertical Datum, 1928 Adjustment, Geodetic Elevations

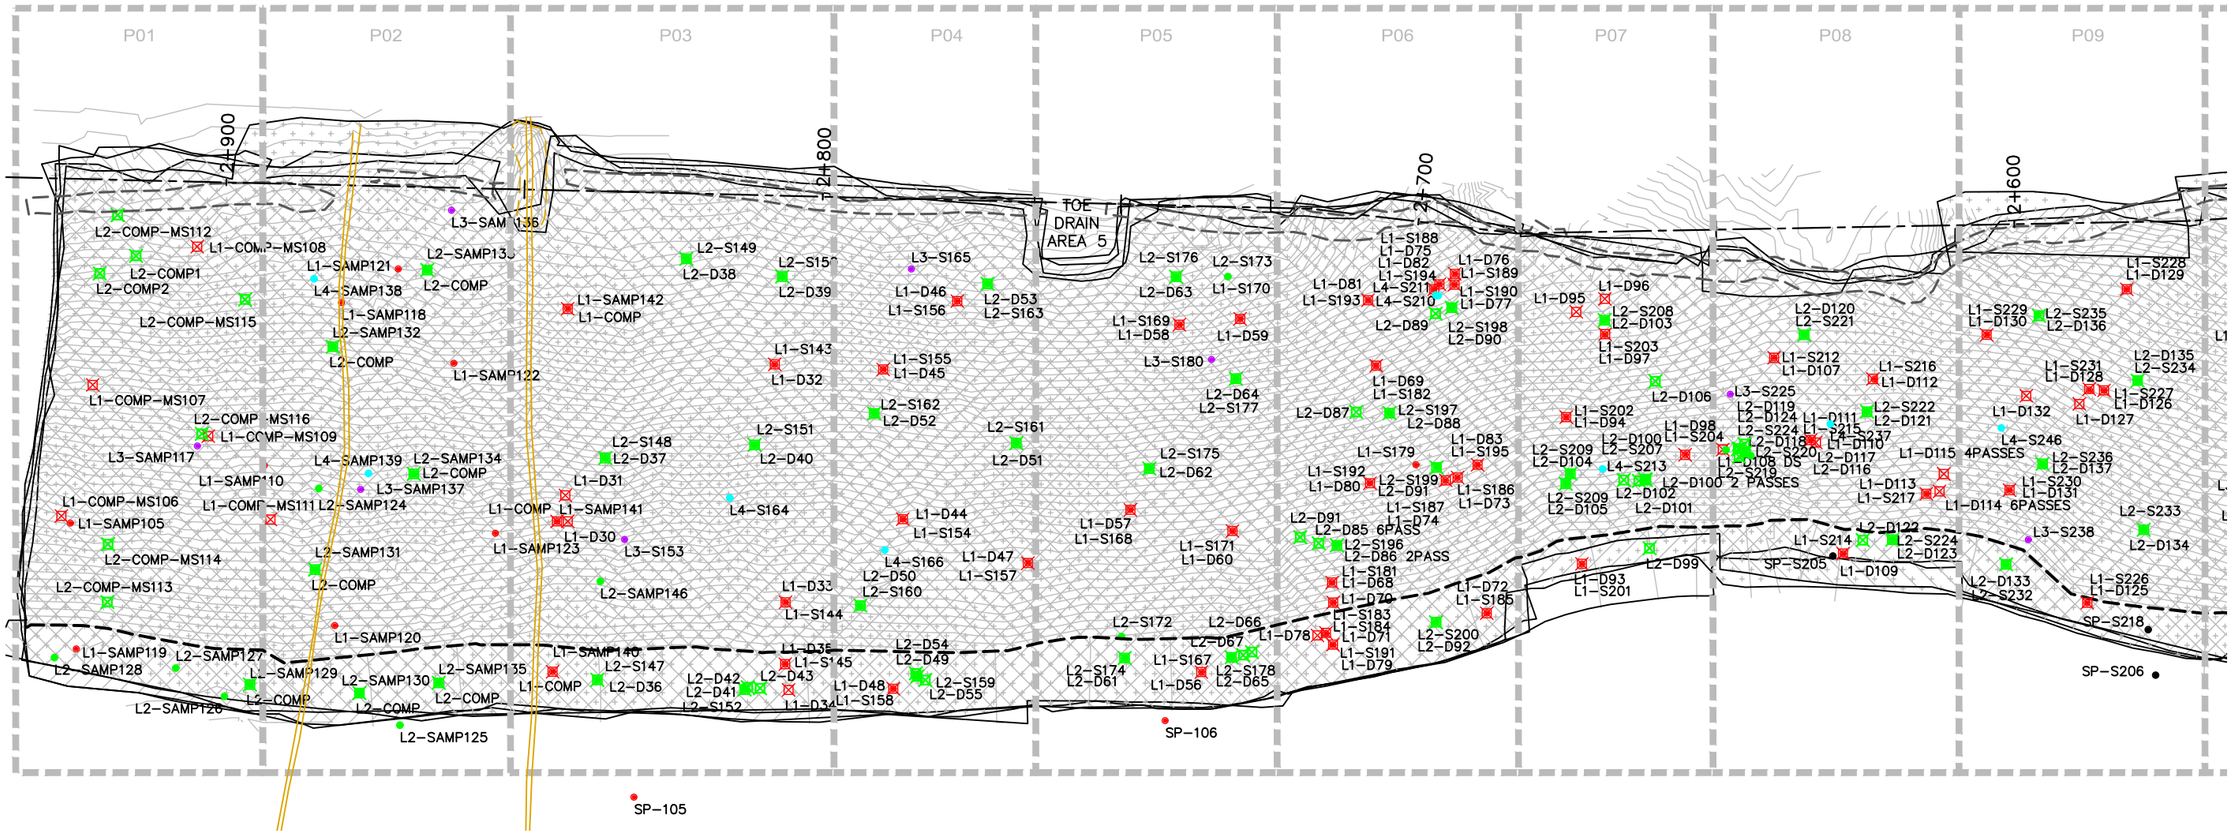

EMRS RECLAMATION – DAILY PROGRESS

(AUGUST 24, 2021) SCALE: 1:1000

SHEET SIZE – 11" X 17"

TULLOCH ENGINEERING

DESIGNER

REVISIONS

	DATE	REMARKS

LEGEND

- CCL LIFT #1
- CCL LIFT #2
- NCL LIFT #3
- NCL LIFT #4
- KEY TRENCH
- LIFT #1 COMP. TEST SAMPLE
- LIFT #2 COMP. TEST SAMPLE
- LIFT #3 COMP. TEST SAMPLE
- LIFT #4 COMP. TEST SAMPLE
- VWP WIRE
- VWP WIRE BURRITO
- PLACED TODAY
- CCL LIFT 2 PLACED TODAY

PROJECT TITLE
NEW GOLD INC
RAINY RIVER
PROJECT

DRAWING TITLE
2021 EMRS
RECLAMATION

PURPOSE
DAILY PROGRESS

DATE	AUGUST 24, 2021
DRAWN	JTS
CHECKED	
SCALE	NTS
ISSUED FOR TENDER	
ISSUED FOR CONSTRUCTION	

DWG. No.	PROJECT No.	PHASE No.
D-1	19-1138	115

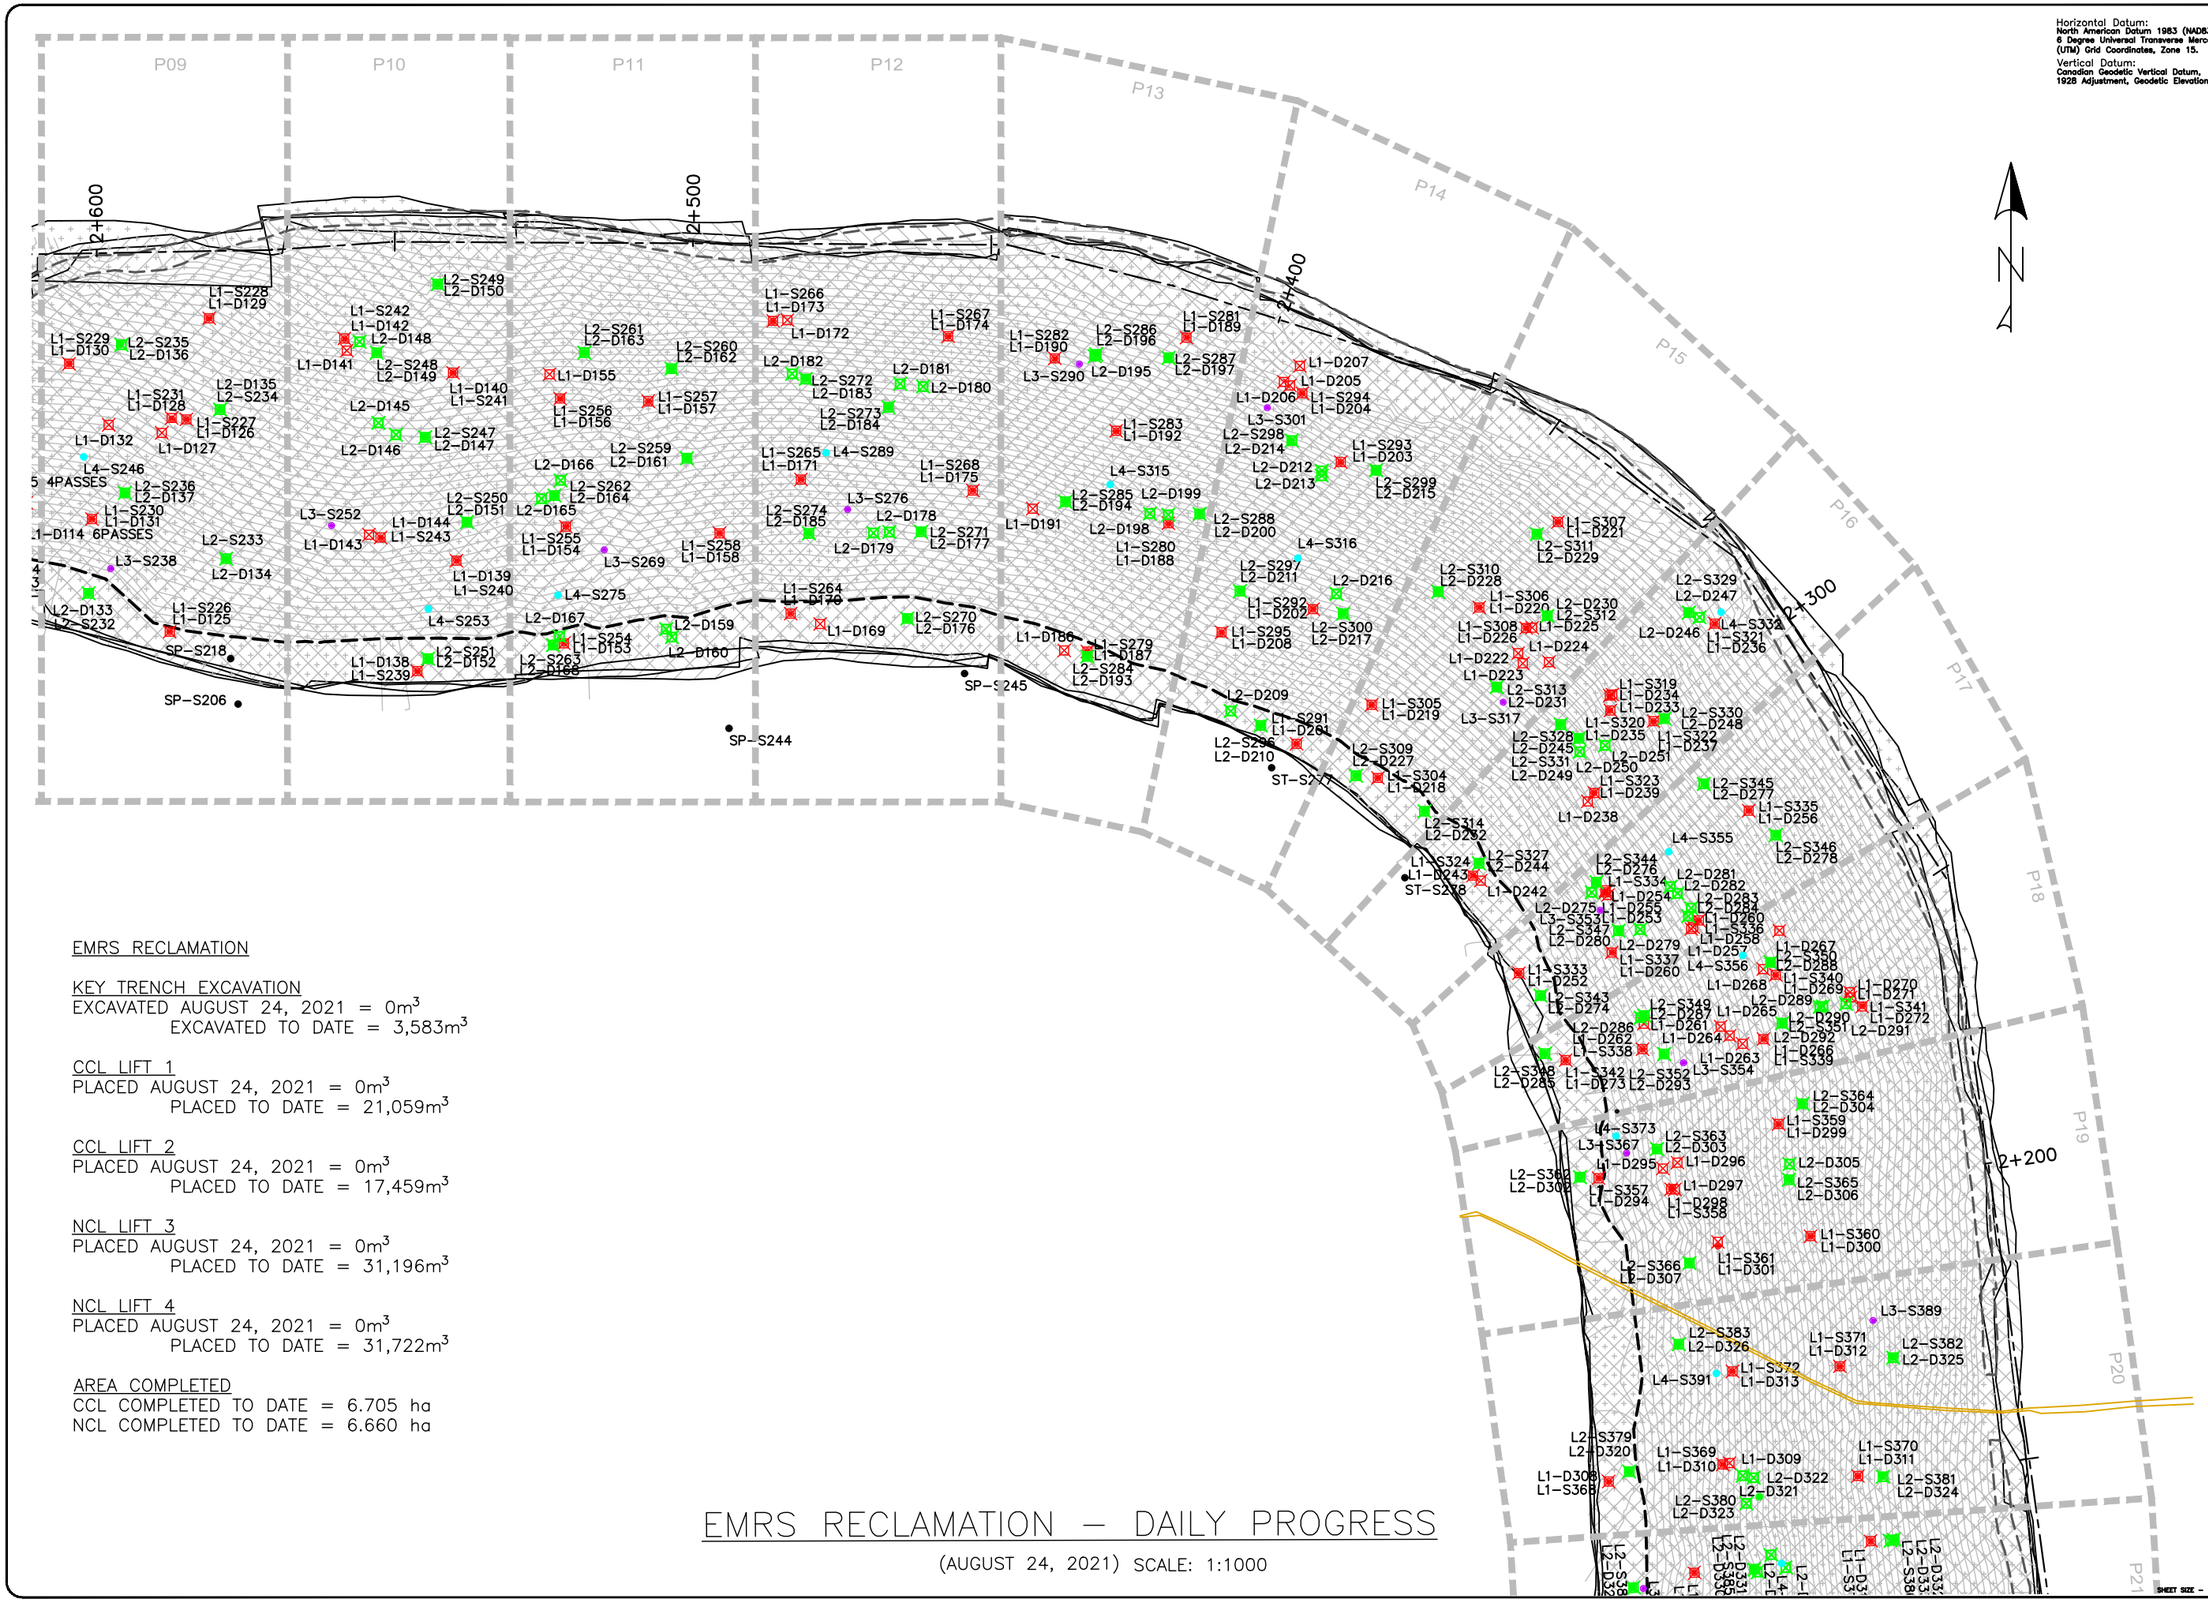

Horizontal Datum:
North American Datum 1983 (NAD83)
6 Degree Universal Transverse Mercator (UTM) Grid Coordinates, Zone 15.

Vertical Datum:
Canadian Geodetic Vertical Datum, 1928 Adjustment, Geodetic Elevations

EMRS RECLAMATION

KEY TRENCH EXCAVATION
EXCAVATED AUGUST 24, 2021 = 0m^3
EXCAVATED TO DATE = 3,583m^3

CCL LIFT 1
PLACED AUGUST 24, 2021 = 0m^3
PLACED TO DATE = 21,059m^3

CCL LIFT 2
PLACED AUGUST 24, 2021 = 0m^3
PLACED TO DATE = 17,459m^3

NCL LIFT 3
PLACED AUGUST 24, 2021 = 0m^3
PLACED TO DATE = 31,196m^3

NCL LIFT 4
PLACED AUGUST 24, 2021 = 0m^3
PLACED TO DATE = 31,722m^3

AREA COMPLETED
CCL COMPLETED TO DATE = 6.705 ha
NCL COMPLETED TO DATE = 6.660 ha

EMRS RECLAMATION – DAILY PROGRESS

(AUGUST 24, 2021) SCALE: 1:1000

TULLOCH ENGINEERING

DESIGNER

REVISIONS

DATE	REMARKS

LEGEND

- CCL LIFT #1
- CCL LIFT #2
- NCL LIFT #3
- NCL LIFT #4
- KEY TRENCH
- LIFT #1 COMP. TEST SAMPLE
- LIFT #2 COMP. TEST SAMPLE
- LIFT #3 COMP. TEST SAMPLE
- LIFT #4 COMP. TEST SAMPLE
- VWP WIRE
- VWP WIRE BURRITO
- PLACED TODAY
- CCL LIFT 2 PLACED TODAY

PROJECT TITLE
NEW GOLD INC
RAINY RIVER
PROJECT

DRAWING TITLE
2021 EMRS
RECLAMATION

PURPOSE
DAILY PROGRESS

DATE	AUGUST 24, 2021
DRAWN	JTS
CHECKED	
SCALE	NTS
ISSUED FOR TENDER	
ISSUED FOR CONSTRUCTION	

DWG. No.	PROJECT No.	PHASE No.
D-2	19-1138	115

SHEET SIZE - 11" X 17"

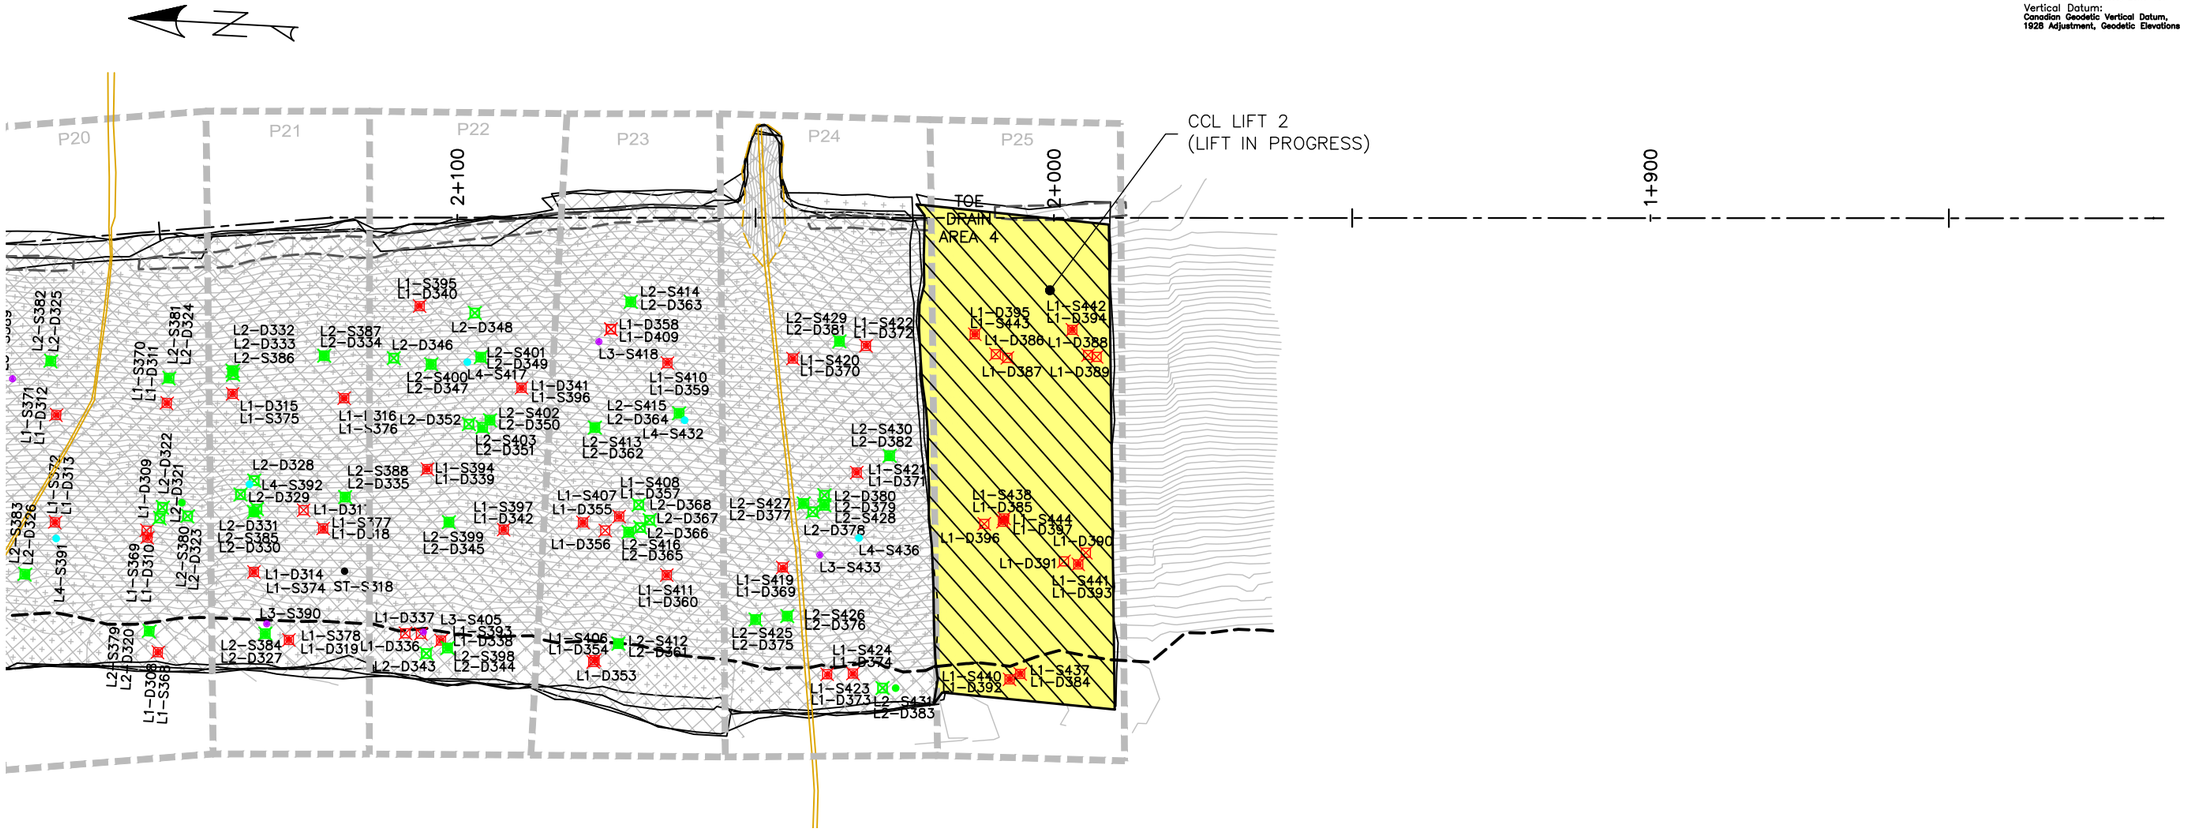

Horizontal Datum:
North American Datum 1983 (NAD83)
6 Degree Universal Transverse Mercator (UTM) Grid Coordinates, Zone 15.

Vertical Datum:
Canadian Geodetic Vertical Datum, 1928 Adjustment, Geodetic Elevations

EMRS RECLAMATION

KEY TRENCH EXCAVATION
EXCAVATED AUGUST 24, 2021 = 0m^3
EXCAVATED TO DATE = 3,583m^3

CCL LIFT 1
PLACED AUGUST 24, 2021 = 0m^3
PLACED TO DATE = 21,059m^3

CCL LIFT 2
PLACED AUGUST 24, 2021 = 0m^3
PLACED TO DATE = 17,459m^3

NCL LIFT 3
PLACED AUGUST 24, 2021 = 0m^3
PLACED TO DATE = 31,196m^3

NCL LIFT 4
PLACED AUGUST 24, 2021 = 0m^3
PLACED TO DATE = 31,722m^3

AREA COMPLETED
CCL COMPLETED TO DATE = 6.705 ha
NCL COMPLETED TO DATE = 6.660 ha

EMRS RECLAMATION – DAILY PROGRESS

(AUGUST 24, 2021) SCALE: 1:1000

TULLOCH ENGINEERING

DESIGNER

REVISIONS

DATE	REMARKS

LEGEND

- CCL LIFT #1
- CCL LIFT #2
- NCL LIFT #3
- NCL LIFT #4
- KEY TRENCH
- LIFT #1 COMP. TEST SAMPLE
- LIFT #2 COMP. TEST SAMPLE
- LIFT #3 COMP. TEST SAMPLE
- LIFT #4 COMP. TEST SAMPLE
- VWP WIRE
- VWP WIRE BURRITO
- PLACED TODAY
- CCL LIFT 2 PLACED TODAY

PROJECT TITLE
NEW GOLD INC
RAINY RIVER
PROJECT

DRAWING TITLE
2021 EMRS
RECLAMATION

PURPOSE
DAILY PROGRESS

DATE	AUGUST 24, 2021
DRAWN	JTS
CHECKED	
SCALE	NTS
ISSUED FOR TENDER	
ISSUED FOR CONSTRUCTION	

DWG. No.	PROJECT No.	PHASE No.
D-3	19-1138	115

SHEET SIZE - 11" X 17"

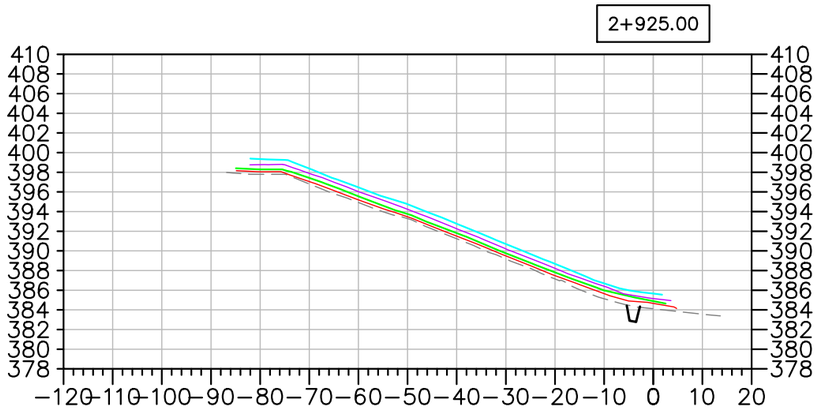

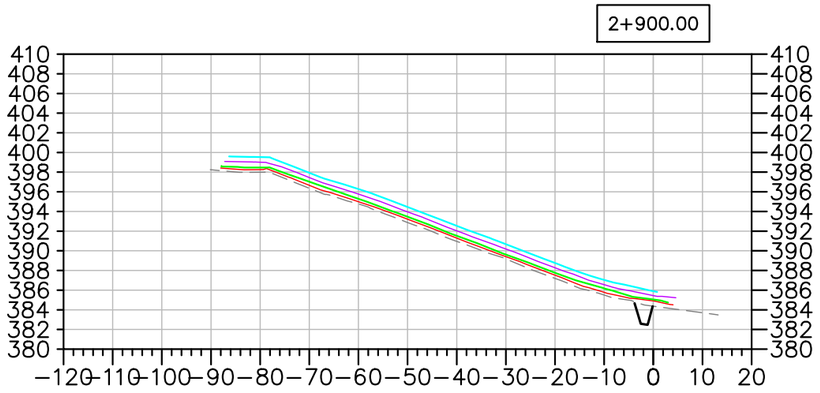

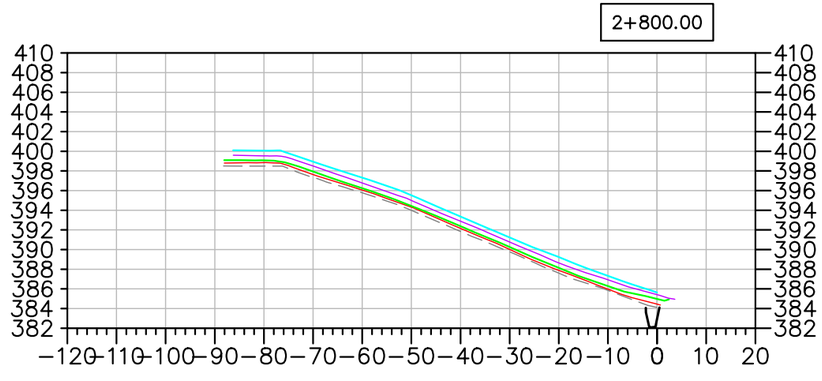

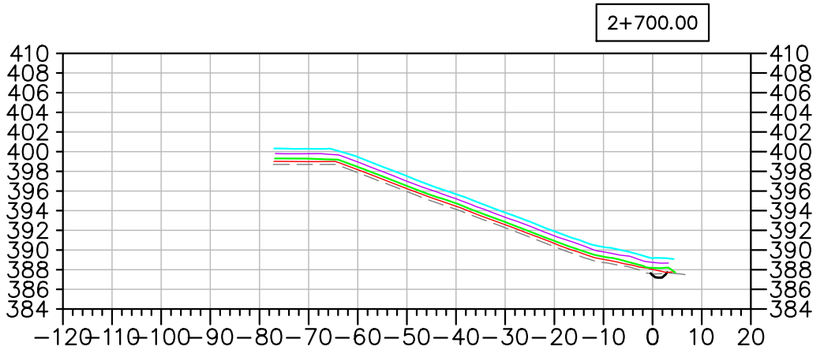

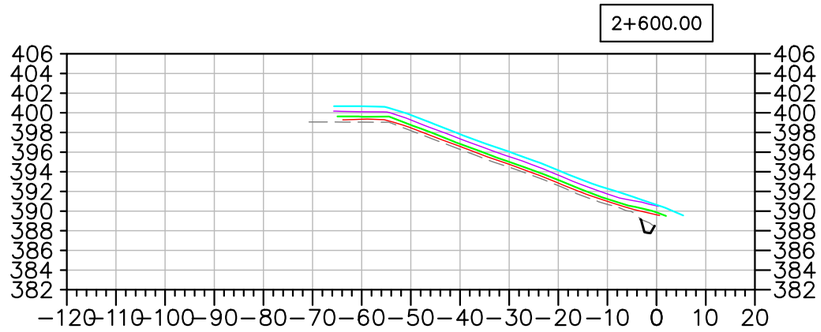

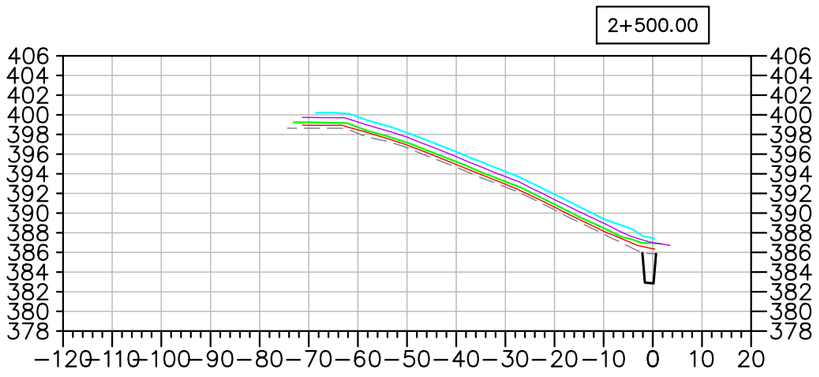

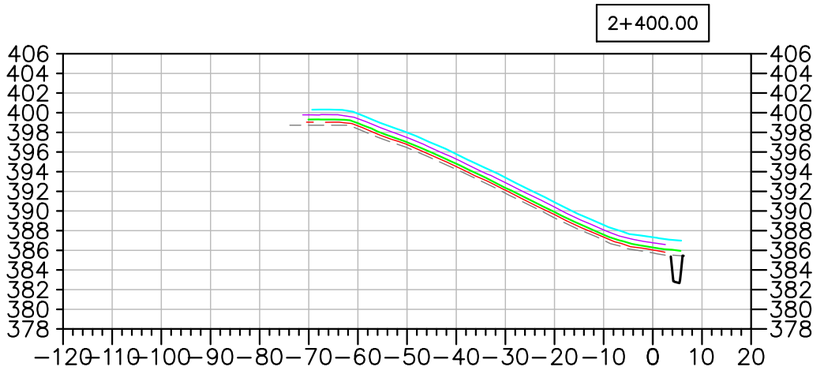

EMRS RECLAMATION – DAILY PROGRESS

(AUGUST 24, 2021) SCALE: N.T.S.

TULLOCH ENGINEERING

DESIGNER

REVISIONS

DATE	REMARKS

LEGEND

- EXISTING ROCK STOCKPILE
- CCL LIFT #1
- CCL LIFT #2
- NCL LIFT #3
- NCL LIFT #4
- KEY TRENCH

Horizontal Datum: North American Datum 1983 (NAD83) 6 Degree Universal Transverse Mercator (UTM) Grid Coordinates, Zone 15.

Vertical Datum: Canadian Geodetic Vertical Datum, 1928 Adjustment, Geodetic Elevations

PROJECT TITLE
NEW GOLD INC
RAINY RIVER
PROJECT

DRAWING TITLE
2021 EMRS
RECLAMATION CROSS
SECTIONS

PURPOSE
DAILY PROGRESS

DATE	AUGUST 24, 2021
DRAWN	JTS
CHECKED	
SCALE	NTS
ISSUED FOR TENDER	
ISSUED FOR CONSTRUCTION	

DWG. No.	PROJECT No.	PHASE No.
X-1	19-1138	115

SHEET SIZE – 11" X 17"

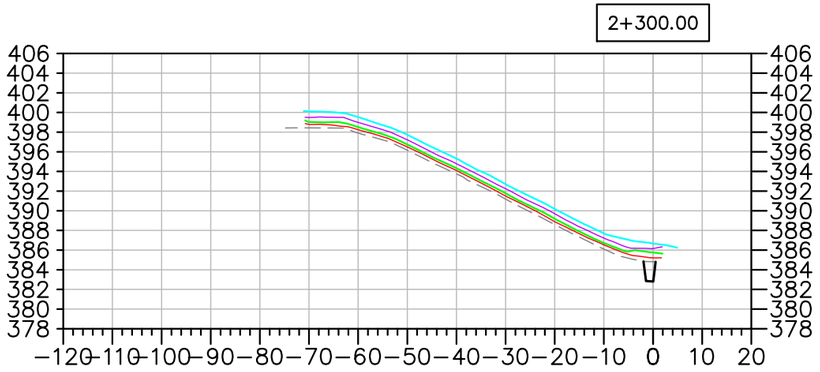

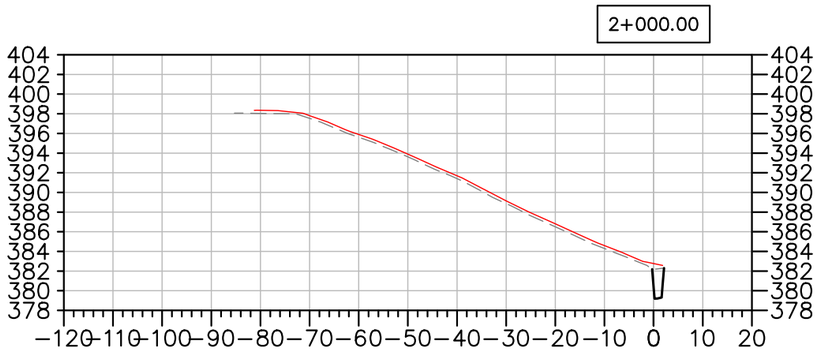

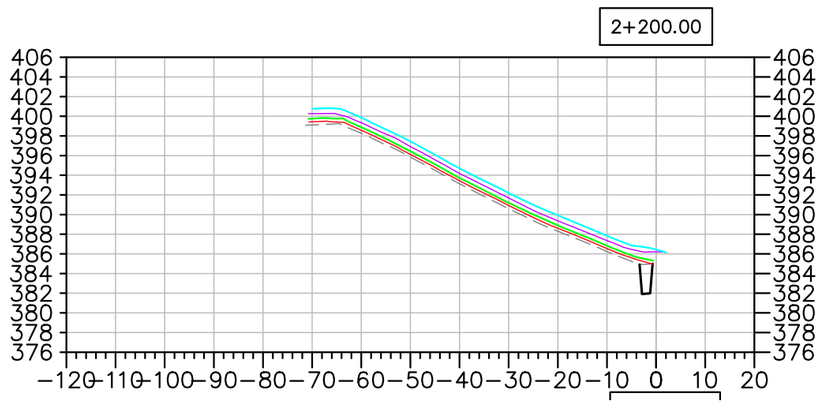

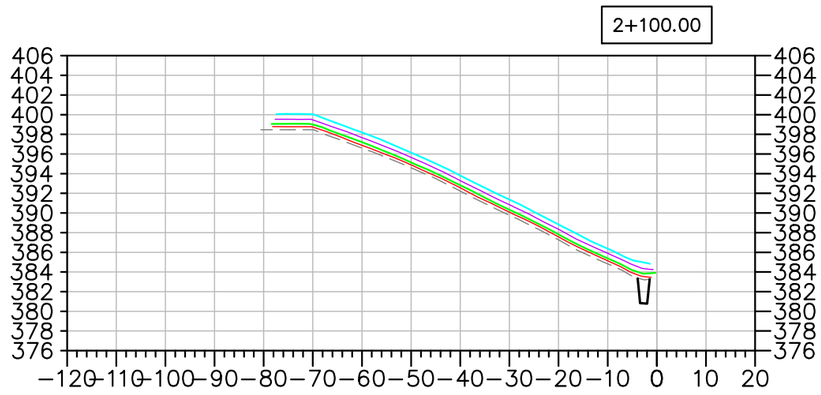

EMRS RECLAMATION – DAILY PROGRESS

(AUGUST 24, 2021) SCALE: N.T.S.

TULLOCH ENGINEERING

DESIGNER

REVISIONS

	DATE	REMARKS

LEGEND

- EXISTING ROCK STOCKPILE
- CCL LIFT #1
- CCL LIFT #2
- NCL LIFT #3
- NCL LIFT #4
- KEY TRENCH

Horizontal Datum:
North American Datum 1983 (NAD83)
6 Degree Universal Transverse Mercator (UTM) Grid Coordinates, Zone 15.

Vertical Datum:
Canadian Geodetic Vertical Datum, 1928 Adjustment, Geodetic Elevations

PROJECT TITLE
NEW GOLD INC
RAINY RIVER PROJECT

DRAWING TITLE
2021 EMRS RECLAMATION CROSS SECTIONS

PURPOSE
DAILY PROGRESS

DATE	AUGUST 24, 2021
DRAWN	JTS
CHECKED	
SCALE	NTS
ISSUED FOR TENDER	
ISSUED FOR CONSTRUCTION	

DWG. No.	PROJECT No.	PHASE No.
X-2	19-1138	115

SHEET SIZE – 11" X 17"

EMRS RECLAMATION

KEY TRENCH EXCAVATION
EXCAVATED AUGUST 25, 2021 = 0m^3
EXCAVATED TO DATE = 3,583m^3

CCL LIFT 1
PLACED AUGUST 25, 2021 = 0m^3
PLACED TO DATE = 21,059m^3

CCL LIFT 2
PLACED AUGUST 25, 2021 = 751m^3
PLACED TO DATE = 18,210m^3

NCL LIFT 3
PLACED AUGUST 25, 2021 = 0m^3
PLACED TO DATE = 31,196m^3

NCL LIFT 4
PLACED AUGUST 25, 2021 = 0m^3
PLACED TO DATE = 31,722m^3

AREA COMPLETED
CCL COMPLETED TO DATE = 6.959 ha
NCL COMPLETED TO DATE = 6.660 ha

Horizontal Datum:
North American Datum 1983 (NAD83)
6 Degree Universal Transverse Mercator (UTM) Grid Coordinates, Zone 15.
Vertical Datum:
Canadian Geodetic Vertical Datum, 1928 Adjustment, Geodetic Elevations

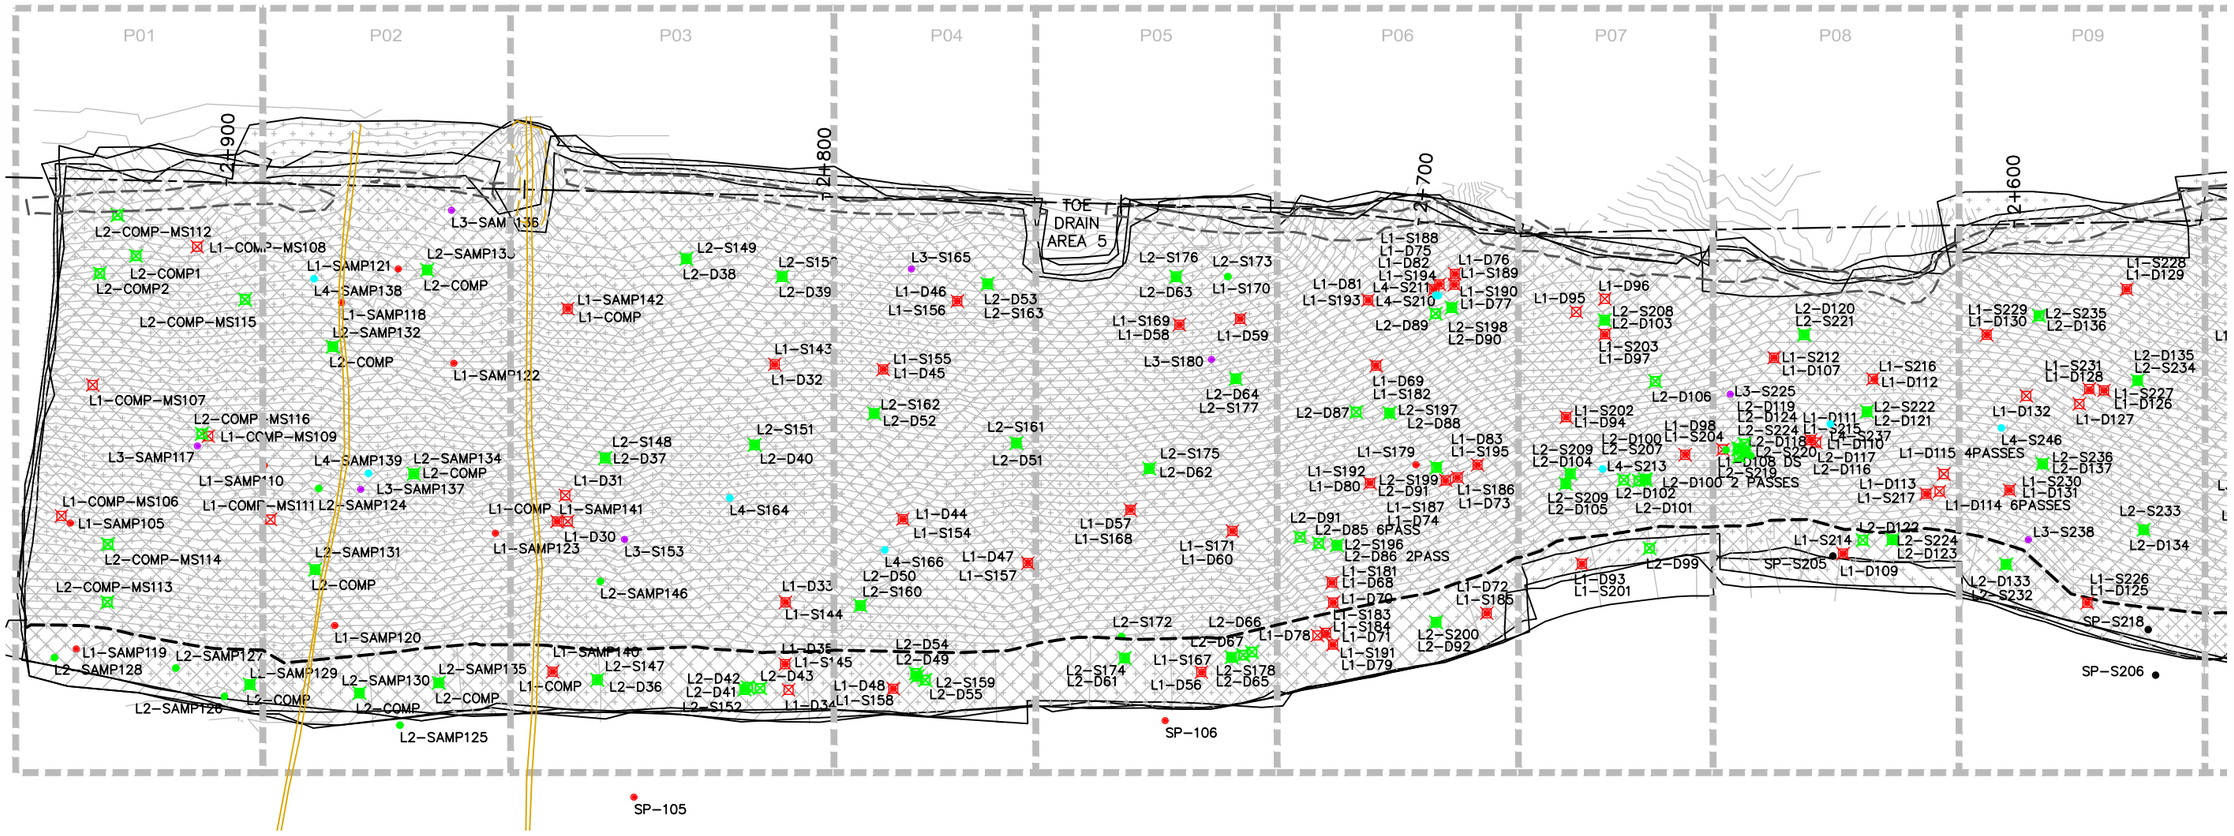

EMRS RECLAMATION – DAILY PROGRESS

(AUGUST 25, 2021) SCALE: 1:1000

TULLOCH ENGINEERING

DESIGNER

REVISIONS

	DATE	REMARKS

LEGEND

- CCL LIFT #1
- CCL LIFT #2
- NCL LIFT #3
- NCL LIFT #4
- KEY TRENCH
- LIFT #1 COMP. TEST SAMPLE
- LIFT #2 COMP. TEST SAMPLE
- LIFT #3 COMP. TEST SAMPLE
- LIFT #4 COMP. TEST SAMPLE
- VWP WIRE
- VWP WIRE BURRITO
- PLACED TODAY
- CCL LIFT 2 PLACED TODAY

PROJECT TITLE
NEW GOLD INC
RAINY RIVER
PROJECT

DRAWING TITLE
2021 EMRS
RECLAMATION

PURPOSE
DAILY PROGRESS

DATE	AUGUST 25, 2021
DRAWN	JTS
CHECKED	
SCALE	NTS
ISSUED FOR TENDER	
ISSUED FOR CONSTRUCTION	

DWG. No.	PROJECT No.	PHASE No.
D-1	19-1138	115

SHEET SIZE – 11" X 17"

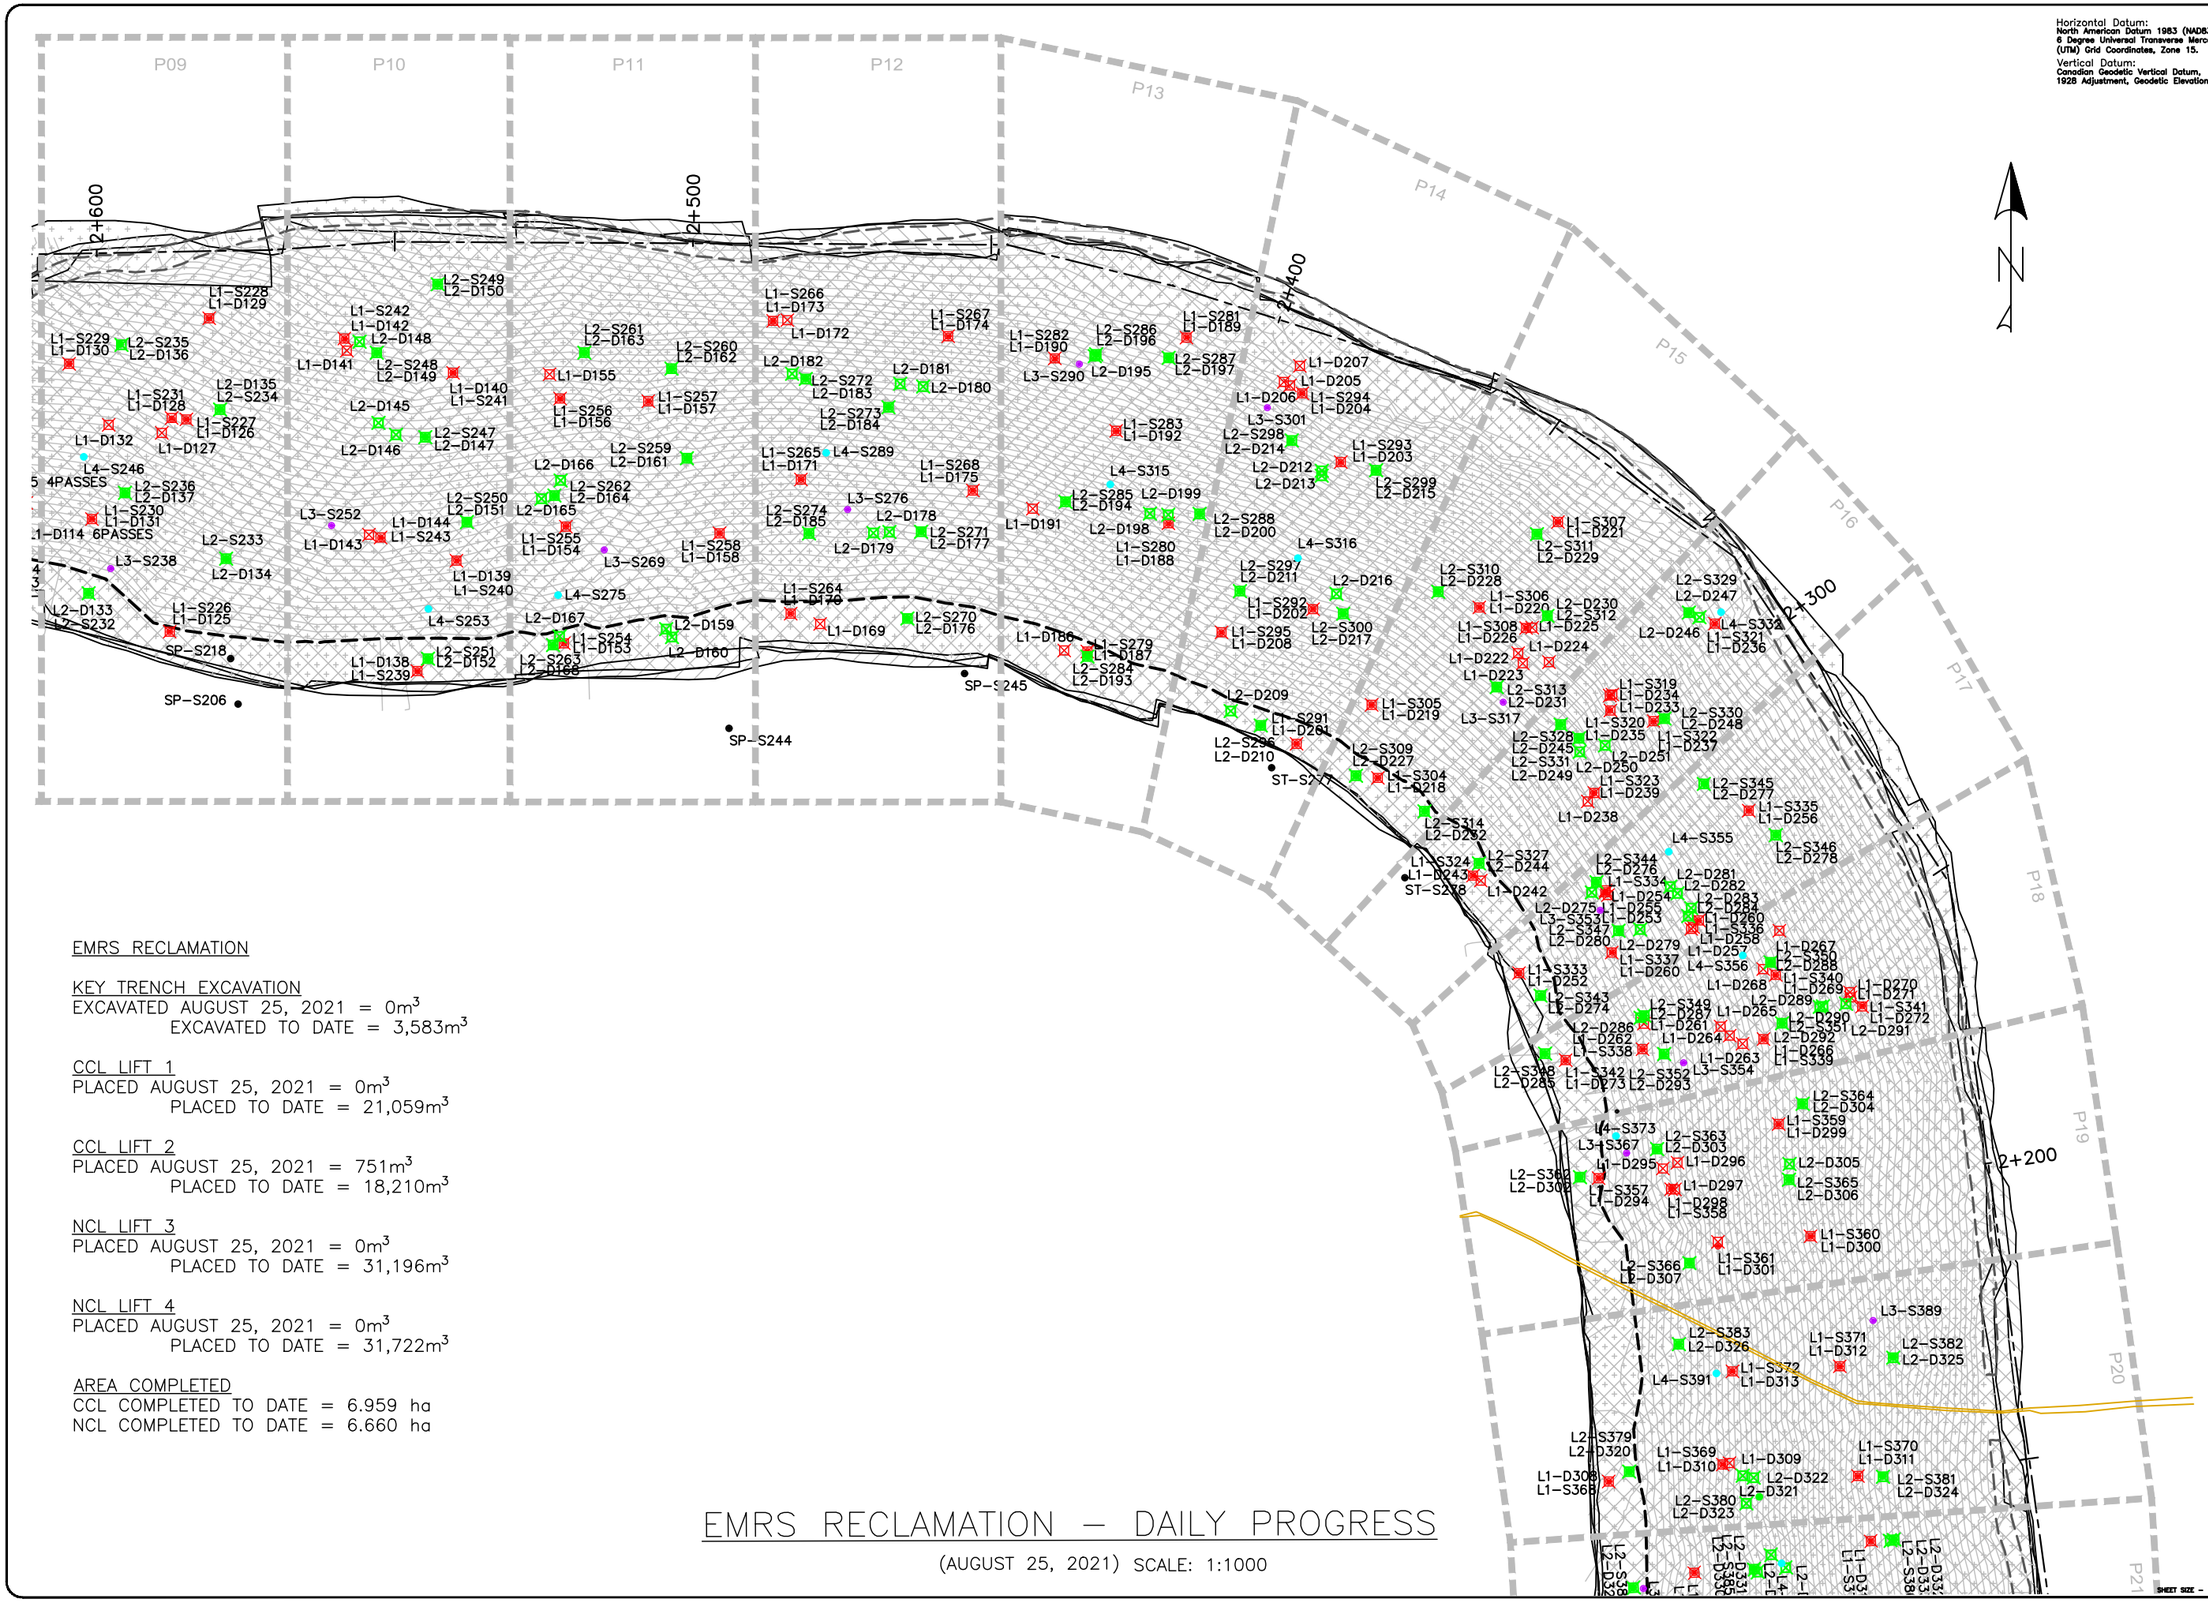

Horizontal Datum:
North American Datum 1983 (NAD83)
6 Degree Universal Transverse Mercator (UTM) Grid Coordinates, Zone 15.

Vertical Datum:
Canadian Geodetic Vertical Datum, 1928 Adjustment, Geodetic Elevations

EMRS RECLAMATION

KEY TRENCH EXCAVATION
EXCAVATED AUGUST 25, 2021 = 0m³
EXCAVATED TO DATE = 3,583m³

CCL LIFT 1
PLACED AUGUST 25, 2021 = 0m³
PLACED TO DATE = 21,059m³

CCL LIFT 2
PLACED AUGUST 25, 2021 = 751m³
PLACED TO DATE = 18,210m³

NCL LIFT 3
PLACED AUGUST 25, 2021 = 0m³
PLACED TO DATE = 31,196m³

NCL LIFT 4
PLACED AUGUST 25, 2021 = 0m³
PLACED TO DATE = 31,722m³

AREA COMPLETED
CCL COMPLETED TO DATE = 6.959 ha
NCL COMPLETED TO DATE = 6.660 ha

EMRS RECLAMATION – DAILY PROGRESS

(AUGUST 25, 2021) SCALE: 1:1000

TULLOCH ENGINEERING

DESIGNER

REVISIONS

DATE	REMARKS

LEGEND

- CCL LIFT #1
- CCL LIFT #2
- NCL LIFT #3
- NCL LIFT #4
- KEY TRENCH
- LIFT #1 COMP. TEST SAMPLE
- LIFT #2 COMP. TEST SAMPLE
- LIFT #3 COMP. TEST SAMPLE
- LIFT #4 COMP. TEST SAMPLE
- VWP WIRE
- VWP WIRE BURRITO
- PLACED TODAY
- CCL LIFT 2 PLACED TODAY

PROJECT TITLE
NEW GOLD INC
RAINY RIVER
PROJECT

DRAWING TITLE
2021 EMRS
RECLAMATION

PURPOSE
DAILY PROGRESS

DATE	AUGUST 25, 2021
DRAWN	JTS
CHECKED	
SCALE	NTS
ISSUED FOR TENDER	
ISSUED FOR CONSTRUCTION	

DWG. No.	PROJECT No.	PHASE No.
D-2	19-1138	115

SHEET SIZE - 11" X 17"

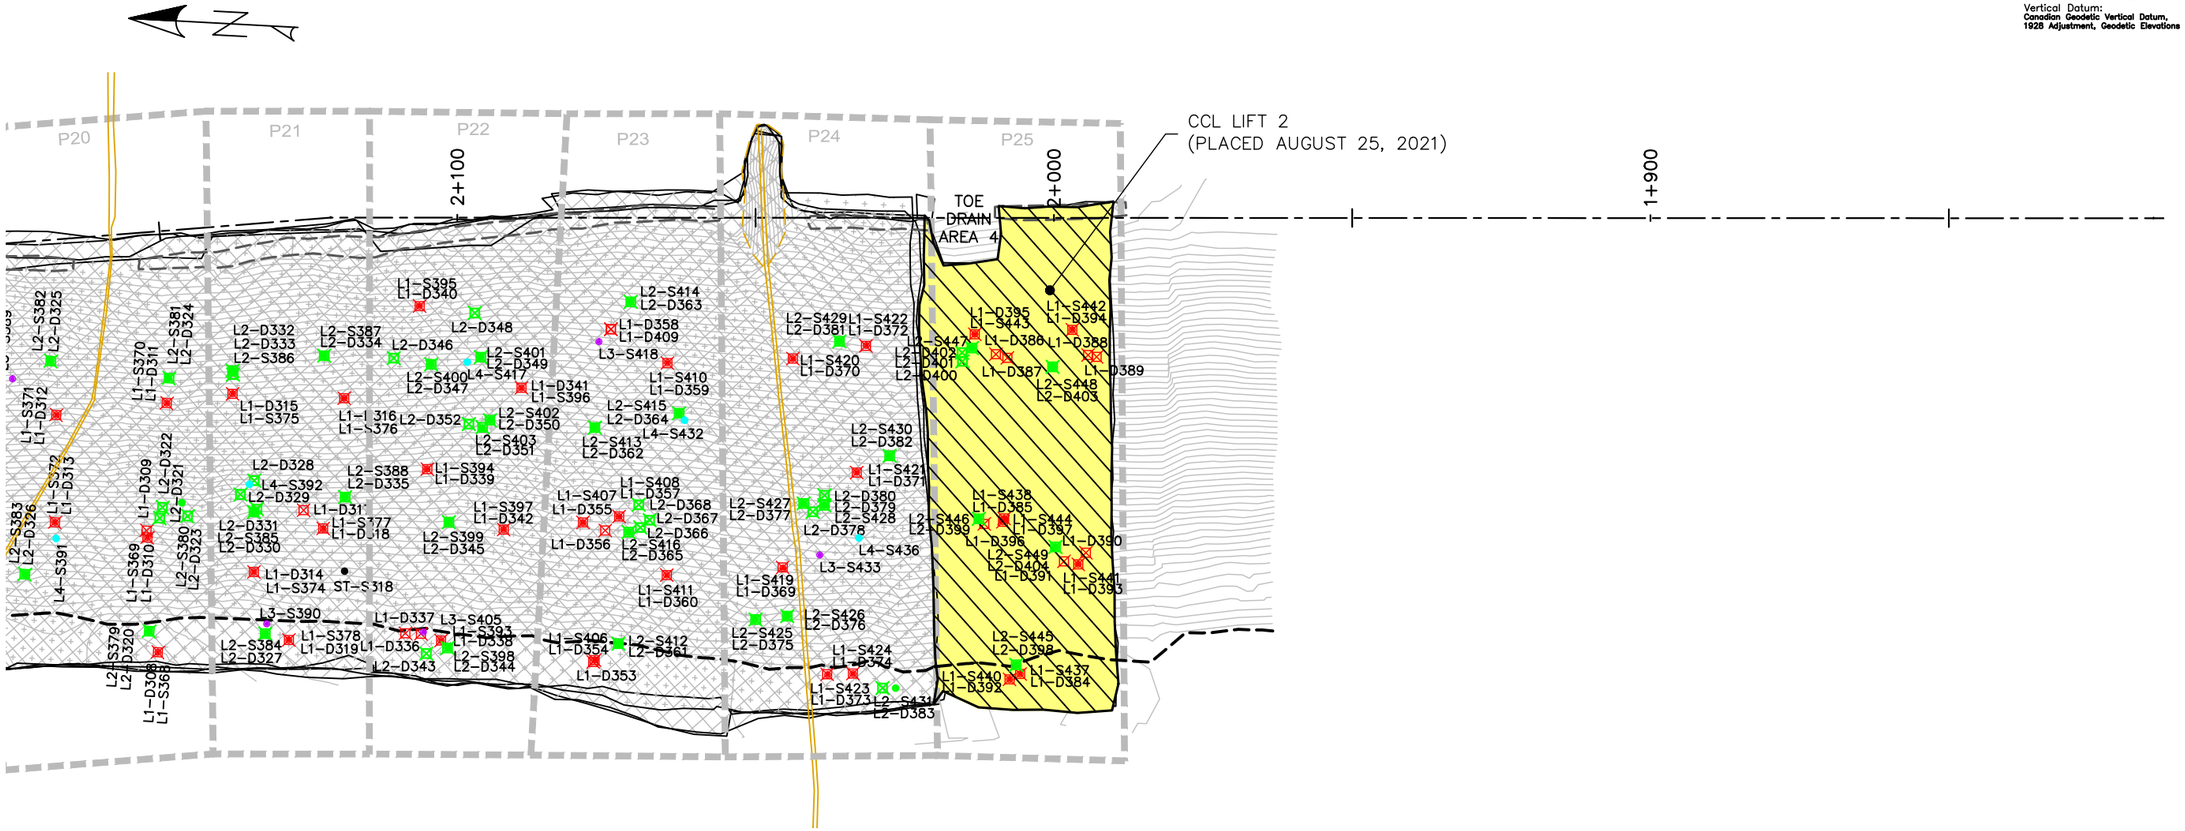

Horizontal Datum:
North American Datum 1983 (NAD83)
6 Degree Universal Transverse Mercator (UTM) Grid Coordinates, Zone 15.

Vertical Datum:
Canadian Geodetic Vertical Datum, 1928 Adjustment, Geodetic Elevations

EMRS RECLAMATION

KEY TRENCH EXCAVATION
EXCAVATED AUGUST 25, 2021 = 0m^3
EXCAVATED TO DATE = 3,583m^3

CCL LIFT 1
PLACED AUGUST 25, 2021 = 0m^3
PLACED TO DATE = 21,059m^3

CCL LIFT 2
PLACED AUGUST 25, 2021 = 751m^3
PLACED TO DATE = 18,210m^3

NCL LIFT 3
PLACED AUGUST 25, 2021 = 0m^3
PLACED TO DATE = 31,196m^3

NCL LIFT 4
PLACED AUGUST 25, 2021 = 0m^3
PLACED TO DATE = 31,722m^3

AREA COMPLETED
CCL COMPLETED TO DATE = 6.959 ha
NCL COMPLETED TO DATE = 6.660 ha

EMRS RECLAMATION – DAILY PROGRESS

(AUGUST 25, 2021) SCALE: 1:1000

TULLOCH ENGINEERING

DESIGNER

REVISIONS

DATE	REMARKS

LEGEND

- CCL LIFT #1
- CCL LIFT #2
- NCL LIFT #3
- NCL LIFT #4
- KEY TRENCH
- LIFT #1 COMP. TEST SAMPLE
- LIFT #2 COMP. TEST SAMPLE
- LIFT #3 COMP. TEST SAMPLE
- LIFT #4 COMP. TEST SAMPLE
- VWP WIRE
- VWP WIRE BURRITO
- PLACED TODAY
- CCL LIFT 2 PLACED TODAY

PROJECT TITLE
NEW GOLD INC
RAINY RIVER
PROJECT

DRAWING TITLE
2021 EMRS
RECLAMATION

PURPOSE
DAILY PROGRESS

DATE	AUGUST 25, 2021
DRAWN	JTS
CHECKED	
SCALE	NTS
ISSUED FOR TENDER	
ISSUED FOR CONSTRUCTION	

DWG. No.	PROJECT No.	PHASE No.
D-3	19-1138	115

SHEET SIZE - 11" X 17"

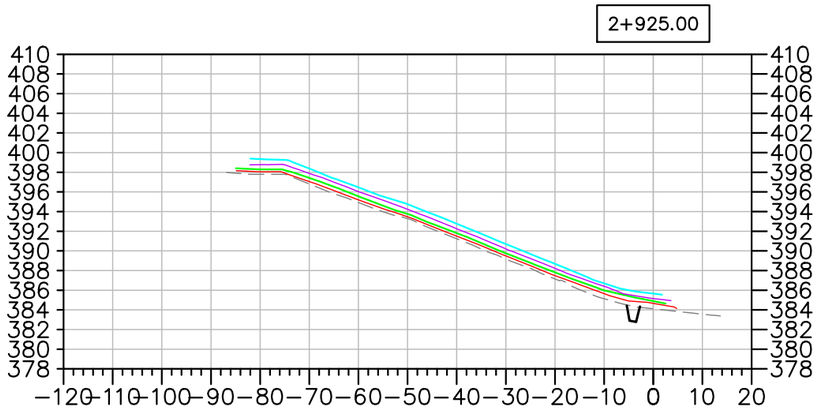

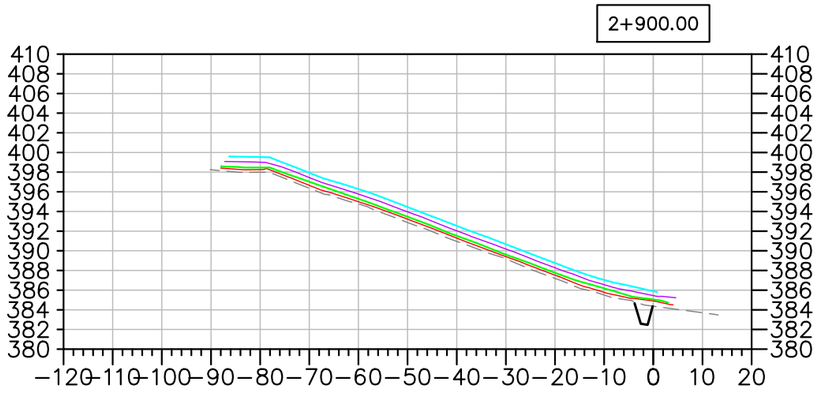

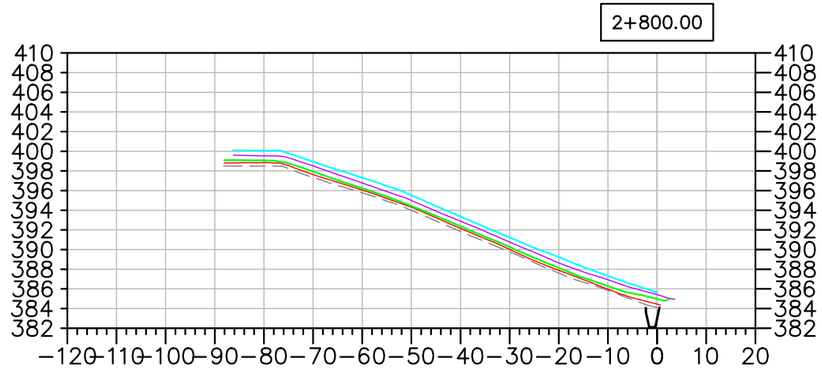

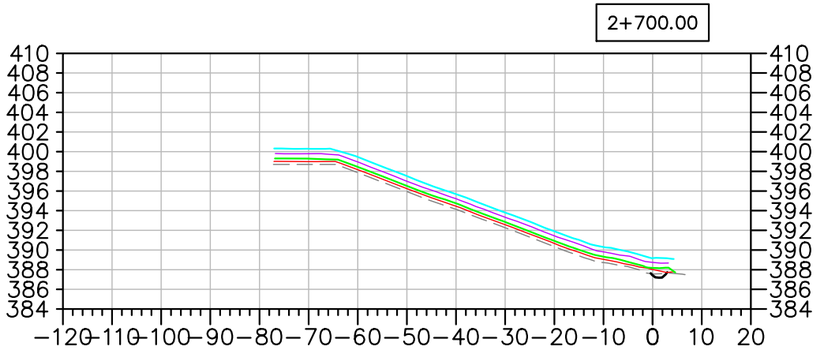

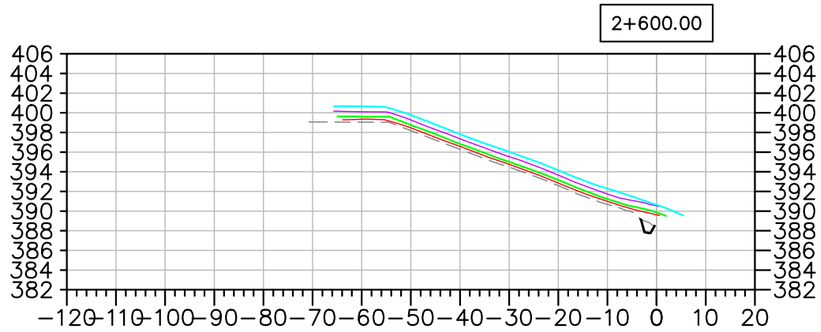

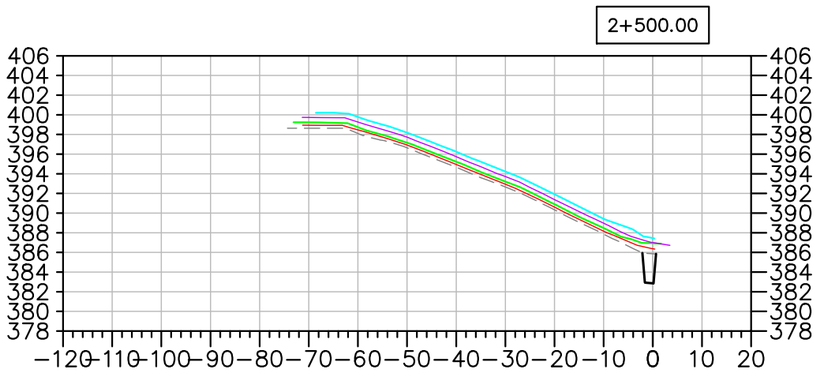

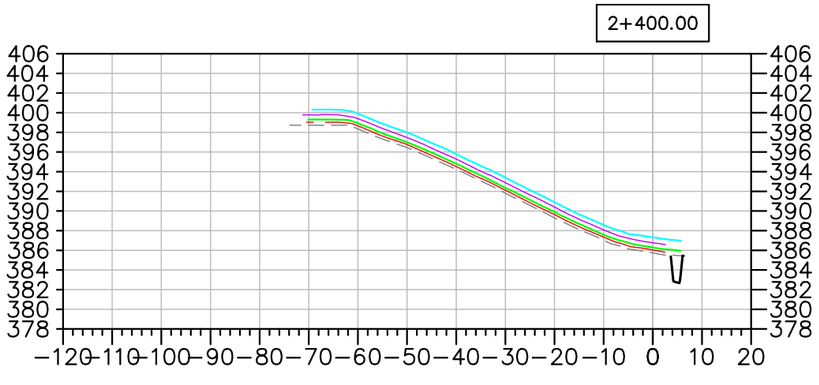

EMRS RECLAMATION – DAILY PROGRESS

(AUGUST 25, 2021) SCALE: N.T.S.

TULLOCH ENGINEERING

DESIGNER

REVISIONS

DATE	REMARKS

LEGEND

- EXISTING ROCK STOCKPILE
- CCL LIFT #1
- CCL LIFT #2
- NCL LIFT #3
- NCL LIFT #4
- KEY TRENCH

Horizontal Datum:
North American Datum 1983 (NAD83)
6 Degree Universal Transverse Mercator (UTM) Grid Coordinates, Zone 15.
Vertical Datum:
Canadian Geodetic Vertical Datum, 1928 Adjustment, Geodetic Elevations

PROJECT TITLE
NEW GOLD INC
RAINY RIVER
PROJECT

DRAWING TITLE
2021 EMRS
RECLAMATION CROSS
SECTIONS

PURPOSE
DAILY PROGRESS

DATE	AUGUST 25, 2021
DRAWN	JTS
CHECKED	
SCALE	NTS
ISSUED FOR TENDER	
ISSUED FOR CONSTRUCTION	

DWG. No.	PROJECT No.	PHASE No.
X–1	19–1138	115

SHEET SIZE – 11" X 17"

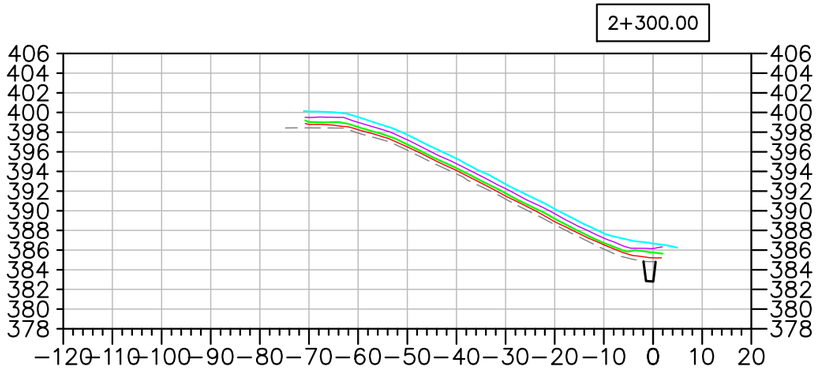

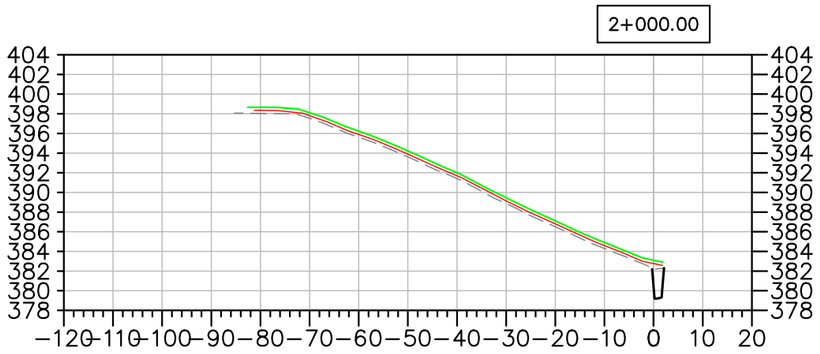

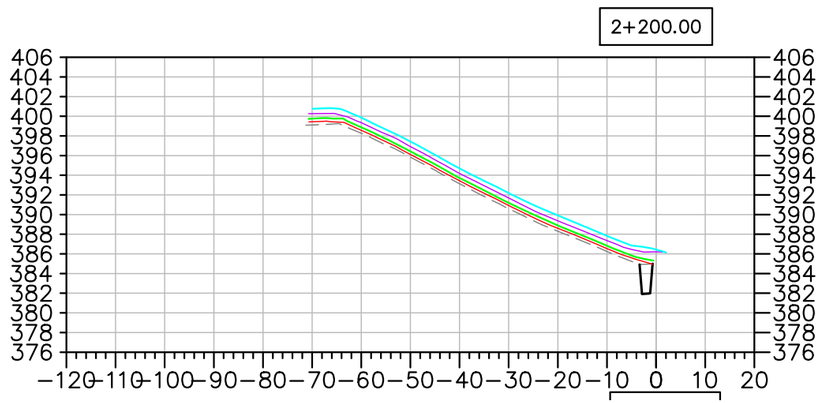

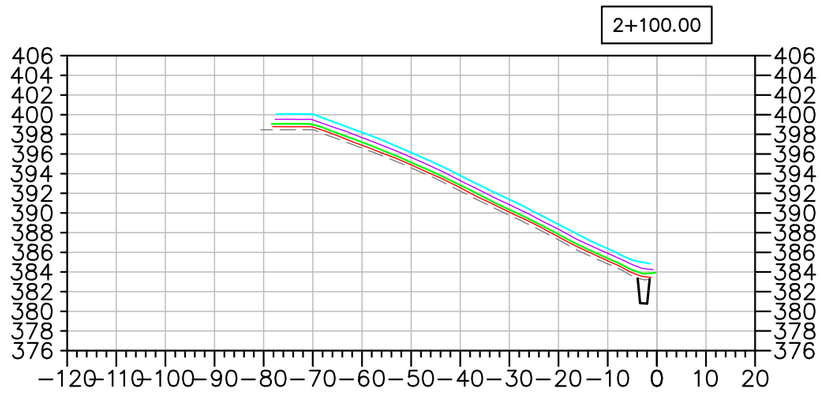

EMRS RECLAMATION – DAILY PROGRESS

(AUGUST 25, 2021) SCALE: N.T.S.

TULLOCH ENGINEERING

DESIGNER

REVISIONS

	DATE	REMARKS

LEGEND

- EXISTING ROCK STOCKPILE
- CCL LIFT #1
- CCL LIFT #2
- NCL LIFT #3
- NCL LIFT #4
- KEY TRENCH

Horizontal Datum:
North American Datum 1983 (NAD83)
6 Degree Universal Transverse Mercator (UTM) Grid Coordinates, Zone 15.

Vertical Datum:
Canadian Geodetic Vertical Datum, 1928 Adjustment, Geodetic Elevations

PROJECT TITLE
NEW GOLD INC
RAINY RIVER PROJECT

DRAWING TITLE
2021 EMRS RECLAMATION CROSS SECTIONS

PURPOSE
DAILY PROGRESS

DATE	AUGUST 25, 2021
DRAWN	JTS
CHECKED	
SCALE	NTS
ISSUED FOR TENDER	
ISSUED FOR CONSTRUCTION	

DWG. No.	PROJECT No.	PHASE No.
X-2	19-1138	115

SHEET SIZE – 11" X 17"

EMRS RECLAMATION

KEY TRENCH EXCAVATION
EXCAVATED AUGUST 26, 2021 = 0m^3
EXCAVATED TO DATE = 3,583m^3

CCL LIFT 1
PLACED AUGUST 26, 2021 = 0m^3
PLACED TO DATE = 21,059m^3

CCL LIFT 2
PLACED AUGUST 26, 2021 = 0m^3
PLACED TO DATE = 18,210m^3

NCL LIFT 3
PLACED AUGUST 26, 2021 = 1,145m^3
PLACED TO DATE = 32,341m^3

NCL LIFT 4
PLACED AUGUST 26, 2021 = 0m^3
PLACED TO DATE = 31,722m^3

AREA COMPLETED
CCL COMPLETED TO DATE = 6.959 ha
NCL COMPLETED TO DATE = 6.660 ha

Horizontal Datum:
North American Datum 1983 (NAD83)
6 Degree Universal Transverse Mercator (UTM) Grid Coordinates, Zone 15.
Vertical Datum:
Canadian Geodetic Vertical Datum, 1928 Adjustment, Geodetic Elevations

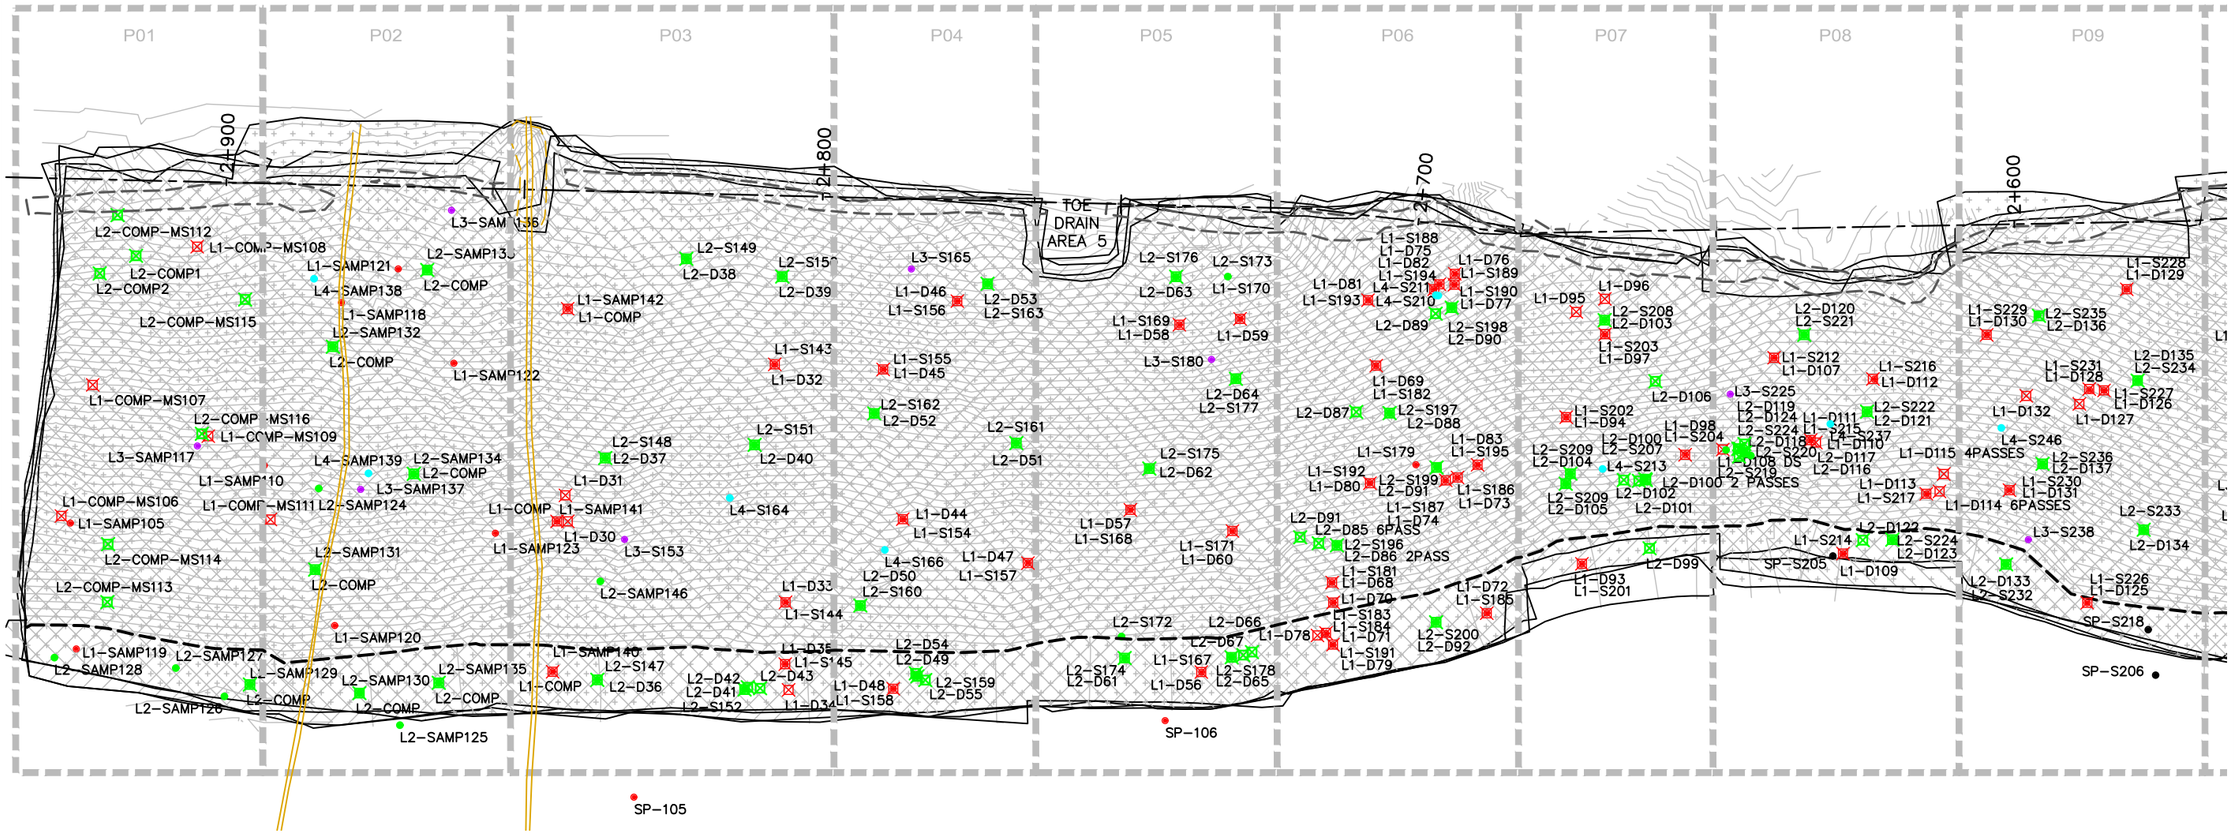

EMRS RECLAMATION – DAILY PROGRESS

(AUGUST 26, 2021) SCALE: 1:1000

TULLOCH ENGINEERING

DESIGNER

REVISIONS

	DATE	REMARKS

LEGEND

- CCL LIFT #1
- CCL LIFT #2
- NCL LIFT #3
- NCL LIFT #4
- KEY TRENCH
- LIFT #1 COMP. TEST SAMPLE
- LIFT #2 COMP. TEST SAMPLE
- LIFT #3 COMP. TEST SAMPLE
- LIFT #4 COMP. TEST SAMPLE
- VWP WIRE
- VWP WIRE BURRITO
- PLACED TODAY
- CCL LIFT 2 PLACED TODAY

PROJECT TITLE
NEW GOLD INC
RAINY RIVER
PROJECT

DRAWING TITLE
2021 EMRS
RECLAMATION

PURPOSE
DAILY PROGRESS

DATE	AUGUST 26, 2021
DRAWN	JTS
CHECKED	
SCALE	NTS
ISSUED FOR TENDER	
ISSUED FOR CONSTRUCTION	

DWG. No.	PROJECT No.	PHASE No.
D-1	19-1138	115

SHEET SIZE – 11" X 17"

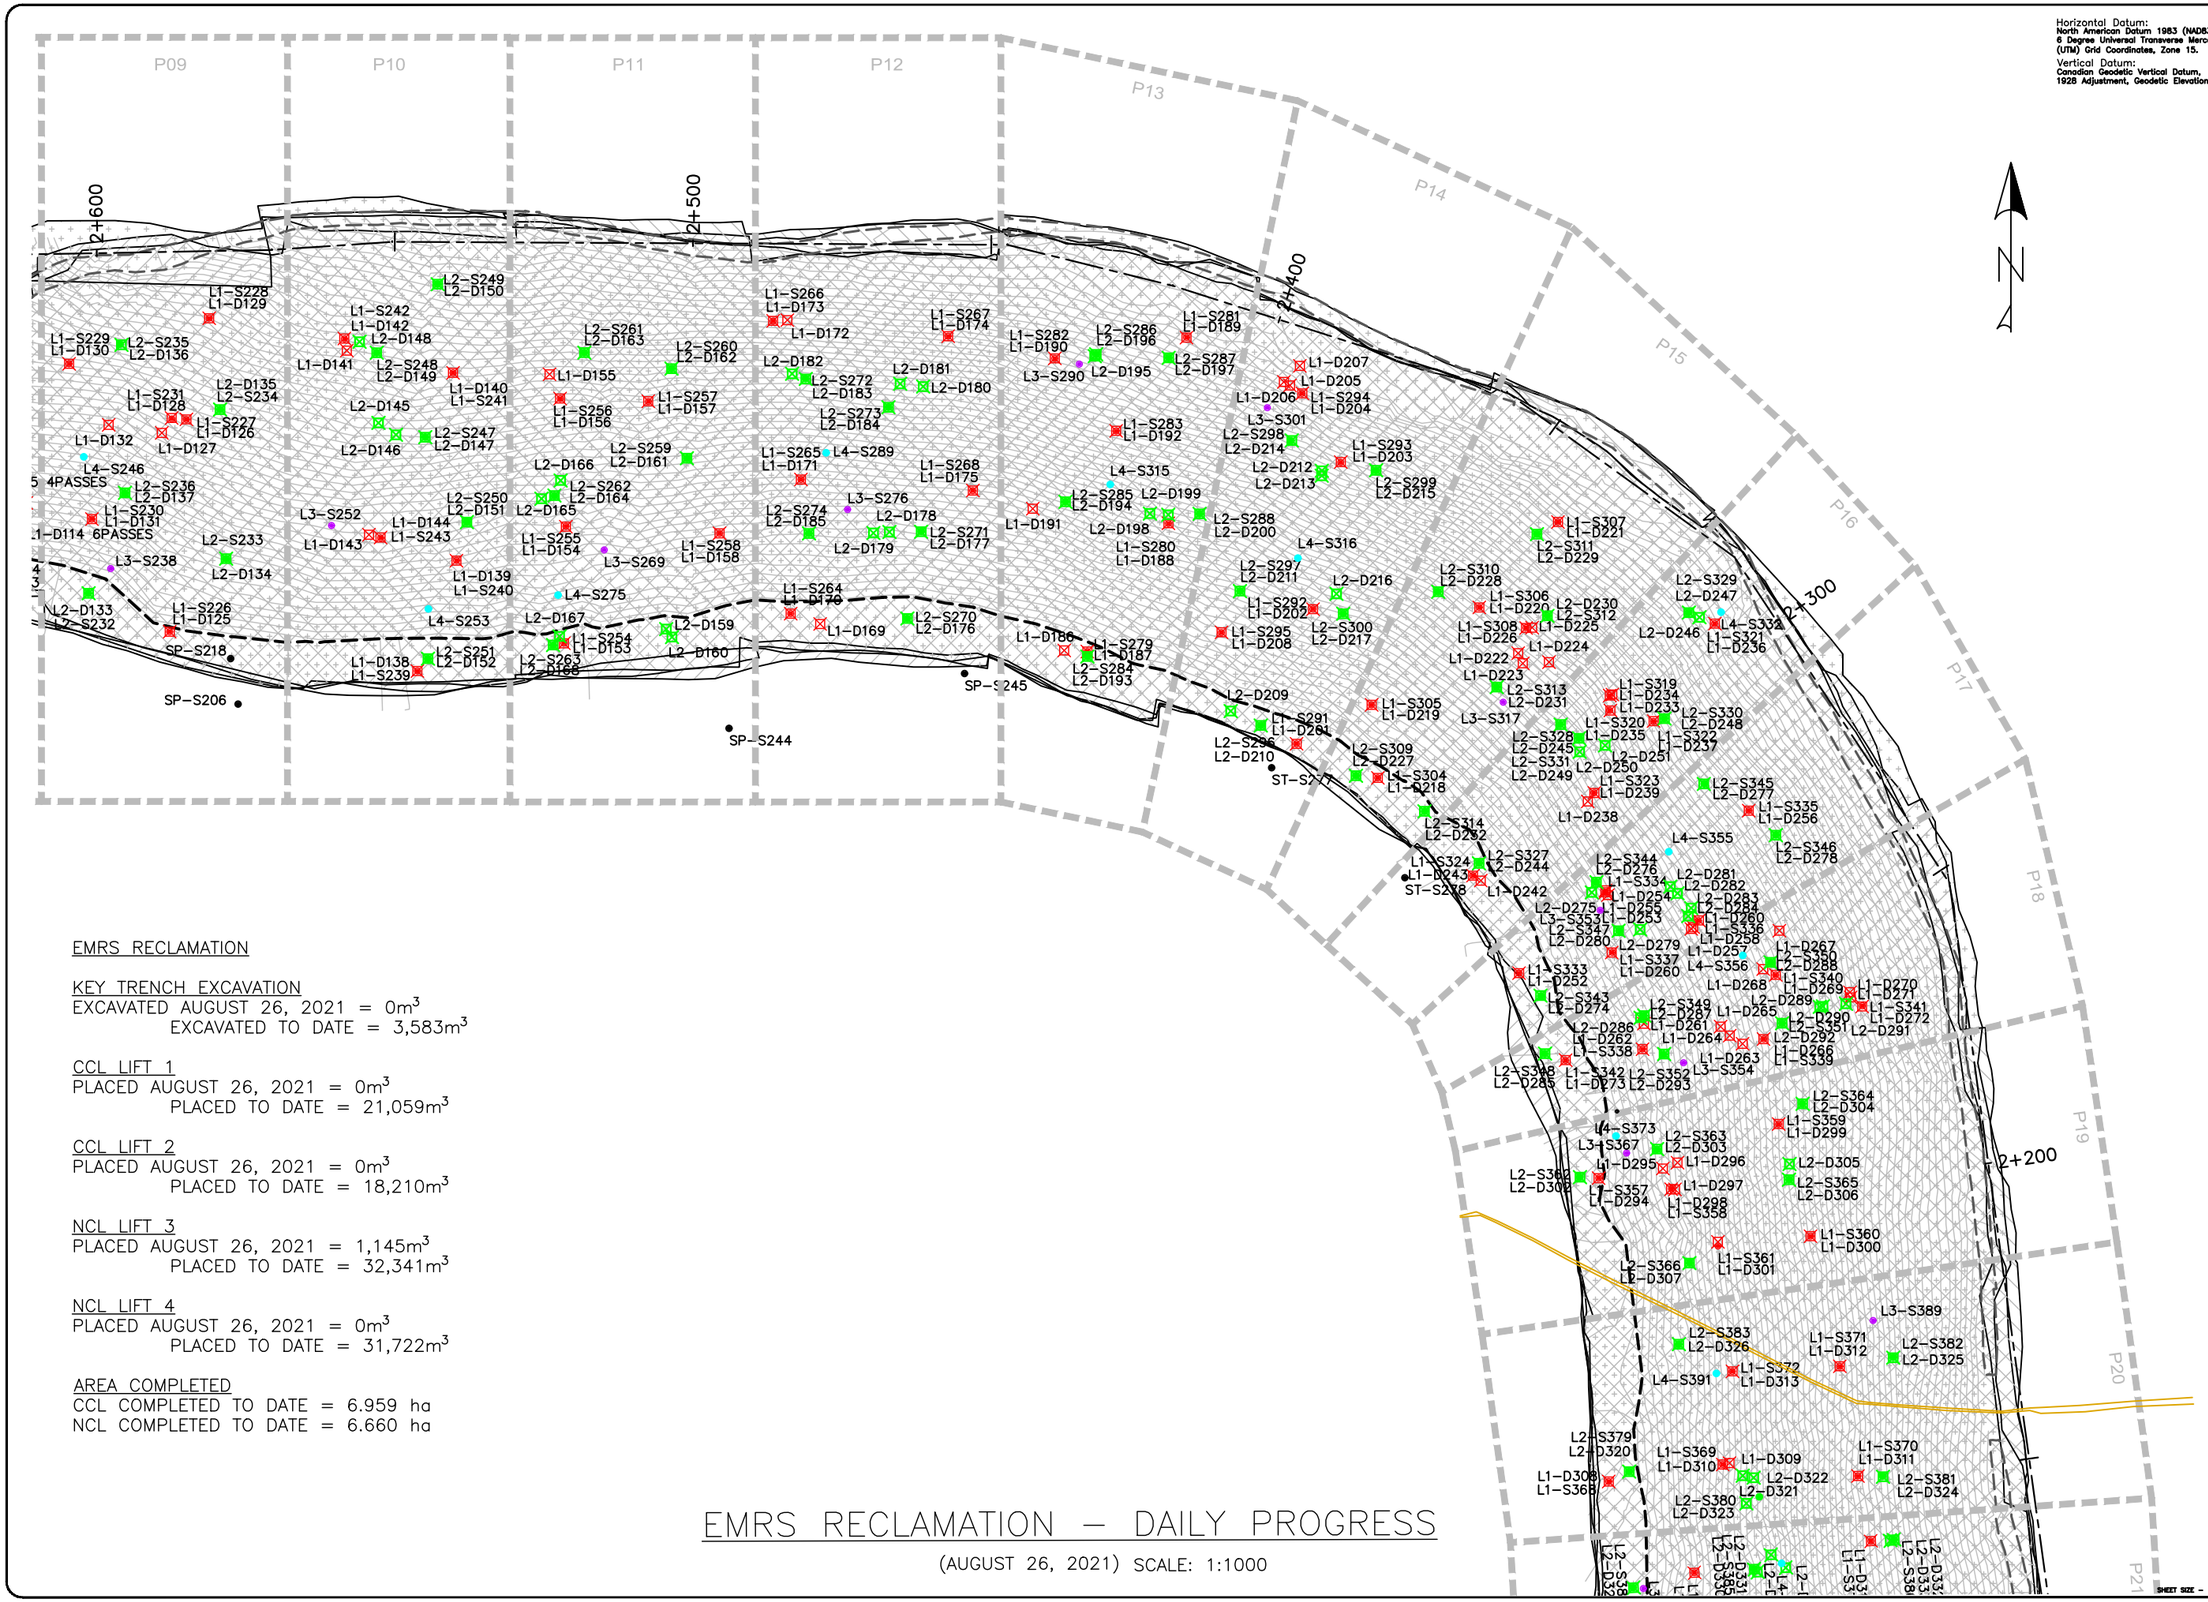

Horizontal Datum:
North American Datum 1983 (NAD83)
6 Degree Universal Transverse Mercator (UTM) Grid Coordinates, Zone 15.

Vertical Datum:
Canadian Geodetic Vertical Datum, 1928 Adjustment, Geodetic Elevations

TULLOCH ENGINEERING

DESIGNER

REVISIONS

DATE	REMARKS

LEGEND

- CCL LIFT #1
- CCL LIFT #2
- NCL LIFT #3
- NCL LIFT #4
- KEY TRENCH
- LIFT #1 COMP. TEST SAMPLE
- LIFT #2 COMP. TEST SAMPLE
- LIFT #3 COMP. TEST SAMPLE
- LIFT #4 COMP. TEST SAMPLE
- VWP WIRE
- VWP WIRE BURRITO
- PLACED TODAY
- CCL LIFT 2 PLACED TODAY

PROJECT TITLE
NEW GOLD INC
RAINY RIVER
PROJECT

DRAWING TITLE
2021 EMRS
RECLAMATION

PURPOSE
DAILY PROGRESS

DATE	AUGUST 26, 2021
DRAWN	JTS
CHECKED	
SCALE	NTS
ISSUED FOR TENDER	
ISSUED FOR CONSTRUCTION	

DWG. No.	PROJECT No.	PHASE No.
D-2	19-1138	115

SHEET SIZE - 11" X 17"

EMRS RECLAMATION

KEY TRENCH EXCAVATION
EXCAVATED AUGUST 26, 2021 = 0m^3
EXCAVATED TO DATE = 3,583m^3

CCL LIFT 1
PLACED AUGUST 26, 2021 = 0m^3
PLACED TO DATE = 21,059m^3

CCL LIFT 2
PLACED AUGUST 26, 2021 = 0m^3
PLACED TO DATE = 18,210m^3

NCL LIFT 3
PLACED AUGUST 26, 2021 = 1,145m^3
PLACED TO DATE = 32,341m^3

NCL LIFT 4
PLACED AUGUST 26, 2021 = 0m^3
PLACED TO DATE = 31,722m^3

AREA COMPLETED
CCL COMPLETED TO DATE = 6.959 ha
NCL COMPLETED TO DATE = 6.660 ha

EMRS RECLAMATION – DAILY PROGRESS

(AUGUST 26, 2021) SCALE: 1:1000

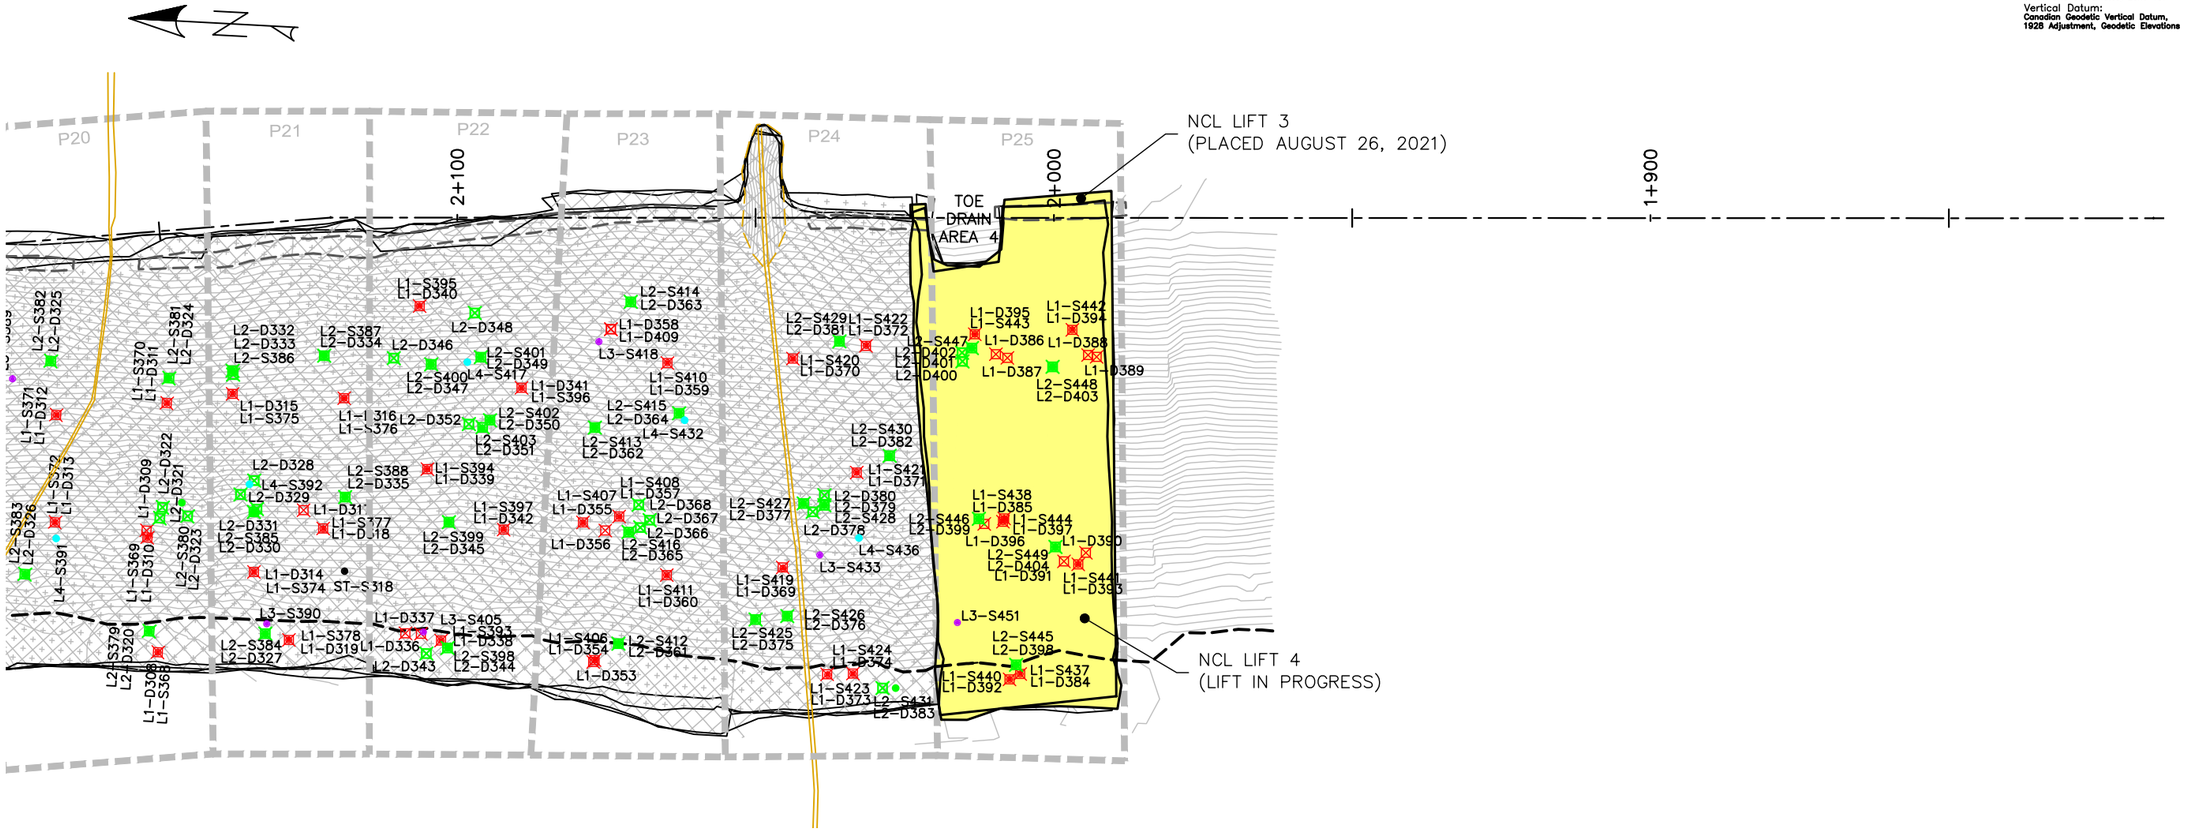

Horizontal Datum:
North American Datum 1983 (NAD83)
6 Degree Universal Transverse Mercator (UTM) Grid Coordinates, Zone 15.

Vertical Datum:
Canadian Geodetic Vertical Datum, 1928 Adjustment, Geodetic Elevations

EMRS RECLAMATION

KEY TRENCH EXCAVATION
EXCAVATED AUGUST 26, 2021 = 0m^3
EXCAVATED TO DATE = 3,583m^3

CCL LIFT 1
PLACED AUGUST 26, 2021 = 0m^3
PLACED TO DATE = 21,059m^3

CCL LIFT 2
PLACED AUGUST 26, 2021 = 0m^3
PLACED TO DATE = 18,210m^3

NCL LIFT 3
PLACED AUGUST 26, 2021 = 1,145m^3
PLACED TO DATE = 32,341m^3

NCL LIFT 4
PLACED AUGUST 26, 2021 = 0m^3
PLACED TO DATE = 31,722m^3

AREA COMPLETED
CCL COMPLETED TO DATE = 6.959 ha
NCL COMPLETED TO DATE = 6.660 ha

EMRS RECLAMATION – DAILY PROGRESS

(AUGUST 26, 2021) SCALE: 1:1000

TULLOCH ENGINEERING

DESIGNER

REVISIONS

DATE	REMARKS

LEGEND

- CCL LIFT #1
- CCL LIFT #2
- NCL LIFT #3
- NCL LIFT #4
- KEY TRENCH
- LIFT #1 COMP. TEST SAMPLE
- LIFT #2 COMP. TEST SAMPLE
- LIFT #3 COMP. TEST SAMPLE
- LIFT #4 COMP. TEST SAMPLE
- VWP WIRE
- VWP WIRE BURRITO
- PLACED TODAY
- CCL LIFT 2 PLACED TODAY

PROJECT TITLE
NEW GOLD INC
RAINY RIVER
PROJECT

DRAWING TITLE
2021 EMRS
RECLAMATION

PURPOSE
DAILY PROGRESS

DATE	AUGUST 26, 2021
DRAWN	JTS
CHECKED	
SCALE	NTS
ISSUED FOR TENDER	
ISSUED FOR CONSTRUCTION	

DWG. No.	PROJECT No.	PHASE No.
D-3	19-1138	115

SHEET SIZE - 11" X 17"

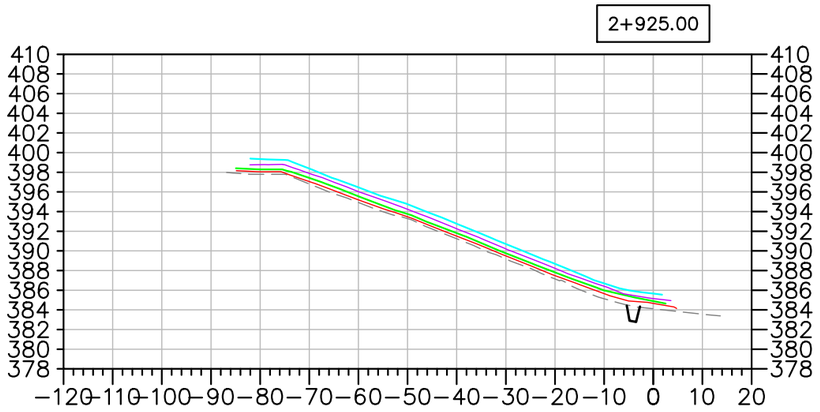

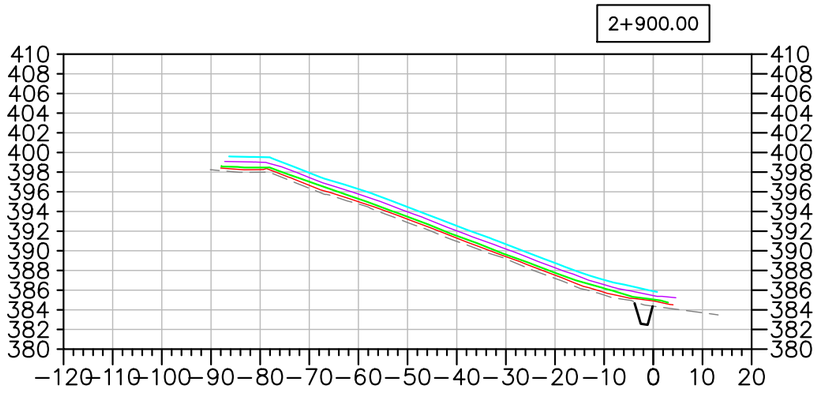

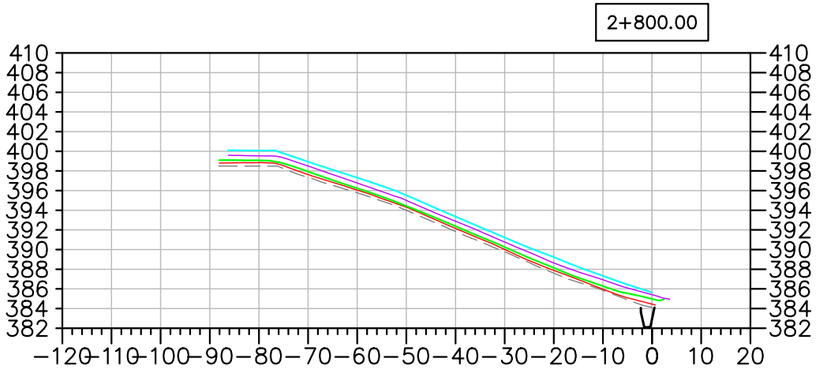

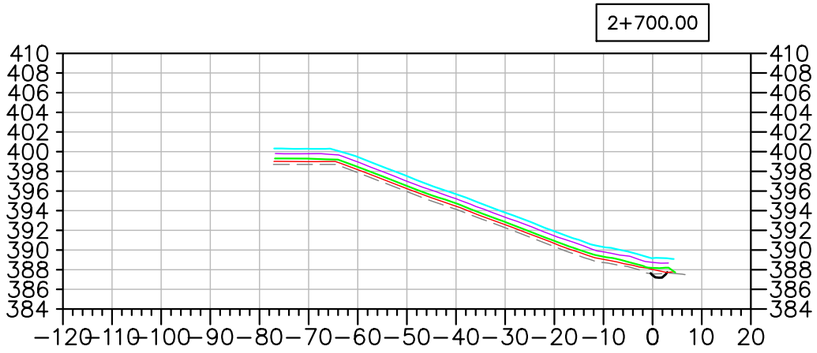

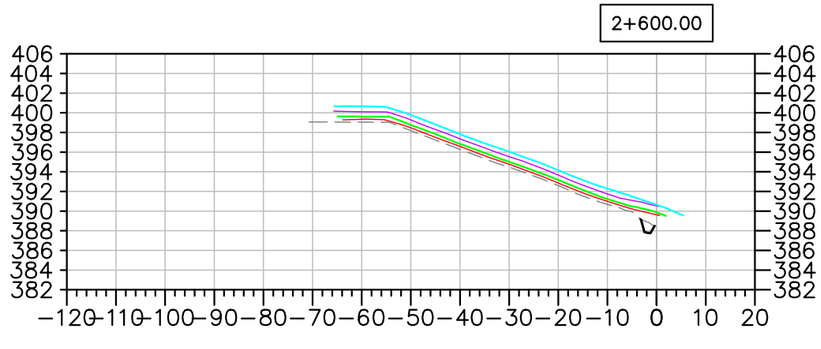

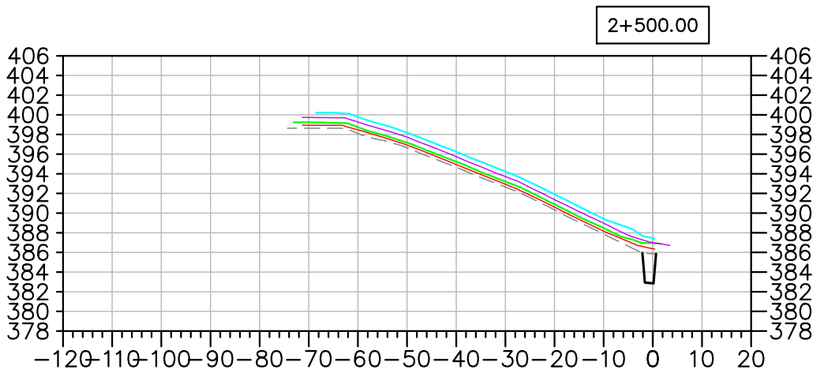

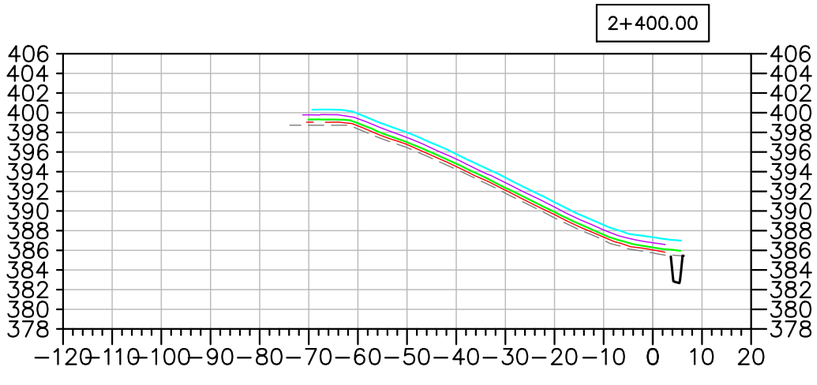

EMRS RECLAMATION – DAILY PROGRESS

(AUGUST 26, 2021) SCALE: N.T.S.

TULLOCH ENGINEERING

DESIGNER

REVISIONS

DATE	REMARKS

LEGEND

- EXISTING ROCK STOCKPILE
- CCL LIFT #1
- CCL LIFT #2
- NCL LIFT #3
- NCL LIFT #4
- KEY TRENCH

Horizontal Datum:
North American Datum 1983 (NAD83)
6 Degree Universal Transverse Mercator (UTM) Grid Coordinates, Zone 15.
Vertical Datum:
Canadian Geodetic Vertical Datum, 1928 Adjustment, Geodetic Elevations

PROJECT TITLE
NEW GOLD INC
RAINY RIVER
PROJECT

DRAWING TITLE
2021 EMRS
RECLAMATION CROSS
SECTIONS

PURPOSE
DAILY PROGRESS

DATE	AUGUST 26, 2021
DRAWN	JTS
CHECKED	
SCALE	NTS
ISSUED FOR TENDER	
ISSUED FOR CONSTRUCTION	

DWG. No.	PROJECT No.	PHASE No.
X-1	19-1138	115

SHEET SIZE – 11" X 17"

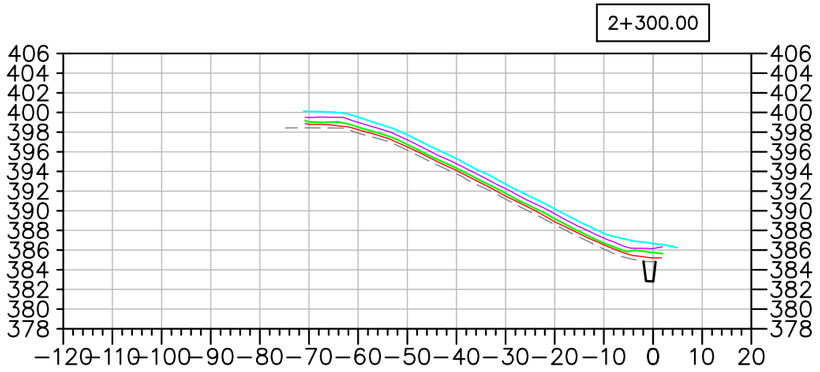

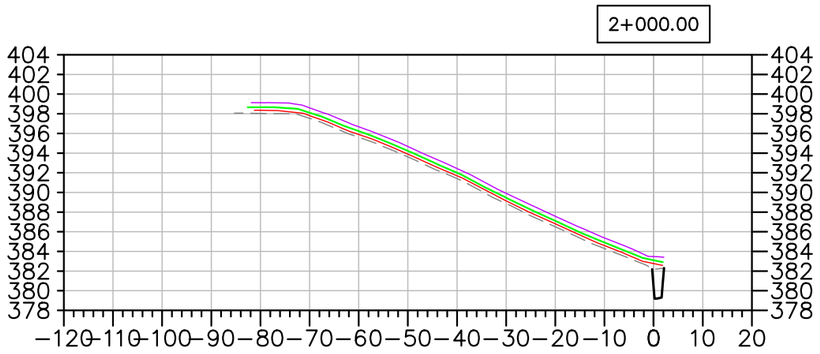

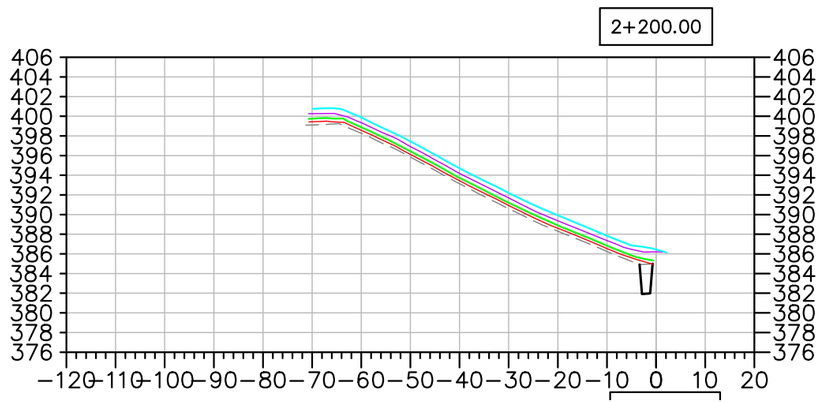

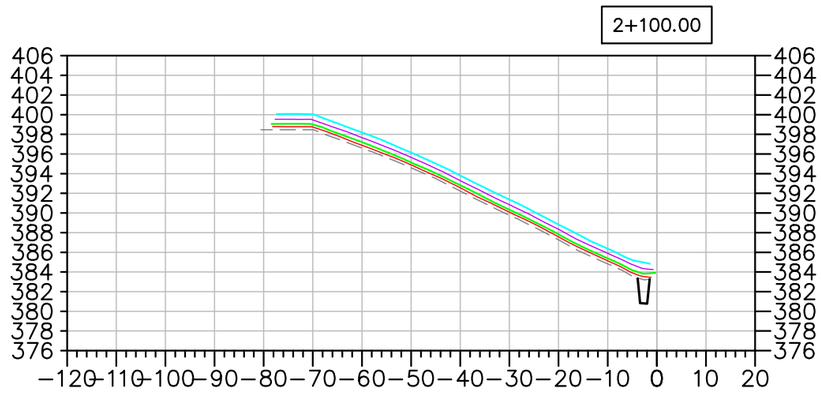

EMRS RECLAMATION – DAILY PROGRESS

(AUGUST 26, 2021) SCALE: N.T.S.

TULLOCH ENGINEERING

DESIGNER

REVISIONS

	DATE	REMARKS

LEGEND

- EXISTING ROCK STOCKPILE
- CCL LIFT #1
- CCL LIFT #2
- NCL LIFT #3
- NCL LIFT #4
- KEY TRENCH

Horizontal Datum:
North American Datum 1983 (NAD83)
6 Degree Universal Transverse Mercator (UTM) Grid Coordinates, Zone 15.

Vertical Datum:
Canadian Geodetic Vertical Datum, 1928 Adjustment, Geodetic Elevations

PROJECT TITLE
NEW GOLD INC
RAINY RIVER PROJECT

DRAWING TITLE
2021 EMRS RECLAMATION CROSS SECTIONS

PURPOSE
DAILY PROGRESS

DATE	AUGUST 26, 2021
DRAWN	JTS
CHECKED	
SCALE	NTS
ISSUED FOR TENDER	
ISSUED FOR CONSTRUCTION	

DWG. No.	PROJECT No.	PHASE No.
X-2	19-1138	115

SHEET SIZE – 11" X 17"

EMRS RECLAMATION

KEY TRENCH EXCAVATION
EXCAVATED AUGUST 27, 2021 = 0m^3
EXCAVATED TO DATE = 3,583m^3

CCL LIFT 1
PLACED AUGUST 27, 2021 = 0m^3
PLACED TO DATE = 21,059m^3

CCL LIFT 2
PLACED AUGUST 27, 2021 = 0m^3
PLACED TO DATE = 18,210m^3

NCL LIFT 3
PLACED AUGUST 27, 2021 = 0m^3
PLACED TO DATE = 32,341m^3

NCL LIFT 4
PLACED AUGUST 27, 2021 = 1,264m^3
PLACED TO DATE = 32,986m^3

AREA COMPLETED
CCL COMPLETED TO DATE = 6.959 ha
NCL COMPLETED TO DATE = 6.904 ha

Horizontal Datum:
North American Datum 1983 (NAD83)
6 Degree Universal Transverse Mercator (UTM) Grid Coordinates, Zone 15.
Vertical Datum:
Canadian Geodetic Vertical Datum, 1928 Adjustment, Geodetic Elevations

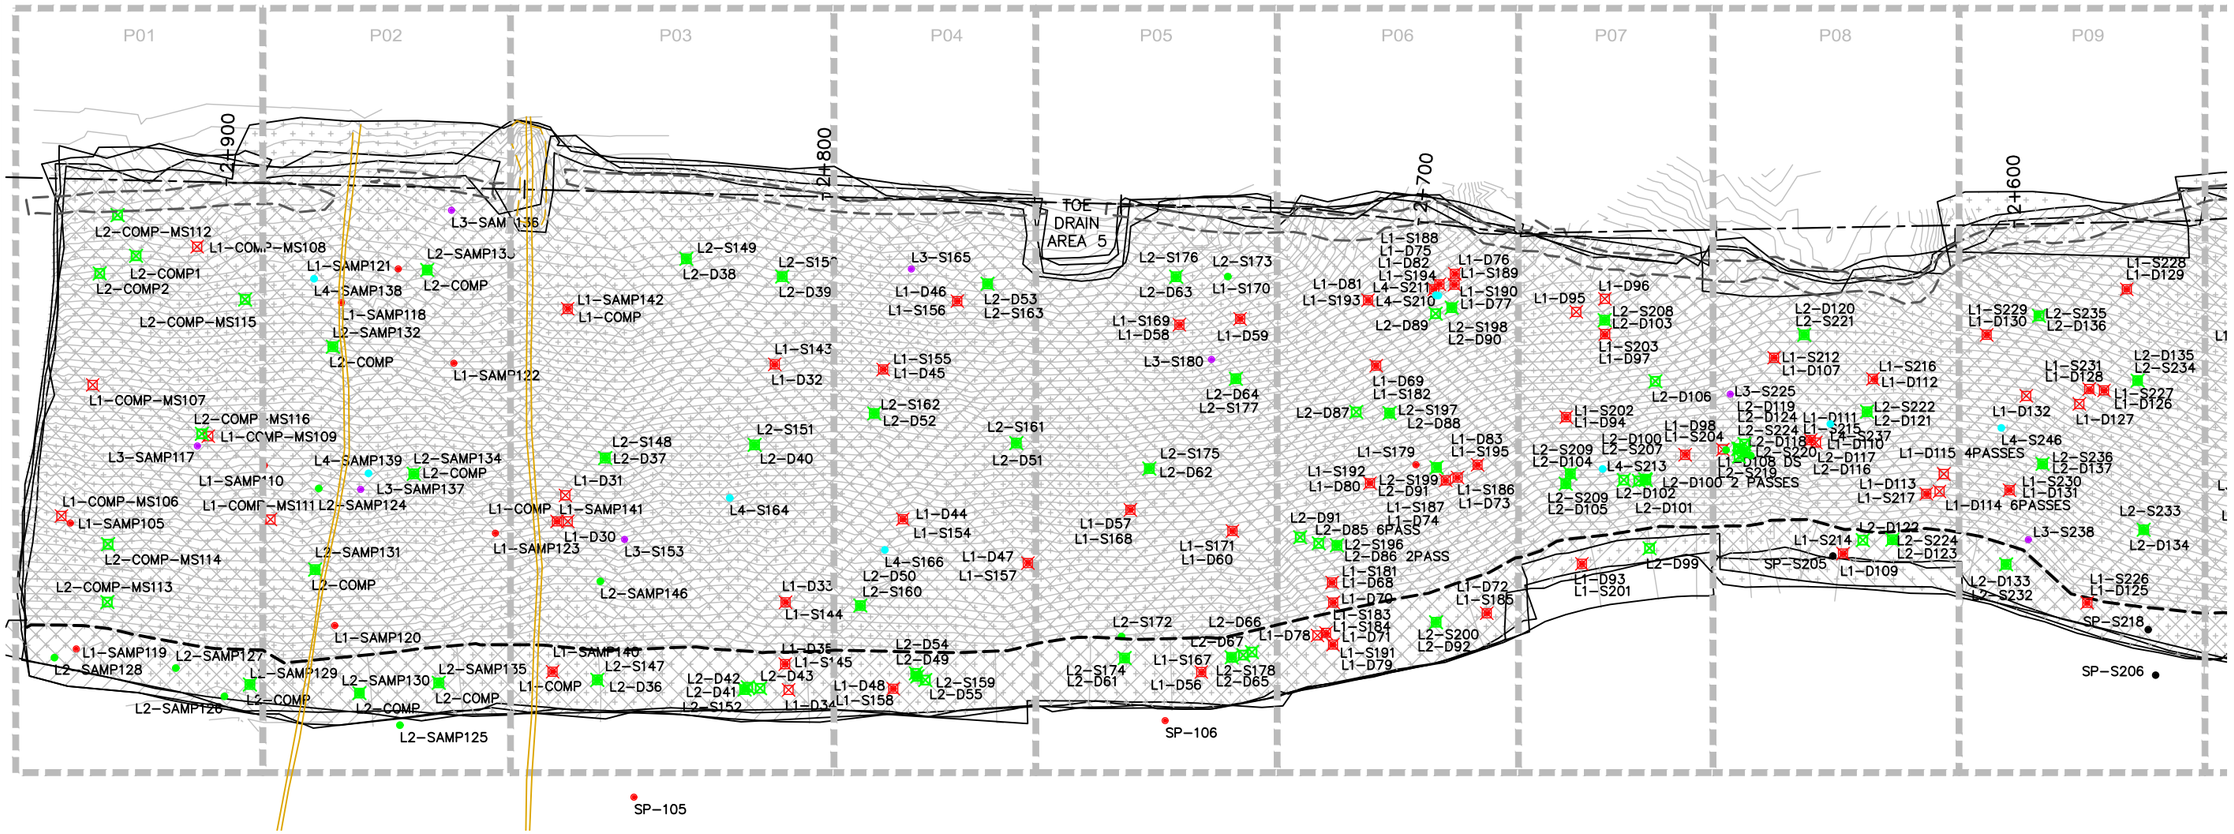

EMRS RECLAMATION – DAILY PROGRESS

(AUGUST 27, 2021) SCALE: 1:1000

TULLOCH ENGINEERING

DESIGNER

REVISIONS

	DATE	REMARKS

LEGEND

- CCL LIFT #1
- CCL LIFT #2
- NCL LIFT #3
- NCL LIFT #4
- KEY TRENCH
- LIFT #1 COMP. TEST SAMPLE
- LIFT #2 COMP. TEST SAMPLE
- LIFT #3 COMP. TEST SAMPLE
- LIFT #4 COMP. TEST SAMPLE
- VWP WIRE
- VWP WIRE BURRITO
- PLACED TODAY
- CCL LIFT 2 PLACED TODAY

PROJECT TITLE
NEW GOLD INC
RAINY RIVER
PROJECT

DRAWING TITLE
2021 EMRS
RECLAMATION

PURPOSE
DAILY PROGRESS

DATE	AUGUST 27, 2021
DRAWN	JTS
CHECKED	
SCALE	NTS
ISSUED FOR TENDER	
ISSUED FOR CONSTRUCTION	

DWG. No.	PROJECT No.	PHASE No.
D-1	19-1138	115

SHEET SIZE – 11" X 17"

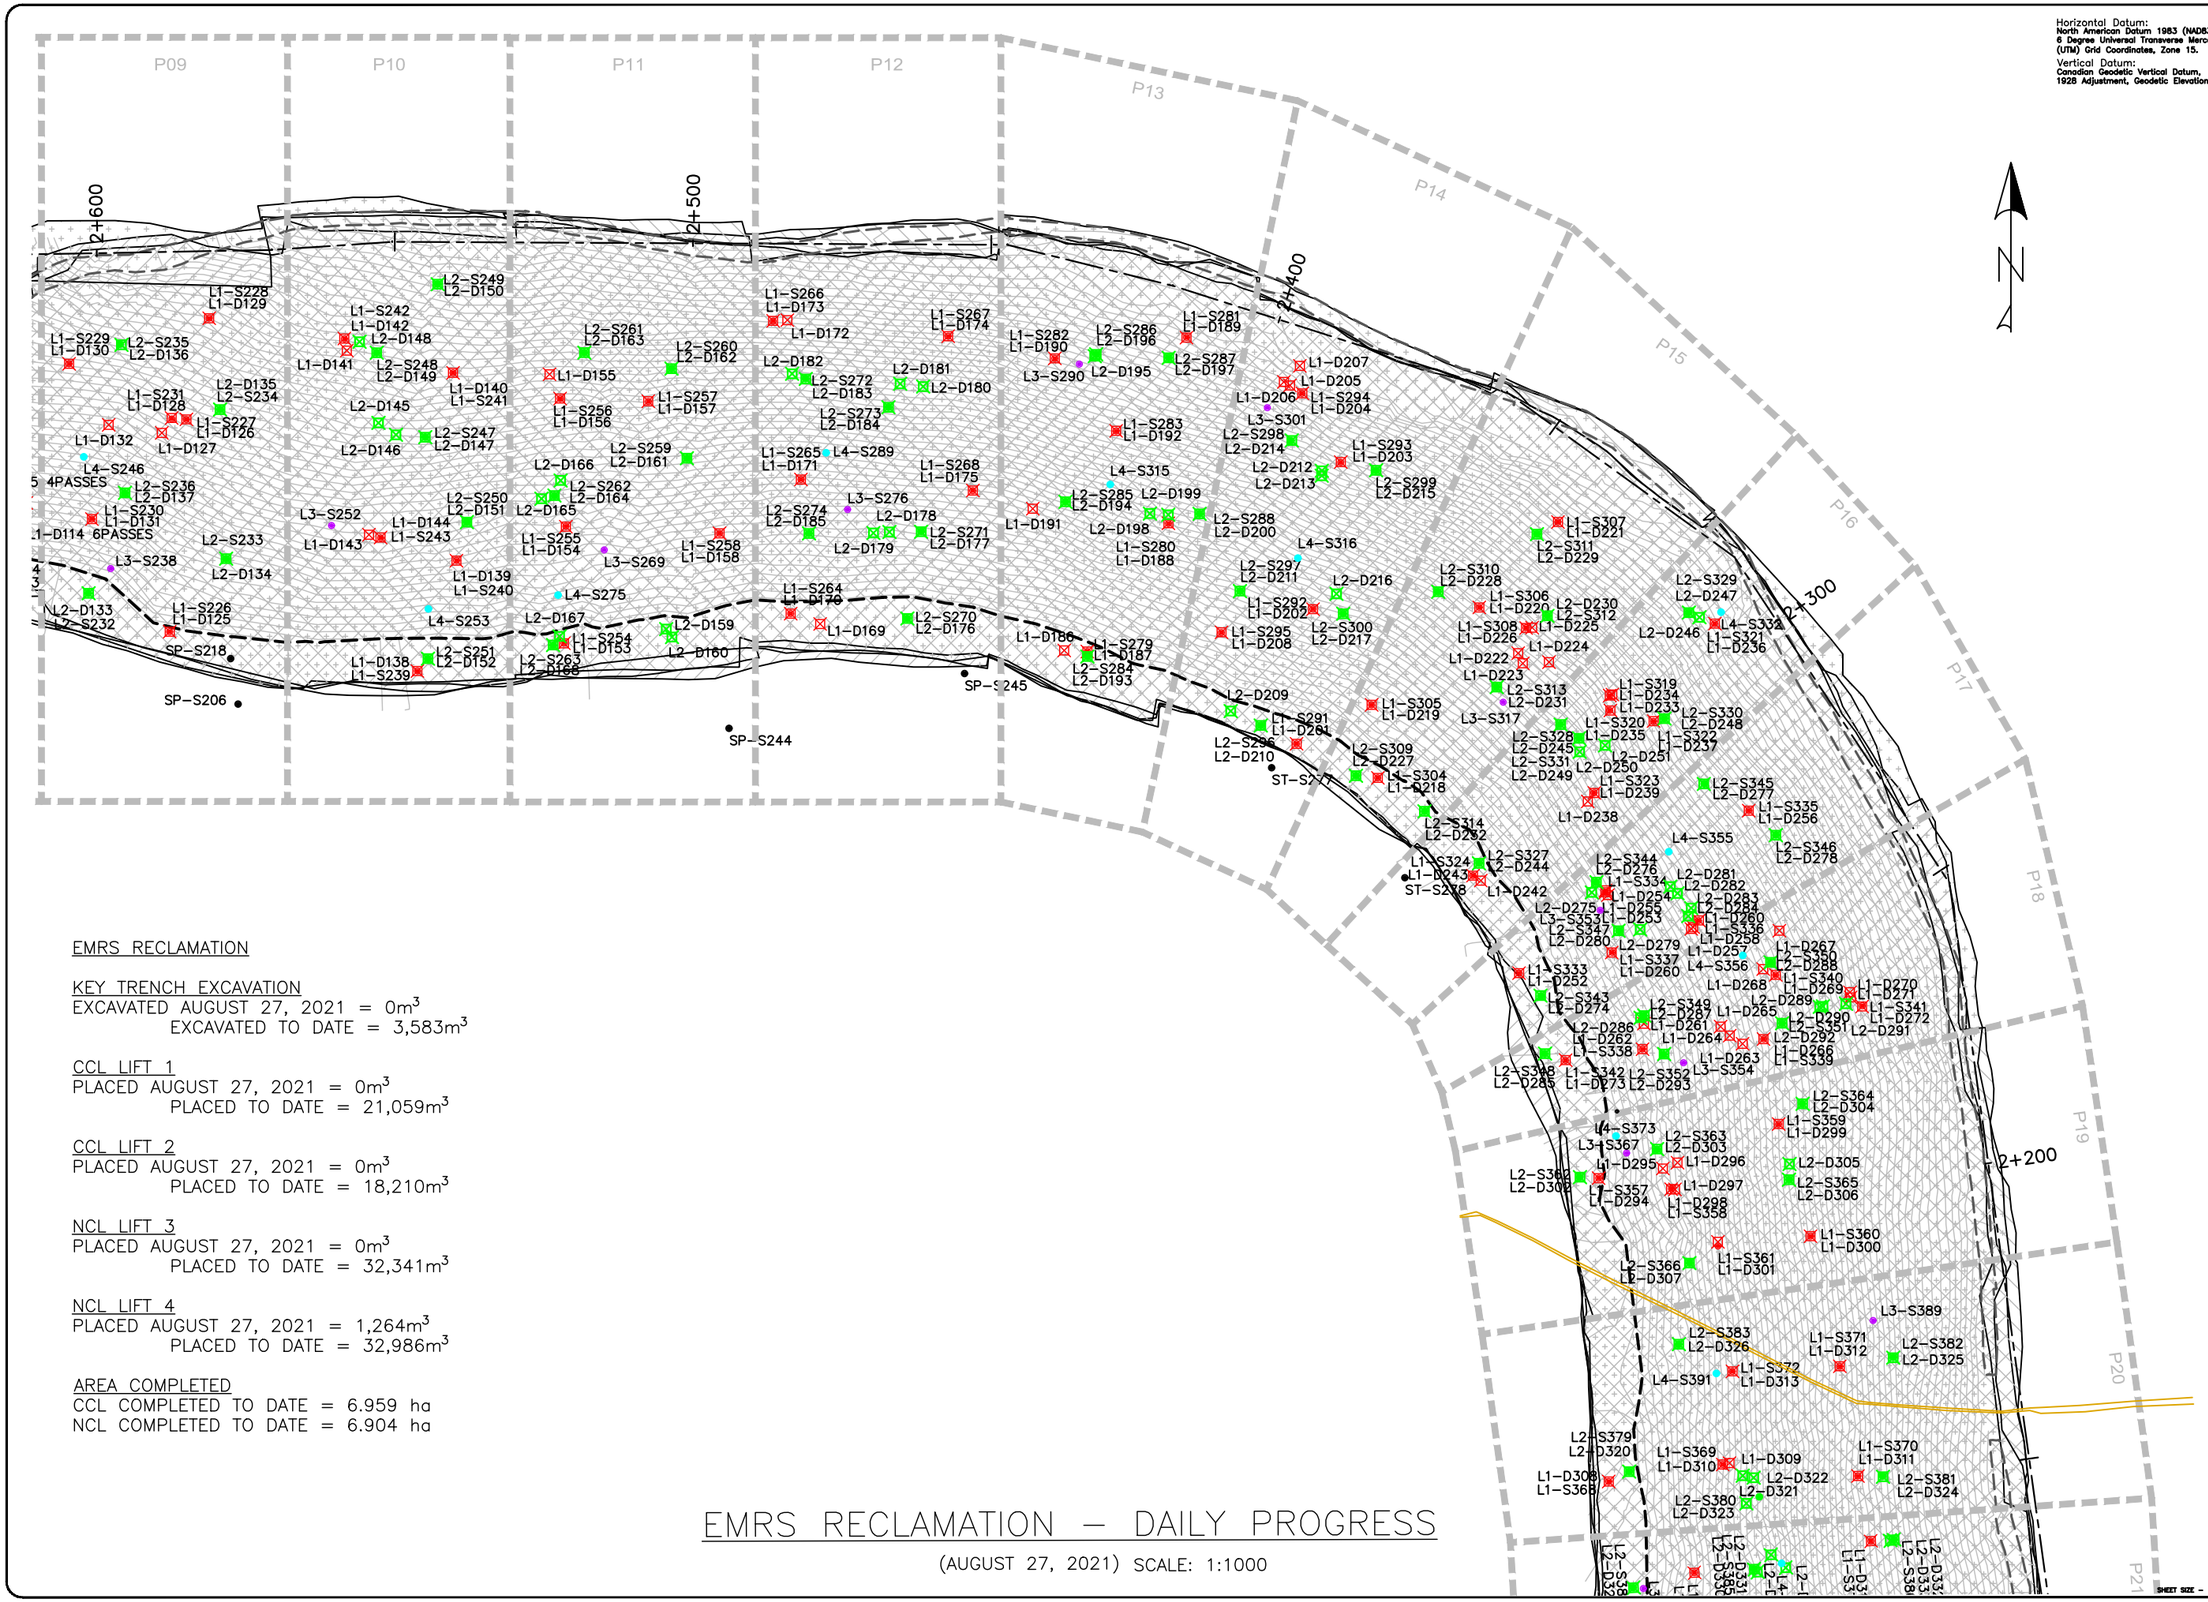

Horizontal Datum:
North American Datum 1983 (NAD83)
6 Degree Universal Transverse Mercator (UTM) Grid Coordinates, Zone 15.

Vertical Datum:
Canadian Geodetic Vertical Datum, 1928 Adjustment, Geodetic Elevations

N

EMRS RECLAMATION

KEY TRENCH EXCAVATION
EXCAVATED AUGUST 27, 2021 = 0m³
EXCAVATED TO DATE = 3,583m³

CCL LIFT 1
PLACED AUGUST 27, 2021 = 0m³
PLACED TO DATE = 21,059m³

CCL LIFT 2
PLACED AUGUST 27, 2021 = 0m³
PLACED TO DATE = 18,210m³

NCL LIFT 3
PLACED AUGUST 27, 2021 = 0m³
PLACED TO DATE = 32,341m³

NCL LIFT 4
PLACED AUGUST 27, 2021 = 1,264m³
PLACED TO DATE = 32,986m³

AREA COMPLETED
CCL COMPLETED TO DATE = 6.959 ha
NCL COMPLETED TO DATE = 6.904 ha

EMRS RECLAMATION – DAILY PROGRESS

(AUGUST 27, 2021) SCALE: 1:1000

TULLOCH ENGINEERING

DESIGNER

REVISIONS

DATE	REMARKS

LEGEND

- CCL LIFT #1
- CCL LIFT #2
- NCL LIFT #3
- NCL LIFT #4
- KEY TRENCH
- LIFT #1 COMP. TEST SAMPLE
- LIFT #2 COMP. TEST SAMPLE
- LIFT #3 COMP. TEST SAMPLE
- LIFT #4 COMP. TEST SAMPLE
- VWP WIRE
- VWP WIRE BURRITO
- PLACED TODAY
- CCL LIFT 2 PLACED TODAY

PROJECT TITLE
NEW GOLD INC
RAINY RIVER
PROJECT

DRAWING TITLE
2021 EMRS
RECLAMATION

PURPOSE
DAILY PROGRESS

DATE	AUGUST 27, 2021
DRAWN	JTS
CHECKED	
SCALE	NTS
ISSUED FOR TENDER	
ISSUED FOR CONSTRUCTION	

DWG. No.	PROJECT No.	PHASE No.
D-2	19-1138	115

SHEET SIZE - 11" X 17"

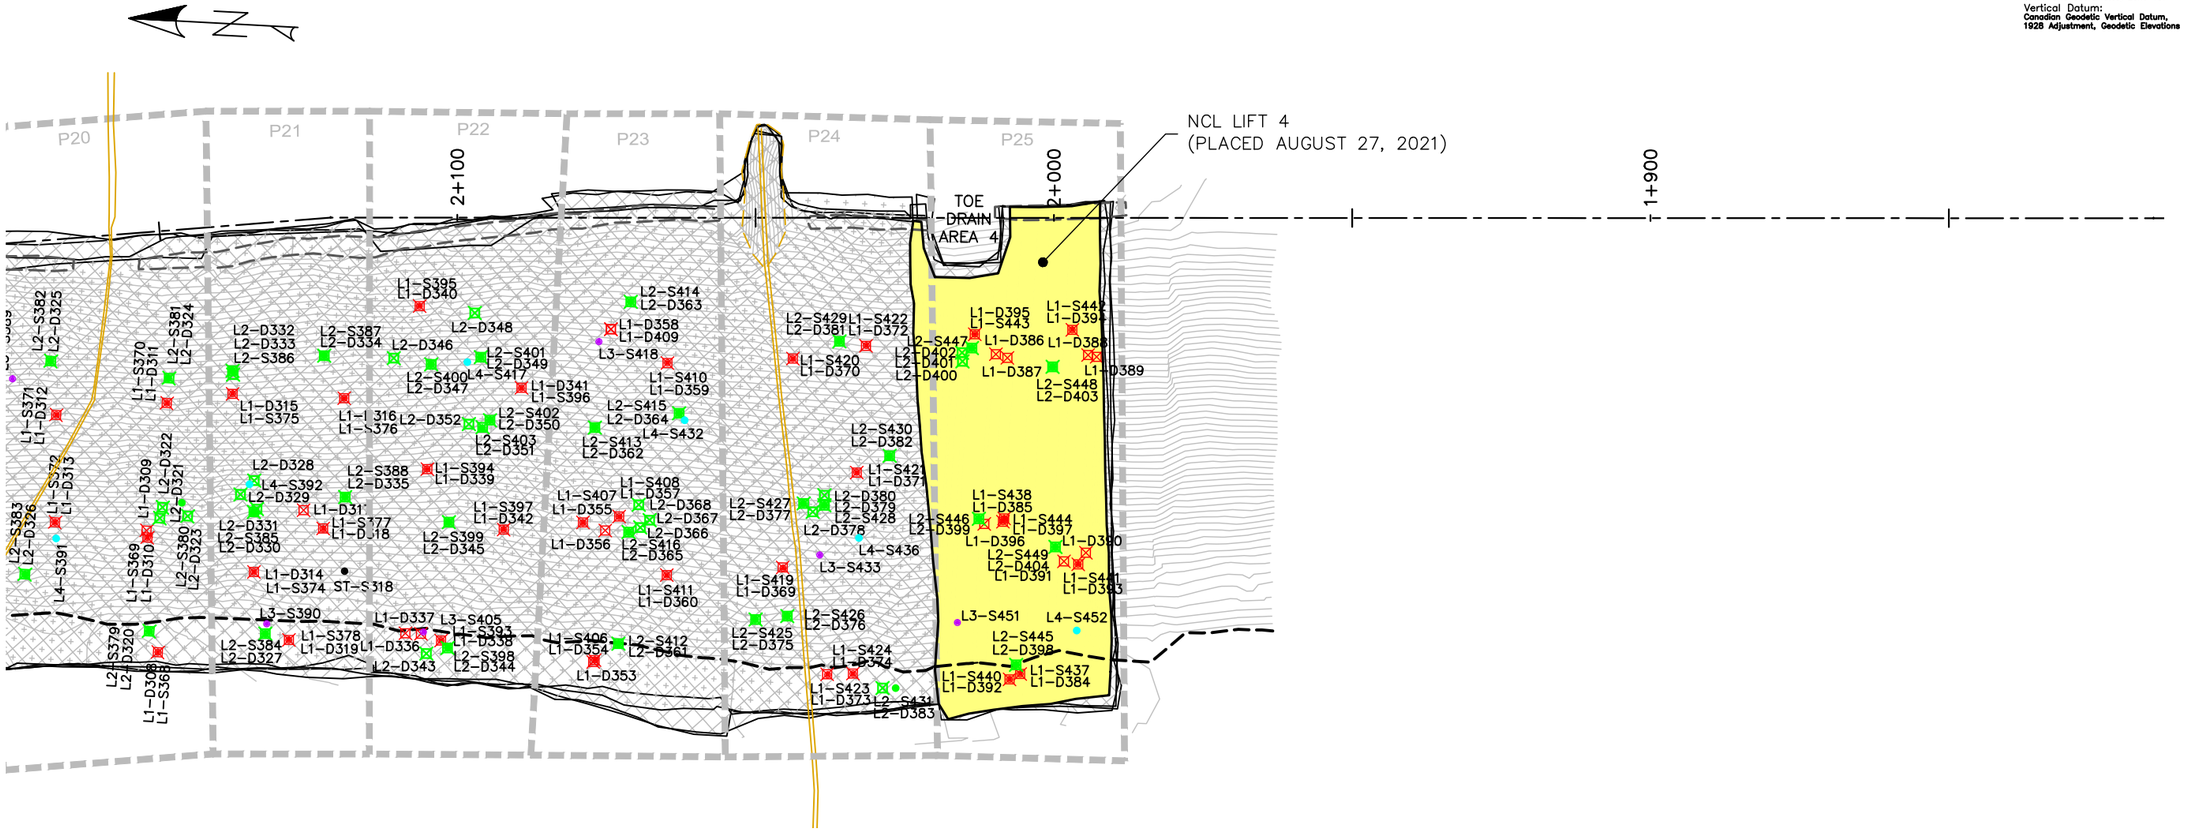

Horizontal Datum:
North American Datum 1983 (NAD83)
6 Degree Universal Transverse Mercator (UTM) Grid Coordinates, Zone 15.

Vertical Datum:
Canadian Geodetic Vertical Datum, 1928 Adjustment, Geodetic Elevations

EMRS RECLAMATION

KEY TRENCH EXCAVATION
EXCAVATED AUGUST 27, 2021 = 0m^3
EXCAVATED TO DATE = 3,583m^3

CCL LIFT 1
PLACED AUGUST 27, 2021 = 0m^3
PLACED TO DATE = 21,059m^3

CCL LIFT 2
PLACED AUGUST 27, 2021 = 0m^3
PLACED TO DATE = 18,210m^3

NCL LIFT 3
PLACED AUGUST 27, 2021 = 0m^3
PLACED TO DATE = 32,341m^3

NCL LIFT 4
PLACED AUGUST 27, 2021 = 1,264m^3
PLACED TO DATE = 32,986m^3

AREA COMPLETED
CCL COMPLETED TO DATE = 6.959 ha
NCL COMPLETED TO DATE = 6.904 ha

EMRS RECLAMATION – DAILY PROGRESS

(AUGUST 27, 2021) SCALE: 1:1000

TULLOCH ENGINEERING

DESIGNER

REVISIONS

DATE	REMARKS

LEGEND

- CCL LIFT #1
- CCL LIFT #2
- NCL LIFT #3
- NCL LIFT #4
- KEY TRENCH
- LIFT #1 COMP. TEST SAMPLE
- LIFT #2 COMP. TEST SAMPLE
- LIFT #3 COMP. TEST SAMPLE
- LIFT #4 COMP. TEST SAMPLE
- VWP WIRE
- VWP WIRE BURRITO
- PLACED TODAY
- CCL LIFT 2 PLACED TODAY

PROJECT TITLE
NEW GOLD INC
RAINY RIVER
PROJECT

DRAWING TITLE
2021 EMRS
RECLAMATION

PURPOSE
DAILY PROGRESS

DATE	AUGUST 27, 2021
DRAWN	JTS
CHECKED	
SCALE	NTS
ISSUED FOR TENDER	
ISSUED FOR CONSTRUCTION	

DWG. No.	PROJECT No.	PHASE No.
D-3	19-1138	115

SHEET SIZE - 11" X 17"

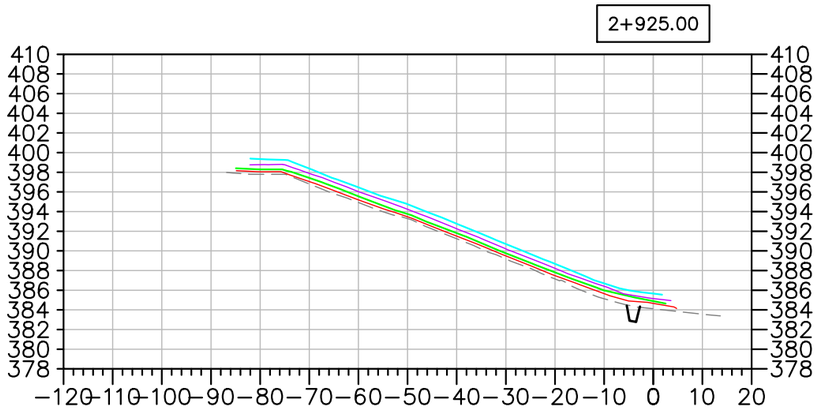

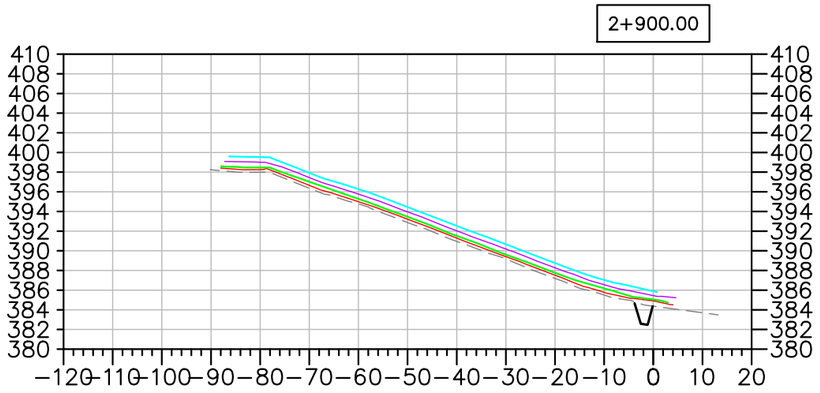

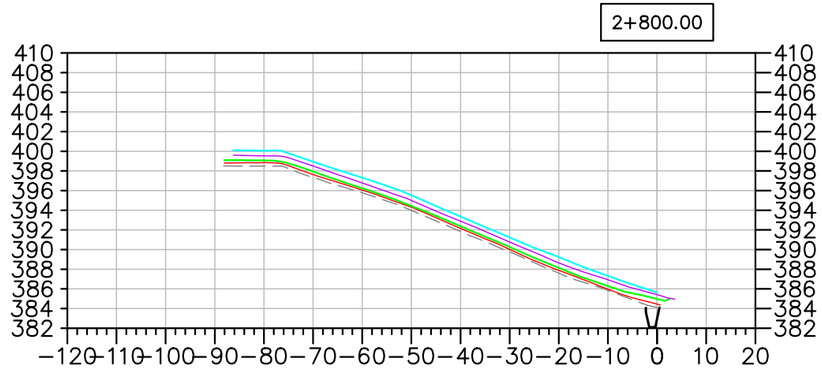

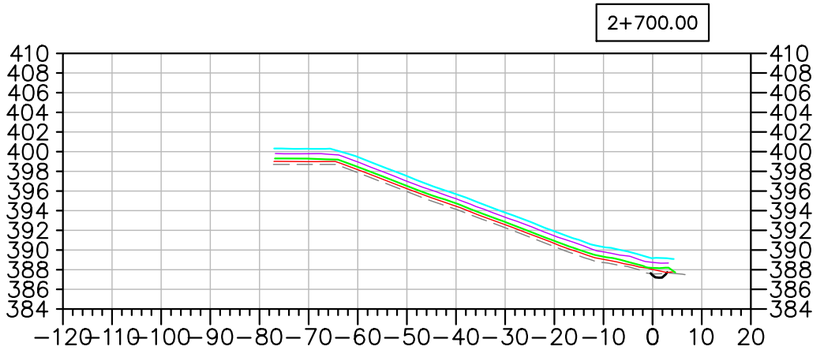

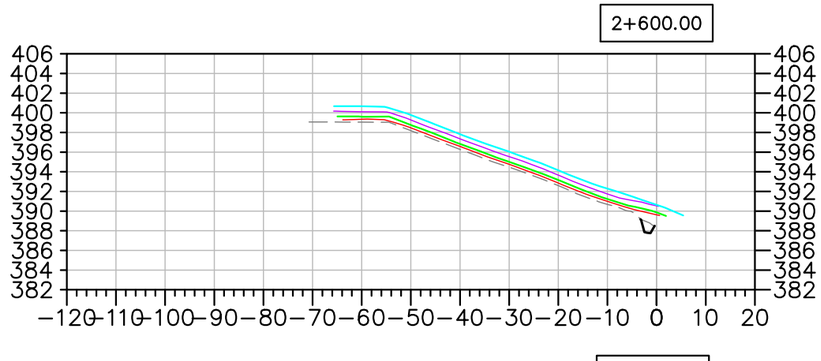

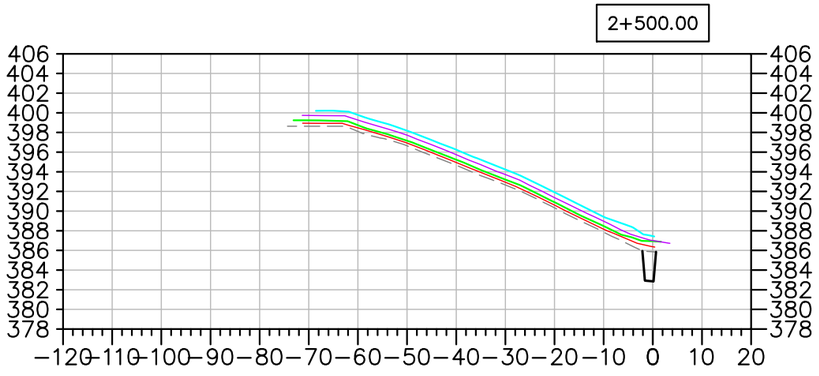

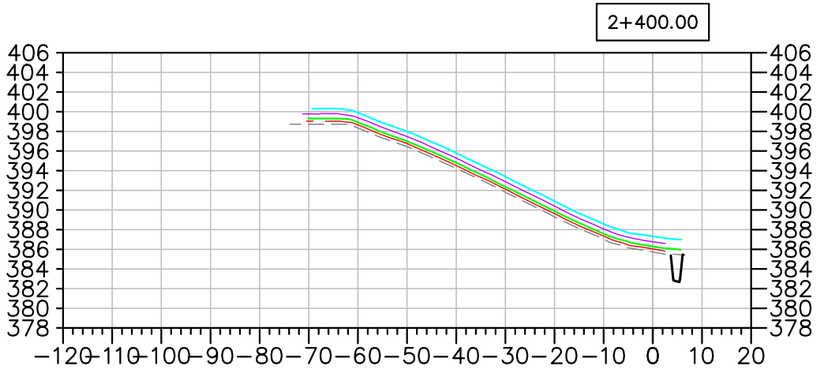

EMRS RECLAMATION – DAILY PROGRESS

(AUGUST 27, 2021) SCALE: N.T.S.

TULLOCH ENGINEERING

DESIGNER

REVISIONS

DATE	REMARKS

LEGEND

- EXISTING ROCK STOCKPILE
- CCL LIFT #1
- CCL LIFT #2
- NCL LIFT #3
- NCL LIFT #4
- KEY TRENCH

Horizontal Datum:
North American Datum 1983 (NAD83)
6 Degree Universal Transverse Mercator (UTM) Grid Coordinates, Zone 15.
Vertical Datum:
Canadian Geodetic Vertical Datum, 1928 Adjustment, Geodetic Elevations

PROJECT TITLE
NEW GOLD INC
RAINY RIVER
PROJECT

DRAWING TITLE
2021 EMRS
RECLAMATION CROSS
SECTIONS

PURPOSE
DAILY PROGRESS

DATE	AUGUST 27, 2021
DRAWN	JTS
CHECKED	
SCALE	NTS
ISSUED FOR TENDER	
ISSUED FOR CONSTRUCTION	

DWG. No.	PROJECT No.	PHASE No.
X-1	19-1138	115

SHEET SIZE – 11" X 17"

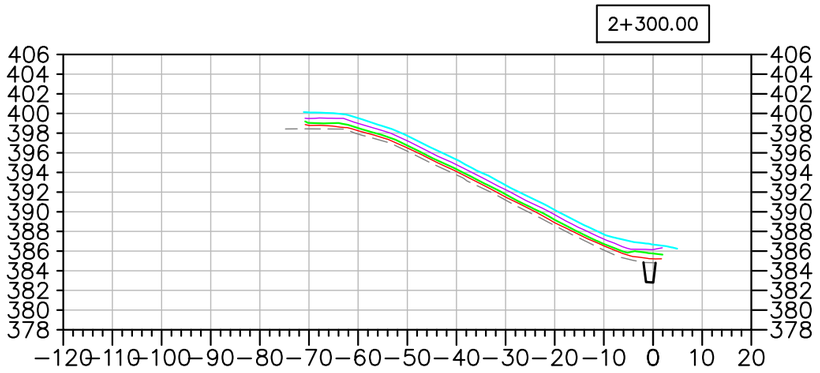

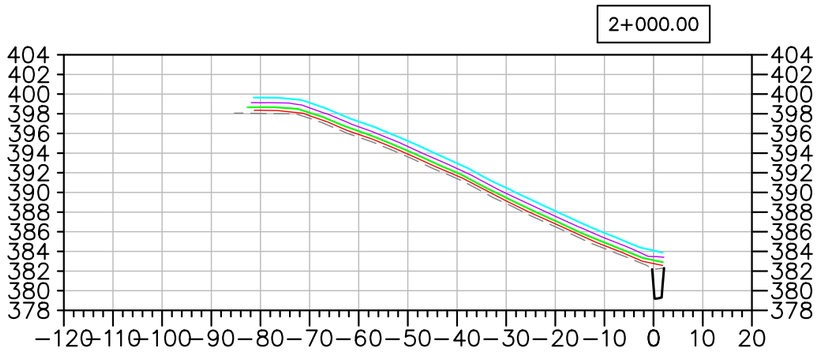

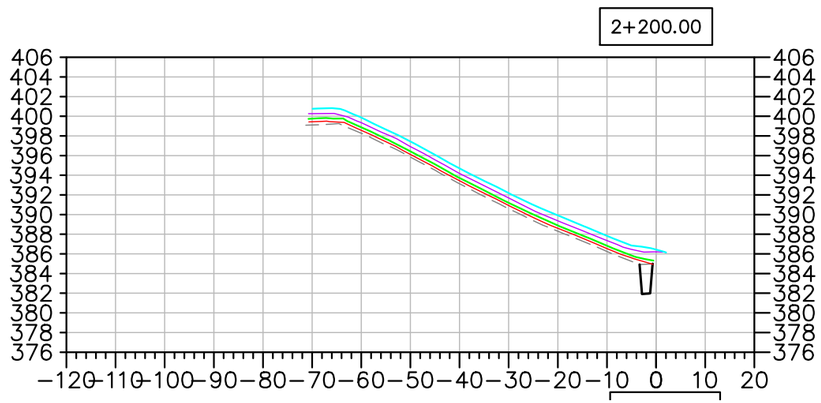

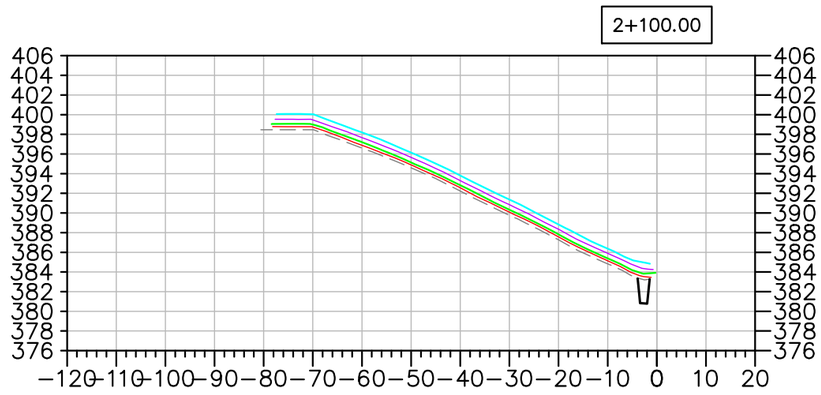

EMRS RECLAMATION – DAILY PROGRESS

(AUGUST 27, 2021) SCALE: N.T.S.

TULLOCH ENGINEERING

DESIGNER

REVISIONS

	DATE	REMARKS

LEGEND

- EXISTING ROCK STOCKPILE
- CCL LIFT #1
- CCL LIFT #2
- NCL LIFT #3
- NCL LIFT #4
- KEY TRENCH

Horizontal Datum:
North American Datum 1983 (NAD83)
6 Degree Universal Transverse Mercator (UTM) Grid Coordinates, Zone 15.

Vertical Datum:
Canadian Geodetic Vertical Datum, 1928 Adjustment, Geodetic Elevations

PROJECT TITLE
NEW GOLD INC
RAINY RIVER PROJECT

DRAWING TITLE
2021 EMRS RECLAMATION CROSS SECTIONS

PURPOSE
DAILY PROGRESS

DATE	AUGUST 27, 2021
DRAWN	JTS
CHECKED	
SCALE	NTS
ISSUED FOR TENDER	
ISSUED FOR CONSTRUCTION	

DWG. No.	PROJECT No.	PHASE No.
X-2	19-1138	115

SHEET SIZE – 11" X 17"

EMRS RECLAMATION

KEY TRENCH EXCAVATION
EXCAVATED AUGUST 30 2021 = 421m^3
EXCAVATED TO DATE = 4,004m^3

CCL LIFT 1
PLACED AUGUST 30, 2021 = 0m^3
PLACED TO DATE = 21,059m^3

CCL LIFT 2
PLACED AUGUST 30, 2021 = 0m^3
PLACED TO DATE = 18,210m^3

NCL LIFT 3
PLACED AUGUST 30, 2021 = 0m^3
PLACED TO DATE = 32,341m^3

NCL LIFT 4
PLACED AUGUST 30, 2021 = 0m^3
PLACED TO DATE = 32,986m^3

AREA COMPLETED
CCL COMPLETED TO DATE = 6.959 ha
NCL COMPLETED TO DATE = 6.904 ha

Horizontal Datum:
North American Datum 1983 (NAD83)
6 Degree Universal Transverse Mercator (UTM) Grid Coordinates, Zone 15.
Vertical Datum:
Canadian Geodetic Vertical Datum, 1928 Adjustment, Geodetic Elevations

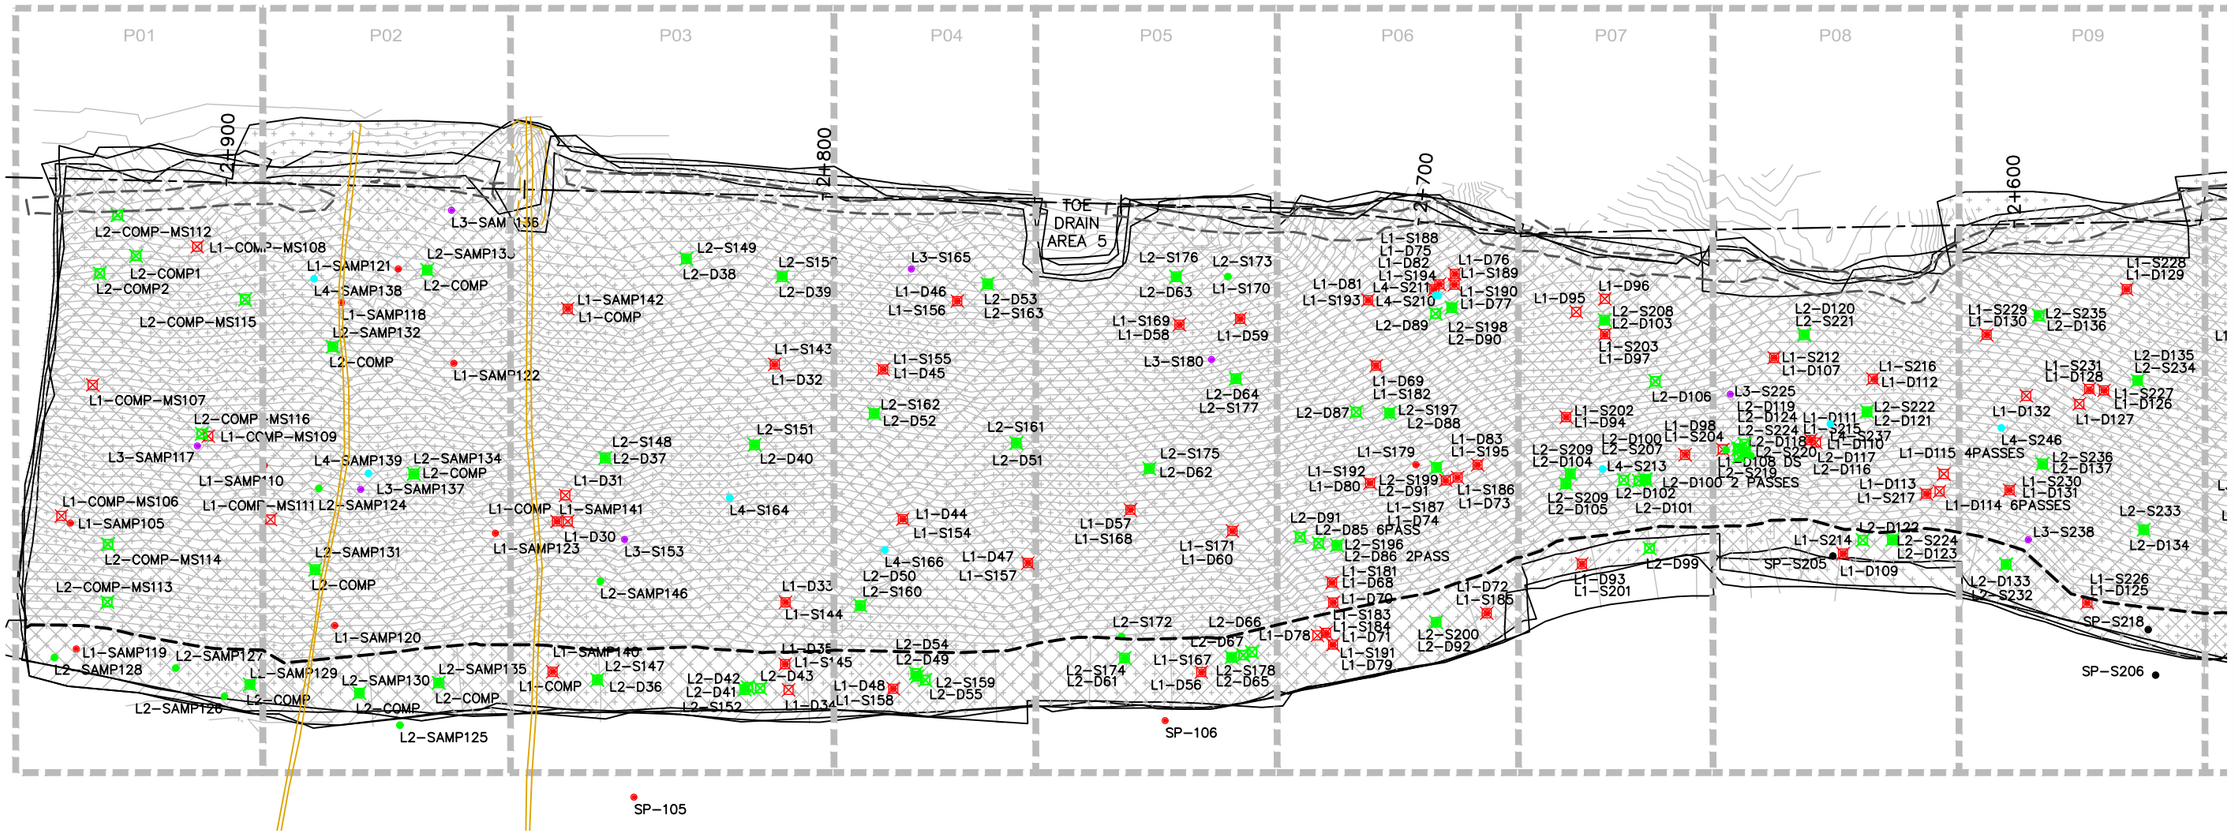

EMRS RECLAMATION – DAILY PROGRESS

(AUGUST 30, 2021) SCALE: 1:1000

SHEET SIZE – 11" X 17"

TULLOCH ENGINEERING

DESIGNER

REVISIONS

	DATE	REMARKS

LEGEND

- CCL LIFT #1
- CCL LIFT #2
- NCL LIFT #3
- NCL LIFT #4
- KEY TRENCH
- LIFT #1 COMP. TEST SAMPLE
- LIFT #2 COMP. TEST SAMPLE
- LIFT #3 COMP. TEST SAMPLE
- LIFT #4 COMP. TEST SAMPLE
- VWP WIRE
- VWP WIRE BURRITO
- PLACED TODAY
- CCL LIFT 2 PLACED TODAY

PROJECT TITLE
NEW GOLD INC
RAINY RIVER
PROJECT

DRAWING TITLE
2021 EMRS
RECLAMATION

PURPOSE
DAILY PROGRESS

DATE	AUGUST 30, 2021
DRAWN	JTS
CHECKED	
SCALE	NTS
ISSUED FOR TENDER	
ISSUED FOR CONSTRUCTION	

DWG. No.	PROJECT No.	PHASE No.
D-1	19-1138	115

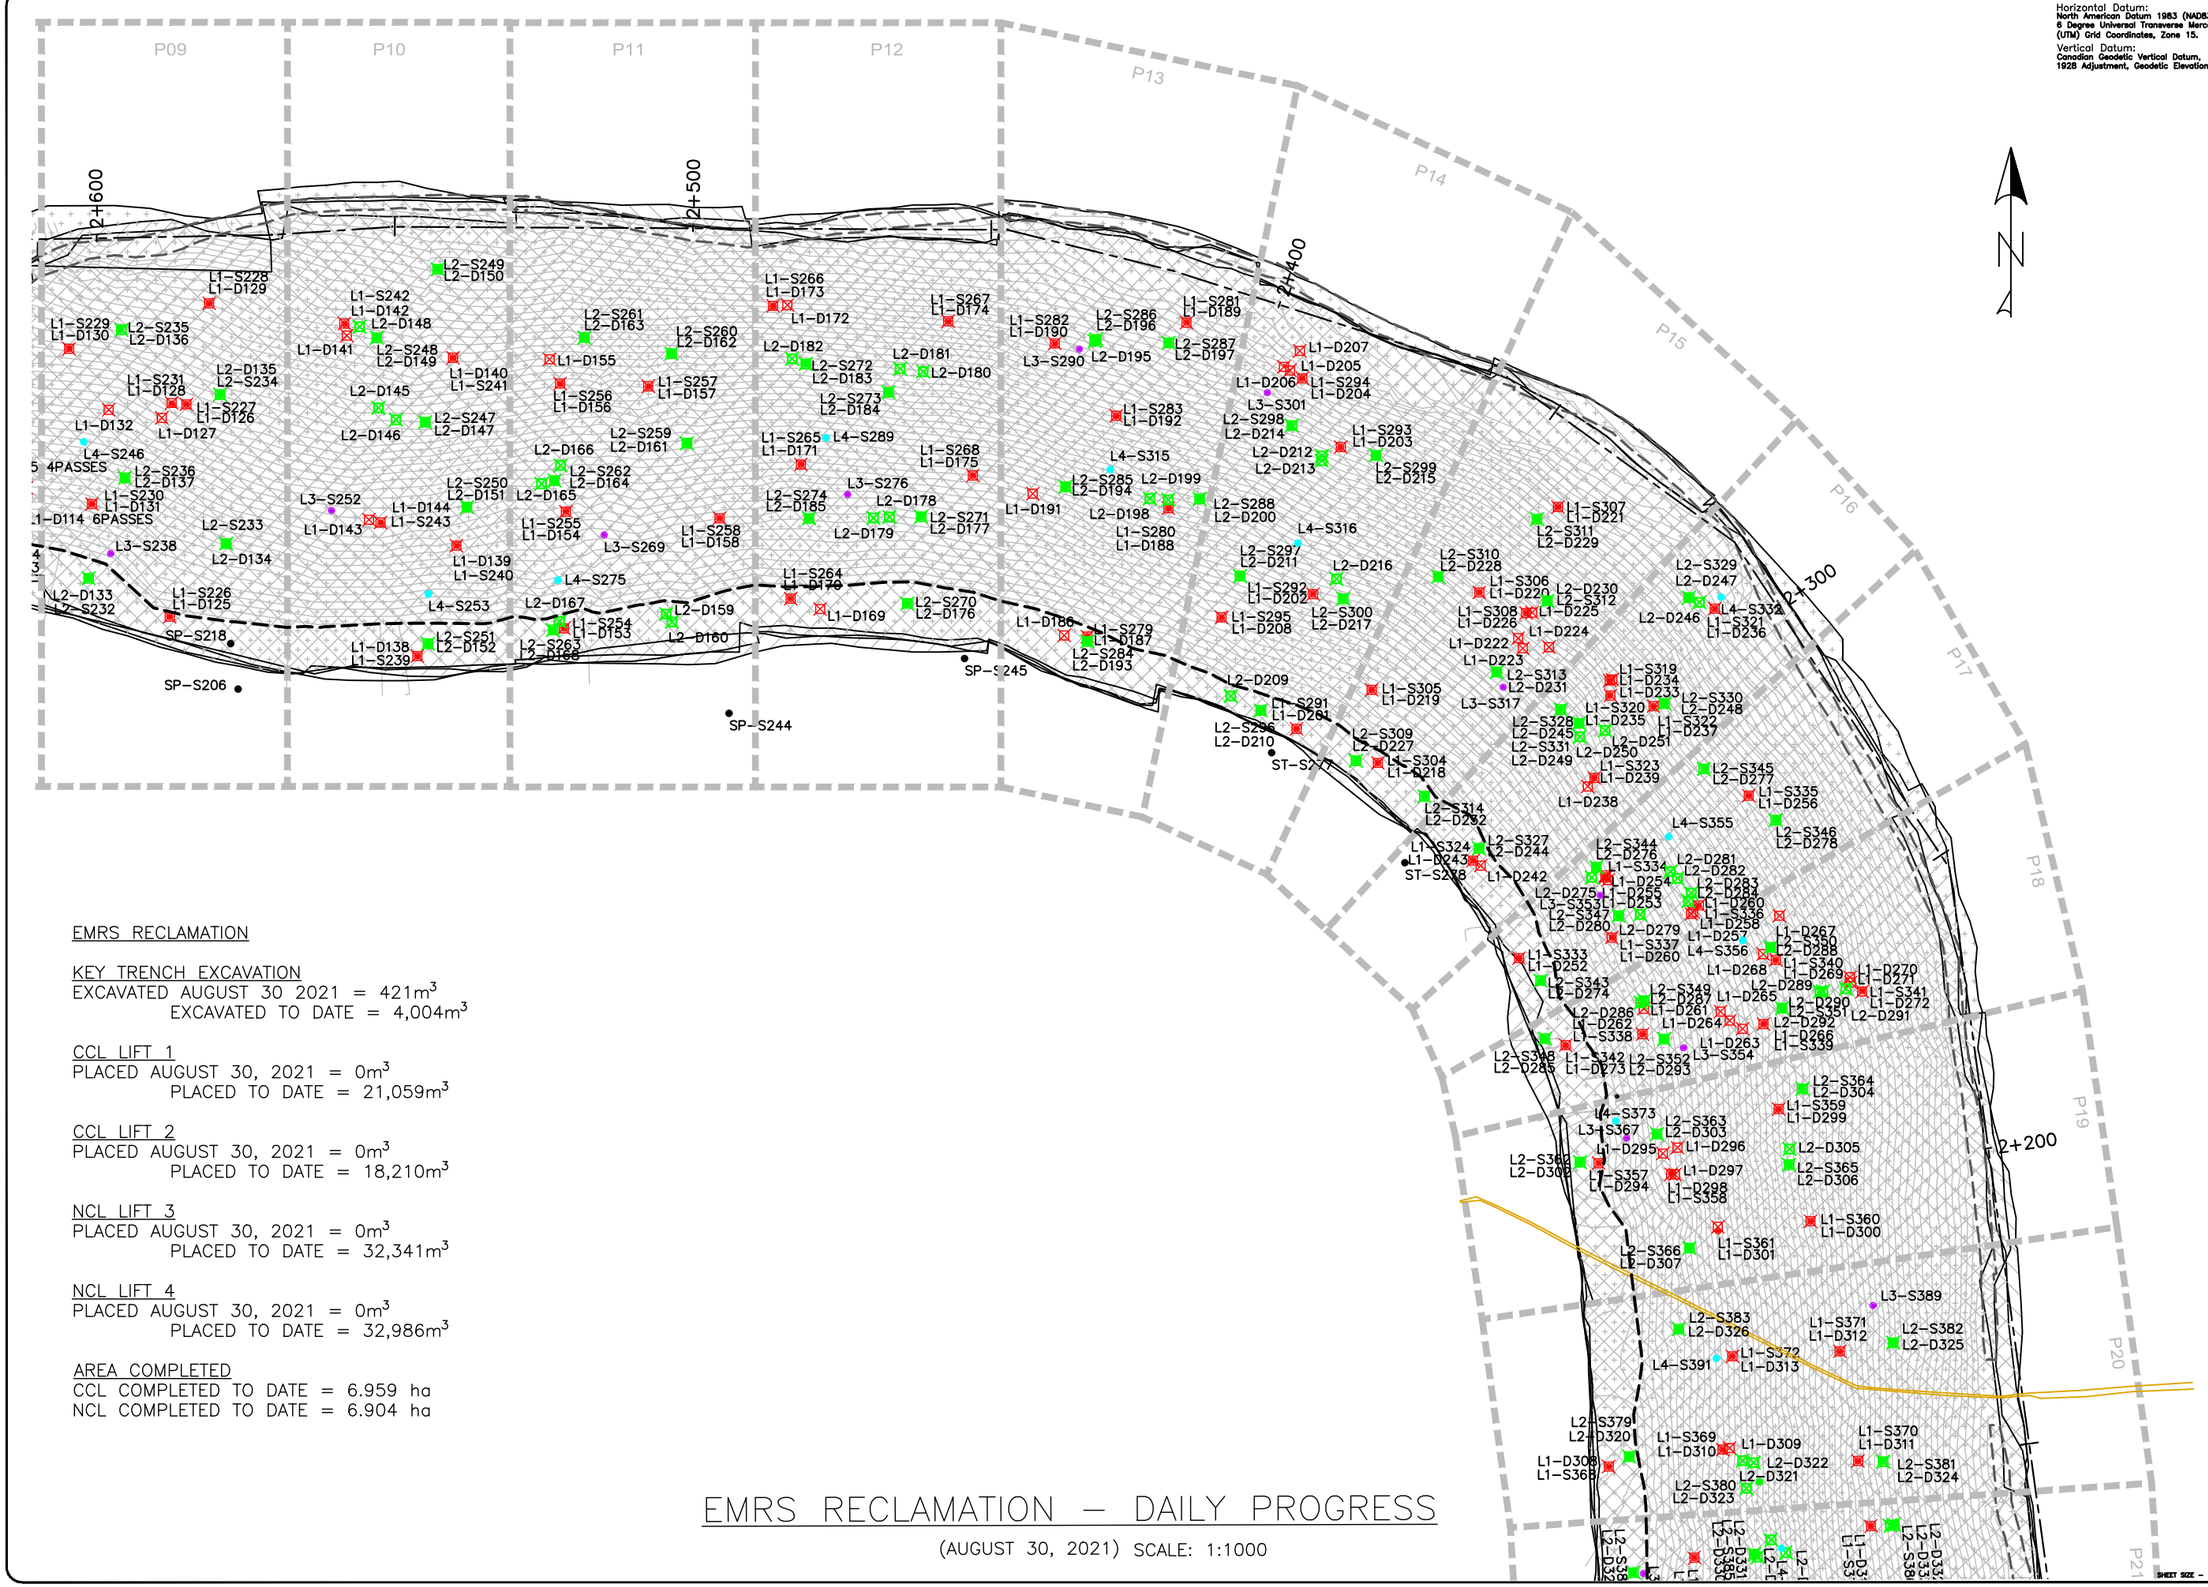

Horizontal Datum:
North American Datum 1983 (NAD83)
6 Degree Universal Transverse Mercator (UTM) Grid Coordinates, Zone 15.

Vertical Datum:
Canadian Geodetic Vertical Datum, 1928 Adjustment, Geodetic Elevations

EMRS RECLAMATION

KEY TRENCH EXCAVATION
EXCAVATED AUGUST 30 2021 = 421m^3
EXCAVATED TO DATE = 4,004m^3

CCL LIFT 1
PLACED AUGUST 30, 2021 = 0m^3
PLACED TO DATE = 21,059m^3

CCL LIFT 2
PLACED AUGUST 30, 2021 = 0m^3
PLACED TO DATE = 18,210m^3

NCL LIFT 3
PLACED AUGUST 30, 2021 = 0m^3
PLACED TO DATE = 32,341m^3

NCL LIFT 4
PLACED AUGUST 30, 2021 = 0m^3
PLACED TO DATE = 32,986m^3

AREA COMPLETED
CCL COMPLETED TO DATE = 6.959 ha
NCL COMPLETED TO DATE = 6.904 ha

EMRS RECLAMATION – DAILY PROGRESS

(AUGUST 30, 2021) SCALE: 1:1000

TULLOCH ENGINEERING

DESIGNER

REVISIONS

DATE	REMARKS

LEGEND

- CCL LIFT #1
- CCL LIFT #2
- NCL LIFT #3
- NCL LIFT #4
- KEY TRENCH
- LIFT #1 COMP. TEST SAMPLE
- LIFT #2 COMP. TEST SAMPLE
- LIFT #3 COMP. TEST SAMPLE
- LIFT #4 COMP. TEST SAMPLE
- VWP WIRE
- VWP WIRE BURRITO
- PLACED TODAY
- CCL LIFT 2 PLACED TODAY

PROJECT TITLE
NEW GOLD INC
RAINY RIVER
PROJECT

DRAWING TITLE
2021 EMRS
RECLAMATION

PURPOSE
DAILY PROGRESS

DATE	AUGUST 30, 2021
DRAWN	JTS
CHECKED	
SCALE	NTS
ISSUED FOR TENDER	
ISSUED FOR CONSTRUCTION	

DWG. No.	PROJECT No.	PHASE No.
D-2	19-1138	115

SHEET SIZE - 11" X 17"

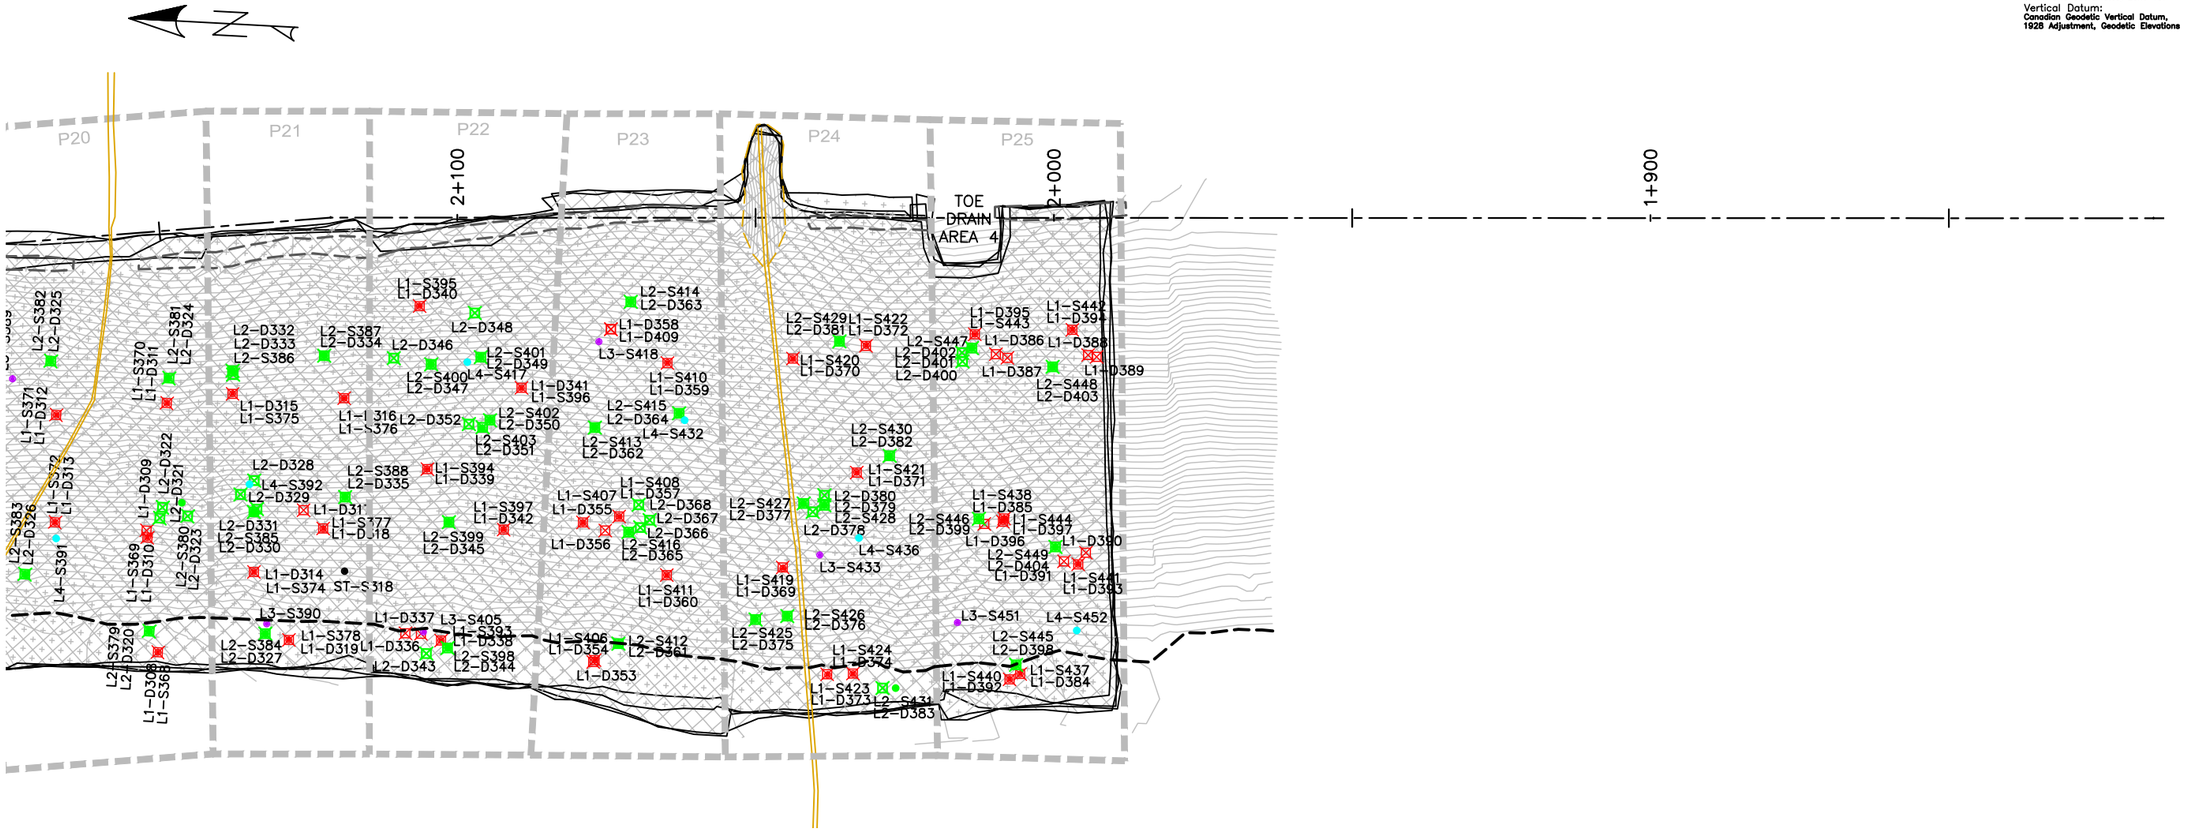

Horizontal Datum:
North American Datum 1983 (NAD83)
6 Degree Universal Transverse Mercator (UTM) Grid Coordinates, Zone 15.

Vertical Datum:
Canadian Geodetic Vertical Datum, 1928 Adjustment, Geodetic Elevations

EMRS RECLAMATION

KEY TRENCH EXCAVATION
EXCAVATED AUGUST 30 2021 = 421m^3
EXCAVATED TO DATE = 4,004m^3

CCL LIFT 1
PLACED AUGUST 30, 2021 = 0m^3
PLACED TO DATE = 21,059m^3

CCL LIFT 2
PLACED AUGUST 30, 2021 = 0m^3
PLACED TO DATE = 18,210m^3

NCL LIFT 3
PLACED AUGUST 30, 2021 = 0m^3
PLACED TO DATE = 32,341m^3

NCL LIFT 4
PLACED AUGUST 30, 2021 = 0m^3
PLACED TO DATE = 32,986m^3

AREA COMPLETED
CCL COMPLETED TO DATE = 6.959 ha
NCL COMPLETED TO DATE = 6.904 ha

EMRS RECLAMATION – DAILY PROGRESS

(AUGUST 30, 2021) SCALE: 1:1000

TULLOCH ENGINEERING

DESIGNER

REVISIONS

DATE	REMARKS

LEGEND

- CCL LIFT #1
- CCL LIFT #2
- NCL LIFT #3
- NCL LIFT #4
- KEY TRENCH
- LIFT #1 COMP. TEST SAMPLE
- LIFT #2 COMP. TEST SAMPLE
- LIFT #3 COMP. TEST SAMPLE
- LIFT #4 COMP. TEST SAMPLE
- VWP WIRE
- VWP WIRE BURRITO
- PLACED TODAY
- CCL LIFT 2 PLACED TODAY

PROJECT TITLE
NEW GOLD INC
RAINY RIVER
PROJECT

DRAWING TITLE
2021 EMRS
RECLAMATION

PURPOSE
DAILY PROGRESS

DATE	AUGUST 30, 2021
DRAWN	JTS
CHECKED	
SCALE	NTS
ISSUED FOR TENDER	
ISSUED FOR CONSTRUCTION	

DWG. No.	PROJECT No.	PHASE No.
D-3	19-1138	115

SHEET SIZE - 11" X 17"

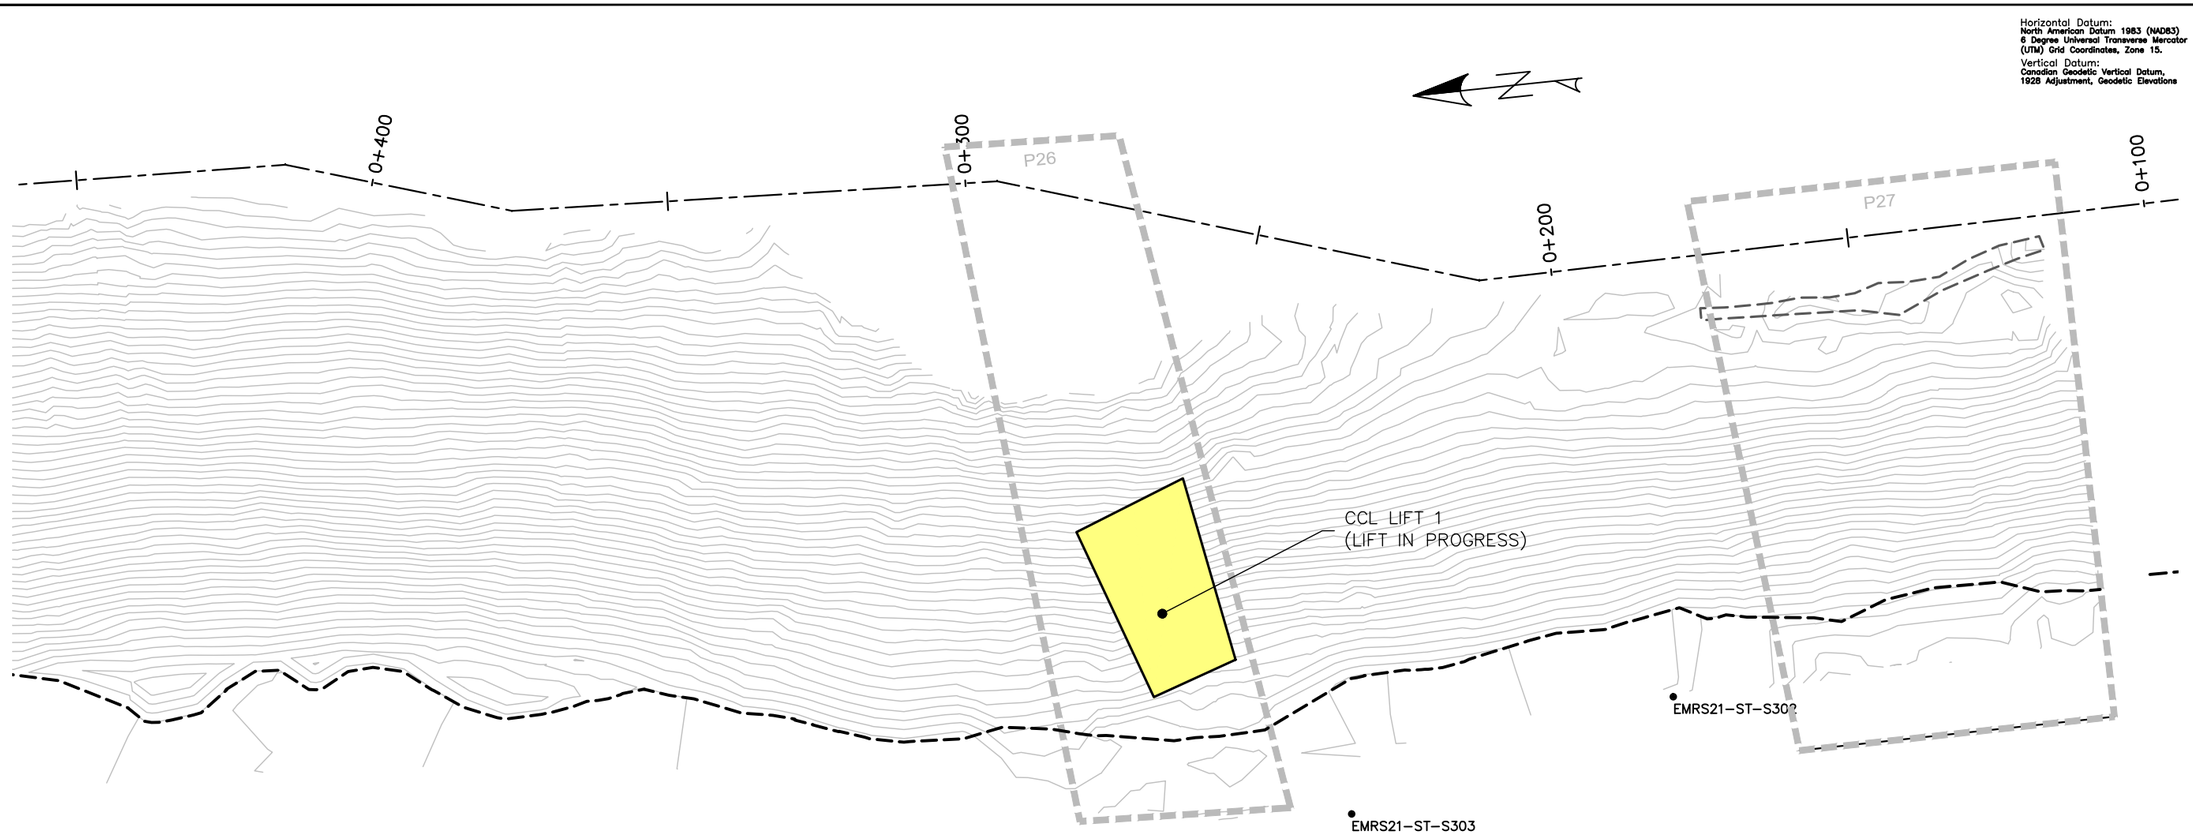

Horizontal Datum:
North American Datum 1983 (NAD83)
6 Degree Universal Transverse Mercator (UTM) Grid Coordinates, Zone 15.

Vertical Datum:
Canadian Geodetic Vertical Datum, 1928 Adjustment, Geodetic Elevations

EMRS RECLAMATION

KEY TRENCH EXCAVATION
EXCAVATED AUGUST 30 2021 = 421m^3
EXCAVATED TO DATE = 4,004m^3

CCL LIFT 1
PLACED AUGUST 30, 2021 = 0m^3
PLACED TO DATE = 21,059m^3

CCL LIFT 2
PLACED AUGUST 30, 2021 = 0m^3
PLACED TO DATE = 18,210m^3

NCL LIFT 3
PLACED AUGUST 30, 2021 = 0m^3
PLACED TO DATE = 32,341m^3

NCL LIFT 4
PLACED AUGUST 30, 2021 = 0m^3
PLACED TO DATE = 32,986m^3

AREA COMPLETED
CCL COMPLETED TO DATE = 6.959 ha
NCL COMPLETED TO DATE = 6.904 ha

EMRS RECLAMATION – DAILY PROGRESS

(AUGUST 30, 2021) SCALE: 1:1000

TULLOCH ENGINEERING

DESIGNER

REVISIONS

	DATE	REMARKS

LEGEND

- CCL LIFT #1
- CCL LIFT #2
- NCL LIFT #3
- NCL LIFT #4
- KEY TRENCH
- LIFT #1 COMP. TEST SAMPLE
- LIFT #2 COMP. TEST SAMPLE
- LIFT #3 COMP. TEST SAMPLE
- LIFT #4 COMP. TEST SAMPLE
- VWP WIRE
- VWP WIRE BURRITO
- PLACED TODAY
- CCL LIFT 2 PLACED TODAY

PROJECT TITLE
NEW GOLD INC
RAINY RIVER
PROJECT

DRAWING TITLE
2021 EMRS
RECLAMATION

PURPOSE
DAILY PROGRESS

DATE	AUGUST 30, 2021
DRAWN	JTS
CHECKED	
SCALE	NTS
ISSUED FOR TENDER	
ISSUED FOR CONSTRUCTION	

DWG. No.	PROJECT No.	PHASE No.
D-4	19-1138	115

SHEET SIZE - 11" X 17"

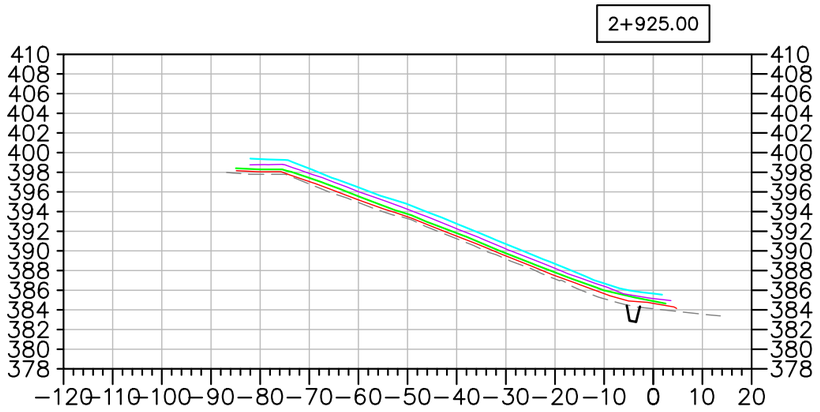

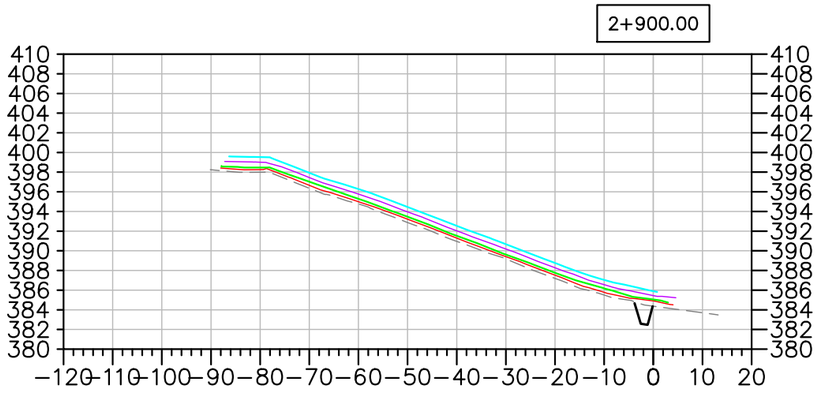

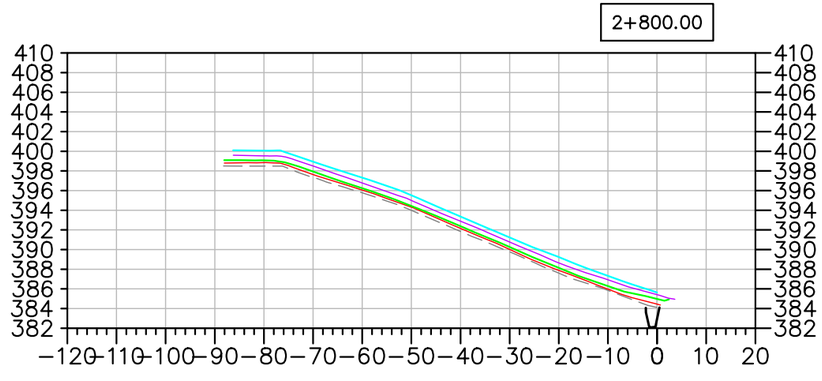

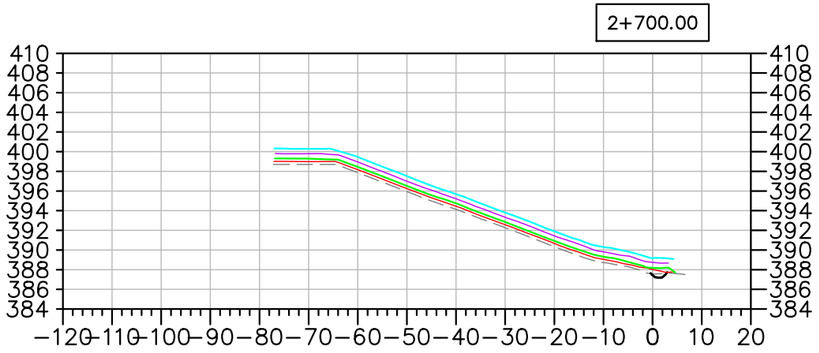

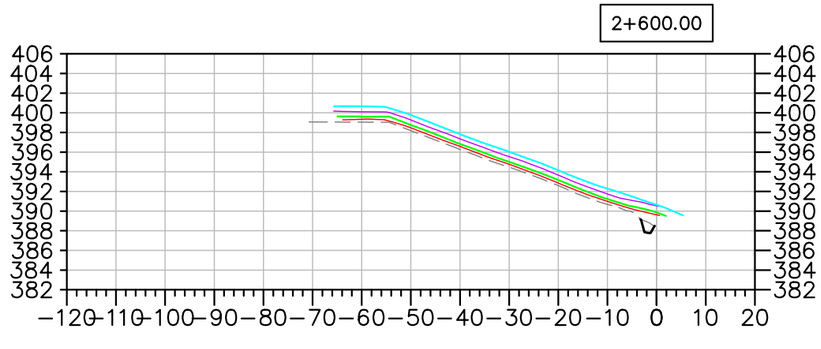

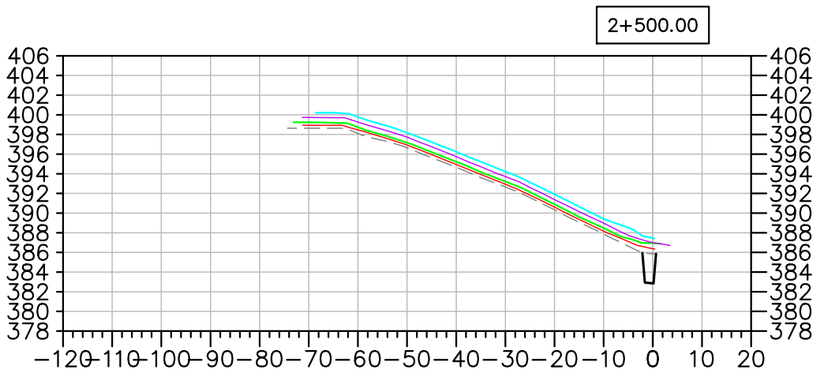

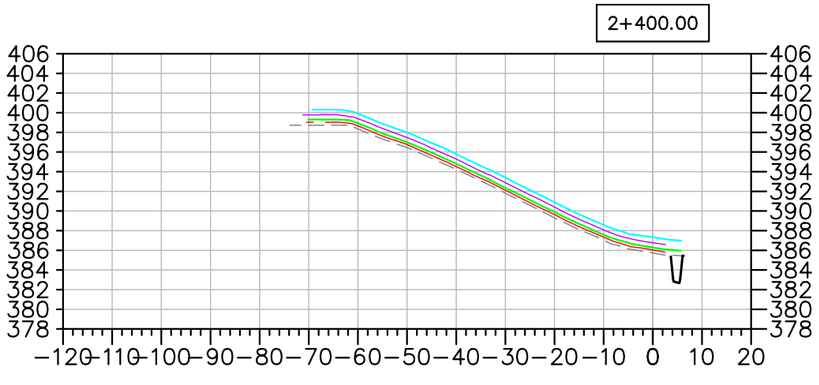

EMRS RECLAMATION – DAILY PROGRESS

(AUGUST 30, 2021) SCALE: N.T.S.

TULLOCH ENGINEERING

DESIGNER

REVISIONS

DATE	REMARKS

LEGEND

- EXISTING ROCK STOCKPILE
- CCL LIFT #1
- CCL LIFT #2
- NCL LIFT #3
- NCL LIFT #4
- KEY TRENCH

Horizontal Datum:
North American Datum 1983 (NAD83)
6 Degree Universal Transverse Mercator (UTM) Grid Coordinates, Zone 15.
Vertical Datum:
Canadian Geodetic Vertical Datum, 1928 Adjustment, Geodetic Elevations

PROJECT TITLE
NEW GOLD INC
RAINY RIVER
PROJECT

DRAWING TITLE
2021 EMRS
RECLAMATION CROSS
SECTIONS

PURPOSE
DAILY PROGRESS

DATE	AUGUST 30, 2021
DRAWN	JTS
CHECKED	
SCALE	NTS
ISSUED FOR TENDER	
ISSUED FOR CONSTRUCTION	

DWG. No.	PROJECT No.	PHASE No.
X–1	19–1138	115

SHEET SIZE – 11" X 17"

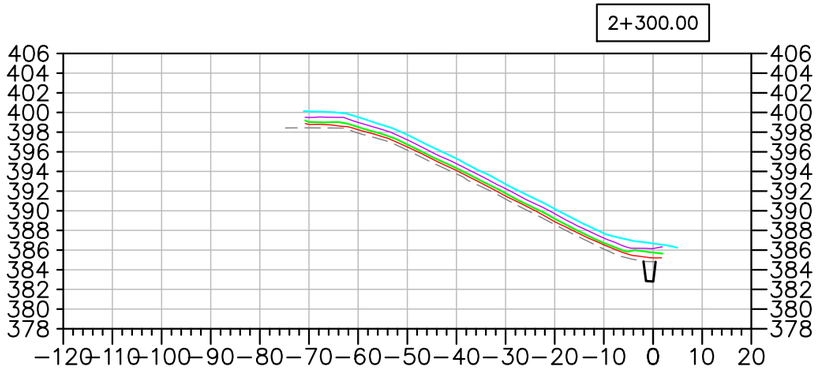

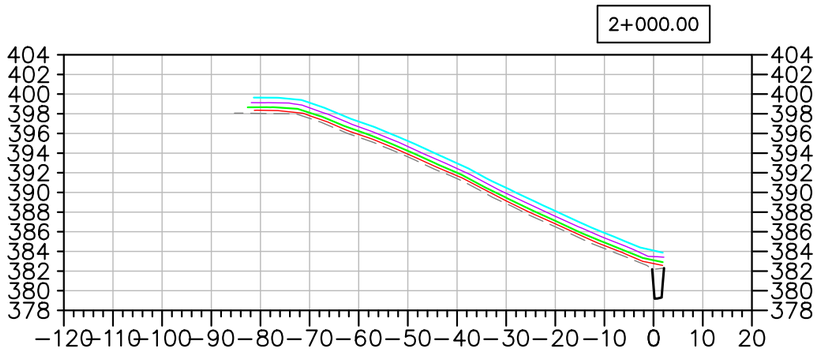

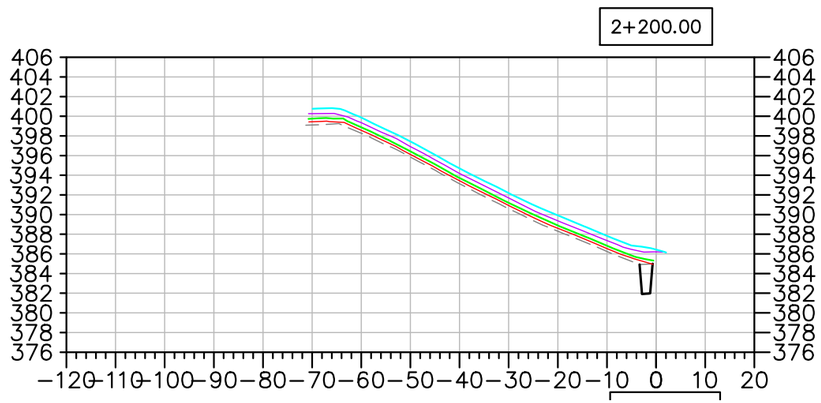

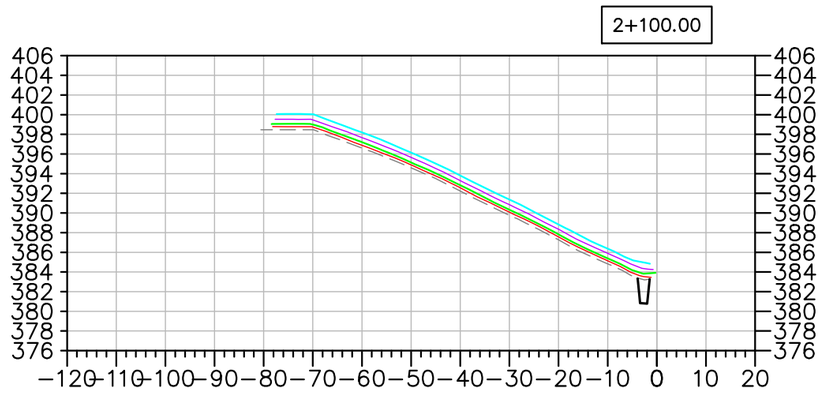

EMRS RECLAMATION – DAILY PROGRESS

(AUGUST 30, 2021) SCALE: N.T.S.

TULLOCH ENGINEERING

DESIGNER

REVISIONS

	DATE	REMARKS

LEGEND

- EXISTING ROCK STOCKPILE
- CCL LIFT #1
- CCL LIFT #2
- NCL LIFT #3
- NCL LIFT #4
- KEY TRENCH

Horizontal Datum:
North American Datum 1983 (NAD83)
6 Degree Universal Transverse Mercator (UTM) Grid Coordinates, Zone 15.

Vertical Datum:
Canadian Geodetic Vertical Datum, 1928 Adjustment, Geodetic Elevations

PROJECT TITLE
NEW GOLD INC
RAINY RIVER PROJECT

DRAWING TITLE
2021 EMRS RECLAMATION CROSS SECTIONS

PURPOSE
DAILY PROGRESS

DATE	AUGUST 30, 2021
DRAWN	JTS
CHECKED	
SCALE	NTS
ISSUED FOR TENDER	
ISSUED FOR CONSTRUCTION	

DWG. No.	PROJECT No.	PHASE No.
X-2	19-1138	115

SHEET SIZE – 11" X 17"

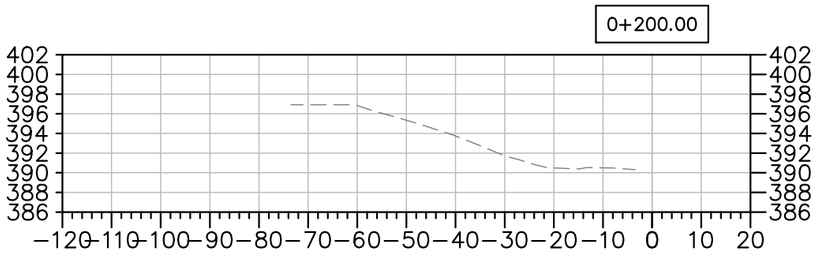

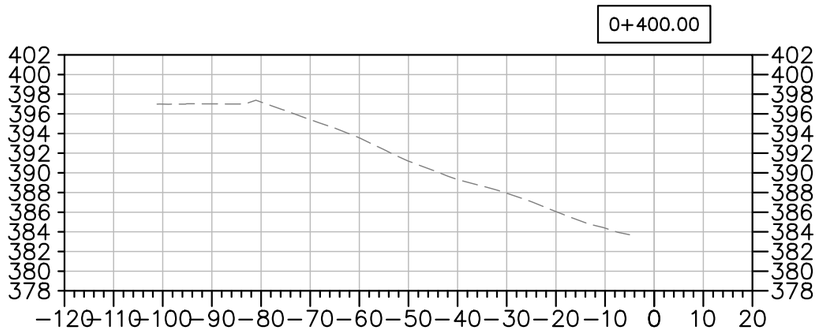

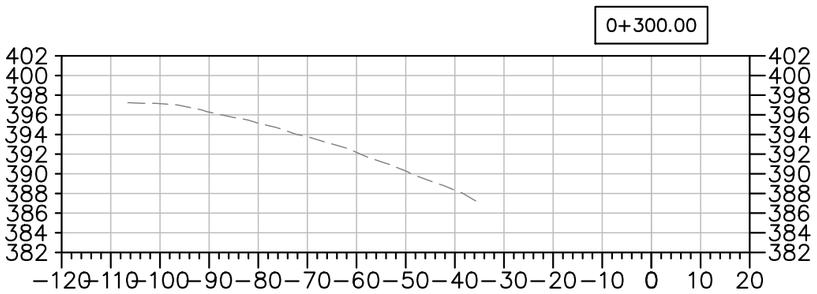

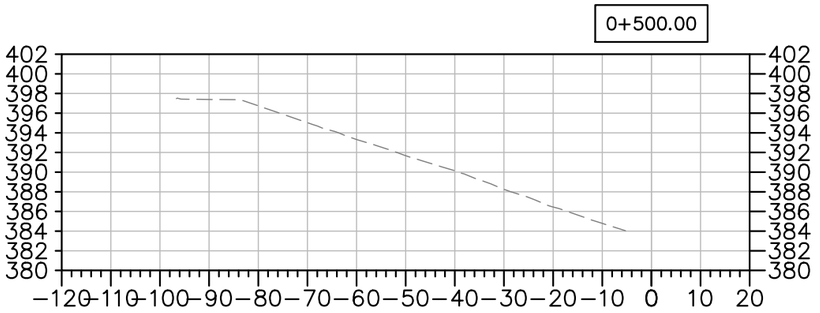

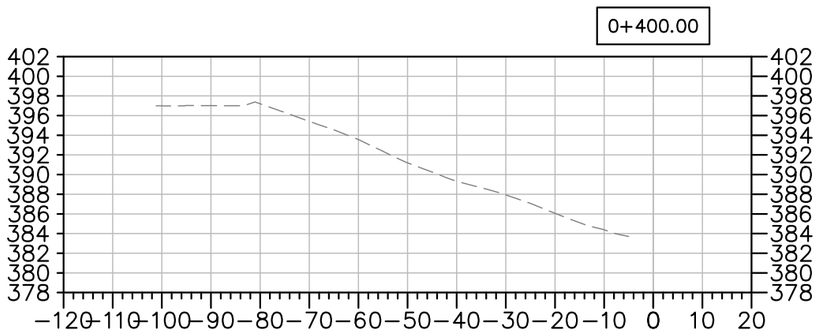

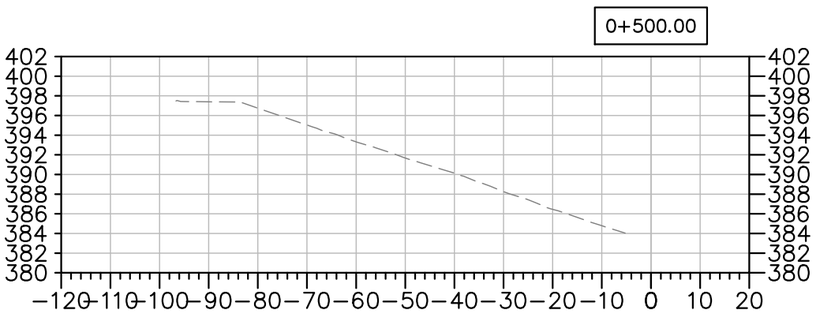

EMRS RECLAMATION – DAILY PROGRESS

(AUGUST 30, 2021) SCALE: N.T.S.

TULLOCH ENGINEERING

DESIGNER

REVISIONS

	DATE	REMARKS

LEGEND

- EXISTING ROCK STOCKPILE
- CCL LIFT #1
- CCL LIFT #2
- NCL LIFT #3
- NCL LIFT #4
- KEY TRENCH

Horizontal Datum: North American Datum 1983 (NAD83) 6 Degree Universal Transverse Mercator (UTM) Grid Coordinates, Zone 15.

Vertical Datum: Canadian Geodetic Vertical Datum, 1928 Adjustment, Geodetic Elevations

PROJECT TITLE

NEW GOLD INC
RAINY RIVER
PROJECT

DRAWING TITLE

2021 EMRS
RECLAMATION CROSS
SECTIONS

PURPOSE

DAILY PROGRESS

DATE	AUGUST 30, 2021
DRAWN	JTS
CHECKED	
SCALE	NTS
ISSUED FOR TENDER	
ISSUED FOR CONSTRUCTION	

DWG. No.	PROJECT No.	PHASE No.
X-3	19-1138	115

SHEET SIZE – 11" X 17"

EMRS RECLAMATION

KEY TRENCH EXCAVATION
EXCAVATED AUGUST 31 2021 = 0m^3
EXCAVATED TO DATE = 4,004m^3

CCL LIFT 1
PLACED AUGUST 31, 2021 = 1,081m^3
PLACED TO DATE = 22,140m^3

CCL LIFT 2
PLACED AUGUST 31, 2021 = 0m^3
PLACED TO DATE = 18,210m^3

NCL LIFT 3
PLACED AUGUST 31, 2021 = 0m^3
PLACED TO DATE = 32,341m^3

NCL LIFT 4
PLACED AUGUST 31, 2021 = 0m^3
PLACED TO DATE = 32,986m^3

AREA COMPLETED
CCL COMPLETED TO DATE = 6.959 ha
NCL COMPLETED TO DATE = 6.904 ha

Horizontal Datum:
North American Datum 1983 (NAD83)
6 Degree Universal Transverse Mercator (UTM) Grid Coordinates, Zone 15.
Vertical Datum:
Canadian Geodetic Vertical Datum, 1928 Adjustment, Geodetic Elevations

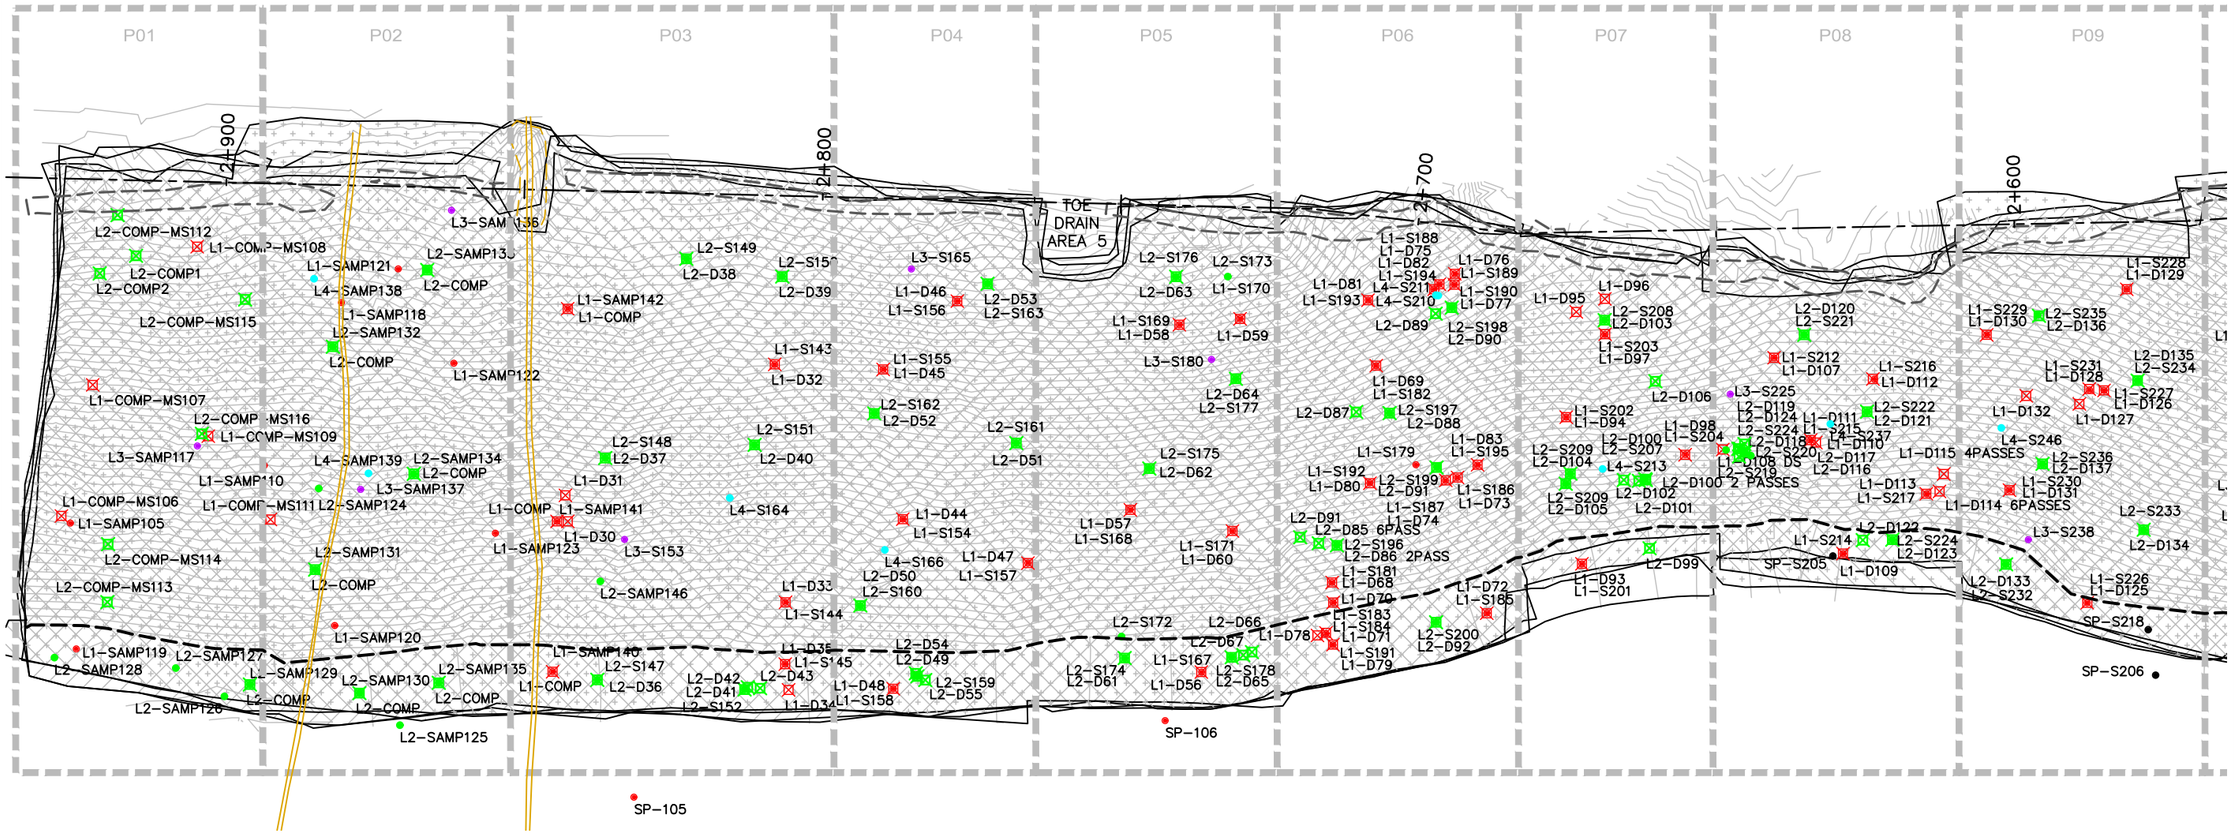

EMRS RECLAMATION – DAILY PROGRESS

(AUGUST 31, 2021) SCALE: 1:1000

SHEET SIZE – 11" X 17"

TULLOCH ENGINEERING

DESIGNER

REVISIONS

	DATE	REMARKS

LEGEND

- CCL LIFT #1
- CCL LIFT #2
- NCL LIFT #3
- NCL LIFT #4
- KEY TRENCH
- LIFT #1 COMP. TEST SAMPLE
- LIFT #2 COMP. TEST SAMPLE
- LIFT #3 COMP. TEST SAMPLE
- LIFT #4 COMP. TEST SAMPLE
- VWP WIRE
- VWP WIRE BURRITO
- PLACED TODAY
- CCL LIFT 2 PLACED TODAY

PROJECT TITLE
NEW GOLD INC
RAINY RIVER
PROJECT

DRAWING TITLE
2021 EMRS
RECLAMATION

PURPOSE
DAILY PROGRESS

DATE	AUGUST 31, 2021
DRAWN	JTS
CHECKED	
SCALE	NTS
ISSUED FOR TENDER	
ISSUED FOR CONSTRUCTION	

DWG. No.	PROJECT No.	PHASE No.
D-1	19-1138	115

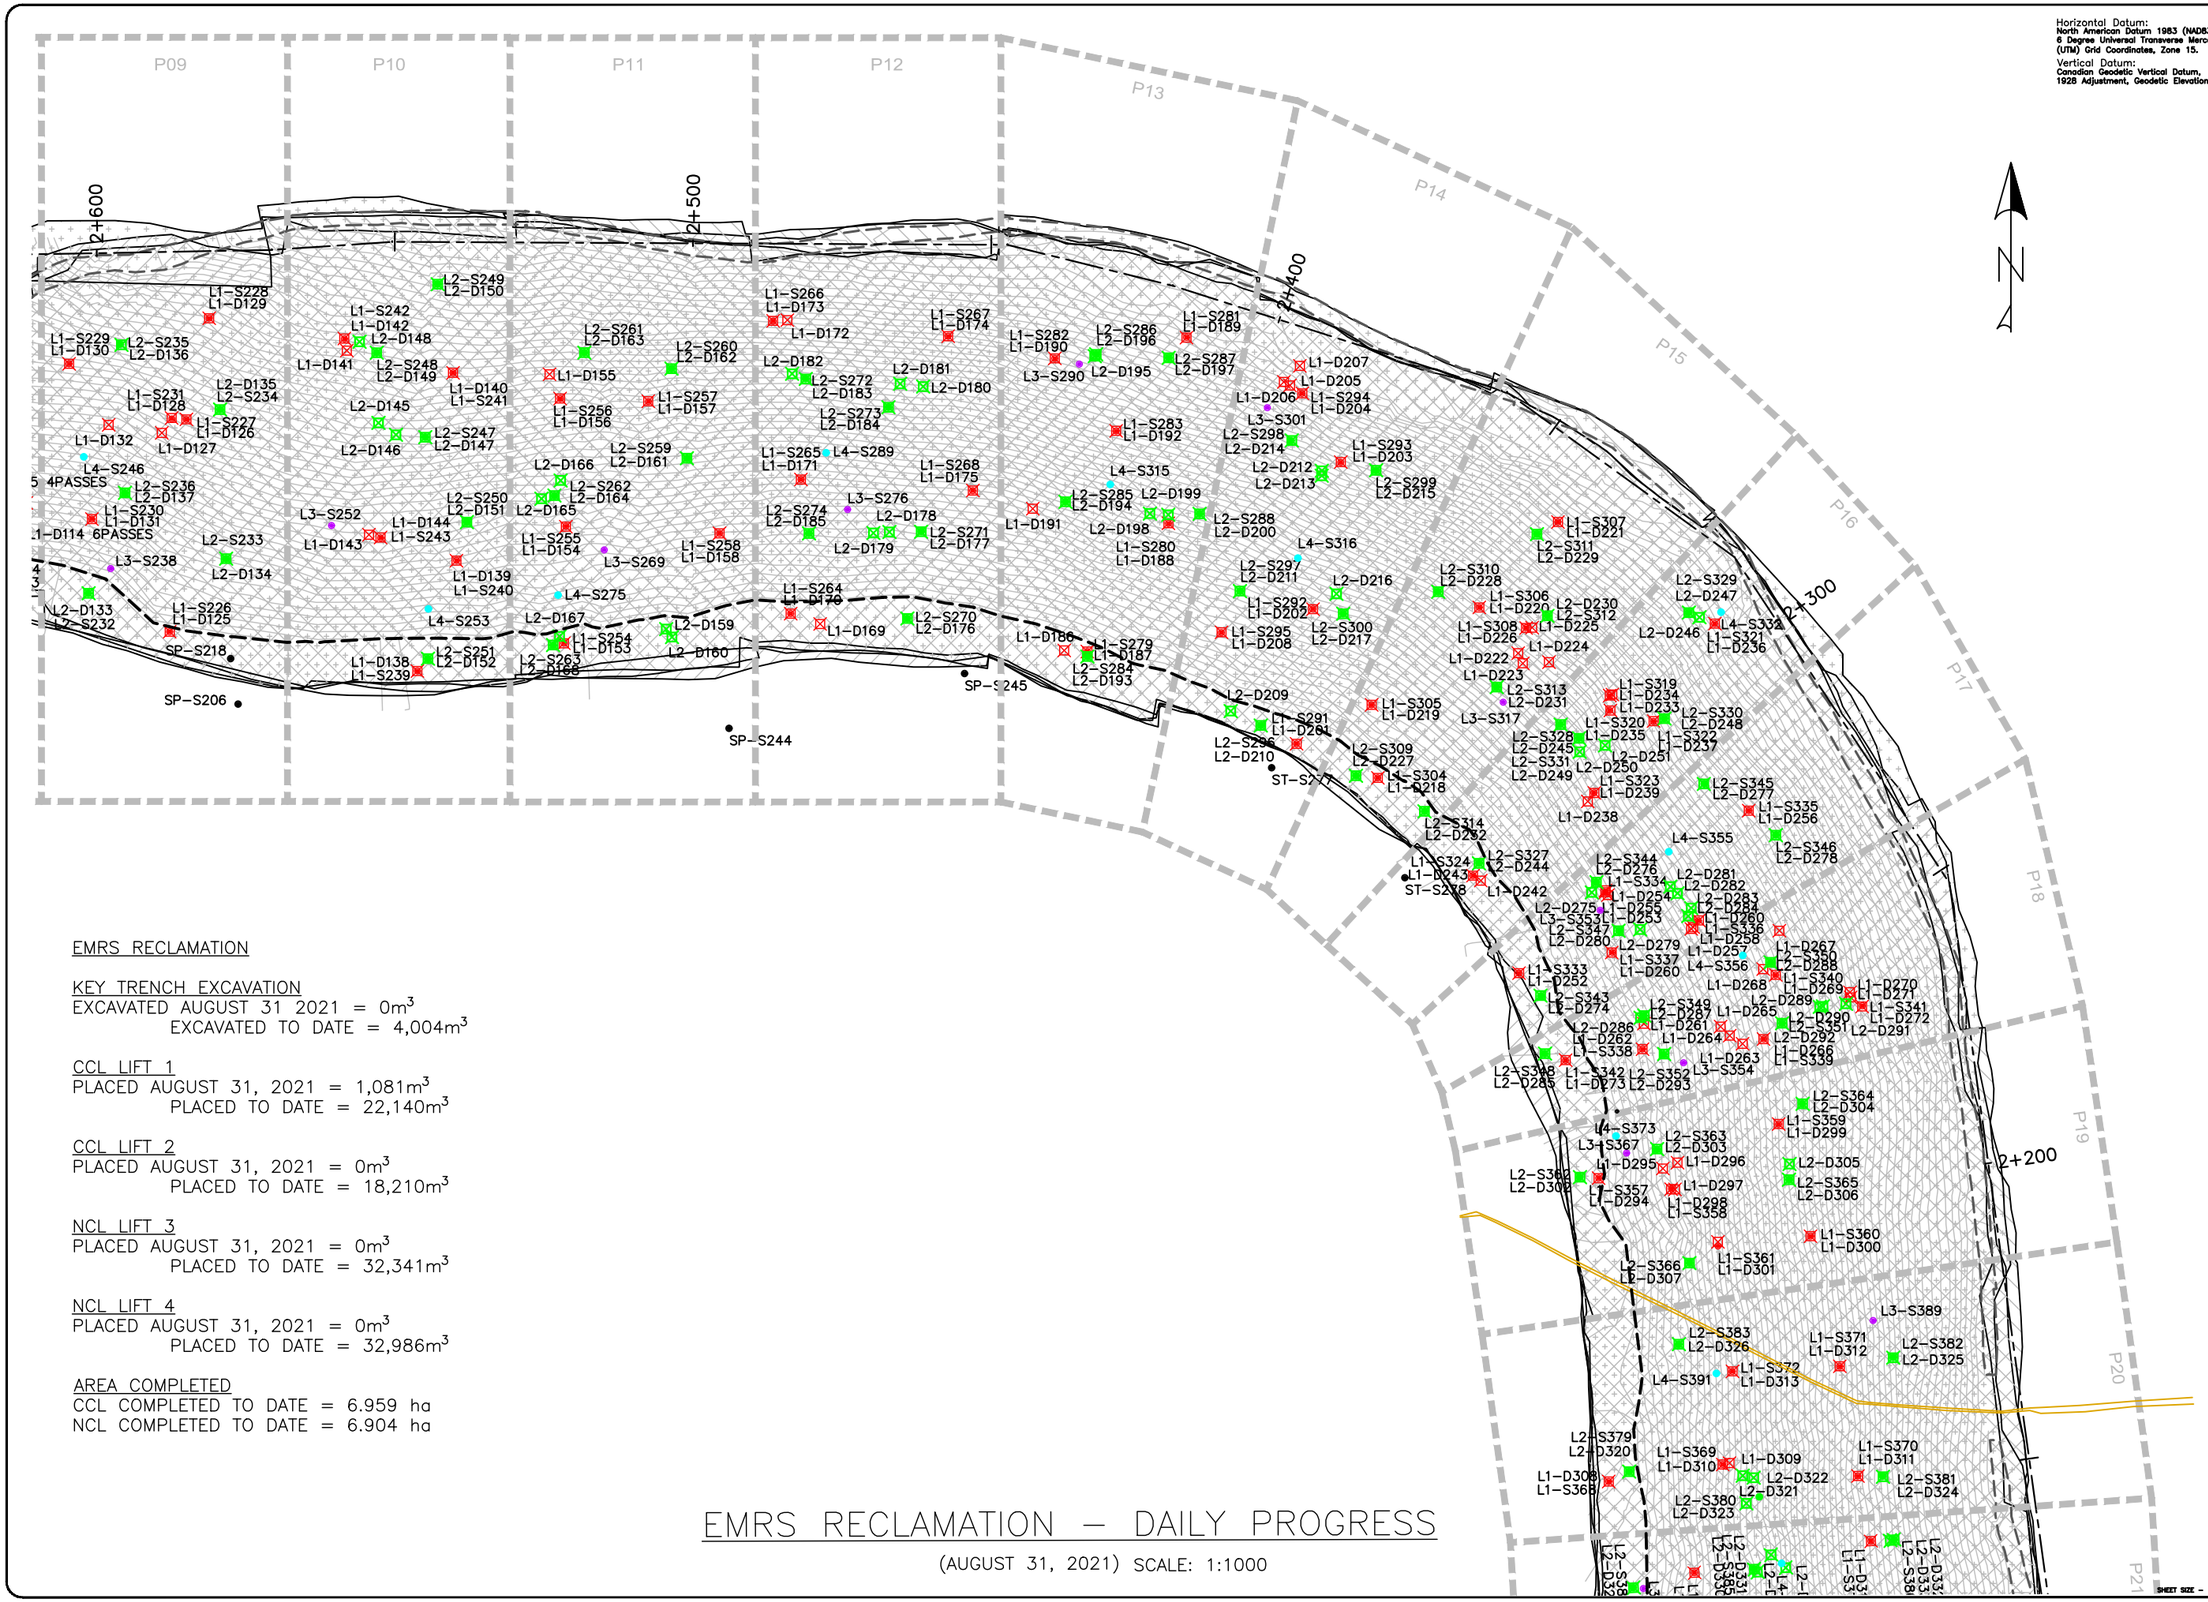

Horizontal Datum:
North American Datum 1983 (NAD83)
6 Degree Universal Transverse Mercator (UTM) Grid Coordinates, Zone 15.

Vertical Datum:
Canadian Geodetic Vertical Datum, 1928 Adjustment, Geodetic Elevations

EMRS RECLAMATION

KEY TRENCH EXCAVATION
EXCAVATED AUGUST 31 2021 = 0m^3
EXCAVATED TO DATE = 4,004m^3

CCL LIFT 1
PLACED AUGUST 31, 2021 = 1,081m^3
PLACED TO DATE = 22,140m^3

CCL LIFT 2
PLACED AUGUST 31, 2021 = 0m^3
PLACED TO DATE = 18,210m^3

NCL LIFT 3
PLACED AUGUST 31, 2021 = 0m^3
PLACED TO DATE = 32,341m^3

NCL LIFT 4
PLACED AUGUST 31, 2021 = 0m^3
PLACED TO DATE = 32,986m^3

AREA COMPLETED
CCL COMPLETED TO DATE = 6.959 ha
NCL COMPLETED TO DATE = 6.904 ha

EMRS RECLAMATION – DAILY PROGRESS

(AUGUST 31, 2021) SCALE: 1:1000

TULLOCH ENGINEERING

DESIGNER

REVISIONS

DATE	REMARKS

LEGEND

- CCL LIFT #1
- CCL LIFT #2
- NCL LIFT #3
- NCL LIFT #4
- KEY TRENCH
- LIFT #1 COMP. TEST SAMPLE
- LIFT #2 COMP. TEST SAMPLE
- LIFT #3 COMP. TEST SAMPLE
- LIFT #4 COMP. TEST SAMPLE
- VWP WIRE
- VWP WIRE BURRITO
- PLACED TODAY
- CCL LIFT 2 PLACED TODAY

PROJECT TITLE
NEW GOLD INC
RAINY RIVER
PROJECT

DRAWING TITLE
2021 EMRS
RECLAMATION

PURPOSE
DAILY PROGRESS

DATE	AUGUST 31, 2021
DRAWN	JTS
CHECKED	
SCALE	NTS
ISSUED FOR TENDER	
ISSUED FOR CONSTRUCTION	

DWG. No.	PROJECT No.	PHASE No.
D-2	19-1138	115

SHEET SIZE - 11" X 17"

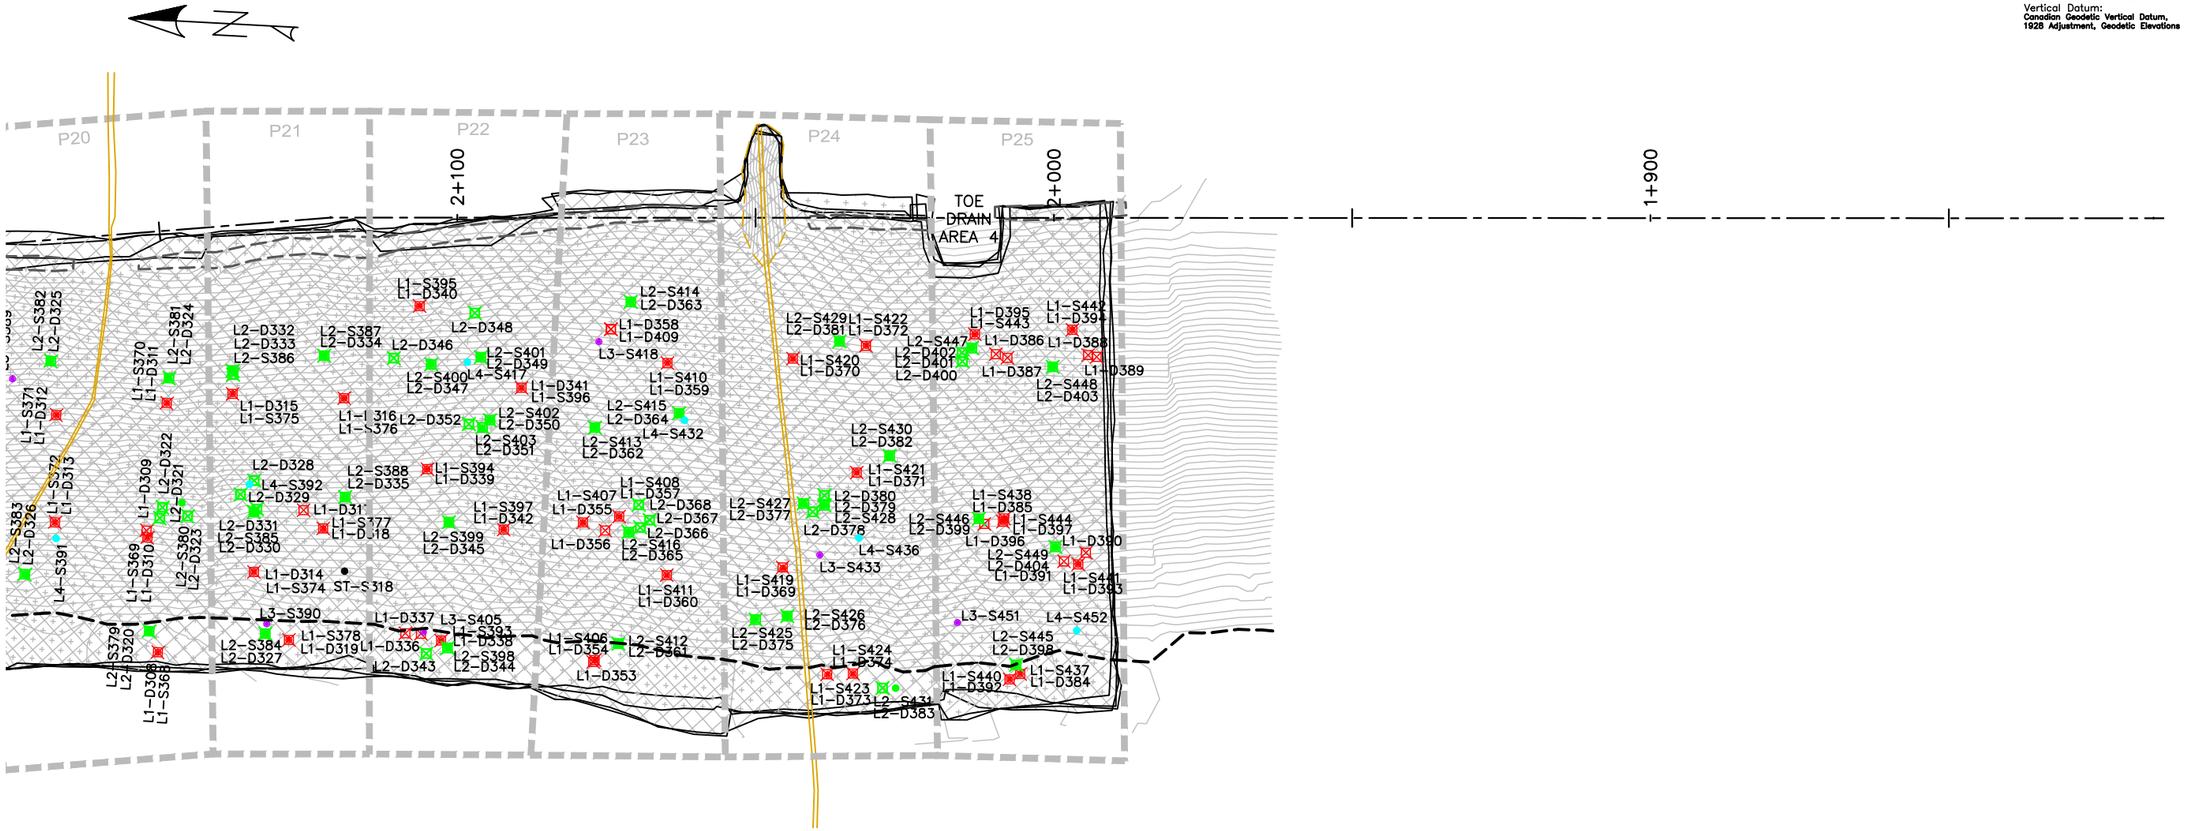

EMRS RECLAMATION

KEY TRENCH EXCAVATION
EXCAVATED AUGUST 31 2021 = 0m^3
EXCAVATED TO DATE = 4,004m^3

CCL LIFT 1
PLACED AUGUST 31, 2021 = 1,081m^3
PLACED TO DATE = 22,140m^3

CCL LIFT 2
PLACED AUGUST 31, 2021 = 0m^3
PLACED TO DATE = 18,210m^3

NCL LIFT 3
PLACED AUGUST 31, 2021 = 0m^3
PLACED TO DATE = 32,341m^3

NCL LIFT 4
PLACED AUGUST 31, 2021 = 0m^3
PLACED TO DATE = 32,986m^3

AREA COMPLETED
CCL COMPLETED TO DATE = 6.959 ha
NCL COMPLETED TO DATE = 6.904 ha

EMRS RECLAMATION – DAILY PROGRESS

(AUGUST 31, 2021) SCALE: 1:1000

Horizontal Datum:
North American Datum 1983 (NAD83)
6 Degree Universal Transverse Mercator (UTM) Grid Coordinates, Zone 15.
Vertical Datum:
Canadian Geodetic Vertical Datum, 1928 Adjustment, Geodetic Elevations

TULLOCH ENGINEERING

DESIGNER

REVISIONS

DATE	REMARKS

LEGEND

- CCL LIFT #1
- CCL LIFT #2
- NCL LIFT #3
- NCL LIFT #4
- KEY TRENCH
- LIFT #1 COMP. TEST SAMPLE
- LIFT #2 COMP. TEST SAMPLE
- LIFT #3 COMP. TEST SAMPLE
- LIFT #4 COMP. TEST SAMPLE
- VWP WIRE
- VWP WIRE BURRITO
- PLACED TODAY
- CCL LIFT 2 PLACED TODAY

PROJECT TITLE
NEW GOLD INC
RAINY RIVER
PROJECT

DRAWING TITLE
2021 EMRS
RECLAMATION

PURPOSE
DAILY PROGRESS

DATE	AUGUST 31, 2021
DRAWN	JTS
CHECKED	
SCALE	NTS
ISSUED FOR TENDER	
ISSUED FOR CONSTRUCTION	

DWG. No.	PROJECT No.	PHASE No.
D-3	19-1138	115

SHEET SIZE - 11" X 17"

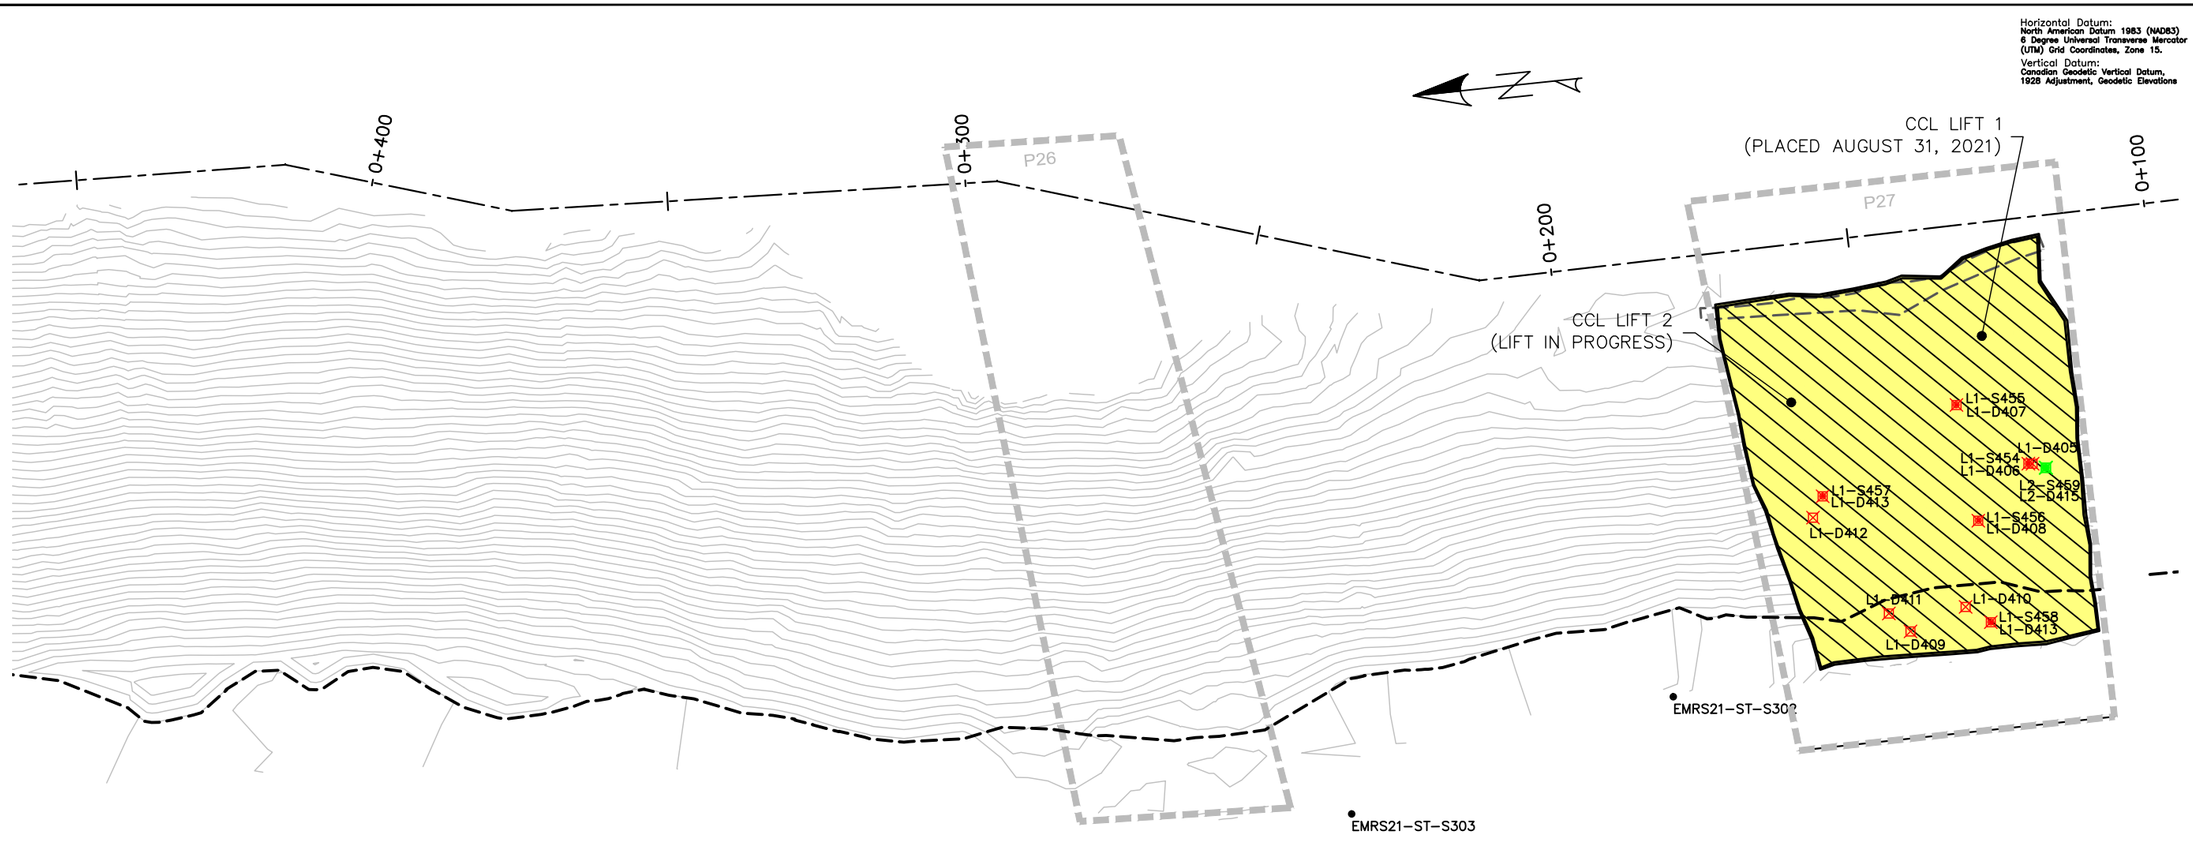

Horizontal Datum:
North American Datum 1983 (NAD83)
6 Degree Universal Transverse Mercator (UTM) Grid Coordinates, Zone 15.

Vertical Datum:
Canadian Geodetic Vertical Datum, 1928 Adjustment, Geodetic Elevations

EMRS RECLAMATION

KEY TRENCH EXCAVATION
EXCAVATED AUGUST 31 2021 = 0m^3
EXCAVATED TO DATE = 4,004m^3

CCL LIFT 1
PLACED AUGUST 31, 2021 = 1,081m^3
PLACED TO DATE = 22,140m^3

CCL LIFT 2
PLACED AUGUST 31, 2021 = 0m^3
PLACED TO DATE = 18,210m^3

NCL LIFT 3
PLACED AUGUST 31, 2021 = 0m^3
PLACED TO DATE = 32,341m^3

NCL LIFT 4
PLACED AUGUST 31, 2021 = 0m^3
PLACED TO DATE = 32,986m^3

AREA COMPLETED
CCL COMPLETED TO DATE = 6.959 ha
NCL COMPLETED TO DATE = 6.904 ha

EMRS RECLAMATION – DAILY PROGRESS

(AUGUST 31, 2021) SCALE: 1:1000

TULLOCH ENGINEERING

DESIGNER

REVISIONS

	DATE	REMARKS

LEGEND

- CCL LIFT #1
- CCL LIFT #2
- NCL LIFT #3
- NCL LIFT #4
- KEY TRENCH
- LIFT #1 COMP. TEST SAMPLE
- LIFT #2 COMP. TEST SAMPLE
- LIFT #3 COMP. TEST SAMPLE
- LIFT #4 COMP. TEST SAMPLE
- VWP WIRE
- VWP WIRE BURRITO
- PLACED TODAY
- CCL LIFT 2 PLACED TODAY

PROJECT TITLE
NEW GOLD INC
RAINY RIVER
PROJECT

DRAWING TITLE
2021 EMRS
RECLAMATION

PURPOSE
DAILY PROGRESS

DATE	AUGUST 31, 2021
DRAWN	JTS
CHECKED	
SCALE	NTS
ISSUED FOR TENDER	
ISSUED FOR CONSTRUCTION	

DWG. No.	PROJECT No.	PHASE No.
D-4	19-1138	115

SHEET SIZE - 11" X 17"

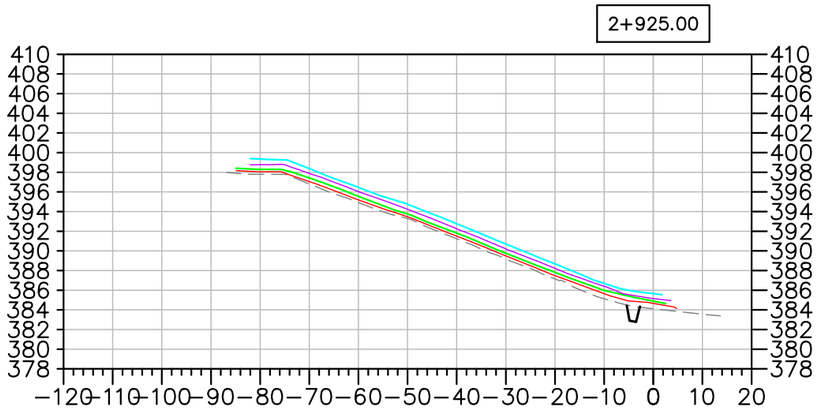

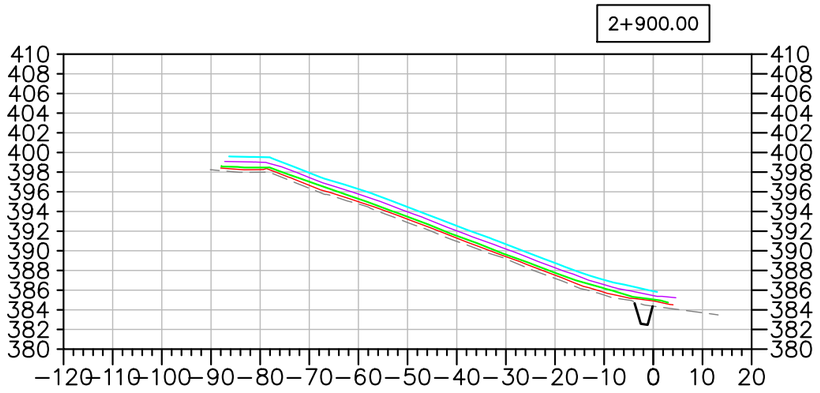

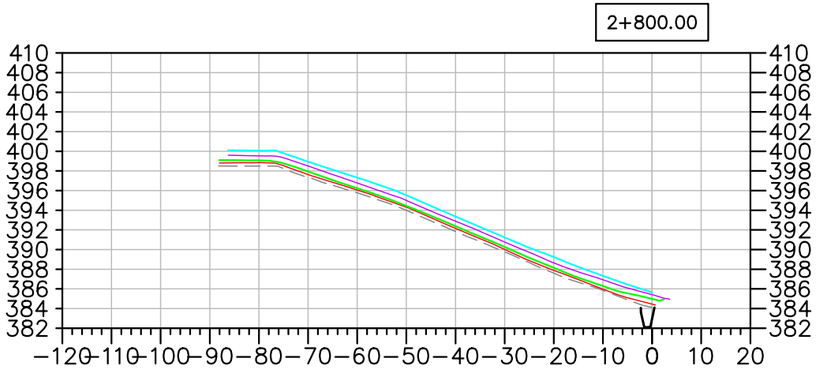

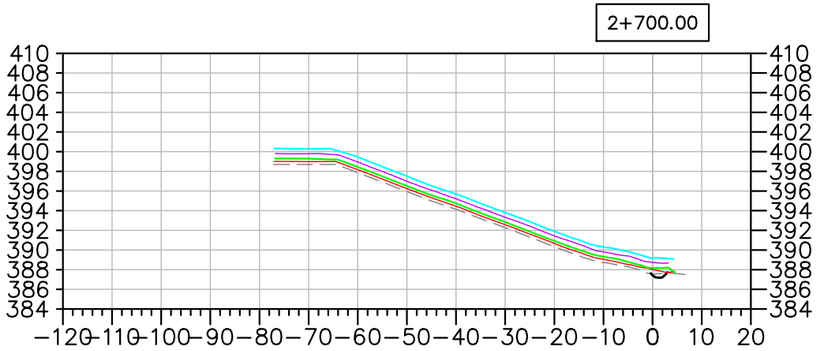

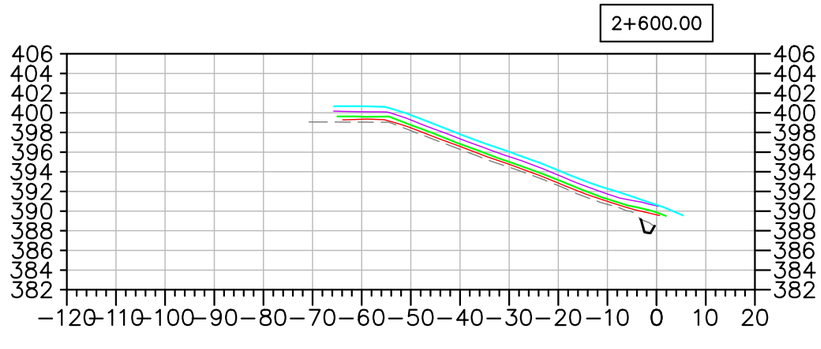

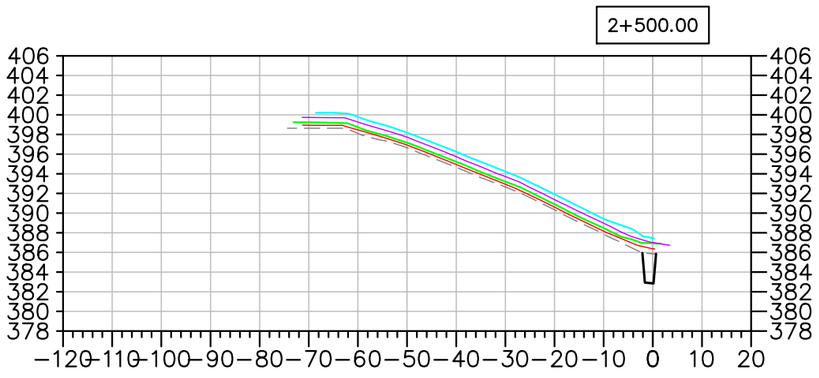

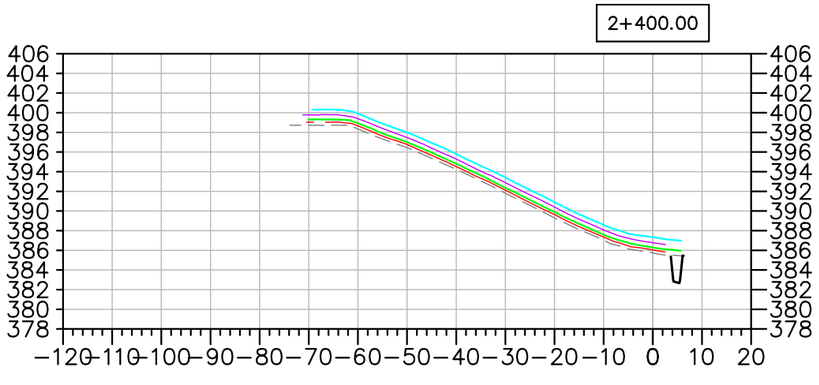

EMRS RECLAMATION – DAILY PROGRESS

(AUGUST 31, 2021) SCALE: N.T.S.

TULLOCH ENGINEERING

DESIGNER

REVISIONS

DATE	REMARKS

LEGEND

- EXISTING ROCK STOCKPILE
- CCL LIFT #1
- CCL LIFT #2
- NCL LIFT #3
- NCL LIFT #4
- KEY TRENCH

Horizontal Datum:
North American Datum 1983 (NAD83)
6 Degree Universal Transverse Mercator (UTM) Grid Coordinates, Zone 15.
Vertical Datum:
Canadian Geodetic Vertical Datum, 1928 Adjustment, Geodetic Elevations

PROJECT TITLE
NEW GOLD INC
RAINY RIVER
PROJECT

DRAWING TITLE
2021 EMRS
RECLAMATION CROSS
SECTIONS

PURPOSE
DAILY PROGRESS

DATE	AUGUST 31, 2021
DRAWN	JTS
CHECKED	
SCALE	NTS
ISSUED FOR TENDER	
ISSUED FOR CONSTRUCTION	

DWG. No.	PROJECT No.	PHASE No.
X-1	19-1138	115

SHEET SIZE – 11" X 17"

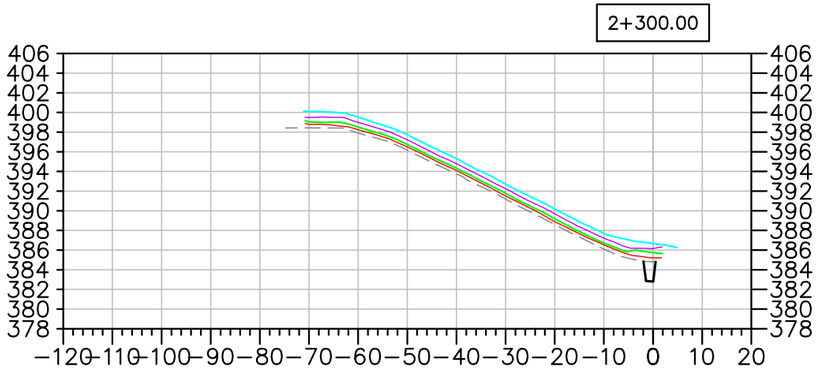

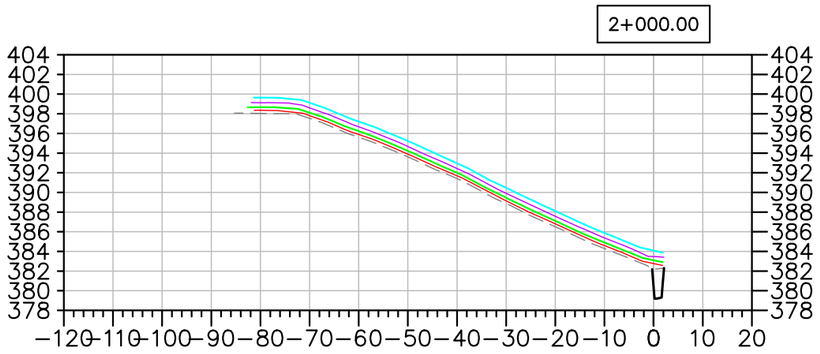

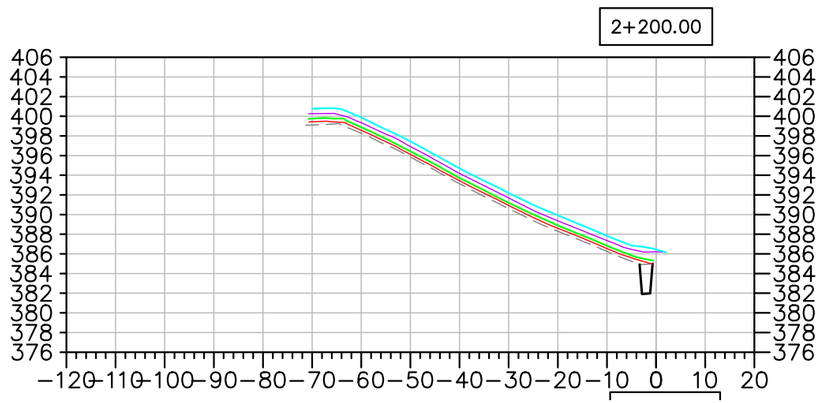

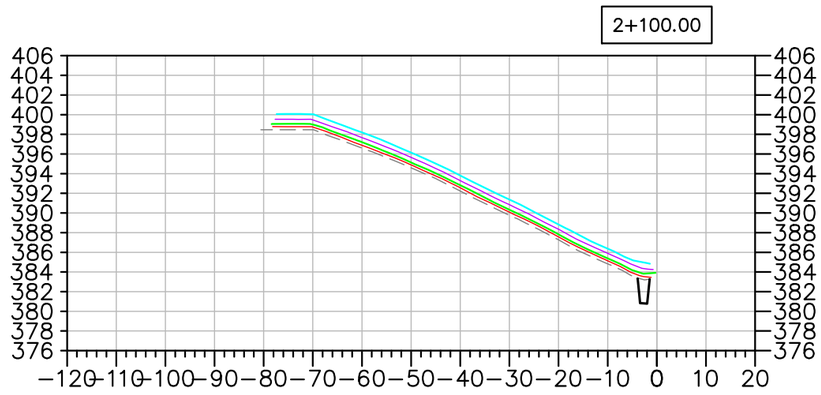

EMRS RECLAMATION – DAILY PROGRESS

(AUGUST 31, 2021) SCALE: N.T.S.

TULLOCH ENGINEERING

DESIGNER

REVISIONS

	DATE	REMARKS

LEGEND

- EXISTING ROCK STOCKPILE
- CCL LIFT #1
- CCL LIFT #2
- NCL LIFT #3
- NCL LIFT #4
- KEY TRENCH

Horizontal Datum:
North American Datum 1983 (NAD83)
6 Degree Universal Transverse Mercator (UTM) Grid Coordinates, Zone 15.

Vertical Datum:
Canadian Geodetic Vertical Datum, 1928 Adjustment, Geodetic Elevations

PROJECT TITLE
NEW GOLD INC
RAINY RIVER PROJECT

DRAWING TITLE
2021 EMRS RECLAMATION CROSS SECTIONS

PURPOSE
DAILY PROGRESS

DATE	AUGUST 31, 2021
DRAWN	JTS
CHECKED	
SCALE	NTS
ISSUED FOR TENDER	
ISSUED FOR CONSTRUCTION	

DWG. No.	PROJECT No.	PHASE No.
X-2	19-1138	115

SHEET SIZE – 11" X 17"

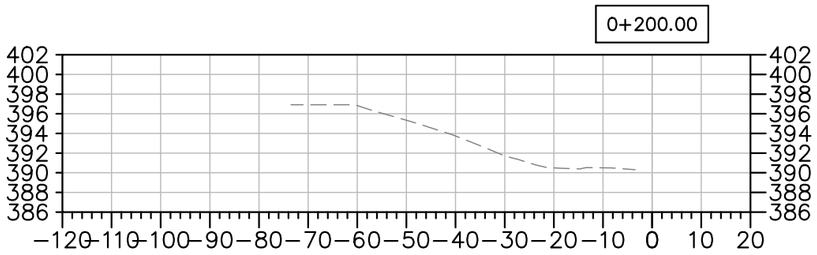

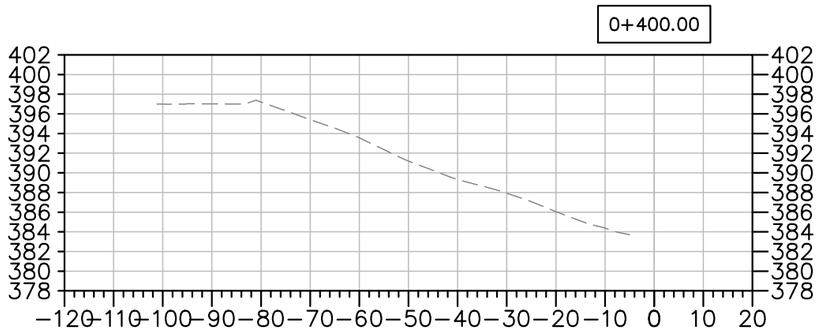

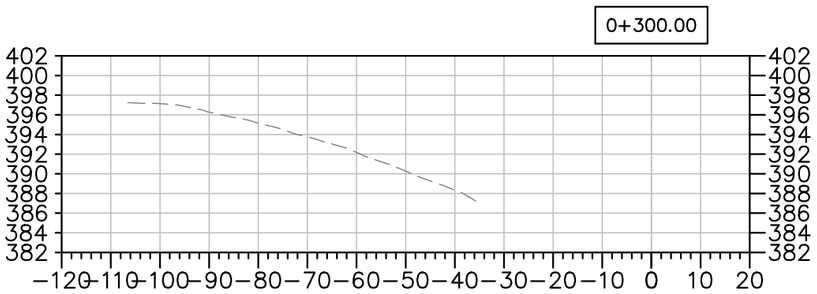

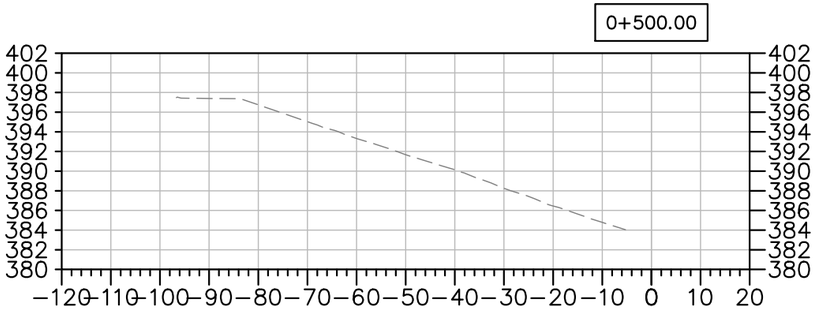

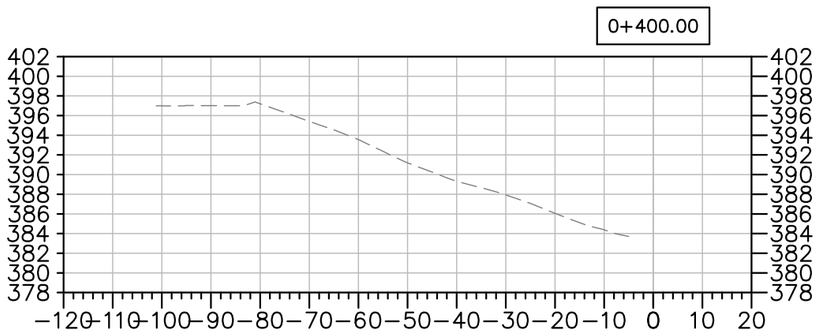

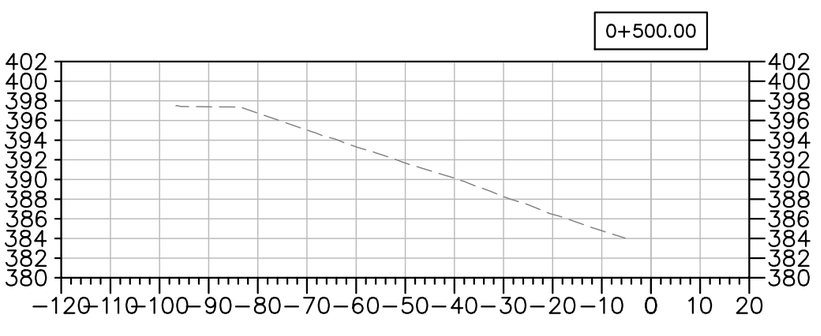

EMRS RECLAMATION – DAILY PROGRESS

(AUGUST 31, 2021) SCALE: N.T.S.

TULLOCH ENGINEERING

DESIGNER

REVISIONS

	DATE	REMARKS

LEGEND

- EXISTING ROCK STOCKPILE
- CCL LIFT #1
- CCL LIFT #2
- NCL LIFT #3
- NCL LIFT #4
- KEY TRENCH

Horizontal Datum: North American Datum 1983 (NAD83) 6 Degree Universal Transverse Mercator (UTM) Grid Coordinates, Zone 15.

Vertical Datum: Canadian Geodetic Vertical Datum, 1928 Adjustment, Geodetic Elevations

PROJECT TITLE

NEW GOLD INC
RAINY RIVER
PROJECT

DRAWING TITLE

2021 EMRS
RECLAMATION CROSS
SECTIONS

PURPOSE

DAILY PROGRESS

DATE	AUGUST 31, 2021
DRAWN	JTS
CHECKED	
SCALE	NTS
ISSUED FOR TENDER	
ISSUED FOR CONSTRUCTION	

DWG. No.	PROJECT No.	PHASE No.
X-3	19-1138	115

SHEET SIZE – 11" X 17"

EMRS RECLAMATION

KEY TRENCH EXCAVATION
EXCAVATED SEPTEMBER 1, 2021 = 0m^3
EXCAVATED TO DATE = 4,004m^3

CCL LIFT 1
PLACED SEPTEMBER 1, 2021 = 0m^3
PLACED TO DATE = 22,140m^3

CCL LIFT 2
PLACED SEPTEMBER 1, 2021 = 924m^3
PLACED TO DATE = 19,134m^3

NCL LIFT 3
PLACED SEPTEMBER 1, 2021 = 0m^3
PLACED TO DATE = 32,341m^3

NCL LIFT 4
PLACED SEPTEMBER 1, 2021 = 0m^3
PLACED TO DATE = 32,986m^3

AREA COMPLETED
CCL COMPLETED TO DATE = 7.313 ha
NCL COMPLETED TO DATE = 6.904 ha

Horizontal Datum:
North American Datum 1983 (NAD83)
6 Degree Universal Transverse Mercator (UTM) Grid Coordinates, Zone 15.
Vertical Datum:
Canadian Geodetic Vertical Datum, 1928 Adjustment, Geodetic Elevations

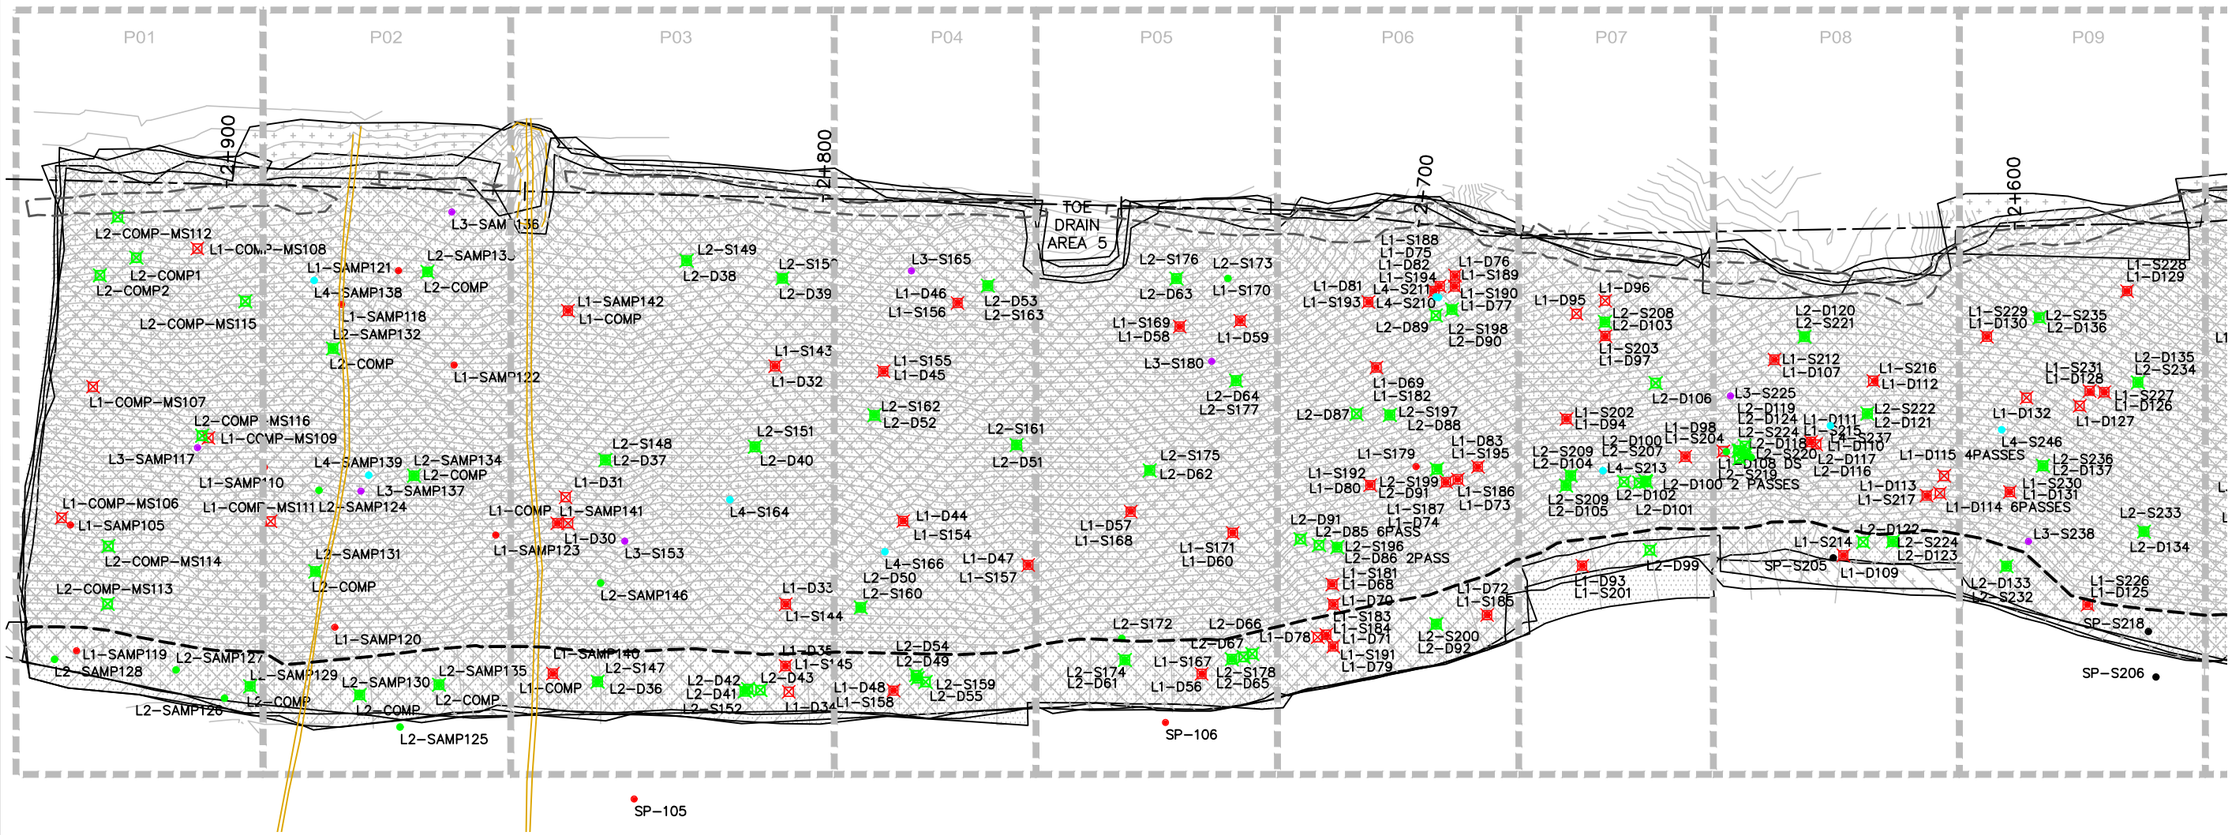

EMRS RECLAMATION – DAILY PROGRESS

(SEPTEMBER 1, 2021) SCALE: 1:1000

TULLOCH ENGINEERING

DESIGNER

REVISIONS

	DATE	REMARKS

LEGEND

- CCL LIFT #1
- CCL LIFT #2
- NCL LIFT #3
- NCL LIFT #4
- KEY TRENCH
- LIFT #1 COMP. TEST SAMPLE
- LIFT #2 COMP. TEST SAMPLE
- LIFT #3 COMP. TEST SAMPLE
- LIFT #4 COMP. TEST SAMPLE
- VWP WIRE
- VWP WIRE BURRITO
- PLACED TODAY
- CCL LIFT 2 PLACED TODAY

PROJECT TITLE
NEW GOLD INC
RAINY RIVER
PROJECT

DRAWING TITLE
2021 EMRS
RECLAMATION

PURPOSE
DAILY PROGRESS

DATE	SEPTEMBER 1, 2021
DRAWN	JTS
CHECKED	
SCALE	NTS
ISSUED FOR TENDER	
ISSUED FOR CONSTRUCTION	

DWG. No.	PROJECT No.	PHASE No.
D-1	19-1138	115

SHEET SIZE - 11" X 17"

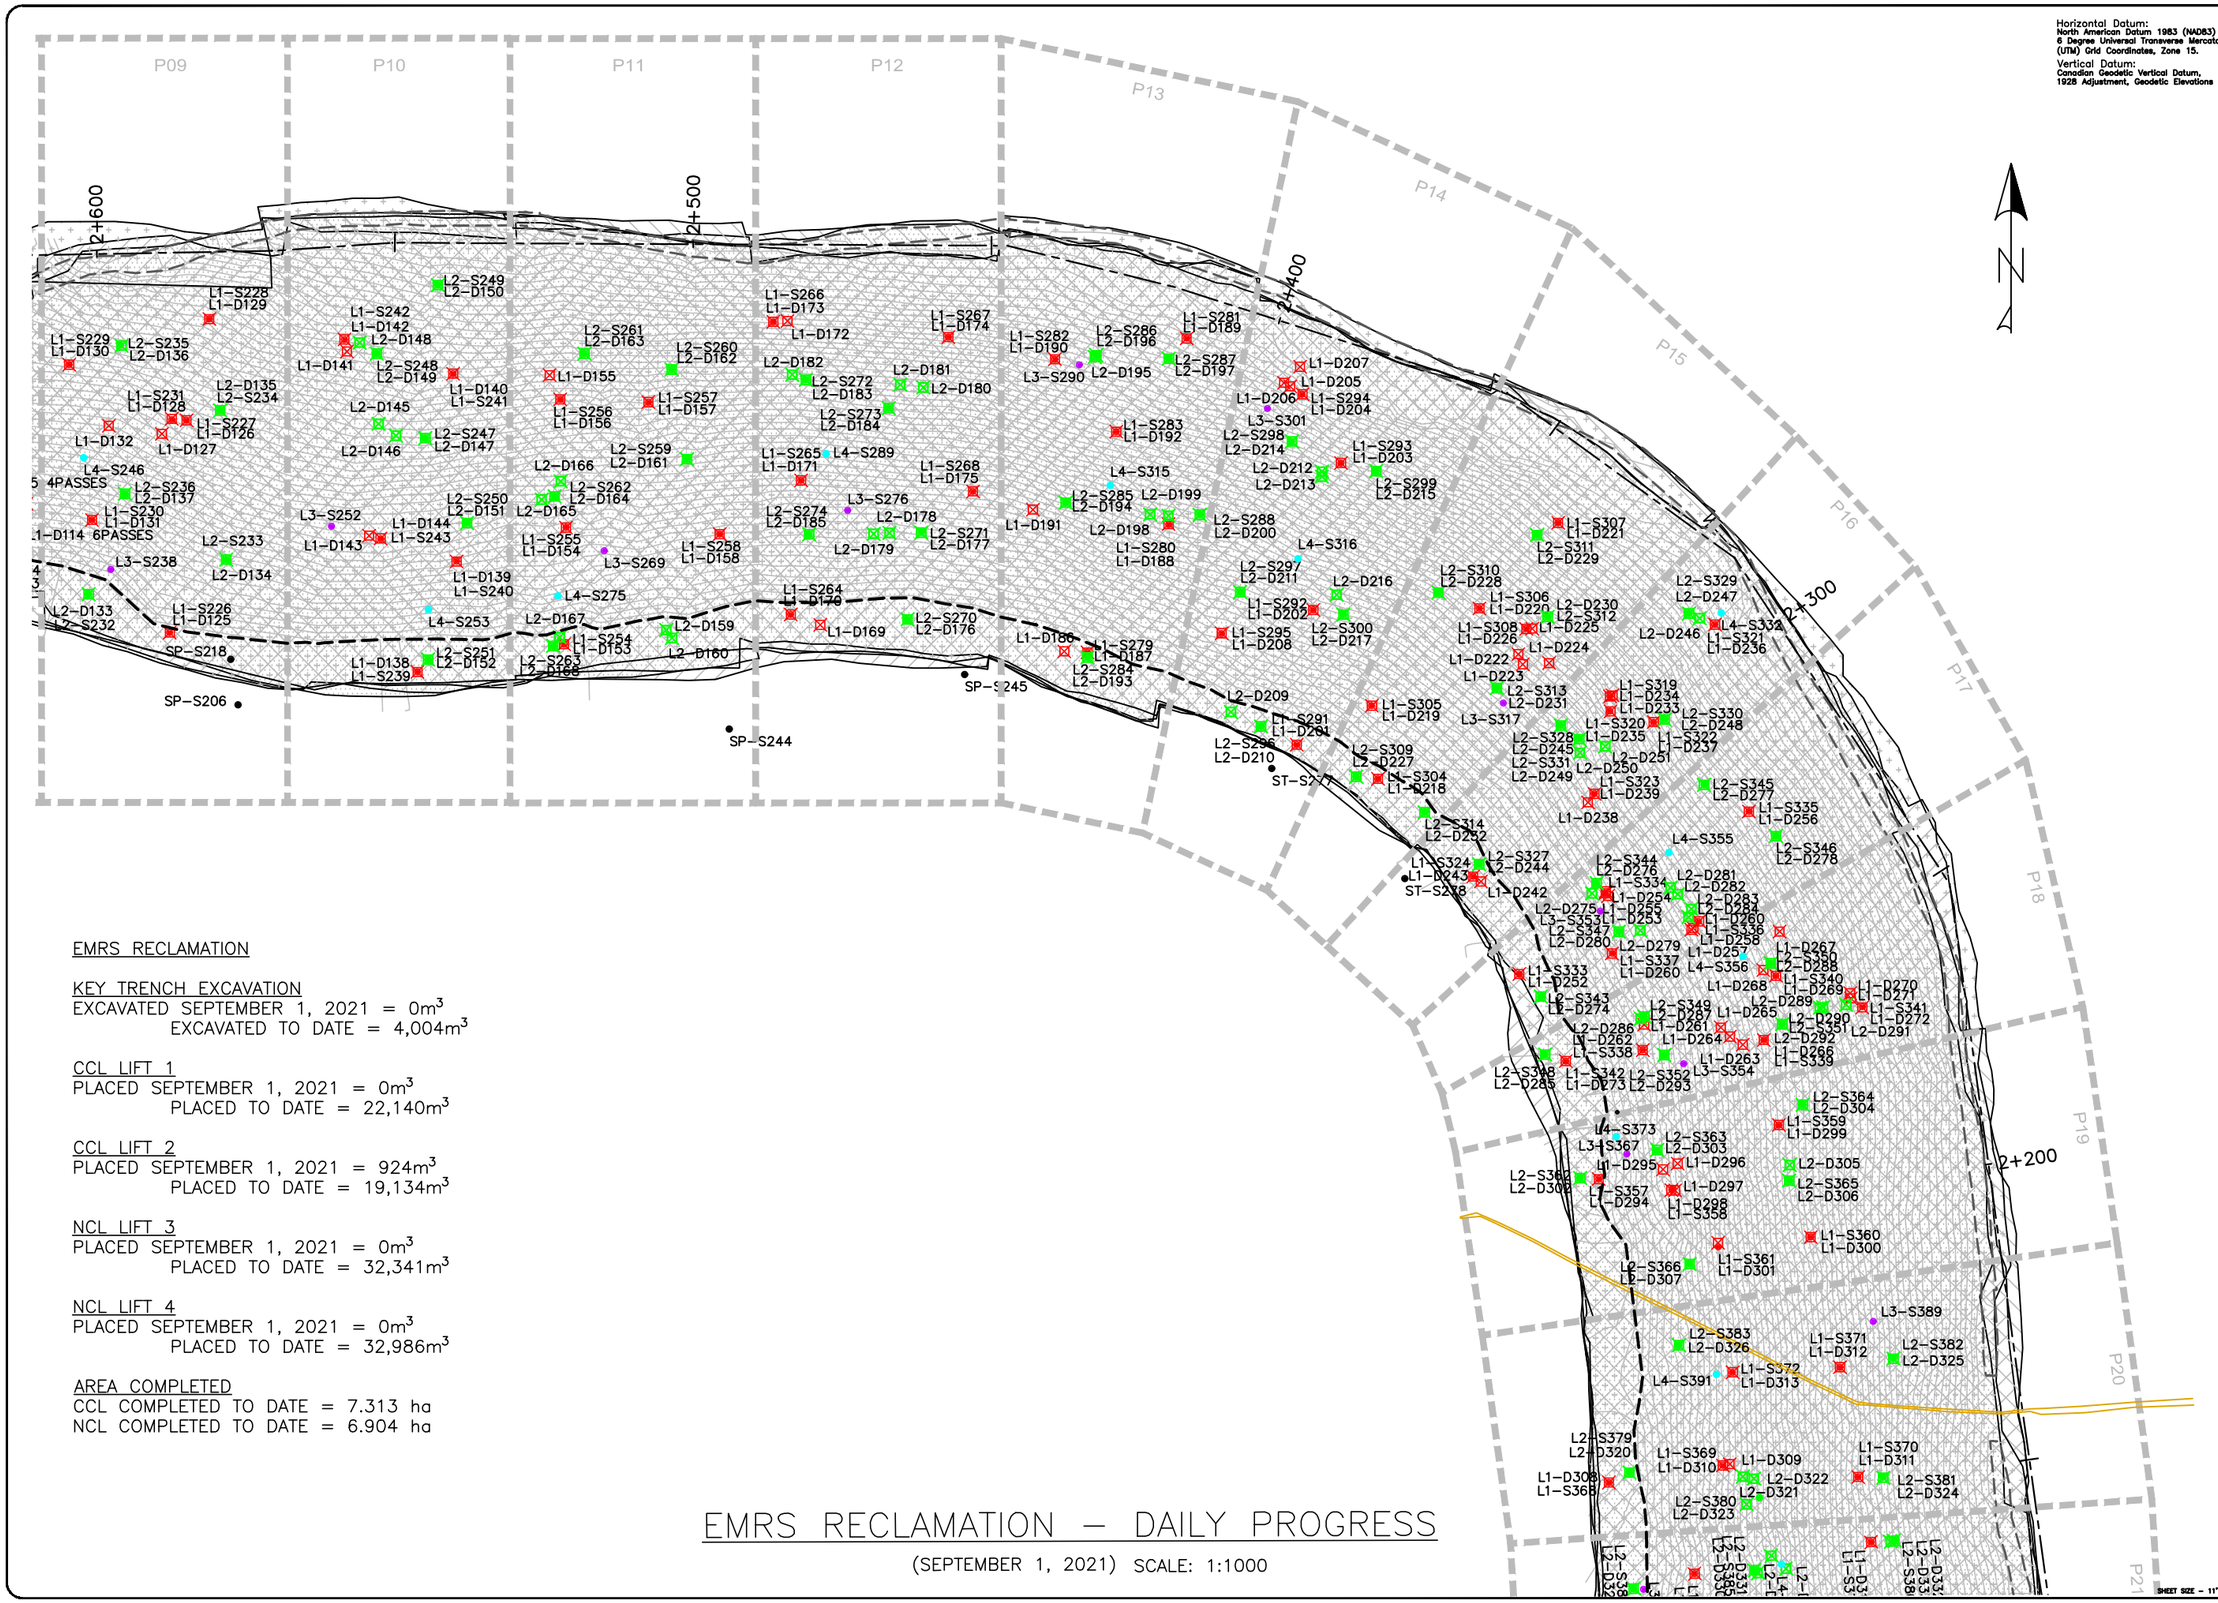

Horizontal Datum:
North American Datum 1983 (NAD83)
6 Degree Universal Transverse Mercator (UTM) Grid Coordinates, Zone 15.

Vertical Datum:
Canadian Geodetic Vertical Datum, 1928 Adjustment, Geodetic Elevations

EMRS RECLAMATION

KEY TRENCH EXCAVATION
EXCAVATED SEPTEMBER 1, 2021 = 0m^3
EXCAVATED TO DATE = 4,004m^3

CCL LIFT 1
PLACED SEPTEMBER 1, 2021 = 0m^3
PLACED TO DATE = 22,140m^3

CCL LIFT 2
PLACED SEPTEMBER 1, 2021 = 924m^3
PLACED TO DATE = 19,134m^3

NCL LIFT 3
PLACED SEPTEMBER 1, 2021 = 0m^3
PLACED TO DATE = 32,341m^3

NCL LIFT 4
PLACED SEPTEMBER 1, 2021 = 0m^3
PLACED TO DATE = 32,986m^3

AREA COMPLETED
CCL COMPLETED TO DATE = 7.313 ha
NCL COMPLETED TO DATE = 6.904 ha

EMRS RECLAMATION – DAILY PROGRESS

(SEPTEMBER 1, 2021) SCALE: 1:1000

TULLOCH ENGINEERING

DESIGNER

REVISIONS

DATE	REMARKS

LEGEND

- CCL LIFT #1
- CCL LIFT #2
- NCL LIFT #3
- NCL LIFT #4
- KEY TRENCH
- LIFT #1 COMP. TEST SAMPLE
- LIFT #2 COMP. TEST SAMPLE
- LIFT #3 COMP. TEST SAMPLE
- LIFT #4 COMP. TEST SAMPLE
- VWP WIRE
- VWP WIRE BURRITO
- PLACED TODAY
- CCL LIFT 2 PLACED TODAY

PROJECT TITLE
NEW GOLD INC
RAINY RIVER
PROJECT

DRAWING TITLE
2021 EMRS
RECLAMATION

PURPOSE
DAILY PROGRESS

DATE	SEPTEMBER 1, 2021
DRAWN	JTS
CHECKED	
SCALE	NTS
ISSUED FOR TENDER	
ISSUED FOR CONSTRUCTION	

DWG. No.	PROJECT No.	PHASE No.
D-2	19-1138	115

SHEET SIZE - 11" X 17"

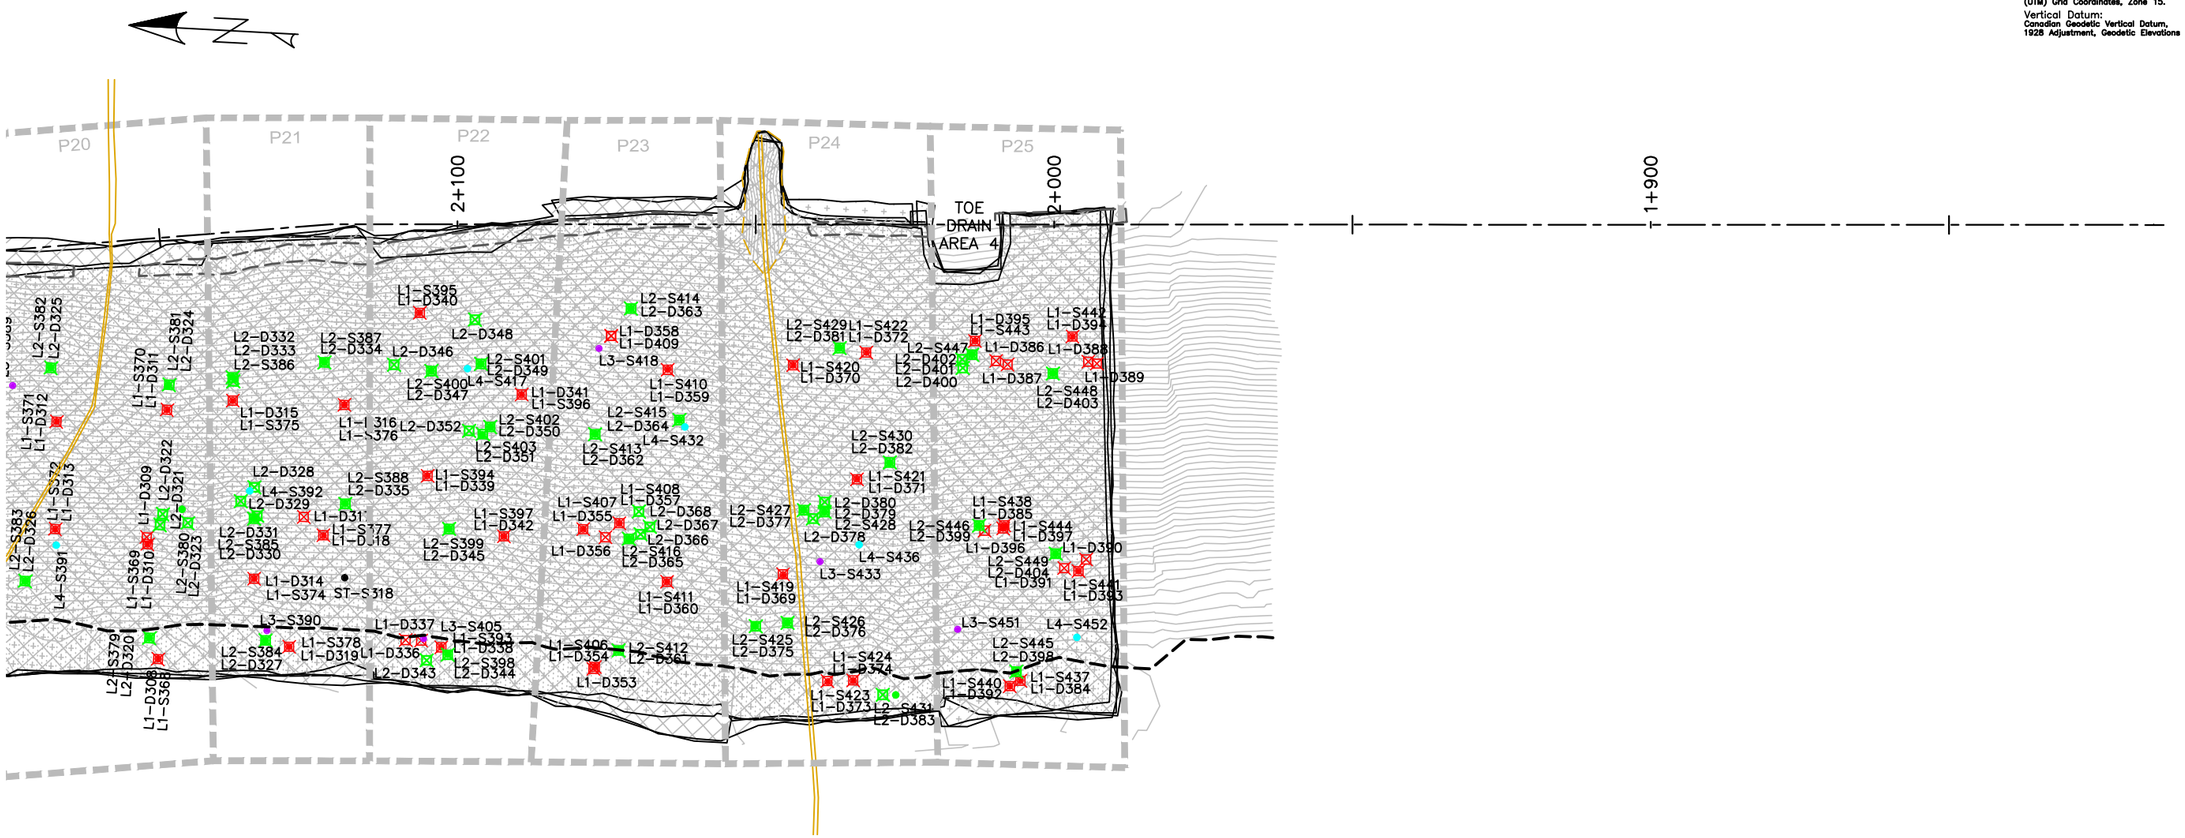

Horizontal Datum:
North American Datum 1983 (NAD83)
6 Degree Universal Transverse Mercator (UTM) Grid Coordinates, Zone 15.
Vertical Datum:
Canadian Geodetic Vertical Datum, 1928 Adjustment, Geodetic Elevations

EMRS RECLAMATION

KEY TRENCH EXCAVATION
EXCAVATED SEPTEMBER 1, 2021 = 0m^3
EXCAVATED TO DATE = 4,004m^3

CCL LIFT 1
PLACED SEPTEMBER 1, 2021 = 0m^3
PLACED TO DATE = 22,140m^3

CCL LIFT 2
PLACED SEPTEMBER 1, 2021 = 924m^3
PLACED TO DATE = 19,134m^3

NCL LIFT 3
PLACED SEPTEMBER 1, 2021 = 0m^3
PLACED TO DATE = 32,341m^3

NCL LIFT 4
PLACED SEPTEMBER 1, 2021 = 0m^3
PLACED TO DATE = 32,986m^3

AREA COMPLETED
CCL COMPLETED TO DATE = 7.313 ha
NCL COMPLETED TO DATE = 6.904 ha

EMRS RECLAMATION – DAILY PROGRESS

(SEPTEMBER 1, 2021) SCALE: 1:1000

SHEET SIZE - 11" X 17"

TULLOCH ENGINEERING

DESIGNER

REVISIONS

DATE	REMARKS

LEGEND

- CCL LIFT #1
- CCL LIFT #2
- NCL LIFT #3
- NCL LIFT #4
- KEY TRENCH
- LIFT #1 COMP. TEST SAMPLE
- LIFT #2 COMP. TEST SAMPLE
- LIFT #3 COMP. TEST SAMPLE
- LIFT #4 COMP. TEST SAMPLE
- VWP WIRE
- VWP WIRE BURRITO
- PLACED TODAY
- CCL LIFT 2 PLACED TODAY

PROJECT TITLE
NEW GOLD INC
RAINY RIVER
PROJECT

DRAWING TITLE
2021 EMRS
RECLAMATION

PURPOSE
DAILY PROGRESS

DATE	SEPTEMBER 1, 2021
DRAWN	JTS
CHECKED	
SCALE	NTS
ISSUED FOR TENDER	
ISSUED FOR CONSTRUCTION	

DWG. No.	PROJECT No.	PHASE No.
D-3	19-1138	115

Horizontal Datum:
North American Datum 1983 (NAD83)
6 Degree Universal Transverse Mercator (UTM) Grid Coordinates, Zone 15.
Vertical Datum:
Canadian Geodetic Vertical Datum, 1928 Adjustment, Geodetic Elevations

EMRS RECLAMATION

KEY TRENCH EXCAVATION
EXCAVATED SEPTEMBER 1, 2021 = 0m^3
EXCAVATED TO DATE = 4,004m^3

CCL LIFT 1
PLACED SEPTEMBER 1, 2021 = 0m^3
PLACED TO DATE = 22,140m^3

CCL LIFT 2
PLACED SEPTEMBER 1, 2021 = 924m^3
PLACED TO DATE = 19,134m^3

NCL LIFT 3
PLACED SEPTEMBER 1, 2021 = 0m^3
PLACED TO DATE = 32,341m^3

NCL LIFT 4
PLACED SEPTEMBER 1, 2021 = 0m^3
PLACED TO DATE = 32,986m^3

AREA COMPLETED
CCL COMPLETED TO DATE = 7.313 ha
NCL COMPLETED TO DATE = 6.904 ha

EMRS RECLAMATION – DAILY PROGRESS

(SEPTEMBER 1, 2021) SCALE: 1:1000

TULLOCH ENGINEERING

DESIGNER

REVISIONS

DATE	REMARKS

LEGEND

- CCL LIFT #1
- CCL LIFT #2
- NCL LIFT #3
- NCL LIFT #4
- KEY TRENCH
- LIFT #1 COMP. TEST SAMPLE
- LIFT #2 COMP. TEST SAMPLE
- LIFT #3 COMP. TEST SAMPLE
- LIFT #4 COMP. TEST SAMPLE
- VWP WIRE
- VWP WIRE BURRITO
- PLACED TODAY
- CCL LIFT 2 PLACED TODAY

PROJECT TITLE
NEW GOLD INC
RAINY RIVER
PROJECT

DRAWING TITLE
2021 EMRS
RECLAMATION

PURPOSE
DAILY PROGRESS

DATE SEPTEMBER 1, 2021
DRAWN JTS
CHECKED
SCALE NTS
ISSUED FOR TENDER
ISSUED FOR CONSTRUCTION

DWG. No. D-4 | PROJECT No. 19-1138 | PHASE No. 115

SHEET SIZE - 11" X 17"